CITY OF ALBUQUERQUE, NEW MEXICO

ABQ RIDE

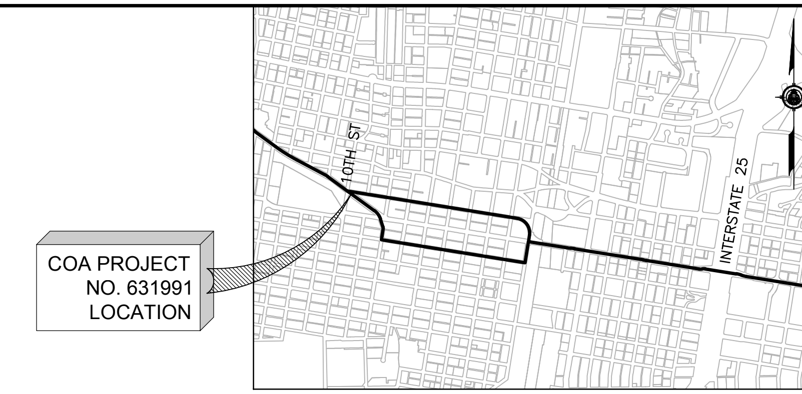

NTS

VICINITY MAP

ZONE ATLAS MAPS: K13, K14, K15

CONSTRUCTION PLANS FOR
TRANSIT DEPARTMENT ABQ RIDE
CENTRAL AVENUE ALBUQUERQUE RAPID TRANSIT
COA PROJECT NO. 631991

VOLUME 1 - SEGMENT 3

SHEET INDEX

HDR
2155 LOUISIANA BLVD NE, SUITE 9500
ALBUQUERQUE, NM 87110
MAIN: (505) 830-5400
FAX: (505) 830-5454

ENGINEERS STAMP & SIGNATURE

30% REVIEW

PRELIMINARY
NOT FOR CONSTRUCTION
03/2015

REV.	SHEETS	CITY ENGINEER	DATE	USER DEPARTMENT	DATE	USER DEPARTMENT	DATE

APPROVALS	ENGINEER	DATE	APPROVED FOR CONSTRUCTION
DRC Chairman			
Transportation			
Water/Wastewater			
Hydrology			
Parks			
Constr. Mngmt.			City Engineer Date
Constr. Coord.			

CITY PROJECT NO.	SEGMENT NO.	SHEET	OF
631991	SEGMENT 3	1	98

SUMMARY OF QUANTITIES

BID ITEM NO.	COA ITEM NO.	NMDOT ITEM NO.	DESCRIPTION	UNIT	ROADWAY ESTIMATE	ROADWAY FINAL	CONSTRUCTION ENGINEERING ESTIMATE	CONSTRUCTION ENGINEERING FINAL	CONSTRUCTION SIGNING ESTIMATE	CONSTRUCTION SIGNING FINAL	PERMANENT SIGNING & STRIPING ESTIMATE	PERMANENT SIGNING & STRIPING FINAL	SIGNALIZATION ESTIMATE	SIGNALIZATION FINAL	LIGHTING ESTIMATE	LIGHTING FINAL	ITS ESTIMATE	ITS FINAL	DRAINAGE ESTIMATE	DRAINAGE FINAL	PROJECT TOTAL ESTIMATE	PROJECT TOTAL FINAL
1	4.010		CONSTRUCTION STAKING BY THE CONTRACTOR. COMPL.	LS			LS														LS	
2	4.020		CONSTRUCTION SURVEYING BY THE CONTRACTOR, COMPL.	LS			LS														LS	
3	6.060		CONSTRUCTION DEMOBILIZATION, COMPL.	LS	LS																LS	
4	19.010		CONSTRUCTION TRAFFIC CONTROL & BARRICADING, COMPL.	LS					LS												LS	
5	30.020		NPDES PERMITTING, COMPL.	LS			LS														LS	
6	116.016		PLACEMENT ARTERIAL ASPHALT CONCRETE, 3" LIFT, CIP.	SQ. YD.	3100																3100	
7	116.032		PLACEMENT RESIDENTIAL ASPHALT CONCRETE, 3" LIFT, CIP.	SQ. YD.	800																800	
8	201.010		SITE CLEAR & GRUB	AC	2																2	
9	201.020		TREES, 12" TO 30" CIRCUMFERENCE, REMOVE AND DISPOSE, COMPL.	EA	20																20	
10	301.020		SUBGRADE PREPARATION, 12" AT 95% COMPACTION, CIP.	SQ. YD.	9800																9800	
11	302.0XX		AGGREGATE BASE COURSE, CRUSHED, X" AT 95% COMPACTIONS, CIP. SD 2408	SQ. YD.	8700																8700	
12	336.024		ASPHALT CONCRETE, 3" THICK, SUPERPAVE	SQ. YD.	3900																3900	
13	336.010		PRIME COAT, EMULSIFIED ASPHALT, CIP	SQ. YD.	2000																2000	
14	336.120		TACK COAT, CATIONIC EMULSIFIED ASPHALT, CIP.	SQ. YD.	2000																2000	
15	337.0XX		CONCRETE PAVEMENT X" THICK, PORTLAND CEMENT CONCRETE WITH FLY ASH, CIP. SD XXXX	SQ. YD.	6800																6800	
16	340.010		SIDEWALK, 4" THICK, PORTLAND CEMENT CONCRETE, INCL., SUBGRADE COMPACTION, CLIP., SD 2430	SQ. YD.	3920																3920	
17	340.020		DRIVEPAD 6" THICK, PORTLAND CEMENT CONCRETE, INCL. SUBGRADE COMPACTION, CIP., SD 2425	SQ. YD.	850																850	
18	340.023		WHEELCHAIR ACCESS RAMP, 4" PCC, STD. CURB., CIP. SD 2418	SQ. YD.	1110																1110	
19	340.035		VALLEY GUTTER, PORTLAND CEMENT CONCRETE, REMOVE, DISPOSE & REPLACE, CIP.	SQ. YD.	290																290	
20	340.050		CURB & GUTTER, STANDARD, PORTLAND CEMENT CONCRETE, INCL. SUBGRADE PREP., CIP., SD 2415	LIN. FT.	4970																4970	
21	340.060		CURB & GUTTER, MEDIAN, PORTLAND CEMENT CONCRETE, CIP., SD 2408	LIN. FT.	910																910	
22	340.110		HEADER CURB, PORTLAND CEMENT CONCRETE, INCLUDE SUBGRADE, CIP., SD 2415	LIN. FT.	930																930	
23	340.210		24" SIDEWALK DRAIN, CIP., SD 2236	EA															5		5	
24	343.02X		EXISTING PAVEMENT, ASPHALT CONCRETE, UP TO X" THICK, SAWCUT, REMOVE & DISPOSE, COMPL.	SQ. YD.	7440																7440	
25	343.050		EXISTING PAVEMENT, PC CONCRETE, MORE THAN 4" THICK, SAWCUT, REMOVE & DISPOSE, COMPL.	SQ. YD.	1470																1470	
26	343.080		EXISTING CURB & GUTTER OR VALLEY GUTTER, PC CONCRETE, REMOVE & DISPOSE, COMPL.	LIN. FT.	9970																9970	
27	343.085		EXISTING SIDEWALK, 4" PORTLAND CEMENT CONCRETE, REMOVE & DISPOSE, COMPL.	SQ. YD.	5680																5680	
28	344.040		COLD MILLING, ASPHALT CONCRETE PAVEMENT, 2" THICKNESS, INCL. DISPOSAL OF MILLING, COMPL.	SQ. YD.	9000																9000	
29	346.110		TEXTURED MEDIAN PAVEMENT, 4" THICK, COLORED PORTLAND CEMENT CONCRETE, INCL., SUBGRADE COMPACTION, LIP. SD 2408	SQ. YD.	130																130	
30	421.023		LIGHTING CONTROL CABINET - 2 CIRCUIT (METERED)	EA											6						6	
31	422.050		ORNAMENTAL POLE & LUMINAIRE (PED)	EA											39						39	
32	422.051		ORNAMENTAL POLE & LUMINAIRE (COMBO)	EA											51						51	
33	422.101		TRAFFIC SIGNAL PEDESTAL POLE, ANY SIZE, REMOVE & SALVAGE, COMPL.	EA									1								1	
34	422.111		TRAFFIC SIGNAL MASTARM, ANY SIZE, REMOVE & DISPOSE, COMPL.	EA									12								12	
35	422.130		STREET LIGHT STANDARD, ANY SIZE, REMOVE & SALVAGE, COMPL.	EA											40						40	
36	423.002		TRAFFIC SIGNAL FOUNDATION MASTARM, REMOVE & DISPOSE, COMPL.	EA									12								12	
37	423.102		TRAFFIC SIGNAL FOUNDATION, FOR PEDESTAL POLE & SPLICE CABINET, REMOVE & DISPOSE, COMPL.	EA									1								1	
38	424.007		ELECTRICAL CONDUIT 2", INCLUDING PUSHING, BORING AND JACKING, CIP.	LIN. FT.											6400						6400	
39	425.002		ELECTRICAL PULL BOX (STANDARD)	EA											25						25	
40	426.001		SINGLE CONDUCTOR - #2, CIP.	LIN. FT.											12800						12800	

AS BUILT INFORMATION

CONTRACTOR DATE:
WORK STAKED BY DATE:
INSPECTOR'S ACCEPTANCE BY DATE:
FIELD VERIFICATION BY DATE:
DRAWINGS CORRECTED BY DATE:

MICRO-FILM INFORMATION

RECORDED BY DATE:
NO.

BENCHMARKS

PROJECT PRIMARY BENCHMARK: 5_K16A
A CITY OF ALBUQUERQUE 2 INCH BRASS DISC SET FLUSH IN THE SIDEWALK AND STAMPED "5-K16A". THE MONUMENT IS LOCATED ON THE NORTH SIDE OF CENTRAL AVE BETWEEN STANFORD DR AND COLUMBIA DR SE.
NM SPC CENTRAL ZONE GRID:
N: 1485016.971 USFT
E: 1530495.993 USFT
ELEV: 5174.054

SURVEY INFORMATION

FIELD NOTES

NO.	BY	DATE

30% REVIEW

PRELIMINARY
NOT FOR CONSTRUCTION
03/2015

NO.	DATE	REMARKS	BY

REVISIONS

DESIGN

DESIGNED BY: XX DATE: 3/12/2015
DRAWN BY: XX DATE: 3/12/2015
CHECKED BY: XX DATE: 3/12/2015

HDR
2155 LOUISIANA BLVD NE, SUITE 9500
ALBUQUERQUE, NM 87110
MAIN: (505) 830-5400
FAX: (505) 830-5454

ABQRIDE

CITY OF ALBUQUERQUE
TRANSIT DEPARTMENT
ABQ RIDE

TITLE: CENTRAL AVENUE ALBUQUERQUE RAPID TRANSIT
SUMMARY OF QUANTITIES

Design Review Committee	City Engineer Approval	Last Design Update	Mo./Day/Yr.	Mo./Day/Yr.

CITY PROJECT NO.	ZONE MAP NO.	SEGMENT NO.	SHEET	OF
631991	K13–K15	S3	2	98

Date: 12 Mar 2015 – 3:38pm User: zsharp
Drawing Name: SQ01.dwg

SUMMARY OF QUANTITIES

BID ITEM NO.	COA ITEM NO.	NMDOT ITEM NO.	DESCRIPTION	UNIT	ROADWAY ESTIMATE	ROADWAY FINAL	CONSTRUCTION ENGINEERING ESTIMATE	CONSTRUCTION ENGINEERING FINAL	CONSTRUCTION SIGNING ESTIMATE	CONSTRUCTION SIGNING FINAL	PERMANENT SIGNING & STRIPING ESTIMATE	PERMANENT SIGNING & STRIPING FINAL	SIGNALIZATION ESTIMATE	SIGNALIZATION FINAL	LIGHTING ESTIMATE	LIGHTING FINAL	ITS ESTIMATE	ITS FINAL	DRAINAGE ESTIMATE	DRAINAGE FINAL	PROJECT TOTAL ESTIMATE	PROJECT TOTAL FINAL
41	441.001		REFLECTORIZED PLASTIC PAVEMENT MARKINGS, 4" WIDTH, CIP.	LIN. FT.							4480										4480	
42	441.002		REFLECTORIZED PLASTIC PAVEMENT MARKINGS, 6" WIDTH, CIP.	LIN. FT.							5730										5730	
43	441.005		REFLECTORIZED PLASTIC PAVEMENT MARKINGS, 24" WIDTH, CIP.	LIN. FT.							1750										1750	
44	441.011		REFLECTORIZED PLASTIC ARROW, LEFT, CIP.	EA							12										12	
45	441.015		REFLECTORIZED PLASTIC ARROW, LT TURN/U-TURN COMBO, CIP.	EA							4										4	
46	441.015		REFLECTORIZED PLASTIC ARROW, MERGE, CIP.	EA							2										2	
47	441.020		REFLECTORIZED PLASTIC WORD, ONLY, CIP.	EA							24										24	
48	441.025		REFLECTORIZED PLASTIC WORD, BUS, CIP.	EA							16										16	
49	450.001		ALUMINUM PANEL SIGN, CIP.	SQ. FT.							310										310	
50	450.010		SQUARE TUBE STEEL POSTS & BASE POSTE FOR ALUMINUM PANEL SIGN, CIP.	LIN. FT.							130										130	
51	621.4.1		MOBILIZATION	LS	LS																LS	
52	801.118		FIRE HYDRANT, EXISTING, REMOVE & RELAY, COMPL.	EA	11																11	
53	910.005		18" REINFORCED CONCRETE PIPE, CLASS III, FURNISH & PLACE IN OPEN TRENCH, CIP.	LIN. FT.															60		60	
54	910.009		24" REINFORCED CONCRETE PIPE, CLASS III, FURNISH & PLACE IN OPEN TRENCH, CIP.	LIN. FT.															62		62	
55	915.030		CATCH BASIN, TYPE "C", SINGLE GRATE, CIP. SD 2205	EA															1		1	
56	915.040		CATCH BASIN, TYPE "C", DOUBLE GRATE, CIP. SD 2205	EA															6		6	
57	915.070		CATCH BASIN, EXISTING, REMOVE & DISPOSE, ANY TYPE, INCL. CLEANUP, COMPL., SD 2200	EA															9		9	
58	920.070		MANHOLE, 4' DIA., TYPE "C" OR "E", 6' TO 10' DEEP, CIP. SD 21010	EA															2		2	
59	920.420		EXISTING MANHOLE FRAME & COVER, ADJUST TO PAVEMENT GRADE WHERE ADJUSTMENT OF CONCRETE OR BLOCK BARREL IS REQUIRED, CIP., SD 2460	EA	18																18	
60		603281	SWPPP PLAN PREPARATION AND MAINTENANCE	LS			LS														LS	
61		617000	VIBRATION MONITORING	LS			LS														LS	
62		617003	VIDEO TAPING	LS			LS														LS	
63		617004	VIBRATION RISK SURVEY	LS			LS														LS	
64		622002	FIELD LABORATORY, TYPE II	EA			1														1	
65		622300	FIELD LABORATORY TESTING EQUIPMENT	LS			LS														LS	
66		623600	JUNCTION BOX	EA															7		7	
67		631000	RUMBLE STRIPS	LIN. FT.	5730																5730	
68		802000	POST CONSTRUCTION PLANS	LS			LS														LS	
69			STATION PLATFORM AND SHELTER	EA	7																7	
70			UNDERGROUND UTILITY CONFLICTS	MILE																	LS	
71			HAZARDOUS MATERIAL REMOVAL/INVESTIGATION	LS			LS														LS	
72			LANDSCAPING	SQ. YD.	240																240	
73			STATION FURNITURE	EA	7																7	
74			SIGNAL AT MAJOR INTERSECTION	EA									6								6	
75			PASSENGER INFORMATION SYSTEMS (PER PLATFORM)	EA													7				7	
76			FIBER OPTIC CABLE (144 STRAND)	LIN. FT.													4000				4000	
77			ITS CONDUIT (4" MULTIDUCT, PVC)	LIN. FT.													16000				16000	
78			ITS PULLBOX	EA													5				5	
79			ITS MANHOLE	EA													10				10	
80			FARE COLLECTION SYSTEM (PER PLATFORM)	EA	7																7	

AS BUILT INFORMATION

CONTRACTOR

WORK STAKED BY | DATE:

INSPECTOR'S ACCEPTANCE BY | DATE:

FIELD VERIFICATION BY | DATE:

DRAWINGS CORRECTED BY | DATE:

MICRO-FILM INFORMATION

RECORDED BY | DATE:

NO.

BENCHMARKS

PROJECT PRIMARY BENCHMARK: 5_K16A
A CITY OF ALBUQUERQUE 2 INCH BRASS DISC SET FLUSH IN THE SIDEWALK AND STAMPED "5-K16A". THE MONUMENT IS LOCATED ON THE NORTH SIDE OF CENTRAL AVE BETWEEN STANFORD DR AND COLUMBIA DR SE.
NM SPC CENTRAL ZONE GRID:
N: 1485016.971 USFT
E: 1530495.993 USFT
ELEV: 5174.054

SURVEY INFORMATION

FIELD NOTES

NO.	BY	DATE

30% REVIEW

PRELIMINARY
NOT FOR CONSTRUCTION
03/2015

NO.	DATE	REMARKS	BY

REVISIONS

DESIGN

DESIGNED BY: XX DATE: 3/12/2015
DRAWN BY: XX DATE: 3/12/2015
CHECKED BY: XX DATE: 3/12/2015

HDR
2155 LOUISIANA BLVD NE, SUITE 9500
ALBUQUERQUE, NM 87110
MAIN: (505) 830-5400
FAX: (505) 830-5454

ABQRIDE

CITY OF ALBUQUERQUE
TRANSIT DEPARTMENT
ABQ RIDE

TITLE: CENTRAL AVENUE ALBUQUERQUE RAPID TRANSIT
SUMMARY OF QUANTITIES

Design Review Committee | City Engineer Approval | Last Design Update | Mo./Day/Yr. | Mo./Day/Yr.

CITY PROJECT NO. 631991 | ZONE MAP NO. K13-K15 | SEGMENT NO. S3 | SHEET 3 OF 98

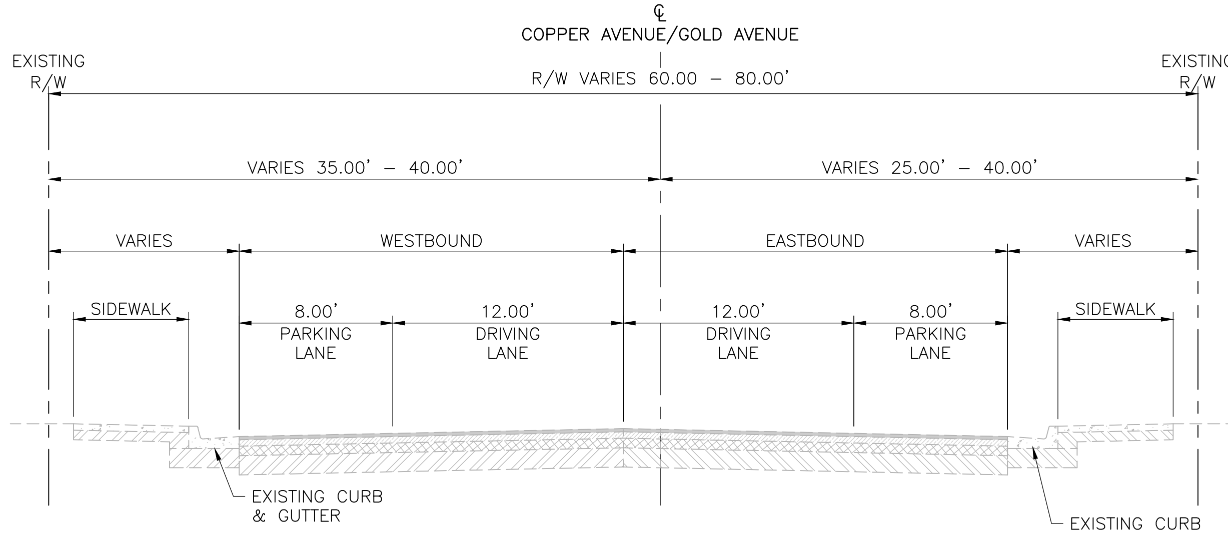

EXISTING TYPICAL SECTION 1

STA. 333+29.94 TO STA. 362+00.00 & (COPPER AVE)
STA. 10+00.00 TO STA. 50+22.77 (GOLD AVE)

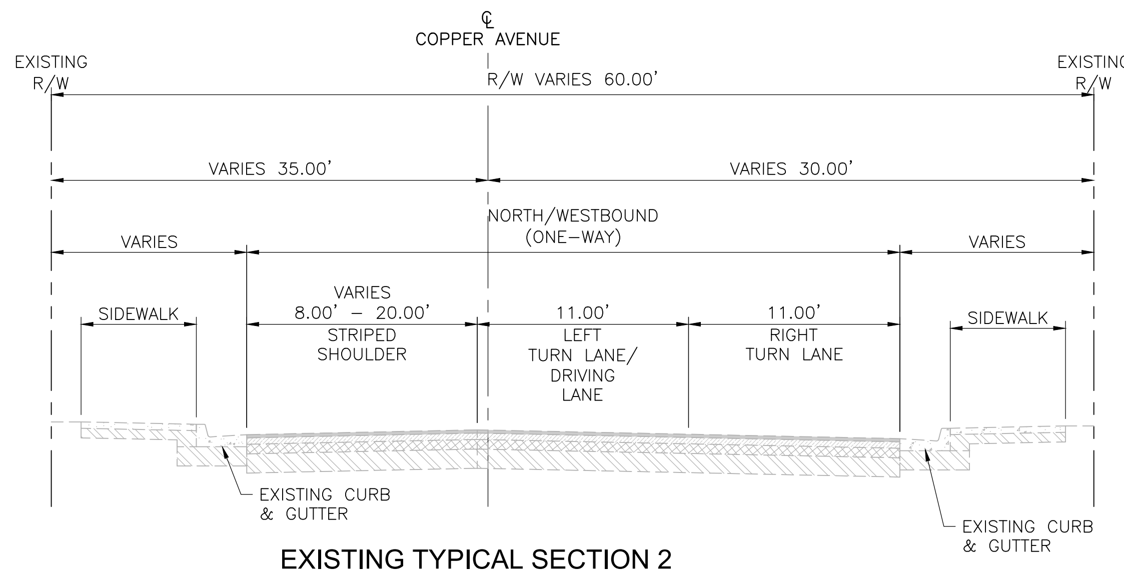

EXISTING TYPICAL SECTION 2

STA. 362+00.00 TO STA. 368+31.76 (COPPER AVE)

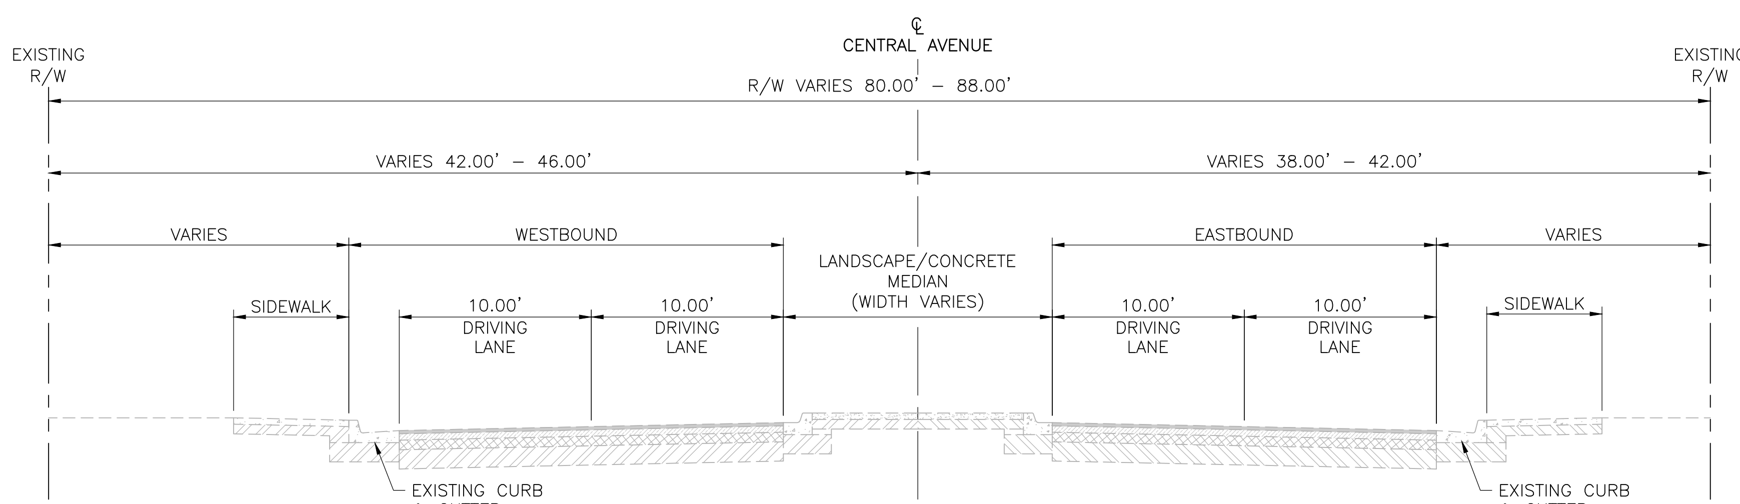

EXISTING TYPICAL SECTION 3

STA. 368+31.76 TO STA. 379+64
STA. 381+97 TO STA. 384+20

AS BUILT INFORMATION

CONTRACTOR	DATE:
WORK STAKED BY	DATE:
INSPECTOR'S ACCEPTANCE BY	DATE:
FIELD VERIFICATION BY	DATE:
DRAWINGS CORRECTED BY	DATE:

MICRO–FILM INFORMATION

RECORDED BY DATE:
NO.

BENCHMARKS

PROJECT PRIMARY BENCHMARK: 5_K16A
A CITY OF ALBUQUERQUE 2 INCH BRASS DISC SET FLUSH IN THE SIDEWALK AND STAMPED "5–K16A". THE MONUMENT IS LOCATED ON THE NORTH SIDE OF CENTRAL AVE BETWEEN STANFORD DR AND COLUMBIA DR SE.
NM SPC CENTRAL ZONE GRID:
N: 1485016.971 USFT
E: 1530495.993 USFT
ELEV: 5174.054

SURVEY INFORMATION

FIELD NOTES

NO.	BY	DATE

30% REVIEW
PRELIMINARY
NOT FOR CONSTRUCTION
03/2015

REVISIONS

NO.	DATE	REMARKS	BY

DESIGN

DESIGNED BY: AG/ZAS DATE: 3/12/2015
DRAWN BY: ZAS DATE: 3/12/2015
CHECKED BY: EP DATE: 3/12/2015

HDR
2155 LOUISIANA BLVD NE, SUITE 9500
ALBUQUERQUE, NM 87110
MAIN: (505) 830-5400
FAX: (505) 830-5454

ABQ RIDE

CITY OF ALBUQUERQUE
TRANSIT DEPARTMENT
ABQ RIDE

TITLE: CENTRAL AVENUE ALBUQUERQUE RAPID TRANSIT
EXISTNG TYPICAL SECTIONS

Design Review Committee	City Engineer Approval	Last Design Update	Mo./Day/Yr.	Mo./Day/Yr.

CITY PROJECT NO.	ZONE MAP NO.	SEGMENT NO.	SHEET	OF
631991	K13–K15	S3	4	98

Date: 12 Mar 2015 – 3:40pm User: zsharp
Drawing Name: TS01.dwg

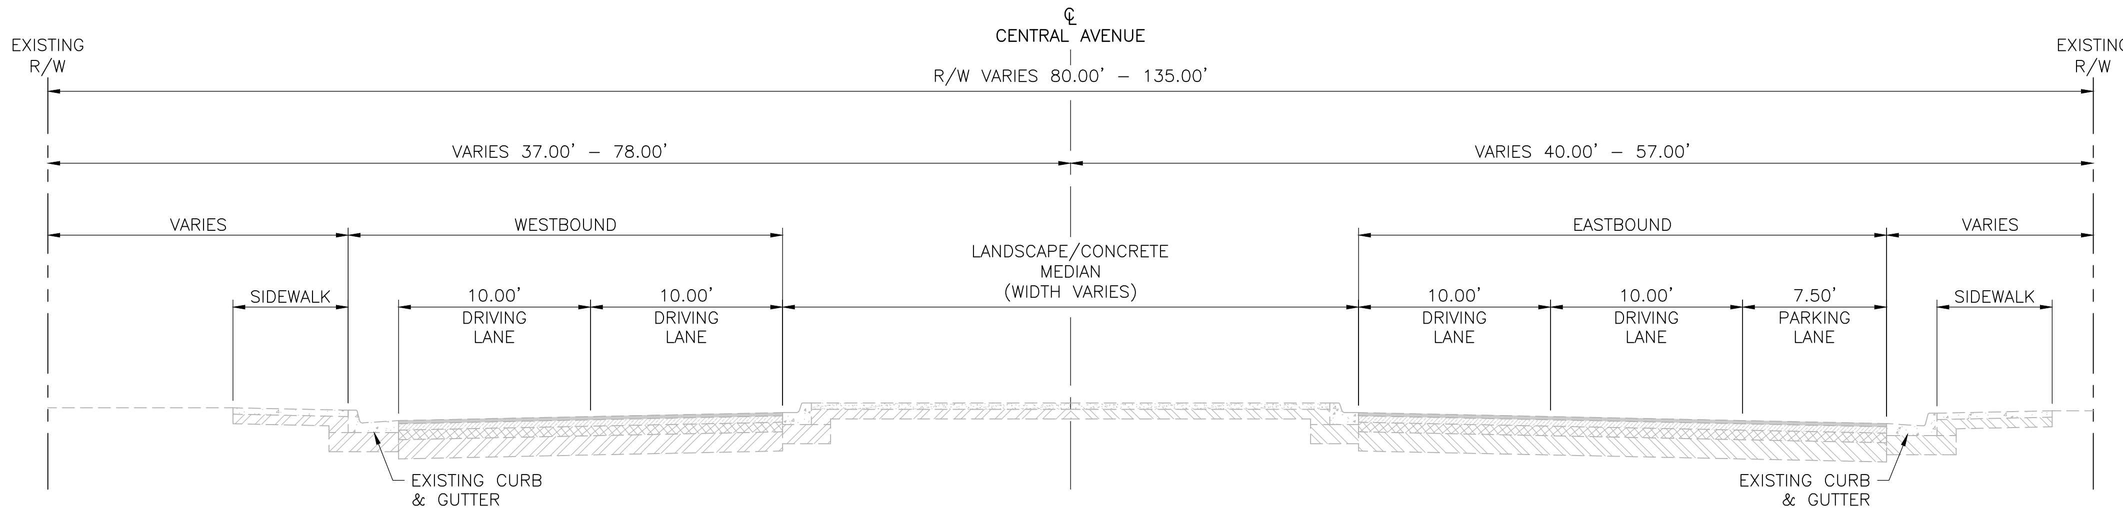

EXISTING TYPICAL SECTION 4

STA. 379+64 TO STA. 380+69
STA. 386+00 TO STA. 390+15
STA. 393+25 TO STA. 400+46

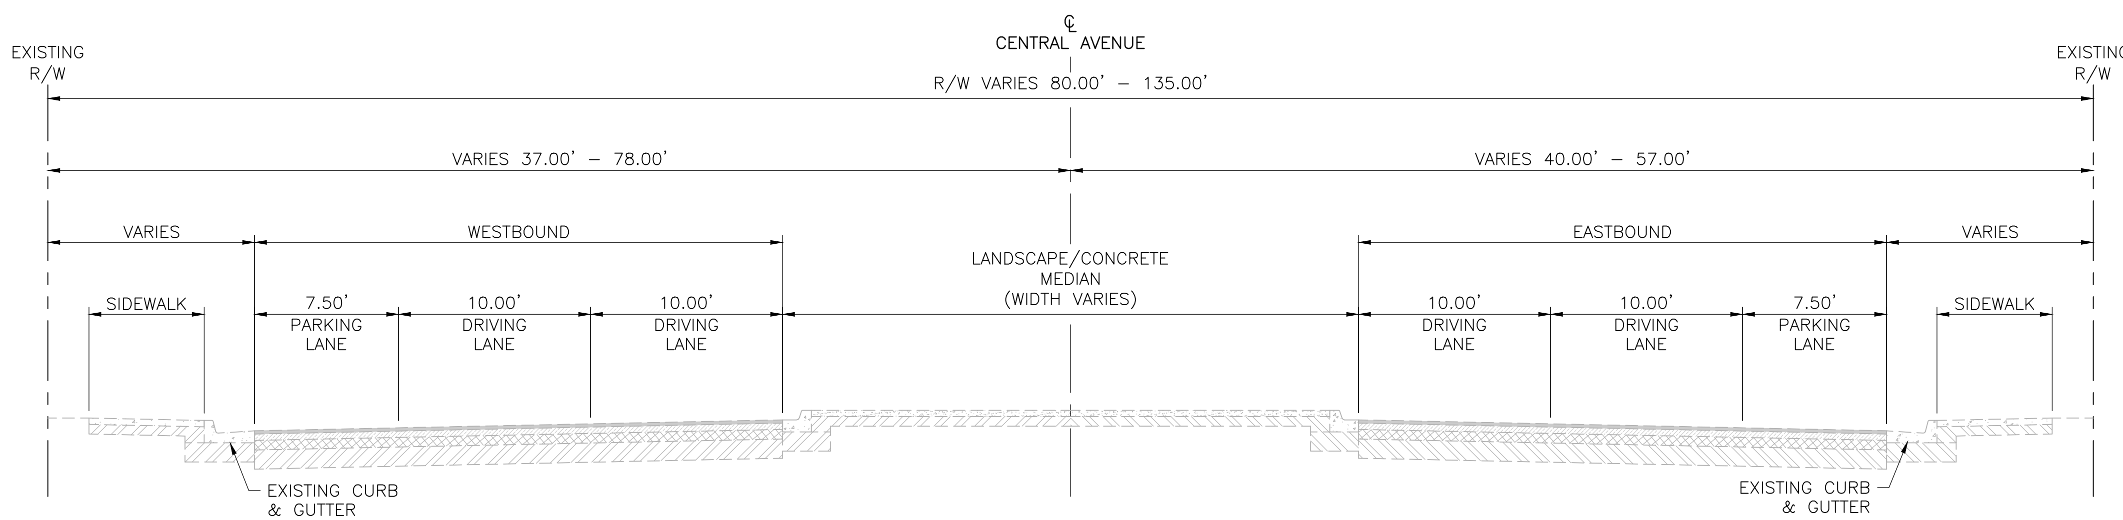

EXISTING TYPICAL SECTION 5

STA. 380+69 TO STA. 381+97
STA. 384+20 TO STA. 386+00
STA. 390+15 TO STA. 393+25

AS BUILT INFORMATION
CONTRACTOR
WORK STAKED BY DATE:
INSPECTOR'S ACCEPTANCE BY DATE:
FIELD VERIFICATION BY DATE:
DRAWINGS CORRECTED BY DATE:
MICRO–FILM INFORMATION
RECORDED BY DATE:
NO.

BENCHMARKS
PROJECT PRIMARY BENCHMARK: 5_K16A
A CITY OF ALBUQUERQUE 2 INCH BRASS DISC SET FLUSH IN THE SIDEWALK AND STAMPED "5–K16A". THE MONUMENT IS LOCATED ON THE NORTH SIDE OF CENTRAL AVE BETWEEN STANFORD DR AND COLUMBIA DR SE.
NM SPC CENTRAL ZONE GRID:
N: 1485016.971 USFT
E: 1530495.993 USFT
ELEV: 5174.054

SURVEY INFORMATION
FIELD NOTES

NO.	BY	DATE

30% REVIEW
PRELIMINARY
NOT FOR CONSTRUCTION
03/2015

REVISIONS

NO.	DATE	REMARKS	BY

DESIGN
DESIGNED BY: AG/ZAS DATE: 3/12/2015
DRAWN BY: ZAS DATE: 3/12/2015
CHECKED BY: EP DATE: 3/12/2015

HDR
2155 LOUISIANA BLVD NE, SUITE 9500
ALBUQUERQUE, NM 87110
MAIN: (505) 830-5400
FAX: (505) 830-5454

ABQ RIDE
CITY OF ALBUQUERQUE
TRANSIT DEPARTMENT
ABQ RIDE

TITLE: CENTRAL AVENUE ALBUQUERQUE RAPID TRANSIT
EXISTNG TYPICAL SECTIONS

Design Review Committee	City Engineer Approval	Last Design Update	Mo./Day/Yr.	Mo./Day/Yr.

CITY PROJECT NO.	ZONE MAP NO.	SEGMENT NO.	SHEET	OF
631991	K13–K15	S3	5	98

Date: 12 Mar 2015 – 3:40pm User: zsharp
Drawing Name: TS01.dwg

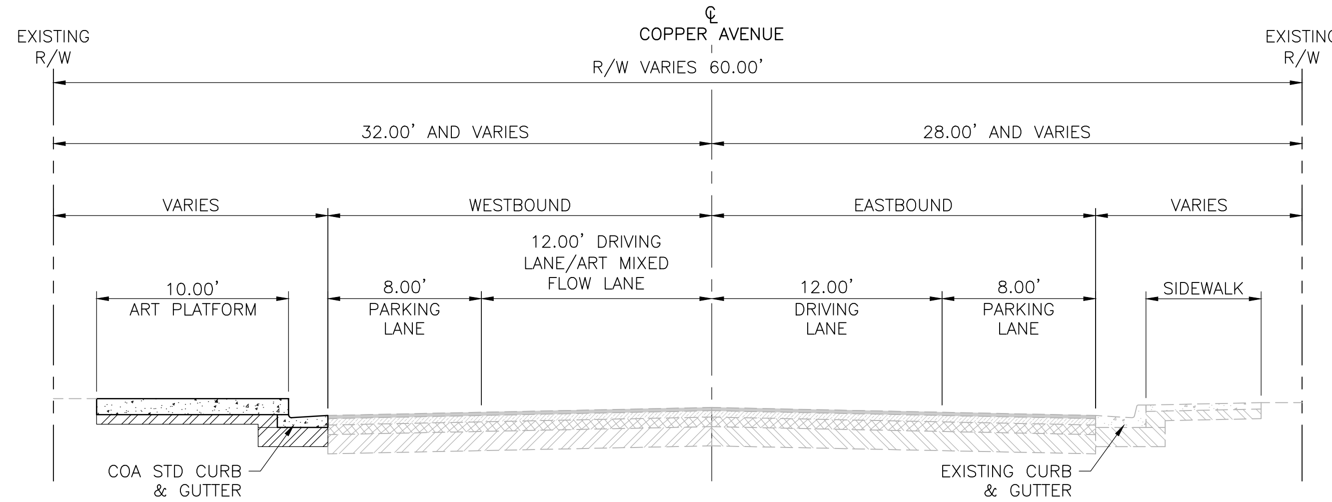

PROPOSED TYPICAL SECTION 1

STA. 333+29.94 TO STA. 361+89.99

TRANSITION:
STA. 361+89.99 TO STA. 362+30.14

NOTE:
1. ART PLATFORM LOCATIONS ARE AT THE INTERSECTIONS OF 5th ST/COPPER AVE AND 2nd ST/COPPER AVE (NORTHWEST QUADRANT).

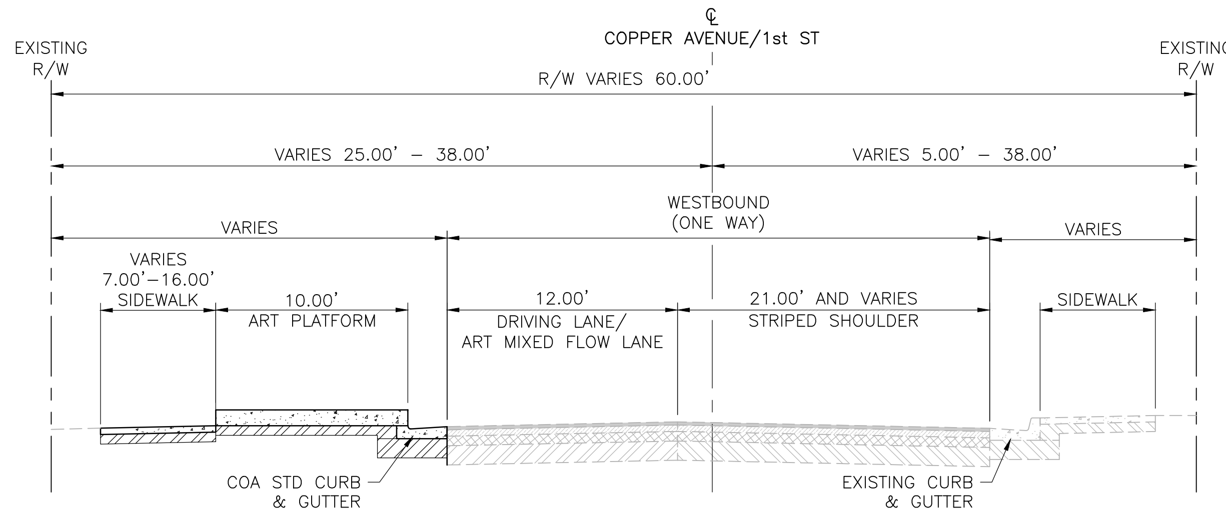

PROPOSED TYPICAL SECTION 2

STA. 362+30.14 TO STA. 368+31.76 (ROADWAY CHANGES FROM COPPER AVE TO 1ST ST AT STA. 362+34)

NOTE:
1. ART PLATFORM LOCATION IS AT THE INTERSECTION OF 1st ST/CENTRAL AVE (NORTHEAST QUADRANT).

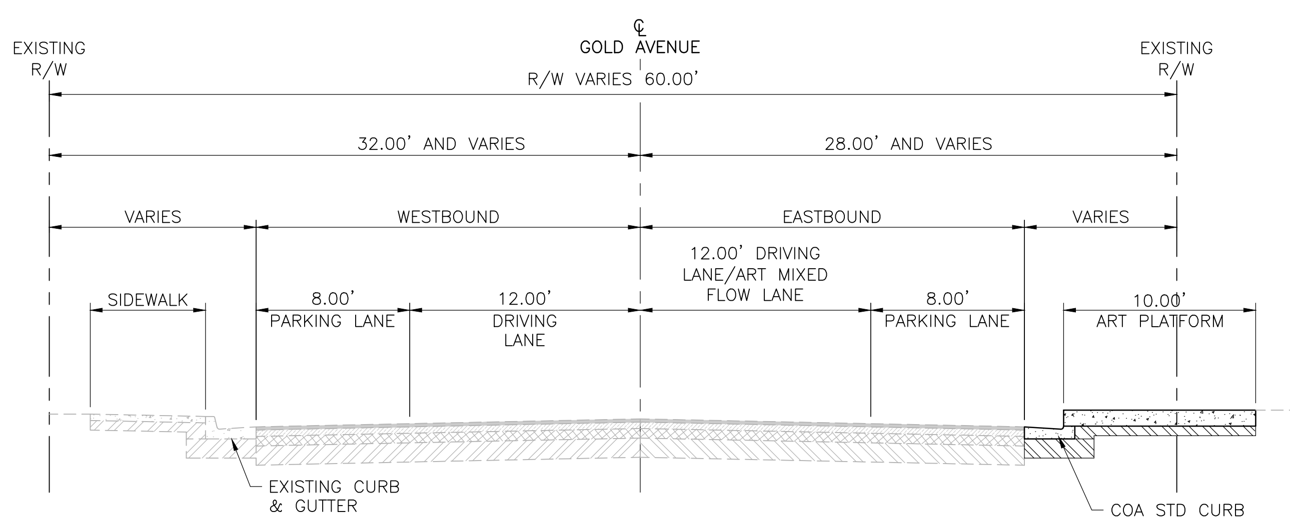

PROPOSED TYPICAL SECTION 3

STA. 10+00.00 TO STA. 50+22.77

NOTE:
1. ART PLATFORM LOCATIONS ARE AT THE INTERSECTIONS OF 5th ST/GOLD AVE (SOUTHWEST QUADRANT) AND 1st ST/CENTRAL AVE (SOUTHEAST QUADRANT).

AS BUILT INFORMATION
CONTRACTOR
WORK STAKED BY — DATE:
INSPECTOR'S ACCEPTANCE BY — DATE:
FIELD VERIFICATION BY — DATE:
DRAWINGS CORRECTED BY — DATE:

MICRO-FILM INFORMATION
RECORDED BY — DATE:
NO.

BENCHMARKS
PROJECT PRIMARY BENCHMARK: 5_K16A
A CITY OF ALBUQUERQUE 2 INCH BRASS DISC SET FLUSH IN THE SIDEWALK AND STAMPED "5-K16A". THE MONUMENT IS LOCATED ON THE NORTH SIDE OF CENTRAL AVE BETWEEN STANFORD DR AND COLUMBIA DR SE.
NM SPC CENTRAL ZONE GRID:
N: 1485016.971 USFT
E: 1530495.993 USFT
ELEV: 5174.054

SURVEY INFORMATION
FIELD NOTES

NO.	BY	DATE

30% REVIEW
PRELIMINARY
NOT FOR CONSTRUCTION
03/2015

REVISIONS

NO.	DATE	REMARKS	BY

DESIGN
DESIGNED BY: XX DATE: 3/12/2015
DRAWN BY: XX DATE: 3/12/2015
CHECKED BY: XX DATE: 3/12/2015

HDR
2155 LOUISIANA BLVD NE, SUITE 9500
ALBUQUERQUE, NM 87110
MAIN: (505) 830-5400
FAX: (505) 830-5454

ABQ RIDE
CITY OF ALBUQUERQUE
TRANSIT DEPARTMENT
ABQ RIDE

TITLE: CENTRAL AVENUE ALBUQUERQUE RAPID TRANSIT
PROPOSED TYPICAL SECTIONS

Design Review Committee	City Engineer Approval	Last Design Update	Mo./Day/Yr.	Mo./Day/Yr.

CITY PROJECT NO.	ZONE MAP NO.	SEGMENT NO.	SHEET	OF
631991	K13–K15	S3	6	98

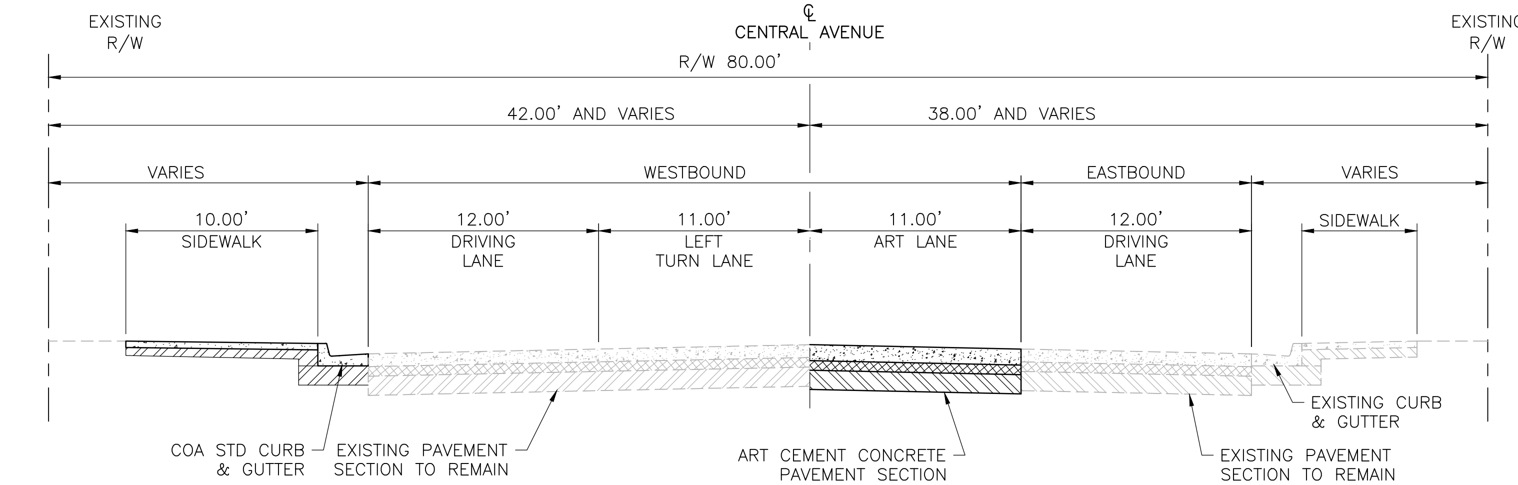

PROPOSED TYPICAL SECTION 4

STA. 368+31.76 TO STA. 369+72.10

TRANSITION:
STA. 369+72.10 TO STA. 370+86.46

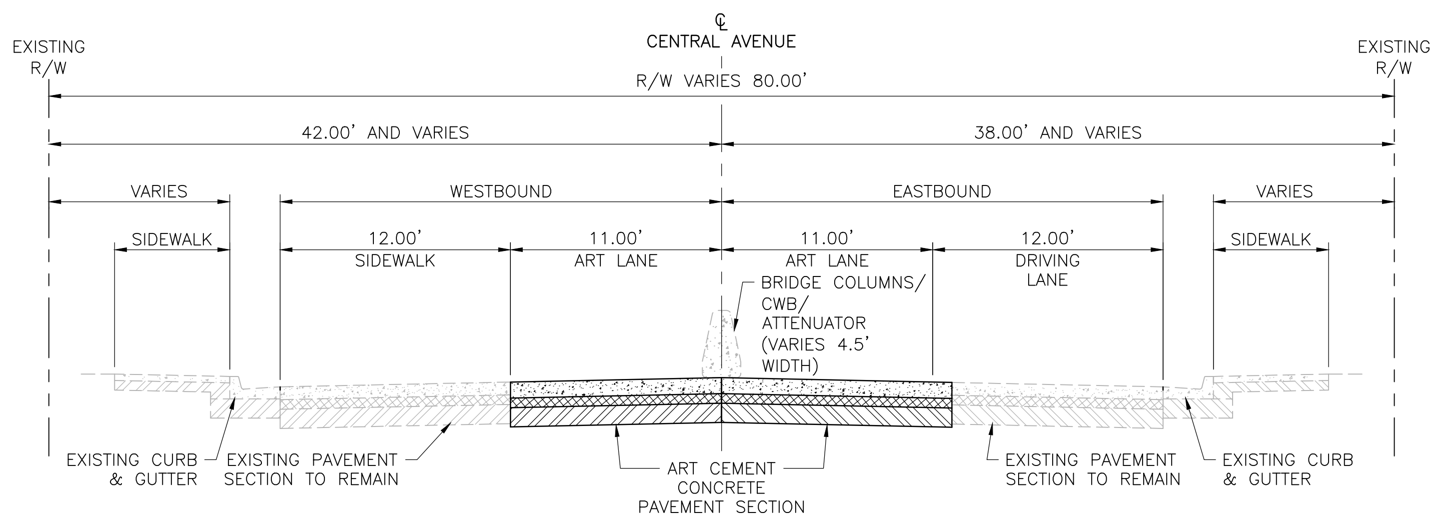

PROPOSED TYPICAL SECTION 5

STA. 370+86.46 TO STA. 374+44.58

UNDERPASS:
STA. 370+97.06± TO STA. 372+13.61±
TRANSITION:
STA. 374+44.58 TO STA. 375+56.80

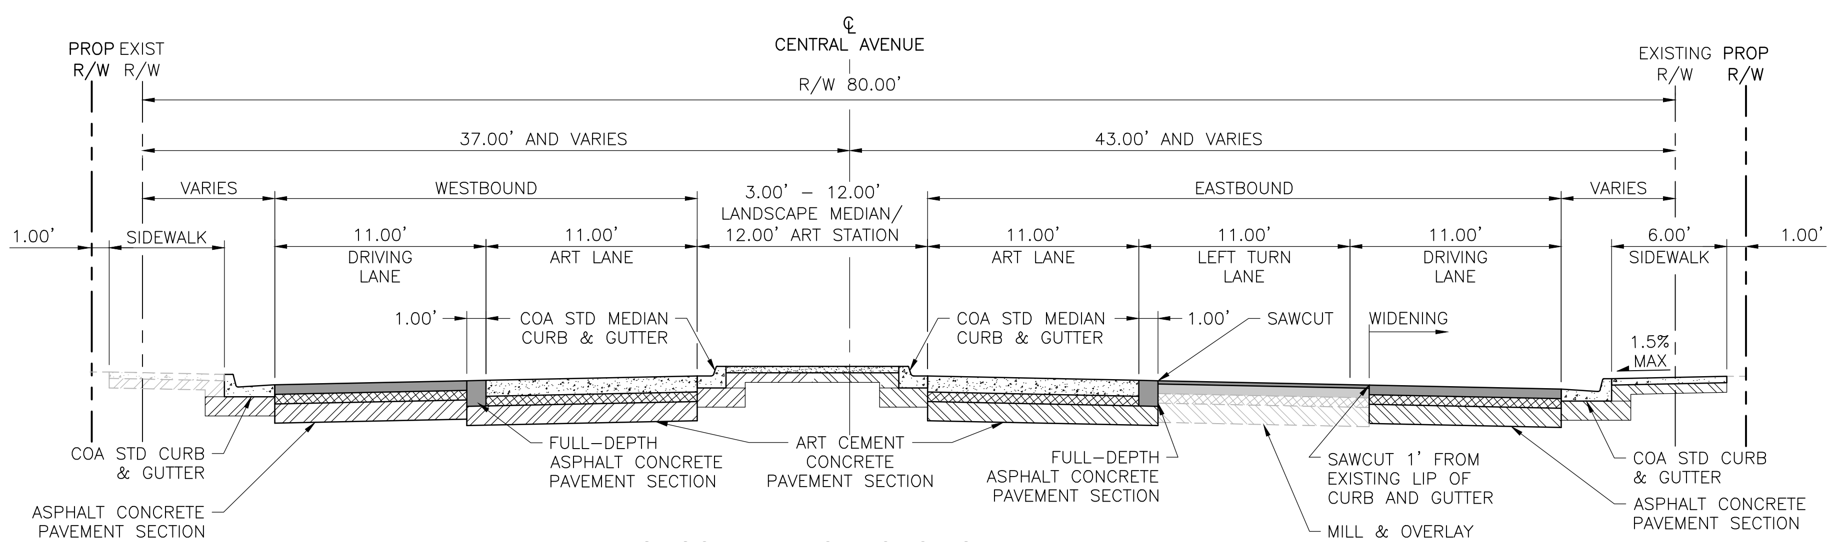

PROPOSED TYPICAL SECTION 6

STA. 375+56.80 TO STA. 378+22.33

TRANSITION:
STA. 378+22.33 TO STA. 379+23.56

AS BUILT INFORMATION
CONTRACTOR DATE:
WORK STAKED BY DATE:
INSPECTOR'S ACCEPTANCE BY DATE:
FIELD VERIFICATION BY DATE:
DRAWINGS CORRECTED BY DATE:

MICRO–FILM INFORMATION
RECORDED BY DATE:
NO.

BENCHMARKS
PROJECT PRIMARY BENCHMARK: 5_K16A
A CITY OF ALBUQUERQUE 2 INCH BRASS DISC SET FLUSH IN THE SIDEWALK AND STAMPED "5–K16A". THE MONUMENT IS LOCATED ON THE NORTH SIDE OF CENTRAL AVE BETWEEN STANFORD DR AND COLUMBIA DR SE.
NM SPC CENTRAL ZONE GRID:
N: 1485016.971 USFT
E: 1530495.993 USFT
ELEV: 5174.054

SURVEY INFORMATION
FIELD NOTES

NO.	BY	DATE

30% REVIEW
PRELIMINARY
NOT FOR CONSTRUCTION
03/2015

REVISIONS

NO.	DATE	REMARKS	BY

DESIGN
DESIGNED BY: XX DATE: 3/12/2015
DRAWN BY: XX DATE: 3/12/2015
CHECKED BY: XX DATE: 3/12/2015

HDR
2155 LOUISIANA BLVD NE, SUITE 9500
ALBUQUERQUE, NM 87110
MAIN: (505) 830-5400
FAX: (505) 830-5454

ABQ RIDE
CITY OF ALBUQUERQUE
TRANSIT DEPARTMENT
ABQ RIDE

TITLE: CENTRAL AVENUE ALBUQUERQUE RAPID TRANSIT
PROPOSED TYPICAL SECTIONS

Design Review Committee	City Engineer Approval	Last Design Update	Mo./Day/Yr.	Mo./Day/Yr.

CITY PROJECT NO.	ZONE MAP NO.	SEGMENT NO.	SHEET	OF
631991	K13–K15	S3	7	98

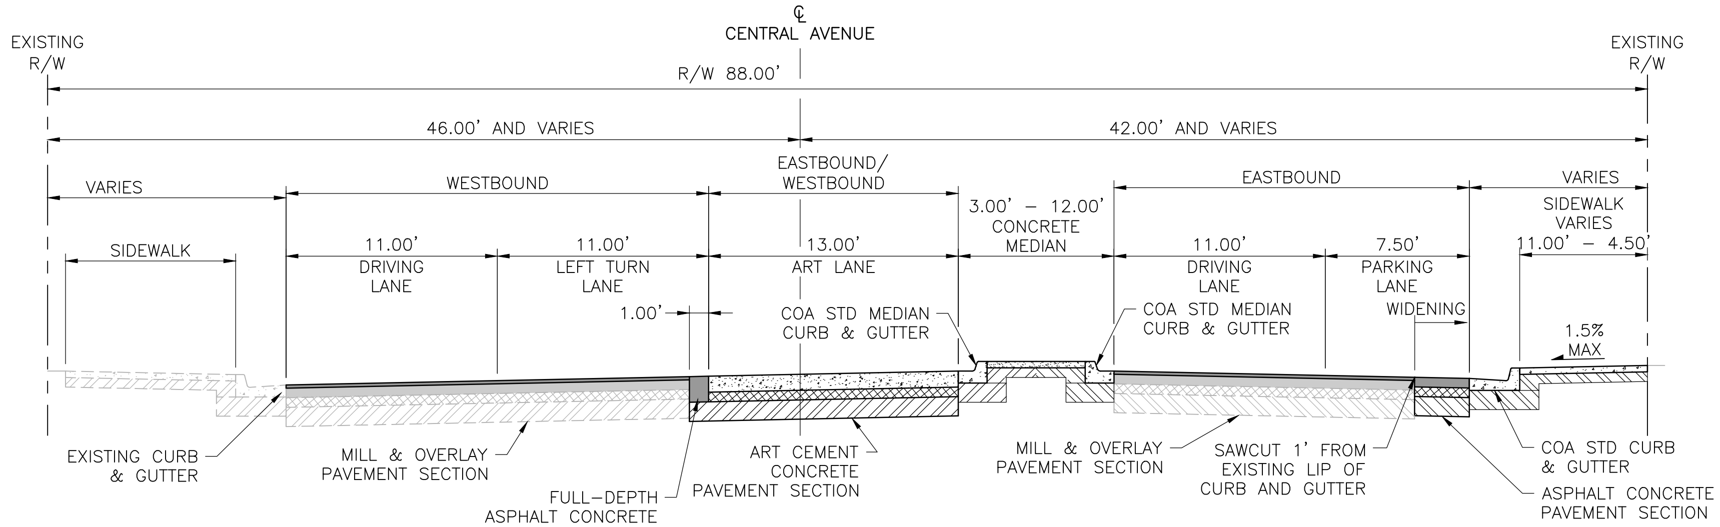

PROPOSED TYPICAL SECTION 7

STA. 379+23.56 TO STA. 380+46.72

TRANSITION:
STA. 380+46.72 TO STA. 382+31.17

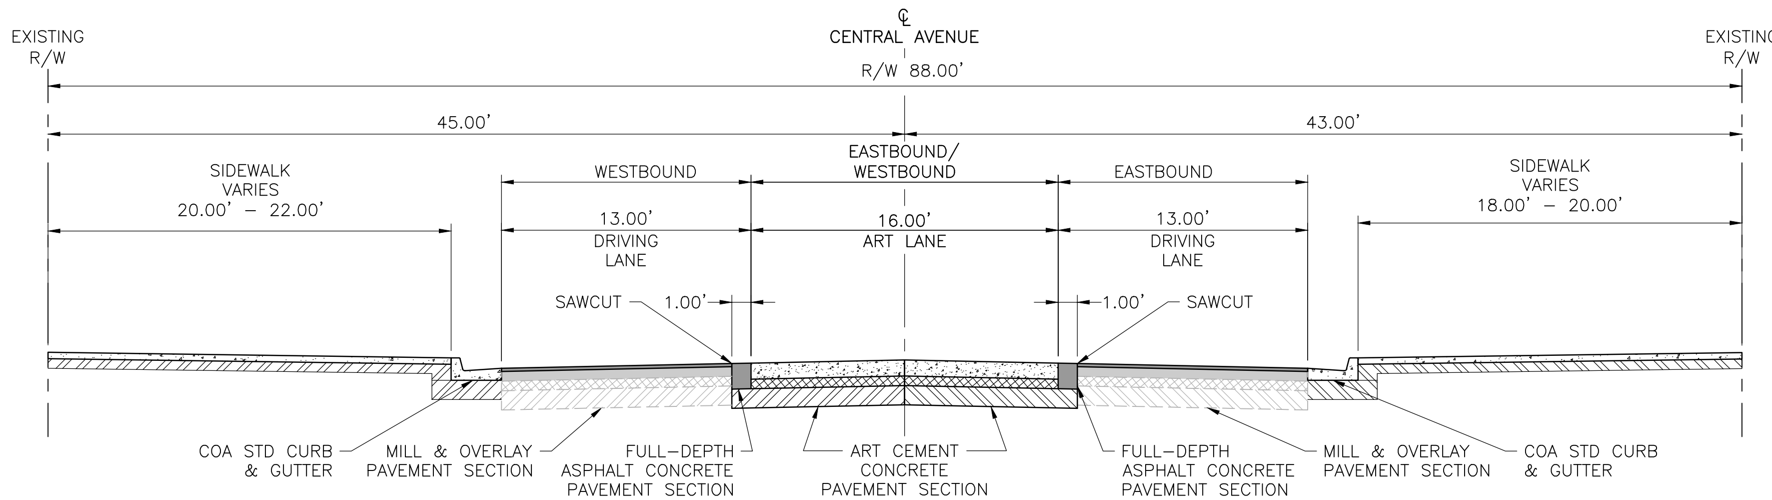

PROPOSED TYPICAL SECTION 8

STA. 382+31.17 TO STA. 384+16.77

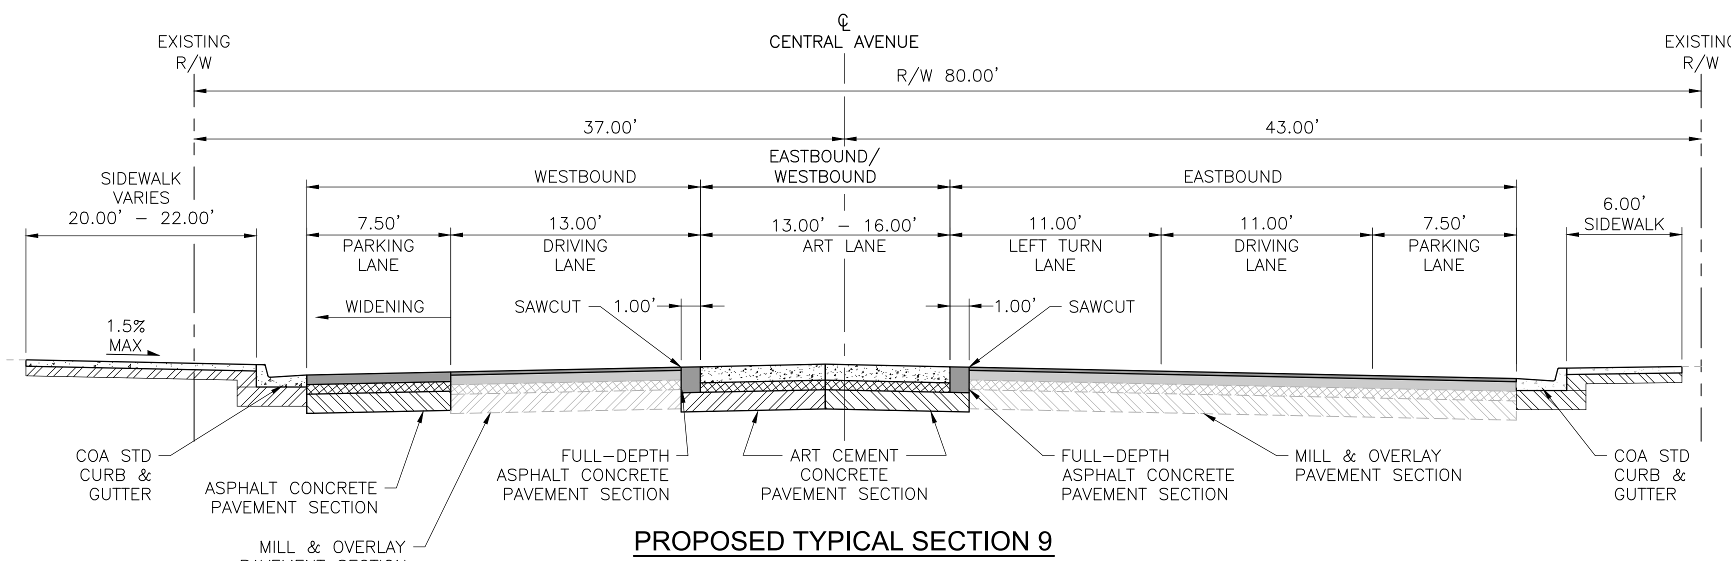

PROPOSED TYPICAL SECTION 9

STA. 384+16.77 TO STA. 385+46.60
STA. 391+86.45 TO STA. 392+71.58

TRANSITION:
STA. 385+46.60 TO STA. 386+62.53
STA. 392+71.58 TO STA. 393+59.67

AS BUILT INFORMATION
CONTRACTOR — DATE:
WORK STAKED BY — DATE:
INSPECTOR'S ACCEPTANCE BY — DATE:
FIELD VERIFICATION BY — DATE:
DRAWINGS CORRECTED BY — DATE:

MICRO-FILM INFORMATION
RECORDED BY — DATE:
NO.

BENCHMARKS
PROJECT PRIMARY BENCHMARK: 5_K16A
A CITY OF ALBUQUERQUE 2 INCH BRASS DISC SET FLUSH IN THE SIDEWALK AND STAMPED "5-K16A". THE MONUMENT IS LOCATED ON THE NORTH SIDE OF CENTRAL AVE BETWEEN STANFORD DR AND COLUMBIA DR SE.
NM SPC CENTRAL ZONE GRID:
N: 1485016.971 USFT
E: 1530495.993 USFT
ELEV: 5174.054

SURVEY INFORMATION
FIELD NOTES

NO.	BY	DATE

30% REVIEW
PRELIMINARY
NOT FOR CONSTRUCTION
03/2015

REVISIONS

NO.	DATE	REMARKS	BY

DESIGN
DESIGNED BY: XX — DATE: 3/12/2015
DRAWN BY: XX — DATE: 3/12/2015
CHECKED BY: XX — DATE: 3/12/2015

HDR
2155 LOUISIANA BLVD NE, SUITE 9500
ALBUQUERQUE, NM 87110
MAIN: (505) 830-5400
FAX: (505) 830-5454

ABQRIDE
CITY OF ALBUQUERQUE
TRANSIT DEPARTMENT
ABQ RIDE

TITLE: CENTRAL AVENUE ALBUQUERQUE RAPID TRANSIT
PROPOSED TYPICAL SECTIONS

Design Review Committee	City Engineer Approval	Last Design Update	Mo./Day/Yr.	Mo./Day/Yr.

CITY PROJECT NO.	ZONE MAP NO.	SEGMENT NO.	SHEET	OF
631991	K13–K15	S3	8	98

Date: 12 Mar 2015 - 3:41pm User: zsharp
Drawing Name: TS01.dwg

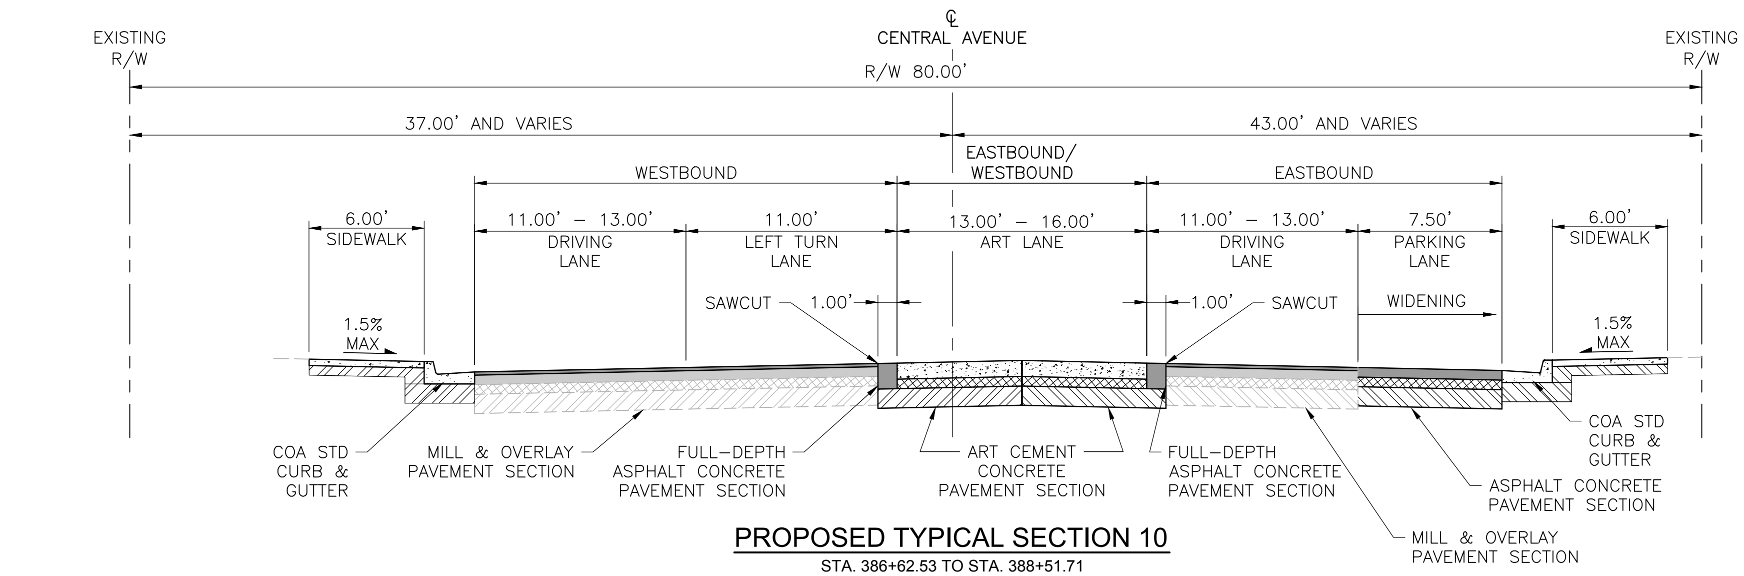

PROPOSED TYPICAL SECTION 10

STA. 386+62.53 TO STA. 388+51.71
STA. 393+59.67 TO STA. 394+40.67

TRANSITION:
STA. 394+40.67 TO STA. 395+32.67

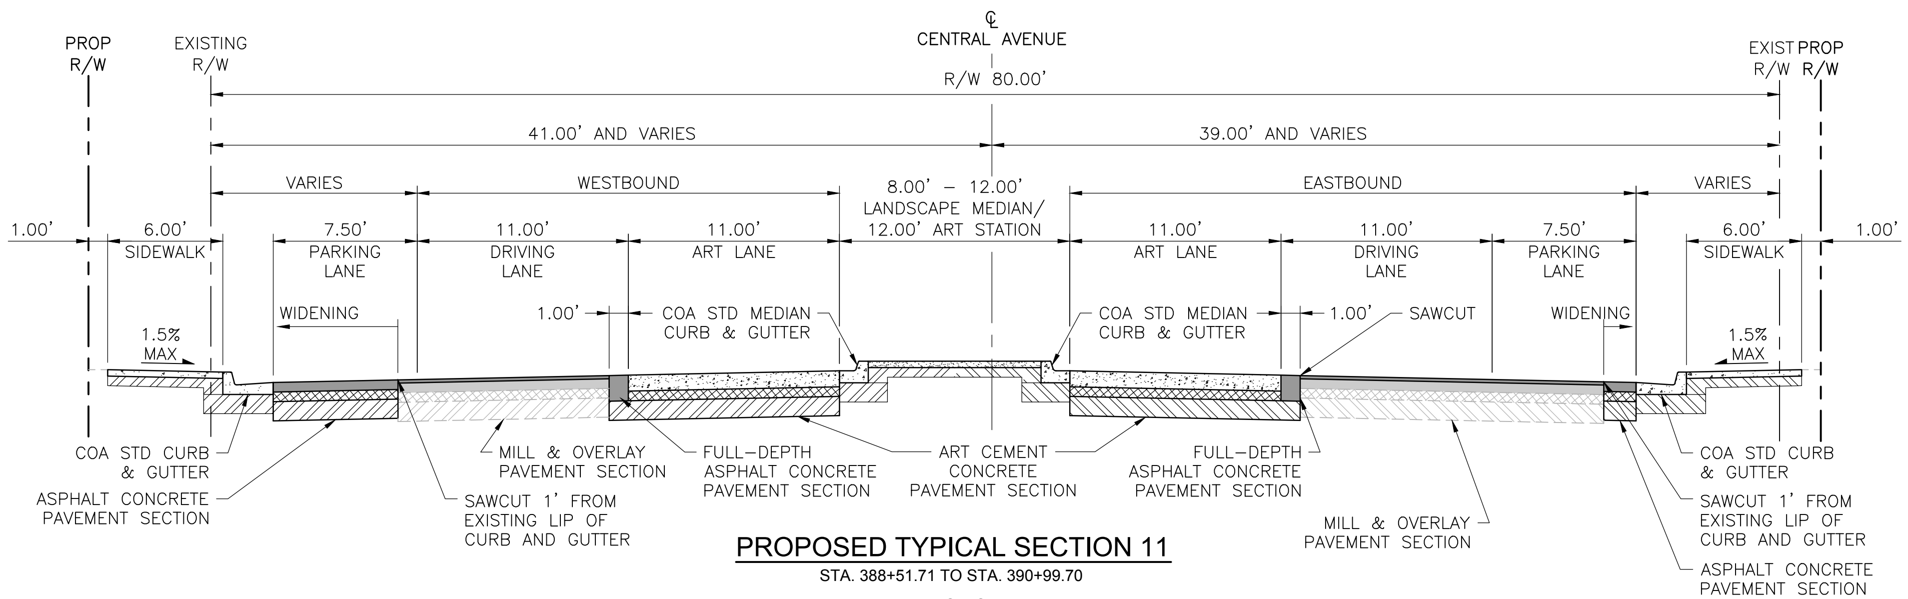

PROPOSED TYPICAL SECTION 11

STA. 388+51.71 TO STA. 390+99.70

TRANSITION:
STA. 390+99.70 TO STA. 391+86.45

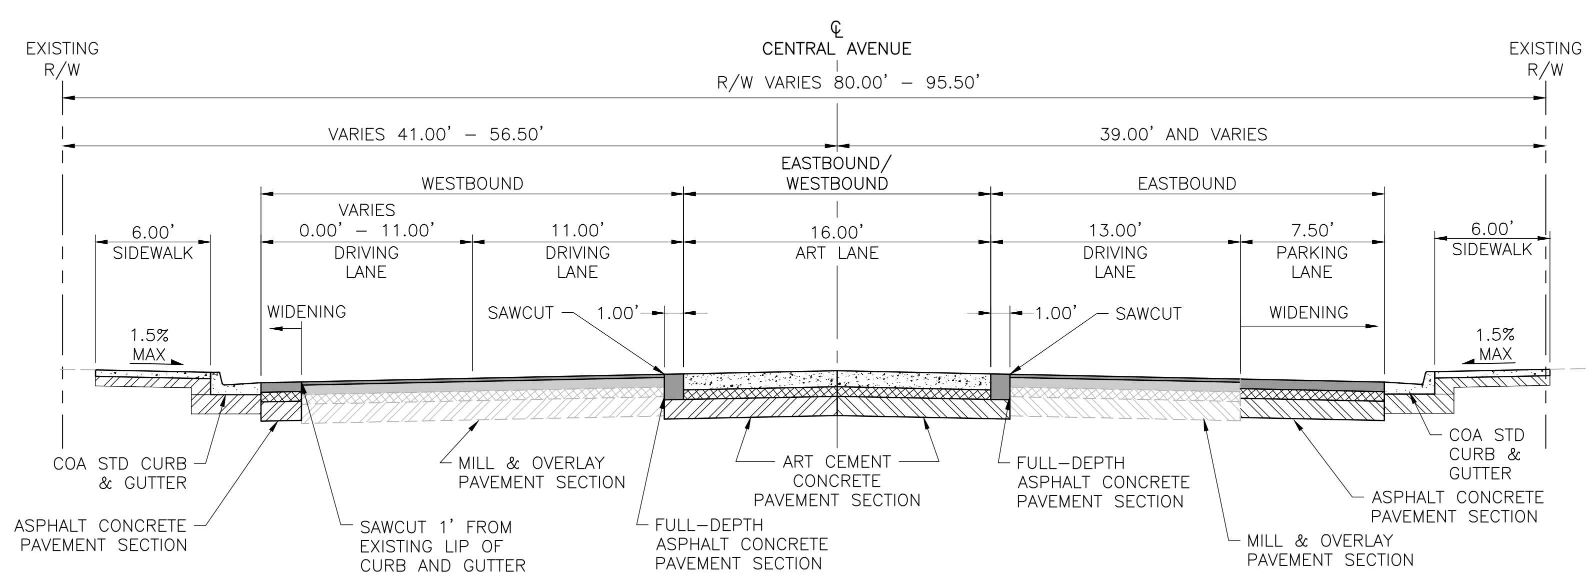

PROPOSED TYPICAL SECTION 12

STA. 395+32.67 TO STA. 398+40.83

AS BUILT INFORMATION
CONTRACTOR DATE:
WORK STAKED BY DATE:
INSPECTOR'S ACCEPTANCE BY DATE:
FIELD VERIFICATION BY DATE:
DRAWINGS CORRECTED BY DATE:

MICRO–FILM INFORMATION
RECORDED BY DATE:
NO.

BENCHMARKS
PROJECT PRIMARY BENCHMARK: 5_K16A
A CITY OF ALBUQUERQUE 2 INCH BRASS DISC SET FLUSH IN THE SIDEWALK AND STAMPED "5–K16A". THE MONUMENT IS LOCATED ON THE NORTH SIDE OF CENTRAL AVE BETWEEN STANFORD DR AND COLUMBIA DR SE.
NM SPC CENTRAL ZONE GRID:
N: 1485016.971 USFT
E: 1530495.993 USFT
ELEV: 5174.054

SURVEY INFORMATION
FIELD NOTES
NO.	BY	DATE

30% REVIEW
PRELIMINARY
NOT FOR CONSTRUCTION
03/2015

REVISIONS

NO.	DATE	REMARKS	BY

DESIGN
DESIGNED BY: XX DATE: 3/12/2015
DRAWN BY: XX DATE: 3/12/2015
CHECKED BY: XX DATE: 3/12/2015

HDR
2155 LOUISIANA BLVD NE, SUITE 9500
ALBUQUERQUE, NM 87110
MAIN: (505) 830-5400
FAX: (505) 830-5454

ABQ RIDE
CITY OF ALBUQUERQUE
TRANSIT DEPARTMENT
ABQ RIDE

TITLE: CENTRAL AVENUE ALBUQUERQUE RAPID TRANSIT
PROPOSED TYPICAL SECTIONS

Design Review Committee	City Engineer Approval	Last Design Update	Mo./Day/Yr.	Mo./Day/Yr.

CITY PROJECT NO.	ZONE MAP NO.	SEGMENT NO.	SHEET	OF
631991	K13–K15	S3	9	98

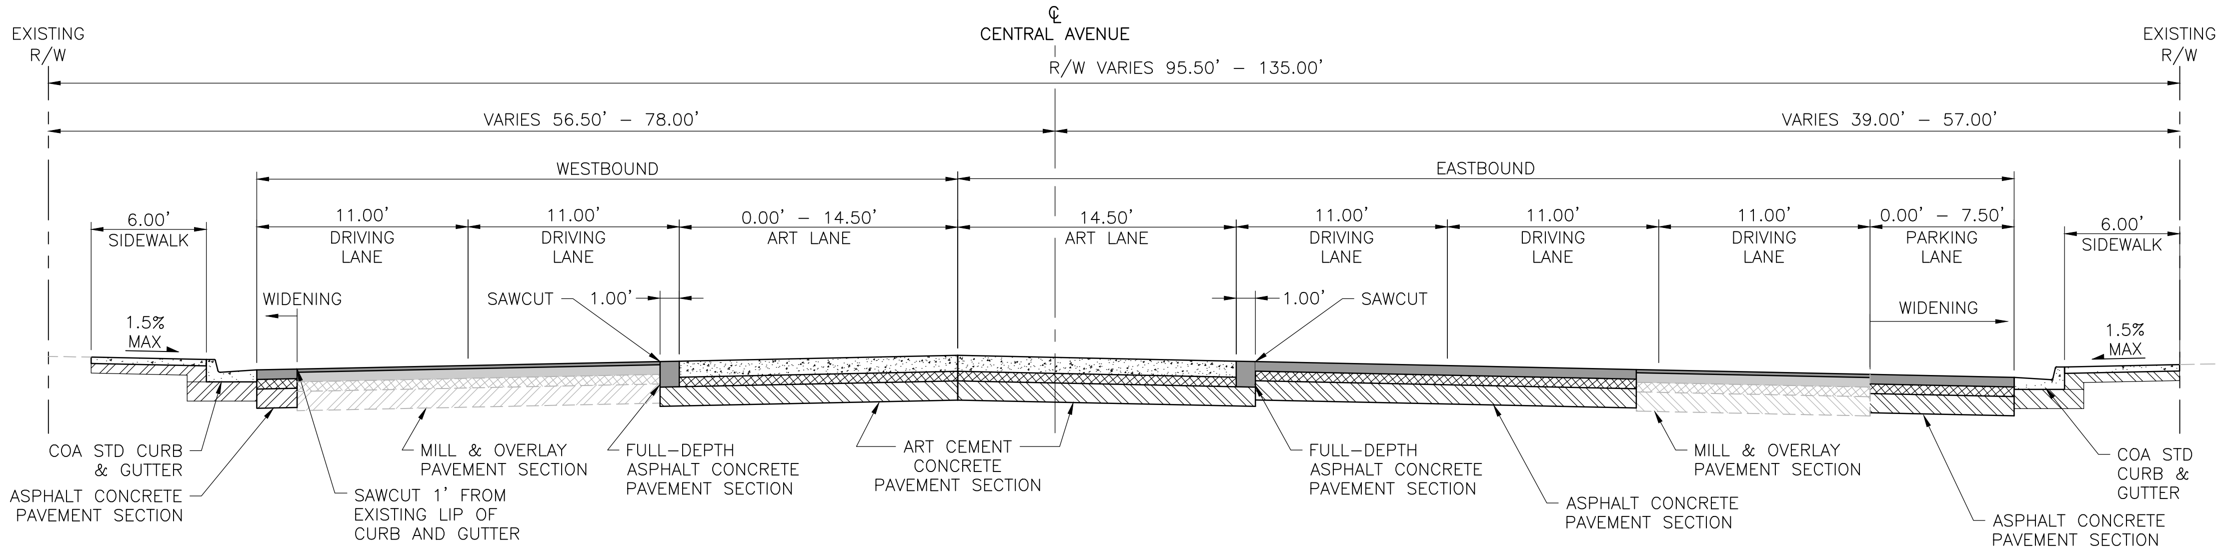

PROPOSED TYPICAL SECTION 13

STA. 398+40.83 TO STA. 400+46.25

AS BUILT INFORMATION

CONTRACTOR	DATE:
WORK STAKED BY	DATE:
INSPECTOR'S ACCEPTANCE BY	DATE:
FIELD VERIFICATION BY	DATE:
DRAWINGS CORRECTED BY	DATE:

MICRO–FILM INFORMATION

RECORDED BY	DATE:
NO.	

BENCHMARKS

PROJECT PRIMARY BENCHMARK: 5_K16A
A CITY OF ALBUQUERQUE 2 INCH BRASS DISC SET FLUSH IN THE SIDEWALK AND STAMPED "5–K16A". THE MONUMENT IS LOCATED ON THE NORTH SIDE OF CENTRAL AVE BETWEEN STANFORD DR AND COLUMBIA DR SE.
NM SPC CENTRAL ZONE GRID:
N: 1485016.971 USFT
E: 1530495.993 USFT
ELEV: 5174.054

SURVEY INFORMATION

FIELD NOTES

NO.	BY	DATE

30% REVIEW

PRELIMINARY
NOT FOR CONSTRUCTION
03/2015

REVISIONS

NO.	DATE	REMARKS	BY

DESIGN

DESIGNED BY: XX DATE: 3/12/2015
DRAWN BY: XX DATE: 3/12/2015
CHECKED BY: XX DATE: 3/12/2015

HDR
2155 LOUISIANA BLVD NE, SUITE 9500
ALBUQUERQUE, NM 87110
MAIN: (505) 830-5400
FAX: (505) 830-5454

ABQ RIDE

CITY OF ALBUQUERQUE
TRANSIT DEPARTMENT
ABQ RIDE

TITLE: CENTRAL AVENUE ALBUQUERQUE RAPID TRANSIT
PROPOSED TYPICAL SECTIONS

Design Review Committee	City Engineer Approval	Last Design Update	Mo./Day/Yr.	Mo./Day/Yr.

CITY PROJECT NO.	ZONE MAP NO.	SEGMENT NO.	SHEET	OF
631991	K13–K15	S3	10	98

SURFACING SCHEDULE

						301.02		302.0X				116.0XX				116.0XX				*	*	336.12		336.01		337.0X			344.04		
				SURFACING SCHEDULE		SUBGRADE PREPARATION, 12" AT 95% COMPACTION, CIP.		AGGREGATE BASE COURSE, CRUSHED, X" AT 95% COMPACTIONS, CIP. SD 2408				ARTERIAL ASPHALT CONCRETE TYPE X, COMPLETE				RESIDENTIAL ASPHALT CONCRETE TYPE X, COMPLETE				PG 70-22 PERFORMANCE GRADED ASPHALT MATERIAL	HYDRATED	TACK COAT, CATIONIC EMULSIFIED ASPHALT, CIP.		PRIME COAT, EMULSIFIED ASPHALT, CIP		CONCRETE PAVEMENT X" THICK, PORTLAND CEMENT CONCRETE WITH FLY ASH, CIP. SD XXXX			COLD MILLING, ASPHALT CONCRETE PAVEMENT, 2" THICKNESS, INCL. DISPOSAL OF MILLING, COMPL.		
STATION	TO	STATION	LOCATION	DESCRIPTION	LENGTH (FT)	AVG. WIDTH (FT)	SY	AVG WIDTH (FT)	DEPTH (IN)	SY	TON	AVG WIDTH (FT)	DEPTH (IN)	SY	TON	AVG WIDTH (FT)	DEPTH (IN)	SY	TON	TON	TON	AVG. WIDTH (FT)	SY	AVG. WIDTH (FT)	SY	AVG WIDTH (FT)	DEPTH (IN)	SY	AVG WIDTH (FT)	DEPTH (IN)	SY
ALIGNMENT: CENTRAL AVE																															
	-				0.00																										
	-				0.00																										
				CENTRAL AVE SUBTOTAL:			0.00			0.00					0.00				0.00	0.00	0.00		0.00		0.00			0.00			0.00
				TOTAL			0.00			0.00					0.00				0.00	0.00	0.00		0.00		0.00			0.00			0.00
				USE			**0**			**0**					**0**				**0**	**0**	**0**		**0**		**0**			**0**			**0**

AS BUILT INFORMATION

CONTRACTOR DATE:
WORK STAKED BY DATE:
INSPECTOR'S ACCEPTANCE BY DATE:
FIELD VERIFICATION BY DATE:
DRAWINGS CORRECTED BY DATE:

MICRO-FILM INFORMATION

RECORDED BY DATE:
NO.

BENCHMARKS

PROJECT PRIMARY BENCHMARK: 5_K16A
A CITY OF ALBUQUERQUE 2 INCH BRASS DISC SET FLUSH IN THE SIDEWALK AND STAMPED "5-K16A". THE MONUMENT IS LOCATED ON THE NORTH SIDE OF CENTRAL AVE BETWEEN STANFORD DR AND COLUMBIA DR SE.
NM SPC CENTRAL ZONE GRID:
N: 1485016.971 USFT
E: 1530495.993 USFT
ELEV: 5174.054

SURVEY INFORMATION

FIELD NOTES

NO.	BY	DATE

30% REVIEW

PRELIMINARY
NOT FOR CONSTRUCTION
03/2015

REVISIONS

NO.	DATE	REMARKS	BY

DESIGN

DESIGNED BY: XX DATE: 3/12/2015
DRAWN BY: XX DATE: 3/12/2015
CHECKED BY: XX DATE: 3/12/2015

HDR
2155 LOUISIANA BLVD NE, SUITE 9500
ALBUQUERQUE, NM 87110
MAIN: (505) 830-5400
FAX: (505) 830-5454

ABQ RIDE

CITY OF ALBUQUERQUE
TRANSIT DEPARTMENT
ABQ RIDE

TITLE: CENTRAL AVENUE ALBUQUERQUE RAPID TRANSIT
SURFACING SCHEDULE

Design Review Committee	City Engineer Approval	Last Design Update	Mo./Day/Yr.	Mo./Day/Yr.

CITY PROJECT NO.	ZONE MAP NO.	SEGMENT NO.	SHEET	OF
631991	K13-K15	S3	11	98

ESTIMATED STRUCTURE QUANTITES

STATION	TO	STATION	SKEW	340.210 SIDEWALK CULVERT	910.005 18" RCP PIPE	910.009 24" RCP PIPE	910.013 30" RCP PIPE	910.017 36" RCP PIPE	915.010 TYPE "A" SINGLE GRATE INLET	915.030 TYPE "C" SINGLE GRATE INLET	915.040 TYPE "C" DOUBLE GRATE INLET	915.050 TYPE "C" TRIPLE GRATE INLET	920.070 TYPE "C" MANHOLE	623074 TYPE II MDI (URBAN)	623600 JUNCTION BOX
				EA	LIN. FT.	LIN. FT.	LIN. FT.	LIN. FT.	EA	EA	EA	EA	EA	EA	EA
ALIGNMENT: CENTRAL AVE															
TOTAL				0.0	0.0	0.0	0.0	0.0	0.0	0.0	0.0	0.0	0.0	0.0	0.0
USE				0	0	0	0	0	0	0	0	0	0	0	0

AS BUILT INFORMATION
CONTRACTOR
WORK STAKED BY DATE:
INSPECTOR'S ACCEPTANCE BY DATE:
FIELD VERIFICATION BY DATE:
DRAWINGS CORRECTED BY DATE:

MICRO-FILM INFORMATION
RECORDED BY DATE:
NO.

BENCHMARKS
PROJECT PRIMARY BENCHMARK: 5_K16A
A CITY OF ALBUQUERQUE 2 INCH BRASS DISC SET FLUSH IN THE SIDEWALK AND STAMPED "5-K16A". THE MONUMENT IS LOCATED ON THE NORTH SIDE OF CENTRAL AVE BETWEEN STANFORD DR AND COLUMBIA DR SE.
NM SPC CENTRAL ZONE GRID:
N: 1485016.971 USFT
E: 1530495.993 USFT
ELEV: 5174.054

SURVEY INFORMATION
FIELD NOTES
NO.	BY	DATE

30% REVIEW
PRELIMINARY
NOT FOR CONSTRUCTION
03/2015

REVISIONS
NO.	DATE	REMARKS	BY

DESIGN
DESIGNED BY: XX DATE: 3/12/2015
DRAWN BY: XX DATE: 3/12/2015
CHECKED BY: XX DATE: 3/12/2015

HDR
2155 LOUISIANA BLVD NE, SUITE 9500
ALBUQUERQUE, NM 87110
MAIN: (505) 830-5400
FAX: (505) 830-5454

ABQRIDE
CITY OF ALBUQUERQUE
TRANSIT DEPARTMENT
ABQ RIDE

TITLE: CENTRAL AVENUE ALBUQUERQUE RAPID TRANSIT
DRAINAGE QUANTITIES

Design Review Committee	City Engineer Approval	Last Design Update	Mo./Day/Yr.	Mo./Day/Yr.

CITY PROJECT NO.	ZONE MAP NO.	SEGMENT NO.	SHEET	OF
631991	K13-K15	S3	12	98

Date: 12 Mar 2015 - 3:42pm User: zsharp
Drawing Name: DR_Q01.dwg

CONSTRUCTION ENGINEERING & LUMP SUM ITEMS

ITEM NO.	DESCRIPTION	UNITS
4.01	CONSTRUCTION STAKING BY THE CONTRACTOR, COMP.	L.S.
4.02	CONSTRUCTION SURVEYING BY THE CONTRACTOR, COMP.	L.S.
6.06	CONSTRUCTION DEMOBILIZATION, COMPL.	L.S.
621.4.1	MOBILIZATION	L.S.
19.01	CONSTRUCTION TRAFFIC CONTROL & BARRICADING, COMPL.	L.S.
201.01	SITE CLEARING AND GRUBBING, COMPL.	1 AC

EARTHWORK SUMMARY

STATION	TO	STATION	ITEM NO 202.01 EXCAVATE & DISPOSE UNCLASSIFIED MATERIAL > 2' DEEP	EMBANKMENT	SHRINK @ 12%	ITEM NO. 205.01 FILL, BORROW, HAUL & COMPL.	REMARKS
ALIGNMENT: CENTRAL AVE							
	-						
	-						
		ROADWAY TOTALS:					
		USE:	-			-	
ITEM NO. 202.01 - EXCAVATE & DISPOSE UNCLASSIFIED MATERIAL > 2' DEEP						-	CY
ITEM NO. 205.01 - FILL, BORROW, HAUL & COMPL.						-	CY

ITEM NO. 340.05 CURB & GUTTER, STANDARD, PORTLAND CEMENT CONCRETE, INCL. SUBGRADE PREP., CIP, SD 2415

STATION	OFFSET	TO	STATION	OFFSET	LENGTH LIN. FT.	DESCRIPTION
ALIGNMENT: CENTRAL AVE						
TOTAL					0.00	
USE					**0**	
STATIONS TAKEN AT LIP OF CURB						

ITEM NO. 340.06 CURB & GUTTER, MEDIAN, PORTLAND CEMENT CONCRETE, CIP, SD 2408

STATION	OFFSET	TO	STATION	OFFSET	LENGTH LIN. FT.	DESCRIPTION
ALIGNMENT: CENTRAL AVE						
TOTAL					0.00	
USE					**0**	
STATIONS TAKEN AT LIP OF CURB						

ITEM NO. 340.035 VALLEY GUTTER, PORTLAND CEMENT CONCRETE, REMOVE, DISPOSE & REPLACE, CIP.

STATION	OFFSET	TO	STATION	OFFSET	AREA SQ. YD.	DESCRIPTION
ALIGNMENT: CENTRAL AVE						
TOTAL					0.00	
USE					**0**	
STATIONS TAKEN AT BACK OF CURB						

ITEM NO. 340.01 SIDEWALK, 4" THICK, PORTLAND CEMENT CONCRETE, INCL. SUBGRADE COMPACTION, CIP. SD 2430

STATION	OFFSET	TO	STATION	OFFSET	AREA SQ. YD.	DESCRIPTION
ALIGNMENT: CENTRAL AVE						
TOTAL					0.00	
USE					**0**	
STATIONS TAKEN AT BACK OF CURB						

ITEM NO. 346.11 - TEXTURED MEDIAN PAVEMENT, 4" THICK, COLORED PORTLAND CEMENT CONCRETE, INCL. SUBGRADE COMPACTION, CIP. SD 2408

STATION	OFFSET	TO	STATION	OFFSET	AREA SQ. YD.	DESCRIPTION
ALIGNMENT: CENTRAL AVE						
TOTAL					0.00	
USE					**0**	
STATIONS TAKEN AT BACK OF CURB						

ITEM NO. 340.023 WHEELCHAIR ACCESS RAMP, 4" PCC, STD. CURB., CIP. SD 2418

STATION	OFFSET	TO	STATION	OFFSET	AREA SQ. YD.	DESCRIPTION
ALIGNMENT: CENTRAL AVE						
TOTAL					0.00	
USE					**0**	
STATIONS TAKEN AT BACK OF CURB						

ITEM NO. 340.11 HEADER CURB, PC CONCRETE, INCL. SUBGRADE, CIP., SD 2415

STATION	OFFSET	TO	STATION	OFFSET	LENGTH LIN. FT.	DESCRIPTION
ALIGNMENT: CENTRAL AVE						
TOTAL					0.00	
USE					**0**	
STATIONS TAKEN AT FLOWLINE OF CURB						

ITEM NO. 340.02 - DRIVEPAD 6" THICK, PORTLAND CEMENT CONCRETE, INCL. SUBGRADE COMPACTION, CIP. SD 2425

STATION	OFFSET	TO	STATION	OFFSET	AREA SQ. YD.	DESCRIPTION
ALIGNMENT: CENTRAL AVE						
TOTAL					0.00	
USE					**0**	
STATIONS TAKEN AT LIP OF CURB						

AS BUILT INFORMATION
CONTRACTOR DATE:
WORK STAKED BY DATE:
INSPECTOR'S ACCEPTANCE BY DATE:
FIELD VERIFICATION BY DATE:
DRAWINGS CORRECTED BY DATE:

MICRO-FILM INFORMATION
RECORDED BY DATE:
NO.

BENCHMARKS
PROJECT PRIMARY BENCHMARK: 5_K16A
A CITY OF ALBUQUERQUE 2 INCH BRASS DISC SET FLUSH IN THE SIDEWALK AND STAMPED "5-K16A". THE MONUMENT IS LOCATED ON THE NORTH SIDE OF CENTRAL AVE BETWEEN STANFORD DR AND COLUMBIA DR SE.
NM SPC CENTRAL ZONE GRID:
N: 1485016.971 USFT
E: 1530495.993 USFT
ELEV: 5174.054

SURVEY INFORMATION
FIELD NOTES
NO. | BY | DATE

30% REVIEW
PRELIMINARY
NOT FOR CONSTRUCTION
03/2015

REVISIONS
NO. | DATE | REMARKS | BY

DESIGN
DESIGNED BY: XX DATE: 3/12/2015
DRAWN BY: XX DATE: 3/12/2015
CHECKED BY: XX DATE: 3/12/2015

HDR
2155 LOUISIANA BLVD NE, SUITE 9500
ALBUQUERQUE, NM 87110
MAIN: (505) 830-5400
FAX: (505) 830-5454

ABQ RIDE
CITY OF ALBUQUERQUE
TRANSIT DEPARTMENT
ABQ RIDE

TITLE: CENTRAL AVENUE ALBUQUERQUE RAPID TRANSIT
MISCELLANEOUS QUANTITIES

Design Review Committee	City Engineer Approval	Last Design Update	Mo./Day/Yr.	Mo./Day/Yr.

CITY PROJECT NO.	ZONE MAP NO.	SEGMENT NO.	SHEET	OF
631991	K13-K15	S3	13	98

ITEM NO. 343.08 EXISTING CURB & GUTTER OR VALLEY GUTTER, PC CONCRETE, REMOVE & DISPOSE, COMPL.

STATION	OFFSET	TO	STATION	OFFSET	LENGTH LIN. FT.	DESCRIPTION
ALIGNMENT: CENTRAL AVE						
TOTAL					0.00	
USE					0	
STATIONS TAKEN AT LIP OF CURB						

ITEM NO. 343.085 EXISTING SIDEWALK, 4" PORTLAND CEMENT CONCRETE, REMOVE & DISPOSE

STATION	OFFSET	TO	STATION	OFFSET	AREA SQ. YD.	DESCRIPTION
ALIGNMENT: CENTRAL AVE						
TOTAL					0.00	
USE					0	
STATIONS TAKEN AT BACK OF CURB						

ITEM NO. 343.0X - EXISTING PAVEMENT, ASPHALT CONCRETE, X" THICK, SAWCUT, REMOVE & DISPOSE, COMPL.

STATION	OFFSET	TO	STATION	OFFSET	AREA SQ. YD.	DESCRIPTION
ALIGNMENT: CENTRAL AVE						
TOTAL					0.00	
USE					0	

ITEM NO. 201.02 - TREES, 12" TO 30" CIRCUMFERENCE, REMOVE AND DISPOSE, COMPL.

STATION	OFFSET	TO	STATION	OFFSET	EACH EA	DESCRIPTION
ALIGNMENT: CENTRAL AVE						
TOTAL					0.00	
USE					0	
STATIONS TAKEN AT LIP OF CURB						

AS BUILT INFORMATION

CONTRACTOR DATE:
WORK STAKED BY DATE:
INSPECTOR'S ACCEPTANCE BY DATE:
FIELD VERIFICATION BY DATE:
DRAWINGS CORRECTED BY DATE:

MICRO-FILM INFORMATION

RECORDED BY DATE:
NO.

BENCHMARKS

PROJECT PRIMARY BENCHMARK: 5_K16A
A CITY OF ALBUQUERQUE 2 INCH BRASS DISC SET FLUSH IN THE SIDEWALK AND STAMPED "5-K16A". THE MONUMENT IS LOCATED ON THE NORTH SIDE OF CENTRAL AVE BETWEEN STANFORD DR AND COLUMBIA DR SE.
NM SPC CENTRAL ZONE GRID:
N: 1485016.971 USFT
E: 1530495.993 USFT
ELEV: 5174.054

SURVEY INFORMATION

FIELD NOTES

NO.	BY	DATE

30% REVIEW

PRELIMINARY
NOT FOR CONSTRUCTION
03/2015

REVISIONS

NO.	DATE	REMARKS	BY

DESIGN

DESIGNED BY: XX DATE: 3/12/2015
DRAWN BY: XX DATE: 3/12/2015
CHECKED BY: XX DATE: 3/12/2015

HDR
2155 LOUISIANA BLVD NE, SUITE 9500
ALBUQUERQUE, NM 87110
MAIN: (505) 830-5400
FAX: (505) 830-5454

ABQRIDE

CITY OF ALBUQUERQUE
TRANSIT DEPARTMENT
ABQ RIDE

TITLE: CENTRAL AVENUE ALBUQUERQUE RAPID TRANSIT
REMOVAL QUANTITIES

Design Review Committee	City Engineer Approval	Last Design Update	Mo./Day/Yr.	Mo./Day/Yr.

CITY PROJECT NO.	ZONE MAP NO.	SEGMENT NO.	SHEET	OF
631991	K13–K15	S3	14	98

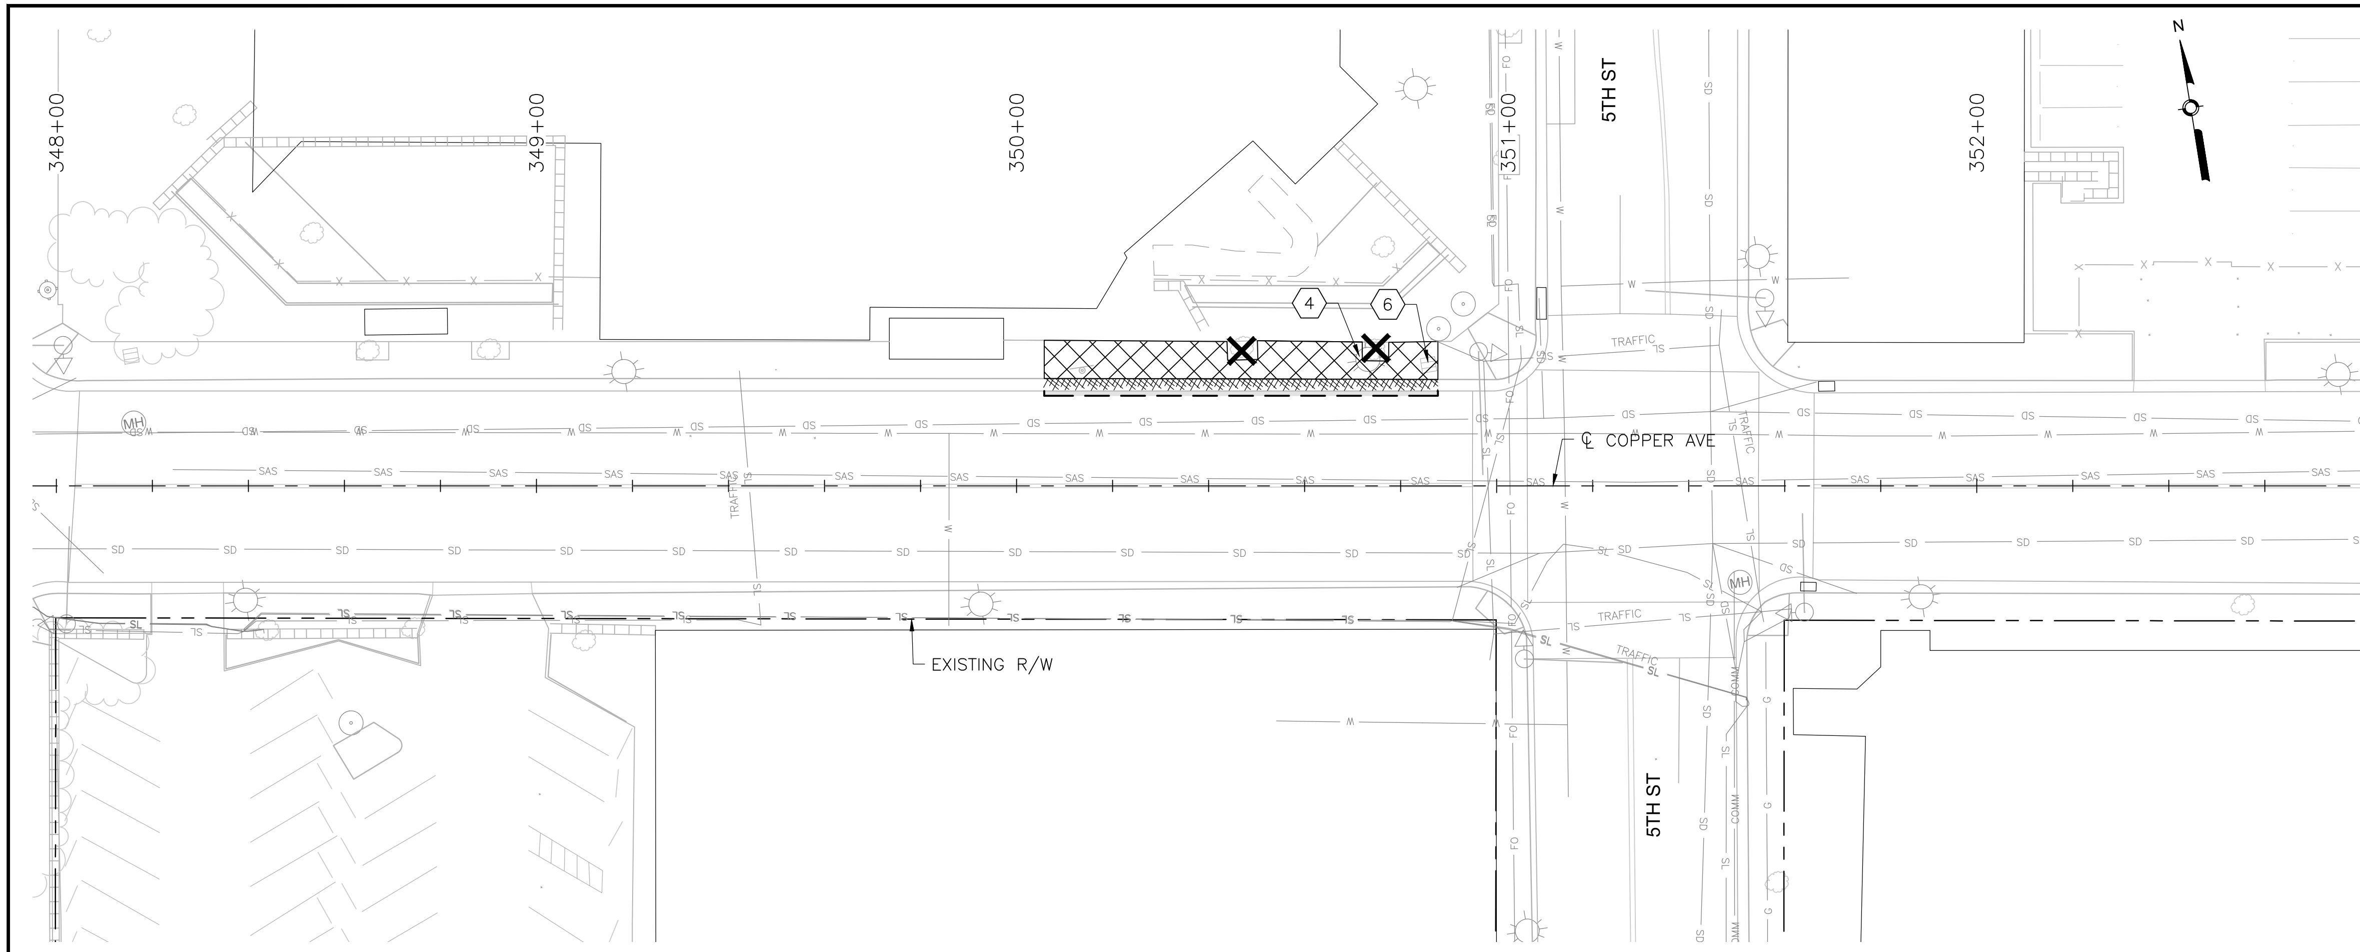

COPPER AVE

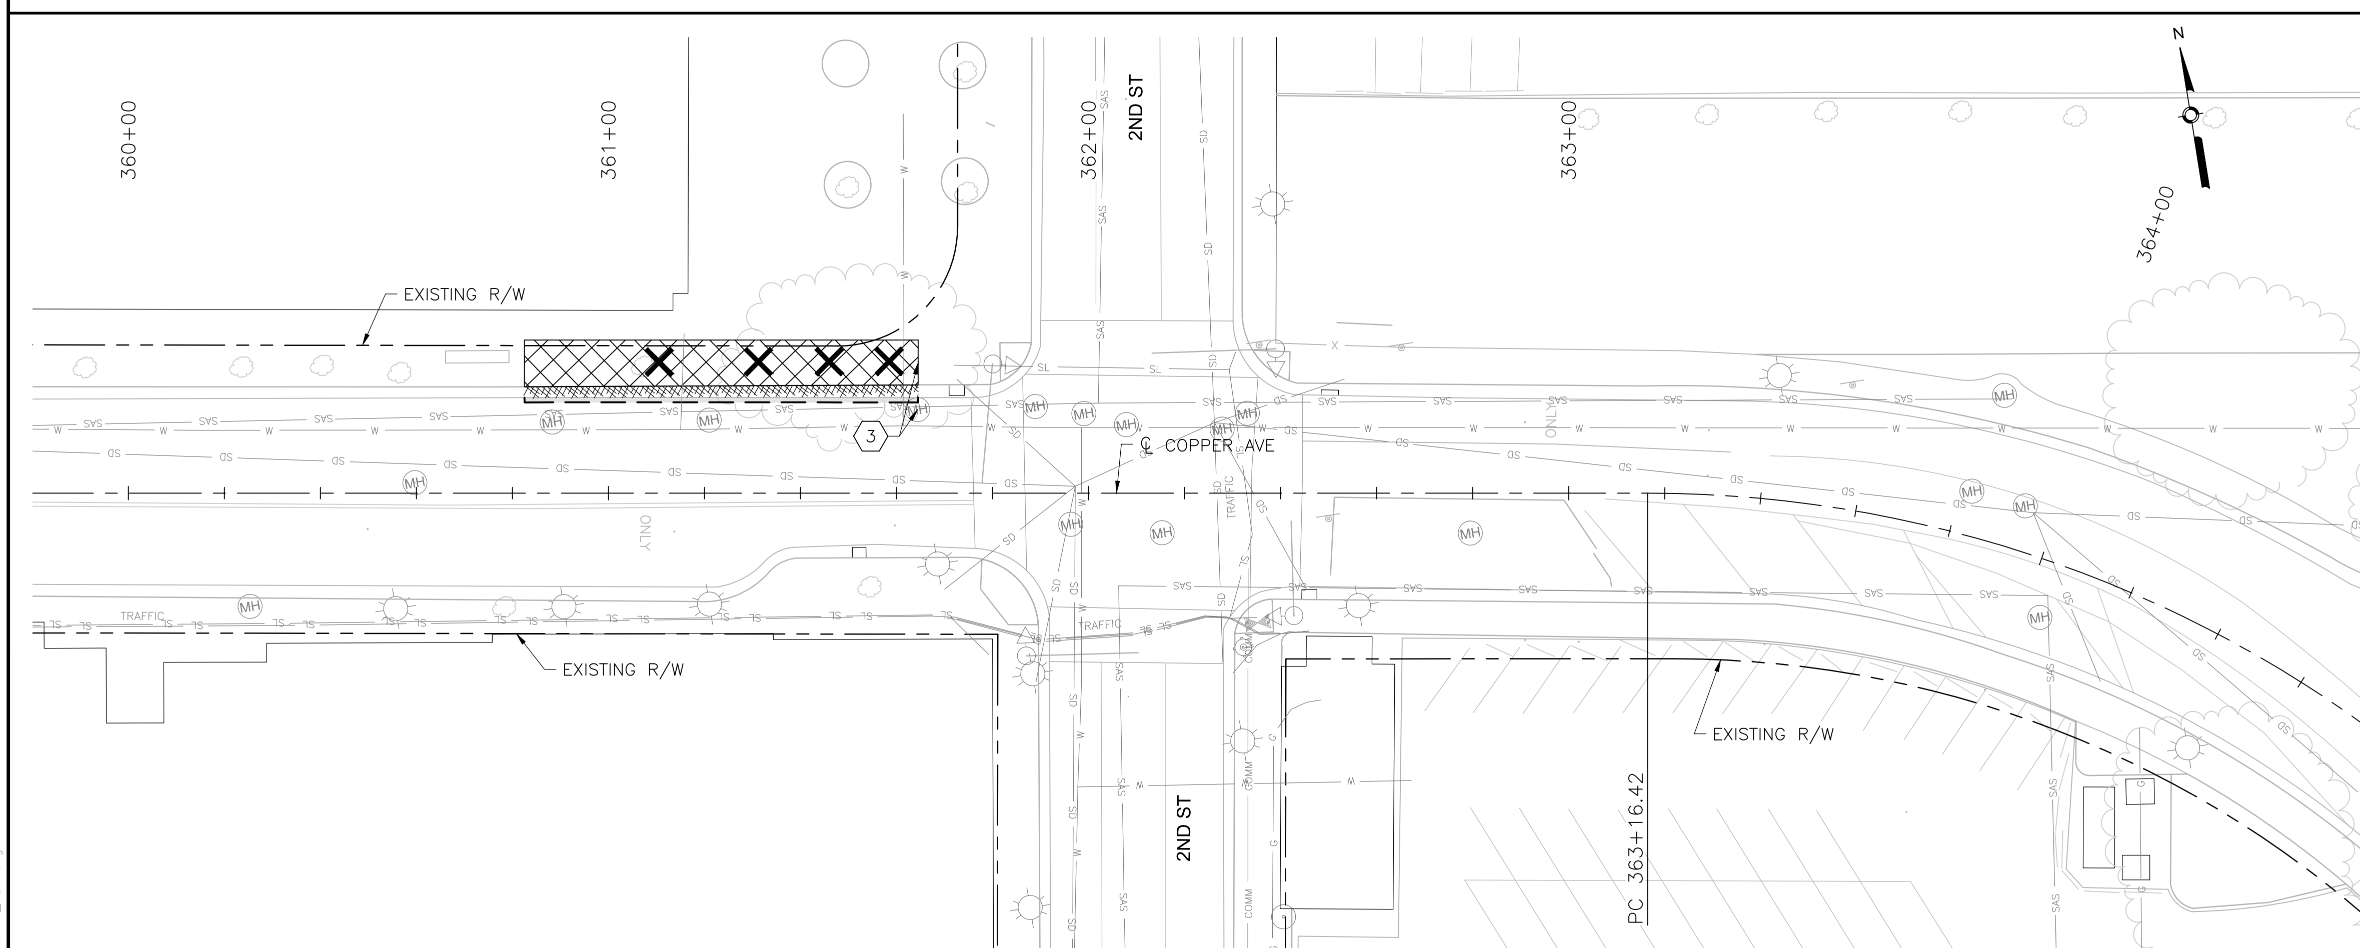

COPPER AVE

(X) KEYED NOTES

1. REMOVE AND DISPOSE CURB INLET.
2. REMOVE AND DISPOSE STORM PIPE.
3. ADJUST EXISTING UTILITY TO FINAL GRADE. SEE PLAN AND PROFILE SHEETS FOR UTILITY ADJUSTMENTS.
4. REMOVE EXISTING LIGHT POLE.
5. REMOVE EXISTING SIGNAL MAST.
6. REMOVE EXISTING SIGNAL EQUIPMENT.
7. REMOVE SIDEWALK CULVERT.

LEGEND

- REMOVE EXISTING ASPHALT CONCRETE PAVEMENT SECTION
- REMOVE EXISTING PC CONCRETE PAVEMENT SECTION
- REMOVE EXISTING SIDEWALK OR PAVED MEDIAN
- REMOVE EXISTING GRAVEL LANDSCAPED MEDIAN
- 2" MILL EXISTING ASPHALT CONCRETE PAVEMENT
- REMOVE EXISTING CURB AND GUTTER
- REMOVE EXISTING CONCRETE WALL BARRIER
- SAWCUT PAVEMENT TO NEAT VERTICAL LINE
- X REMOVE EXISTING TREE
- REMOVE EXISTING WALL STRUCTURE
- BUS SHELTER — REMOVE AND RELOCATE EXISTING BUS SHELTER
- RAPID RIDE — REMOVE EXISTING RAPID RIDE BUS SHELTER

AS BUILT INFORMATION

CONTRACTOR

WORK STAKED BY — DATE:

INSPECTOR'S ACCEPTANCE BY — DATE:

FIELD VERIFICATION BY — DATE:

DRAWINGS CORRECTED BY — DATE:

MICRO-FILM INFORMATION

RECORDED BY — DATE:

NO.

BENCHMARKS

PROJECT PRIMARY BENCHMARK: 5_K16A

A CITY OF ALBUQUERQUE 2 INCH BRASS DISC SET FLUSH IN THE SIDEWALK AND STAMPED "5-K16A". THE MONUMENT IS LOCATED ON THE NORTH SIDE OF CENTRAL AVE BETWEEN STANFORD DR AND COLUMBIA DR SE.

NM SPC CENTRAL ZONE GRID:

N: 1485016.971 USFT

E: 1530495.993 USFT

ELEV: 5174.054

SURVEY INFORMATION

FIELD NOTES		
NO.	BY	DATE

30% REVIEW

PRELIMINARY

NOT FOR CONSTRUCTION

03/2015

REVISIONS

NO.	DATE	REMARKS	BY

DESIGN

DESIGNED BY: XX DATE: 3/20/2015

DRAWN BY: XX DATE: 3/20/2015

CHECKED BY: XX DATE: 3/20/2015

HDR

2155 LOUISIANA BLVD NE, SUITE 9500

ALBUQUERQUE, NM 87110

MAIN: (505) 830-5400

FAX: (505) 830-5454

ABQ RIDE

CITY OF ALBUQUERQUE

TRANSIT DEPARTMENT

ABQ RIDE

TITLE: CENTRAL AVENUE ALBUQUERQUE RAPID TRANSIT

REMOVALS AND ADJUSTMENTS

Design Review Committee	City Engineer Approval	Last Design Update	Mo./Day/Yr.	Mo./Day/Yr.

CITY PROJECT NO.	ZONE MAP NO.	SEGMENT NO.	SHEET	OF
631991	K13–K15	S3	15	98

Date: 12 Mar 2015 - 5:00pm User: zsharp

Drawing Name: RV_PL01.dwg

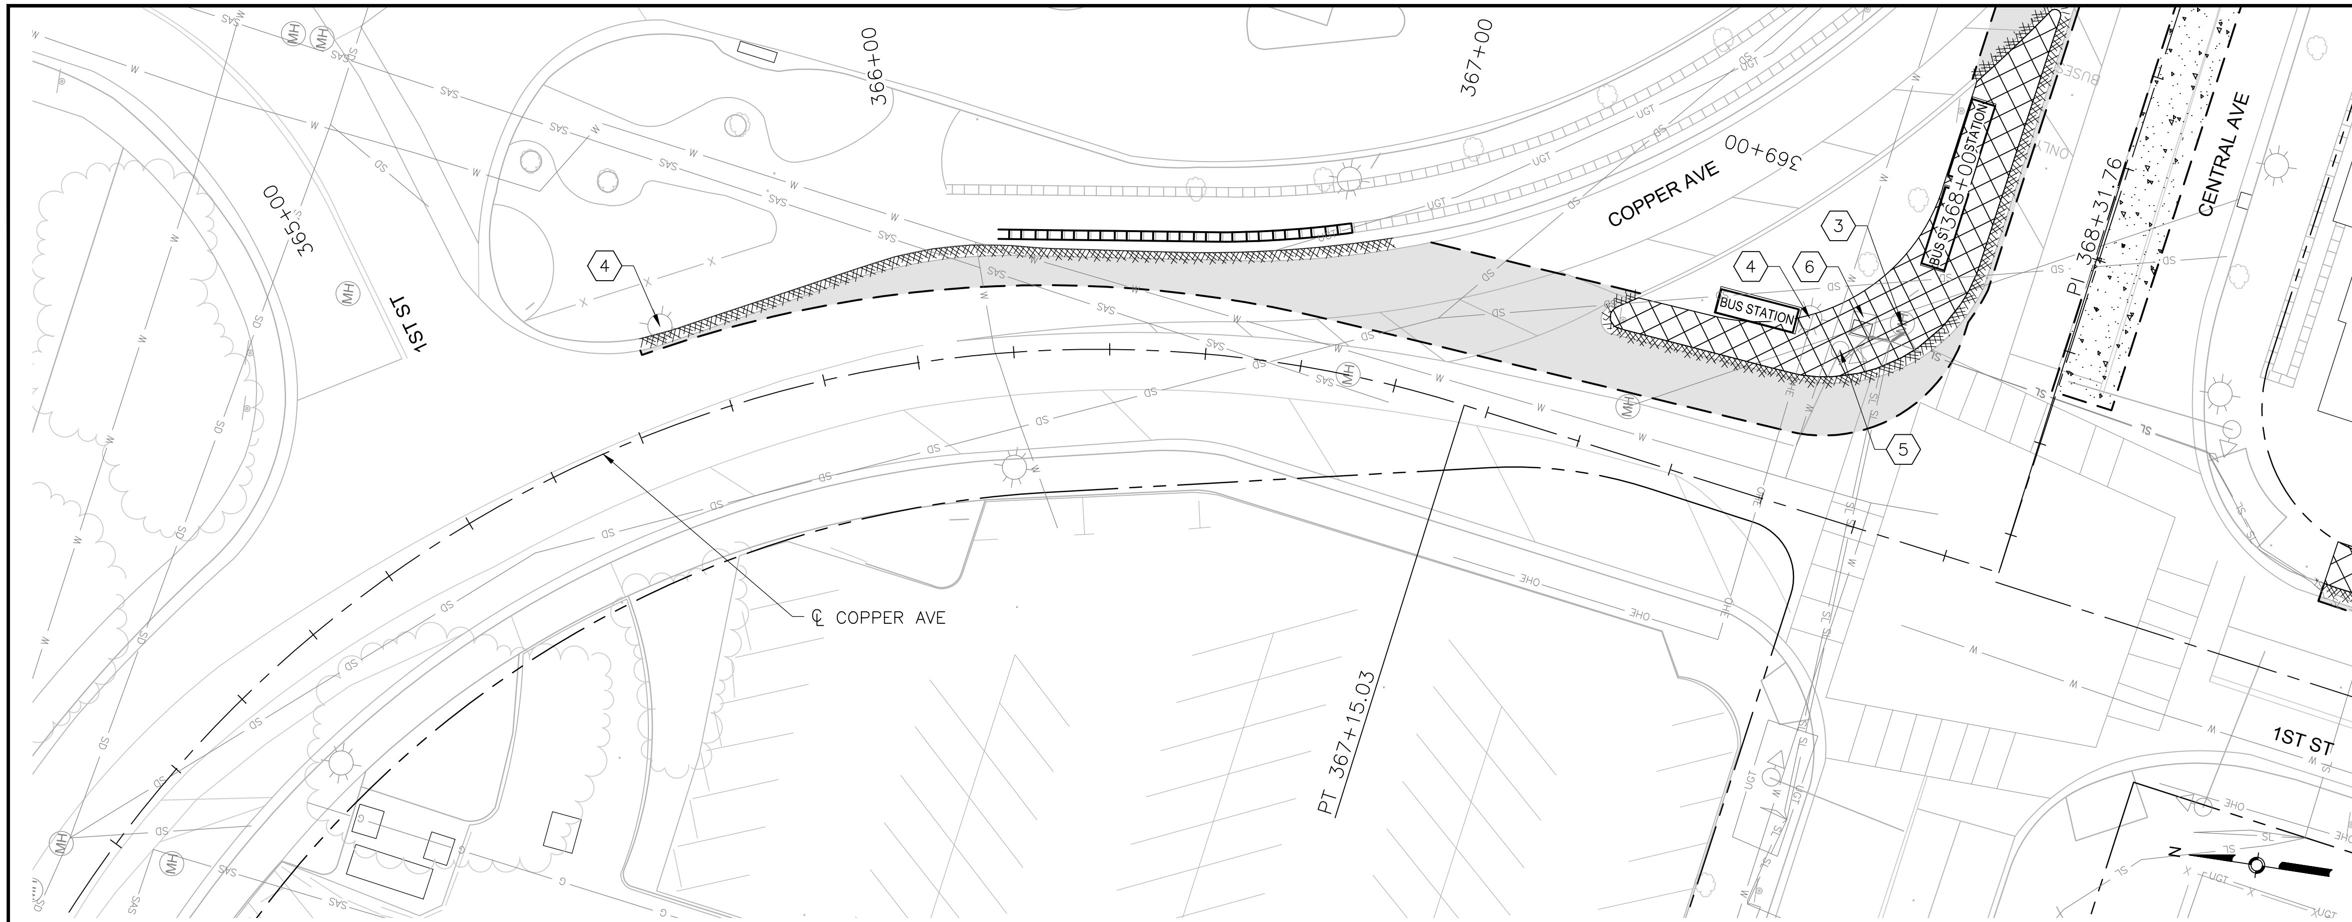

COPPER AVE

0 20' 40'

KEYED NOTES

1. REMOVE AND DISPOSE CURB INLET.
2. REMOVE AND DISPOSE STORM PIPE.
3. ADJUST EXISTING UTILITY TO FINAL GRADE. SEE PLAN AND PROFILE SHEETS FOR UTILITY ADJUSTMENTS.
4. REMOVE EXISTING LIGHT POLE.
5. REMOVE EXISTING SIGNAL MAST.
6. REMOVE EXISTING SIGNAL EQUIPMENT.
7. REMOVE SIDEWALK CULVERT.

LEGEND

- REMOVE EXISTING ASPHALT CONCRETE PAVEMENT SECTION
- REMOVE EXISTING PC CONCRETE PAVEMENT SECTION
- REMOVE EXISTING SIDEWALK OR PAVED MEDIAN
- REMOVE EXISTING GRAVEL LANDSCAPED MEDIAN
- 2" MILL EXISTING ASPHALT CONCRETE PAVEMENT
- REMOVE EXISTING CURB AND GUTTER
- REMOVE EXISTING CONCRETE WALL BARRIER
- SAWCUT PAVEMENT TO NEAT VERTICAL LINE
- REMOVE EXISTING TREE
- REMOVE EXISTING WALL STRUCTURE
- BUS SHELTER — REMOVE AND RELOCATE EXISTING BUS SHELTER
- RAPID RIDE — REMOVE EXISTING RAPID RIDE BUS SHELTER

AS BUILT INFORMATION

CONTRACTOR DATE:
WORK STAKED BY DATE:
INSPECTOR'S ACCEPTANCE BY DATE:
FIELD VERIFICATION BY DATE:
DRAWINGS CORRECTED BY DATE:

MICRO-FILM INFORMATION

RECORDED BY DATE:
NO.

BENCHMARKS

PROJECT PRIMARY BENCHMARK: 5_K16A
A CITY OF ALBUQUERQUE 2 INCH BRASS DISC SET FLUSH IN THE SIDEWALK AND STAMPED "5-K16A". THE MONUMENT IS LOCATED ON THE NORTH SIDE OF CENTRAL AVE BETWEEN STANFORD DR AND COLUMBIA DR SE.
NM SPC CENTRAL ZONE GRID:
N: 1485016.971 USFT
E: 1530495.993 USFT
ELEV: 5174.054

SURVEY INFORMATION

FIELD NOTES		
NO.	BY	DATE

30% REVIEW

PRELIMINARY
NOT FOR CONSTRUCTION
03/2015

REVISIONS		
NO.	DATE	REMARKS	BY

DESIGN

DESIGNED BY: XX DATE: 3/20/2015
DRAWN BY: XX DATE: 3/20/2015
CHECKED BY: XX DATE: 3/20/2015

HDR
2155 LOUISIANA BLVD NE, SUITE 9500
ALBUQUERQUE, NM 87110
MAIN: (505) 830-5400
FAX: (505) 830-5454

ABQ RIDE

CITY OF ALBUQUERQUE
TRANSIT DEPARTMENT
ABQ RIDE

TITLE: CENTRAL AVENUE ALBUQUERQUE RAPID TRANSIT
REMOVALS AND ADJUSTMENTS

Design Review Committee	City Engineer Approval	Last Design Update	Mo./Day/Yr.	Mo./Day/Yr.

CITY PROJECT NO.	ZONE MAP NO.	SEGMENT NO.	SHEET	OF
631991	K13–K15	S3	16	98

Date: 12 Mar 2015 - 5:00pm User: zsharp
Drawing Name: RV_P_01.dwg

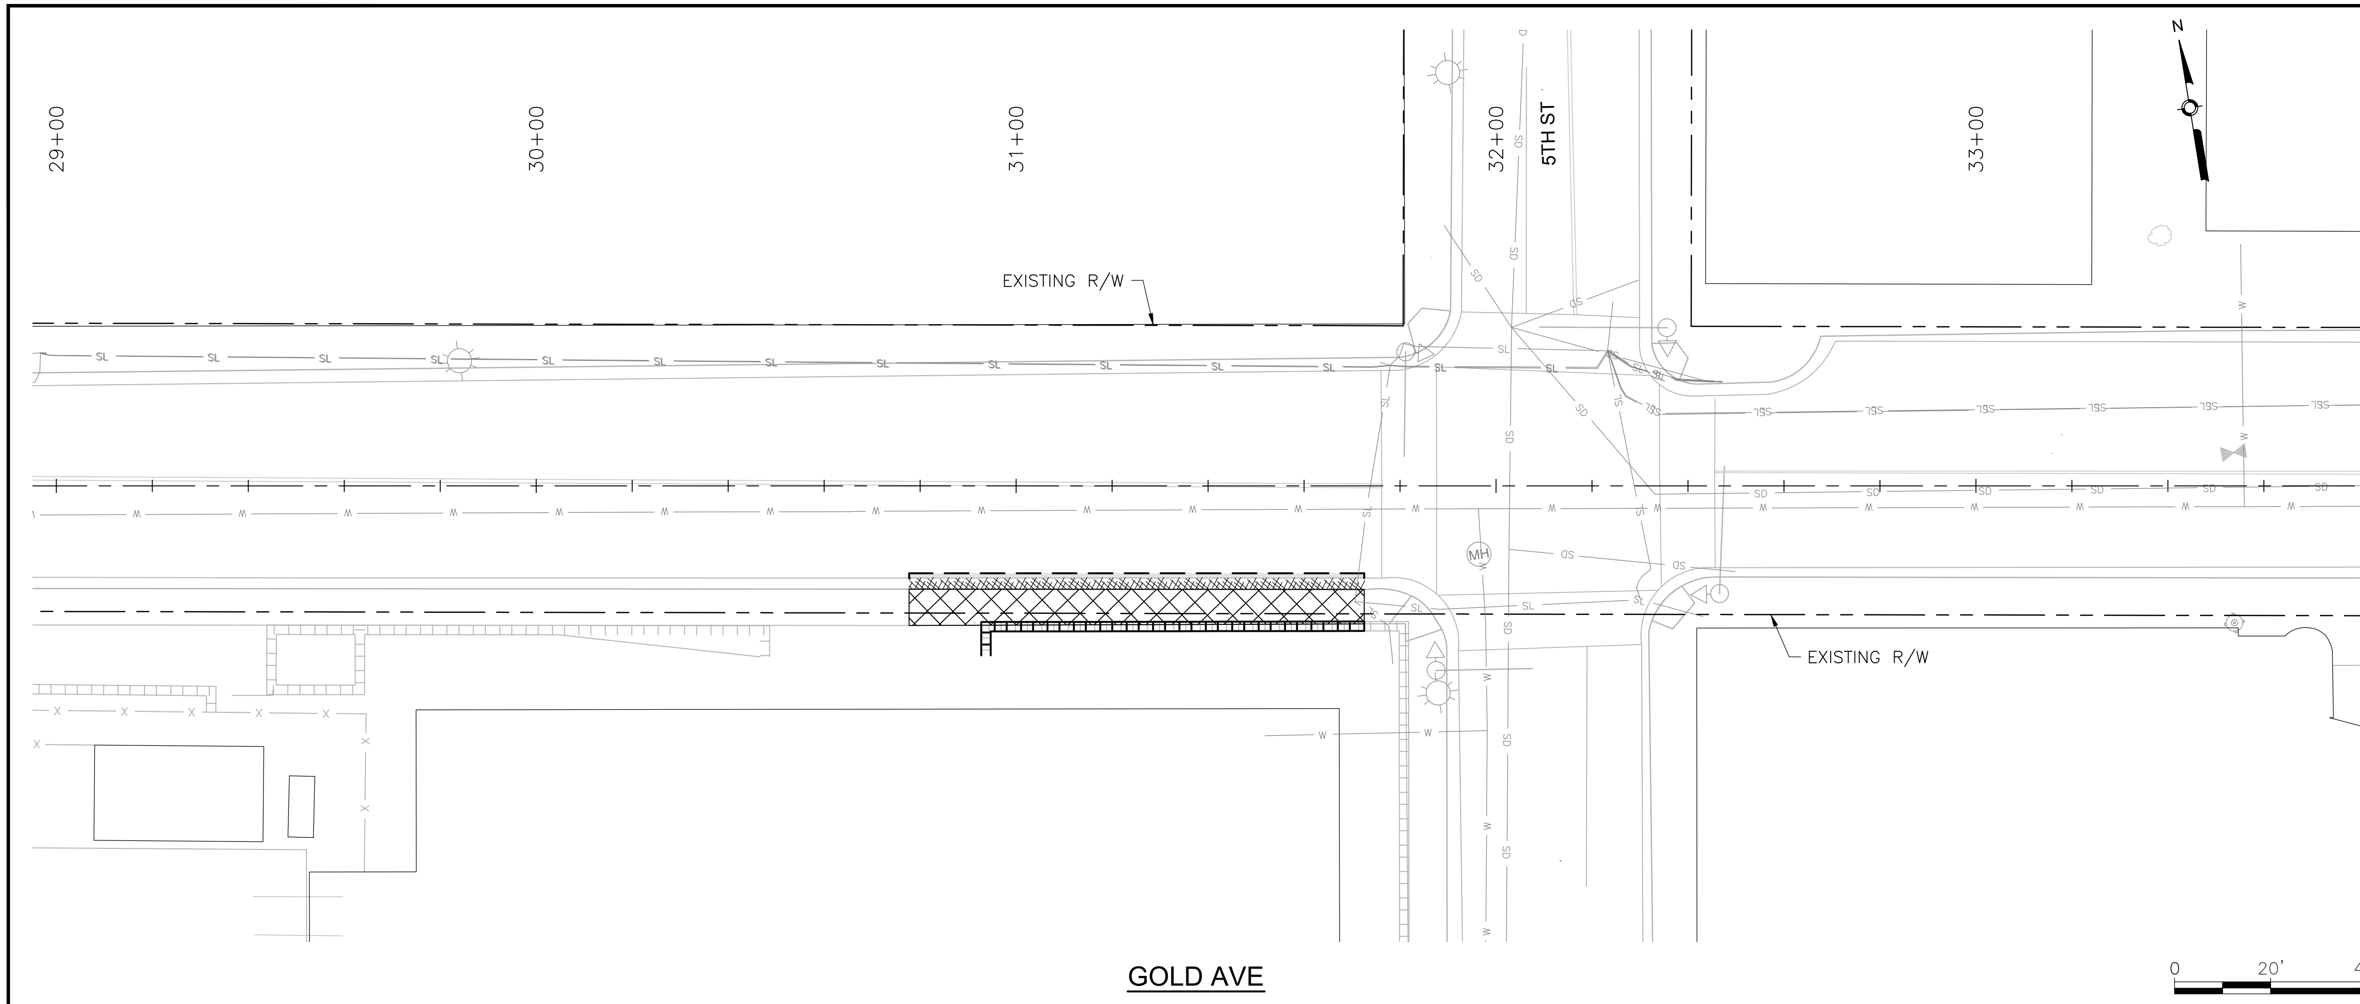

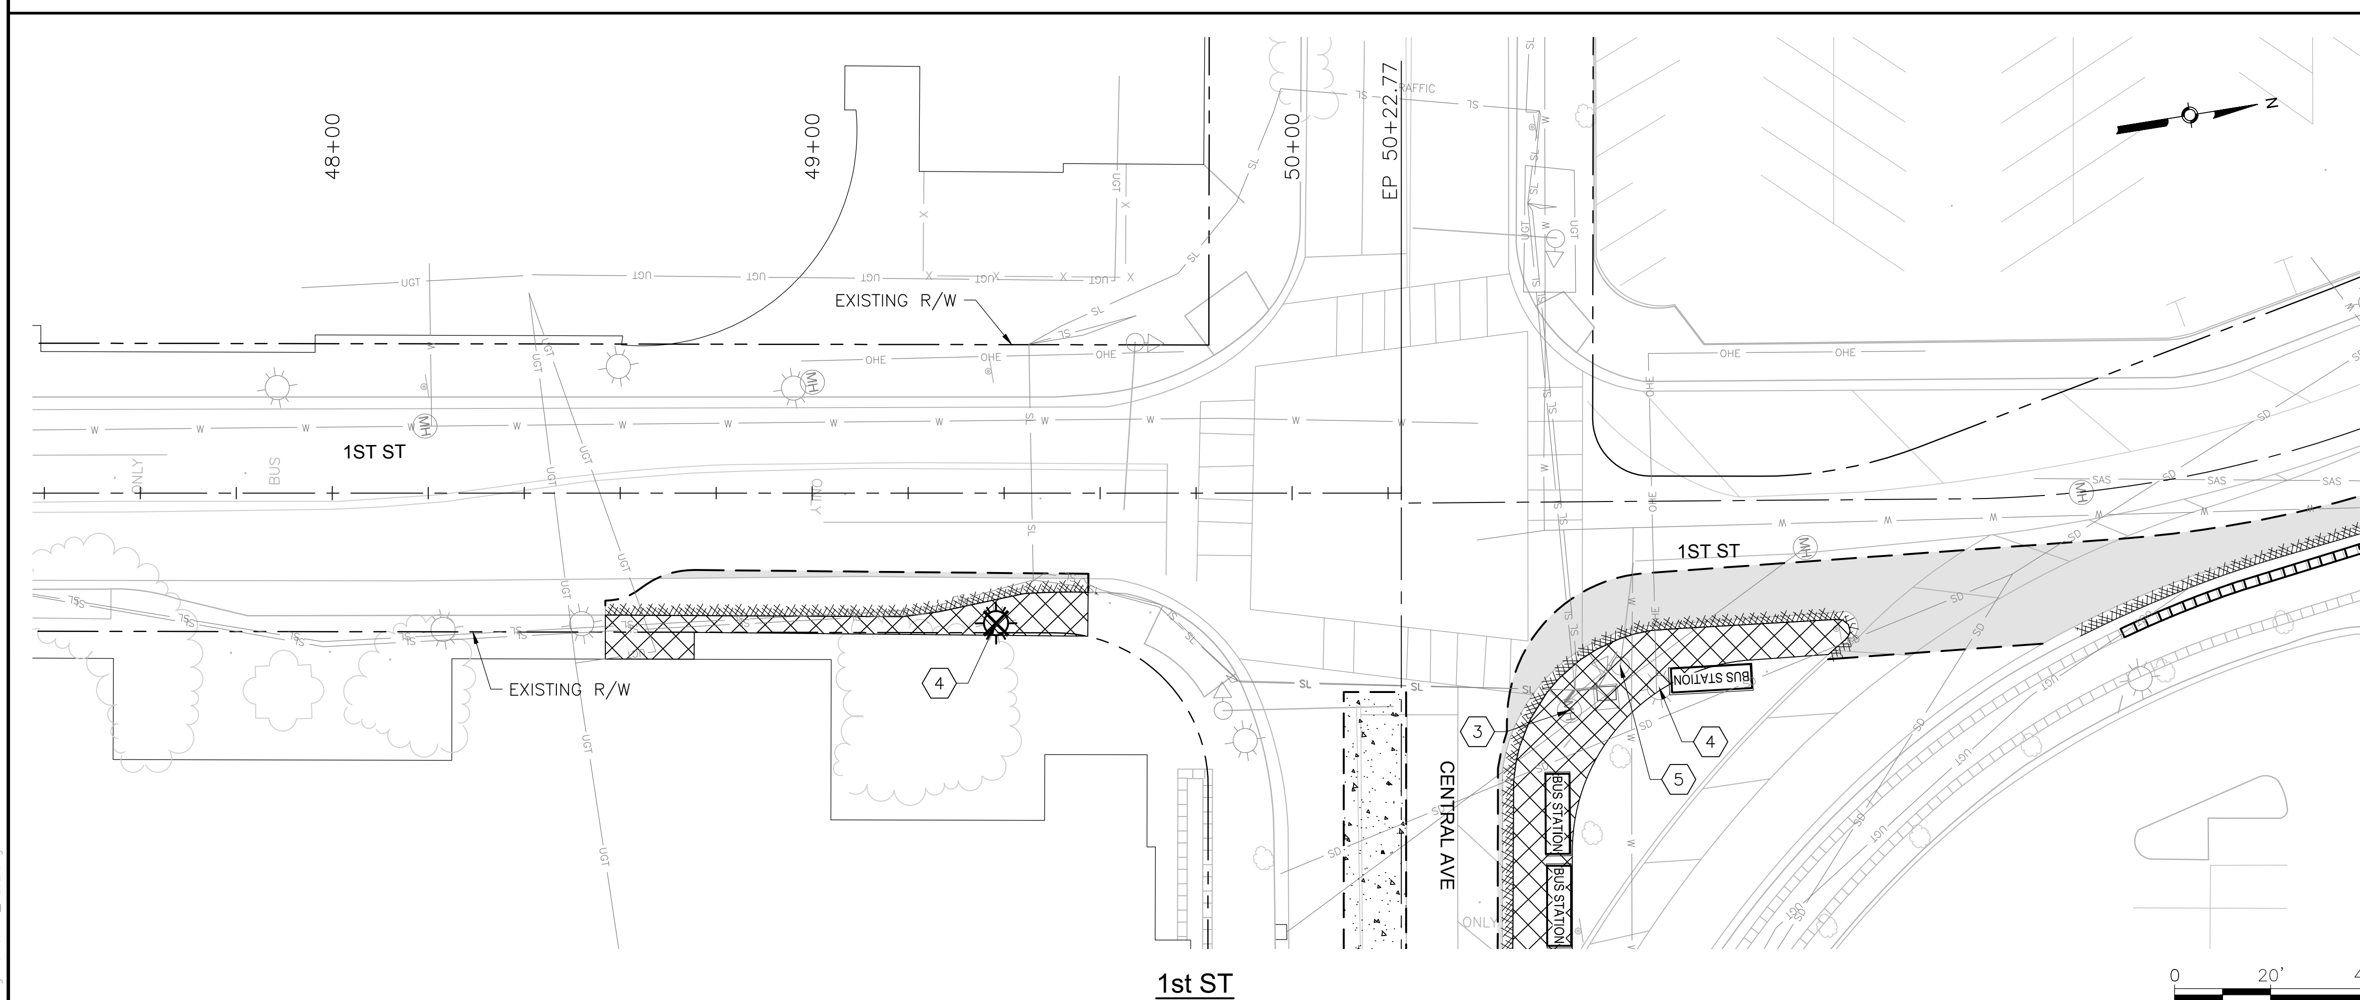

KEYED NOTES

1. REMOVE AND DISPOSE CURB INLET.
2. REMOVE AND DISPOSE STORM PIPE.
3. ADJUST EXISTING UTILITY TO FINAL GRADE. SEE PLAN AND PROFILE SHEETS FOR UTILITY ADJUSTMENTS.
4. REMOVE EXISTING LIGHT POLE.
5. REMOVE EXISTING SIGNAL MAST.
6. REMOVE EXISTING SIGNAL EQUIPMENT.
7. REMOVE SIDEWALK CULVERT.

LEGEND

- REMOVE EXISTING ASPHALT CONCRETE PAVEMENT SECTION
- REMOVE EXISTING PC CONCRETE PAVEMENT SECTION
- REMOVE EXISTING SIDEWALK OR PAVED MEDIAN
- REMOVE EXISTING GRAVEL LANDSCAPED MEDIAN
- 2" MILL EXISTING ASPHALT CONCRETE PAVEMENT
- REMOVE EXISTING CURB AND GUTTER
- REMOVE EXISTING CONCRETE WALL BARRIER
- SAWCUT PAVEMENT TO NEAT VERTICAL LINE
- REMOVE EXISTING TREE
- REMOVE EXISTING WALL STRUCTURE
- BUS SHELTER — REMOVE AND RELOCATE EXISTING BUS SHELTER
- RAPID RIDE — REMOVE EXISTING RAPID RIDE BUS SHELTER

AS BUILT INFORMATION

CONTRACTOR
WORK STAKED BY — DATE:
INSPECTOR'S ACCEPTANCE BY — DATE:
FIELD VERIFICATION BY — DATE:
DRAWINGS CORRECTED BY — DATE:

MICRO-FILM INFORMATION

RECORDED BY — DATE:
NO.

BENCHMARKS

PROJECT PRIMARY BENCHMARK: 5_K16A
A CITY OF ALBUQUERQUE 2 INCH BRASS DISC SET FLUSH IN THE SIDEWALK AND STAMPED "5-K16A". THE MONUMENT IS LOCATED ON THE NORTH SIDE OF CENTRAL AVE BETWEEN STANFORD DR AND COLUMBIA DR SE.
NM SPC CENTRAL ZONE GRID:
N: 1485016.971 USFT
E: 1530495.993 USFT
ELEV: 5174.054

SURVEY INFORMATION

FIELD NOTES

NO.	BY	DATE

30% REVIEW

PRELIMINARY
NOT FOR CONSTRUCTION
03/2015

REVISIONS

NO.	DATE	REMARKS	BY

DESIGN

DESIGNED BY: XX — DATE: 3/20/2015
DRAWN BY: XX — DATE: 3/20/2015
CHECKED BY: XX — DATE: 3/20/2015

HDR
2155 LOUISIANA BLVD NE, SUITE 9500
ALBUQUERQUE, NM 87110
MAIN: (505) 830-5400
FAX: (505) 830-5454

ABQ RIDE

CITY OF ALBUQUERQUE
TRANSIT DEPARTMENT
ABQ RIDE

TITLE: CENTRAL AVENUE ALBUQUERQUE RAPID TRANSIT
REMOVALS AND ADJUSTMENTS

Design Review Committee	City Engineer Approval	Last Design Update	Mo./Day/Yr.	Mo./Day/Yr.

CITY PROJECT NO.	ZONE MAP NO.	SEGMENT NO.	SHEET	OF
631991	K13-K15	S3	17	98

Date: 12 Mar 2015 - 5:02pm User: zsharp
Drawing Name: RV_P_02.dwg

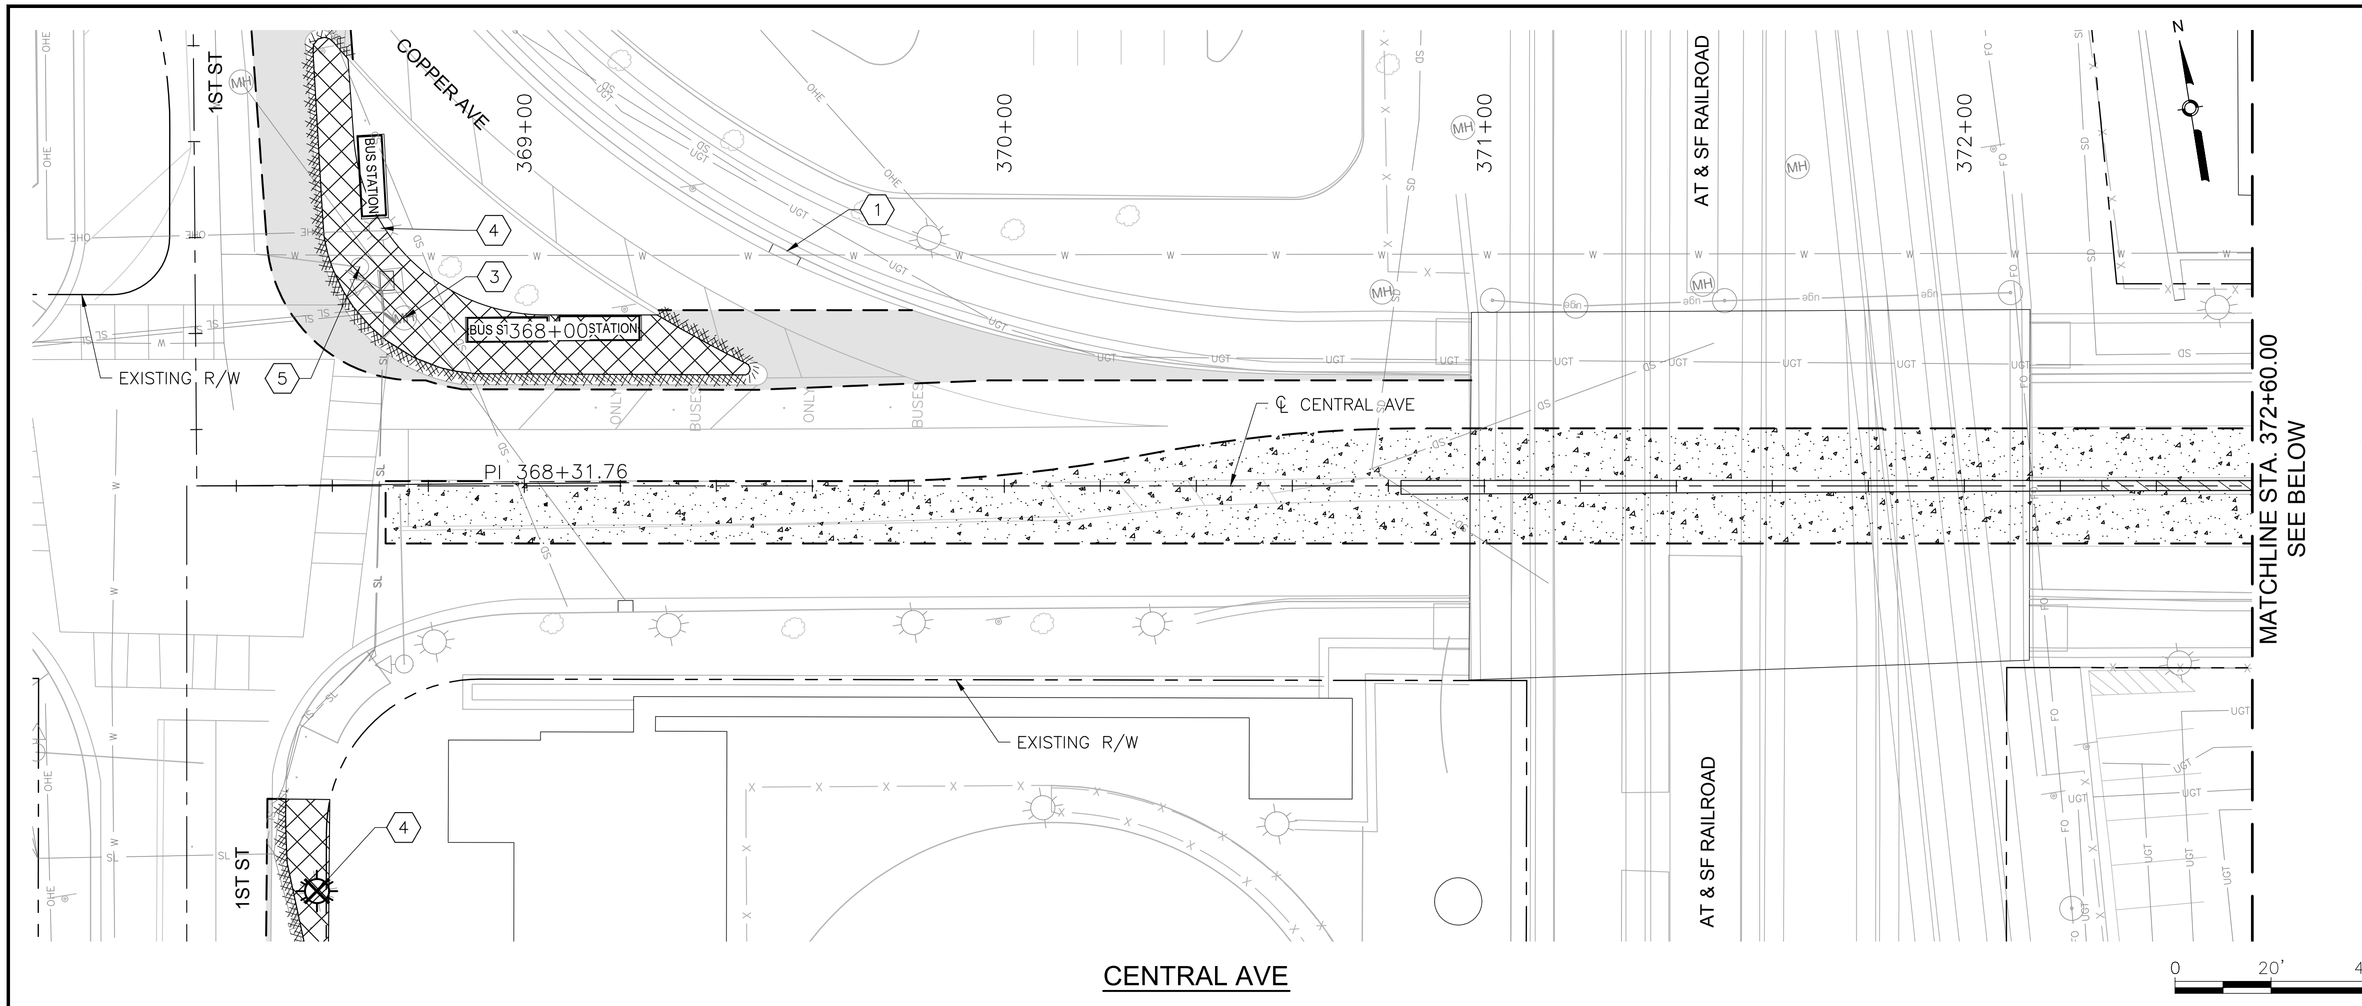

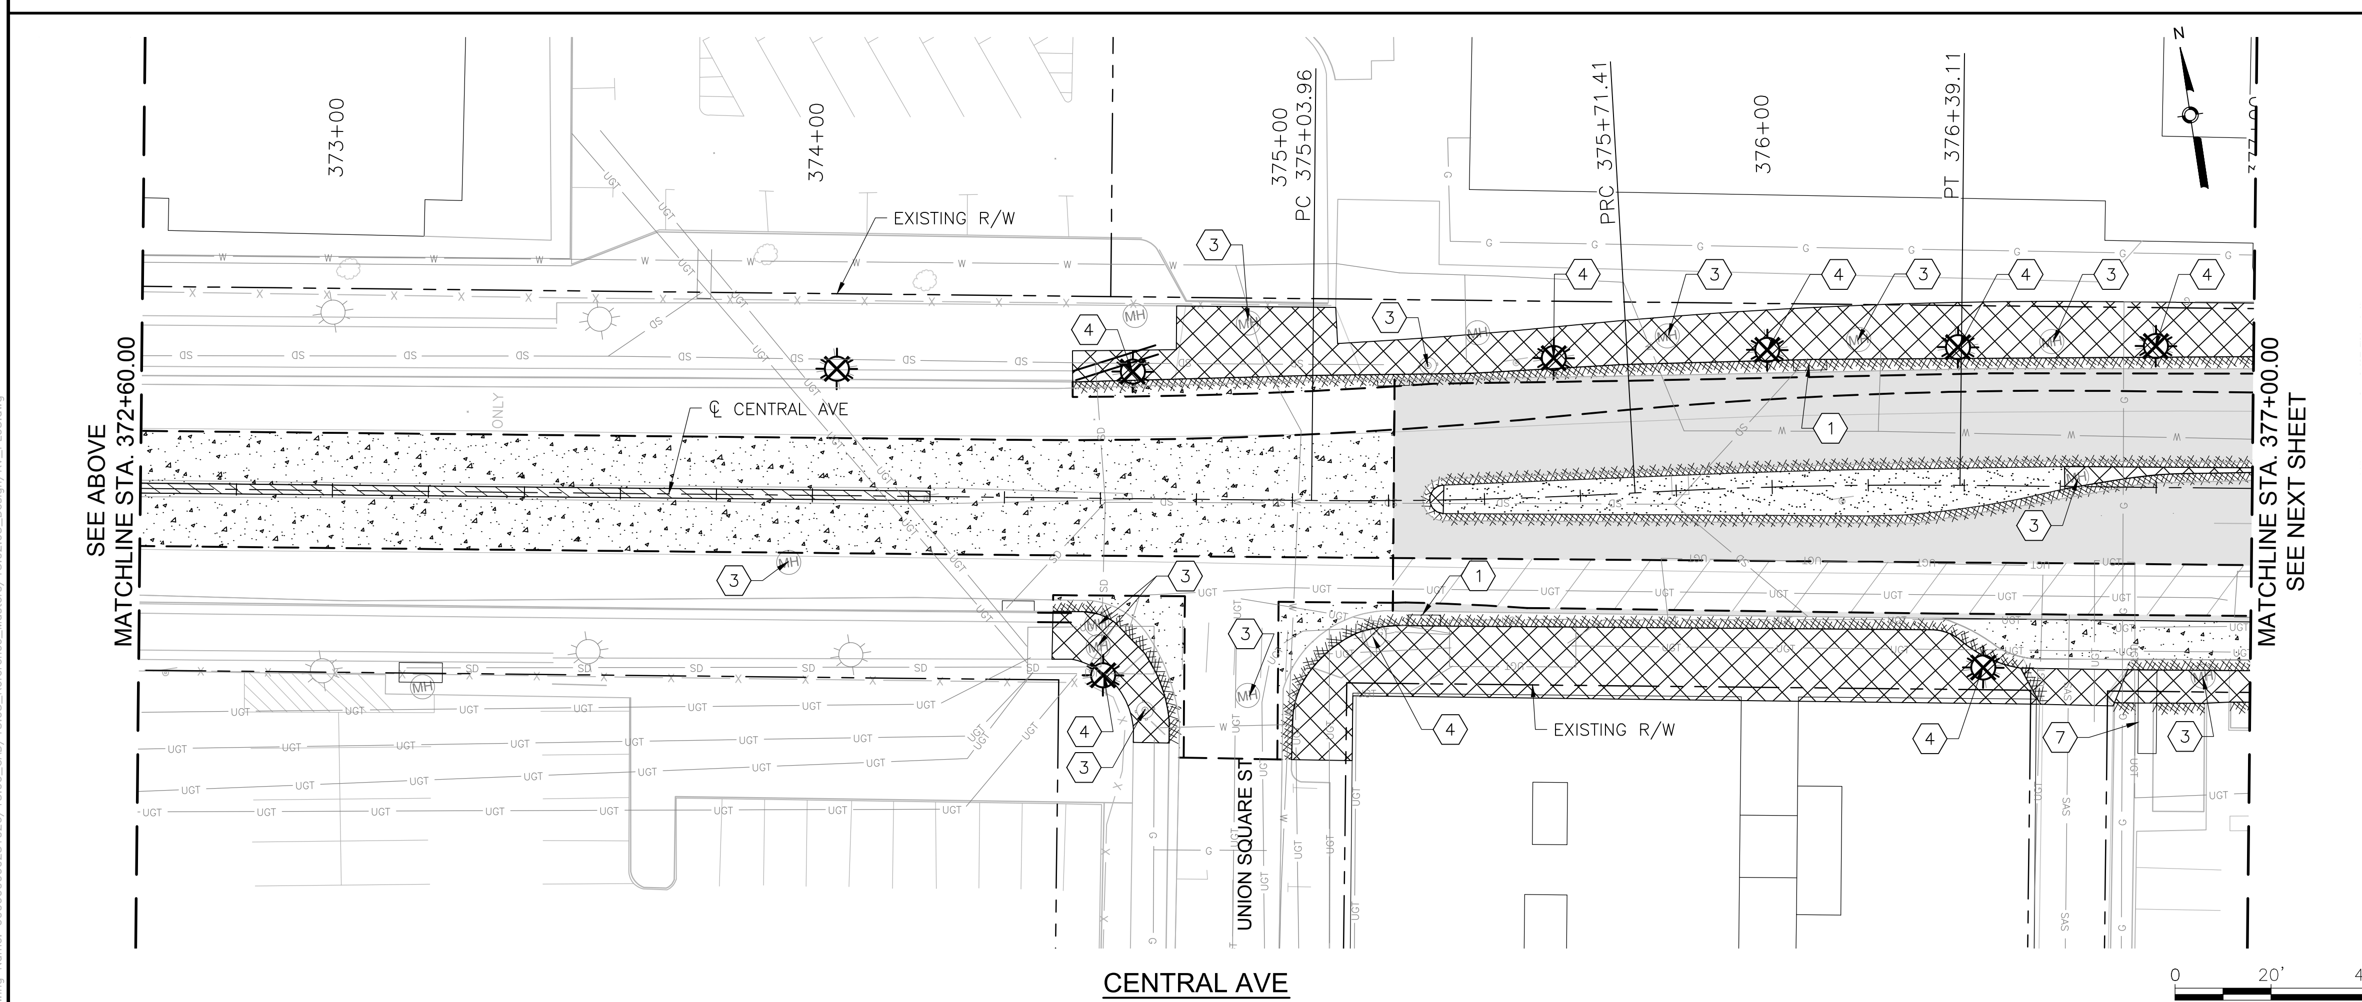

KEYED NOTES

1. REMOVE AND DISPOSE CURB INLET.
2. REMOVE AND DISPOSE STORM PIPE.
3. ADJUST EXISTING UTILITY TO FINAL GRADE. SEE PLAN AND PROFILE SHEETS FOR UTILITY ADJUSTMENTS.
4. REMOVE EXISTING LIGHT POLE.
5. REMOVE EXISTING SIGNAL MAST.
6. REMOVE EXISTING SIGNAL EQUIPMENT.
7. REMOVE SIDEWALK CULVERT.

LEGEND

- REMOVE EXISTING ASPHALT CONCRETE PAVEMENT SECTION
- REMOVE EXISTING PC CONCRETE PAVEMENT SECTION
- REMOVE EXISTING SIDEWALK OR PAVED MEDIAN
- REMOVE EXISTING GRAVEL LANDSCAPED MEDIAN
- 2" MILL EXISTING ASPHALT CONCRETE PAVEMENT
- REMOVE EXISTING CURB AND GUTTER
- REMOVE EXISTING CONCRETE WALL BARRIER
- SAWCUT PAVEMENT TO NEAT VERTICAL LINE
- REMOVE EXISTING TREE
- REMOVE EXISTING WALL STRUCTURE
- BUS SHELTER — REMOVE AND RELOCATE EXISTING BUS SHELTER
- RAPID RIDE — REMOVE EXISTING RAPID RIDE BUS SHELTER

AS BUILT INFORMATION

CONTRACTOR — DATE:
WORK STAKED BY — DATE:
INSPECTOR'S ACCEPTANCE BY — DATE:
FIELD VERIFICATION BY — DATE:
DRAWINGS CORRECTED BY — DATE:

MICRO-FILM INFORMATION

RECORDED BY — DATE:
NO.

BENCHMARKS

PROJECT PRIMARY BENCHMARK: 5_K16A
A CITY OF ALBUQUERQUE 2 INCH BRASS DISC SET FLUSH IN THE SIDEWALK AND STAMPED "5-K16A". THE MONUMENT IS LOCATED ON THE NORTH SIDE OF CENTRAL AVE BETWEEN STANFORD DR AND COLUMBIA DR SE.
NM SPC CENTRAL ZONE GRID:
N: 1485016.971 USFT
E: 1530495.993 USFT
ELEV: 5174.054

SURVEY INFORMATION

FIELD NOTES		
NO.	BY	DATE

30% REVIEW

PRELIMINARY
NOT FOR CONSTRUCTION
03/2015

REVISIONS

NO.	DATE	REMARKS	BY

DESIGN
DESIGNED BY: XX — DATE: 3/20/2015
DRAWN BY: XX — DATE: 3/20/2015
CHECKED BY: XX — DATE: 3/20/2015

HDR
2155 LOUISIANA BLVD NE, SUITE 9500
ALBUQUERQUE, NM 87110
MAIN: (505) 830-5400
FAX: (505) 830-5454

ABQ RIDE
CITY OF ALBUQUERQUE
TRANSIT DEPARTMENT
ABQ RIDE

TITLE: CENTRAL AVENUE ALBUQUERQUE RAPID TRANSIT
REMOVALS AND ADJUSTMENTS

Design Review Committee	City Engineer Approval	Last Design Update	Mo./Day/Yr.	Mo./Day/Yr.

CITY PROJECT NO.	ZONE MAP NO.	SEGMENT NO.	SHEET	OF
631991	K13–K15	S3	18	98

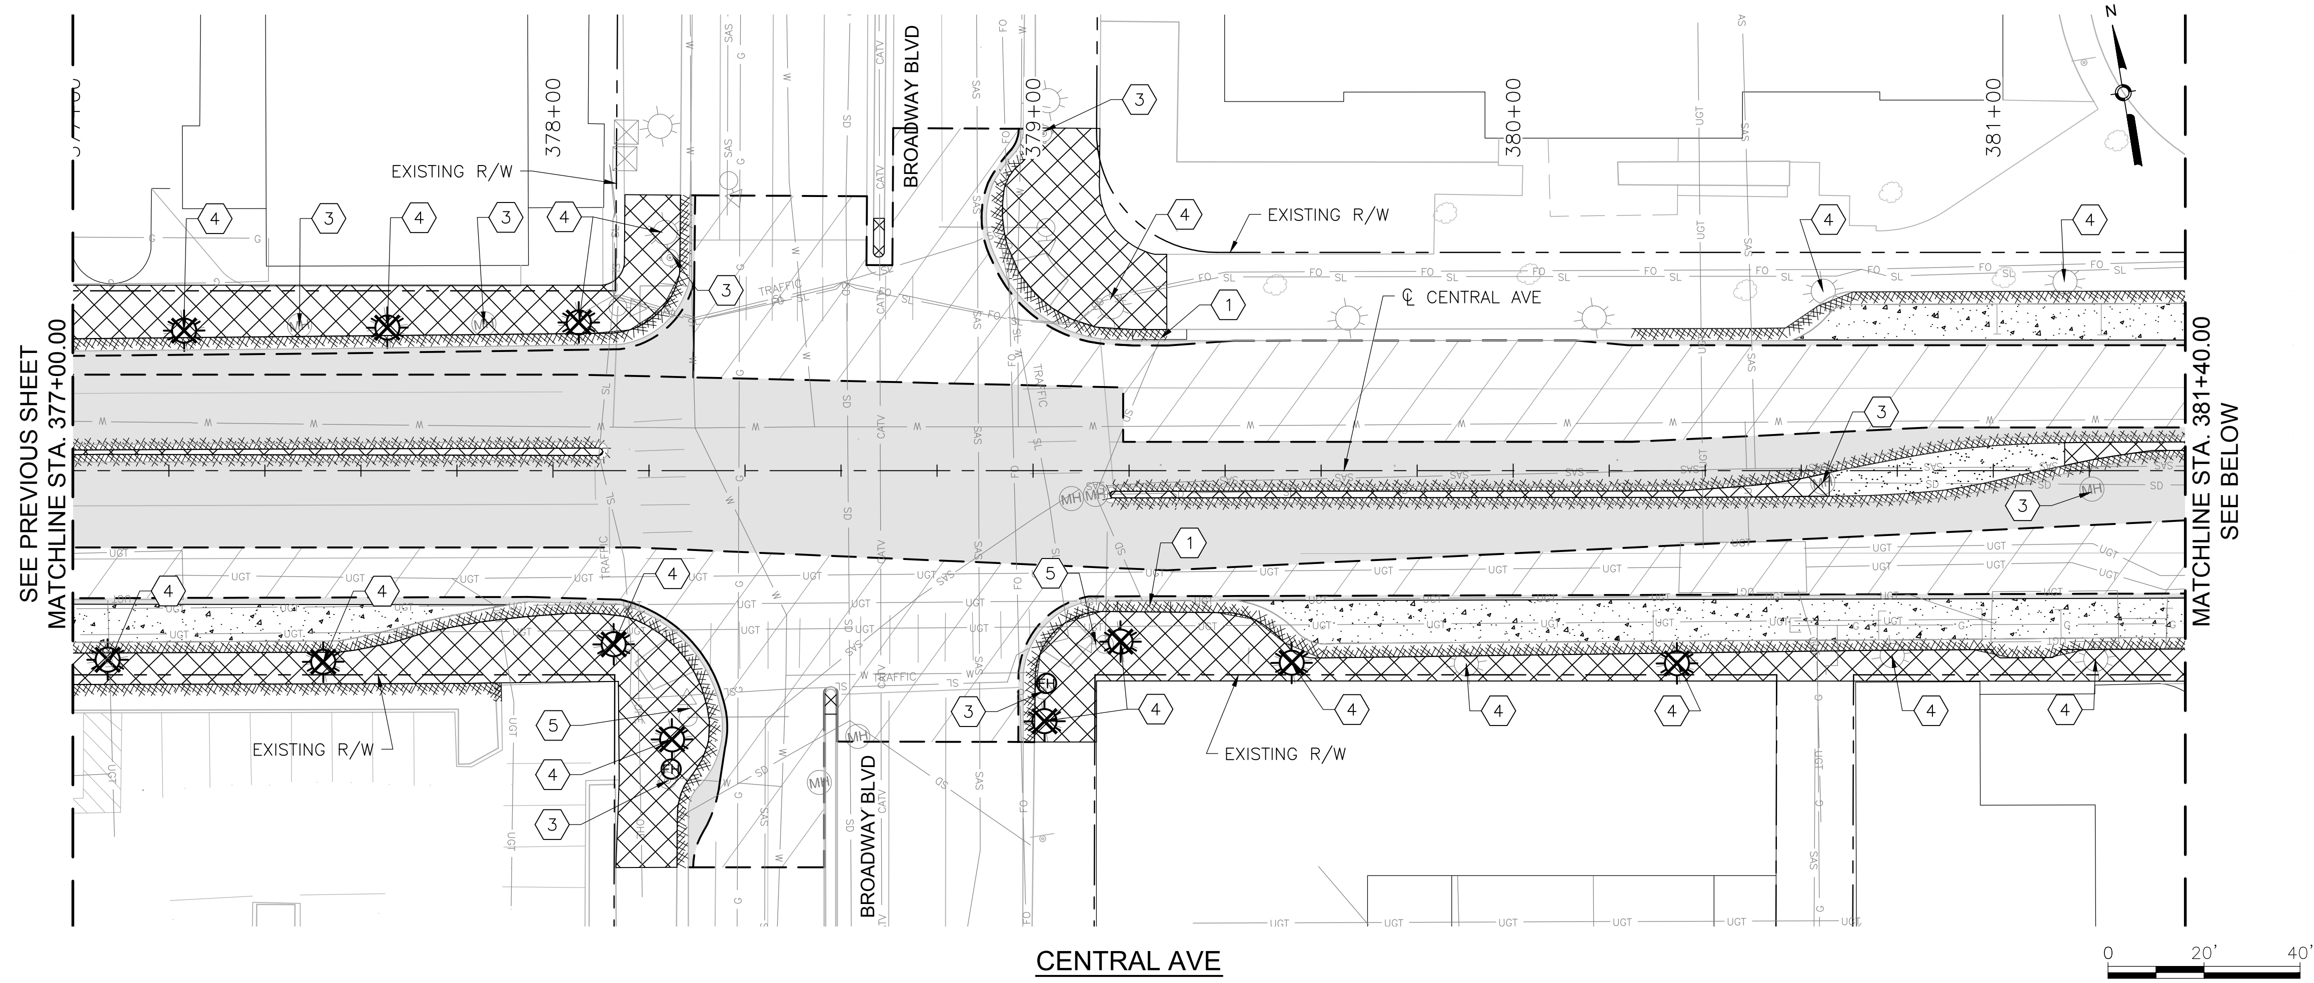

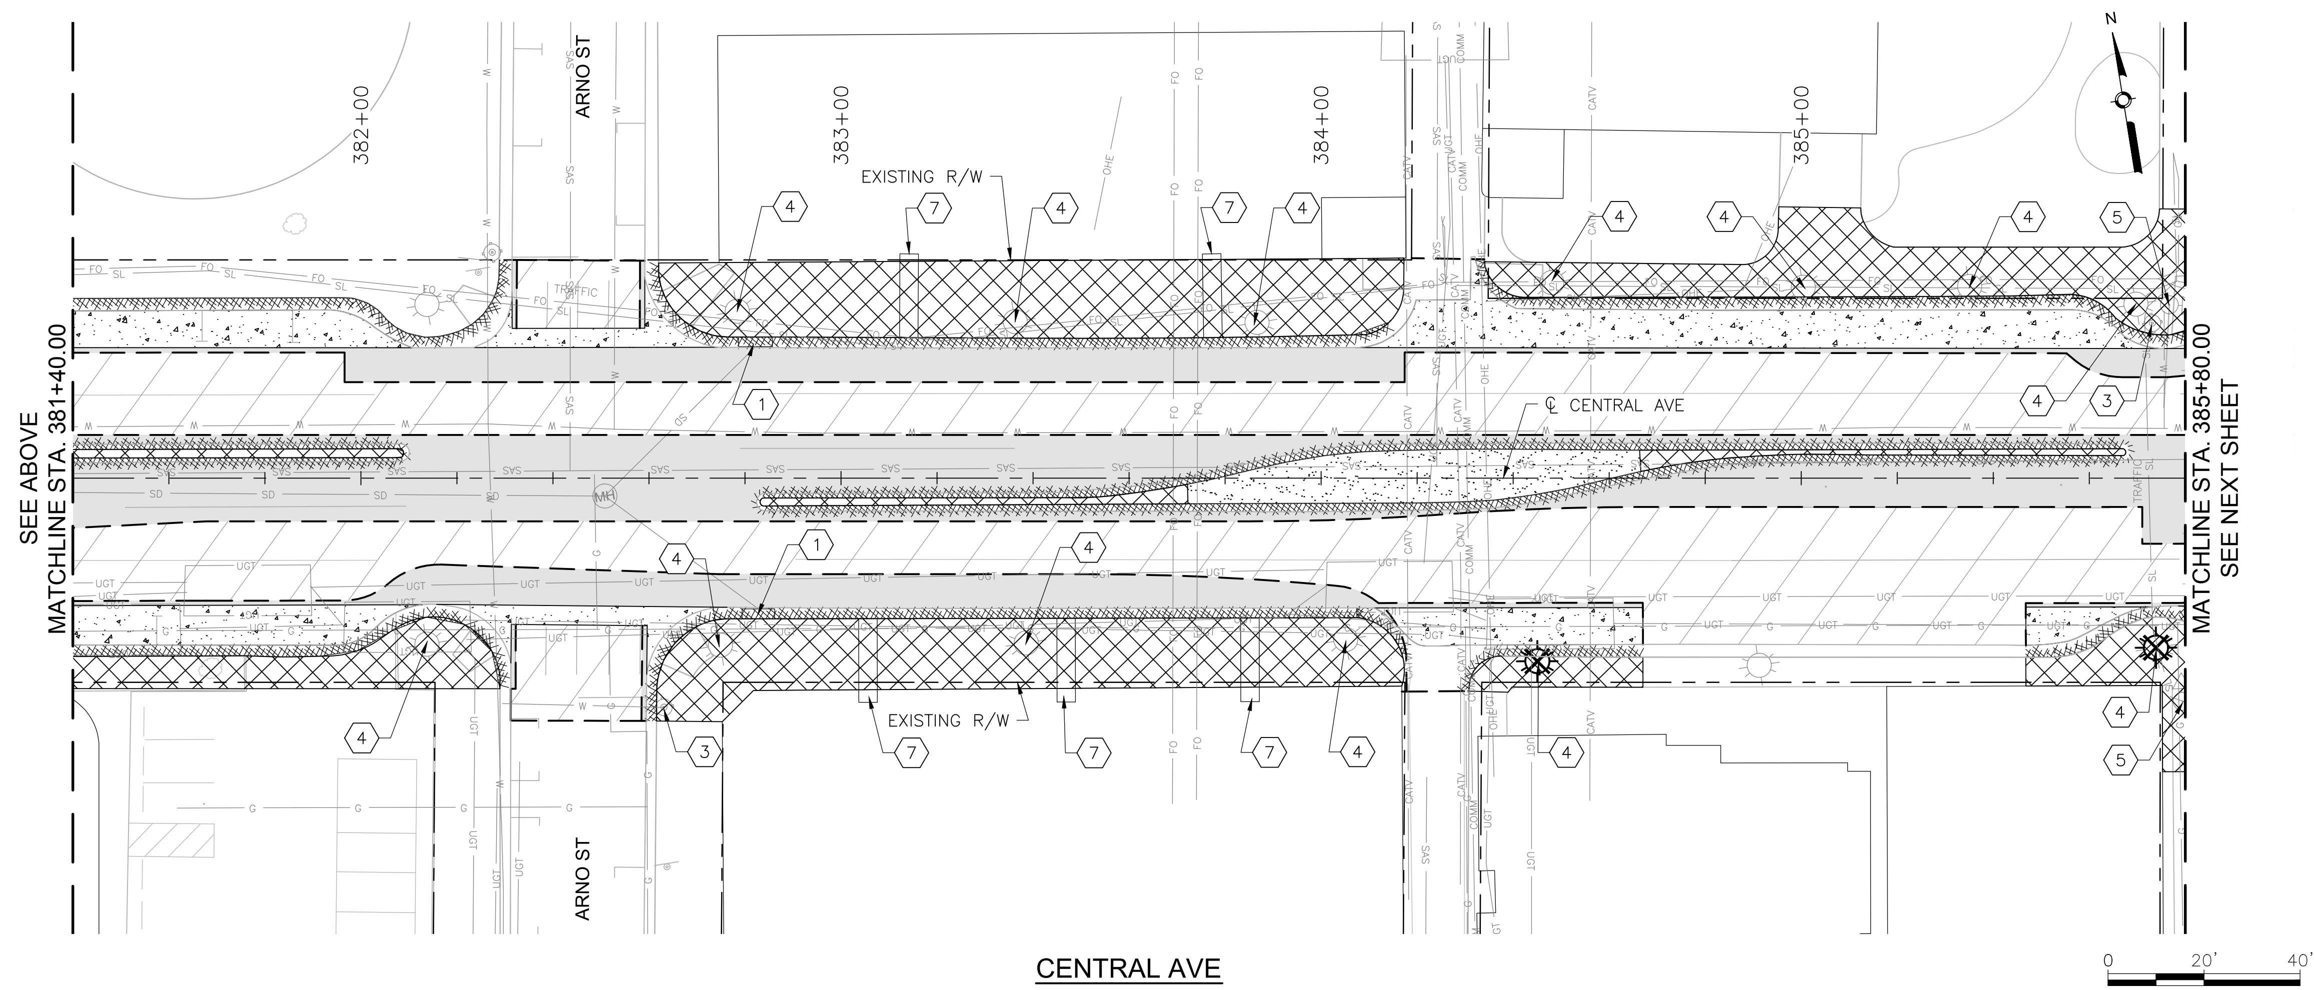

KEYED NOTES

1. REMOVE AND DISPOSE CURB INLET.
2. REMOVE AND DISPOSE STORM PIPE.
3. ADJUST EXISTING UTILITY TO FINAL GRADE. SEE PLAN AND PROFILE SHEETS FOR UTILITY ADJUSTMENTS.
4. REMOVE EXISTING LIGHT POLE.
5. REMOVE EXISTING SIGNAL MAST.
6. REMOVE EXISTING SIGNAL EQUIPMENT.
7. REMOVE SIDEWALK CULVERT.

LEGEND

- REMOVE EXISTING ASPHALT CONCRETE PAVEMENT SECTION
- REMOVE EXISTING PC CONCRETE PAVEMENT SECTION
- REMOVE EXISTING SIDEWALK OR PAVED MEDIAN
- REMOVE EXISTING GRAVEL LANDSCAPED MEDIAN
- 2" MILL EXISTING ASPHALT CONCRETE PAVEMENT
- REMOVE EXISTING CURB AND GUTTER
- REMOVE EXISTING CONCRETE WALL BARRIER
- SAWCUT PAVEMENT TO NEAT VERTICAL LINE
- REMOVE EXISTING TREE
- REMOVE EXISTING WALL STRUCTURE
- BUS SHELTER — REMOVE AND RELOCATE EXISTING BUS SHELTER
- RAPID RIDE — REMOVE EXISTING RAPID RIDE BUS SHELTER

AS BUILT INFORMATION

CONTRACTOR		
WORK STAKED BY		DATE:
INSPECTOR'S ACCEPTANCE BY		DATE:
FIELD VERIFICATION BY		DATE:
DRAWINGS CORRECTED BY		DATE:

MICRO–FILM INFORMATION

RECORDED BY		DATE:
NO.		

BENCHMARKS

PROJECT PRIMARY BENCHMARK: 5_K16A
A CITY OF ALBUQUERQUE 2 INCH BRASS DISC SET FLUSH IN THE SIDEWALK AND STAMPED "5–K16A". THE MONUMENT IS LOCATED ON THE NORTH SIDE OF CENTRAL AVE BETWEEN STANFORD DR AND COLUMBIA DR SE.
NM SPC CENTRAL ZONE GRID:
N: 1485016.971 USFT
E: 1530495.993 USFT
ELEV: 5174.054

SURVEY INFORMATION

FIELD NOTES		
NO.	BY	DATE

30% REVIEW

PRELIMINARY
NOT FOR CONSTRUCTION
03/2015

REVISIONS

NO.	DATE	REMARKS	BY

DESIGN

DESIGNED BY: XX DATE: 3/20/2015
DRAWN BY: XX DATE: 3/20/2015
CHECKED BY: XX DATE: 3/20/2015

HDR
2155 LOUISIANA BLVD NE, SUITE 9500
ALBUQUERQUE, NM 87110
MAIN: (505) 830-5400
FAX: (505) 830-5454

ABQ RIDE
CITY OF ALBUQUERQUE
TRANSIT DEPARTMENT
ABQ RIDE

TITLE: CENTRAL AVENUE ALBUQUERQUE RAPID TRANSIT
REMOVALS AND ADJUSTMENTS

Design Review Committee	City Engineer Approval		Mo./Day/Yr.	Mo./Day/Yr.
		Last Design Update		

CITY PROJECT NO.	ZONE MAP NO.	SEGMENT NO.	SHEET	OF
631991	K13–K15	S3	19	98

Date: 12 Mar 2015 - 6:01pm User: zsharp
Drawing Name: RV_P_03.dwg

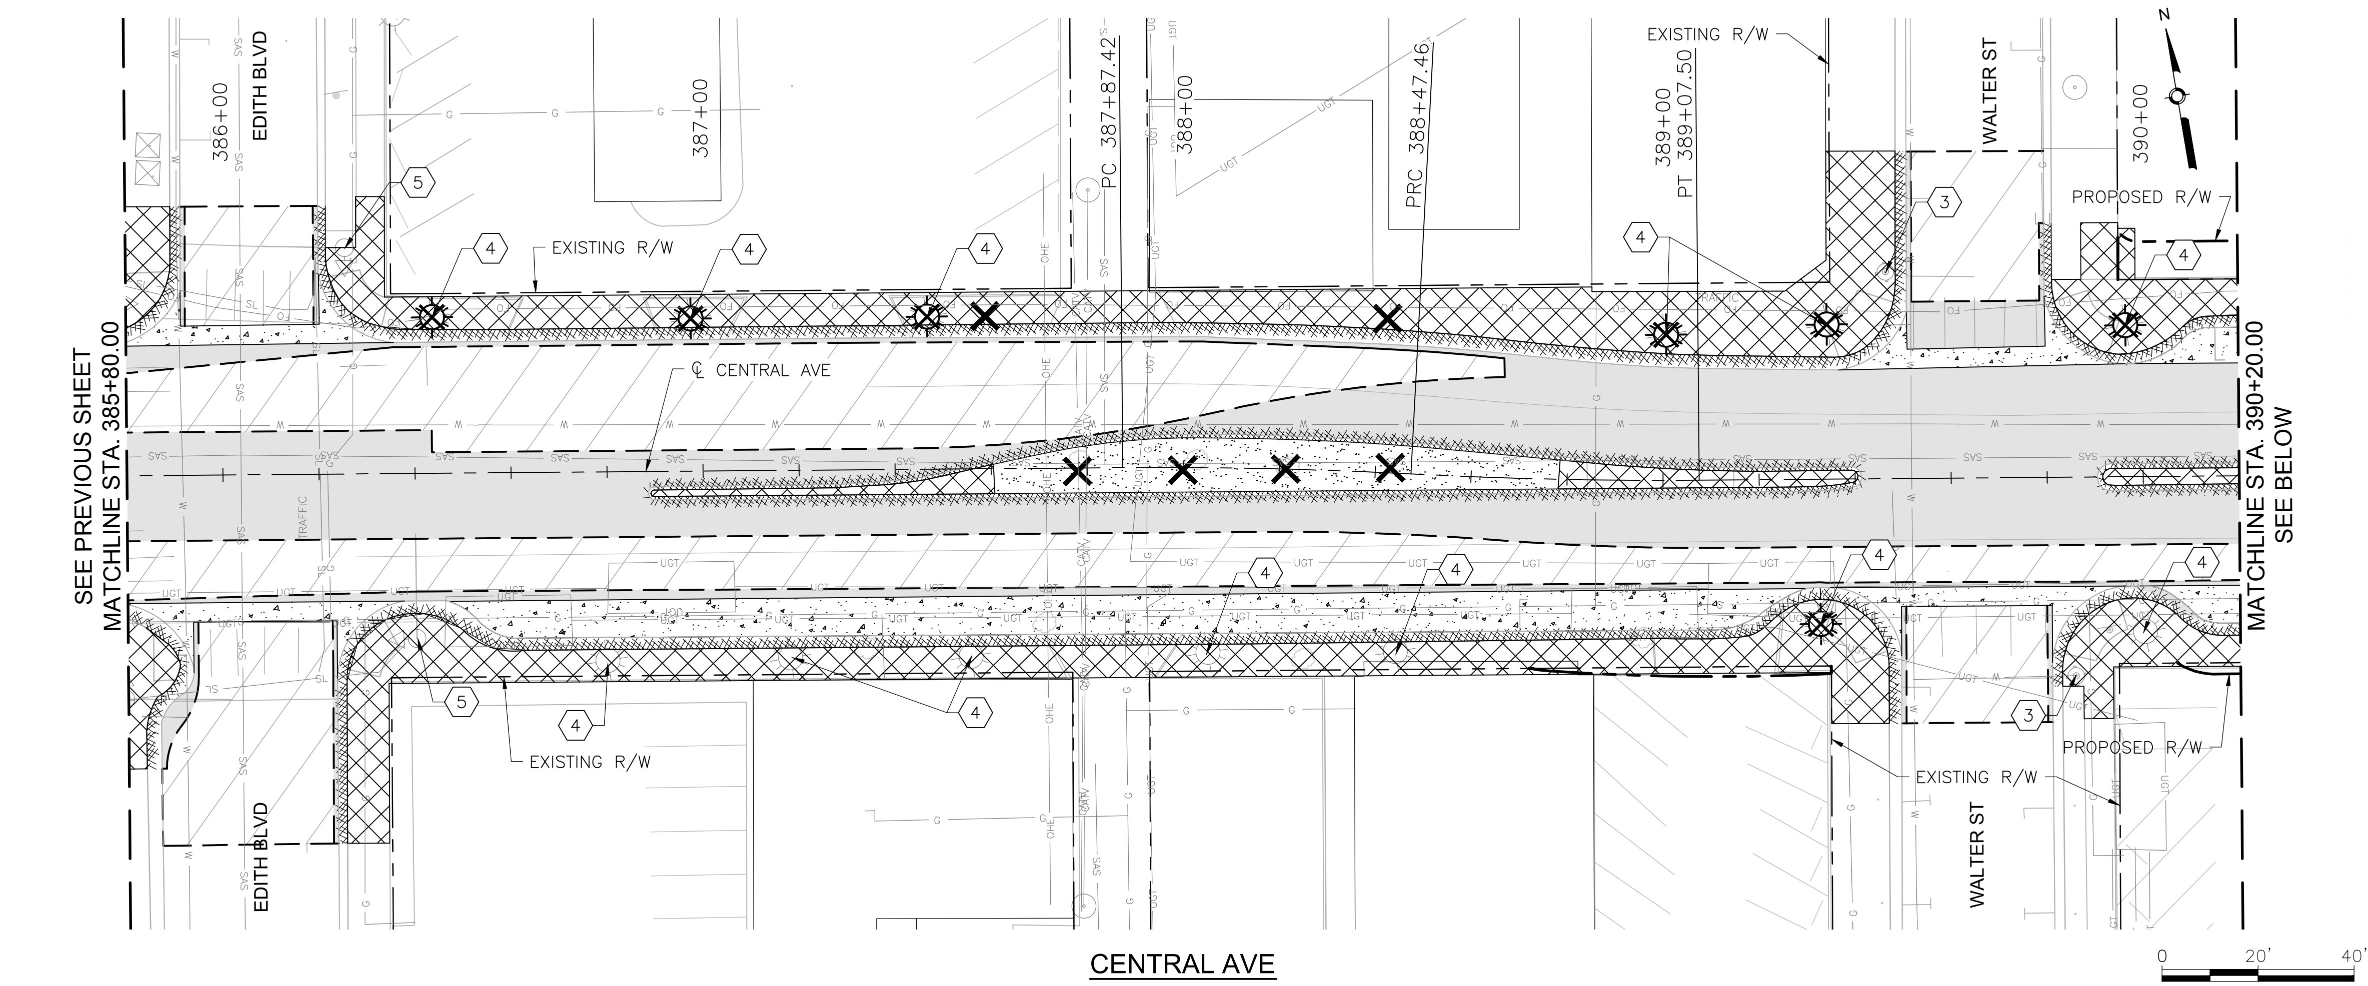

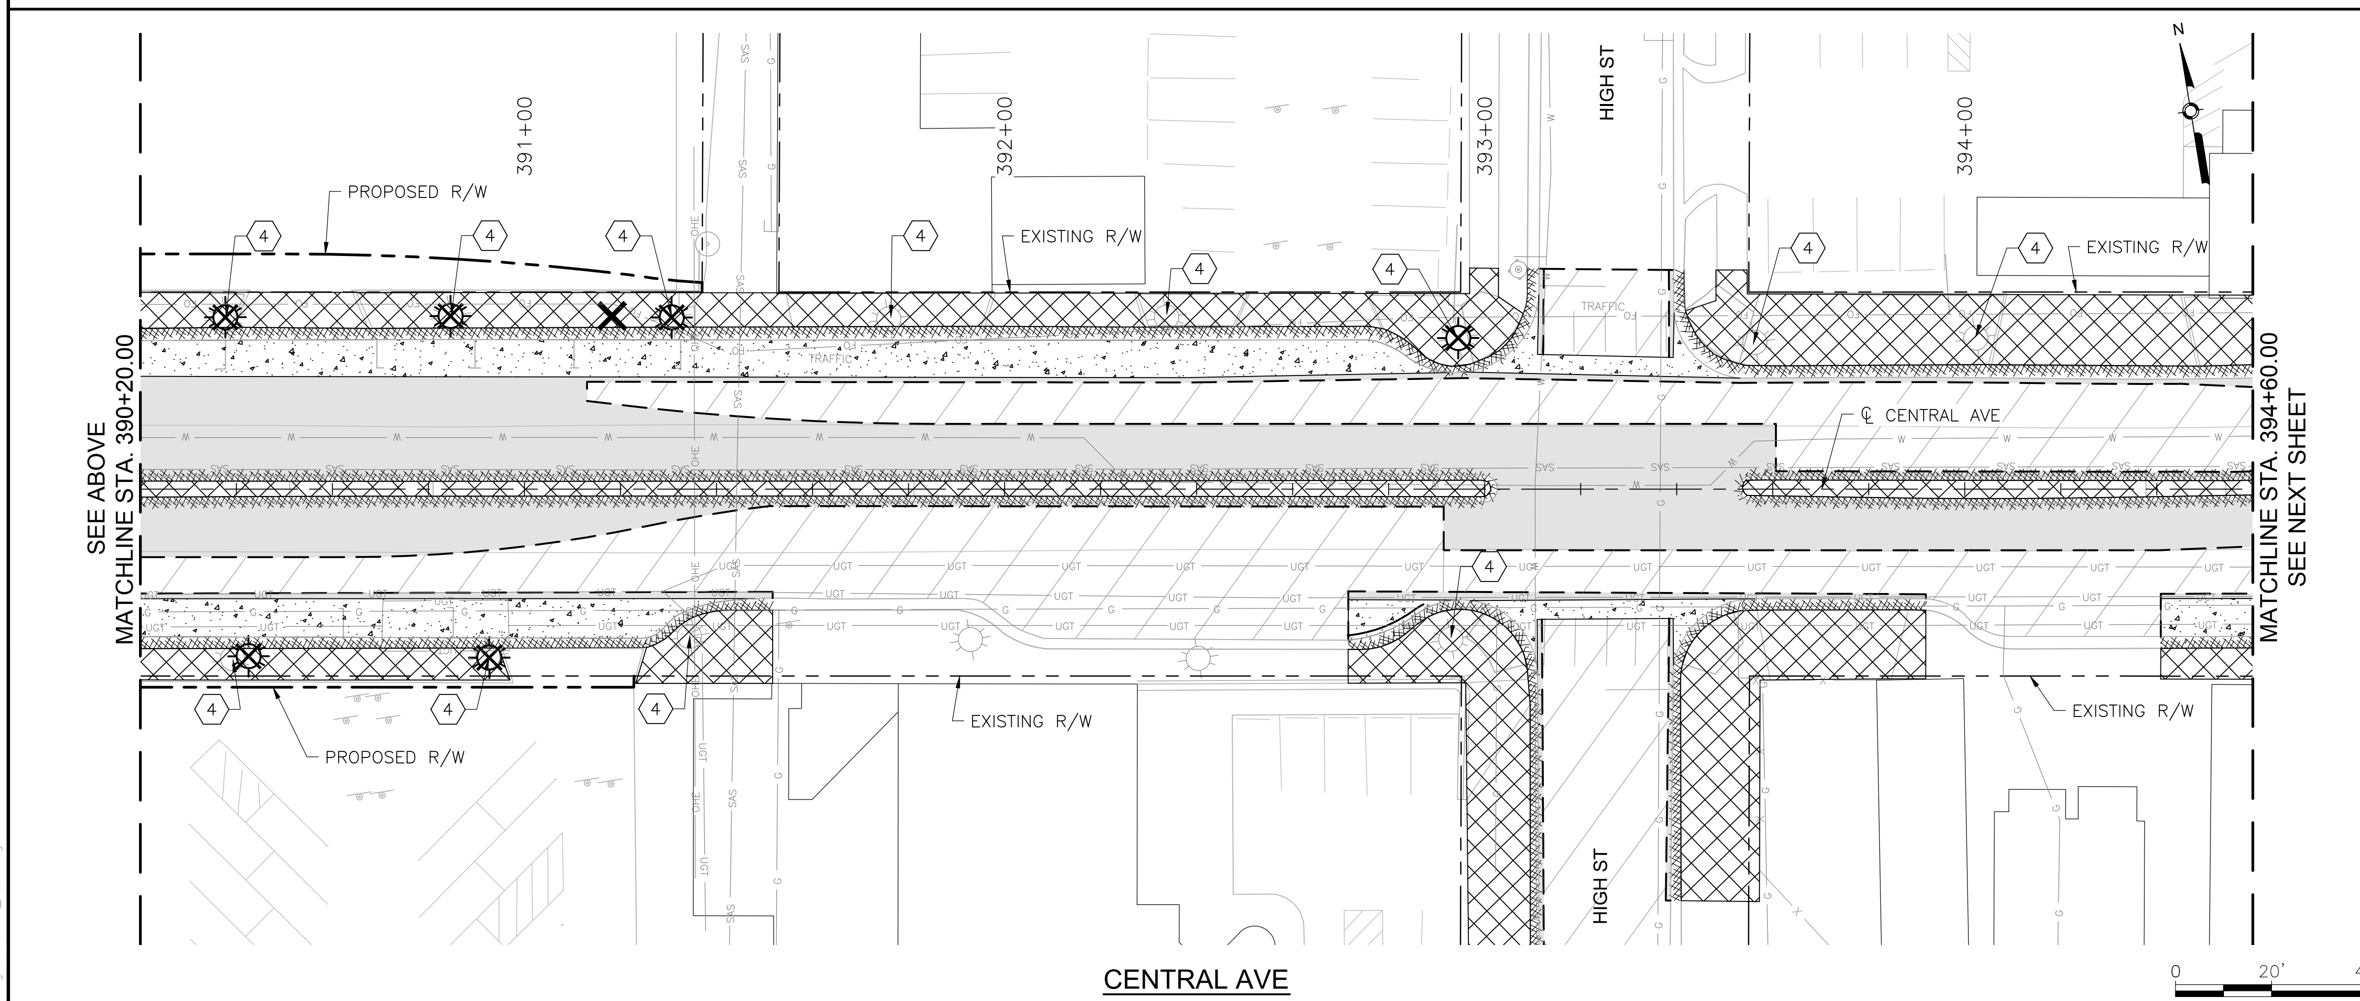

Ⓧ KEYED NOTES

1. REMOVE AND DISPOSE CURB INLET.
2. REMOVE AND DISPOSE STORM PIPE.
3. ADJUST EXISTING UTILITY TO FINAL GRADE. SEE PLAN AND PROFILE SHEETS FOR UTILITY ADJUSTMENTS.
4. REMOVE EXISTING LIGHT POLE.
5. REMOVE EXISTING SIGNAL MAST.
6. REMOVE EXISTING SIGNAL EQUIPMENT.
7. REMOVE SIDEWALK CULVERT.

LEGEND

- REMOVE EXISTING ASPHALT CONCRETE PAVEMENT SECTION
- REMOVE EXISTING PC CONCRETE PAVEMENT SECTION
- REMOVE EXISTING SIDEWALK OR PAVED MEDIAN
- REMOVE EXISTING GRAVEL LANDSCAPED MEDIAN
- 2" MILL EXISTING ASPHALT CONCRETE PAVEMENT
- REMOVE EXISTING CURB AND GUTTER
- REMOVE EXISTING CONCRETE WALL BARRIER
- SAWCUT PAVEMENT TO NEAT VERTICAL LINE
- REMOVE EXISTING TREE
- REMOVE EXISTING WALL STRUCTURE
- BUS SHELTER — REMOVE AND RELOCATE EXISTING BUS SHELTER
- RAPID RIDE — REMOVE EXISTING RAPID RIDE BUS SHELTER

AS BUILT INFORMATION

CONTRACTOR
WORK STAKED BY — DATE:
INSPECTOR'S ACCEPTANCE BY — DATE:
FIELD VERIFICATION BY — DATE:
DRAWINGS CORRECTED BY — DATE:

MICRO-FILM INFORMATION

RECORDED BY — DATE:
NO.

BENCHMARKS

PROJECT PRIMARY BENCHMARK: 5_K16A
A CITY OF ALBUQUERQUE 2 INCH BRASS DISC SET FLUSH IN THE SIDEWALK AND STAMPED "5-K16A". THE MONUMENT IS LOCATED ON THE NORTH SIDE OF CENTRAL AVE BETWEEN STANFORD DR AND COLUMBIA DR SE.
NM SPC CENTRAL ZONE GRID:
N: 1485016.971 USFT
E: 1530495.993 USFT
ELEV: 5174.054

SURVEY INFORMATION

FIELD NOTES		
NO.	BY	DATE

30% REVIEW

PRELIMINARY
NOT FOR CONSTRUCTION
03/2015

NO.	DATE	REMARKS	BY

REVISIONS
DESIGN

DESIGNED BY: XX DATE: 3/20/2015
DRAWN BY: XX DATE: 3/20/2015
CHECKED BY: XX DATE: 3/20/2015

HDR
2155 LOUISIANA BLVD NE, SUITE 9500
ALBUQUERQUE, NM 87110
MAIN: (505) 830-5400
FAX: (505) 830-5454

ABQ RIDE

CITY OF ALBUQUERQUE
TRANSIT DEPARTMENT
ABQ RIDE

TITLE: CENTRAL AVENUE ALBUQUERQUE RAPID TRANSIT
REMOVALS AND ADJUSTMENTS

Design Review Committee	City Engineer Approval		Mo./Day/Yr.	Mo./Day/Yr.
		Last Design Update		

CITY PROJECT NO.	ZONE MAP NO.	SEGMENT NO.	SHEET	OF
631991	K13–K15	S3	20	98

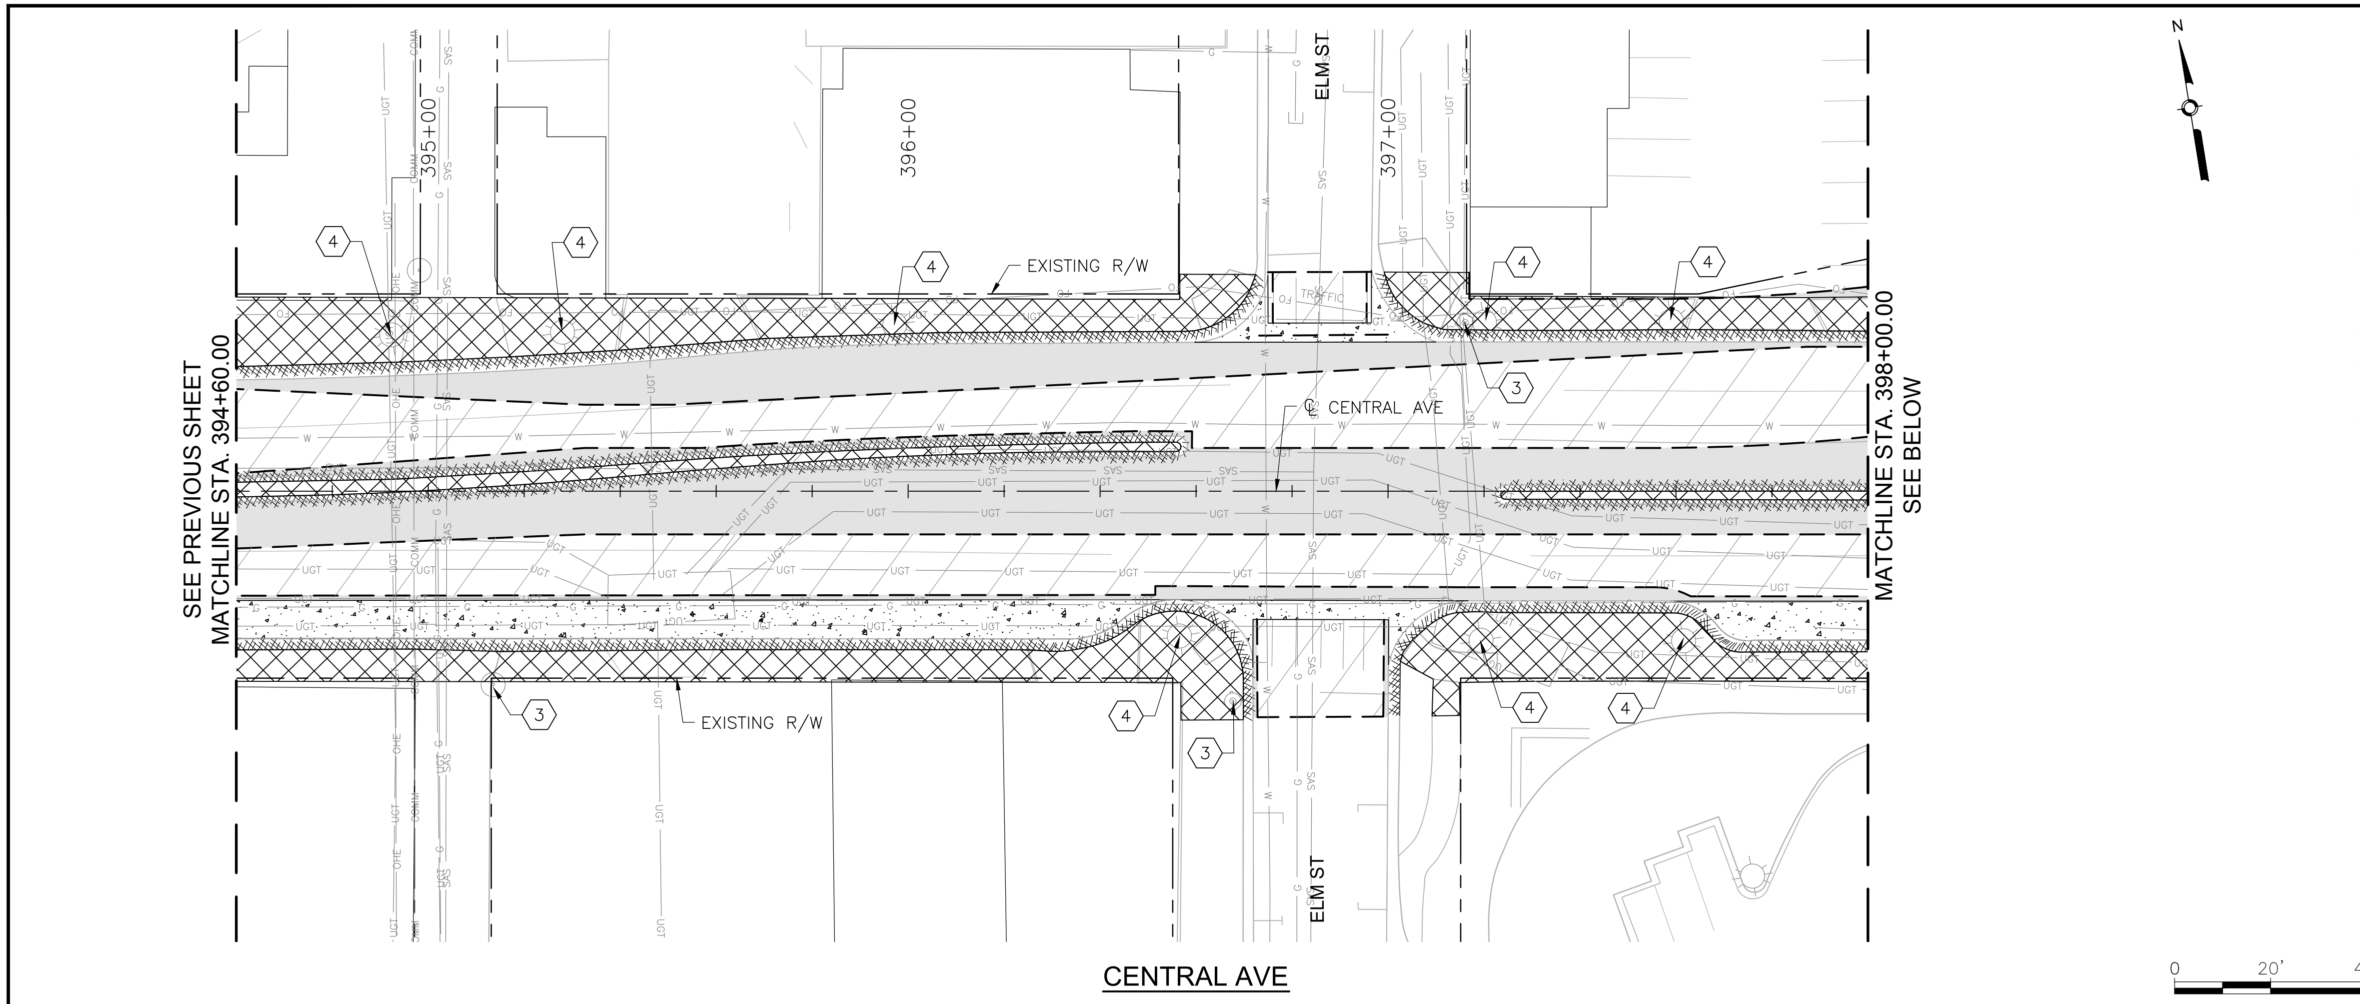

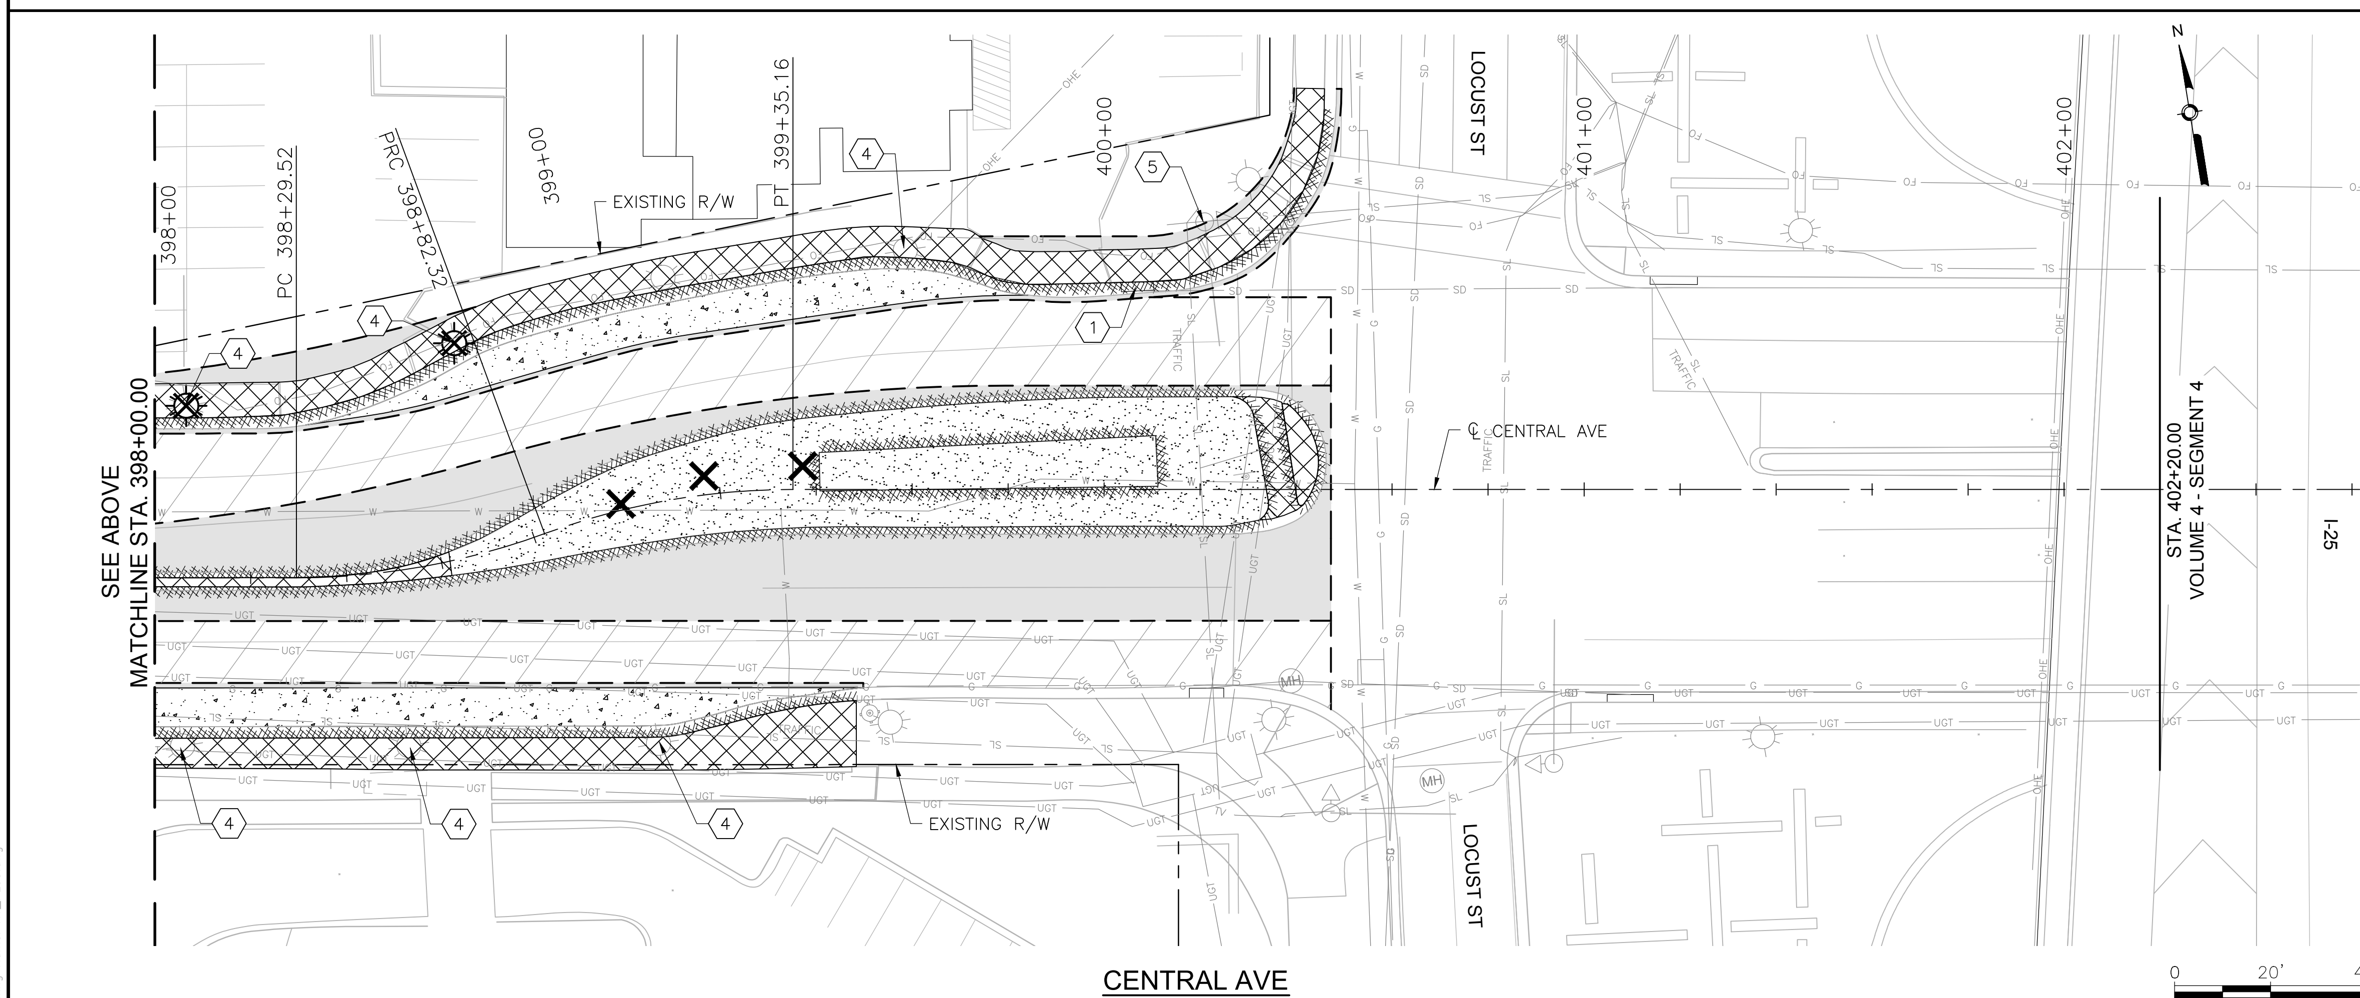

(X) KEYED NOTES

1. REMOVE AND DISPOSE CURB INLET.
2. REMOVE AND DISPOSE STORM PIPE.
3. ADJUST EXISTING UTILITY TO FINAL GRADE. SEE PLAN AND PROFILE SHEETS FOR UTILITY ADJUSTMENTS.
4. REMOVE EXISTING LIGHT POLE.
5. REMOVE EXISTING SIGNAL MAST.
6. REMOVE EXISTING SIGNAL EQUIPMENT.
7. REMOVE SIDEWALK CULVERT.

LEGEND

- REMOVE EXISTING ASPHALT CONCRETE PAVEMENT SECTION
- REMOVE EXISTING PC CONCRETE PAVEMENT SECTION
- REMOVE EXISTING SIDEWALK OR PAVED MEDIAN
- REMOVE EXISTING GRAVEL LANDSCAPED MEDIAN
- 2" MILL EXISTING ASPHALT CONCRETE PAVEMENT
- REMOVE EXISTING CURB AND GUTTER
- REMOVE EXISTING CONCRETE WALL BARRIER
- SAWCUT PAVEMENT TO NEAT VERTICAL LINE
- REMOVE EXISTING TREE
- REMOVE EXISTING WALL STRUCTURE
- BUS SHELTER — REMOVE AND RELOCATE EXISTING BUS SHELTER
- RAPID RIDE — REMOVE EXISTING RAPID RIDE BUS SHELTER

AS BUILT INFORMATION

CONTRACTOR

WORK STAKED BY — DATE:

INSPECTOR'S ACCEPTANCE BY — DATE:

FIELD VERIFICATION BY — DATE:

DRAWINGS CORRECTED BY — DATE:

MICRO-FILM INFORMATION

RECORDED BY — DATE:

NO.

BENCHMARKS

PROJECT PRIMARY BENCHMARK: 5_K16A

A CITY OF ALBUQUERQUE 2 INCH BRASS DISC SET FLUSH IN THE SIDEWALK AND STAMPED "5-K16A". THE MONUMENT IS LOCATED ON THE NORTH SIDE OF CENTRAL AVE BETWEEN STANFORD DR AND COLUMBIA DR SE.

NM SPC CENTRAL ZONE GRID:

N: 1485016.971 USFT

E: 1530495.993 USFT

ELEV: 5174.054

SURVEY INFORMATION

NO.	FIELD NOTES BY	DATE

30% REVIEW

PRELIMINARY
NOT FOR CONSTRUCTION
03/2015

REVISIONS

NO.	DATE	REMARKS	BY

DESIGN

DESIGNED BY: XX — DATE: 3/20/2015

DRAWN BY: XX — DATE: 3/20/2015

CHECKED BY: XX — DATE: 3/20/2015

HDR
2155 LOUISIANA BLVD NE, SUITE 9500
ALBUQUERQUE, NM 87110
MAIN: (505) 830-5400
FAX: (505) 830-5454

ABQ RIDE

CITY OF ALBUQUERQUE
TRANSIT DEPARTMENT
ABQ RIDE

TITLE: CENTRAL AVENUE ALBUQUERQUE RAPID TRANSIT
REMOVALS AND ADJUSTMENTS

Design Review Committee	City Engineer Approval	Last Design Update	Mo./Day/Yr.	Mo./Day/Yr.

CITY PROJECT NO.	ZONE MAP NO.	SEGMENT NO.	SHEET	OF
631991	K13–K15	S3	21	98

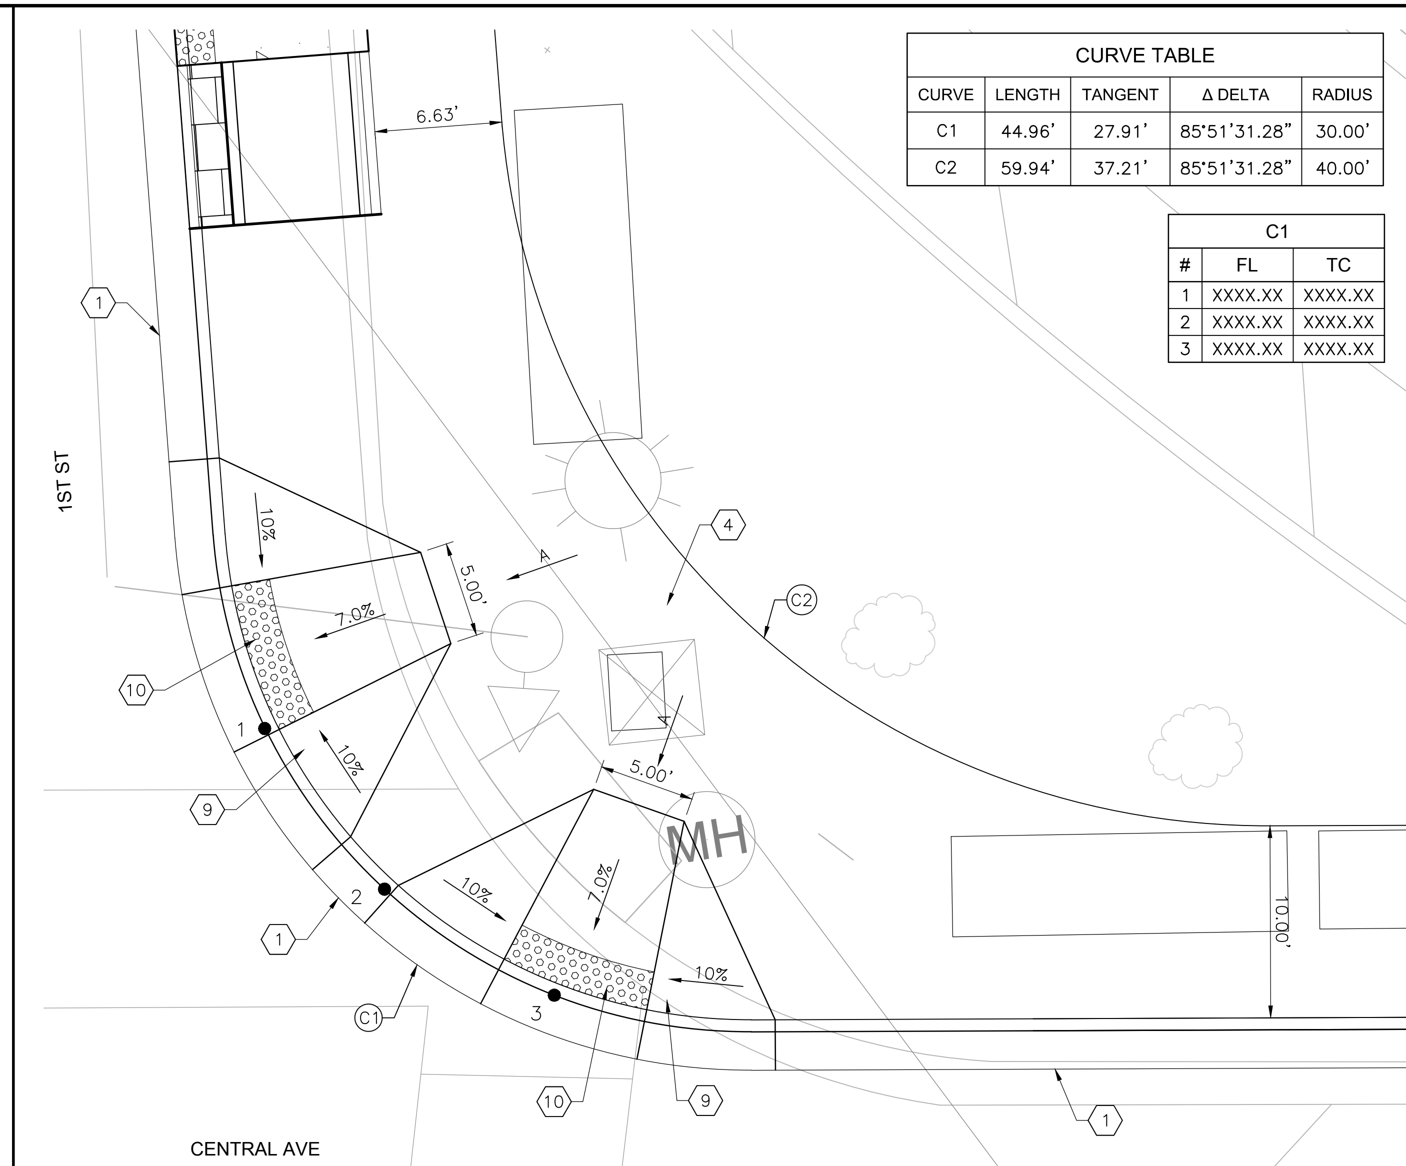

1ST ST NE INTERSECTION PLAN

CURVE TABLE				
CURVE	LENGTH	TANGENT	Δ DELTA	RADIUS
C1	44.96'	27.91'	85°51'31.28"	30.00'
C2	59.94'	37.21'	85°51'31.28"	40.00'

C1		
#	FL	TC
1	XXXX.XX	XXXX.XX
2	XXXX.XX	XXXX.XX
3	XXXX.XX	XXXX.XX

KEYED NOTES

1. BUILD COA STANDARD CURB & GUTTER. SEE STD. DWG. 2415A.
2. BUILD COA MEDIAN CURB & GUTTER. SEE STD. DWG. 2415B.
3. BUILD COA HEADER CURB. SEE STD. DWG. 2415B.
4. BUILD 4" CONCRETE SIDEWALK.
5. BUILD 4" CONCRETE MEDIAN PAVEMENT SECTION. SEE STD. DWG. 2408.
6. BUILD PARALLEL CURB RAMP. SEE CURB RAMP DETAILS IN CORRIDOR STANDARD PLAN SET.
7. BUILD ONE-WAY DIRECTIONAL CURB RAMP. SEE CURB RAMP DETAILS IN CORRIDOR STANDARD PLAN SET.
8. BUILD BI-DIRECTIONAL CURB RAMP. SEE CURB RAMP DETAILS IN CORRIDOR STANDARD PLAN SET.
9. BUILD PERPENDICULAR CURB RAMP. SEE CURB RAMP DETAILS IN CORRIDOR STANDARD PLAN SET.
10. INSTALL TRUNCATED DOME STRIP PER MANUFACTURER'S RECOMMENDATIONS. UNLESS OTHERWISE NOTED TRUNCATED DOME STRIP SHALL BE 2' WIDE X LENGTH OF RAMP, 5' MIN.
11. BUILD RAMP SIDEWALK 6" CONCRETE DRIVEPAD. SEE DRIVEPAD DETAILS IN CORRIDOR STANDARD PLAN SET.
12. BUILD OFFSET SIDEWALK 6" CONCRETE DRIVEPAD. SEE DRIVEPAD DETAILS IN CORRIDOR STANDARD PLAN SET.

GENERAL NOTES

A. 1.5% SLOPE ALL DIRECTIONS.

LEGEND

TEXTURED/COLORED MEDIAN PAVEMENT

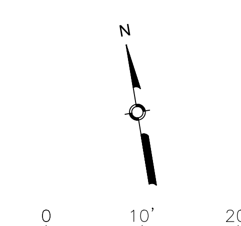

2155 LOUISIANA BLVD NE, SUITE 9500
ALBUQUERQUE, NM 87110
MAIN: (505) 830-5400
FAX: (505) 830-5454

AS BUILT INFORMATION
CONTRACTOR — DATE:
WORK STAKED BY — DATE:
INSPECTOR'S ACCEPTANCE BY — DATE:
FIELD VERIFICATION BY — DATE:
DRAWINGS CORRECTED BY — DATE:

MICRO-FILM INFORMATION
RECORDED BY — DATE:
NO.

BENCHMARKS
PROJECT PRIMARY BENCHMARK: 5_K16A
A CITY OF ALBUQUERQUE 2 INCH BRASS DISC SET FLUSH IN THE SIDEWALK AND STAMPED "5-K16A". THE MONUMENT IS LOCATED ON THE NORTH SIDE OF CENTRAL AVE BETWEEN STANFORD DR AND COLUMBIA DR SE.
NM SPC CENTRAL ZONE GRID:
N: 1485016.971 USFT
E: 1530495.993 USFT
ELEV: 5174.054

SURVEY INFORMATION
FIELD NOTES
NO.	BY	DATE

30% REVIEW
PRELIMINARY
NOT FOR CONSTRUCTION
03/2015

REVISIONS
NO.	DATE	REMARKS	BY

DESIGN
DESIGNED BY: XX — DATE: 3/12/2015
DRAWN BY: XX — DATE: 3/12/2015
CHECKED BY: XX — DATE: 3/12/2015

ABQRIDE
CITY OF ALBUQUERQUE
TRANSIT DEPARTMENT
ABQ RIDE

TITLE: CENTRAL AVENUE ALBUQUERQUE RAPID TRANSIT
INTERSECTION DETAIL
1ST ST

Design Review Committee | City Engineer Approval | Last Design Update | Mo./Day/Yr. | Mo./Day/Yr.

CITY PROJECT NO.	ZONE MAP NO.	SEGMENT NO.	SHEET	OF
631991	K13–K15	S3	22	98

BROADWAY BLVD NW INTERSECTION PLAN

CURVE TABLE				
CURVE	LENGTH	TANGENT	Δ DELTA	RADIUS
C3	23.41'	14.85'	89°24'44.91"	15.00'
C4	7.80'	4.95'	89°24'44.91"	5.00'

C3		
#	FL	TC
1	XXXX.XX	XXXX.XX
2	XXXX.XX	XXXX.XX
3	XXXX.XX	XXXX.XX

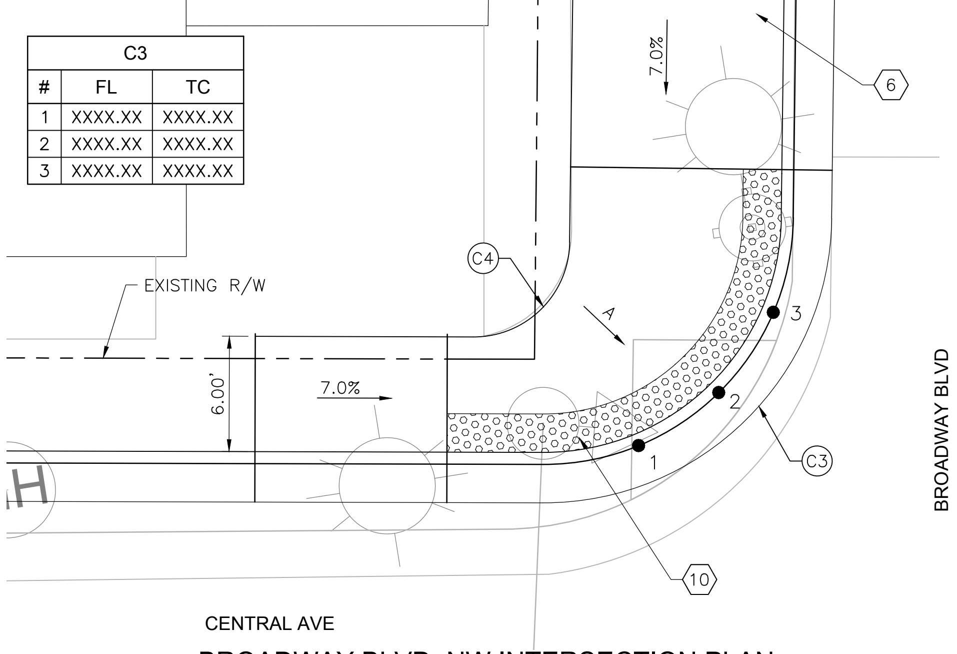

BROADWAY BLVD NW INTERSECTION PLAN

BROADWAY BLVD NE INTERSECTION PLAN

CURVE TABLE				
CURVE	LENGTH	TANGENT	Δ DELTA	RADIUS
C5	10.57'	5.52'	40°23'07.58"	15.00'
C6	14.37'	7.79'	54°52'21.31"	15.00'
C7	37.16'	21.89'	76°01'57.85"	28.00'
C8	22.11'	14.12'	90°29'08.58"	14.00'

C5		
#	FL	TC
1	XXXX.XX	XXXX.XX
2	XXXX.XX	XXXX.XX
3	XXXX.XX	XXXX.XX

C6		
#	FL	TC
1	XXXX.XX	XXXX.XX
2	XXXX.XX	XXXX.XX
3	XXXX.XX	XXXX.XX

C7		
#	FL	TC
1	XXXX.XX	XXXX.XX
2	XXXX.XX	XXXX.XX
3	XXXX.XX	XXXX.XX

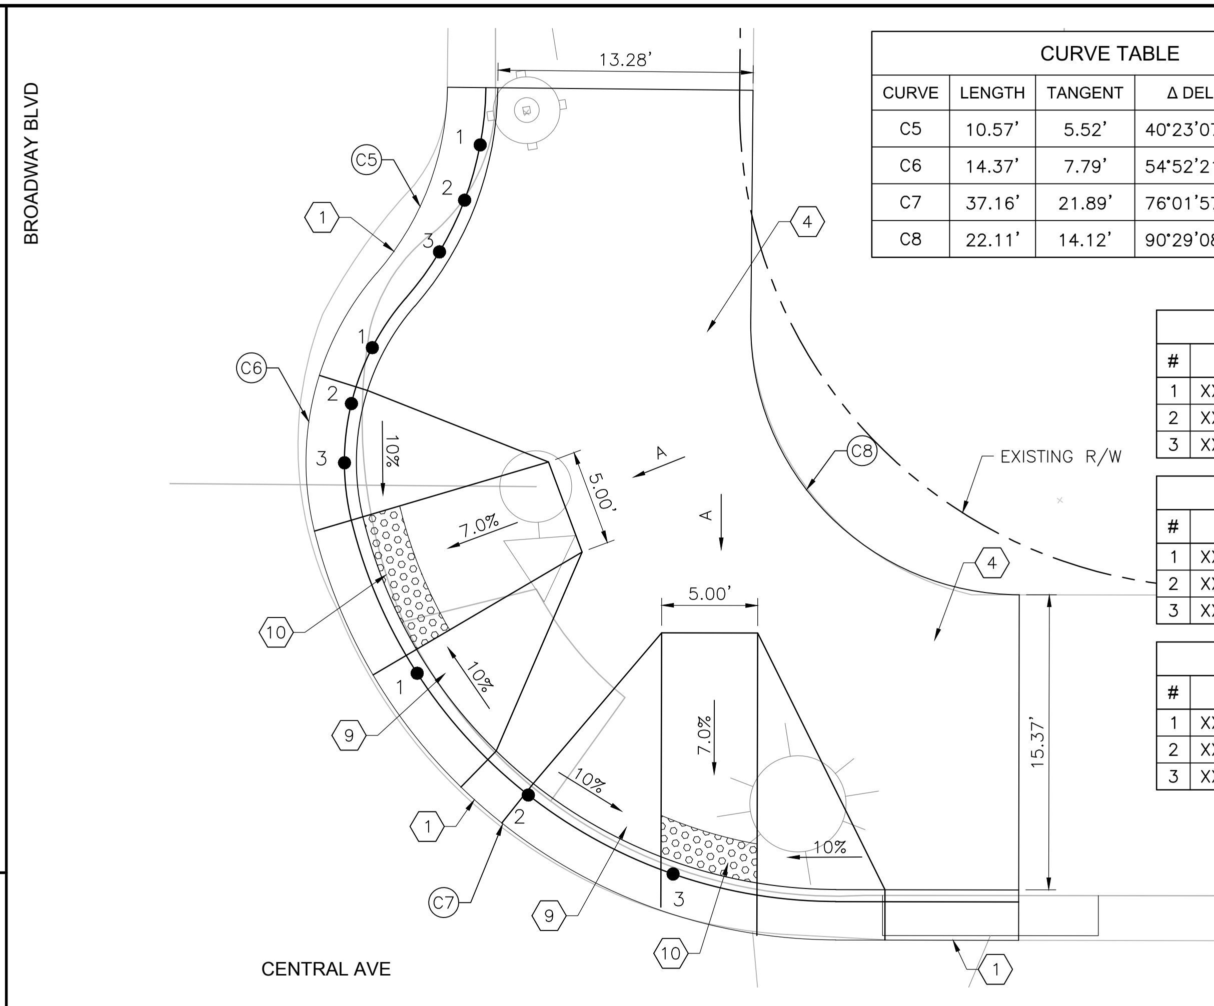

BROADWAY BLVD NE INTERSECTION PLAN

BROADWAY BLVD SW INTERSECTION PLAN

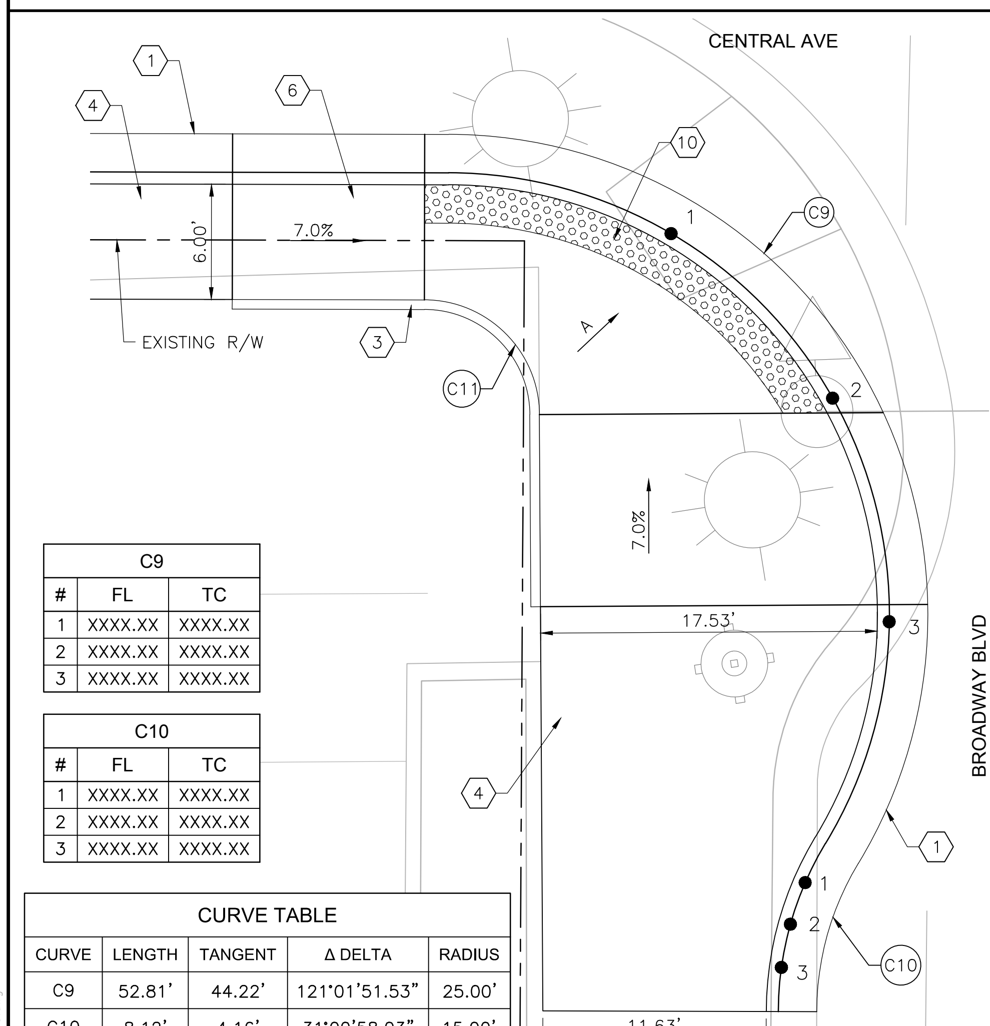

C9		
#	FL	TC
1	XXXX.XX	XXXX.XX
2	XXXX.XX	XXXX.XX
3	XXXX.XX	XXXX.XX

C10		
#	FL	TC
1	XXXX.XX	XXXX.XX
2	XXXX.XX	XXXX.XX
3	XXXX.XX	XXXX.XX

CURVE TABLE				
CURVE	LENGTH	TANGENT	Δ DELTA	RADIUS
C9	52.81'	44.22'	121°01'51.53"	25.00'
C10	8.12'	4.16'	31°00'58.03"	15.00'
C11	9.37'	5.95'	89°31'12.55"	6.00'

BROADWAY BLVD SW INTERSECTION PLAN

BROADWAY BLVD SE INTERSECTION PLAN

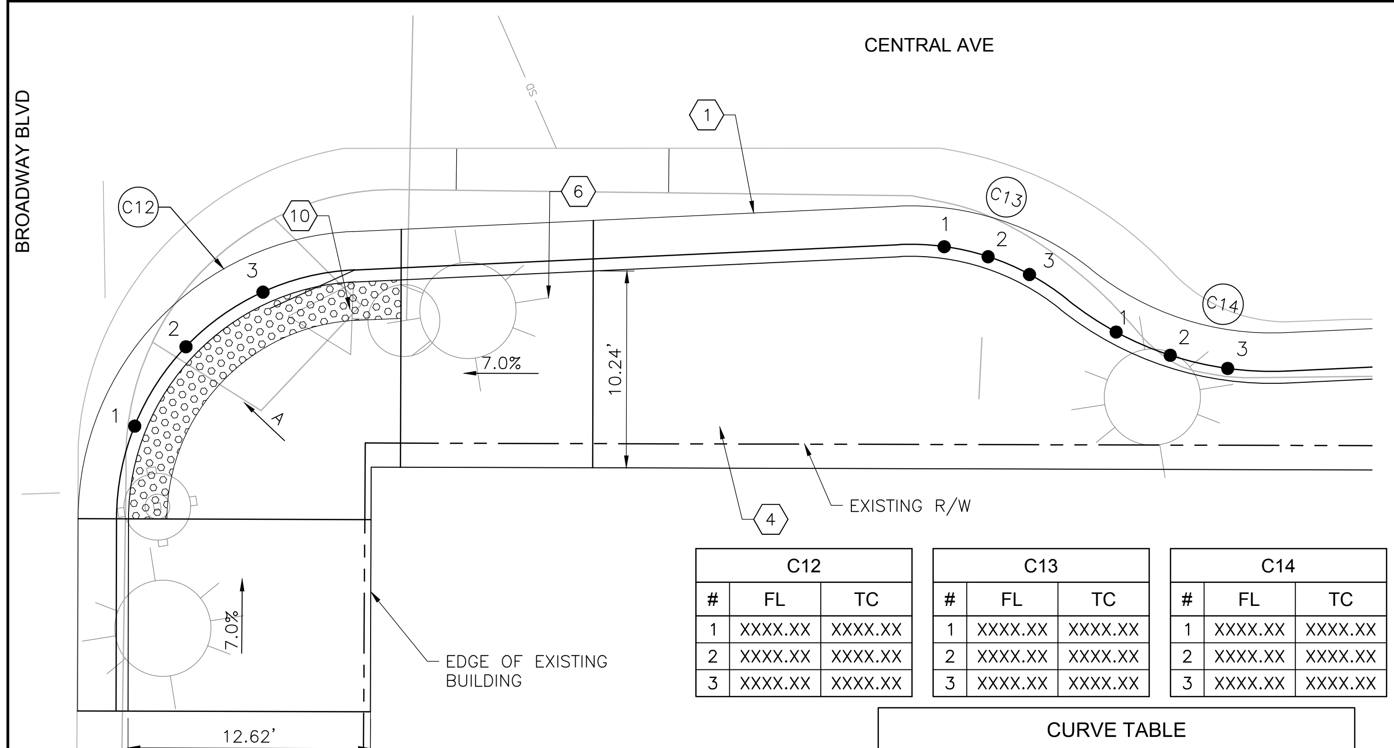

C12		
#	FL	TC
1	XXXX.XX	XXXX.XX
2	XXXX.XX	XXXX.XX
3	XXXX.XX	XXXX.XX

C13		
#	FL	TC
1	XXXX.XX	XXXX.XX
2	XXXX.XX	XXXX.XX
3	XXXX.XX	XXXX.XX

C14		
#	FL	TC
1	XXXX.XX	XXXX.XX
2	XXXX.XX	XXXX.XX
3	XXXX.XX	XXXX.XX

CURVE TABLE				
CURVE	LENGTH	TANGENT	Δ DELTA	RADIUS
C12	22.83'	14.28'	87°11'20.20"	15.00'
C13	10.84'	5.67'	41°24'34.64"	15.00'
C14	10.84'	5.67'	41°24'34.64"	15.00'

BROADWAY BLVD SE INTERSECTION PLAN

(X) KEYED NOTES

1. BUILD COA STANDARD CURB & GUTTER. SEE STD. DWG. 2415A.
2. BUILD COA MEDIAN CURB & GUTTER. SEE STD. DWG. 2415B.
3. BUILD COA HEADER CURB. SEE STD. DWG. 2415B.
4. BUILD 4" CONCRETE SIDEWALK.
5. BUILD 4" CONCRETE MEDIAN PAVEMENT SECTION. SEE STD. DWG. 2408.
6. BUILD PARALLEL CURB RAMP. SEE CURB RAMP DETAILS IN CORRIDOR STANDARD PLAN SET.
7. BUILD ONE-WAY DIRECTIONAL CURB RAMP. SEE CURB RAMP DETAILS IN CORRIDOR STANDARD PLAN SET.
8. BUILD BI-DIRECTIONAL CURB RAMP. SEE CURB RAMP DETAILS IN CORRIDOR STANDARD PLAN SET.
9. BUILD PERPENDICULAR CURB RAMP. SEE CURB RAMP DETAILS IN CORRIDOR STANDARD PLAN SET.
10. INSTALL TRUNCATED DOME STRIP PER MANUFACTURER'S RECOMMENDATIONS. UNLESS OTHERWISE NOTED TRUNCATED DOME STRIP SHALL BE 2' WIDE X LENGTH OF RAMP, 5' MIN.
11. BUILD RAMP SIDEWALK 6" CONCRETE DRIVEPAD. SEE DRIVEPAD DETAILS IN CORRIDOR STANDARD PLAN SET.
12. BUILD OFFSET SIDEWALK 6" CONCRETE DRIVEPAD. SEE DRIVEPAD DETAILS IN CORRIDOR STANDARD PLAN SET.

GENERAL NOTES

A. 1.5% SLOPE ALL DIRECTIONS.

LEGEND

TEXTURED/COLORED MEDIAN PAVEMENT

N

0 5' 10'

HDR
2155 LOUISIANA BLVD NE, SUITE 9500
ALBUQUERQUE, NM 87110
MAIN: (505) 830-5400
FAX: (505) 830-5454

AS BUILT INFORMATION
CONTRACTOR
WORK STAKED BY DATE:
INSPECTOR'S ACCEPTANCE BY DATE:
FIELD VERIFICATION BY DATE:
DRAWINGS CORRECTED BY DATE:

MICRO-FILM INFORMATION
RECORDED BY DATE:
NO.

BENCHMARKS
PROJECT PRIMARY BENCHMARK: 5_K16A
A CITY OF ALBUQUERQUE 2 INCH BRASS DISC SET FLUSH IN THE SIDEWALK AND STAMPED "5-K16A". THE MONUMENT IS LOCATED ON THE NORTH SIDE OF CENTRAL AVE BETWEEN STANFORD DR AND COLUMBIA DR SE.
NM SPC CENTRAL ZONE GRID:
N: 1485016.971 USFT
E: 1530495.993 USFT
ELEV: 5174.054

SURVEY INFORMATION
FIELD NOTES
NO. | BY | DATE

30% REVIEW
PRELIMINARY
NOT FOR CONSTRUCTION
03/2015

NO.	DATE	REMARKS	BY

REVISIONS
DESIGN
DESIGNED BY: XX DATE: 3/12/2015
DRAWN BY: XX DATE: 3/12/2015
CHECKED BY: XX DATE: 3/12/2015

ABQ RIDE
CITY OF ALBUQUERQUE
TRANSIT DEPARTMENT
ABQ RIDE

TITLE: CENTRAL AVENUE ALBUQUERQUE RAPID TRANSIT
INTERSECTION DETAIL
BROADWAY BLVD

Design Review Committee | City Engineer Approval | Last Design Update | Mo./Day/Yr. | Mo./Day/Yr.

CITY PROJECT NO.	ZONE MAP NO.	SEGMENT NO.	SHEET	OF
631991	K13-K15	S3	23	98

Date: 12 Mar 2015 - 5:13pm User: zsharp
Drawing Name: ID01-05.dwg

EDITH BLVD NW INTERSECTION PLAN

CURVE TABLE				
CURVE	LENGTH	TANGENT	Δ DELTA	RADIUS
C15	11.19'	5.87'	42°44'11.07"	15.00'
C16	11.19'	5.87'	42°44'12.30"	15.00'
C17	23.46'	14.90'	89°36'32.96"	15.00'
C18	12.55'	7.98'	89°51'31.38"	8.00'

C15		
#	FL	TC
1	XXXX.XX	XXXX.XX
2	XXXX.XX	XXXX.XX
3	XXXX.XX	XXXX.XX

C16		
#	FL	TC
1	XXXX.XX	XXXX.XX
2	XXXX.XX	XXXX.XX
3	XXXX.XX	XXXX.XX

C17		
#	FL	TC
1	XXXX.XX	XXXX.XX
2	XXXX.XX	XXXX.XX
3	XXXX.XX	XXXX.XX

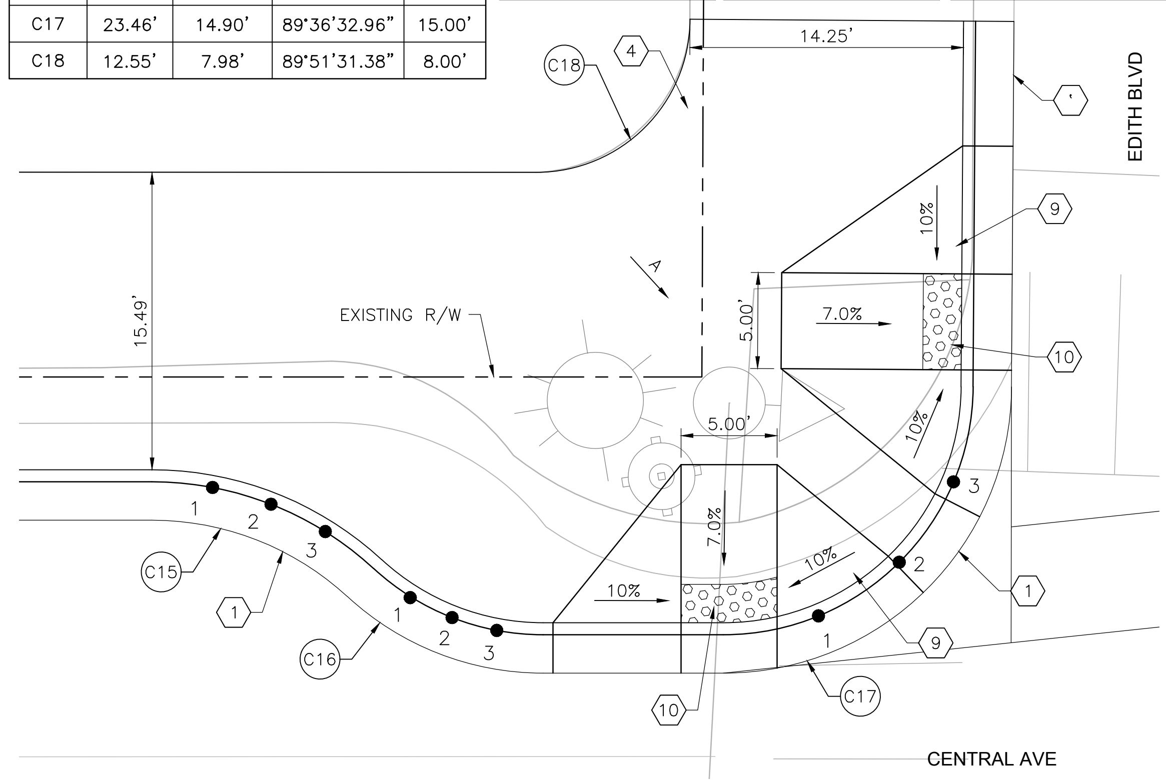

EDITH BLVD NW INTERSECTION PLAN

EDITH BLVD NE INTERSECTION PLAN

CURVE TABLE				
CURVE	LENGTH	TANGENT	Δ DELTA	RADIUS
C19	23.59'	15.02'	90°05'21.80"	15.00'

C19		
#	FL	TC
1	XXXX.XX	XXXX.XX
2	XXXX.XX	XXXX.XX
3	XXXX.XX	XXXX.XX

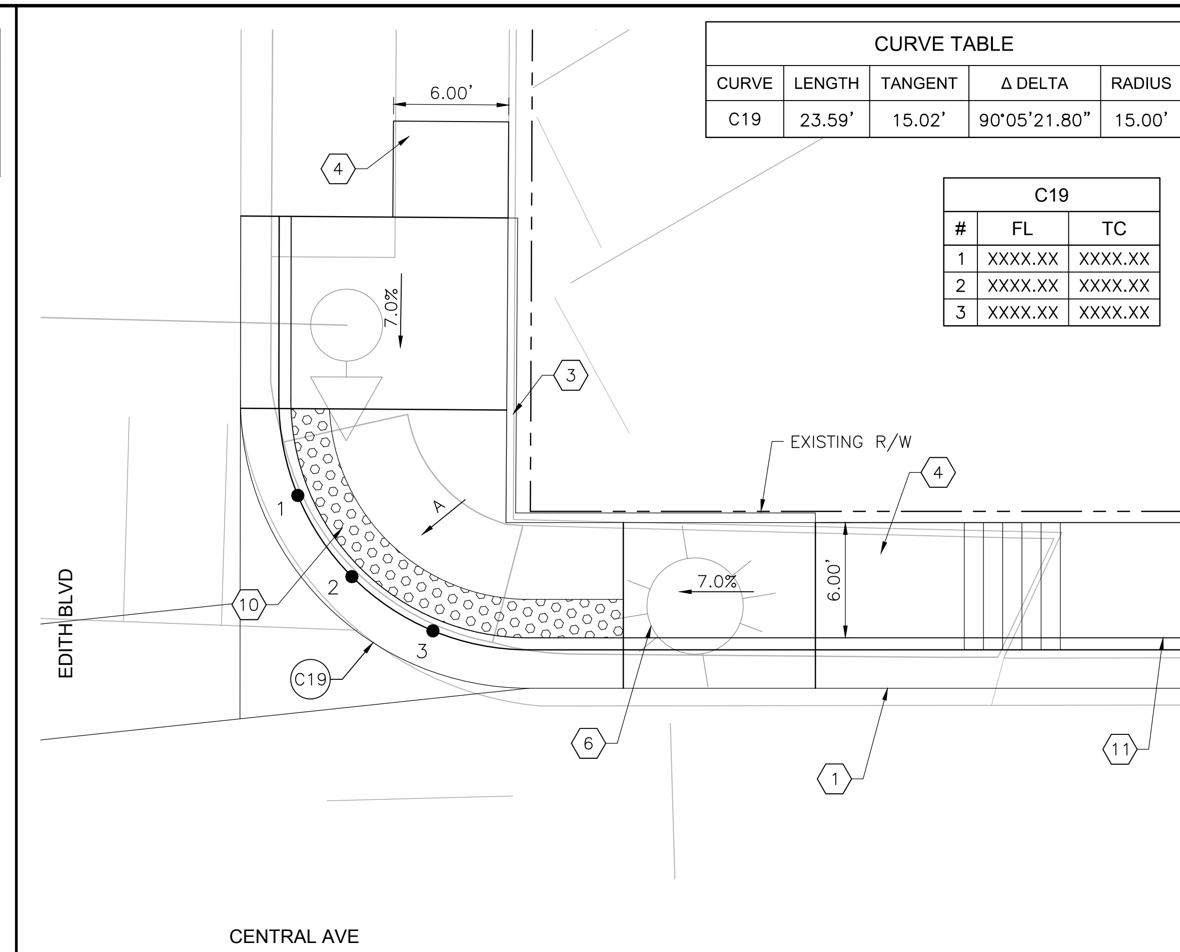

EDITH BLVD NE INTERSECTION PLAN

EDITH BLVD SW INTERSECTION PLAN

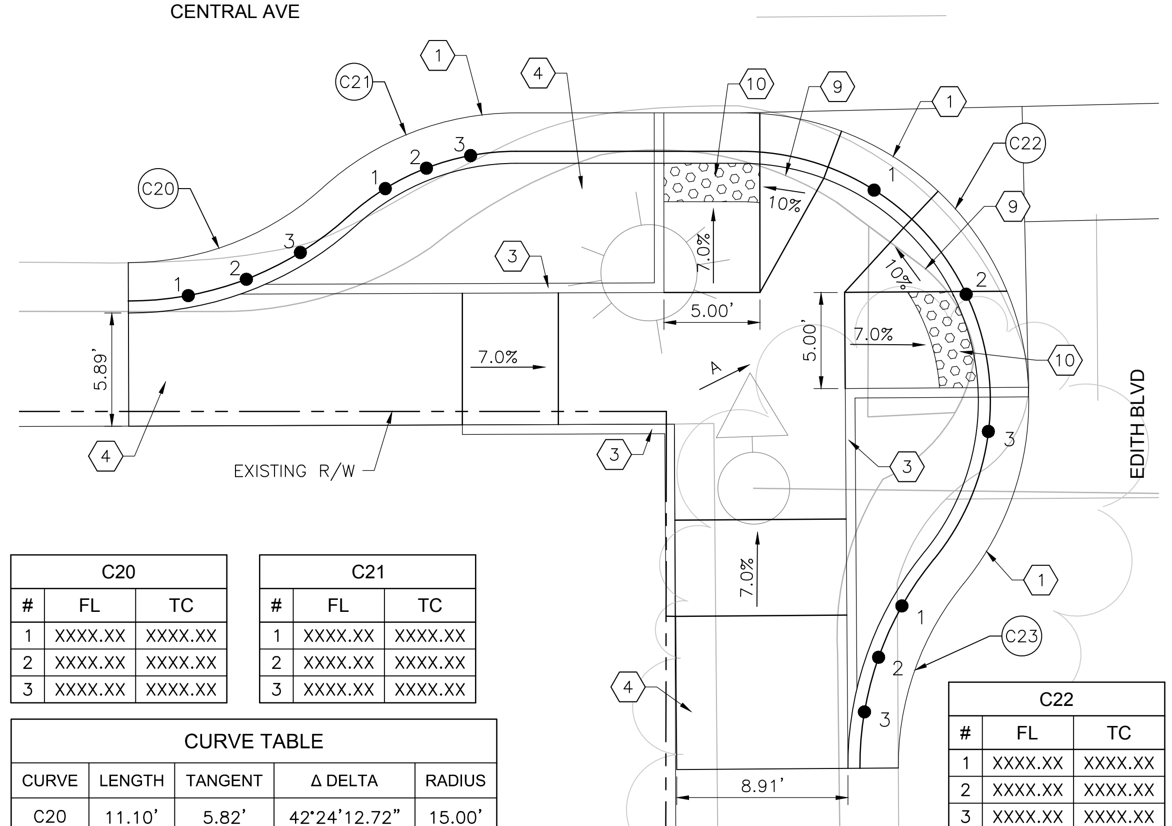

C20		
#	FL	TC
1	XXXX.XX	XXXX.XX
2	XXXX.XX	XXXX.XX
3	XXXX.XX	XXXX.XX

C21		
#	FL	TC
1	XXXX.XX	XXXX.XX
2	XXXX.XX	XXXX.XX
3	XXXX.XX	XXXX.XX

CURVE TABLE				
CURVE	LENGTH	TANGENT	Δ DELTA	RADIUS
C20	11.10'	5.82'	42°24'12.72"	15.00'
C21	11.06'	5.79'	42°14'11.07"	15.00'
C22	33.85'	31.67'	129°18'29.81"	15.00'
C23	10.38'	5.41'	39°38'35.49"	15.00'

C22		
#	FL	TC
1	XXXX.XX	XXXX.XX
2	XXXX.XX	XXXX.XX
3	XXXX.XX	XXXX.XX

C23		
#	FL	TC
1	XXXX.XX	XXXX.XX
2	XXXX.XX	XXXX.XX
3	XXXX.XX	XXXX.XX

EDITH BLVD SW INTERSECTION PLAN

EDITH BLVD SE INTERSECTION PLAN

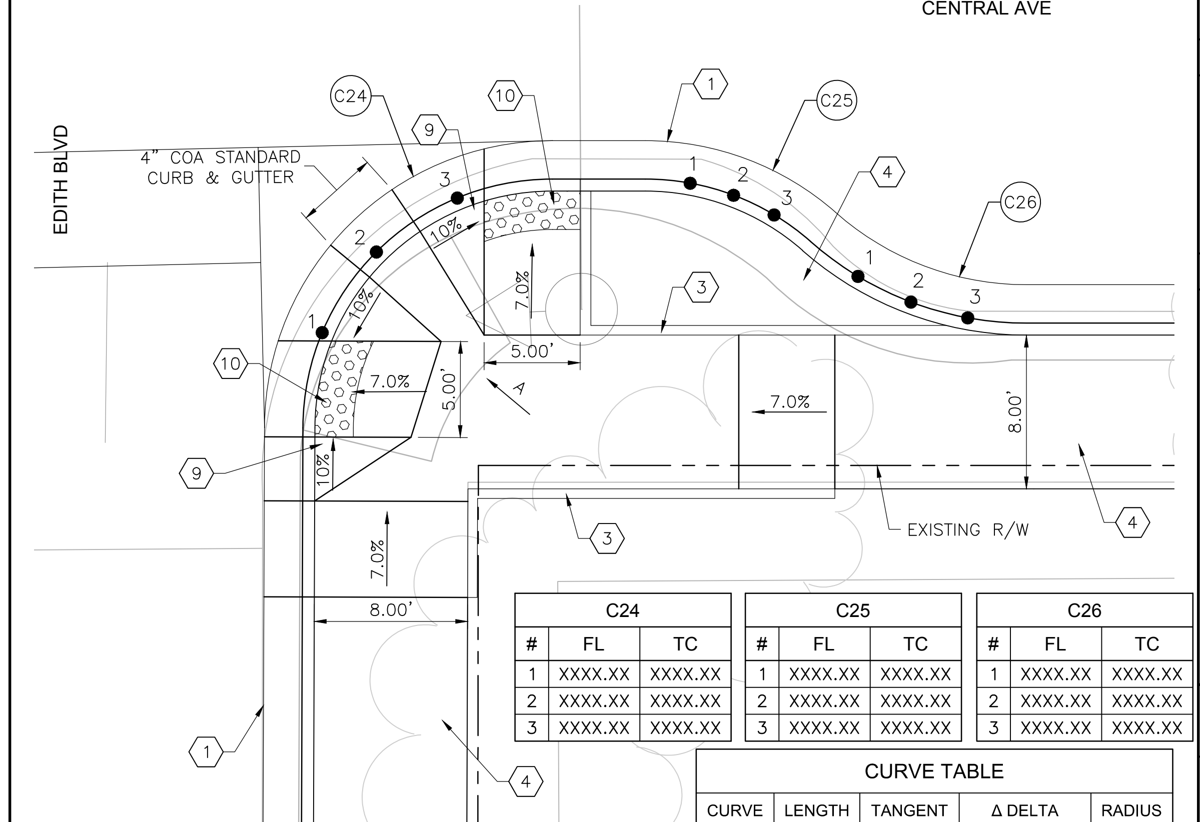

C24		
#	FL	TC
1	XXXX.XX	XXXX.XX
2	XXXX.XX	XXXX.XX
3	XXXX.XX	XXXX.XX

C25		
#	FL	TC
1	XXXX.XX	XXXX.XX
2	XXXX.XX	XXXX.XX
3	XXXX.XX	XXXX.XX

C26		
#	FL	TC
1	XXXX.XX	XXXX.XX
2	XXXX.XX	XXXX.XX
3	XXXX.XX	XXXX.XX

CURVE TABLE				
CURVE	LENGTH	TANGENT	Δ DELTA	RADIUS
C24	23.51'	14.95'	89°48'08.32"	15.00'
C25	10.84'	5.67'	41°24'34.64"	15.00'
C26	10.84'	5.67'	41°24'34.64"	15.00'

EDITH BLVD SE INTERSECTION PLAN

KEYED NOTES

1. BUILD COA STANDARD CURB & GUTTER. SEE STD. DWG. 2415A.
2. BUILD COA MEDIAN CURB & GUTTER. SEE STD. DWG. 2415B.
3. BUILD COA HEADER CURB. SEE STD. DWG. 2415B.
4. BUILD 4" CONCRETE SIDEWALK.
5. BUILD 4" CONCRETE MEDIAN PAVEMENT SECTION. SEE STD. DWG. 2408.
6. BUILD PARALLEL CURB RAMP. SEE CURB RAMP DETAILS IN CORRIDOR STANDARD PLAN SET.
7. BUILD ONE-WAY DIRECTIONAL CURB RAMP. SEE CURB RAMP DETAILS IN CORRIDOR STANDARD PLAN SET.
8. BUILD BI-DIRECTIONAL CURB RAMP. SEE CURB RAMP DETAILS IN CORRIDOR STANDARD PLAN SET.
9. BUILD PERPENDICULAR CURB RAMP. SEE CURB RAMP DETAILS IN CORRIDOR STANDARD PLAN SET.
10. INSTALL TRUNCATED DOME STRIP PER MANUFACTURER'S RECOMMENDATIONS. UNLESS OTHERWISE NOTED TRUNCATED DOME STRIP SHALL BE 2' WIDE X LENGTH OF RAMP, 5' MIN.
11. BUILD RAMP SIDEWALK 6" CONCRETE DRIVEPAD. SEE DRIVEPAD DETAILS IN CORRIDOR STANDARD PLAN SET.
12. BUILD OFFSET SIDEWALK 6" CONCRETE DRIVEPAD. SEE DRIVEPAD DETAILS IN CORRIDOR STANDARD PLAN SET.

GENERAL NOTES

A. 1.5% SLOPE ALL DIRECTIONS.

LEGEND

TEXTURED/COLORED MEDIAN PAVEMENT

N

0 5' 10'

AS BUILT INFORMATION

CONTRACTOR
WORK STAKED BY — DATE:
INSPECTOR'S ACCEPTANCE BY — DATE:
FIELD VERIFICATION BY — DATE:
DRAWINGS CORRECTED BY — DATE:

MICRO-FILM INFORMATION

RECORDED BY — DATE:
NO.

BENCHMARKS

PROJECT PRIMARY BENCHMARK: 5_K16A
A CITY OF ALBUQUERQUE 2 INCH BRASS DISC SET FLUSH IN THE SIDEWALK AND STAMPED "5-K16A". THE MONUMENT IS LOCATED ON THE NORTH SIDE OF CENTRAL AVE BETWEEN STANFORD DR AND COLUMBIA DR SE.
NM SPC CENTRAL ZONE GRID:
N: 1485016.971 USFT
E: 1530495.993 USFT
ELEV: 5174.054

SURVEY INFORMATION

FIELD NOTES
NO. | BY | DATE

30% REVIEW

PRELIMINARY
NOT FOR CONSTRUCTION
03/2015

REVISIONS
NO. | DATE | REMARKS | BY

DESIGN
DESIGNED BY: XX DATE: 3/12/2015
DRAWN BY: XX DATE: 3/12/2015
CHECKED BY: XX DATE: 3/12/2015

HDR
2155 LOUISIANA BLVD NE, SUITE 9500
ALBUQUERQUE, NM 87110
MAIN: (505) 830-5400
FAX: (505) 830-5454

ABQ RIDE

CITY OF ALBUQUERQUE
TRANSIT DEPARTMENT
ABQ RIDE

TITLE: CENTRAL AVENUE ALBUQUERQUE RAPID TRANSIT
INTERSECTION DETAIL
EDITH BLVD

Design Review Committee | City Engineer Approval | Mo./Day/Yr. | Mo./Day/Yr.
Last Design Update

CITY PROJECT NO. 631991 | ZONE MAP NO. K13-K15 | SEGMENT NO. S3 | SHEET 24 OF 98

HIGH ST NW INTERSECTION PLAN

CURVE	LENGTH	TANGENT	Δ DELTA	RADIUS
C27	9.93'	5.16'	37°56'03.20"	15.00'
C28	37.86'	34.41'	127°18'23.94"	17.04'

C27

#	FL	TC
1	XXXX.XX	XXXX.XX
2	XXXX.XX	XXXX.XX
3	XXXX.XX	XXXX.XX

C28

#	FL	TC
1	XXXX.XX	XXXX.XX
2	XXXX.XX	XXXX.XX
3	XXXX.XX	XXXX.XX

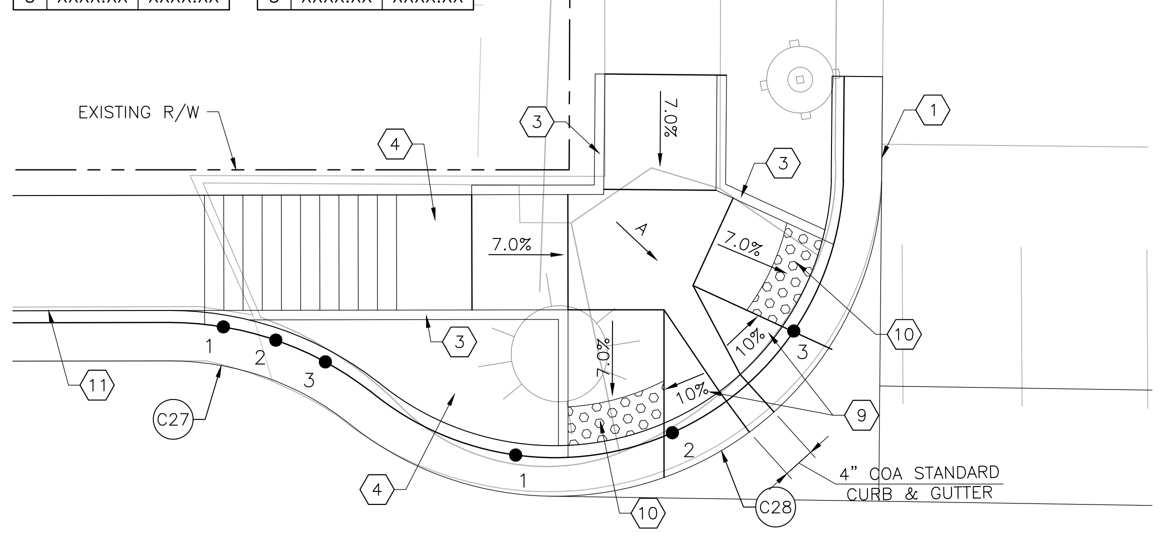

HIGH ST NW INTERSECTION PLAN

HIGH ST NE INTERSECTION PLAN

CURVE	LENGTH	TANGENT	Δ DELTA	RADIUS
C29	23.54'	14.98'	89°54'57.61"	15.00'

C29

#	FL	TC
1	XXXX.XX	XXXX.XX
2	XXXX.XX	XXXX.XX
3	XXXX.XX	XXXX.XX

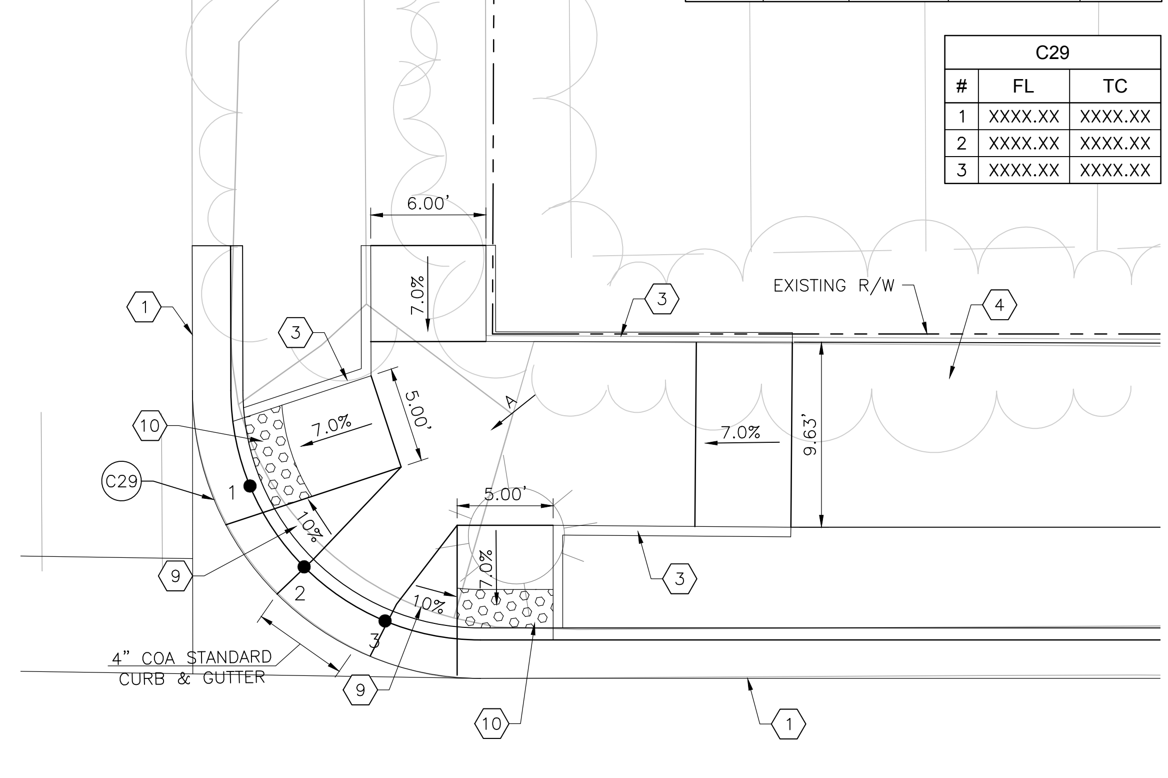

HIGH ST NE INTERSECTION PLAN

HIGH ST SW INTERSECTION PLAN

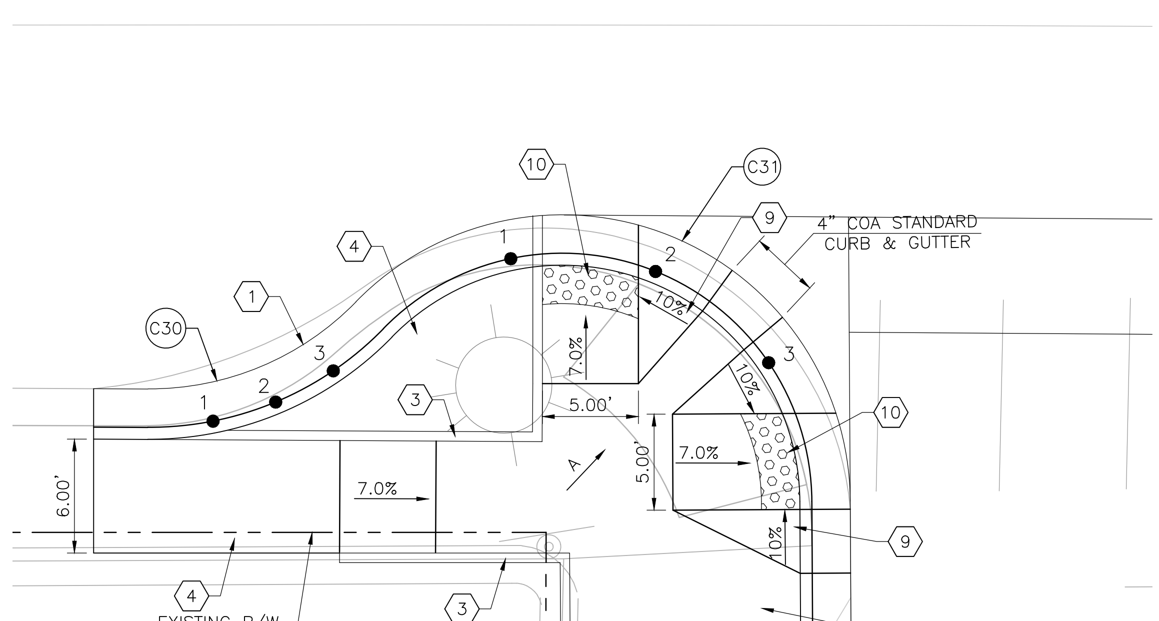

C30

#	FL	TC
1	XXXX.XX	XXXX.XX
2	XXXX.XX	XXXX.XX
3	XXXX.XX	XXXX.XX

C31

#	FL	TC
1	XXXX.XX	XXXX.XX
2	XXXX.XX	XXXX.XX
3	XXXX.XX	XXXX.XX

CURVE TABLE

CURVE	LENGTH	TANGENT	Δ DELTA	RADIUS
C30	12.06'	6.38'	46°04'12.87"	15.00'
C31	35.45'	36.58'	135°24'30.67"	15.00'

HIGH ST SW INTERSECTION PLAN

HIGH ST SE INTERSECTION PLAN

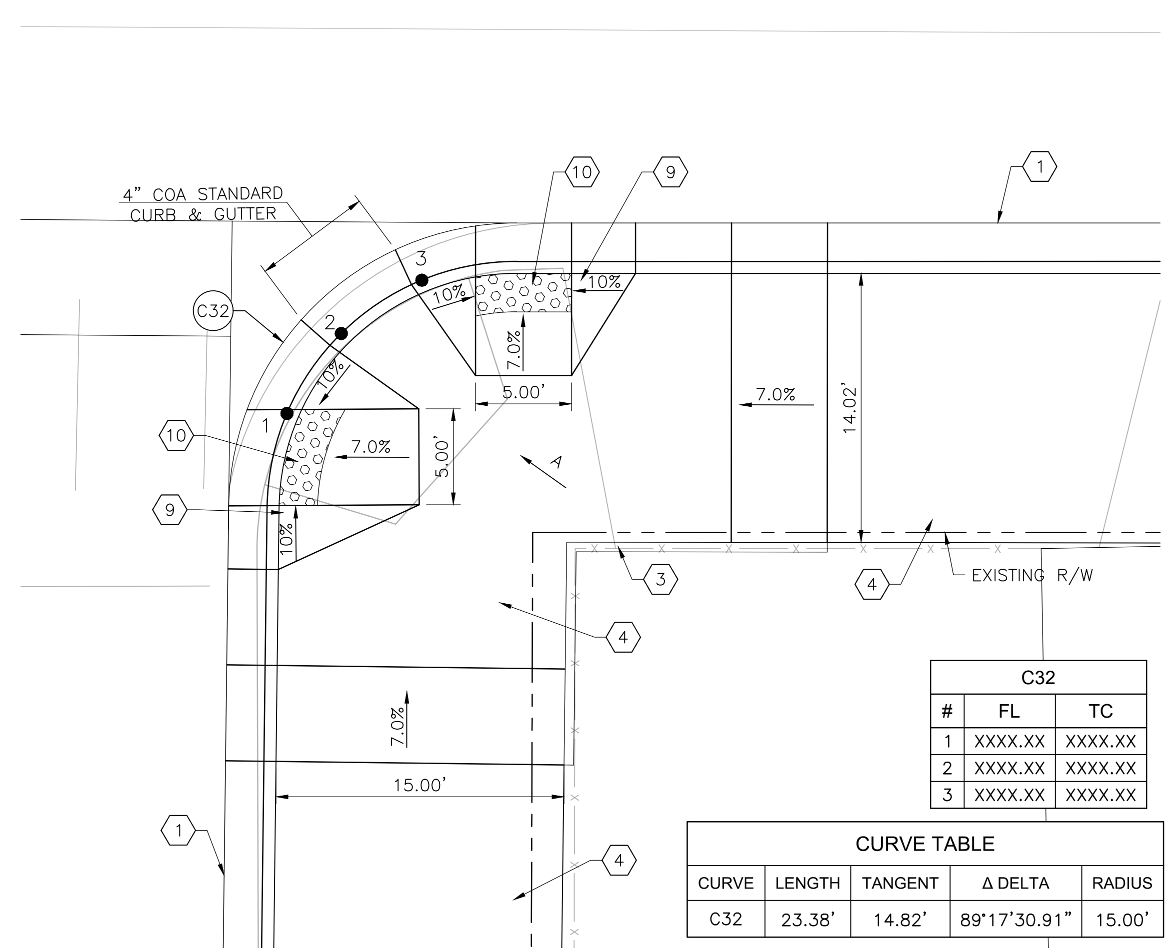

C32

#	FL	TC
1	XXXX.XX	XXXX.XX
2	XXXX.XX	XXXX.XX
3	XXXX.XX	XXXX.XX

CURVE TABLE

CURVE	LENGTH	TANGENT	Δ DELTA	RADIUS
C32	23.38'	14.82'	89°17'30.91"	15.00'

HIGH ST SE INTERSECTION PLAN

KEYED NOTES

1. BUILD COA STANDARD CURB & GUTTER. SEE STD. DWG. 2415A.
2. BUILD COA MEDIAN CURB & GUTTER. SEE STD. DWG. 2415B.
3. BUILD COA HEADER CURB. SEE STD. DWG. 2415B.
4. BUILD 4" CONCRETE SIDEWALK.
5. BUILD 4" CONCRETE MEDIAN PAVEMENT SECTION. SEE STD. DWG. 2408.
6. BUILD PARALLEL CURB RAMP. SEE CURB RAMP DETAILS IN CORRIDOR STANDARD PLAN SET.
7. BUILD ONE-WAY DIRECTIONAL CURB RAMP. SEE CURB RAMP DETAILS IN CORRIDOR STANDARD PLAN SET.
8. BUILD BI-DIRECTIONAL CURB RAMP. SEE CURB RAMP DETAILS IN CORRIDOR STANDARD PLAN SET.
9. BUILD PERPENDICULAR CURB RAMP. SEE CURB RAMP DETAILS IN CORRIDOR STANDARD PLAN SET.
10. INSTALL TRUNCATED DOME STRIP PER MANUFACTURER'S RECOMMENDATIONS. UNLESS OTHERWISE NOTED TRUNCATED DOME STRIP SHALL BE 2' WIDE X LENGTH OF RAMP, 5' MIN.
11. BUILD RAMP SIDEWALK 6" CONCRETE DRIVEPAD. SEE DRIVEPAD DETAILS IN CORRIDOR STANDARD PLAN SET.
12. BUILD OFFSET SIDEWALK 6" CONCRETE DRIVEPAD. SEE DRIVEPAD DETAILS IN CORRIDOR STANDARD PLAN SET.

GENERAL NOTES

A. 1.5% SLOPE ALL DIRECTIONS.

LEGEND

TEXTURED/COLORED MEDIAN PAVEMENT

N

0 5' 10'

AS BUILT INFORMATION

CONTRACTOR | DATE:
WORK STAKED BY | DATE:
INSPECTOR'S ACCEPTANCE BY | DATE:
FIELD VERIFICATION BY | DATE:
DRAWINGS CORRECTED BY | DATE:

MICRO-FILM INFORMATION

RECORDED BY | DATE:
NO.

BENCHMARKS

PROJECT PRIMARY BENCHMARK: 5_K16A
A CITY OF ALBUQUERQUE 2 INCH BRASS DISC SET FLUSH IN THE SIDEWALK AND STAMPED "5-K16A". THE MONUMENT IS LOCATED ON THE NORTH SIDE OF CENTRAL AVE BETWEEN STANFORD DR AND COLUMBIA DR SE.
NM SPC CENTRAL ZONE GRID:
N: 1485016.971 USFT
E: 1530495.993 USFT
ELEV: 5174.054

SURVEY INFORMATION

FIELD NOTES

NO.	BY	DATE

30% REVIEW

PRELIMINARY
NOT FOR CONSTRUCTION
03/2015

REVISIONS

NO.	DATE	REMARKS	BY

DESIGN

DESIGNED BY: XX DATE: 3/12/2015
DRAWN BY: XX DATE: 3/12/2015
CHECKED BY: XX DATE: 3/12/2015

HDR
2155 LOUISIANA BLVD NE, SUITE 9500
ALBUQUERQUE, NM 87110
MAIN: (505) 830-5400
FAX: (505) 830-5454

ABQRIDE

CITY OF ALBUQUERQUE
TRANSIT DEPARTMENT
ABQ RIDE

TITLE: CENTRAL AVENUE ALBUQUERQUE RAPID TRANSIT
INTERSECTION DETAIL
HIGH ST

Design Review Committee	City Engineer Approval	Last Design Update	Mo./Day/Yr.	Mo./Day/Yr.

CITY PROJECT NO.	ZONE MAP NO.	SEGMENT NO.	SHEET	OF
631991	K13-K15	S3	25	98

CURVE TABLE				
CURVE	LENGTH	TANGENT	Δ DELTA	RADIUS
C33	62.17'	39.34'	89°02'50.99"	40.00'
C34	48.77'	30.86'	89°02'50.99"	31.38'

C33		
#	FL	TC
1	XXXX.XX	XXXX.XX
2	XXXX.XX	XXXX.XX
3	XXXX.XX	XXXX.XX

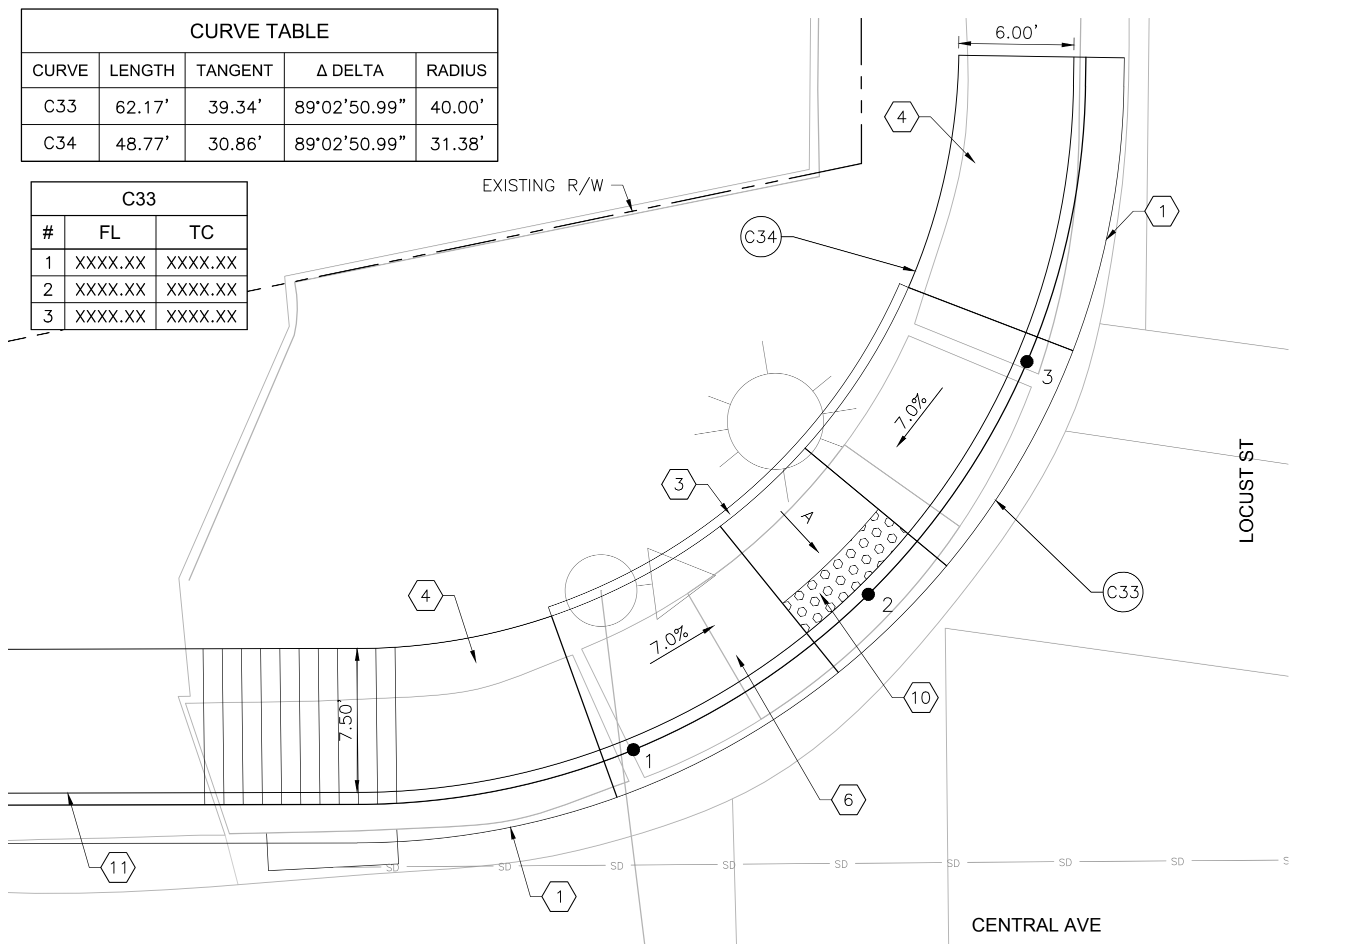

LOCUST ST NW INTERSECTION PLAN

(X) KEYED NOTES

1. BUILD COA STANDARD CURB & GUTTER. SEE STD. DWG. 2415A.
2. BUILD COA MEDIAN CURB & GUTTER. SEE STD. DWG. 2415B.
3. BUILD COA HEADER CURB. SEE STD. DWG. 2415B.
4. BUILD 4" CONCRETE SIDEWALK.
5. BUILD 4" CONCRETE MEDIAN PAVEMENT SECTION. SEE STD. DWG. 2408.
6. BUILD PARALLEL CURB RAMP. SEE CURB RAMP DETAILS IN CORRIDOR STANDARD PLAN SET.
7. BUILD ONE-WAY DIRECTIONAL CURB RAMP. SEE CURB RAMP DETAILS IN CORRIDOR STANDARD PLAN SET.
8. BUILD BI-DIRECTIONAL CURB RAMP. SEE CURB RAMP DETAILS IN CORRIDOR STANDARD PLAN SET.
9. BUILD PERPENDICULAR CURB RAMP. SEE CURB RAMP DETAILS IN CORRIDOR STANDARD PLAN SET.
10. INSTALL TRUNCATED DOME STRIP PER MANUFACTURER'S RECOMMENDATIONS. UNLESS OTHERWISE NOTED TRUNCATED DOME STRIP SHALL BE 2' WIDE X LENGTH OF RAMP, 5' MIN.
11. BUILD RAMP SIDEWALK 6" CONCRETE DRIVEPAD. SEE DRIVEPAD DETAILS IN CORRIDOR STANDARD PLAN SET.
12. BUILD OFFSET SIDEWALK 6" CONCRETE DRIVEPAD. SEE DRIVEPAD DETAILS IN CORRIDOR STANDARD PLAN SET.

GENERAL NOTES

A. 1.5% SLOPE ALL DIRECTIONS.

LEGEND

TEXTURED/COLORED MEDIAN PAVEMENT

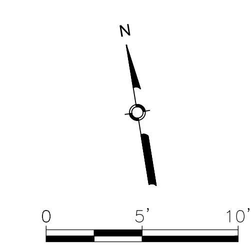

2155 LOUISIANA BLVD NE, SUITE 9500
ALBUQUERQUE, NM 87110
MAIN: (505) 830-5400
FAX: (505) 830-5454

AS BUILT INFORMATION

CONTRACTOR — DATE:
WORK STAKED BY — DATE:
INSPECTOR'S ACCEPTANCE BY — DATE:
FIELD VERIFICATION BY — DATE:
DRAWINGS CORRECTED BY — DATE:

MICRO-FILM INFORMATION

RECORDED BY — DATE:
NO.

BENCHMARKS

PROJECT PRIMARY BENCHMARK: 5_K16A
A CITY OF ALBUQUERQUE 2 INCH BRASS DISC SET FLUSH IN THE SIDEWALK AND STAMPED "5-K16A". THE MONUMENT IS LOCATED ON THE NORTH SIDE OF CENTRAL AVE BETWEEN STANFORD DR AND COLUMBIA DR SE.
NM SPC CENTRAL ZONE GRID:
N: 1485016.971 USFT
E: 1530495.993 USFT
ELEV: 5174.054

SURVEY INFORMATION

FIELD NOTES		
NO.	BY	DATE

30% REVIEW

PRELIMINARY
NOT FOR CONSTRUCTION
03/2015

NO.	DATE	REMARKS	BY

REVISIONS

DESIGN

DESIGNED BY: XX — DATE: 3/12/2015
DRAWN BY: XX — DATE: 3/12/2015
CHECKED BY: XX — DATE: 3/12/2015

ABQ RIDE

CITY OF ALBUQUERQUE
TRANSIT DEPARTMENT
ABQ RIDE

TITLE: CENTRAL AVENUE ALBUQUERQUE RAPID TRANSIT
INTERSECTION DETAIL
LOCUST ST

Design Review Committee	City Engineer Approval	Last Design Update	Mo./Day/Yr.	Mo./Day/Yr.

CITY PROJECT NO.	ZONE MAP NO.	SEGMENT NO.	SHEET	OF
631991	K13–K15	S3	26	98

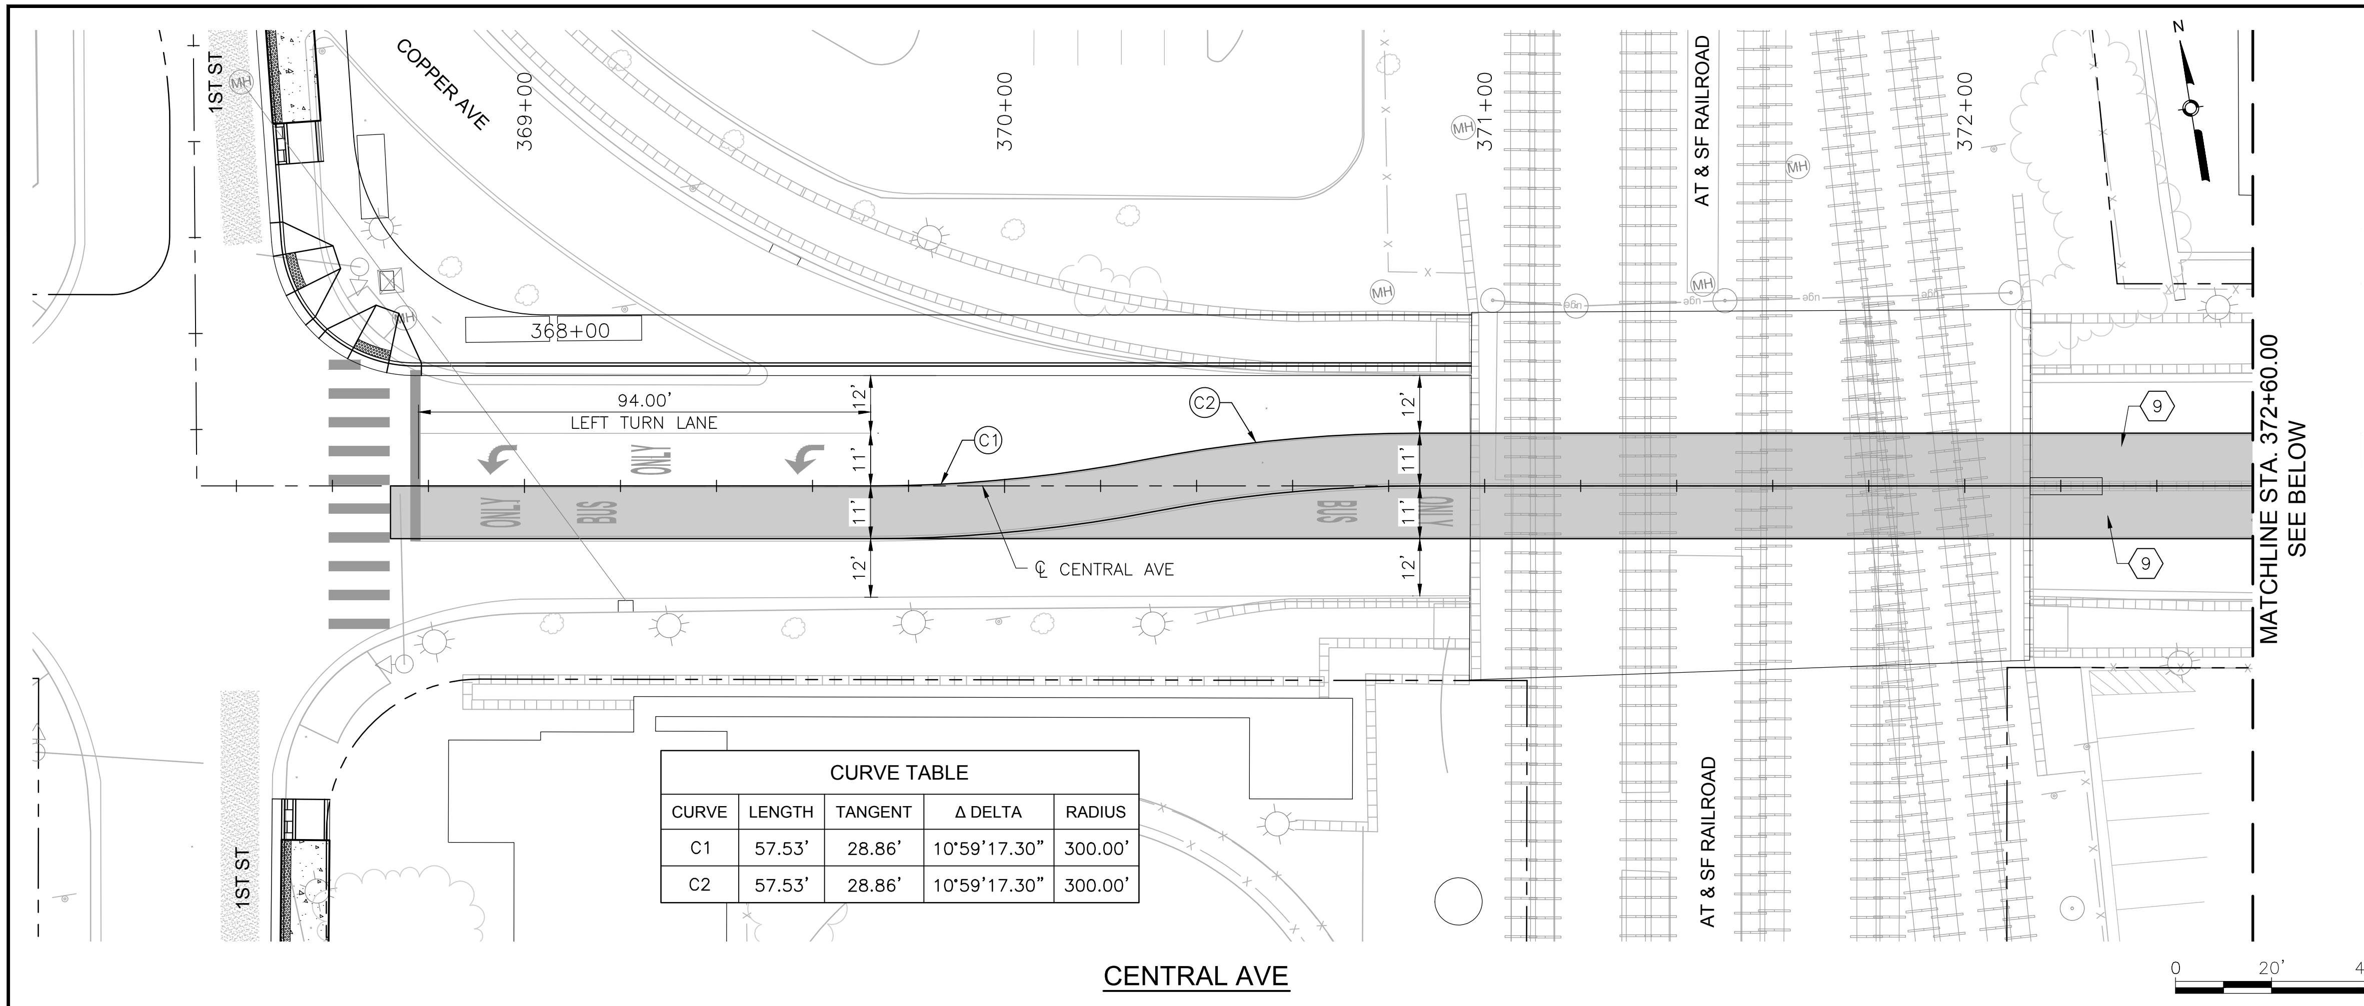

CURVE TABLE				
CURVE	LENGTH	TANGENT	Δ DELTA	RADIUS
C1	57.53'	28.86'	10°59'17.30"	300.00'
C2	57.53'	28.86'	10°59'17.30"	300.00'

CENTRAL AVE

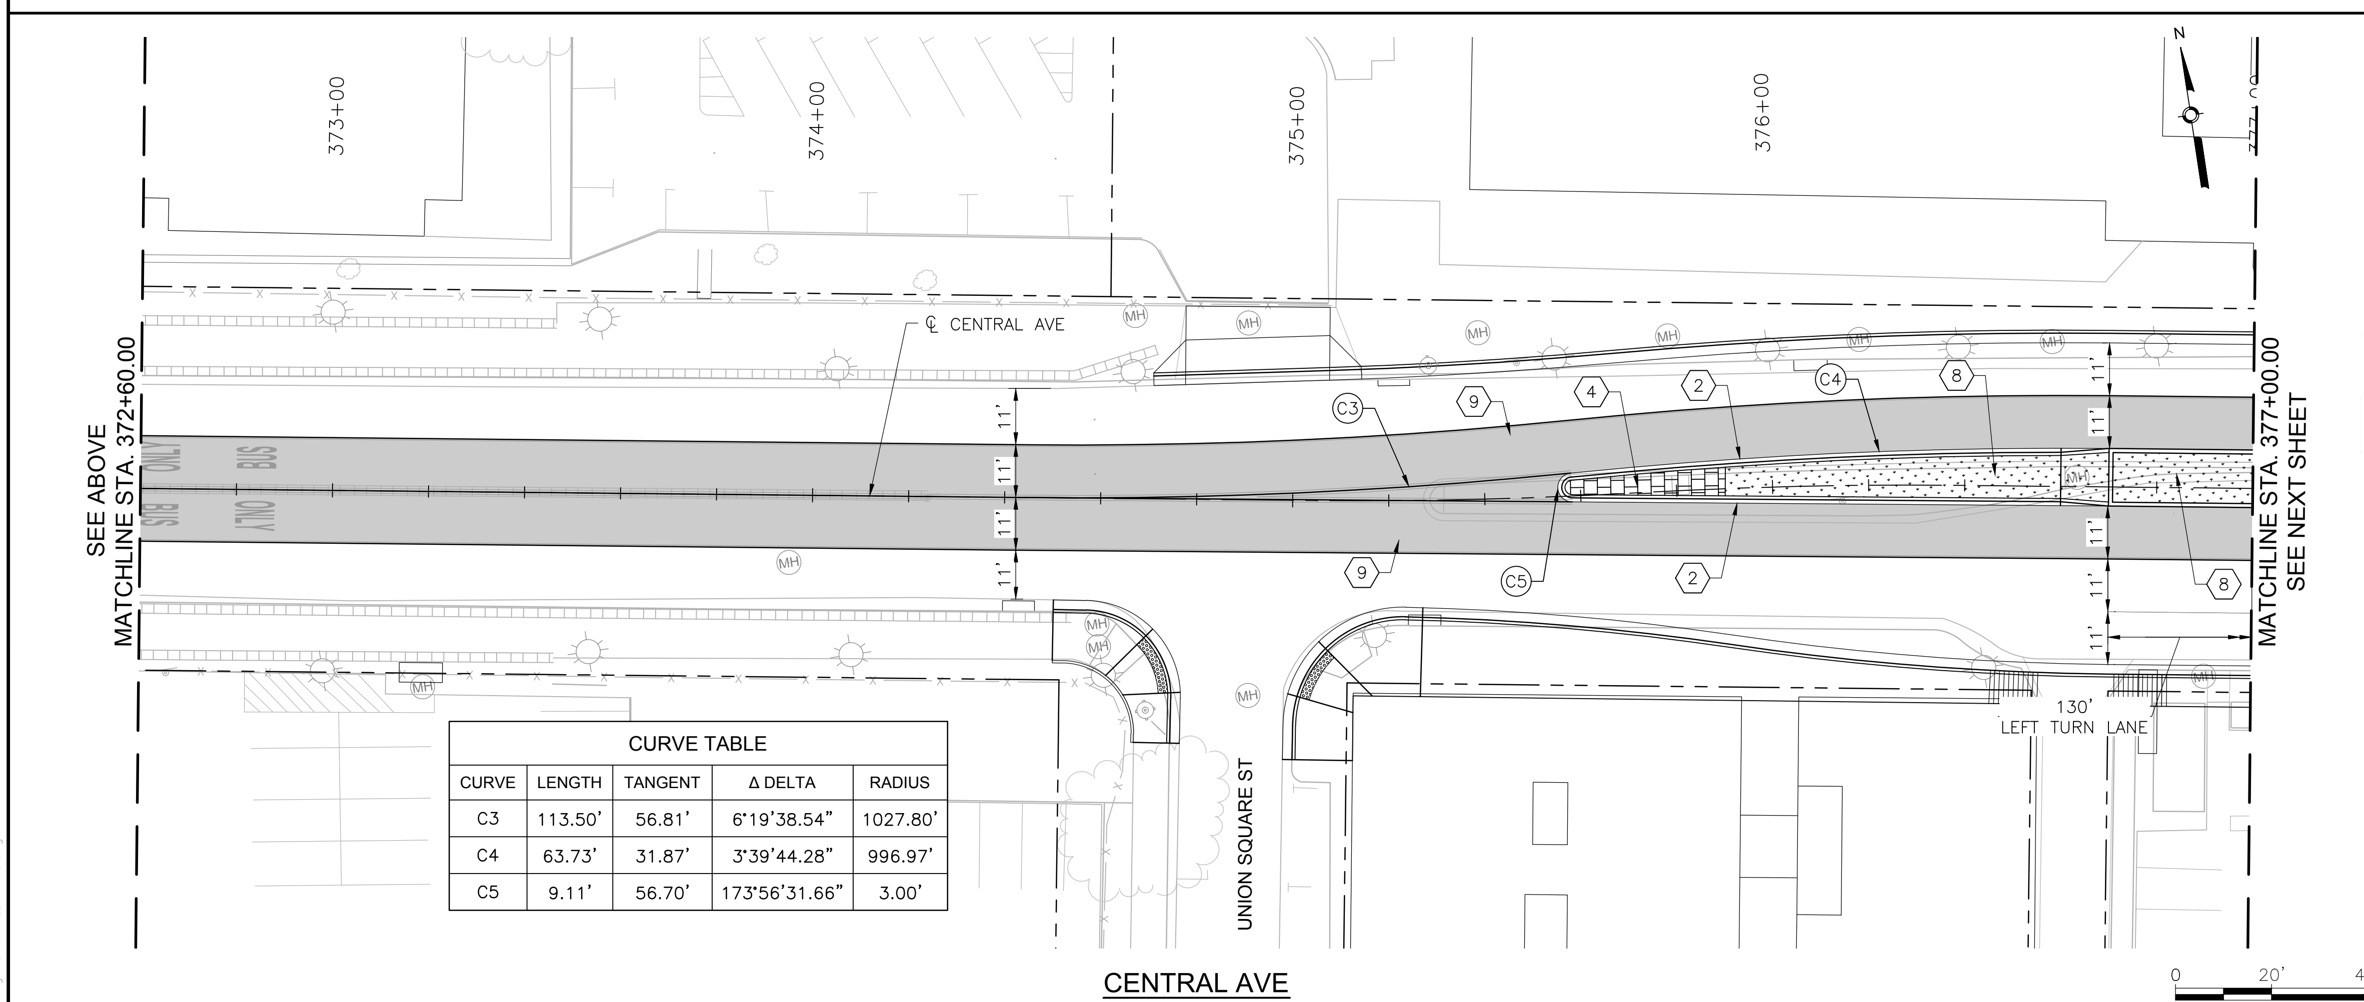

CURVE TABLE				
CURVE	LENGTH	TANGENT	Δ DELTA	RADIUS
C3	113.50'	56.81'	6°19'38.54"	1027.80'
C4	63.73'	31.87'	3°39'44.28"	996.97'
C5	9.11'	56.70'	173°56'31.66"	3.00'

CENTRAL AVE

KEYED NOTES

1. BUILD COA STANDARD CONCRETE CURB & GUTTER. SEE STD. DWG. 2415A.
2. BUILD COA MEDIAN CONCRETE CURB & GUTTER. SEE STD. DWG. 2415B.
3. BUILD 4" CONCRETE SIDEWALK.
4. BUILD 4" CONCRETE MEDIAN PAVEMENT SECTION. SEE STD. DWG. 2408.
5. INSTALL TRUNCATED DOME STRIP PER MANUFACTURER'S RECOMMENDATIONS. UNLESS OTHERWISE NOTED TRUNCATED DOME STRIP SHALL BE 2' WIDE X LENGTH OF RAMP, 5' MIN.
6. BUILD CONCRETE STATION PLATFORM. SEE STATION PLATFORM LAYOUT DETAILS.
7. BUILD STATION PLATFORM RAMP. SEE STATION PLATFORM LAYOUT DETAILS.
8. INSTALL MEDIAN LANDSCAPE. SEE LANDSCAPE SHEETS.
9. BUILD COLORED CONCRETE PAVEMENT IN ART LANE.
10. BUILD CONCRETE PAVEMENT AT INTERSECTIONS.

LEGEND

- ART – MIXED FLOW TRAFFIC
- ART – DEDICATED LANES
- ART STATION
- TEXTURED/COLORED MEDIAN PAVEMENT
- MEDIAN LANDSCAPE

AS BUILT INFORMATION
CONTRACTOR
WORK STAKED BY DATE:
INSPECTOR'S ACCEPTANCE BY DATE:
FIELD VERIFICATION BY DATE:
DRAWINGS CORRECTED BY DATE:

MICRO–FILM INFORMATION
RECORDED BY DATE:
NO.

BENCHMARKS
PROJECT PRIMARY BENCHMARK: 5_K16A
A CITY OF ALBUQUERQUE 2 INCH BRASS DISC SET FLUSH IN THE SIDEWALK AND STAMPED "5-K16A". THE MONUMENT IS LOCATED ON THE NORTH SIDE OF CENTRAL AVE BETWEEN STANFORD DR AND COLUMBIA DR SE.
NM SPC CENTRAL ZONE GRID:
N: 1485016.971 USFT
E: 1530495.993 USFT
ELEV: 5174.054

SURVEY INFORMATION
FIELD NOTES
NO. BY DATE

30% REVIEW

PRELIMINARY
NOT FOR CONSTRUCTION
03/2015

NO.	DATE	REMARKS	BY

REVISIONS
DESIGN
DESIGNED BY: XX DATE: 3/20/2015
DRAWN BY: XX DATE: 3/20/2015
CHECKED BY: XX DATE: 3/20/2015

HDR
2155 LOUISIANA BLVD NE, SUITE 9500
ALBUQUERQUE, NM 87110
MAIN: (505) 830-5400
FAX: (505) 830-5454

ABQRIDE
CITY OF ALBUQUERQUE
TRANSIT DEPARTMENT
ABQ RIDE

TITLE: CENTRAL AVENUE ALBUQUERQUE RAPID TRANSIT
MEDIAN AND AUXILIARY LANE DETAILS

Design Review Committee	City Engineer Approval	Last Design Update	Mo./Day/Yr.	Mo./Day/Yr.

CITY PROJECT NO.	ZONE MAP NO.	SEGMENT NO.	SHEET	OF
631991	K13–K15	S3	27	98

Date: 12 Mar 2015 - 5:26pm User: zsharp
Drawing Name: MED01-03.dwg

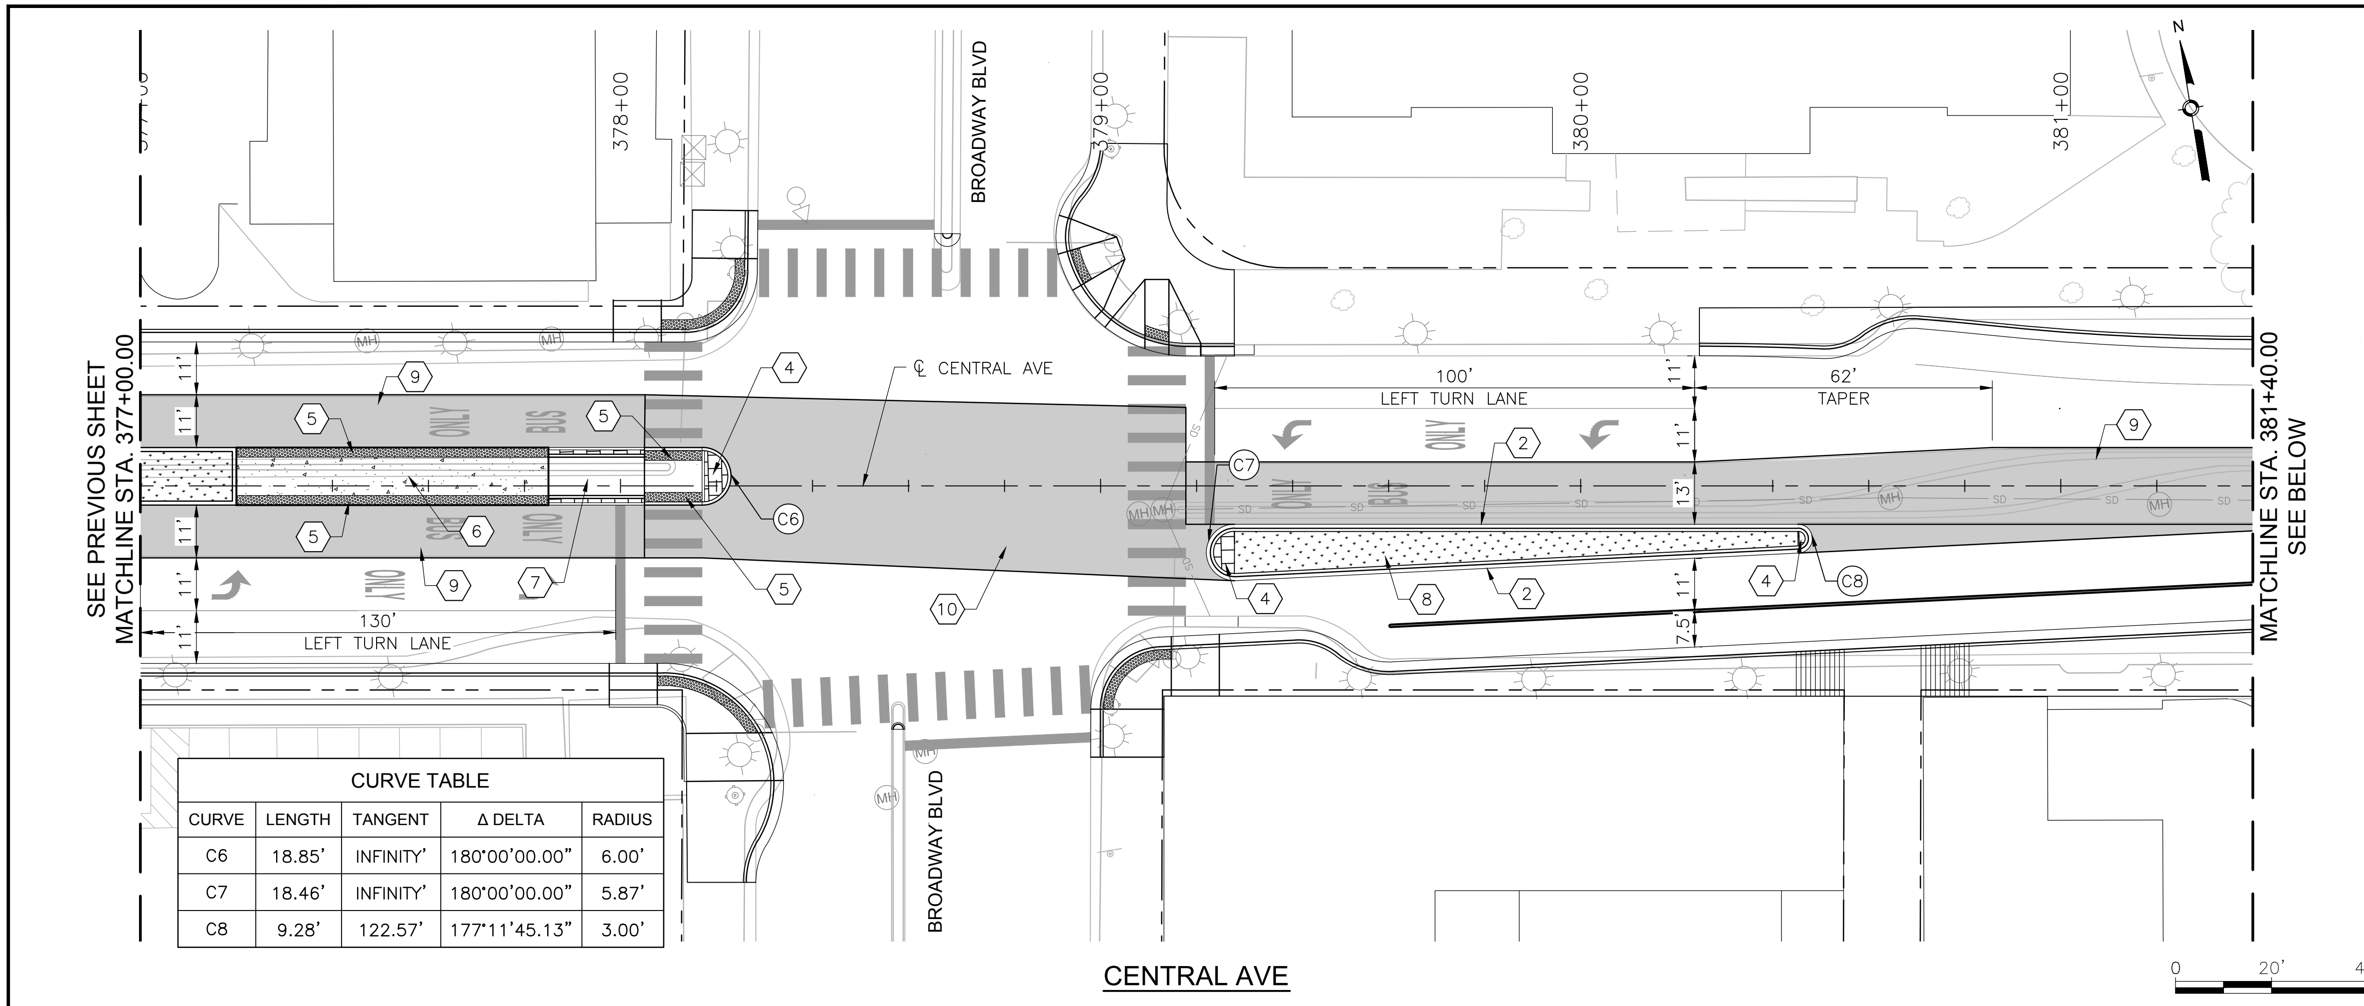

CURVE TABLE

CURVE	LENGTH	TANGENT	Δ DELTA	RADIUS
C6	18.85'	INFINITY'	180°00'00.00"	6.00'
C7	18.46'	INFINITY'	180°00'00.00"	5.87'
C8	9.28'	122.57'	177°11'45.13"	3.00'

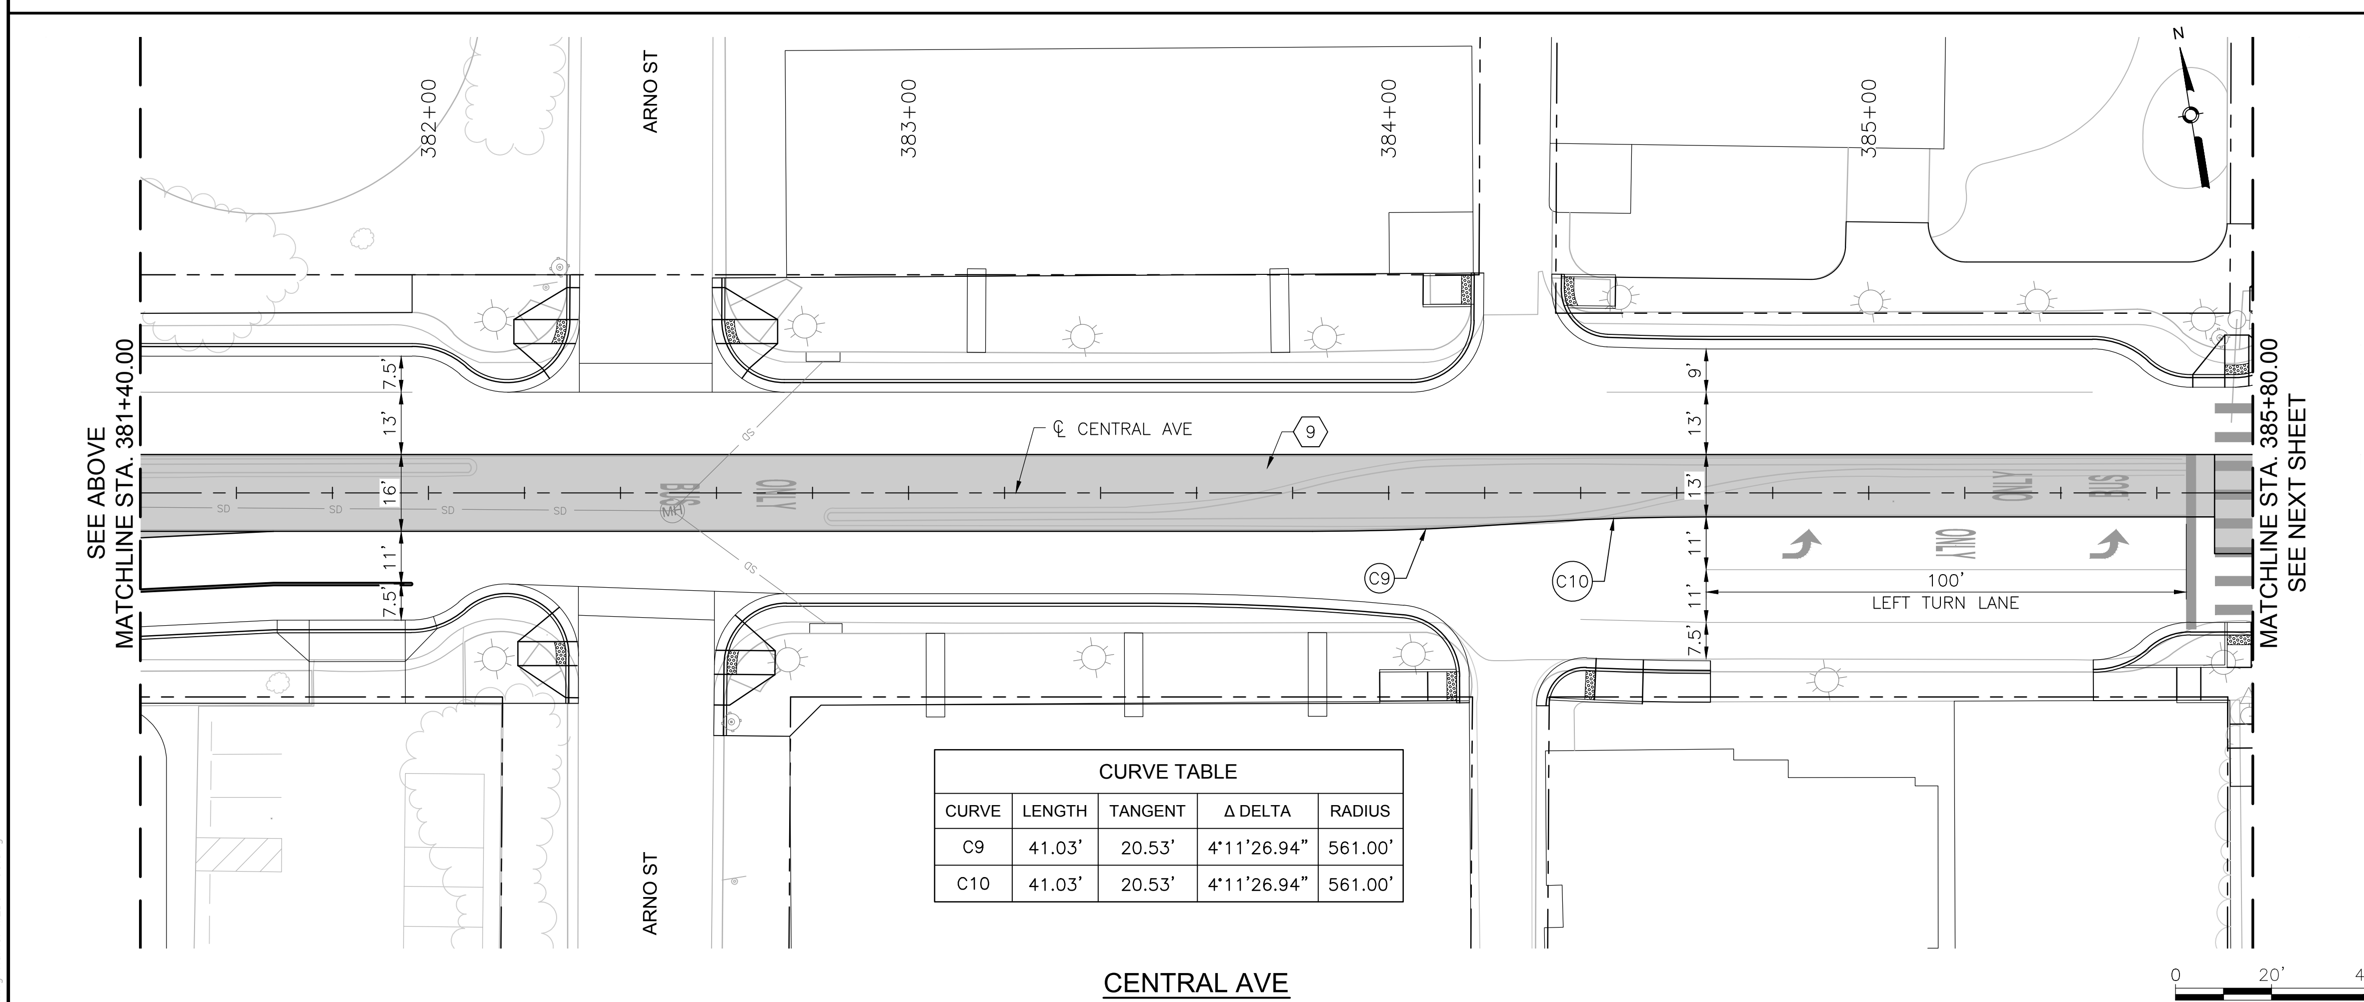

CURVE TABLE

CURVE	LENGTH	TANGENT	Δ DELTA	RADIUS
C9	41.03'	20.53'	4°11'26.94"	561.00'
C10	41.03'	20.53'	4°11'26.94"	561.00'

KEYED NOTES

1. BUILD COA STANDARD CONCRETE CURB & GUTTER. SEE STD. DWG. 2415A.
2. BUILD COA MEDIAN CONCRETE CURB & GUTTER. SEE STD. DWG. 2415B.
3. BUILD 4" CONCRETE SIDEWALK.
4. BUILD 4" CONCRETE MEDIAN PAVEMENT SECTION. SEE STD. DWG. 2408.
5. INSTALL TRUNCATED DOME STRIP PER MANUFACTURER'S RECOMMENDATIONS. UNLESS OTHERWISE NOTED TRUNCATED DOME STRIP SHALL BE 2' WIDE X LENGTH OF RAMP, 5' MIN.
6. BUILD CONCRETE STATION PLATFORM. SEE STATION PLATFORM LAYOUT DETAILS.
7. BUILD STATION PLATFORM RAMP. SEE STATION PLATFORM LAYOUT DETAILS.
8. INSTALL MEDIAN LANDSCAPE. SEE LANDSCAPE SHEETS.
9. BUILD COLORED CONCRETE PAVEMENT IN ART LANE.
10. BUILD CONCRETE PAVEMENT AT INTERSECTIONS.

LEGEND

- ART – MIXED FLOW TRAFFIC
- ART – DEDICATED LANES
- ART STATION
- TEXTURED/COLORED MEDIAN PAVEMENT
- MEDIAN LANDSCAPE

AS BUILT INFORMATION
CONTRACTOR
WORK STAKED BY DATE:
INSPECTOR'S ACCEPTANCE BY DATE:
FIELD VERIFICATION BY DATE:
DRAWINGS CORRECTED BY DATE:

MICRO–FILM INFORMATION
RECORDED BY DATE:
NO.

BENCHMARKS
PROJECT PRIMARY BENCHMARK: 5_K16A
A CITY OF ALBUQUERQUE 2 INCH BRASS DISC SET FLUSH IN THE SIDEWALK AND STAMPED "5–K16A". THE MONUMENT IS LOCATED ON THE NORTH SIDE OF CENTRAL AVE BETWEEN STANFORD DR AND COLUMBIA DR SE.
NM SPC CENTRAL ZONE GRID:
N: 1485016.971 USFT
E: 1530495.993 USFT
ELEV: 5174.054

SURVEY INFORMATION
FIELD NOTES
NO. BY DATE

30% REVIEW
PRELIMINARY
NOT FOR CONSTRUCTION
03/2015

REVISIONS
NO. DATE REMARKS BY

DESIGN
DESIGNED BY: XX DATE: 3/20/2015
DRAWN BY: XX DATE: 3/20/2015
CHECKED BY: XX DATE: 3/20/2015

HDR
2155 LOUISIANA BLVD NE, SUITE 9500
ALBUQUERQUE, NM 87110
MAIN: (505) 830-5400
FAX: (505) 830-5454

ABQ RIDE
CITY OF ALBUQUERQUE
TRANSIT DEPARTMENT
ABQ RIDE

TITLE: CENTRAL AVENUE ALBUQUERQUE RAPID TRANSIT
MEDIAN AND AUXILIARY LANE DETAILS

Design Review Committee	City Engineer Approval	Last Design Update	Mo./Day/Yr.	Mo./Day/Yr.

CITY PROJECT NO.	ZONE MAP NO.	SEGMENT NO.	SHEET	OF
631991	K13–K15	S3	28	98

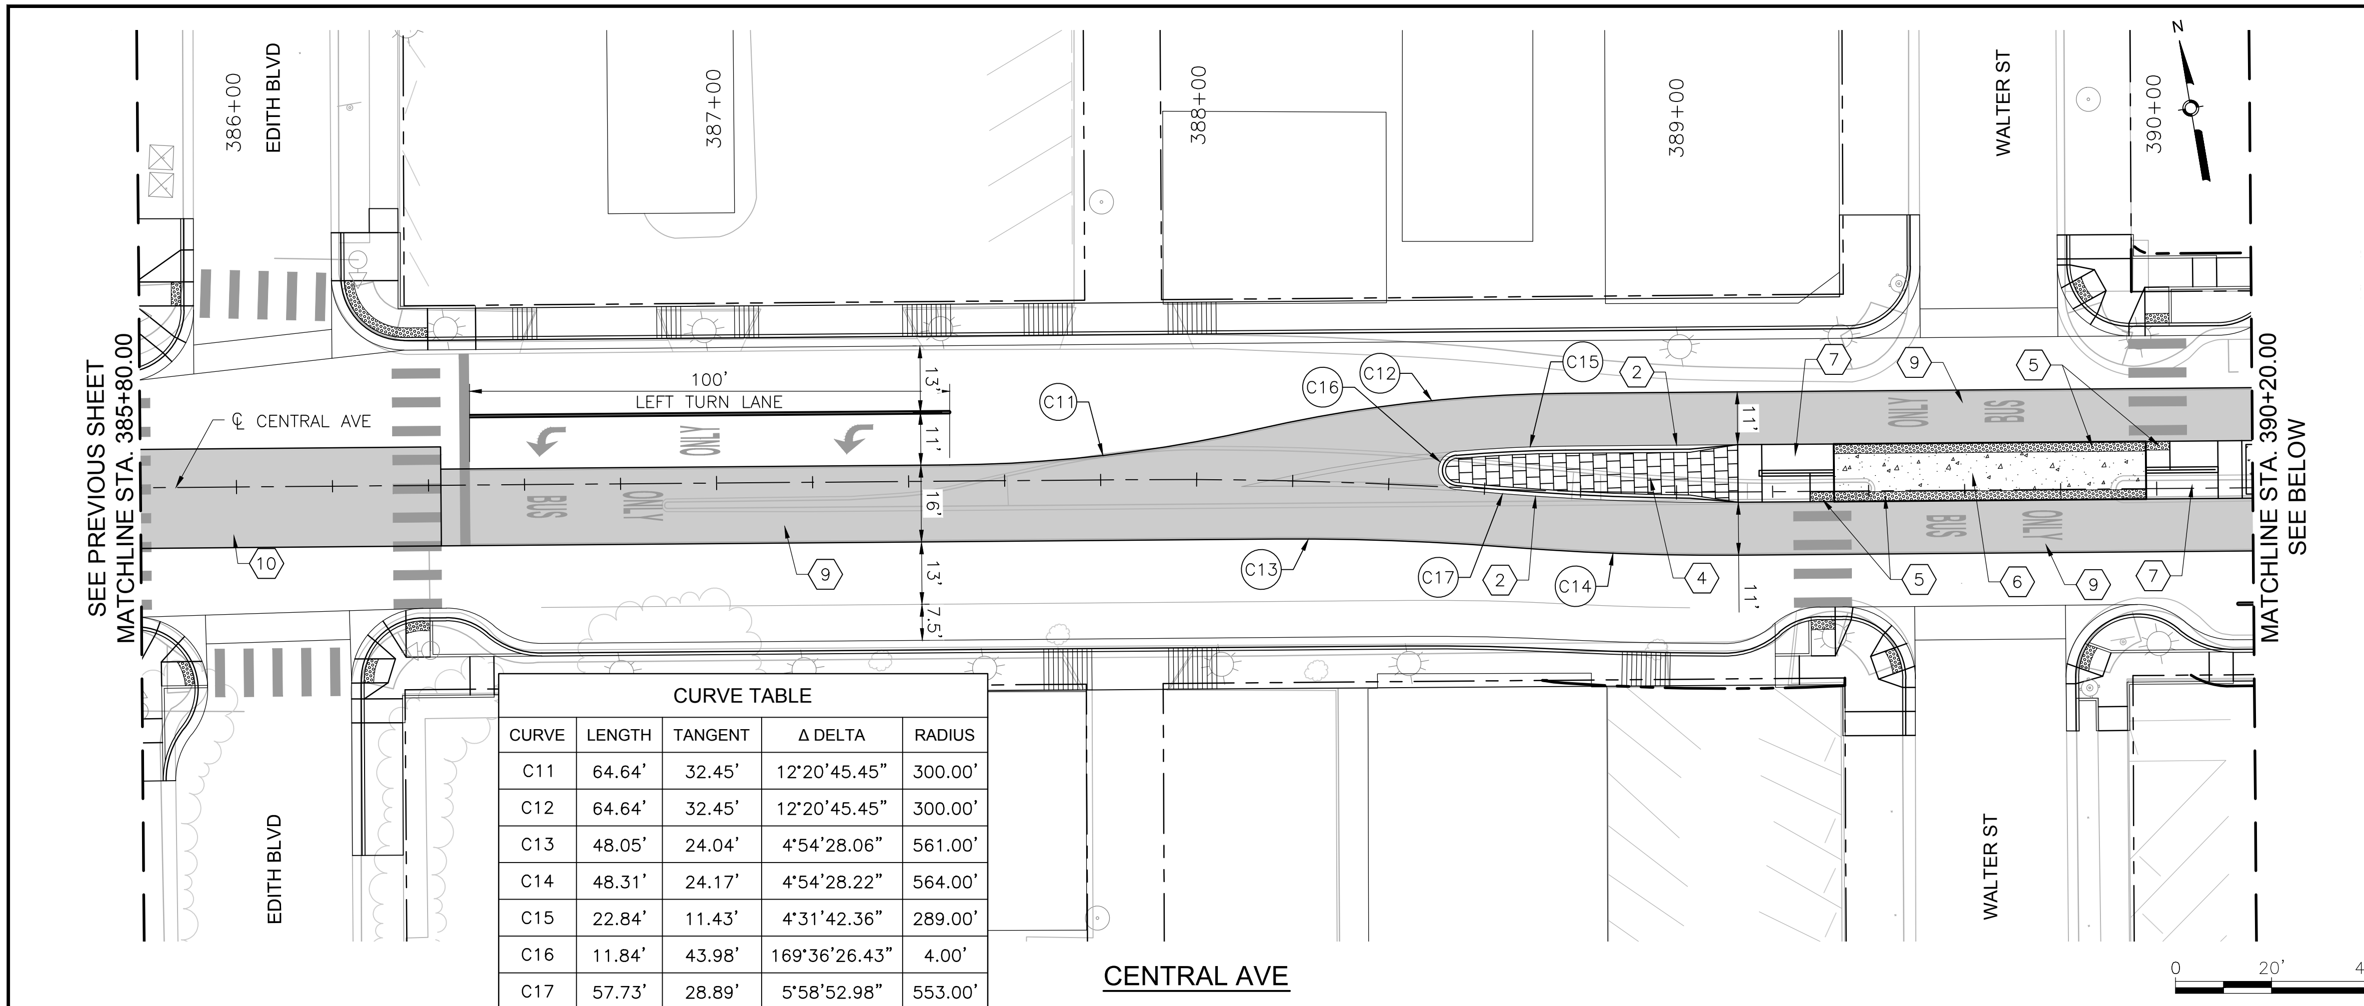

CURVE TABLE				
CURVE	LENGTH	TANGENT	Δ DELTA	RADIUS
C11	64.64'	32.45'	12°20'45.45"	300.00'
C12	64.64'	32.45'	12°20'45.45"	300.00'
C13	48.05'	24.04'	4°54'28.06"	561.00'
C14	48.31'	24.17'	4°54'28.22"	564.00'
C15	22.84'	11.43'	4°31'42.36"	289.00'
C16	11.84'	43.98'	169°36'26.43"	4.00'
C17	57.73'	28.89'	5°58'52.98"	553.00'

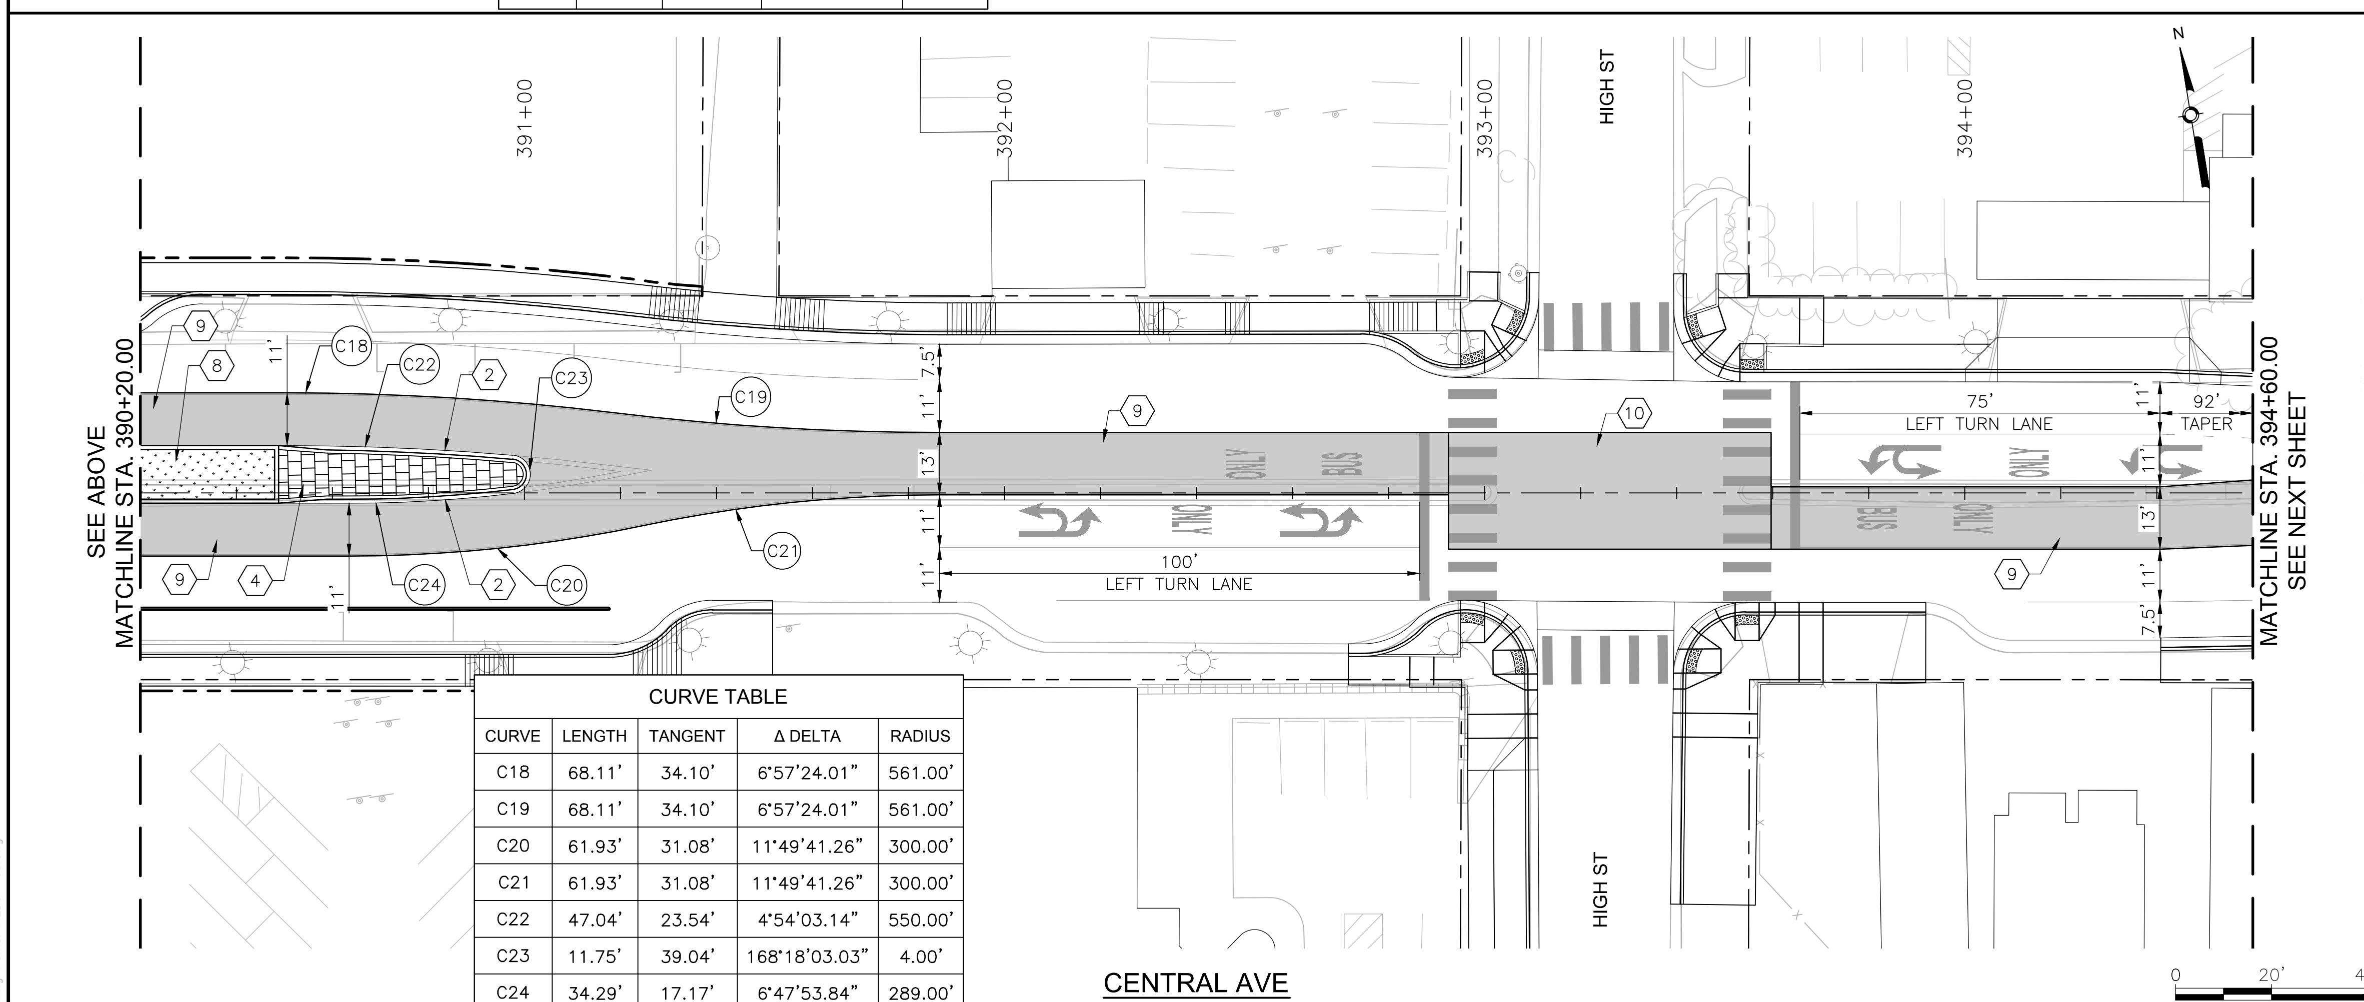

CURVE TABLE				
CURVE	LENGTH	TANGENT	Δ DELTA	RADIUS
C18	68.11'	34.10'	6°57'24.01"	561.00'
C19	68.11'	34.10'	6°57'24.01"	561.00'
C20	61.93'	31.08'	11°49'41.26"	300.00'
C21	61.93'	31.08'	11°49'41.26"	300.00'
C22	47.04'	23.54'	4°54'03.14"	550.00'
C23	11.75'	39.04'	168°18'03.03"	4.00'
C24	34.29'	17.17'	6°47'53.84"	289.00'

(X) KEYED NOTES

1. BUILD COA STANDARD CONCRETE CURB & GUTTER. SEE STD. DWG. 2415A.
2. BUILD COA MEDIAN CONCRETE CURB & GUTTER. SEE STD. DWG. 2415B.
3. BUILD 4" CONCRETE SIDEWALK.
4. BUILD 4" CONCRETE MEDIAN PAVEMENT SECTION. SEE STD. DWG. 2408.
5. INSTALL TRUNCATED DOME STRIP PER MANUFACTURER'S RECOMMENDATIONS. UNLESS OTHERWISE NOTED TRUNCATED DOME STRIP SHALL BE 2' WIDE X LENGTH OF RAMP, 5' MIN.
6. BUILD CONCRETE STATION PLATFORM. SEE STATION PLATFORM LAYOUT DETAILS.
7. BUILD STATION PLATFORM RAMP. SEE STATION PLATFORM LAYOUT DETAILS.
8. INSTALL MEDIAN LANDSCAPE. SEE LANDSCAPE SHEETS.
9. BUILD COLORED CONCRETE PAVEMENT IN ART LANE.
10. BUILD CONCRETE PAVEMENT AT INTERSECTIONS.

AS BUILT INFORMATION
CONTRACTOR
WORK STAKED BY — DATE:
INSPECTOR'S ACCEPTANCE BY — DATE:
FIELD VERIFICATION BY — DATE:
DRAWINGS CORRECTED BY — DATE:

MICRO-FILM INFORMATION
RECORDED BY — DATE:
NO.

BENCHMARKS
PROJECT PRIMARY BENCHMARK: 5_K16A
A CITY OF ALBUQUERQUE 2 INCH BRASS DISC SET FLUSH IN THE SIDEWALK AND STAMPED "5-K16A". THE MONUMENT IS LOCATED ON THE NORTH SIDE OF CENTRAL AVE BETWEEN STANFORD DR AND COLUMBIA DR SE.
NM SPC CENTRAL ZONE GRID:
N: 1485016.971 USFT
E: 1530495.993 USFT
ELEV: 5174.054

SURVEY INFORMATION

FIELD NOTES		
NO.	BY	DATE

30% REVIEW

PRELIMINARY
NOT FOR CONSTRUCTION
03/2015

REVISIONS			
NO.	DATE	REMARKS	BY

DESIGN
DESIGNED BY: XX — DATE: 3/20/2015
DRAWN BY: XX — DATE: 3/20/2015
CHECKED BY: XX — DATE: 3/20/2015

LEGEND

- ART – MIXED FLOW TRAFFIC
- ART – DEDICATED LANES
- ART STATION
- TEXTURED/COLORED MEDIAN PAVEMENT
- MEDIAN LANDSCAPE

HDR
2155 LOUISIANA BLVD NE, SUITE 9500
ALBUQUERQUE, NM 87110
MAIN: (505) 830-5400
FAX: (505) 830-5454

ABQ RIDE
CITY OF ALBUQUERQUE
TRANSIT DEPARTMENT
ABQ RIDE

TITLE: CENTRAL AVENUE ALBUQUERQUE RAPID TRANSIT
MEDIAN AND AUXILIARY LANE DETAILS

Design Review Committee	City Engineer Approval	Last Design Update	Mo./Day/Yr.	Mo./Day/Yr.

CITY PROJECT NO.	ZONE MAP NO.	SEGMENT NO.	SHEET	OF
631991	K13–K15	S3	29	98

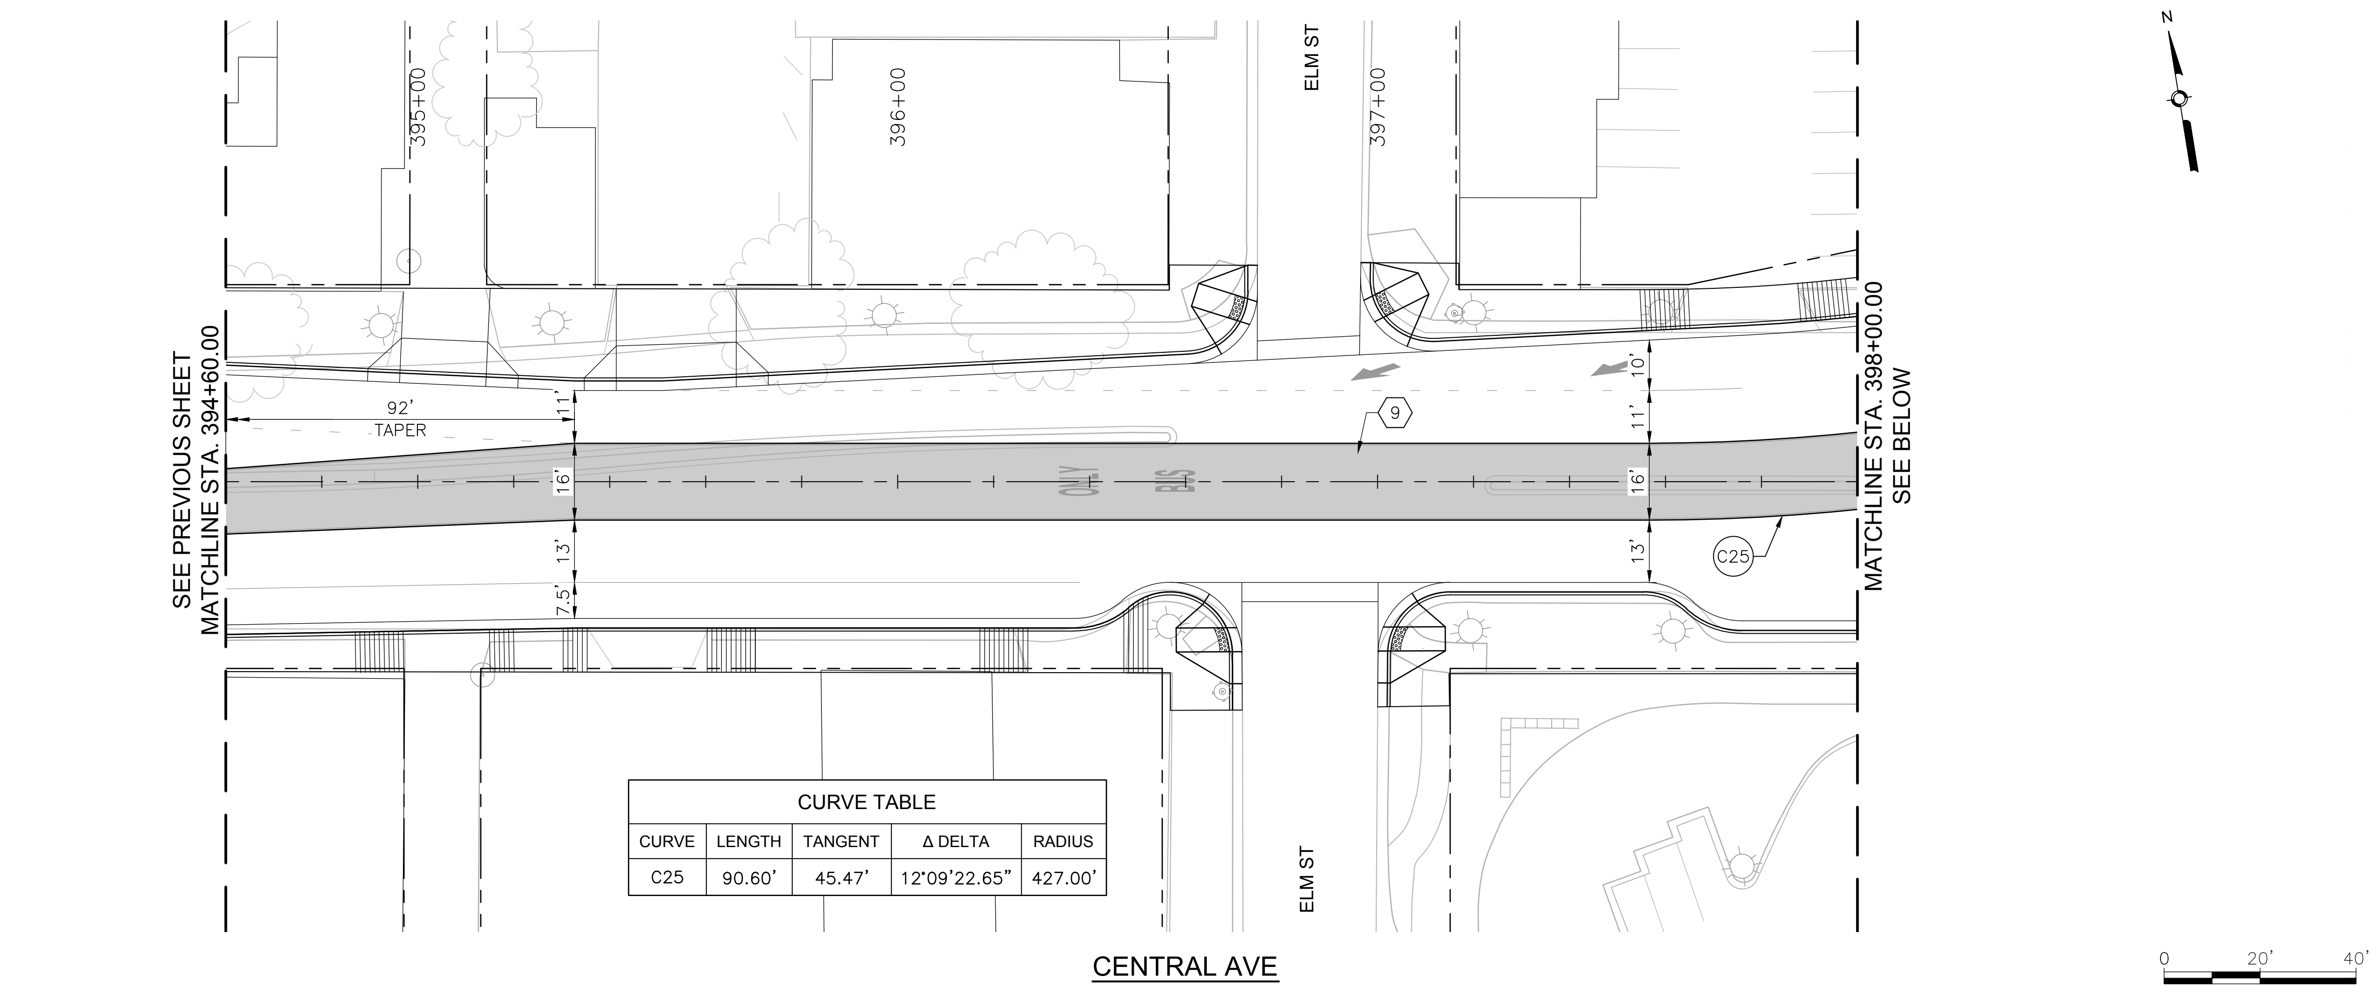

CURVE TABLE				
CURVE	LENGTH	TANGENT	Δ DELTA	RADIUS
C25	90.60'	45.47'	12°09'22.65"	427.00'

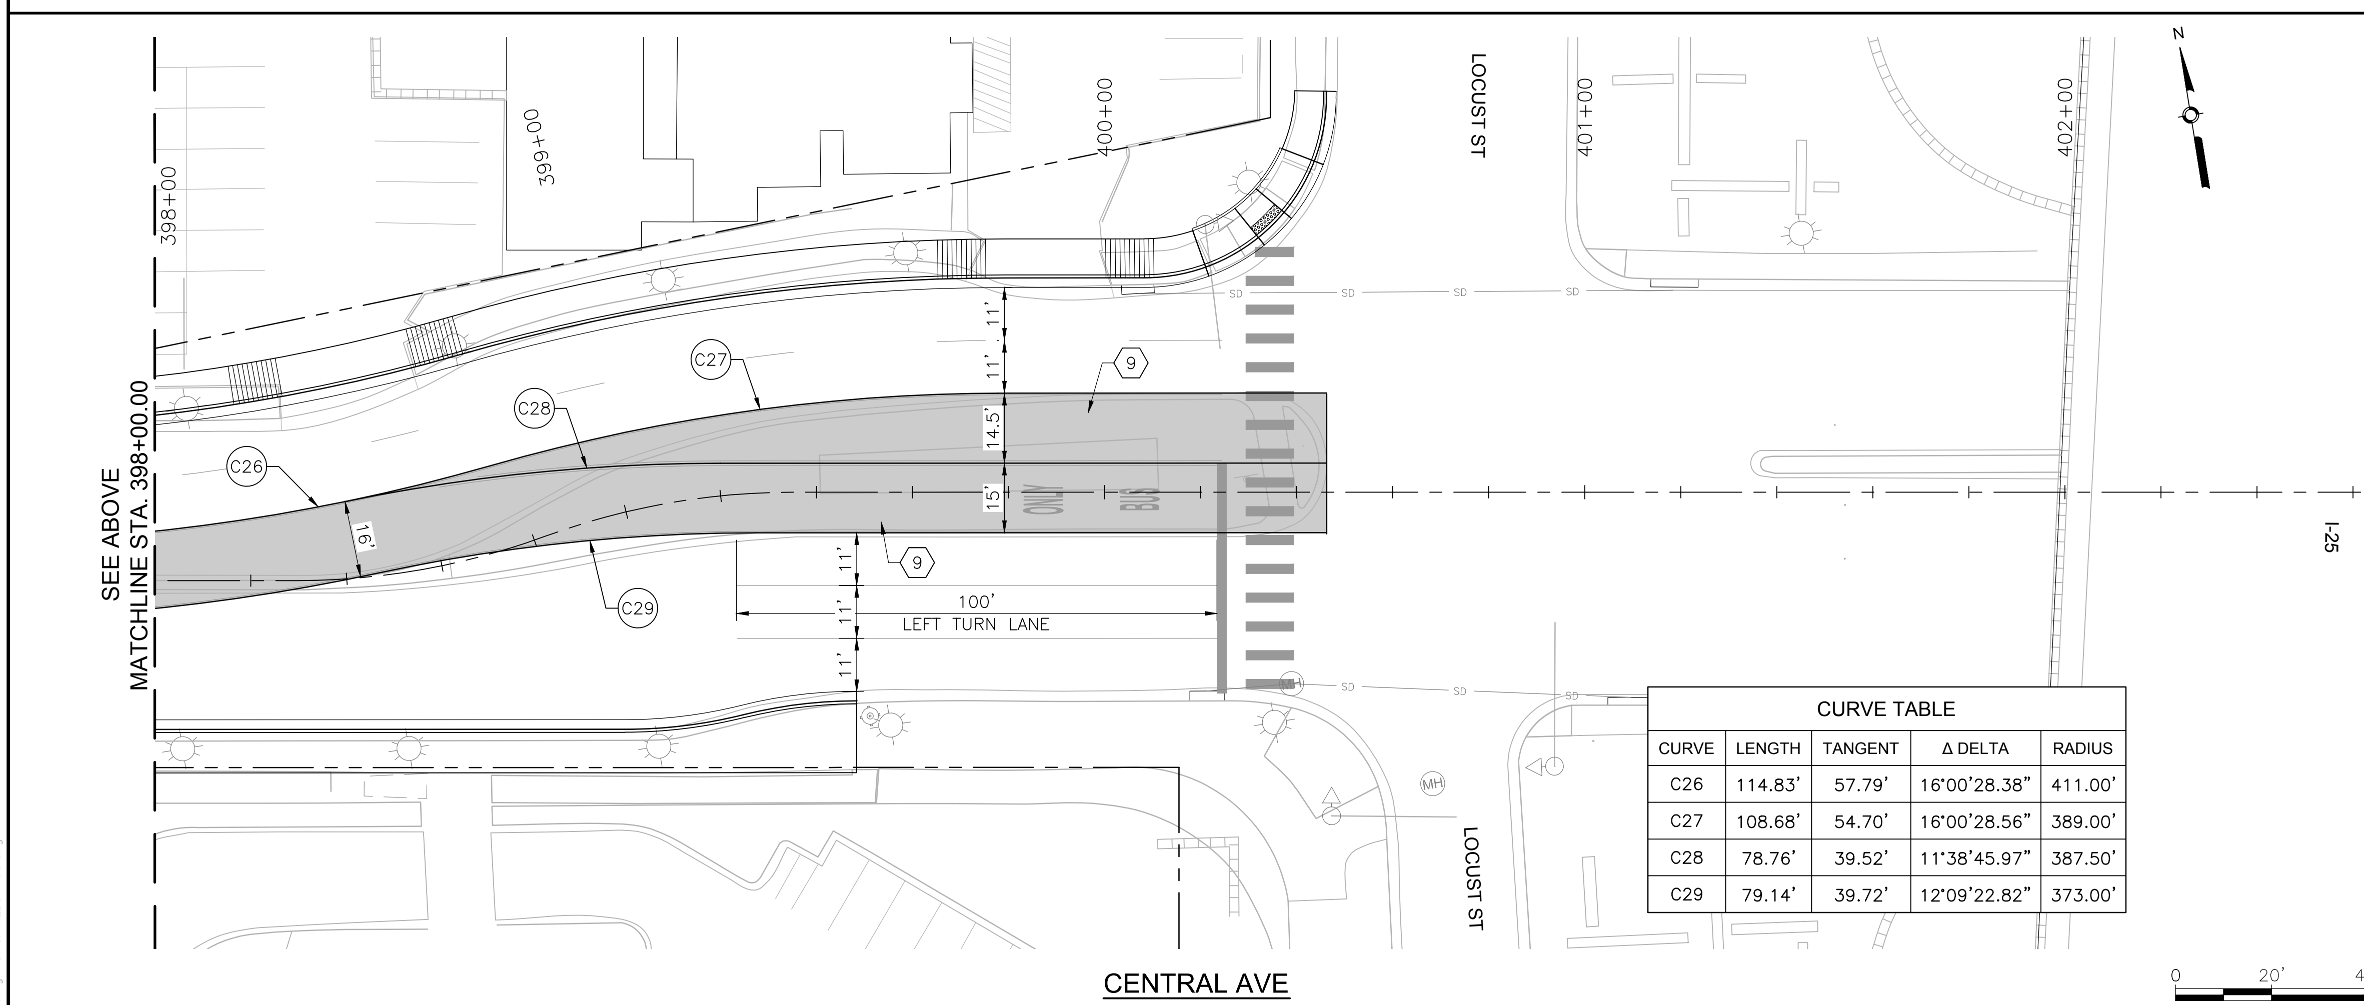

CURVE TABLE				
CURVE	LENGTH	TANGENT	Δ DELTA	RADIUS
C26	114.83'	57.79'	16°00'28.38"	411.00'
C27	108.68'	54.70'	16°00'28.56"	389.00'
C28	78.76'	39.52'	11°38'45.97"	387.50'
C29	79.14'	39.72'	12°09'22.82"	373.00'

(X) KEYED NOTES

1. BUILD COA STANDARD CONCRETE CURB & GUTTER. SEE STD. DWG. 2415A.
2. BUILD COA MEDIAN CONCRETE CURB & GUTTER. SEE STD. DWG. 2415B.
3. BUILD 4" CONCRETE SIDEWALK.
4. BUILD 4" CONCRETE MEDIAN PAVEMENT SECTION. SEE STD. DWG. 2408.
5. INSTALL TRUNCATED DOME STRIP PER MANUFACTURER'S RECOMMENDATIONS. UNLESS OTHERWISE NOTED TRUNCATED DOME STRIP SHALL BE 2' WIDE X LENGTH OF RAMP, 5' MIN.
6. BUILD CONCRETE STATION PLATFORM. SEE STATION PLATFORM LAYOUT DETAILS.
7. BUILD STATION PLATFORM RAMP. SEE STATION PLATFORM LAYOUT DETAILS.
8. INSTALL MEDIAN LANDSCAPE. SEE LANDSCAPE SHEETS.
9. BUILD COLORED CONCRETE PAVEMENT IN ART LANE.
10. BUILD CONCRETE PAVEMENT AT INTERSECTIONS.

LEGEND

- ART – MIXED FLOW TRAFFIC
- ART – DEDICATED LANES
- ART STATION
- TEXTURED/COLORED MEDIAN PAVEMENT
- MEDIAN LANDSCAPE

AS BUILT INFORMATION
CONTRACTOR
WORK STAKED BY — DATE:
INSPECTOR'S ACCEPTANCE BY — DATE:
FIELD VERIFICATION BY — DATE:
DRAWINGS CORRECTED BY — DATE:

MICRO-FILM INFORMATION
RECORDED BY — DATE:
NO.

BENCHMARKS
PROJECT PRIMARY BENCHMARK: 5_K16A
A CITY OF ALBUQUERQUE 2 INCH BRASS DISC SET FLUSH IN THE SIDEWALK AND STAMPED "5-K16A". THE MONUMENT IS LOCATED ON THE NORTH SIDE OF CENTRAL AVE BETWEEN STANFORD DR AND COLUMBIA DR SE.
NM SPC CENTRAL ZONE GRID:
N: 1485016.971 USFT
E: 1530495.993 USFT
ELEV: 5174.054

SURVEY INFORMATION
FIELD NOTES
NO. | BY | DATE

30% REVIEW

PRELIMINARY
NOT FOR CONSTRUCTION
03/2015

REVISIONS
NO. | DATE | REMARKS | BY

DESIGN
DESIGNED BY: XX — DATE: 3/20/2015
DRAWN BY: XX — DATE: 3/20/2015
CHECKED BY: XX — DATE: 3/20/2015

HDR
2155 LOUISIANA BLVD NE, SUITE 9500
ALBUQUERQUE, NM 87110
MAIN: (505) 830-5400
FAX: (505) 830-5454

ABQRIDE
CITY OF ALBUQUERQUE
TRANSIT DEPARTMENT
ABQ RIDE

TITLE: CENTRAL AVENUE ALBUQUERQUE RAPID TRANSIT
MEDIAN AND AUXILIARY LANE DETAILS

Design Review Committee | City Engineer Approval | Last Design Update | Mo./Day/Yr. | Mo./Day/Yr.

CITY PROJECT NO. 631991 | ZONE MAP NO. K13–K15 | SEGMENT NO. S3 | SHEET 30 OF 98

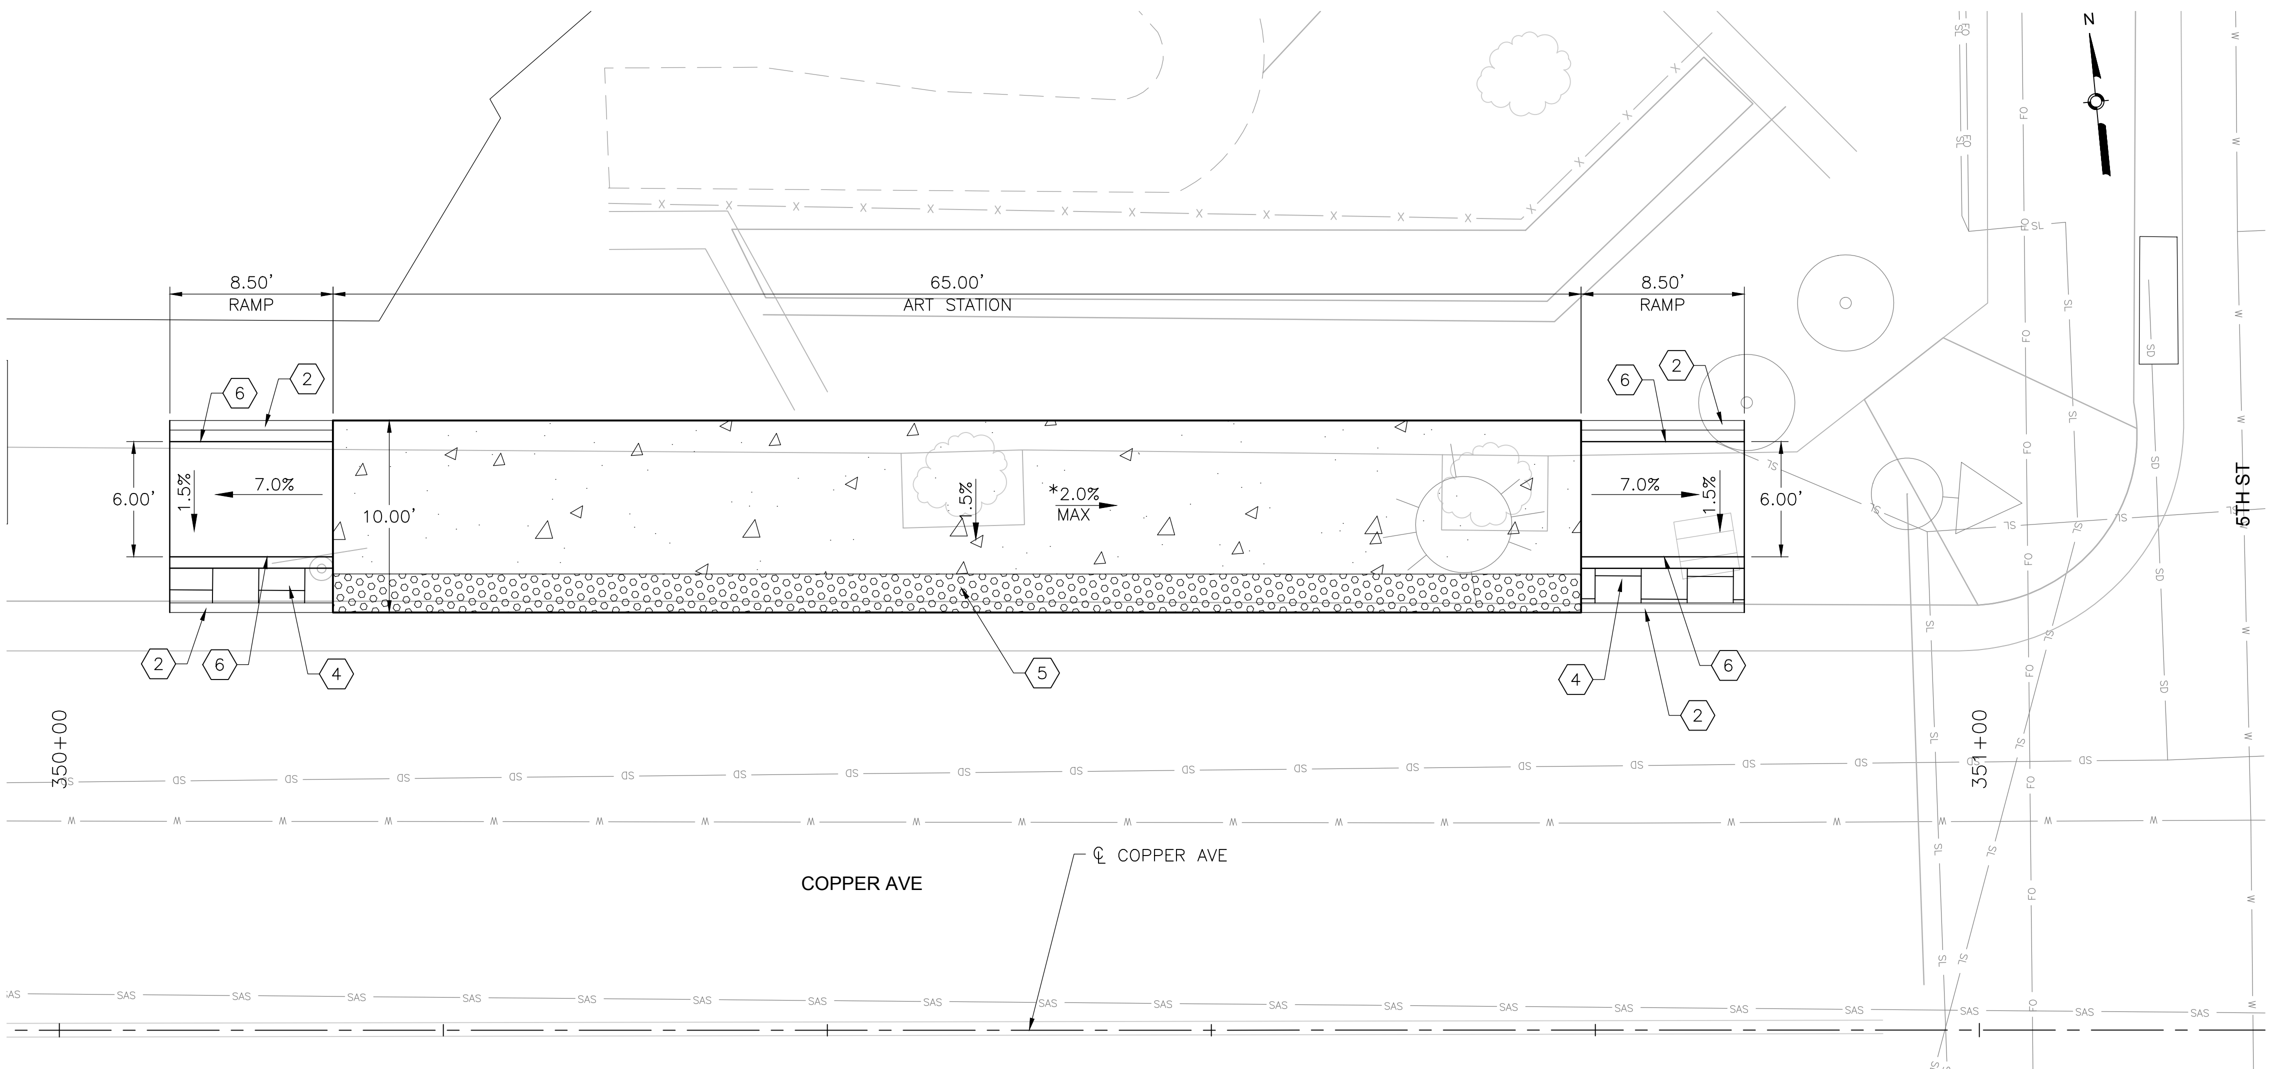

5TH ST/COPPER AVE STATION PLATFORM - PLAN VIEW
NTS

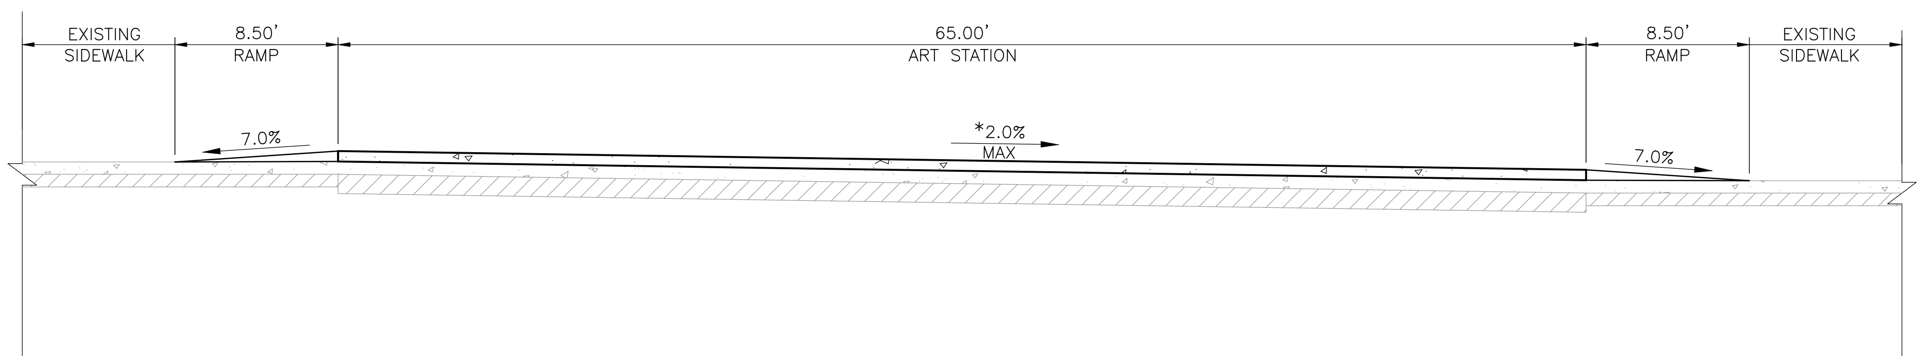

5TH ST/COPPER AVE STATION PLATFORM - SECTION THROUGH STATION
NTS

KEYED NOTES

1. BUILD COA MEDIAN CURB & GUTTER. SEE STD. DWG. 2415B.
2. BUILD COA HEADER CURB. SEE STD. DWG. 2415B.
3. BUILD 4" CONCRETE SIDEWALK.
4. BUILD 4" CONCRETE MEDIAN PAVING SECTION. SEE STD. DWG. 2408.
5. INSTALL TRUNCATED DOME STRIP PER MANUFACTURER'S RECOMMENDATIONS. UNLESS OTHERWISE NOTED TRUNCATED DOME STRIP SHALL BE 2' WIDE X LENGTH OF RAMP, 5' MIN.
6. INSTALL PEDESTRIAN HANDRAIL. SEE STD. DWG. XXXX.
7. INSTALL MEDIAN LANDSCAPE. SEE LANDSCAPE SHEETS.
8. BUILD RETAINING WALL.

GENERAL NOTES

A. *MATCH EXISTING SLOPE.
B. 1.5% SLOPE ALL DIRECTIONS.

LEGEND

ART STATION
TEXTURED/COLORED MEDIAN PAVEMENT
MEDIAN LANDSCAPE

AS BUILT INFORMATION
CONTRACTOR | DATE:
WORK STAKED BY | DATE:
INSPECTOR'S ACCEPTANCE BY | DATE:
FIELD VERIFICATION BY | DATE:
DRAWINGS CORRECTED BY | DATE:

MICRO-FILM INFORMATION
RECORDED BY | DATE:
NO.

BENCHMARKS
PROJECT PRIMARY BENCHMARK: 5_K16A
A CITY OF ALBUQUERQUE 2 INCH BRASS DISC SET FLUSH IN THE SIDEWALK AND STAMPED "5-K16A". THE MONUMENT IS LOCATED ON THE NORTH SIDE OF CENTRAL AVE BETWEEN STANFORD DR AND COLUMBIA DR SE.
NM SPC CENTRAL ZONE GRID:
N: 1485016.971 USFT
E: 1530495.993 USFT
ELEV: 5174.054

SURVEY INFORMATION
FIELD NOTES
NO. | BY | DATE

30% REVIEW
PRELIMINARY
NOT FOR CONSTRUCTION
03/2015

REVISIONS
NO. | DATE | REMARKS | BY

DESIGN
DESIGNED BY: XX | DATE: 3/12/2015
DRAWN BY: XX | DATE: 3/12/2015
CHECKED BY: XX | DATE: 3/12/2015

HDR
2155 LOUISIANA BLVD NE, SUITE 9500
ALBUQUERQUE, NM 87110
MAIN: (505) 830-5400
FAX: (505) 830-5454

ABQ RIDE
CITY OF ALBUQUERQUE
TRANSIT DEPARTMENT
ABQ RIDE

TITLE: CENTRAL AVENUE ALBUQUERQUE RAPID TRANSIT
STATION PLATFORM LAYOUT PLAN
5TH ST & COPPER AVE

Design Review Committee	City Engineer Approval	Last Design Update	Mo./Day/Yr.	Mo./Day/Yr.

CITY PROJECT NO.	ZONE MAP NO.	SEGMENT NO.	SHEET	OF
631991	K13–K15	S3	31	98

Date: 12 Mar 2015 – 5:14pm User: zsharp
Drawing Name: SL_PL01-05.dwg

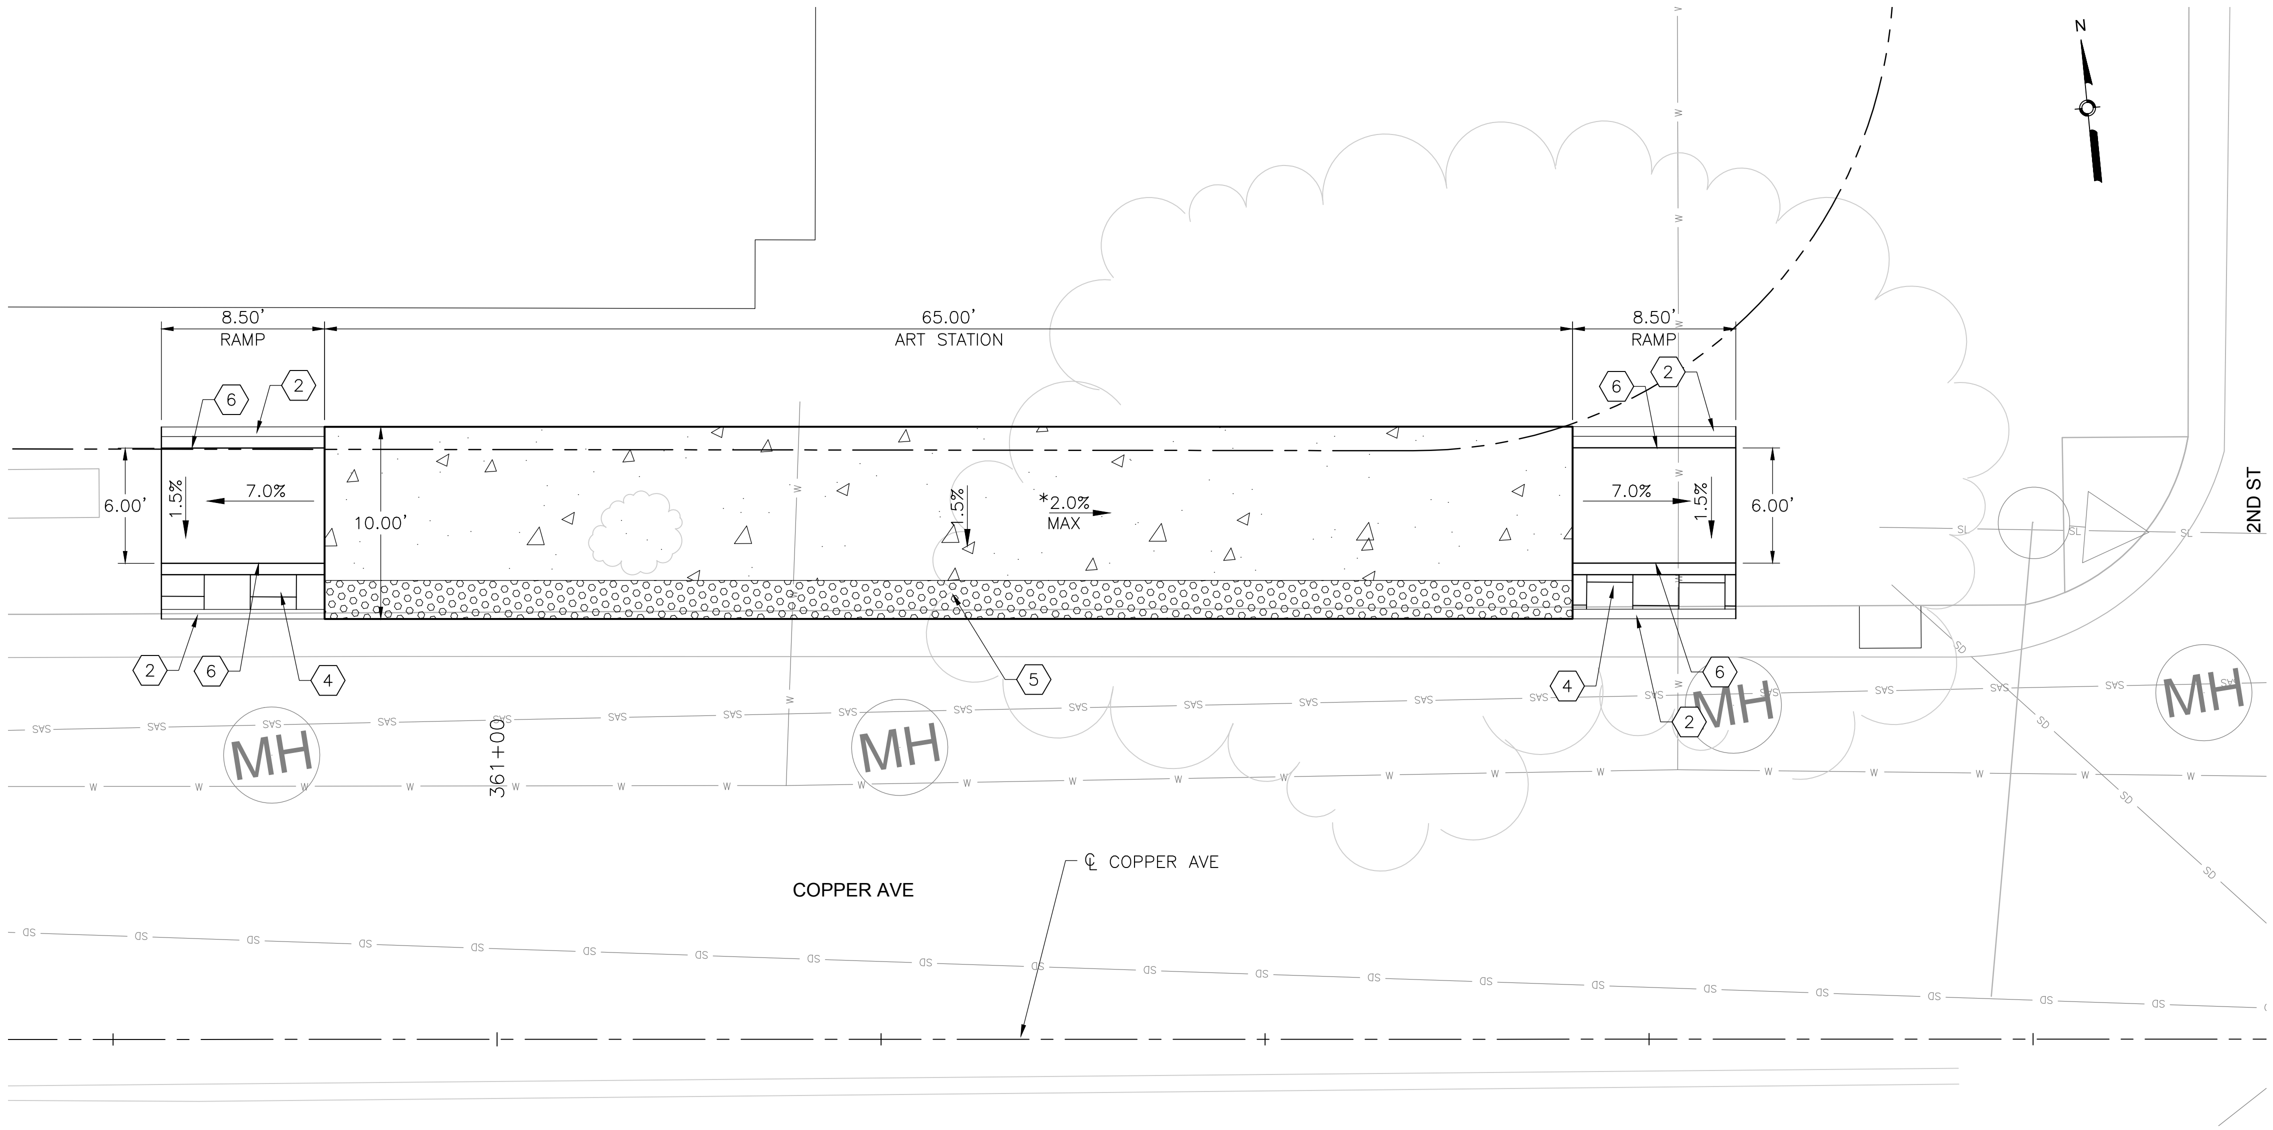

2ND ST/COPPER AVE STATION PLATFORM - PLAN VIEW
NTS

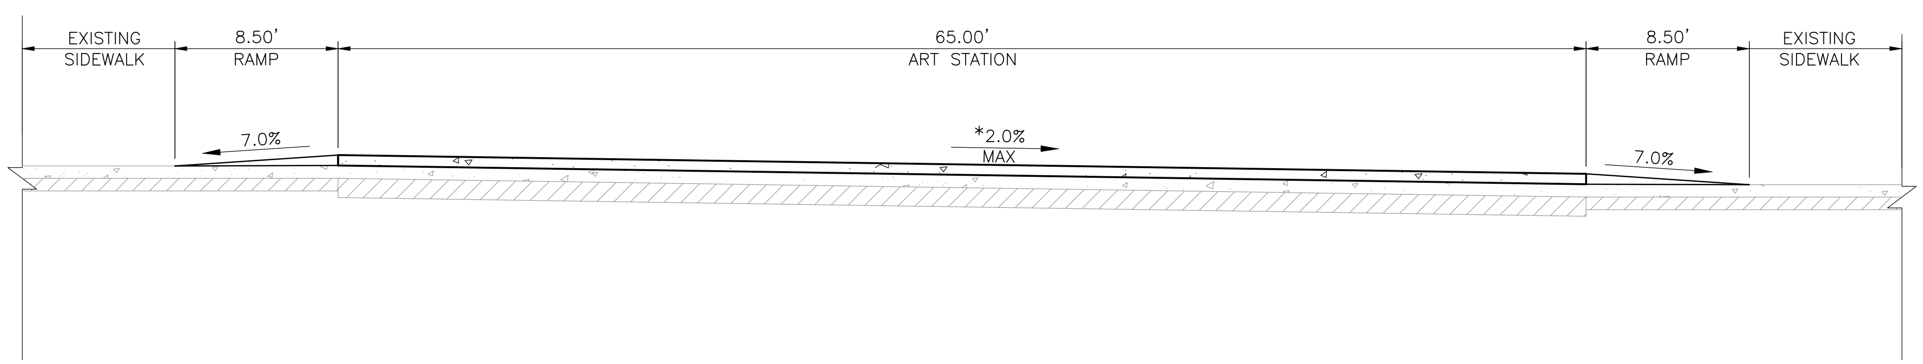

2ND ST/COPPER AVE STATION PLATFORM - SECTION THROUGH STATION
NTS

KEYED NOTES

1. BUILD COA MEDIAN CURB & GUTTER. SEE STD. DWG. 2415B.
2. BUILD COA HEADER CURB. SEE STD. DWG. 2415B.
3. BUILD 4" CONCRETE SIDEWALK.
4. BUILD 4" CONCRETE MEDIAN PAVING SECTION. SEE STD. DWG. 2408.
5. INSTALL TRUNCATED DOME STRIP PER MANUFACTURER'S RECOMMENDATIONS. UNLESS OTHERWISE NOTED TRUNCATED DOME STRIP SHALL BE 2' WIDE X LENGTH OF RAMP, 5' MIN.
6. INSTALL PEDESTRIAN HANDRAIL. SEE STD. DWG. XXXX.
7. INSTALL MEDIAN LANDSCAPE. SEE LANDSCAPE SHEETS.
8. BUILD RETAINING WALL.

GENERAL NOTES

A. *MATCH EXISTING SLOPE.
B. 1.5% SLOPE ALL DIRECTIONS.

LEGEND

- ART STATION
- TEXTURED/COLORED MEDIAN PAVEMENT
- MEDIAN LANDSCAPE

AS BUILT INFORMATION
CONTRACTOR
WORK STAKED BY | DATE:
INSPECTOR'S ACCEPTANCE BY | DATE:
FIELD VERIFICATION BY | DATE:
DRAWINGS CORRECTED BY | DATE:

MICRO-FILM INFORMATION
RECORDED BY | DATE:
NO.

BENCHMARKS
PROJECT PRIMARY BENCHMARK: 5_K16A
A CITY OF ALBUQUERQUE 2 INCH BRASS DISC SET FLUSH IN THE SIDEWALK AND STAMPED "5-K16A". THE MONUMENT IS LOCATED ON THE NORTH SIDE OF CENTRAL AVE BETWEEN STANFORD DR AND COLUMBIA DR SE.
NM SPC CENTRAL ZONE GRID:
N: 1485016.971 USFT
E: 1530495.993 USFT
ELEV: 5174.054

SURVEY INFORMATION
FIELD NOTES
NO.	BY	DATE

30% REVIEW
PRELIMINARY
NOT FOR CONSTRUCTION
03/2015

REVISIONS
NO.	DATE	REMARKS	BY

DESIGN
DESIGNED BY: XX | DATE: 3/12/2015
DRAWN BY: XX | DATE: 3/12/2015
CHECKED BY: XX | DATE: 3/12/2015

HDR
2155 LOUISIANA BLVD NE, SUITE 9500
ALBUQUERQUE, NM 87110
MAIN: (505) 830-5400
FAX: (505) 830-5454

ABQ RIDE
CITY OF ALBUQUERQUE
TRANSIT DEPARTMENT
ABQ RIDE

TITLE: CENTRAL AVENUE ALBUQUERQUE RAPID TRANSIT
STATION PLATFORM LAYOUT PLAN
2ND ST & COPPER AVE

Design Review Committee	City Engineer Approval	Last Design Update	Mo./Day/Yr.	Mo./Day/Yr.

CITY PROJECT NO.	ZONE MAP NO.	SEGMENT NO.	SHEET	OF
631991	K13–K15	S3	32	98

Date: 12 Mar 2015 – 5:15pm User: zsharp
Drawing Name: SL_P01–05.dwg

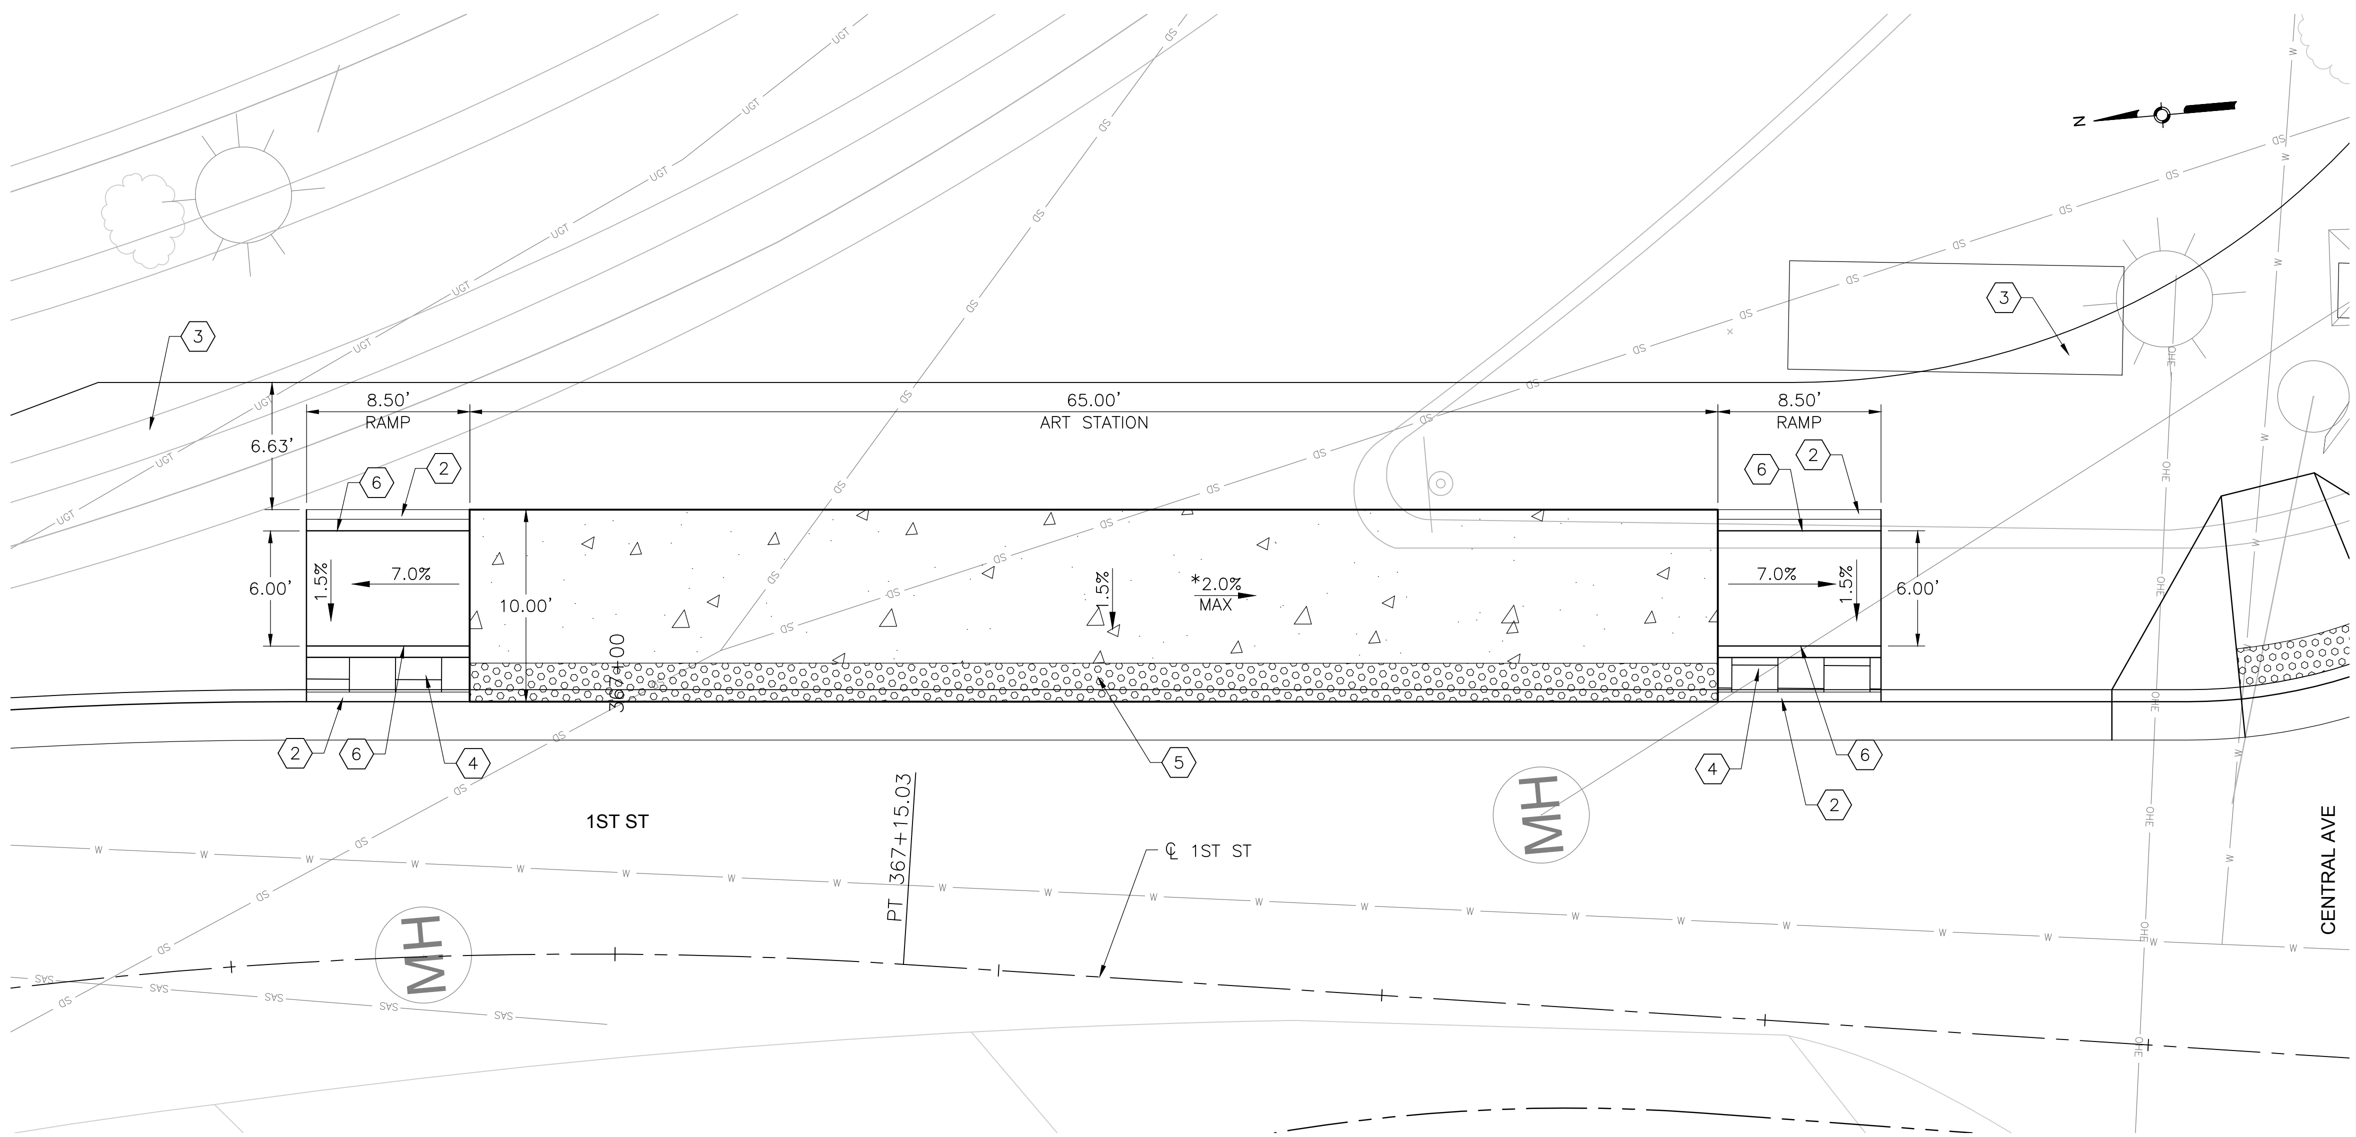

1ST ST STATION PLATFORM - PLAN VIEW

NTS

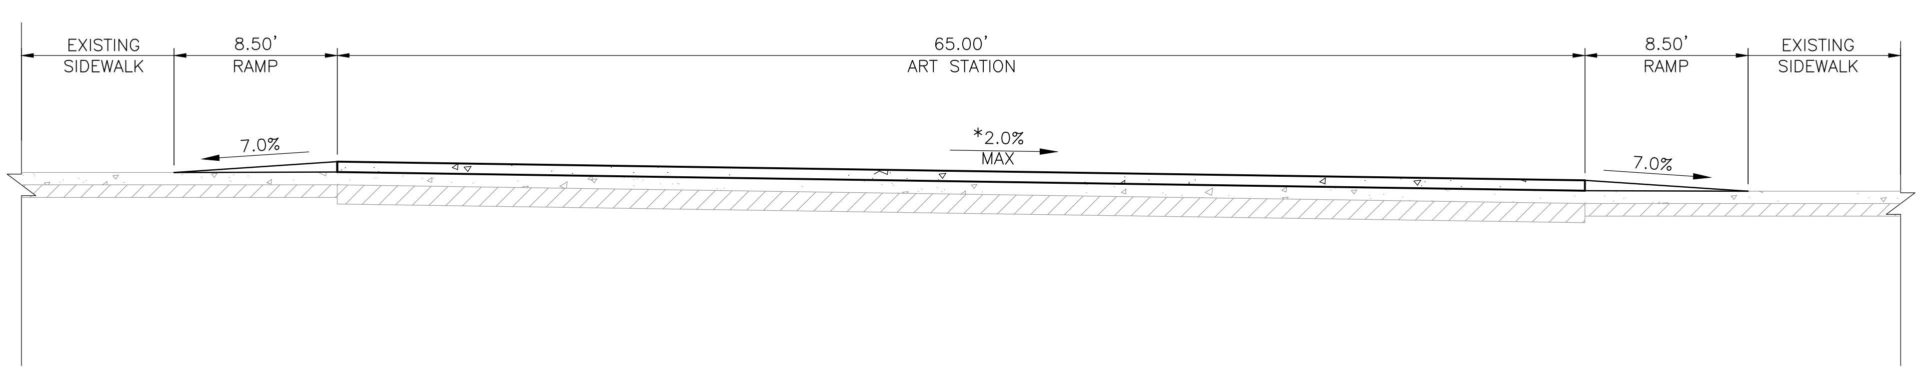

1ST ST/COPPER AVE STATION PLATFORM - SECTION THROUGH STATION

NTS

KEYED NOTES

1. BUILD COA MEDIAN CURB & GUTTER. SEE STD. DWG. 2415B.
2. BUILD COA HEADER CURB. SEE STD. DWG. 2415B.
3. BUILD 4" CONCRETE SIDEWALK.
4. BUILD 4" CONCRETE MEDIAN PAVING SECTION. SEE STD. DWG. 2408.
5. INSTALL TRUNCATED DOME STRIP PER MANUFACTURER'S RECOMMENDATIONS. UNLESS OTHERWISE NOTED TRUNCATED DOME STRIP SHALL BE 2' WIDE X LENGTH OF RAMP, 5' MIN.
6. INSTALL PEDESTRIAN HANDRAIL. SEE STD. DWG. XXXX.
7. INSTALL MEDIAN LANDSCAPE. SEE LANDSCAPE SHEETS.
8. BUILD RETAINING WALL.

GENERAL NOTES

A. *MATCH EXISTING SLOPE.

B. 1.5% SLOPE ALL DIRECTIONS.

LEGEND

- ART STATION
- TEXTURED/COLORED MEDIAN PAVEMENT
- MEDIAN LANDSCAPE

AS BUILT INFORMATION

CONTRACTOR | DATE:
WORK STAKED BY | DATE:
INSPECTOR'S ACCEPTANCE BY | DATE:
FIELD VERIFICATION BY | DATE:
DRAWINGS CORRECTED BY | DATE:

MICRO-FILM INFORMATION

RECORDED BY | DATE:
NO.

BENCHMARKS

PROJECT PRIMARY BENCHMARK: 5_K16A
A CITY OF ALBUQUERQUE 2 INCH BRASS DISC SET FLUSH IN THE SIDEWALK AND STAMPED "5-K16A". THE MONUMENT IS LOCATED ON THE NORTH SIDE OF CENTRAL AVE BETWEEN STANFORD DR AND COLUMBIA DR SE.
NM SPC CENTRAL ZONE GRID:
N: 1485016.971 USFT
E: 1530495.993 USFT
ELEV: 5174.054

SURVEY INFORMATION

FIELD NOTES		
NO.	BY	DATE

30% REVIEW

PRELIMINARY
NOT FOR CONSTRUCTION
03/2015

REVISIONS

NO.	DATE	REMARKS	BY

DESIGN

DESIGNED BY: XX DATE: 3/12/2015
DRAWN BY: XX DATE: 3/12/2015
CHECKED BY: XX DATE: 3/12/2015

HDR
2155 LOUISIANA BLVD NE, SUITE 9500
ALBUQUERQUE, NM 87110
MAIN: (505) 830-5400
FAX: (505) 830-5454

ABQ RIDE

CITY OF ALBUQUERQUE
TRANSIT DEPARTMENT
ABQ RIDE

TITLE: CENTRAL AVENUE ALBUQUERQUE RAPID TRANSIT
STATION PLATFORM LAYOUT PLAN
(NORTH) 1ST ST & CENTRAL AVE

Design Review Committee	City Engineer Approval	Last Design Update	Mo./Day/Yr.	Mo./Day/Yr.

CITY PROJECT NO.	ZONE MAP NO.	SEGMENT NO.	SHEET	OF
631991	K13–K15	S3	33	98

Date: 12 Mar 2015 - 5:15pm User: zsharp
Drawing Name: SL_PL01-05.dwg

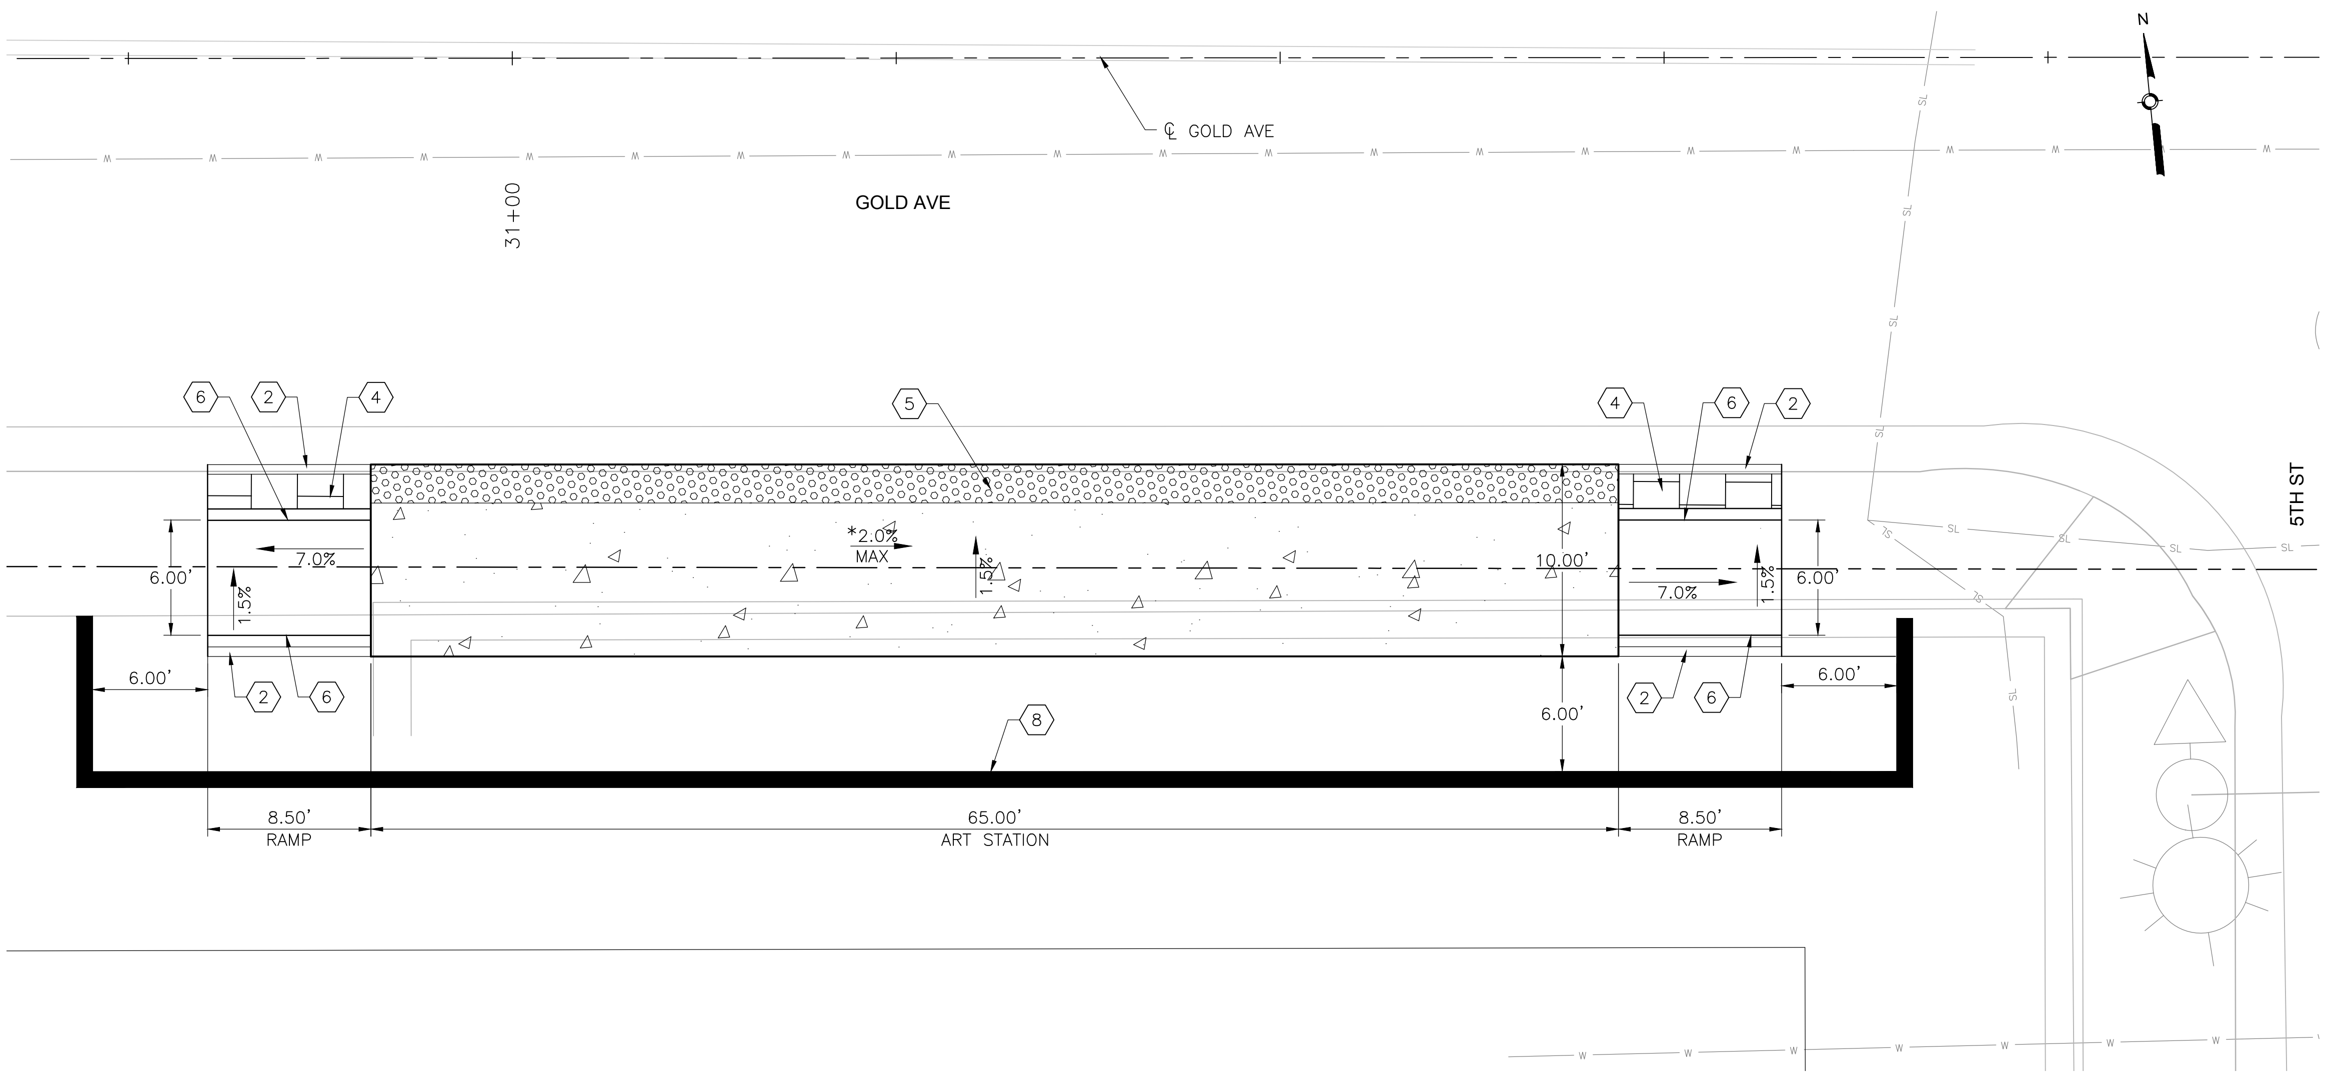

5TH ST/GOLD AVE STATION PLATFORM - PLAN VIEW

NTS

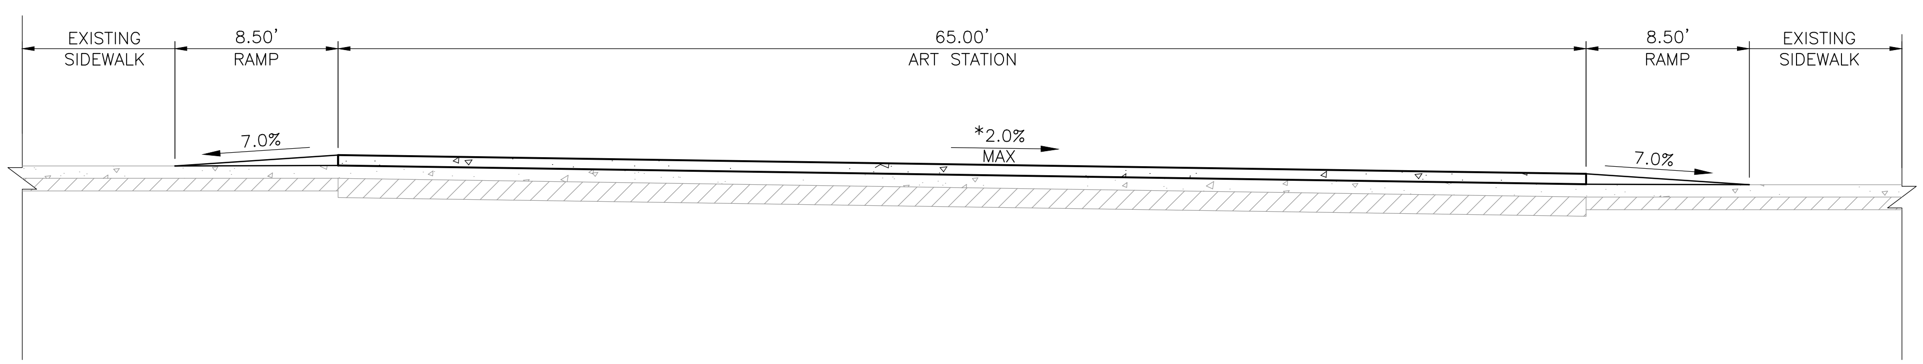

5TH ST/GOLD AVE STATION PLATFORM - SECTION THROUGH STATION

NTS

KEYED NOTES

1. BUILD COA MEDIAN CURB & GUTTER. SEE STD. DWG. 2415B.
2. BUILD COA HEADER CURB. SEE STD. DWG. 2415B.
3. BUILD 4" CONCRETE SIDEWALK.
4. BUILD 4" CONCRETE MEDIAN PAVING SECTION. SEE STD. DWG. 2408.
5. INSTALL TRUNCATED DOME STRIP PER MANUFACTURER'S RECOMMENDATIONS. UNLESS OTHERWISE NOTED TRUNCATED DOME STRIP SHALL BE 2' WIDE X LENGTH OF RAMP, 5' MIN.
6. INSTALL PEDESTRIAN HANDRAIL. SEE STD. DWG. XXXX.
7. INSTALL MEDIAN LANDSCAPE. SEE LANDSCAPE SHEETS.
8. BUILD RETAINING WALL.

GENERAL NOTES

A. *MATCH EXISTING SLOPE.

B. 1.5% SLOPE ALL DIRECTIONS.

LEGEND

ART STATION

TEXTURED/COLORED MEDIAN PAVEMENT

MEDIAN LANDSCAPE

AS BUILT INFORMATION

CONTRACTOR — DATE:
WORK STAKED BY — DATE:
INSPECTOR'S ACCEPTANCE BY — DATE:
FIELD VERIFICATION BY — DATE:
DRAWINGS CORRECTED BY — DATE:

MICRO-FILM INFORMATION

RECORDED BY — DATE:
NO.

BENCHMARKS

PROJECT PRIMARY BENCHMARK: 5_K16A
A CITY OF ALBUQUERQUE 2 INCH BRASS DISC SET FLUSH IN THE SIDEWALK AND STAMPED "5-K16A". THE MONUMENT IS LOCATED ON THE NORTH SIDE OF CENTRAL AVE BETWEEN STANFORD DR AND COLUMBIA DR SE.
NM SPC CENTRAL ZONE GRID:
N: 1485016.971 USFT
E: 1530495.993 USFT
ELEV: 5174.054

SURVEY INFORMATION

FIELD NOTES | NO. | BY | DATE

30% REVIEW

PRELIMINARY
NOT FOR CONSTRUCTION
03/2015

NO.	DATE	REMARKS	BY

REVISIONS

DESIGN

DESIGNED BY: XX DATE: 3/12/2015
DRAWN BY: XX DATE: 3/12/2015
CHECKED BY: XX DATE: 3/12/2015

HDR
2155 LOUISIANA BLVD NE, SUITE 9500
ALBUQUERQUE, NM 87110
MAIN: (505) 830-5400
FAX: (505) 830-5454

ABQRIDE

CITY OF ALBUQUERQUE
TRANSIT DEPARTMENT
ABQ RIDE

TITLE: CENTRAL AVENUE ALBUQUERQUE RAPID TRANSIT
STATION PLATFORM LAYOUT PLAN
5TH ST & GOLD AVE

Design Review Committee	City Engineer Approval	Last Design Update	Mo./Day/Yr.	Mo./Day/Yr.

CITY PROJECT NO.	ZONE MAP NO.	SEGMENT NO.	SHEET	OF
631991	K13–K15	S3	34	98

Date: 12 Mar 2015 – 5:16pm User: zsharp
Drawing Name: SL_PL01–05.dwg

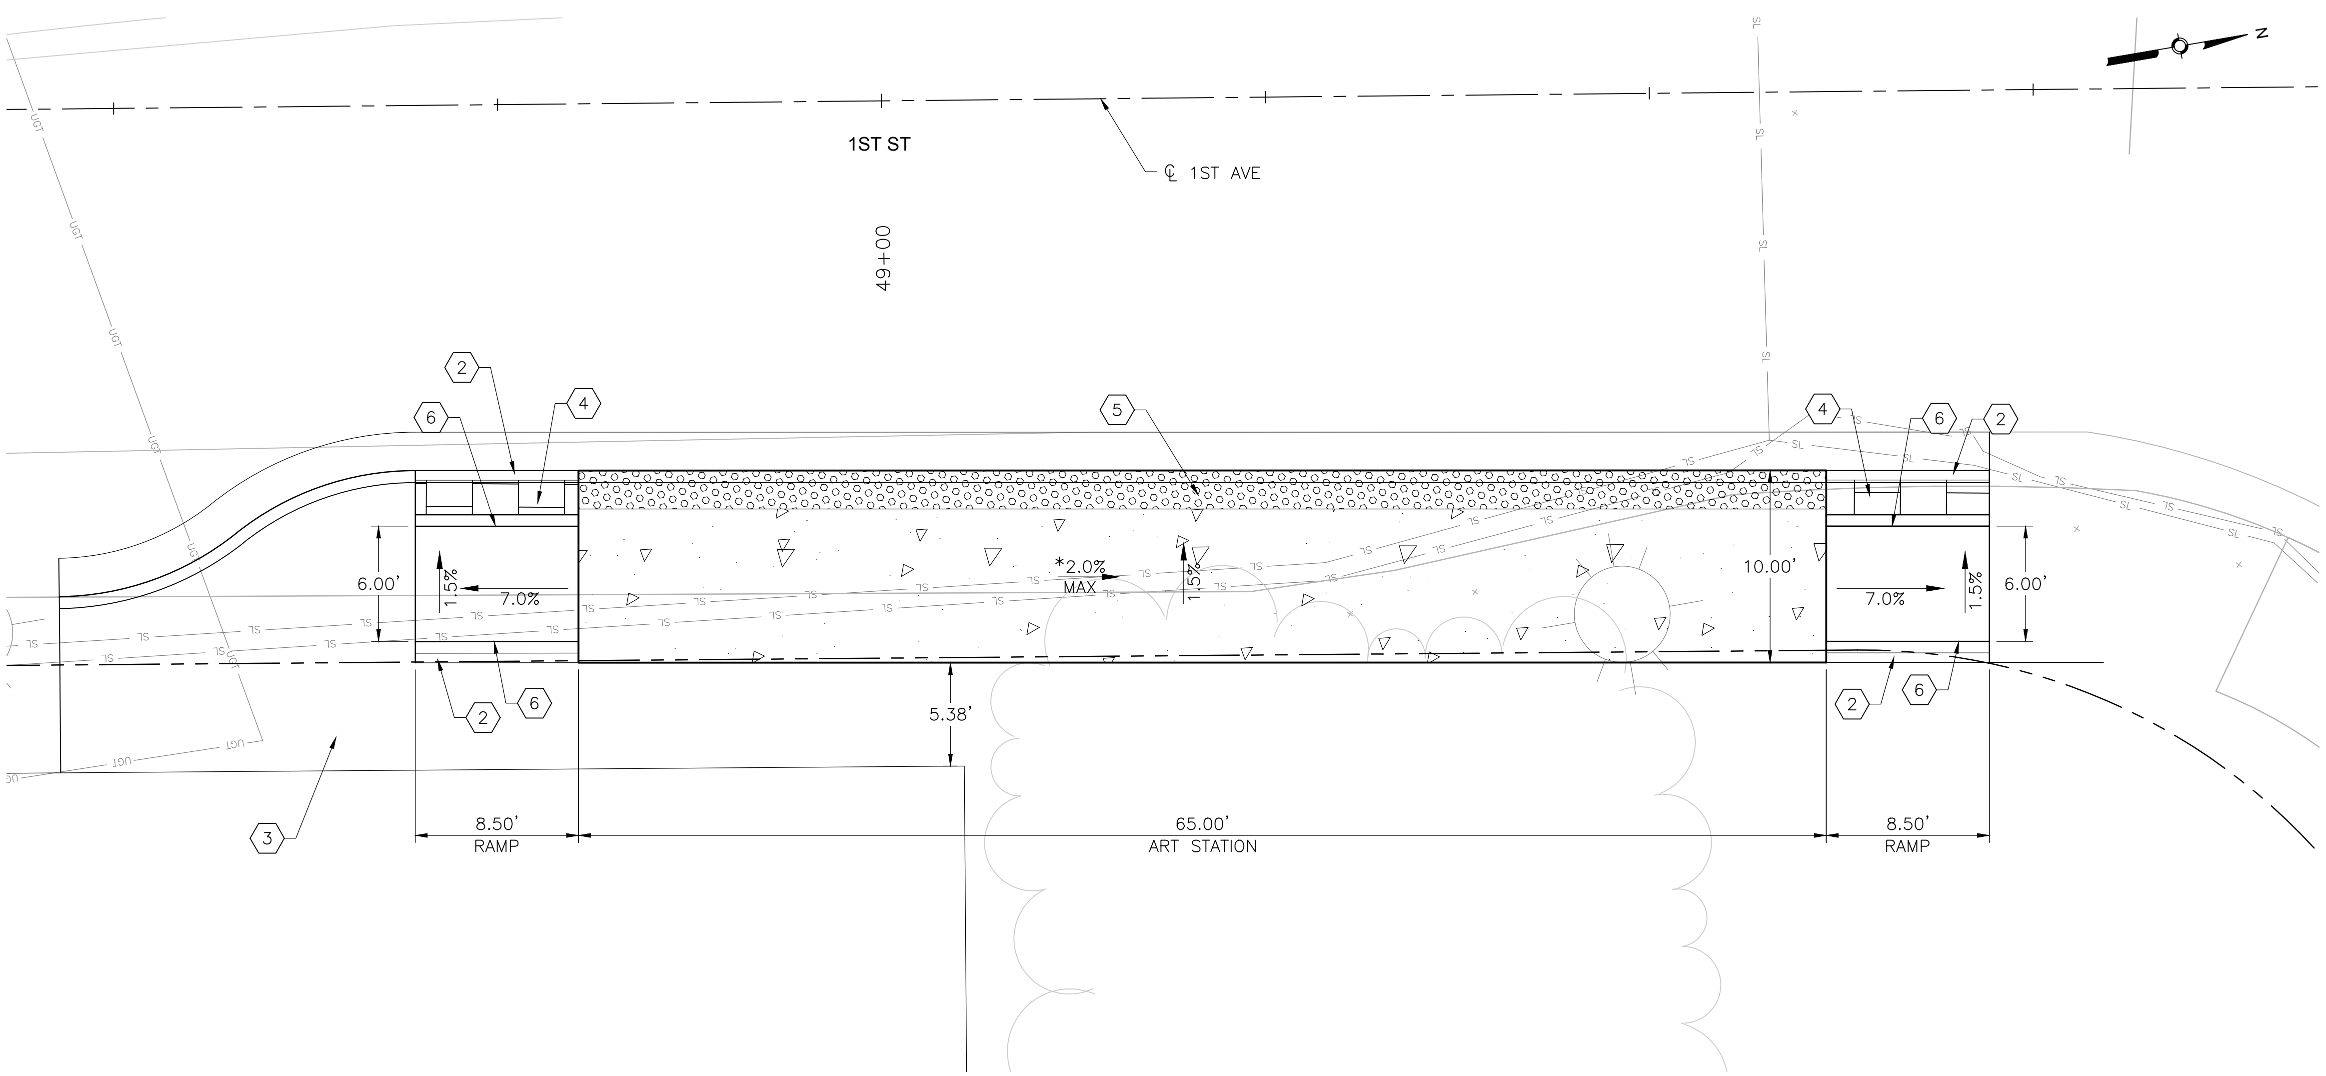

1ST ST/CENTRAL AVE STATION PLATFORM - PLAN VIEW

NTS

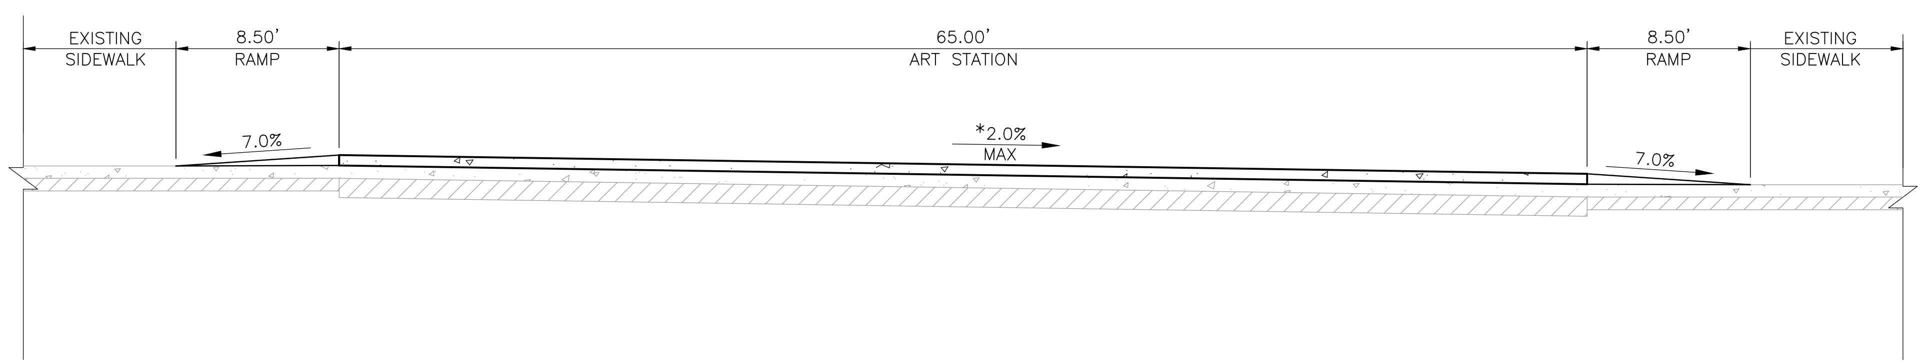

1ST ST/CENTRAL AVE STATION PLATFORM - SECTION THROUGH STATION

NTS

(X) KEYED NOTES

1. BUILD COA MEDIAN CURB & GUTTER. SEE STD. DWG. 2415B.
2. BUILD COA HEADER CURB. SEE STD. DWG. 2415B.
3. BUILD 4" CONCRETE SIDEWALK.
4. BUILD 4" CONCRETE MEDIAN PAVING SECTION. SEE STD. DWG. 2408.
5. INSTALL TRUNCATED DOME STRIP PER MANUFACTURER'S RECOMMENDATIONS. UNLESS OTHERWISE NOTED TRUNCATED DOME STRIP SHALL BE 2' WIDE X LENGTH OF RAMP, 5' MIN.
6. INSTALL PEDESTRIAN HANDRAIL. SEE STD. DWG. XXXX.
7. INSTALL MEDIAN LANDSCAPE. SEE LANDSCAPE SHEETS.
8. BUILD RETAINING WALL.

GENERAL NOTES

A. *MATCH EXISTING SLOPE.

B. 1.5% SLOPE ALL DIRECTIONS.

LEGEND

ART STATION

TEXTURED/COLORED MEDIAN PAVEMENT

MEDIAN LANDSCAPE

AS BUILT INFORMATION

CONTRACTOR	
WORK STAKED BY	DATE:
INSPECTOR'S ACCEPTANCE BY	DATE:
FIELD VERIFICATION BY	DATE:
DRAWINGS CORRECTED BY	DATE:

MICRO-FILM INFORMATION

RECORDED BY	DATE:
NO.	

BENCHMARKS

PROJECT PRIMARY BENCHMARK: 5_K16A
A CITY OF ALBUQUERQUE 2 INCH BRASS DISC SET FLUSH IN THE SIDEWALK AND STAMPED "5-K16A". THE MONUMENT IS LOCATED ON THE NORTH SIDE OF CENTRAL AVE BETWEEN STANFORD DR AND COLUMBIA DR SE.

NM SPC CENTRAL ZONE GRID:
N: 1485016.971 USFT
E: 1530495.993 USFT
ELEV: 5174.054

SURVEY INFORMATION

NO.	FIELD NOTES BY	DATE

30% REVIEW

PRELIMINARY
NOT FOR CONSTRUCTION
03/2015

REVISIONS

NO.	DATE	REMARKS	BY

DESIGN

DESIGNED BY: XX DATE: 3/12/2015
DRAWN BY: XX DATE: 3/12/2015
CHECKED BY: XX DATE: 3/12/2015

HDR
2155 LOUISIANA BLVD NE, SUITE 9500
ALBUQUERQUE, NM 87110
MAIN: (505) 830-5400
FAX: (505) 830-5454

ABQ RIDE

CITY OF ALBUQUERQUE
TRANSIT DEPARTMENT
ABQ RIDE

TITLE: CENTRAL AVENUE ALBUQUERQUE RAPID TRANSIT
STATION PLATFORM LAYOUT PLAN
(SOUTH) 1ST ST & CENTRAL

Design Review Committee	City Engineer Approval	Last Design Update	Mo./Day/Yr.	Mo./Day/Yr.

CITY PROJECT NO.	ZONE MAP NO.	SEGMENT NO.	SHEET	OF
631991	K13–K15	S3	35	98

Date: 12 Mar 2015 - 5:17pm User: zsharp
Drawing Name: SL_PL01-05.dwg

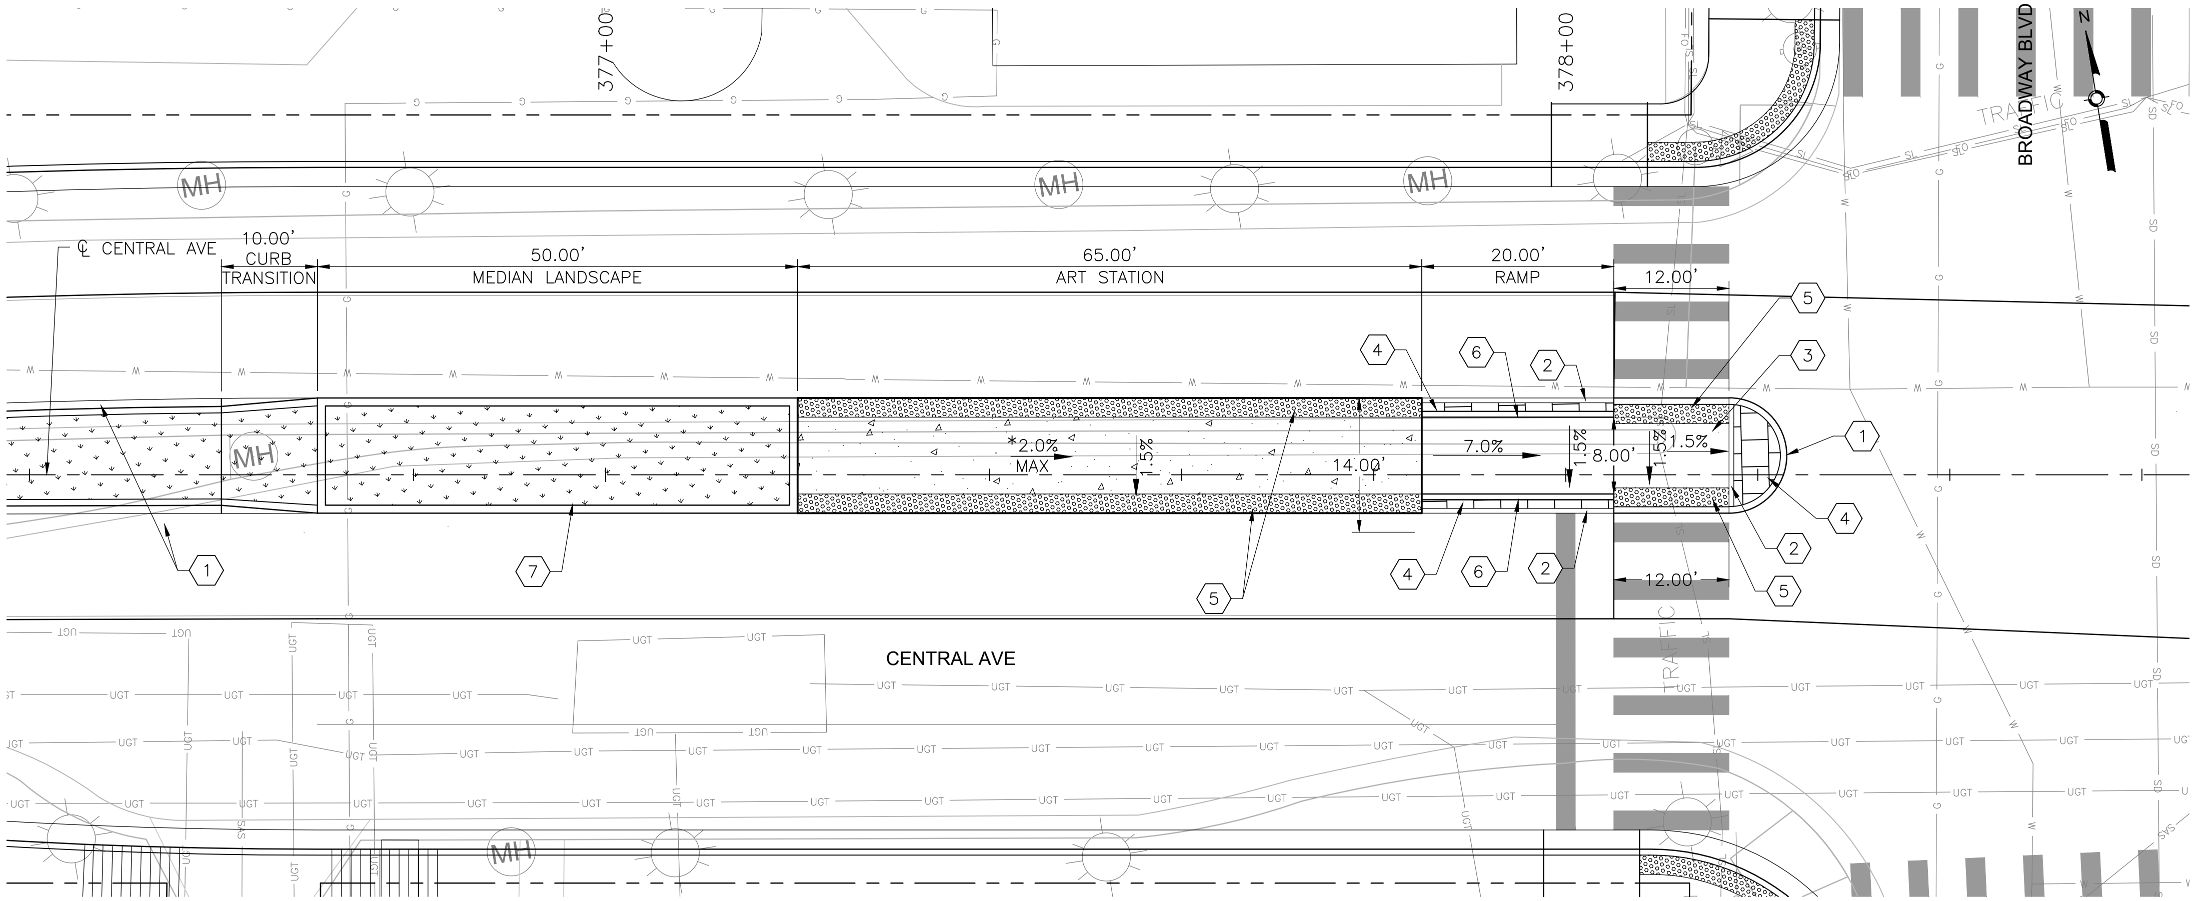

BROADWAY BLVD STATION PLATFORM - PLAN VIEW

NTS

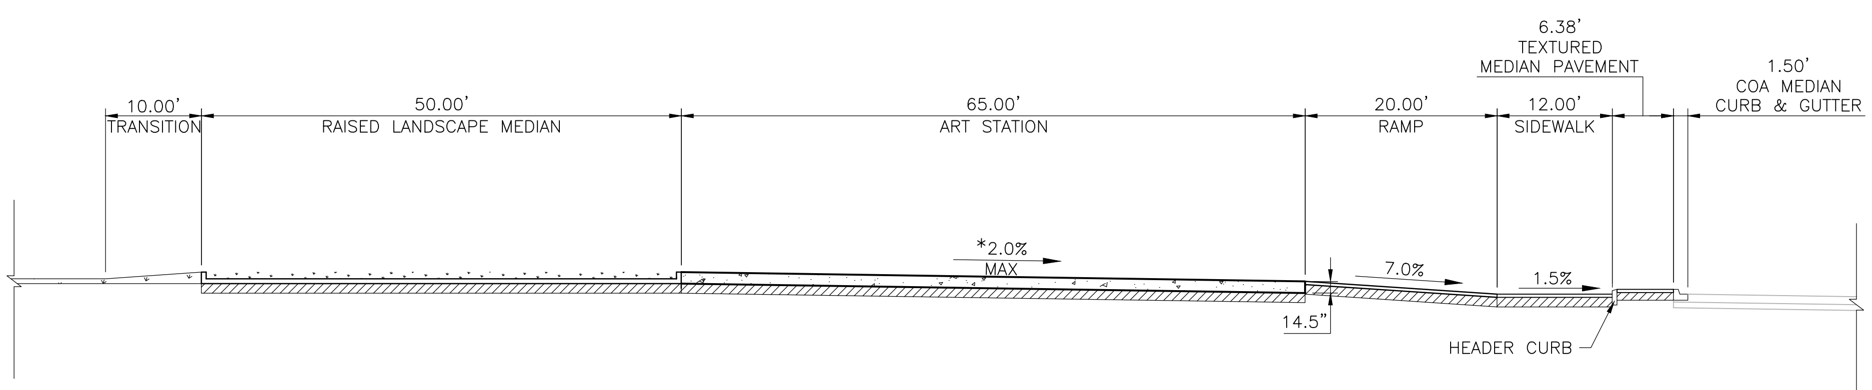

BROADWAY BLVD STATION PLATFORM - SECTION THROUGH STATION

NTS

KEYED NOTES

1. BUILD COA MEDIAN CURB & GUTTER. SEE STD. DWG. 2415B.
2. BUILD COA HEADER CURB. SEE STD. DWG. 2415B.
3. BUILD 4" CONCRETE SIDEWALK.
4. BUILD 4" CONCRETE MEDIAN PAVING SECTION. SEE STD. DWG. 2408.
5. INSTALL TRUNCATED DOME STRIP PER MANUFACTURER'S RECOMMENDATIONS. UNLESS OTHERWISE NOTED TRUNCATED DOME STRIP SHALL BE 2' WIDE X LENGTH OF RAMP, 5' MIN.
6. INSTALL PEDESTRIAN HANDRAIL. SEE STD. DWG. XXXX.
7. INSTALL MEDIAN LANDSCAPE. SEE LANDSCAPE SHEETS.
8. BUILD RETAINING WALL.

GENERAL NOTES

A. *MATCH EXISTING SLOPE.

B. 1.5% SLOPE ALL DIRECTIONS.

LEGEND

ART STATION

TEXTURED/COLORED MEDIAN PAVEMENT

MEDIAN LANDSCAPE

AS BUILT INFORMATION
CONTRACTOR — DATE:
WORK STAKED BY — DATE:
INSPECTOR'S ACCEPTANCE BY — DATE:
FIELD VERIFICATION BY — DATE:
DRAWINGS CORRECTED BY — DATE:

MICRO-FILM INFORMATION
RECORDED BY — DATE:
NO.

BENCHMARKS
PROJECT PRIMARY BENCHMARK: 5_K16A
A CITY OF ALBUQUERQUE 2 INCH BRASS DISC SET FLUSH IN THE SIDEWALK AND STAMPED "5-K16A". THE MONUMENT IS LOCATED ON THE NORTH SIDE OF CENTRAL AVE BETWEEN STANFORD DR AND COLUMBIA DR SE.
NM SPC CENTRAL ZONE GRID:
N: 1485016.971 USFT
E: 1530495.993 USFT
ELEV: 5174.054

SURVEY INFORMATION
FIELD NOTES
NO. | BY | DATE

30% REVIEW
PRELIMINARY
NOT FOR CONSTRUCTION
03/2015

REVISIONS
NO. | DATE | REMARKS | BY

DESIGN
DESIGNED BY: XX — DATE: 3/12/2015
DRAWN BY: XX — DATE: 3/12/2015
CHECKED BY: XX — DATE: 3/12/2015

HDR
2155 LOUISIANA BLVD NE, SUITE 9500
ALBUQUERQUE, NM 87110
MAIN: (505) 830-5400
FAX: (505) 830-5454

ABQRIDE

CITY OF ALBUQUERQUE
TRANSIT DEPARTMENT
ABQ RIDE

TITLE: CENTRAL AVENUE ALBUQUERQUE RAPID TRANSIT
STATION PLATFORM LAYOUT PLAN
BROADWAY BLVD

Design Review Committee	City Engineer Approval	Last Design Update	Mo./Day/Yr.	Mo./Day/Yr.

CITY PROJECT NO.	ZONE MAP NO.	SEGMENT NO.	SHEET	OF
631991	K13–K15	S3	36	98

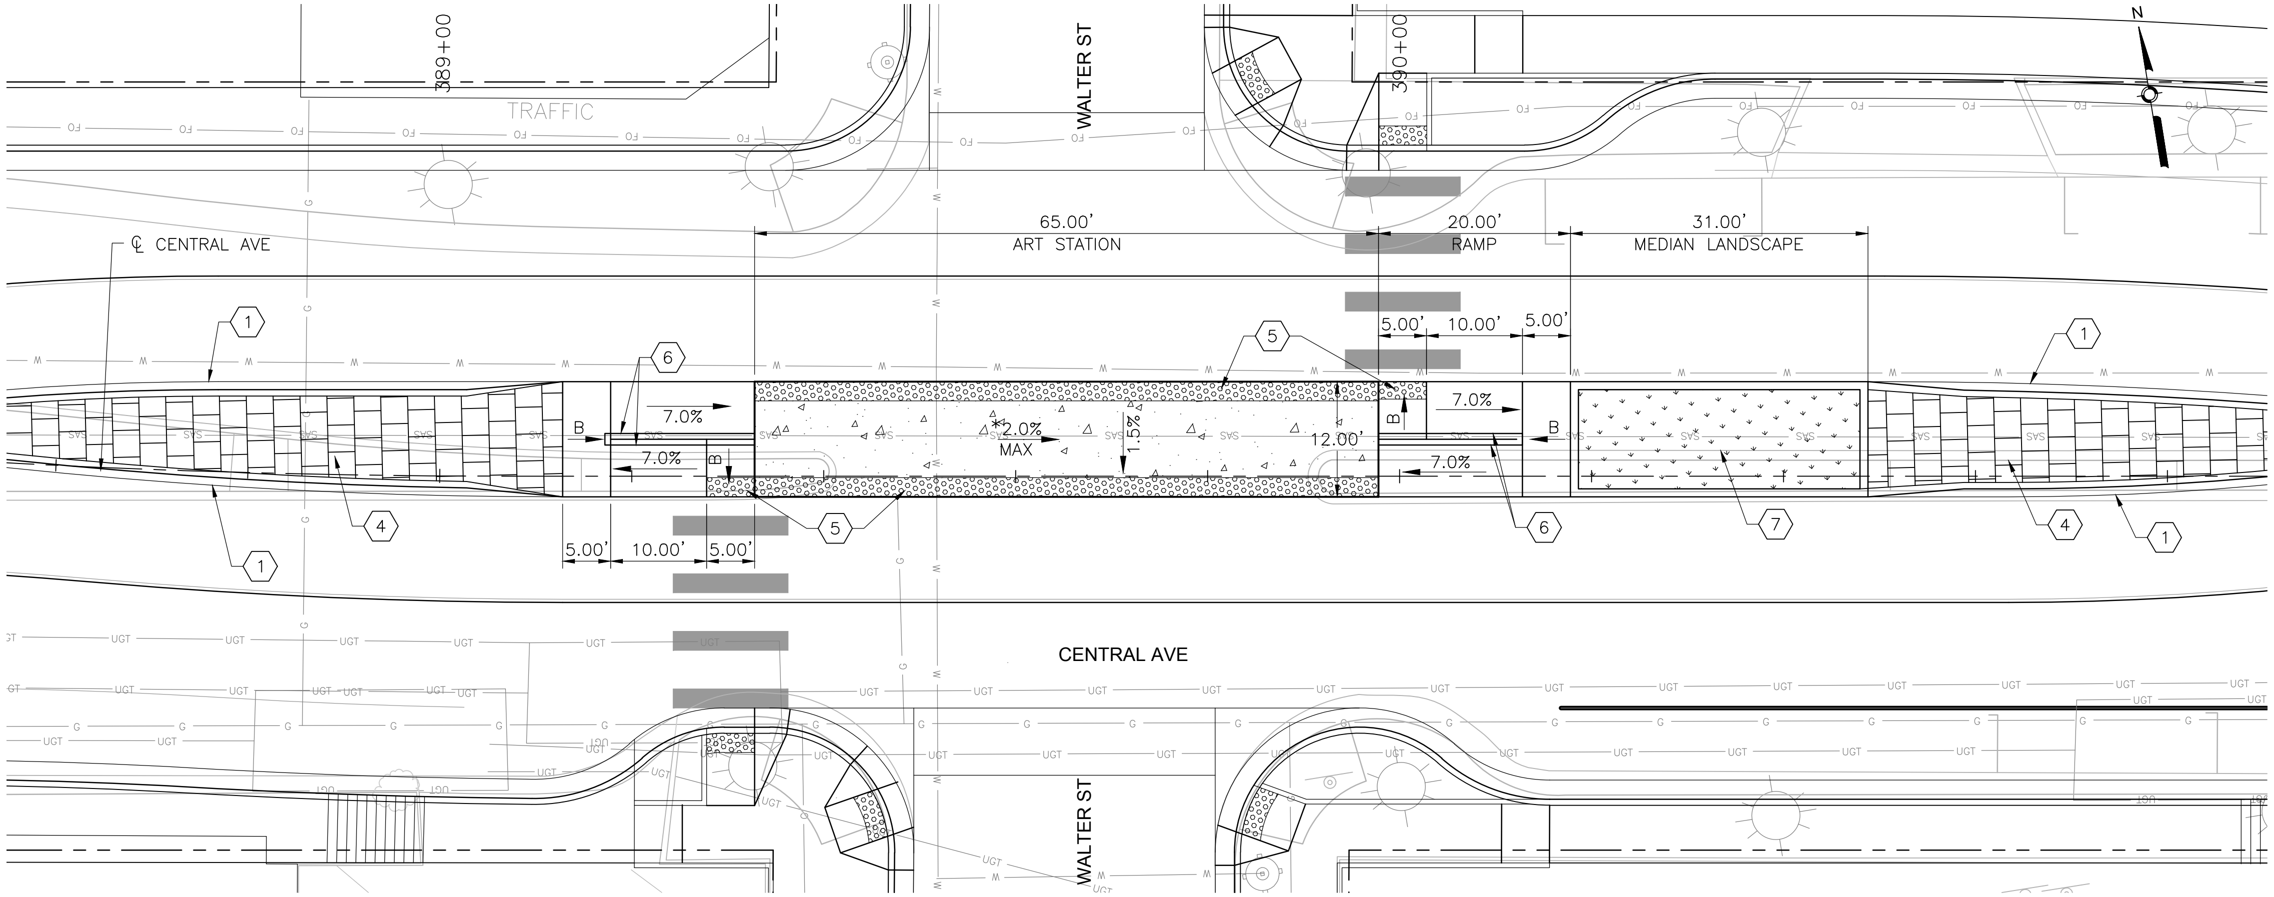

WALTER ST STATION PLATFORM - PLAN VIEW

NTS

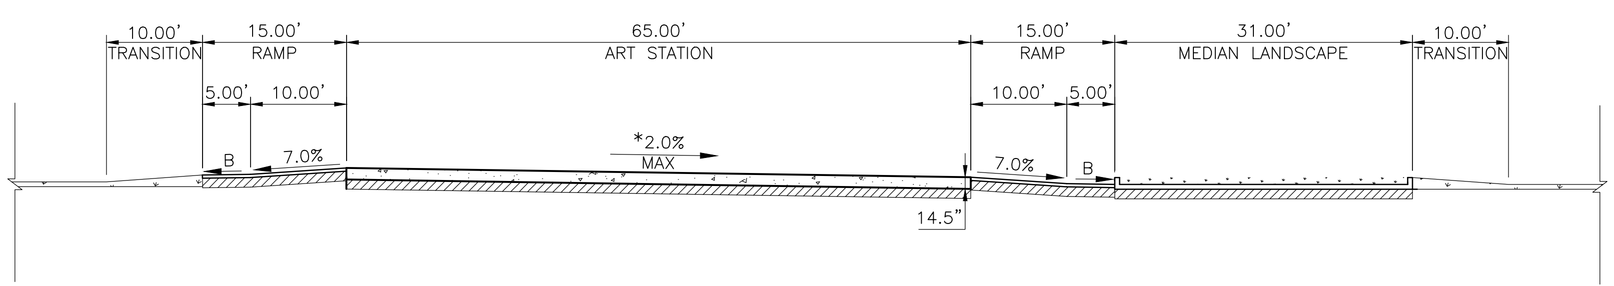

WALTER ST STATION PLATFORM - SECTION THROUGH STATION

NTS

KEYED NOTES

1. BUILD COA MEDIAN CURB & GUTTER. SEE STD. DWG. 2415B.
2. BUILD COA HEADER CURB. SEE STD. DWG. 2415B.
3. BUILD 4" CONCRETE SIDEWALK.
4. BUILD 4" CONCRETE MEDIAN PAVING SECTION. SEE STD. DWG. 2408.
5. INSTALL TRUNCATED DOME STRIP PER MANUFACTURER'S RECOMMENDATIONS. UNLESS OTHERWISE NOTED TRUNCATED DOME STRIP SHALL BE 2' WIDE X LENGTH OF RAMP, 5' MIN.
6. INSTALL PEDESTRIAN HANDRAIL. SEE STD. DWG. XXXX.
7. INSTALL MEDIAN LANDSCAPE. SEE LANDSCAPE SHEETS.
8. BUILD RETAINING WALL.

GENERAL NOTES

A. *MATCH EXISTING SLOPE.

B. 1.5% SLOPE ALL DIRECTIONS.

LEGEND

- ART STATION
- TEXTURED/COLORED MEDIAN PAVEMENT
- MEDIAN LANDSCAPE

AS BUILT INFORMATION

CONTRACTOR | DATE:
WORK STAKED BY | DATE:
INSPECTOR'S ACCEPTANCE BY | DATE:
FIELD VERIFICATION BY | DATE:
DRAWINGS CORRECTED BY | DATE:

MICRO-FILM INFORMATION

RECORDED BY | DATE:
NO.

BENCHMARKS

PROJECT PRIMARY BENCHMARK: 5_K16A
A CITY OF ALBUQUERQUE 2 INCH BRASS DISC SET FLUSH IN THE SIDEWALK AND STAMPED "5-K16A". THE MONUMENT IS LOCATED ON THE NORTH SIDE OF CENTRAL AVE BETWEEN STANFORD DR AND COLUMBIA DR SE.
NM SPC CENTRAL ZONE GRID:
N: 1485016.971 USFT
E: 1530495.993 USFT
ELEV: 5174.054

SURVEY INFORMATION

FIELD NOTES

NO.	BY	DATE

30% REVIEW

PRELIMINARY
NOT FOR CONSTRUCTION
03/2015

REVISIONS

NO.	DATE	REMARKS	BY

DESIGN

DESIGNED BY: XX | DATE: 3/12/2015
DRAWN BY: XX | DATE: 3/12/2015
CHECKED BY: XX | DATE: 3/12/2015

HDR
2155 LOUISIANA BLVD NE, SUITE 9500
ALBUQUERQUE, NM 87110
MAIN: (505) 830-5400
FAX: (505) 830-5454

ABQRIDE

CITY OF ALBUQUERQUE
TRANSIT DEPARTMENT
ABQ RIDE

TITLE: CENTRAL AVENUE ALBUQUERQUE RAPID TRANSIT
STATION PLATFORM LAYOUT PLAN
WALTER ST

Design Review Committee	City Engineer Approval	Last Design Update	Mo./Day/Yr.	Mo./Day/Yr.

CITY PROJECT NO.	ZONE MAP NO.	SEGMENT NO.	SHEET	OF
631991	K13–K15	S3	37	98

Date: 12 Mar 2015 – 5:20pm User: zsharp
Drawing Name: SI_Pl 06-07.dwg

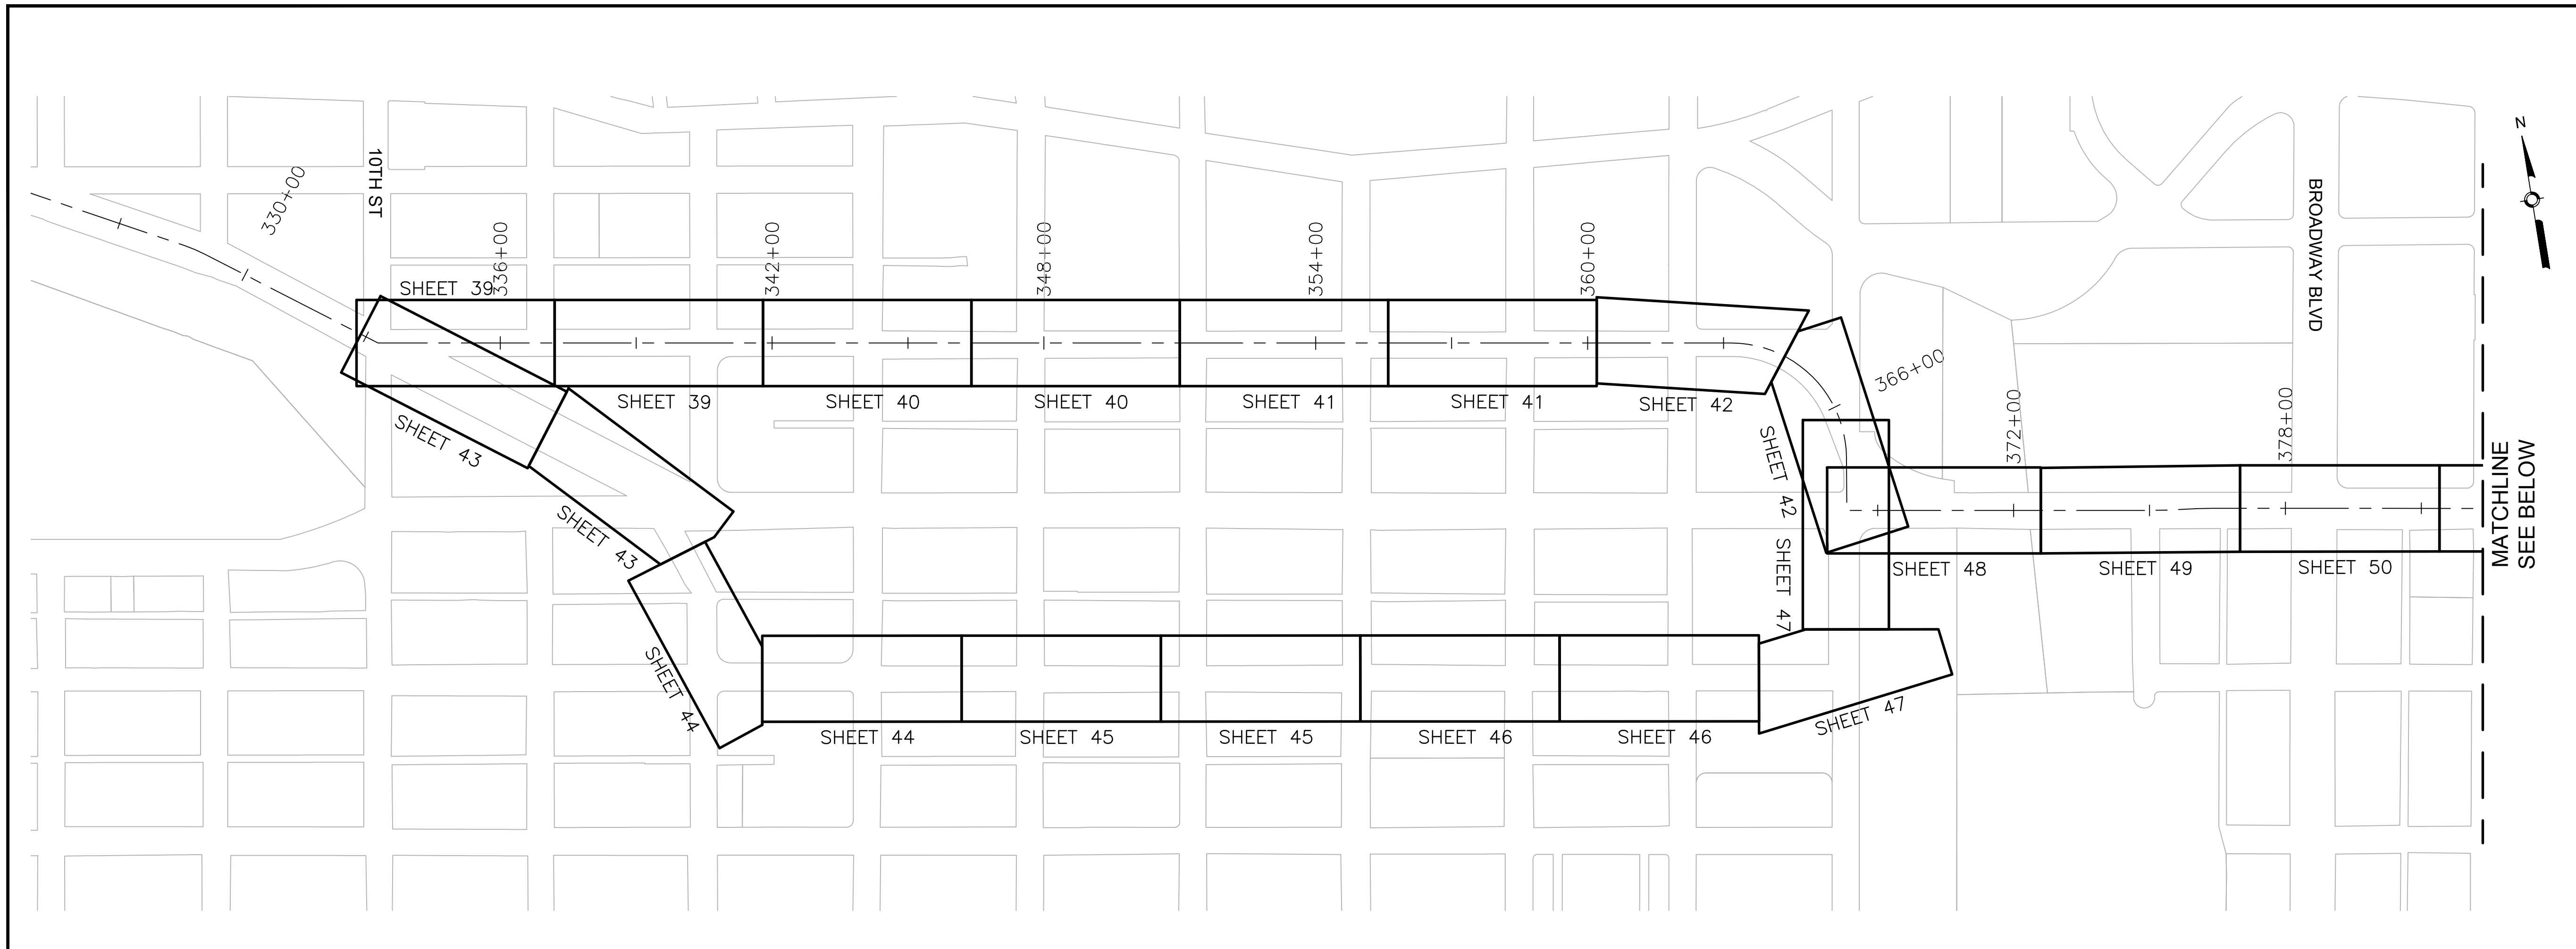

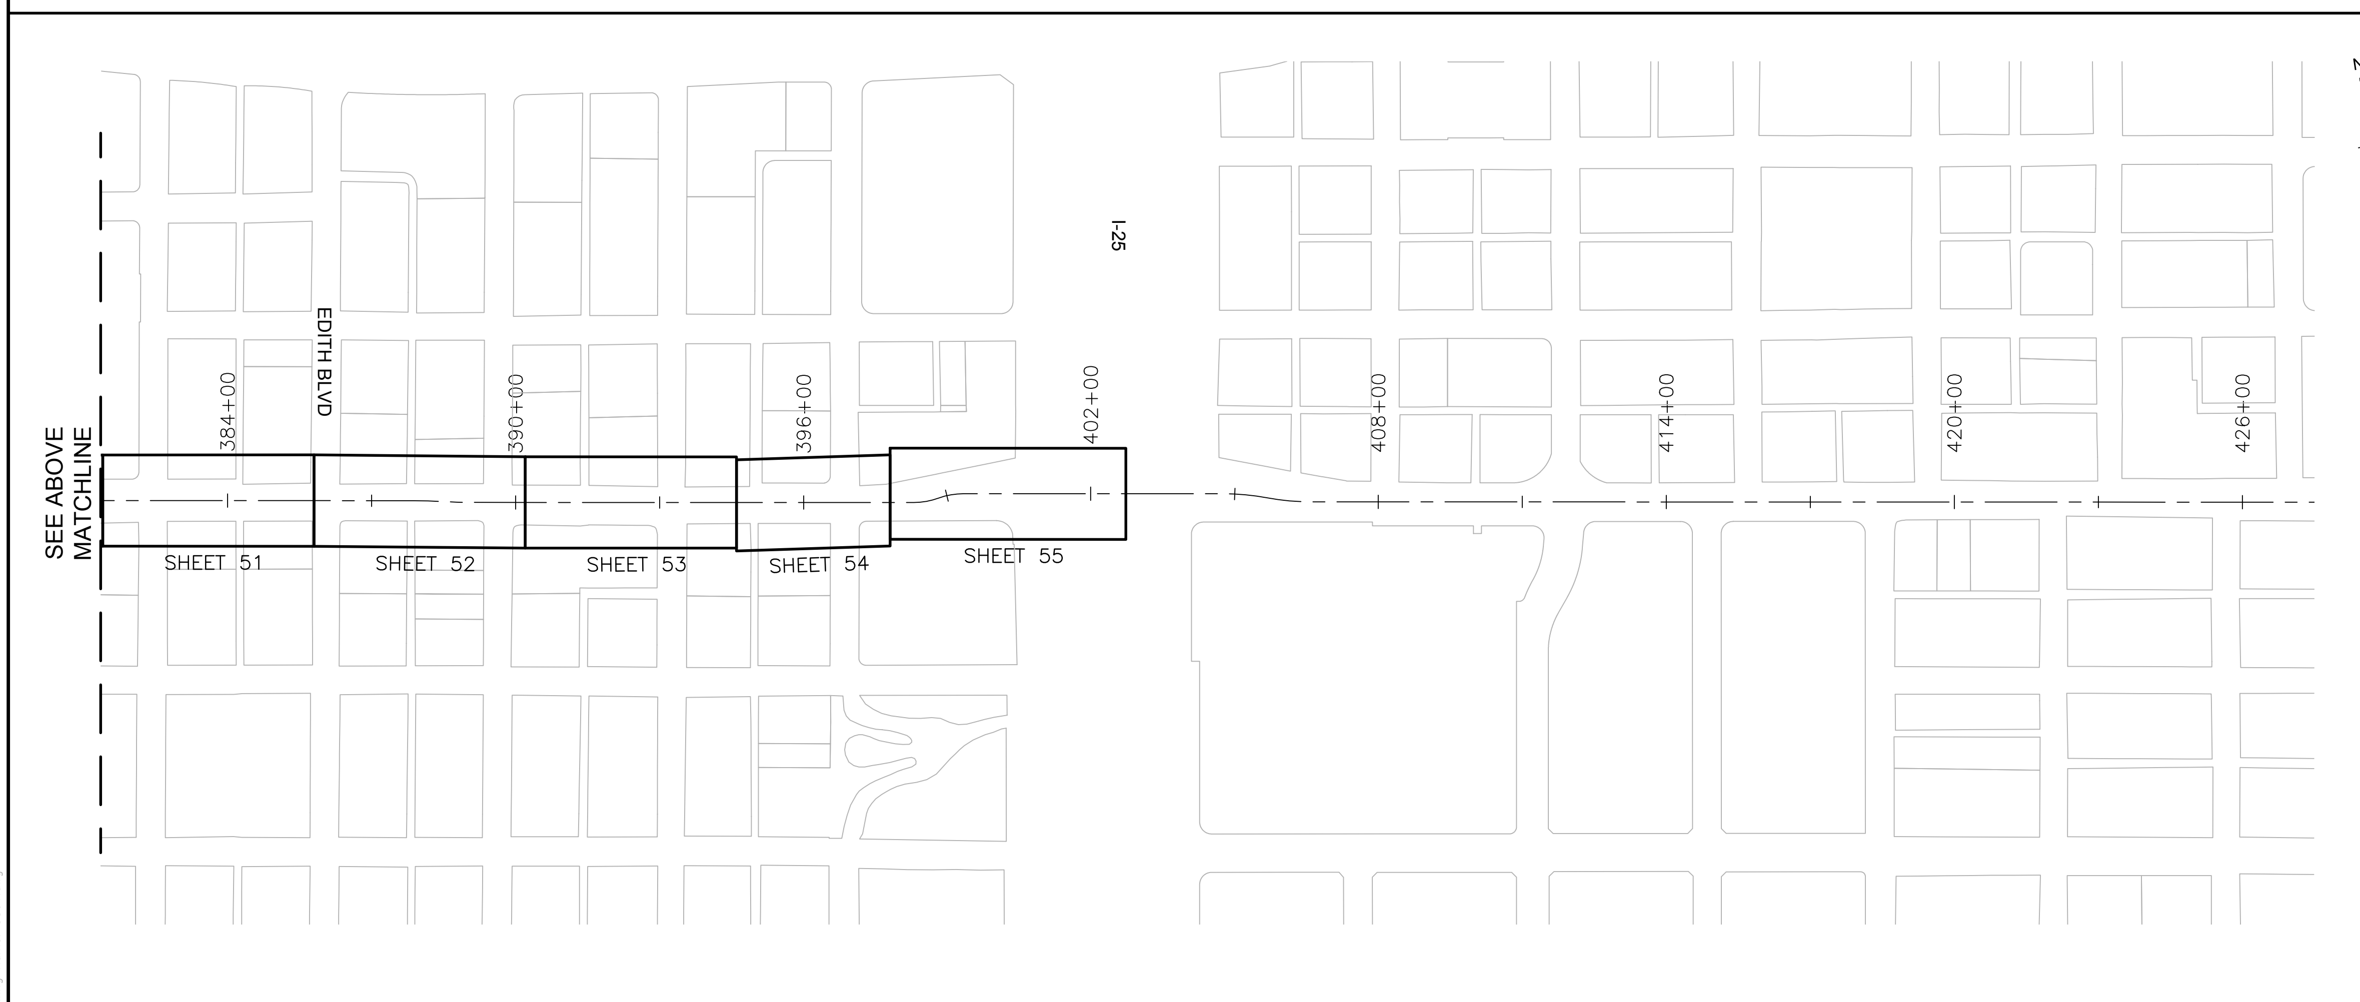

AS BUILT INFORMATION

CONTRACTOR DATE:
WORK STAKED BY DATE:
INSPECTOR'S ACCEPTANCE BY DATE:
FIELD VERIFICATION BY DATE:
DRAWINGS CORRECTED BY DATE:

MICRO-FILM INFORMATION

RECORDED BY DATE:
NO.

BENCHMARKS

PROJECT PRIMARY BENCHMARK: 5_K16A
A CITY OF ALBUQUERQUE 2 INCH BRASS DISC SET FLUSH IN THE SIDEWALK AND STAMPED "5-K16A". THE MONUMENT IS LOCATED ON THE NORTH SIDE OF CENTRAL AVE BETWEEN STANFORD DR AND COLUMBIA DR SE.
NM SPC CENTRAL ZONE GRID:
N: 1485016.971 USFT
E: 1530495.993 USFT
ELEV: 5174.054

SURVEY INFORMATION

FIELD NOTES		
NO.	BY	DATE

30% REVIEW

PRELIMINARY
NOT FOR CONSTRUCTION
03/2015

NO.	DATE	REMARKS	BY

REVISIONS

DESIGN

DESIGNED BY: XX DATE: 3/20/2015
DRAWN BY: XX DATE: 3/20/2015
CHECKED BY: XX DATE: 3/20/2015

HDR
2155 LOUISIANA BLVD NE, SUITE 9500
ALBUQUERQUE, NM 87110
MAIN: (505) 830-5400
FAX: (505) 830-5454

ABQRIDE

CITY OF ALBUQUERQUE
TRANSIT DEPARTMENT
ABQ RIDE

TITLE: CENTRAL AVENUE ALBUQUERQUE RAPID TRANSIT
OVERALL ROADWAY PLAN AND PROFILE
SHEET LAYOUT PLAN

Design Review Committee	City Engineer Approval	Last Design Update	Mo./Day/Yr.	Mo./Day/Yr.

CITY PROJECT NO.	ZONE MAP NO.	SEGMENT NO.	SHEET	OF
631991	K13–K15	S3	38	98

Date: 12 Mar 2015 – 5:20pm User: zsharp
Drawing Name: OS01.dwg

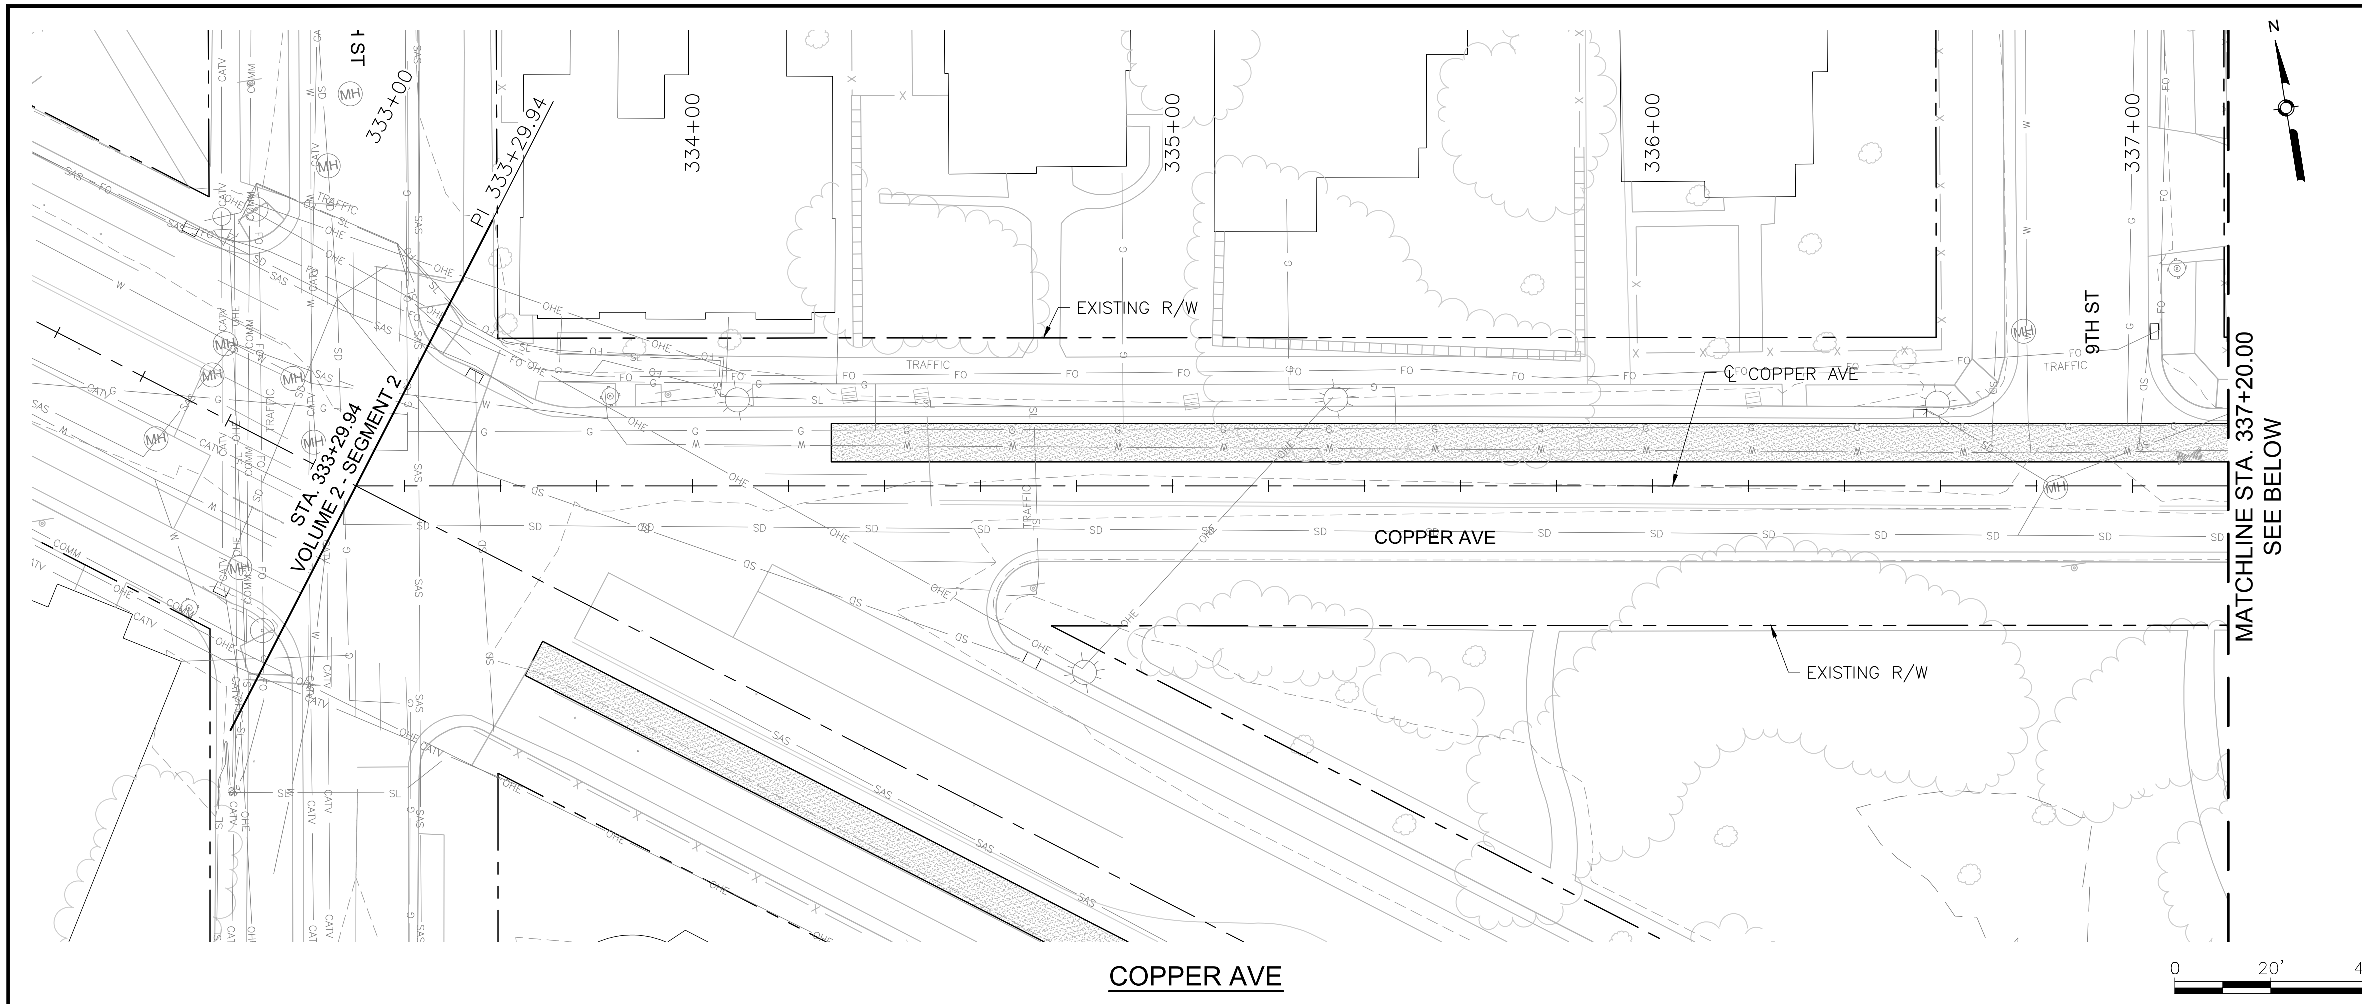

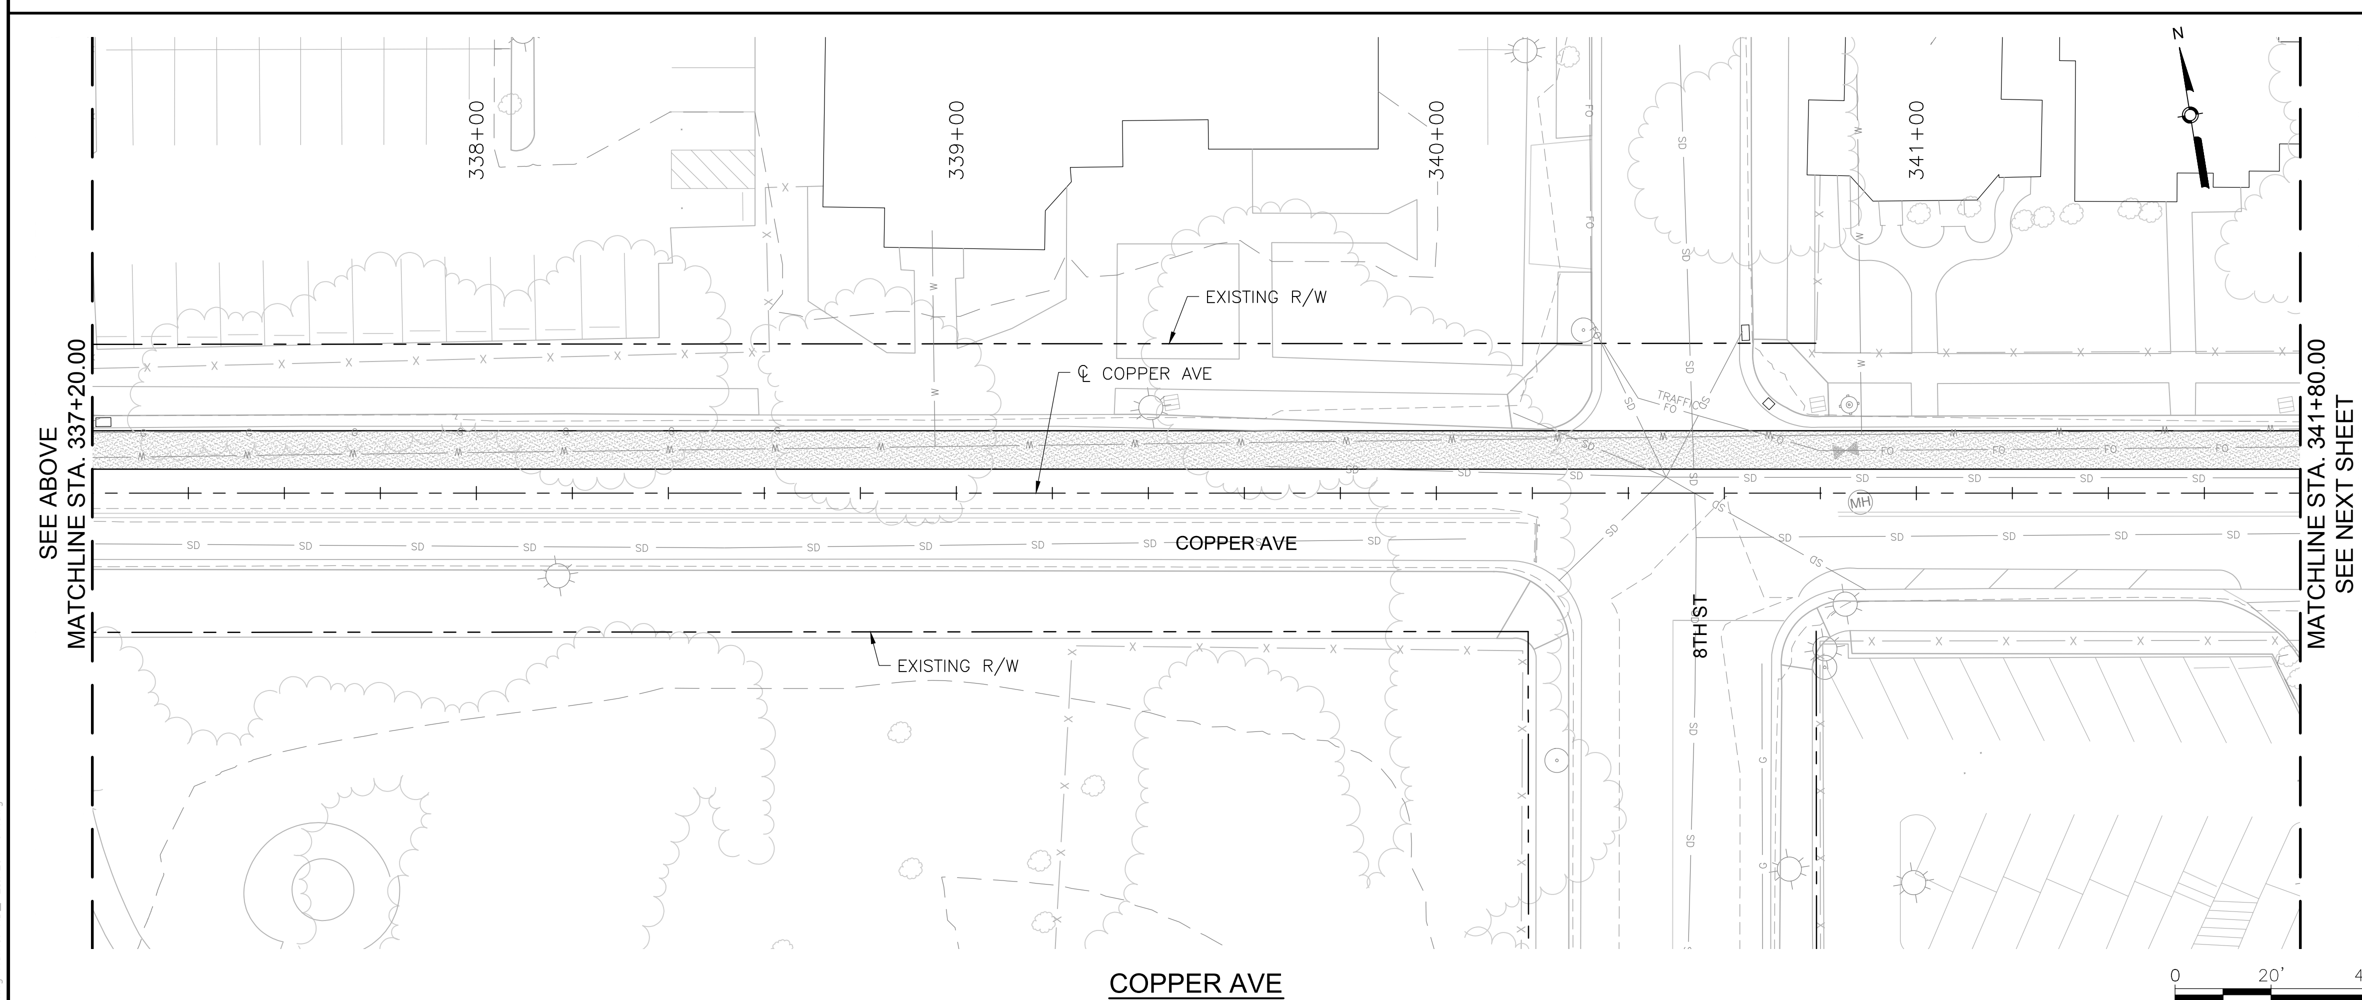

(X) KEYED NOTES

1. BUILD COA STANDARD CURB & GUTTER. SEE STD. DWG. 2415A.
2. BUILD COA MEDIAN CURB & GUTTER. SEE STD. DWG. 2415B.
3. BUILD COA CONCRETE VALLEY GUTTER. SEE STD. DWG. 2420.
4. BUILD 4" CONCRETE SIDEWALK. SEE STD. DWG. 2430.
5. BUILD PARALLEL CURB RAMP.
6. BUILD ONE-WAY DIRECTIONAL CURB RAMP.
7. BUILD PERPENDICULAR CURB RAMP.
8. BUILD RAMP SIDEWALK 6" CONCRETE DRIVEPAD. SEE STD. DWG. 2425.
9. BUILD OFFSET SIDEWALK 6" CONCRETE DRIVEPAD. SEE STD. DWG. 2425.
10. BUILD CONCRETE STATION PLATFORM AND RAMP. SEE STATION PLATFORM LAYOUT PLAN.
11. RELOCATE FIRE HYDRANT.
12. ADJUST VALVE TO FINAL GRADE.
13. ADJUST MANHOLE RIM TO FINAL GRADE.
14. REMOVE AND RELOCATE ELECTRIC POLE. (PERFORMED BY OTHERS)
15. INSTALL IMPACT ATTENUATOR. SEE NMDOT STD. DWG. 720-03-X/9

DRAINAGE KEYED NOTES

A. BUILD TYPE II DROP INLET VALLEY TYPE (URBAN USE) PER NMDOT STD. DWG. 623-04-1/1.
B. INSTALL NEW STORM DRAIN PIPE.
C. BUILD STORM INLET SINGLE "C" PER COA STD. DWG. 2205.
D. BUILD MANHOLE TYPE C PER COA STD. DWG. 2101.
E. ADJUST GRATE INLET.
F. BUILD STORM INLET SINGLE "A" PER COA STD. DWG. 2201.
G. BUILD STORM INLET DOUBLE "C" PER COA STD. DWG. 2205.
H. BUILD JUNCTION BOX PER NMDOT STD. DWG. 623-01-1/1.
I. BUILD SIDEWALK CULVERT PER COA STD. DWG. 2236.
J. BUILD STORM INLET TRIPLE "C" PER COA STD. DWG 2205.

GENERAL NOTES

1. SEE CORRIDOR STANDARD PLAN SET FOR ALL CURB RAMP AND DRIVEPAD DETAILS.

LEGEND

- ART - MIXED FLOW TRAFFIC
- ART - DEDICATED LANES
- ART STATION
- ASPHALT PAVEMENT
- MILL AND OVERLAY LIMITS
- TEXTURED/COLORED MEDIAN PAVEMENT
- MEDIAN LANDSCAPE

HDR
2155 LOUISIANA BLVD NE, SUITE 9500
ALBUQUERQUE, NM 87110
MAIN: (505) 830-5400
FAX: (505) 830-5454

AS BUILT INFORMATION
CONTRACTOR
WORK STAKED BY — DATE:
INSPECTOR'S ACCEPTANCE BY — DATE:
FIELD VERIFICATION BY — DATE:
DRAWINGS CORRECTED BY — DATE:

MICRO-FILM INFORMATION
RECORDED BY — DATE:
NO.

BENCHMARKS
PROJECT PRIMARY BENCHMARK: 5_K16A
A CITY OF ALBUQUERQUE 2 INCH BRASS DISC SET FLUSH IN THE SIDEWALK AND STAMPED "5-K16A". THE MONUMENT IS LOCATED ON THE NORTH SIDE OF CENTRAL AVE BETWEEN STANFORD DR AND COLUMBIA DR SE.
NM SPC CENTRAL ZONE GRID:
N: 1485016.971 USFT
E: 1530495.993 USFT
ELEV: 5174.054

SURVEY INFORMATION
FIELD NOTES

NO.	BY	DATE

30% REVIEW
PRELIMINARY
NOT FOR CONSTRUCTION
03/2015

REVISIONS

NO.	DATE	REMARKS	BY

DESIGN
DESIGNED BY: XX — DATE: 3/20/2015
DRAWN BY: XX — DATE: 3/20/2015
CHECKED BY: XX — DATE: 3/20/2015

ABQ RIDE
CITY OF ALBUQUERQUE
TRANSIT DEPARTMENT
ABQ RIDE

TITLE: CENTRAL AVENUE ALBUQUERQUE RAPID TRANSIT
ROADWAY PLAN AND PLAN

Design Review Committee	City Engineer Approval	Last Design Update	Mo./Day/Yr.	Mo./Day/Yr.

CITY PROJECT NO.	ZONE MAP NO.	SEGMENT NO.	SHEET	OF
631991	K13-K15	S3	39	98

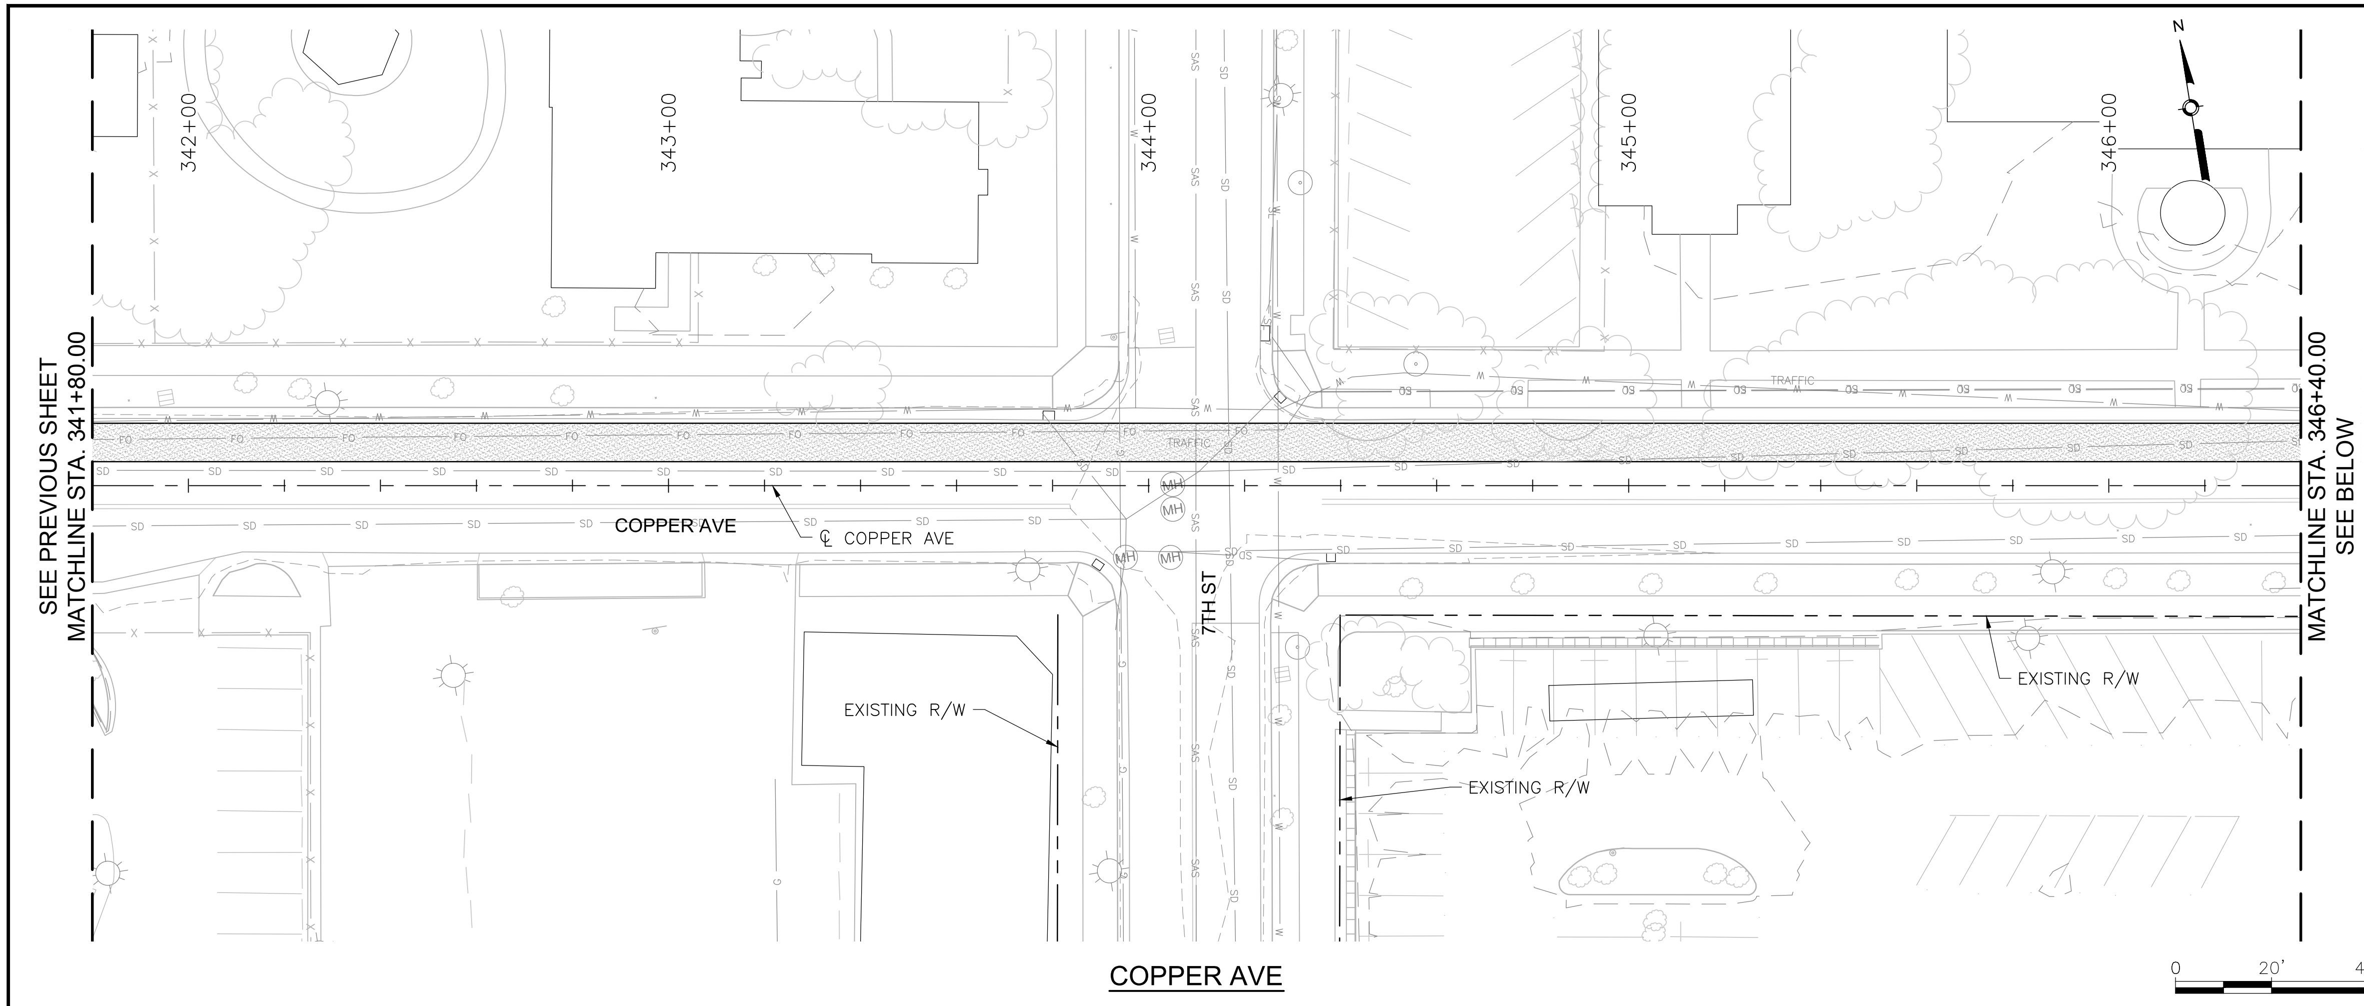

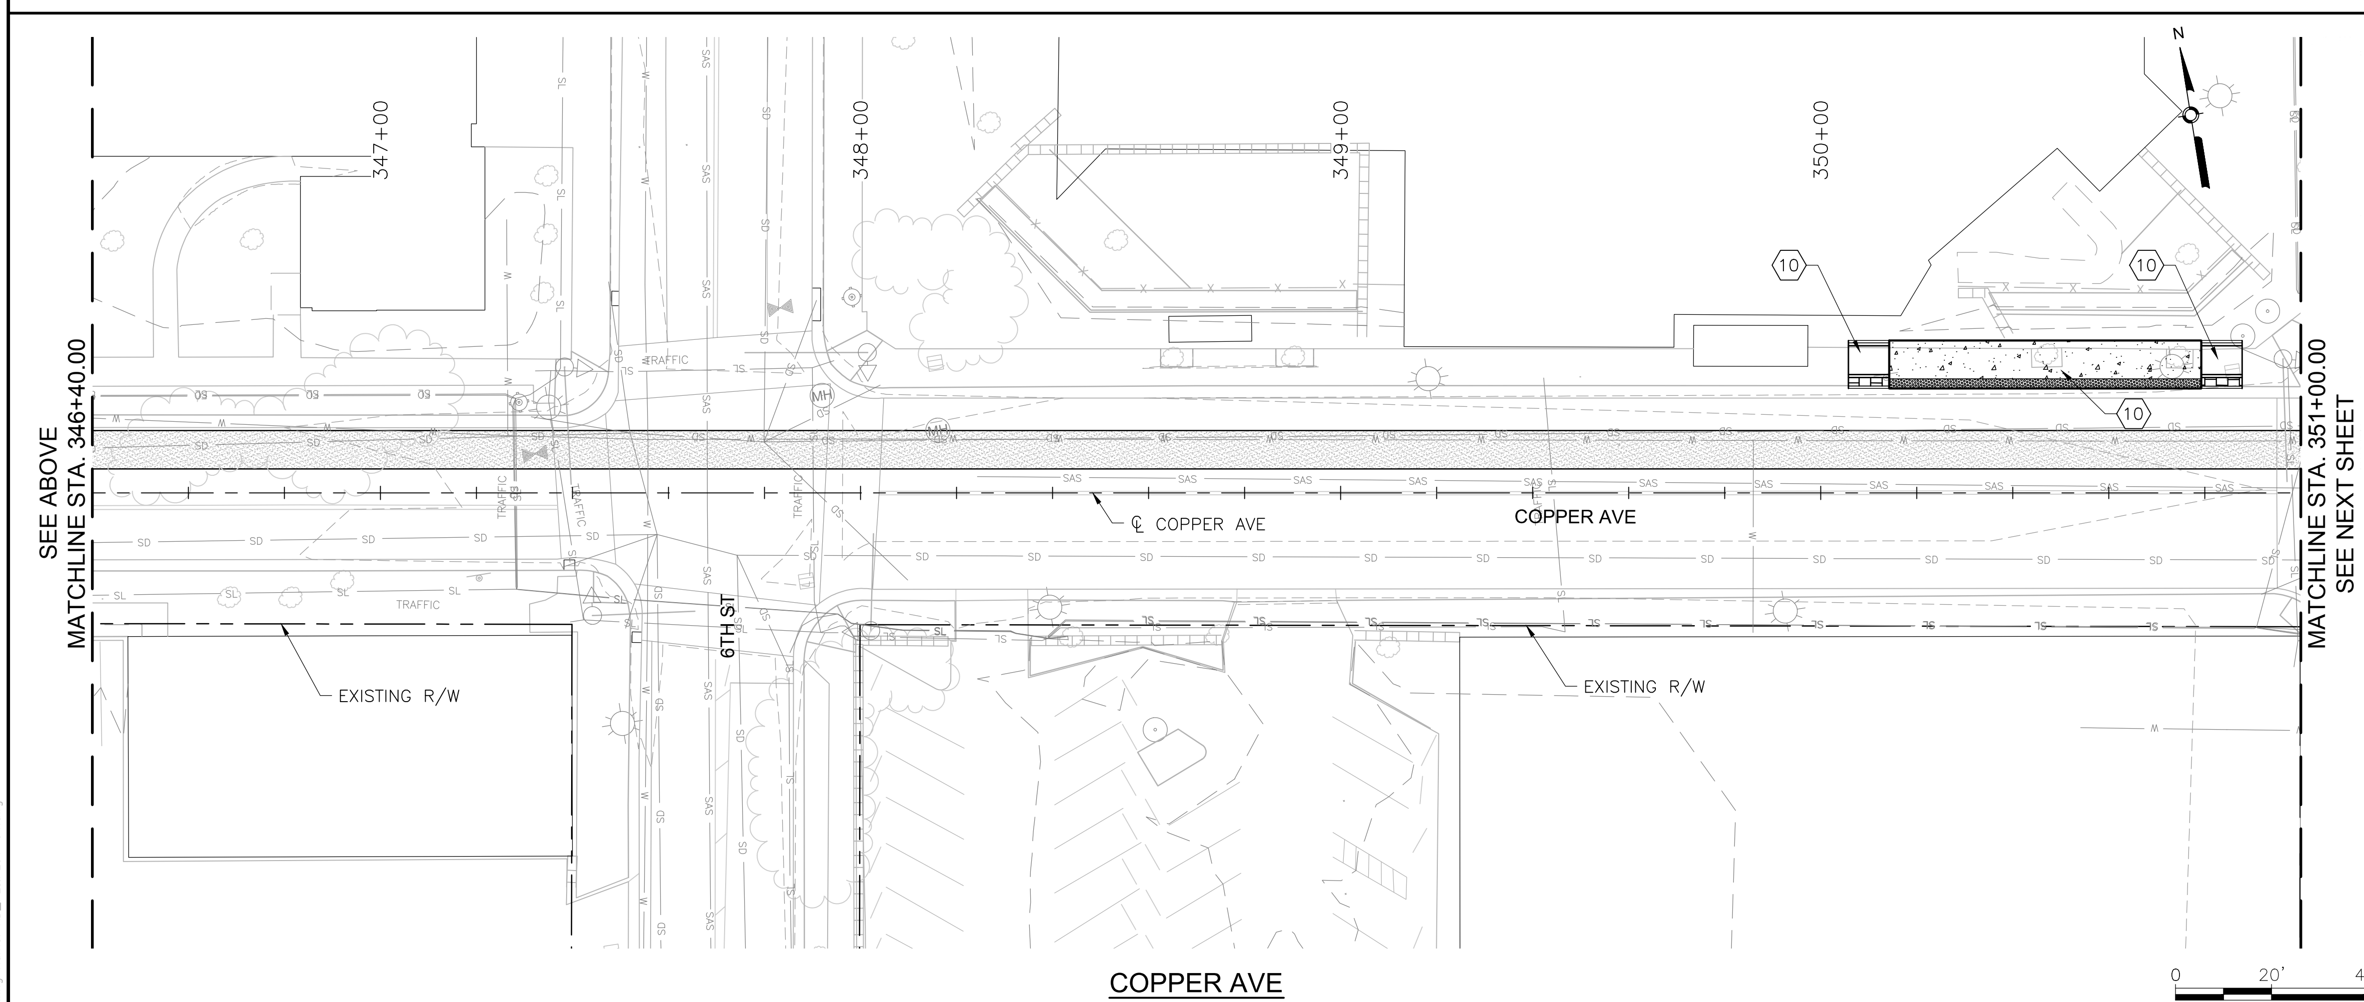

(X) KEYED NOTES

1. BUILD COA STANDARD CURB & GUTTER. SEE STD. DWG. 2415A.
2. BUILD COA MEDIAN CURB & GUTTER. SEE STD. DWG. 2415B.
3. BUILD COA CONCRETE VALLEY GUTTER. SEE STD. DWG. 2420.
4. BUILD 4" CONCRETE SIDEWALK. SEE STD. DWG. 2430.
5. BUILD PARALLEL CURB RAMP.
6. BUILD ONE-WAY DIRECTIONAL CURB RAMP.
7. BUILD PERPENDICULAR CURB RAMP.
8. BUILD RAMP SIDEWALK 6" CONCRETE DRIVEPAD. SEE STD. DWG. 2425.
9. BUILD OFFSET SIDEWALK 6" CONCRETE DRIVEPAD. SEE STD. DWG. 2425.
10. BUILD CONCRETE STATION PLATFORM AND RAMP. SEE STATION PLATFORM LAYOUT PLAN.
11. RELOCATE FIRE HYDRANT.
12. ADJUST VALVE TO FINAL GRADE.
13. ADJUST MANHOLE RIM TO FINAL GRADE.
14. REMOVE AND RELOCATE ELECTRIC POLE. (PERFORMED BY OTHERS)
15. INSTALL IMPACT ATTENUATOR. SEE NMDOT STD. DWG. 720-03-X/9

DRAINAGE KEYED NOTES

A. BUILD TYPE II DROP INLET VALLEY TYPE (URBAN USE) PER NMDOT STD. DWG. 623-04-1/1.
B. INSTALL NEW STORM DRAIN PIPE.
C. BUILD STORM INLET SINGLE "C" PER COA STD. DWG. 2205.
D. BUILD MANHOLE TYPE C PER COA STD. DWG. 2101.
E. ADJUST GRATE INLET.
F. BUILD STORM INLET SINGLE "A" PER COA STD. DWG. 2201.
G. BUILD STORM INLET DOUBLE "C" PER COA STD. DWG. 2205.
H. BUILD JUNCTION BOX PER NMDOT STD. DWG. 623-01-1/1.
I. BUILD SIDEWALK CULVERT PER COA STD. DWG. 2236.
J. BUILD STORM INLET TRIPLE "C" PER COA STD. DWG 2205.

GENERAL NOTES

1. SEE CORRIDOR STANDARD PLAN SET FOR ALL CURB RAMP AND DRIVEPAD DETAILS.

LEGEND

- ART – MIXED FLOW TRAFFIC
- ART – DEDICATED LANES
- ART STATION
- ASPHALT PAVEMENT
- MILL AND OVERLAY LIMITS
- TEXTURED/COLORED MEDIAN PAVEMENT
- MEDIAN LANDSCAPE

HDR
2155 LOUISIANA BLVD NE, SUITE 9500
ALBUQUERQUE, NM 87110
MAIN: (505) 830-5400
FAX: (505) 830-5454

AS BUILT INFORMATION
CONTRACTOR | DATE:
WORK STAKED BY | DATE:
INSPECTOR'S ACCEPTANCE BY | DATE:
FIELD VERIFICATION BY | DATE:
DRAWINGS CORRECTED BY | DATE:

MICRO-FILM INFORMATION
RECORDED BY | DATE:
NO.

BENCHMARKS
PROJECT PRIMARY BENCHMARK: 5_K16A
A CITY OF ALBUQUERQUE 2 INCH BRASS DISC SET FLUSH IN THE SIDEWALK AND STAMPED "5-K16A". THE MONUMENT IS LOCATED ON THE NORTH SIDE OF CENTRAL AVE BETWEEN STANFORD DR AND COLUMBIA DR SE.
NM SPC CENTRAL ZONE GRID:
N: 1485016.971 USFT
E: 1530495.993 USFT
ELEV: 5174.054

SURVEY INFORMATION
FIELD NOTES
NO.	BY	DATE

30% REVIEW

PRELIMINARY
NOT FOR CONSTRUCTION
03/2015

REVISIONS
NO.	DATE	REMARKS	BY

DESIGN
DESIGNED BY: XX | DATE: 3/20/2015
DRAWN BY: XX | DATE: 3/20/2015
CHECKED BY: XX | DATE: 3/20/2015

ABQRIDE

CITY OF ALBUQUERQUE
TRANSIT DEPARTMENT
ABQ RIDE

TITLE: CENTRAL AVENUE ALBUQUERQUE RAPID TRANSIT
ROADWAY PLAN AND PLAN

Design Review Committee	City Engineer Approval	Last Design Update	Mo./Day/Yr.	Mo./Day/Yr.

CITY PROJECT NO.	ZONE MAP NO.	SEGMENT NO.	SHEET	OF
631991	K13-K15	S3	40	98

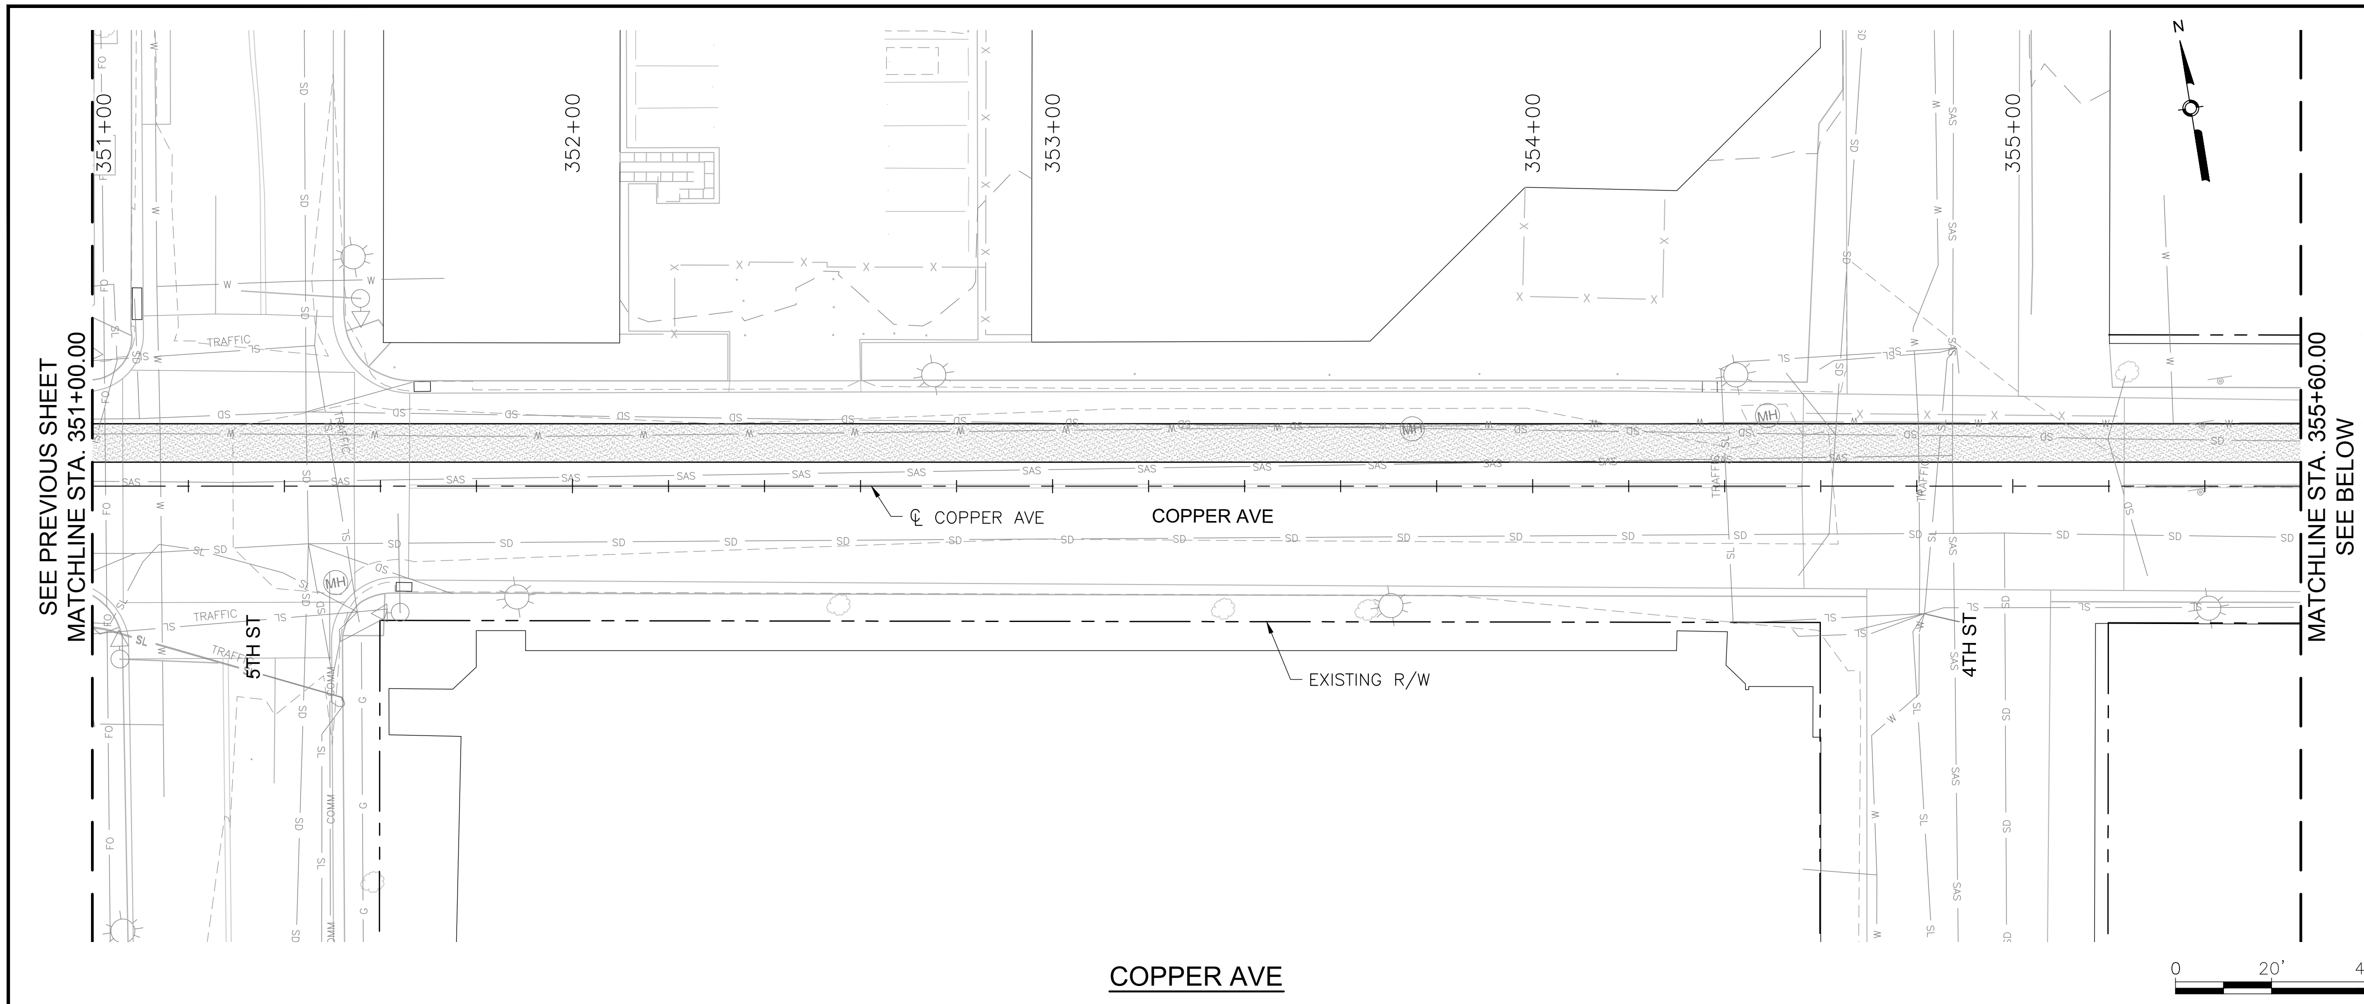

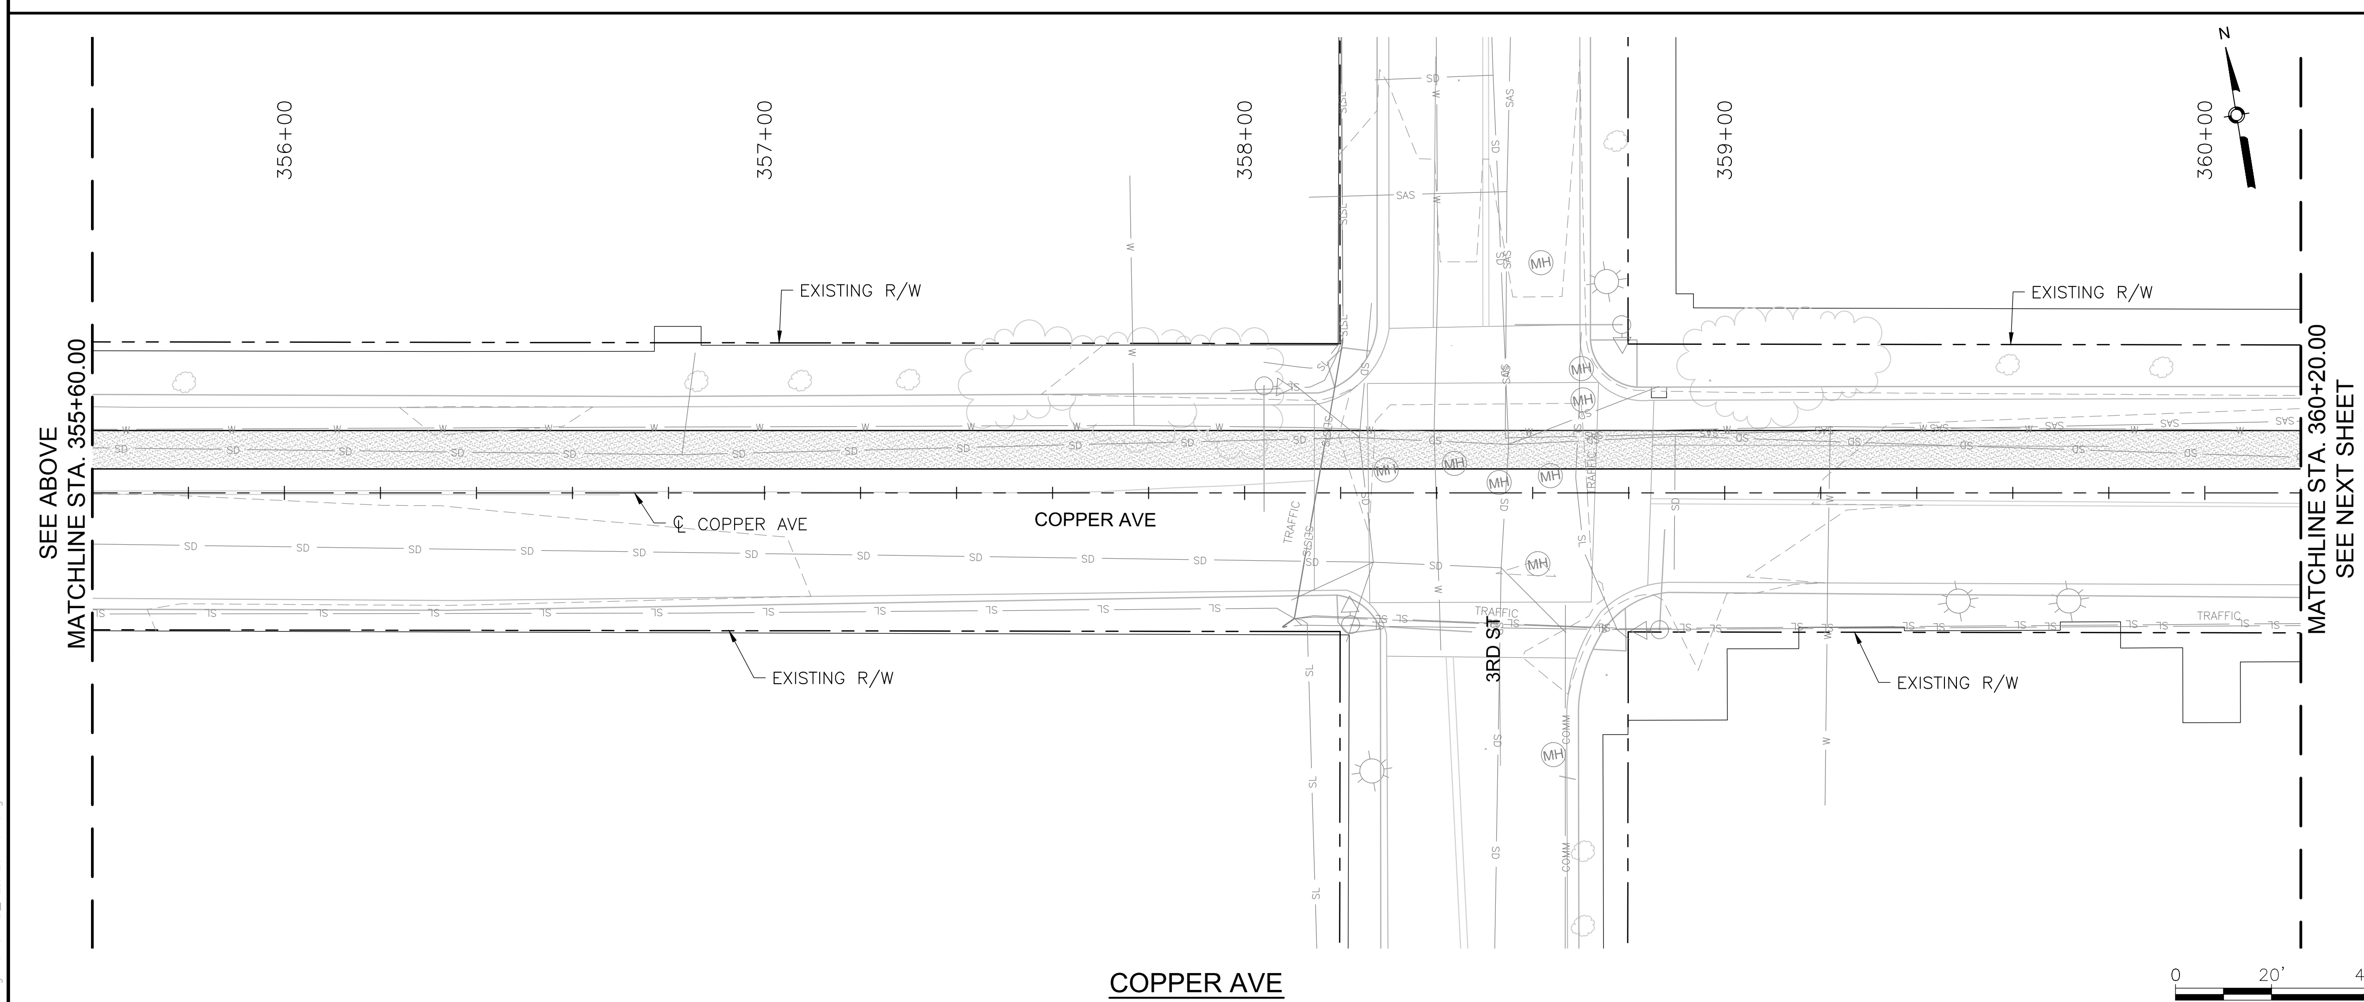

Ⓧ KEYED NOTES

1. BUILD COA STANDARD CURB & GUTTER. SEE STD. DWG. 2415A.
2. BUILD COA MEDIAN CURB & GUTTER. SEE STD. DWG. 2415B.
3. BUILD COA CONCRETE VALLEY GUTTER. SEE STD. DWG. 2420.
4. BUILD 4" CONCRETE SIDEWALK. SEE STD. DWG. 2430.
5. BUILD PARALLEL CURB RAMP.
6. BUILD ONE-WAY DIRECTIONAL CURB RAMP.
7. BUILD PERPENDICULAR CURB RAMP.
8. BUILD RAMP SIDEWALK 6" CONCRETE DRIVEPAD. SEE STD. DWG. 2425.
9. BUILD OFFSET SIDEWALK 6" CONCRETE DRIVEPAD. SEE STD. DWG. 2425.
10. BUILD CONCRETE STATION PLATFORM AND RAMP. SEE STATION PLATFORM LAYOUT PLAN.
11. RELOCATE FIRE HYDRANT.
12. ADJUST VALVE TO FINAL GRADE.
13. ADJUST MANHOLE RIM TO FINAL GRADE.
14. REMOVE AND RELOCATE ELECTRIC POLE. (PERFORMED BY OTHERS)
15. INSTALL IMPACT ATTENUATOR. SEE NMDOT STD. DWG. 720-03-X/9

DRAINAGE KEYED NOTES

A. BUILD TYPE II DROP INLET VALLEY TYPE (URBAN USE) PER NMDOT STD. DWG. 623-04-1/1.
B. INSTALL NEW STORM DRAIN PIPE.
C. BUILD STORM INLET SINGLE "C" PER COA STD. DWG. 2205.
D. BUILD MANHOLE TYPE C PER COA STD. DWG. 2101.
E. ADJUST GRATE INLET.
F. BUILD STORM INLET SINGLE "A" PER COA STD. DWG. 2201.
G. BUILD STORM INLET DOUBLE "C" PER COA STD. DWG. 2205.
H. BUILD JUNCTION BOX PER NMDOT STD. DWG. 623-01-1/1.
I. BUILD SIDEWALK CULVERT PER COA STD. DWG. 2236.
J. BUILD STORM INLET TRIPLE "C" PER COA STD. DWG 2205.

GENERAL NOTES

1. SEE CORRIDOR STANDARD PLAN SET FOR ALL CURB RAMP AND DRIVEPAD DETAILS.

LEGEND

- ART – MIXED FLOW TRAFFIC
- ART – DEDICATED LANES
- ART STATION
- ASPHALT PAVEMENT
- MILL AND OVERLAY LIMITS
- TEXTURED/COLORED MEDIAN PAVEMENT
- MEDIAN LANDSCAPE

AS BUILT INFORMATION
CONTRACTOR
WORK STAKED BY — DATE:
INSPECTOR'S ACCEPTANCE BY — DATE:
FIELD VERIFICATION BY — DATE:
DRAWINGS CORRECTED BY — DATE:

MICRO-FILM INFORMATION
RECORDED BY — DATE:
NO.

BENCHMARKS
PROJECT PRIMARY BENCHMARK: 5_K16A
A CITY OF ALBUQUERQUE 2 INCH BRASS DISC SET FLUSH IN THE SIDEWALK AND STAMPED "5-K16A". THE MONUMENT IS LOCATED ON THE NORTH SIDE OF CENTRAL AVE BETWEEN STANFORD DR AND COLUMBIA DR SE.
NM SPC CENTRAL ZONE GRID:
N: 1485016.971 USFT
E: 1530495.993 USFT
ELEV: 5174.054

SURVEY INFORMATION
FIELD NOTES
NO.	BY	DATE

30% REVIEW
PRELIMINARY
NOT FOR CONSTRUCTION
03/2015

REVISIONS
NO.	DATE	REMARKS	BY

DESIGN
DESIGNED BY: XX — DATE: 3/20/2015
DRAWN BY: XX — DATE: 3/20/2015
CHECKED BY: XX — DATE: 3/20/2015

HDR
2155 LOUISIANA BLVD NE, SUITE 9500
ALBUQUERQUE, NM 87110
MAIN: (505) 830-5400
FAX: (505) 830-5454

ABQ RIDE
CITY OF ALBUQUERQUE
TRANSIT DEPARTMENT
ABQ RIDE

TITLE: CENTRAL AVENUE ALBUQUERQUE RAPID TRANSIT
ROADWAY PLAN AND PLAN

Design Review Committee	City Engineer Approval	Last Design Update	Mo./Day/Yr.	Mo./Day/Yr.

CITY PROJECT NO.	ZONE MAP NO.	SEGMENT NO.	SHEET	OF
631991	K13-K15	S3	41	98

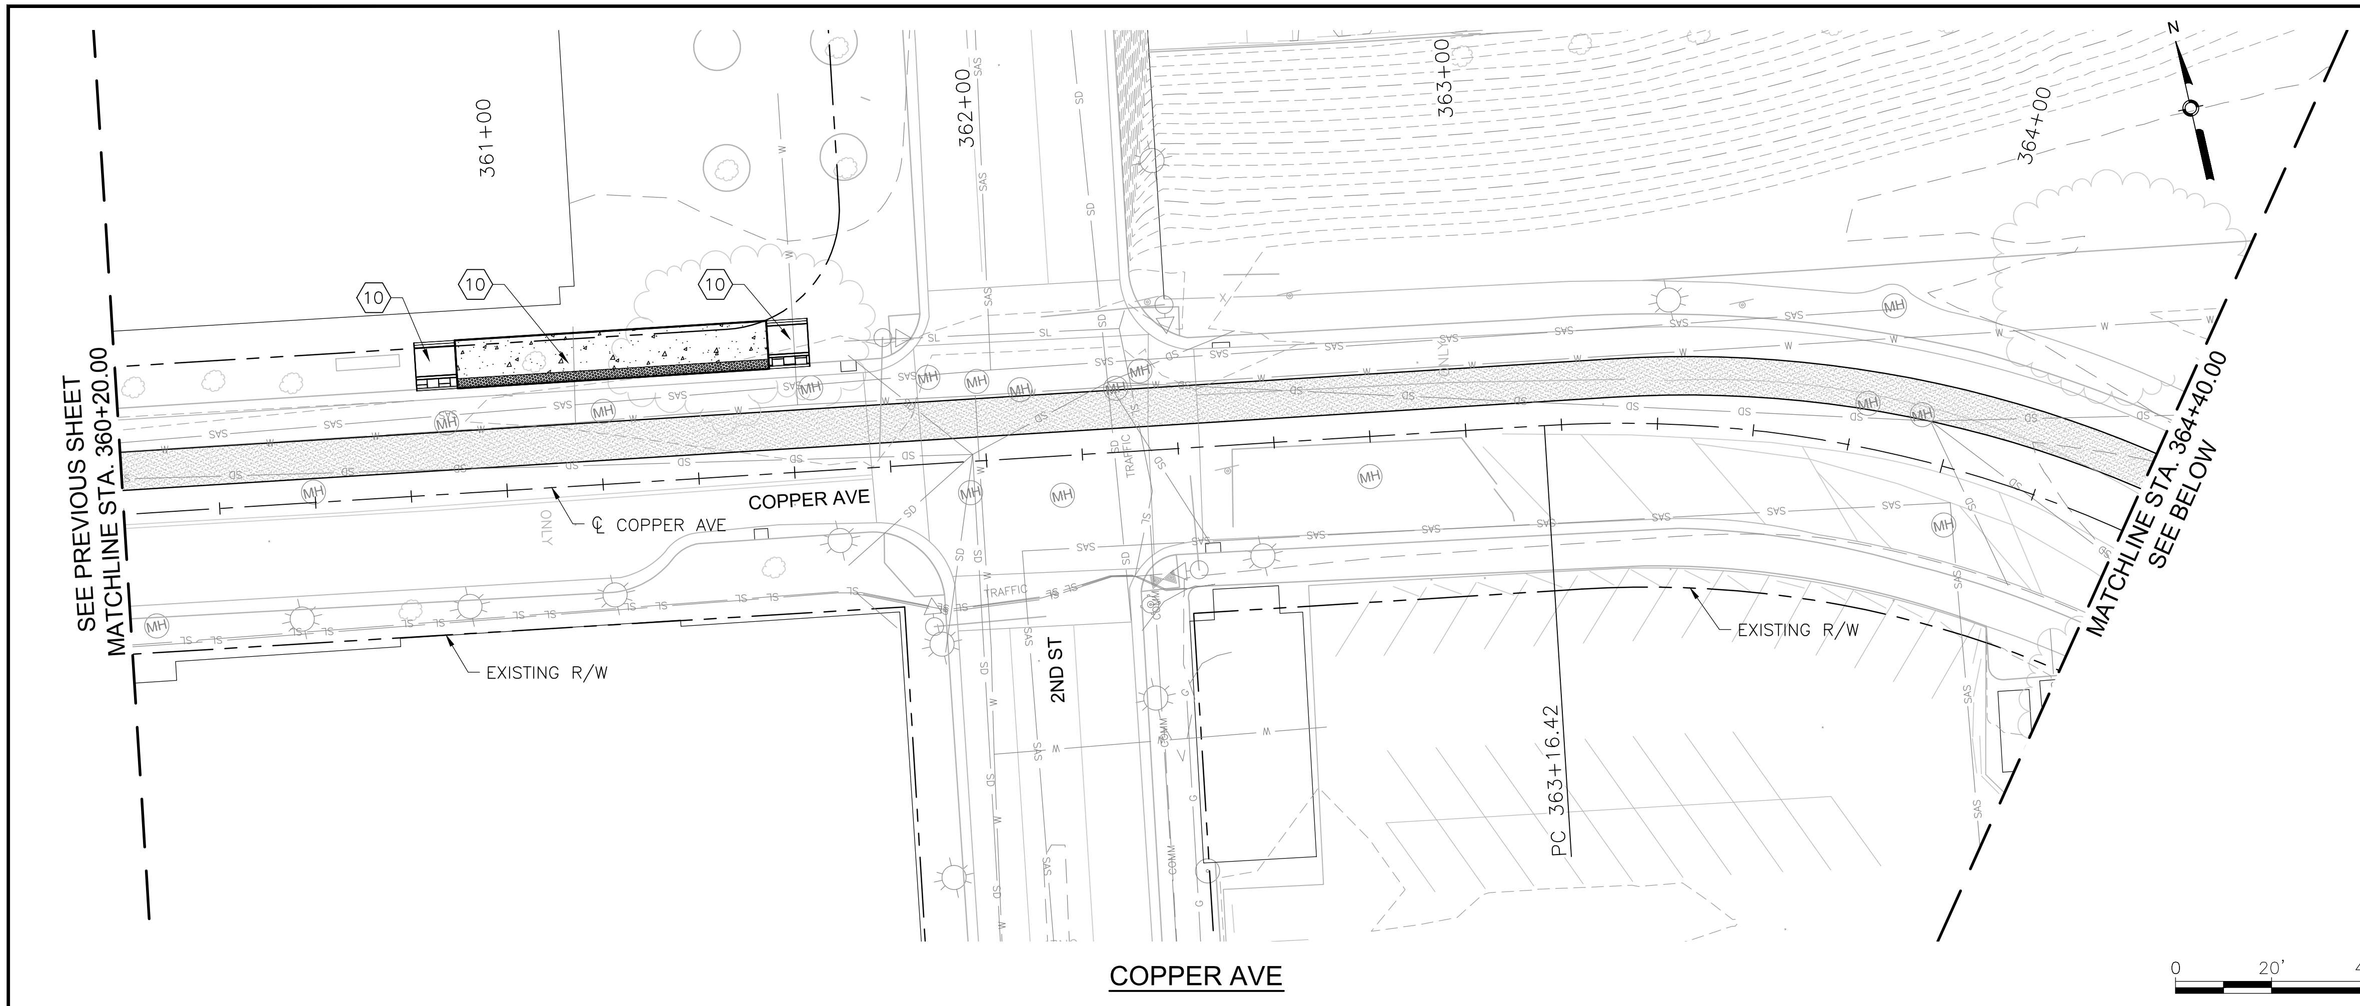

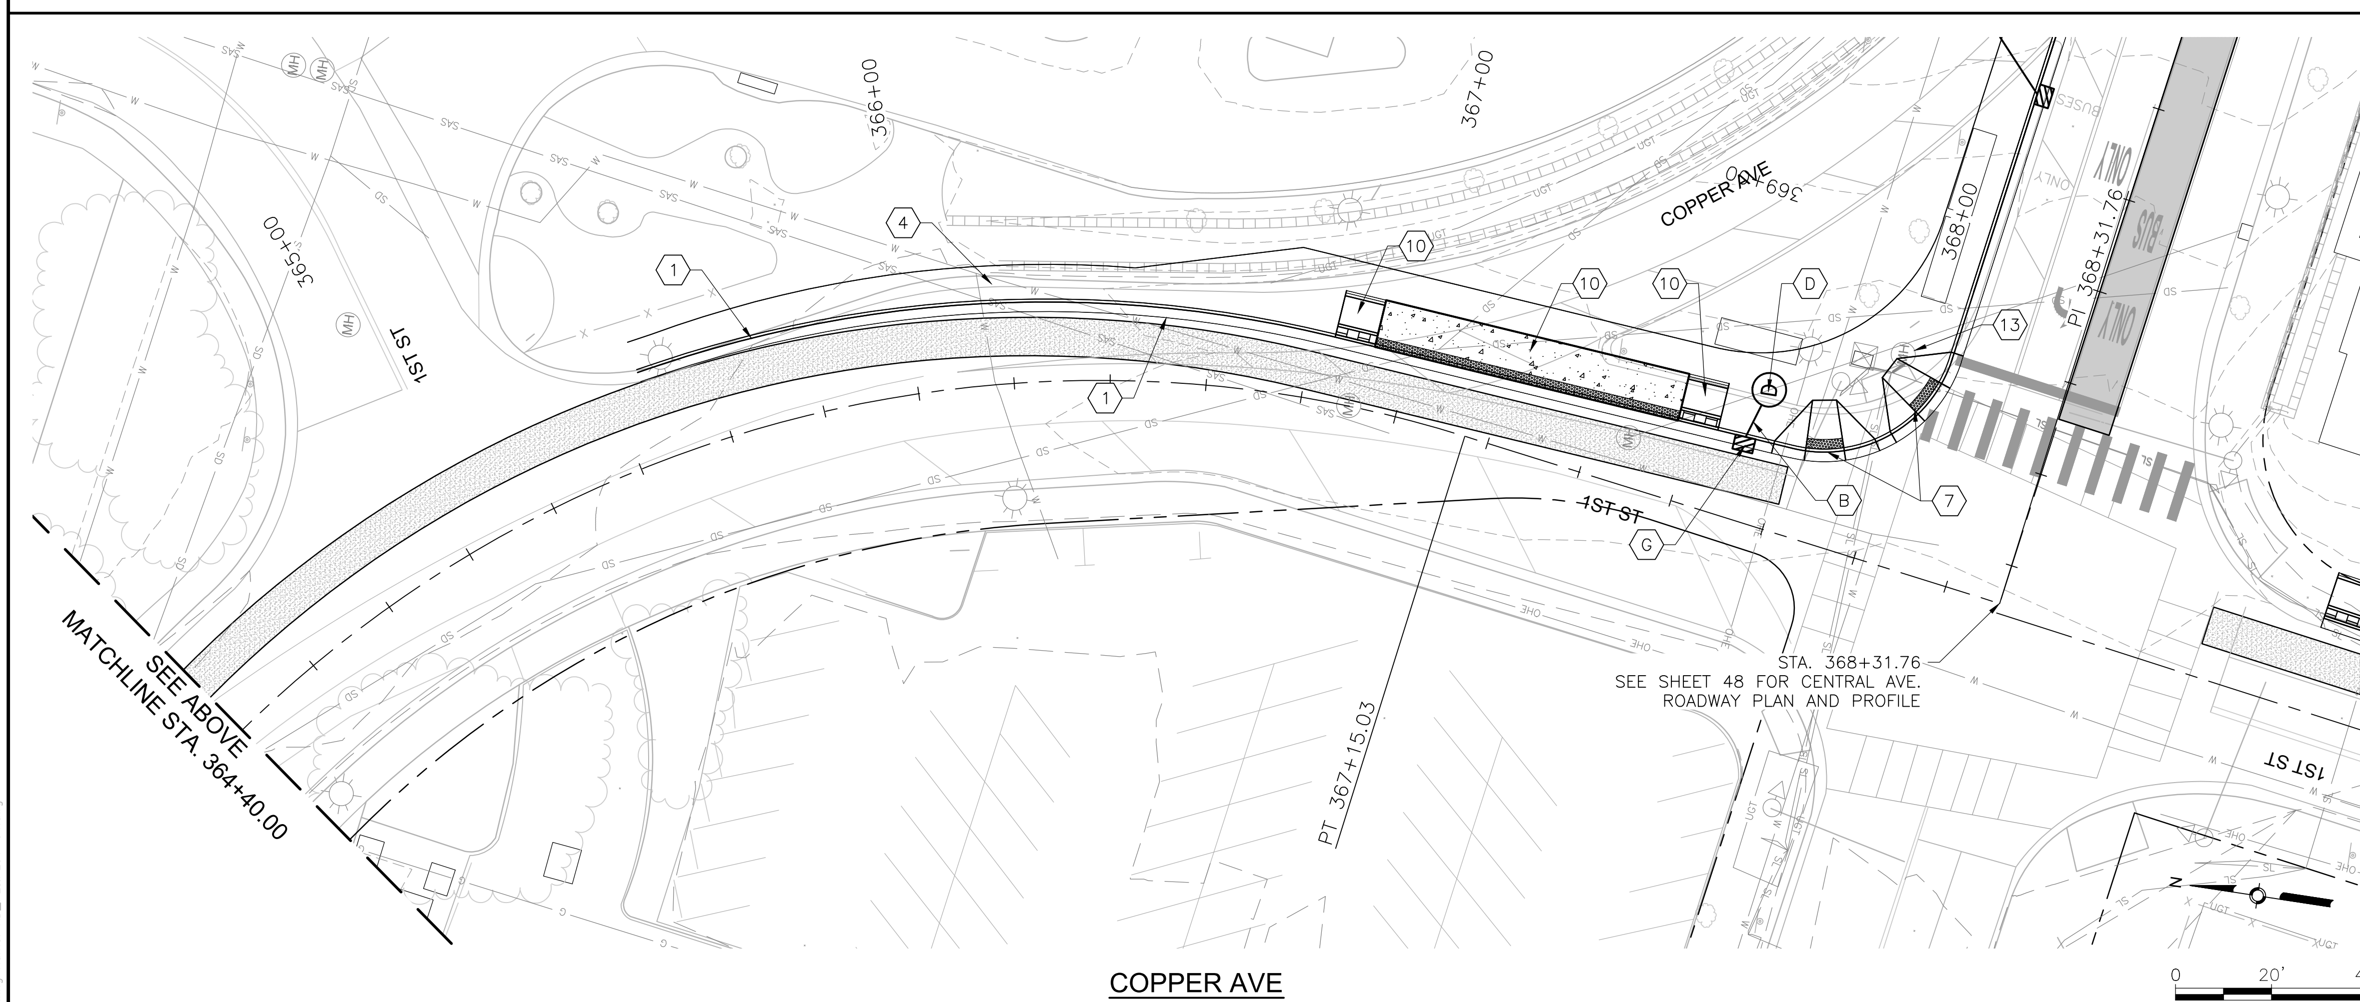

KEYED NOTES

1. BUILD COA STANDARD CURB & GUTTER. SEE STD. DWG. 2415A.
2. BUILD COA MEDIAN CURB & GUTTER. SEE STD. DWG. 2415B.
3. BUILD COA CONCRETE VALLEY GUTTER. SEE STD. DWG. 2420.
4. BUILD 4" CONCRETE SIDEWALK. SEE STD. DWG. 2430.
5. BUILD PARALLEL CURB RAMP.
6. BUILD ONE-WAY DIRECTIONAL CURB RAMP.
7. BUILD PERPENDICULAR CURB RAMP.
8. BUILD RAMP SIDEWALK 6" CONCRETE DRIVEPAD. SEE STD. DWG. 2425.
9. BUILD OFFSET SIDEWALK 6" CONCRETE DRIVEPAD. SEE STD. DWG. 2425.
10. BUILD CONCRETE STATION PLATFORM AND RAMP. SEE STATION PLATFORM LAYOUT PLAN.
11. RELOCATE FIRE HYDRANT.
12. ADJUST VALVE TO FINAL GRADE.
13. ADJUST MANHOLE RIM TO FINAL GRADE.
14. REMOVE AND RELOCATE ELECTRIC POLE. (PERFORMED BY OTHERS)
15. INSTALL IMPACT ATTENUATOR. SEE NMDOT STD. DWG. 720-03-X/9

DRAINAGE KEYED NOTES

A. BUILD TYPE II DROP INLET VALLEY TYPE (URBAN USE) PER NMDOT STD. DWG. 623-04-1/1.
B. INSTALL NEW STORM DRAIN PIPE.
C. BUILD STORM INLET SINGLE "C" PER COA STD. DWG. 2205.
D. BUILD MANHOLE TYPE C PER COA STD. DWG. 2101.
E. ADJUST GRATE INLET.
F. BUILD STORM INLET SINGLE "A" PER COA STD. DWG. 2201.
G. BUILD STORM INLET DOUBLE "C" PER COA STD. DWG. 2205.
H. BUILD JUNCTION BOX PER NMDOT STD. DWG. 623-01-1/1.
I. BUILD SIDEWALK CULVERT PER COA STD. DWG. 2236.
J. BUILD STORM INLET TRIPLE "C" PER COA STD. DWG 2205.

GENERAL NOTES

1. SEE CORRIDOR STANDARD PLAN SET FOR ALL CURB RAMP AND DRIVEPAD DETAILS.

LEGEND

- ART – MIXED FLOW TRAFFIC
- ART – DEDICATED LANES
- ART STATION
- ASPHALT PAVEMENT
- MILL AND OVERLAY LIMITS
- TEXTURED/COLORED MEDIAN PAVEMENT
- MEDIAN LANDSCAPE

AS BUILT INFORMATION

CONTRACTOR
WORK STAKED BY — DATE:
INSPECTOR'S ACCEPTANCE BY — DATE:
FIELD VERIFICATION BY — DATE:
DRAWINGS CORRECTED BY — DATE:

MICRO-FILM INFORMATION

RECORDED BY — DATE:
NO.

BENCHMARKS

PROJECT PRIMARY BENCHMARK: 5_K16A
A CITY OF ALBUQUERQUE 2 INCH BRASS DISC SET FLUSH IN THE SIDEWALK AND STAMPED "5-K16A". THE MONUMENT IS LOCATED ON THE NORTH SIDE OF CENTRAL AVE BETWEEN STANFORD DR AND COLUMBIA DR SE.
NM SPC CENTRAL ZONE GRID:
N: 1485016.971 USFT
E: 1530495.993 USFT
ELEV: 5174.054

SURVEY INFORMATION

FIELD NOTES		
NO.	BY	DATE

30% REVIEW

PRELIMINARY
NOT FOR CONSTRUCTION
03/2015

REVISIONS

NO.	DATE	REMARKS	BY

DESIGN

DESIGNED BY: XX — DATE: 3/20/2015
DRAWN BY: XX — DATE: 3/20/2015
CHECKED BY: XX — DATE: 3/20/2015

HDR
2155 LOUISIANA BLVD NE, SUITE 9500
ALBUQUERQUE, NM 87110
MAIN: (505) 830-5400
FAX: (505) 830-5454

ABQ RIDE

CITY OF ALBUQUERQUE
TRANSIT DEPARTMENT
ABQ RIDE

TITLE: CENTRAL AVENUE ALBUQUERQUE RAPID TRANSIT
ROADWAY PLAN AND PLAN

Design Review Committee	City Engineer Approval	Last Design Update	Mo./Day/Yr.	Mo./Day/Yr.

CITY PROJECT NO.	ZONE MAP NO.	SEGMENT NO.	SHEET	OF
631991	K13-K15	S3	42	98

Date: 12 Mar 2015 - 5:25pm User: zsharp
Drawing Name: RD_PL&PR01-04.dwg

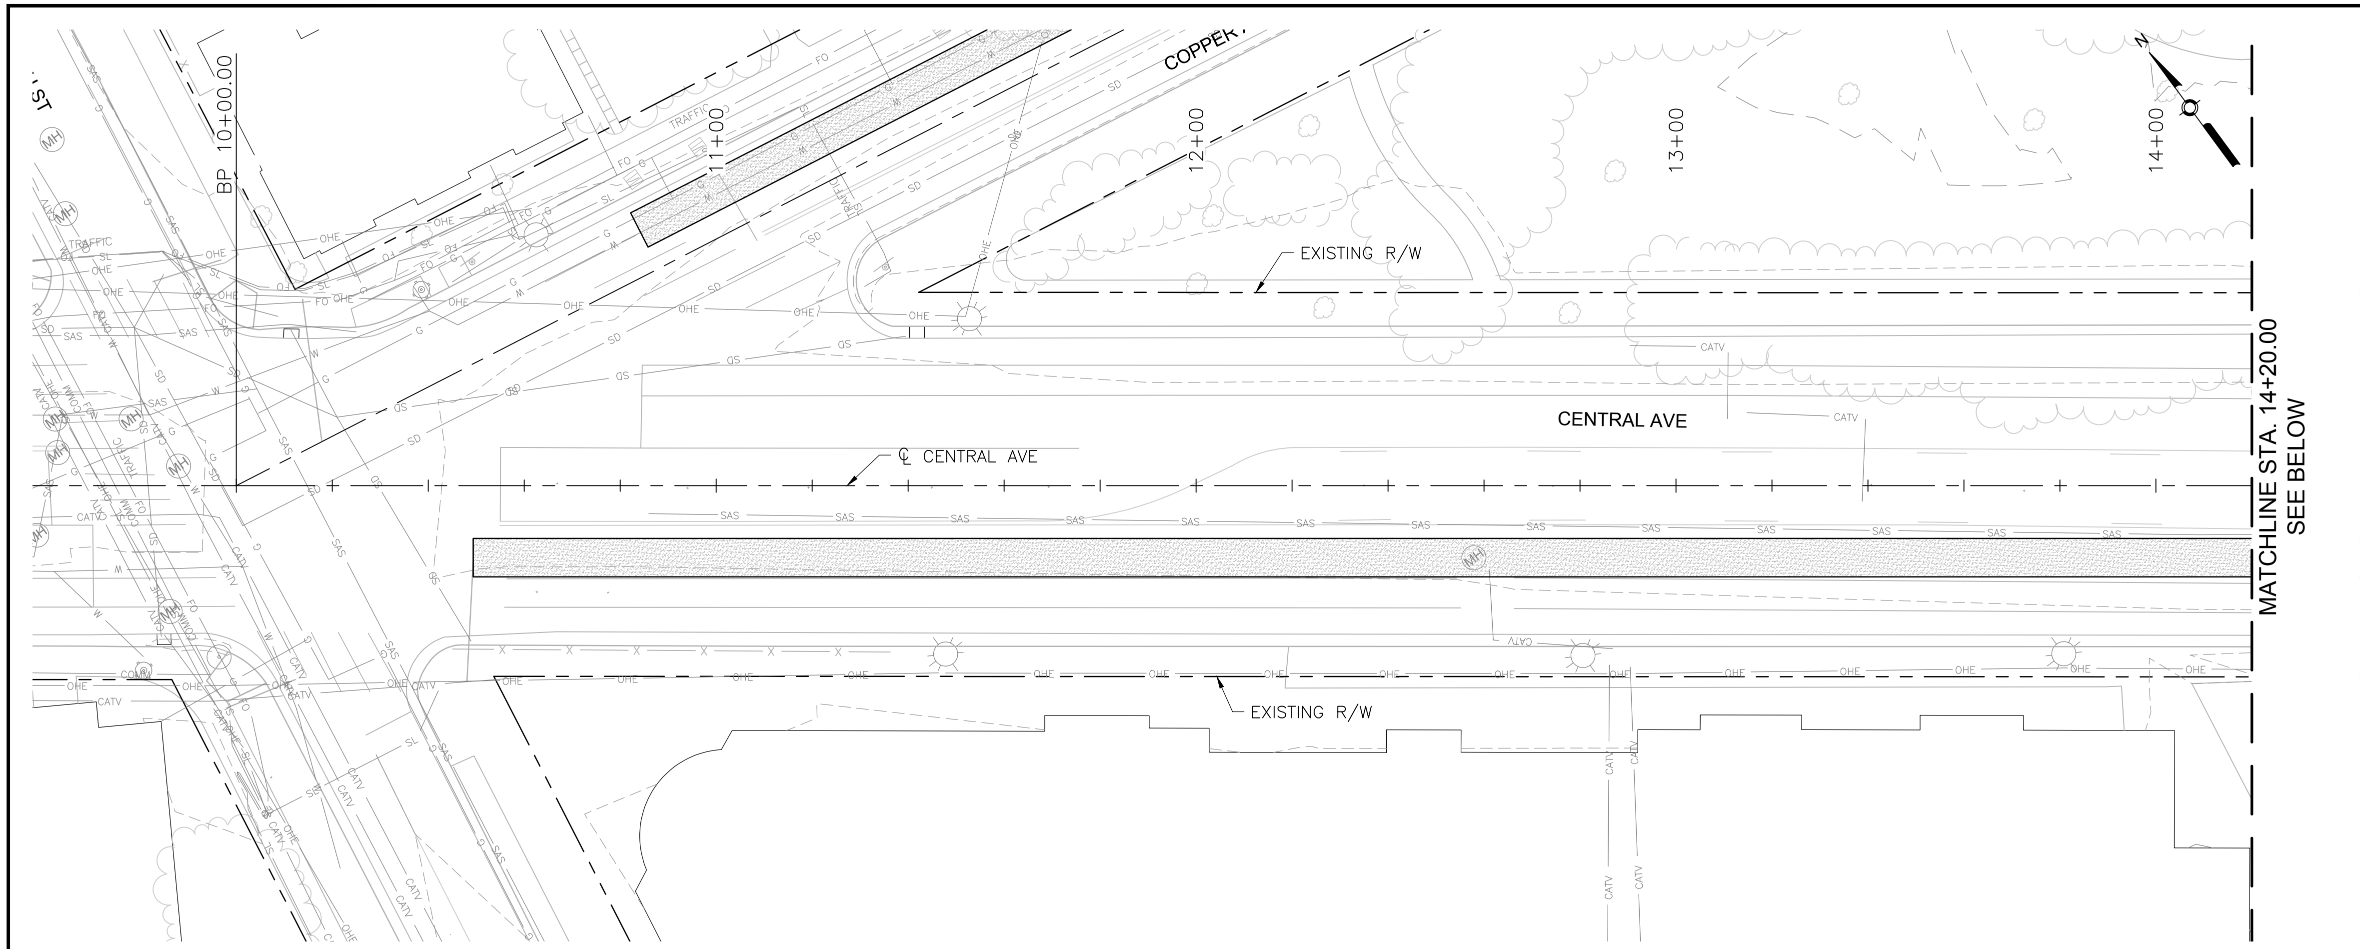

CENTRAL AVE

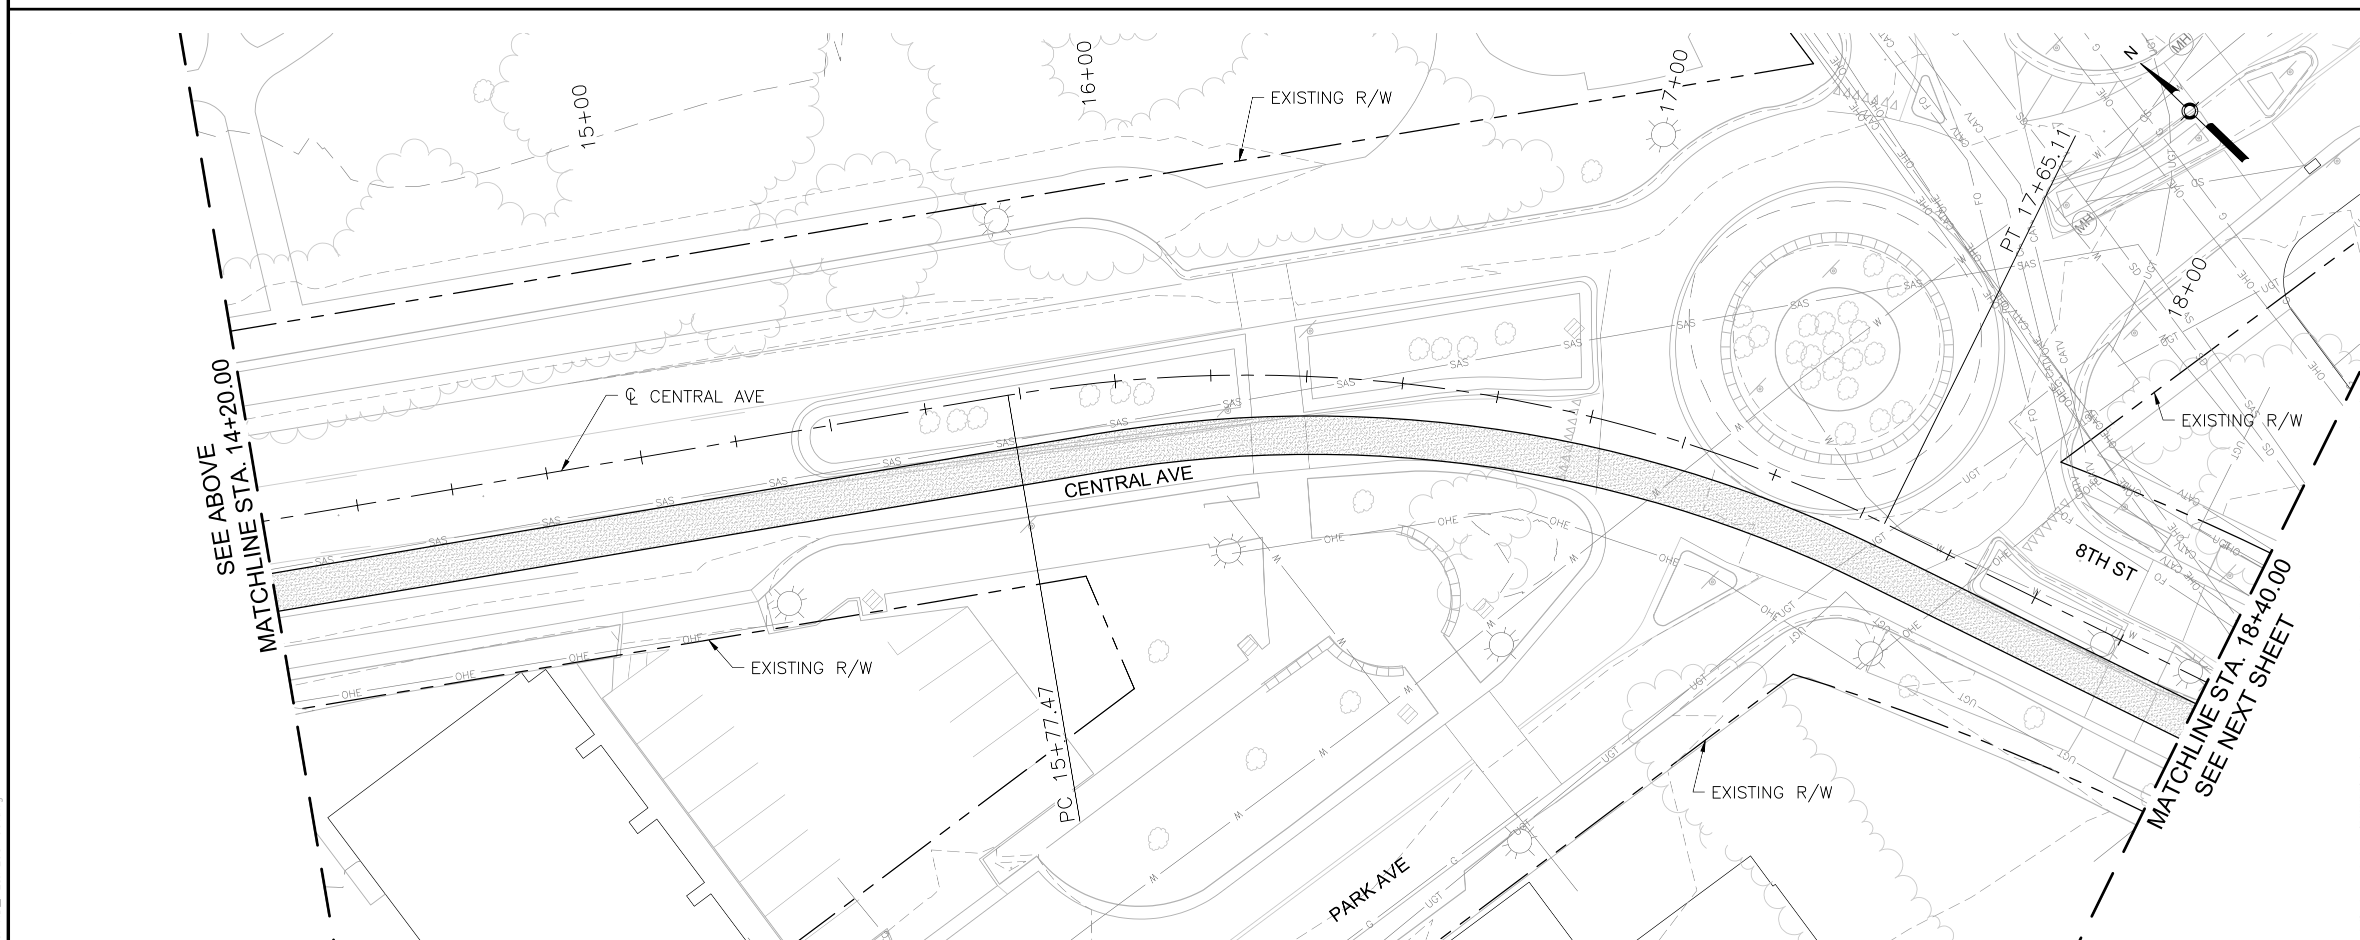

CENTRAL AVE

(X) KEYED NOTES

1. BUILD COA STANDARD CURB & GUTTER. SEE STD. DWG. 2415A.
2. BUILD COA MEDIAN CURB & GUTTER. SEE STD. DWG. 2415B.
3. BUILD COA CONCRETE VALLEY GUTTER. SEE STD. DWG. 2420.
4. BUILD 4" CONCRETE SIDEWALK. SEE STD. DWG. 2430.
5. BUILD PARALLEL CURB RAMP.
6. BUILD ONE-WAY DIRECTIONAL CURB RAMP.
7. BUILD PERPENDICULAR CURB RAMP.
8. BUILD RAMP SIDEWALK 6" CONCRETE DRIVEPAD. SEE STD. DWG. 2425.
9. BUILD OFFSET SIDEWALK 6" CONCRETE DRIVEPAD. SEE STD. DWG. 2425.
10. BUILD CONCRETE STATION PLATFORM AND RAMP. SEE STATION PLATFORM LAYOUT PLAN.
11. RELOCATE FIRE HYDRANT.
12. ADJUST VALVE TO FINAL GRADE.
13. ADJUST MANHOLE RIM TO FINAL GRADE.
14. REMOVE AND RELOCATE ELECTRIC POLE. (PERFORMED BY OTHERS)
15. INSTALL IMPACT ATTENUATOR. SEE NMDOT STD. DWG. 720-03-X/9

DRAINAGE KEYED NOTES

A. BUILD TYPE II DROP INLET VALLEY TYPE (URBAN USE) PER NMDOT STD. DWG. 623-04-1/1.

B. INSTALL NEW STORM DRAIN PIPE.

C. BUILD STORM INLET SINGLE "C" PER COA STD. DWG. 2205.

D. BUILD MANHOLE TYPE C PER COA STD. DWG. 2101.

E. ADJUST GRATE INLET.

F. BUILD STORM INLET SINGLE "A" PER COA STD. DWG. 2201.

G. BUILD STORM INLET DOUBLE "C" PER COA STD. DWG. 2205.

H. BUILD JUNCTION BOX PER NMDOT STD. DWG. 623-01-1/1.

I. BUILD SIDEWALK CULVERT PER COA STD. DWG. 2236.

J. BUILD STORM INLET TRIPLE "C" PER COA STD. DWG 2205.

GENERAL NOTES

1. SEE CORRIDOR STANDARD PLAN SET FOR ALL CURB RAMP AND DRIVEPAD DETAILS.

LEGEND

- ART – MIXED FLOW TRAFFIC
- ART – DEDICATED LANES
- ART STATION
- ASPHALT PAVEMENT
- MILL AND OVERLAY LIMITS
- TEXTURED/COLORED MEDIAN PAVEMENT
- MEDIAN LANDSCAPE

HDR
2155 LOUISIANA BLVD NE, SUITE 9500
ALBUQUERQUE, NM 87110
MAIN: (505) 830-5400
FAX: (505) 830-5454

AS BUILT INFORMATION

CONTRACTOR
WORK STAKED BY — DATE:
INSPECTOR'S ACCEPTANCE BY — DATE:
FIELD VERIFICATION BY — DATE:
DRAWINGS CORRECTED BY — DATE:

MICRO-FILM INFORMATION

RECORDED BY — DATE:
NO.

BENCHMARKS

PROJECT PRIMARY BENCHMARK: 5_K16A
A CITY OF ALBUQUERQUE 2 INCH BRASS DISC SET FLUSH IN THE SIDEWALK AND STAMPED "5-K16A". THE MONUMENT IS LOCATED ON THE NORTH SIDE OF CENTRAL AVE BETWEEN STANFORD DR AND COLUMBIA DR SE.
NM SPC CENTRAL ZONE GRID:
N: 1485016.971 USFT
E: 1530495.993 USFT
ELEV: 5174.054

SURVEY INFORMATION

FIELD NOTES		
NO.	BY	DATE

30% REVIEW

PRELIMINARY
NOT FOR CONSTRUCTION
03/2015

REVISIONS

NO.	DATE	REMARKS	BY

DESIGN

DESIGNED BY: XX DATE: 3/20/2015
DRAWN BY: XX DATE: 3/20/2015
CHECKED BY: XX DATE: 3/20/2015

ABQ RIDE

CITY OF ALBUQUERQUE
TRANSIT DEPARTMENT
ABQ RIDE

TITLE: CENTRAL AVENUE ALBUQUERQUE RAPID TRANSIT
ROADWAY PLAN AND PLAN

Design Review Committee	City Engineer Approval	Last Design Update	Mo./Day/Yr.	Mo./Day/Yr.

CITY PROJECT NO.	ZONE MAP NO.	SEGMENT NO.	SHEET	OF
631991	K13–K15	S3	43	98

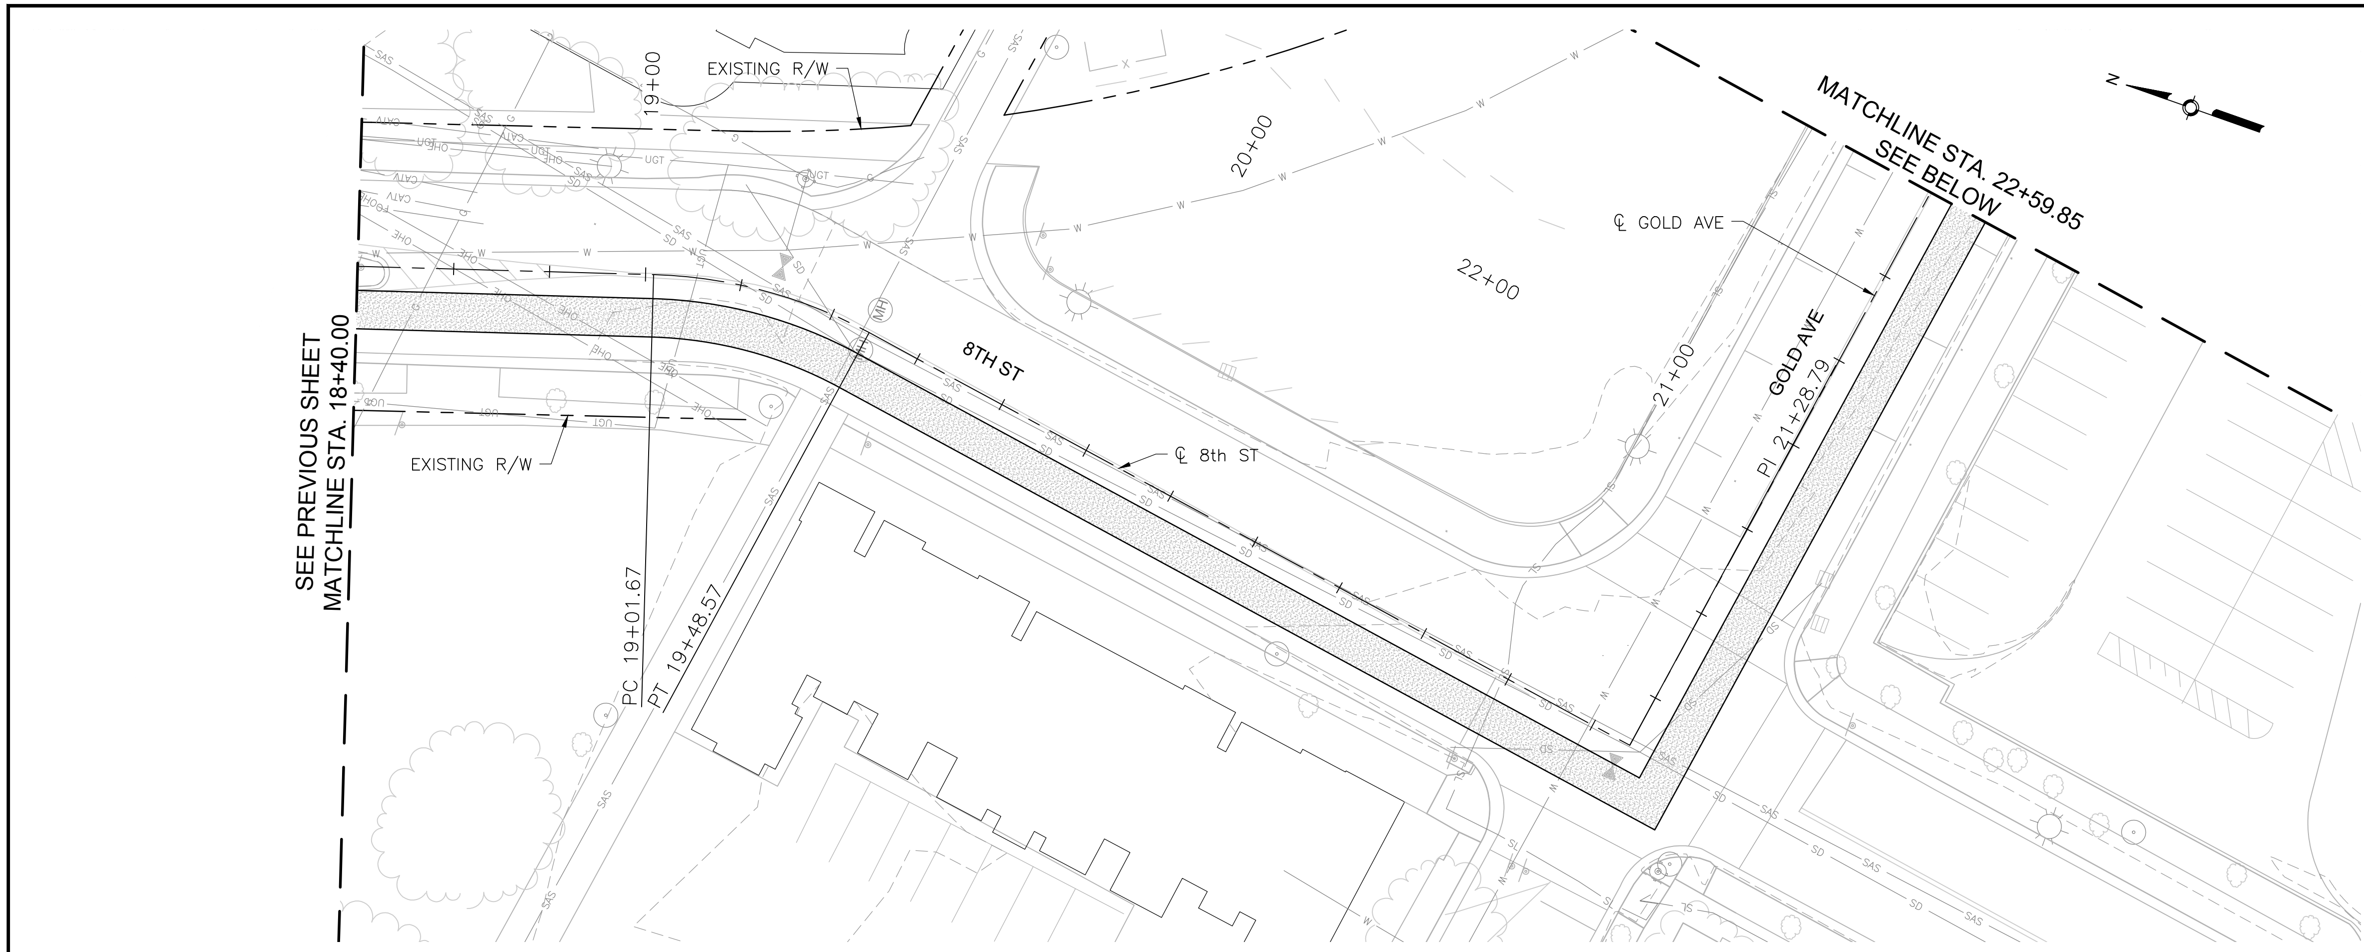

8th ST

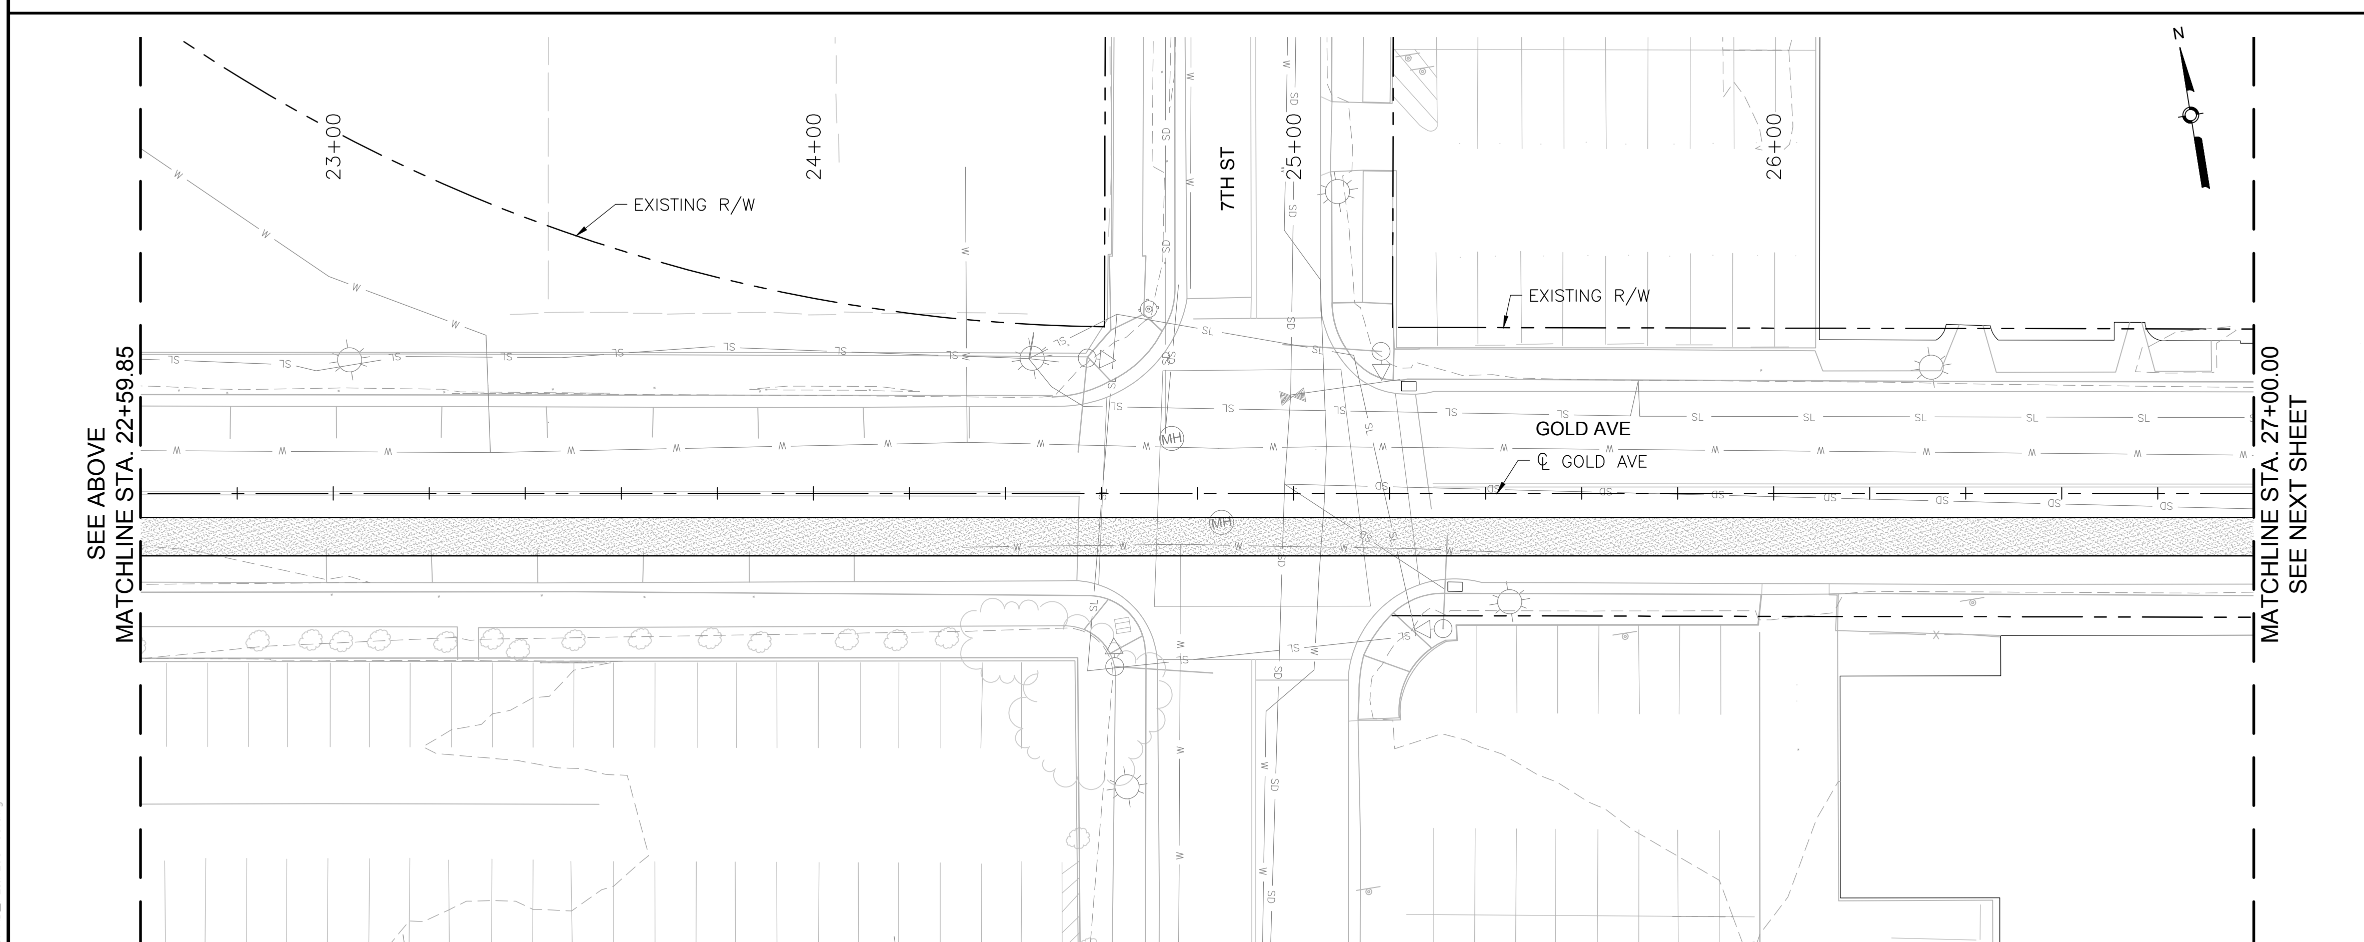

GOLD AVE

(X) KEYED NOTES

1. BUILD COA STANDARD CURB & GUTTER. SEE STD. DWG. 2415A.
2. BUILD COA MEDIAN CURB & GUTTER. SEE STD. DWG. 2415B.
3. BUILD COA CONCRETE VALLEY GUTTER. SEE STD. DWG. 2420.
4. BUILD 4" CONCRETE SIDEWALK. SEE STD. DWG. 2430.
5. BUILD PARALLEL CURB RAMP.
6. BUILD ONE-WAY DIRECTIONAL CURB RAMP.
7. BUILD PERPENDICULAR CURB RAMP.
8. BUILD RAMP SIDEWALK 6" CONCRETE DRIVEPAD. SEE STD. DWG. 2425.
9. BUILD OFFSET SIDEWALK 6" CONCRETE DRIVEPAD. SEE STD. DWG. 2425.
10. BUILD CONCRETE STATION PLATFORM AND RAMP. SEE STATION PLATFORM LAYOUT PLAN.
11. RELOCATE FIRE HYDRANT.
12. ADJUST VALVE TO FINAL GRADE.
13. ADJUST MANHOLE RIM TO FINAL GRADE.
14. REMOVE AND RELOCATE ELECTRIC POLE. (PERFORMED BY OTHERS)
15. INSTALL IMPACT ATTENUATOR. SEE NMDOT STD. DWG. 720-03-X/9

DRAINAGE KEYED NOTES

A. BUILD TYPE II DROP INLET VALLEY TYPE (URBAN USE) PER NMDOT STD. DWG. 623-04-1/1.
B. INSTALL NEW STORM DRAIN PIPE.
C. BUILD STORM INLET SINGLE "C" PER COA STD. DWG. 2205.
D. BUILD MANHOLE TYPE C PER COA STD. DWG. 2101.
E. ADJUST GRATE INLET.
F. BUILD STORM INLET SINGLE "A" PER COA STD. DWG. 2201.
G. BUILD STORM INLET DOUBLE "C" PER COA STD. DWG. 2205.
H. BUILD JUNCTION BOX PER NMDOT STD. DWG. 623-01-1/1.
I. BUILD SIDEWALK CULVERT PER COA STD. DWG. 2236.
J. BUILD STORM INLET TRIPLE "C" PER COA STD. DWG 2205.

GENERAL NOTES

1. SEE CORRIDOR STANDARD PLAN SET FOR ALL CURB RAMP AND DRIVEPAD DETAILS.

LEGEND

- ART – MIXED FLOW TRAFFIC
- ART – DEDICATED LANES
- ART STATION
- ASPHALT PAVEMENT
- MILL AND OVERLAY LIMITS
- TEXTURED/COLORED MEDIAN PAVEMENT
- MEDIAN LANDSCAPE

HDR
2155 LOUISIANA BLVD NE, SUITE 9500
ALBUQUERQUE, NM 87110
MAIN: (505) 830-5400
FAX: (505) 830-5454

AS BUILT INFORMATION

CONTRACTOR	DATE:
WORK STAKED BY	DATE:
INSPECTOR'S ACCEPTANCE BY	DATE:
FIELD VERIFICATION BY	DATE:
DRAWINGS CORRECTED BY	DATE:

MICRO-FILM INFORMATION

RECORDED BY DATE:
NO.

BENCHMARKS

PROJECT PRIMARY BENCHMARK: 5_K16A
A CITY OF ALBUQUERQUE 2 INCH BRASS DISC SET FLUSH IN THE SIDEWALK AND STAMPED "5-K16A". THE MONUMENT IS LOCATED ON THE NORTH SIDE OF CENTRAL AVE BETWEEN STANFORD DR AND COLUMBIA DR SE.
NM SPC CENTRAL ZONE GRID:
N: 1485016.971 USFT
E: 1530495.993 USFT
ELEV: 5174.054

SURVEY INFORMATION

FIELD NOTES

NO.	BY	DATE

30% REVIEW

PRELIMINARY
NOT FOR CONSTRUCTION
03/2015

REVISIONS

NO.	DATE	REMARKS	BY

DESIGN

DESIGNED BY: XX DATE: 3/20/2015
DRAWN BY: XX DATE: 3/20/2015
CHECKED BY: XX DATE: 3/20/2015

ABQRIDE

CITY OF ALBUQUERQUE
TRANSIT DEPARTMENT
ABQ RIDE

TITLE: CENTRAL AVENUE ALBUQUERQUE RAPID TRANSIT
ROADWAY PLAN AND PLAN

Design Review Committee	City Engineer Approval	Last Design Update	Mo./Day/Yr.	Mo./Day/Yr.

CITY PROJECT NO.	ZONE MAP NO.	SEGMENT NO.	SHEET	OF
631991	K13-K15	S3	44	98

Date: 12 Mar 2015 – 5:26pm User: zsharp
Drawing Name: RD_PL_&PLOS-09.dwg

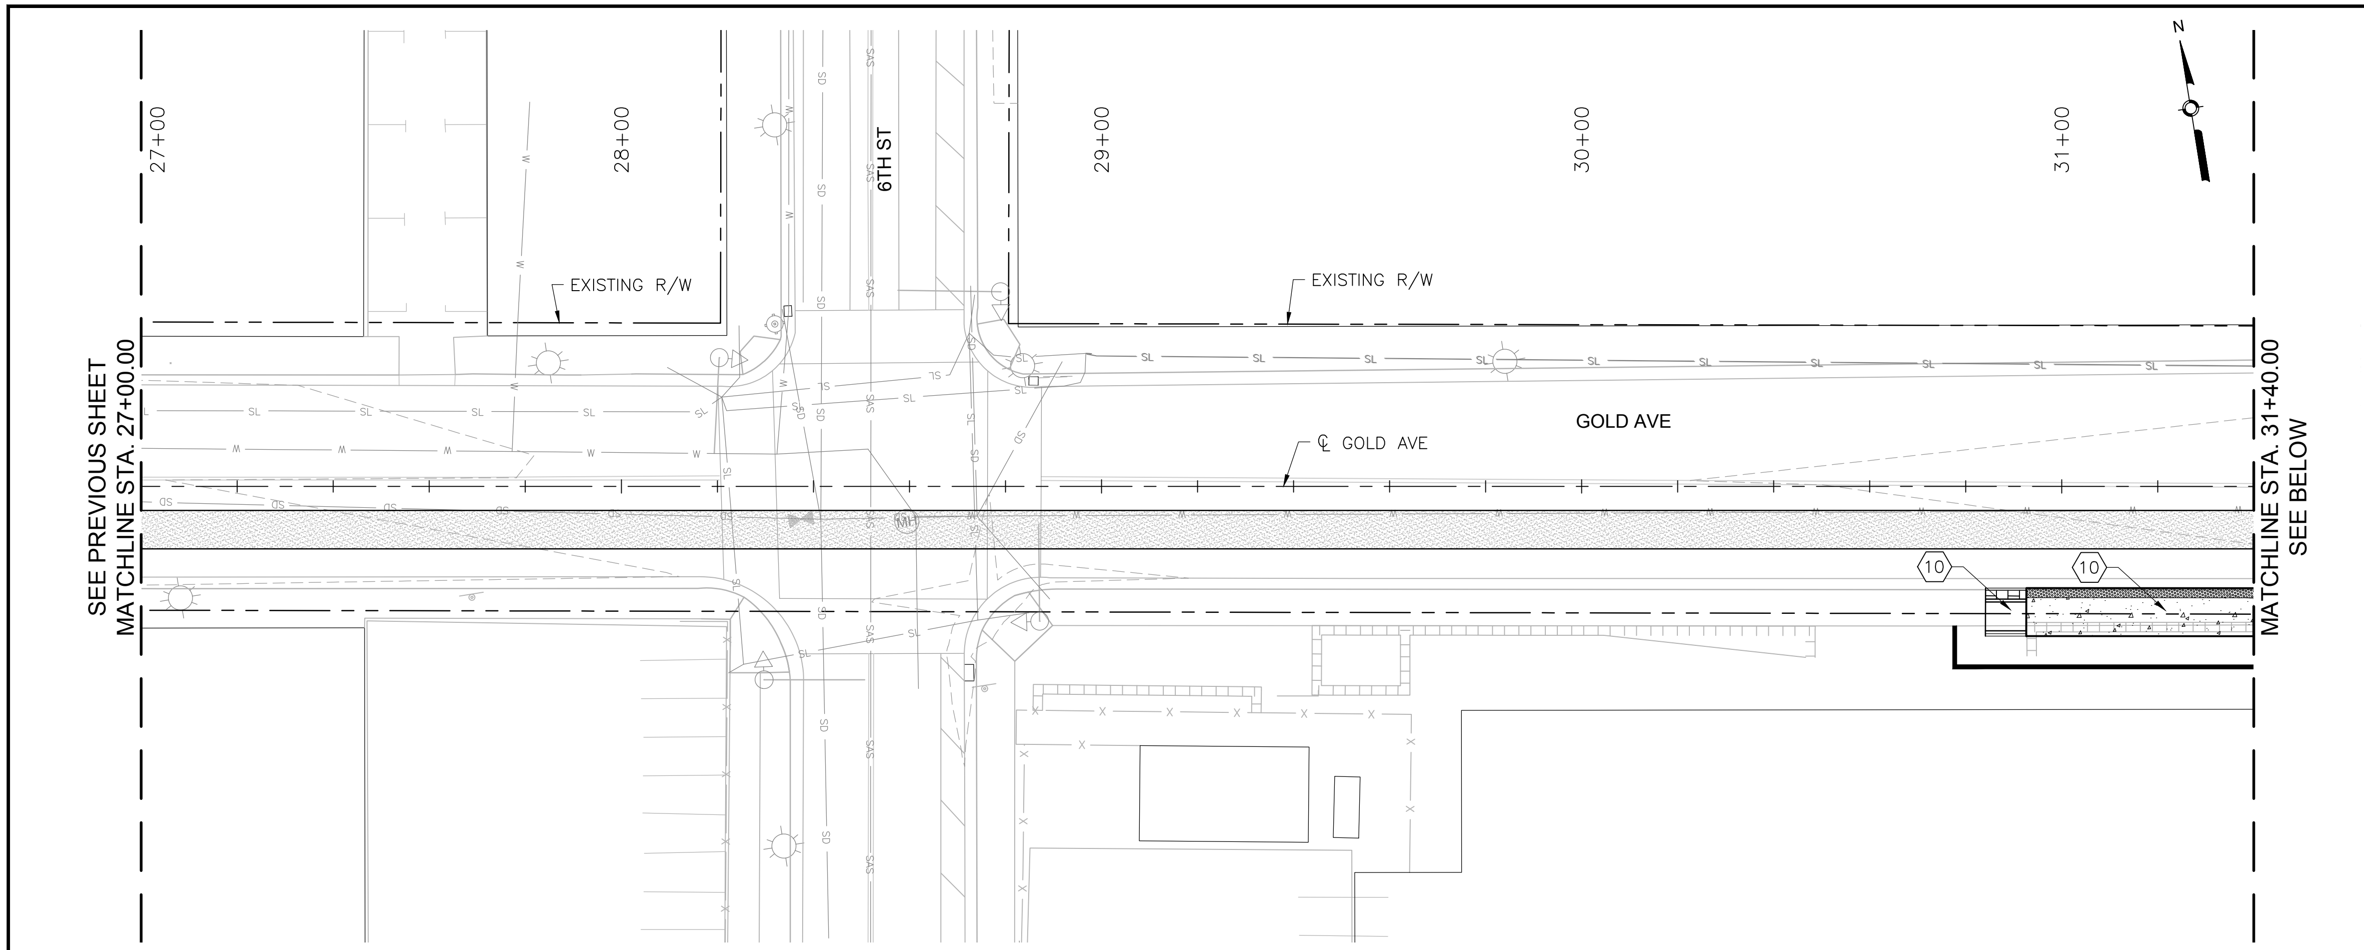

GOLD AVE

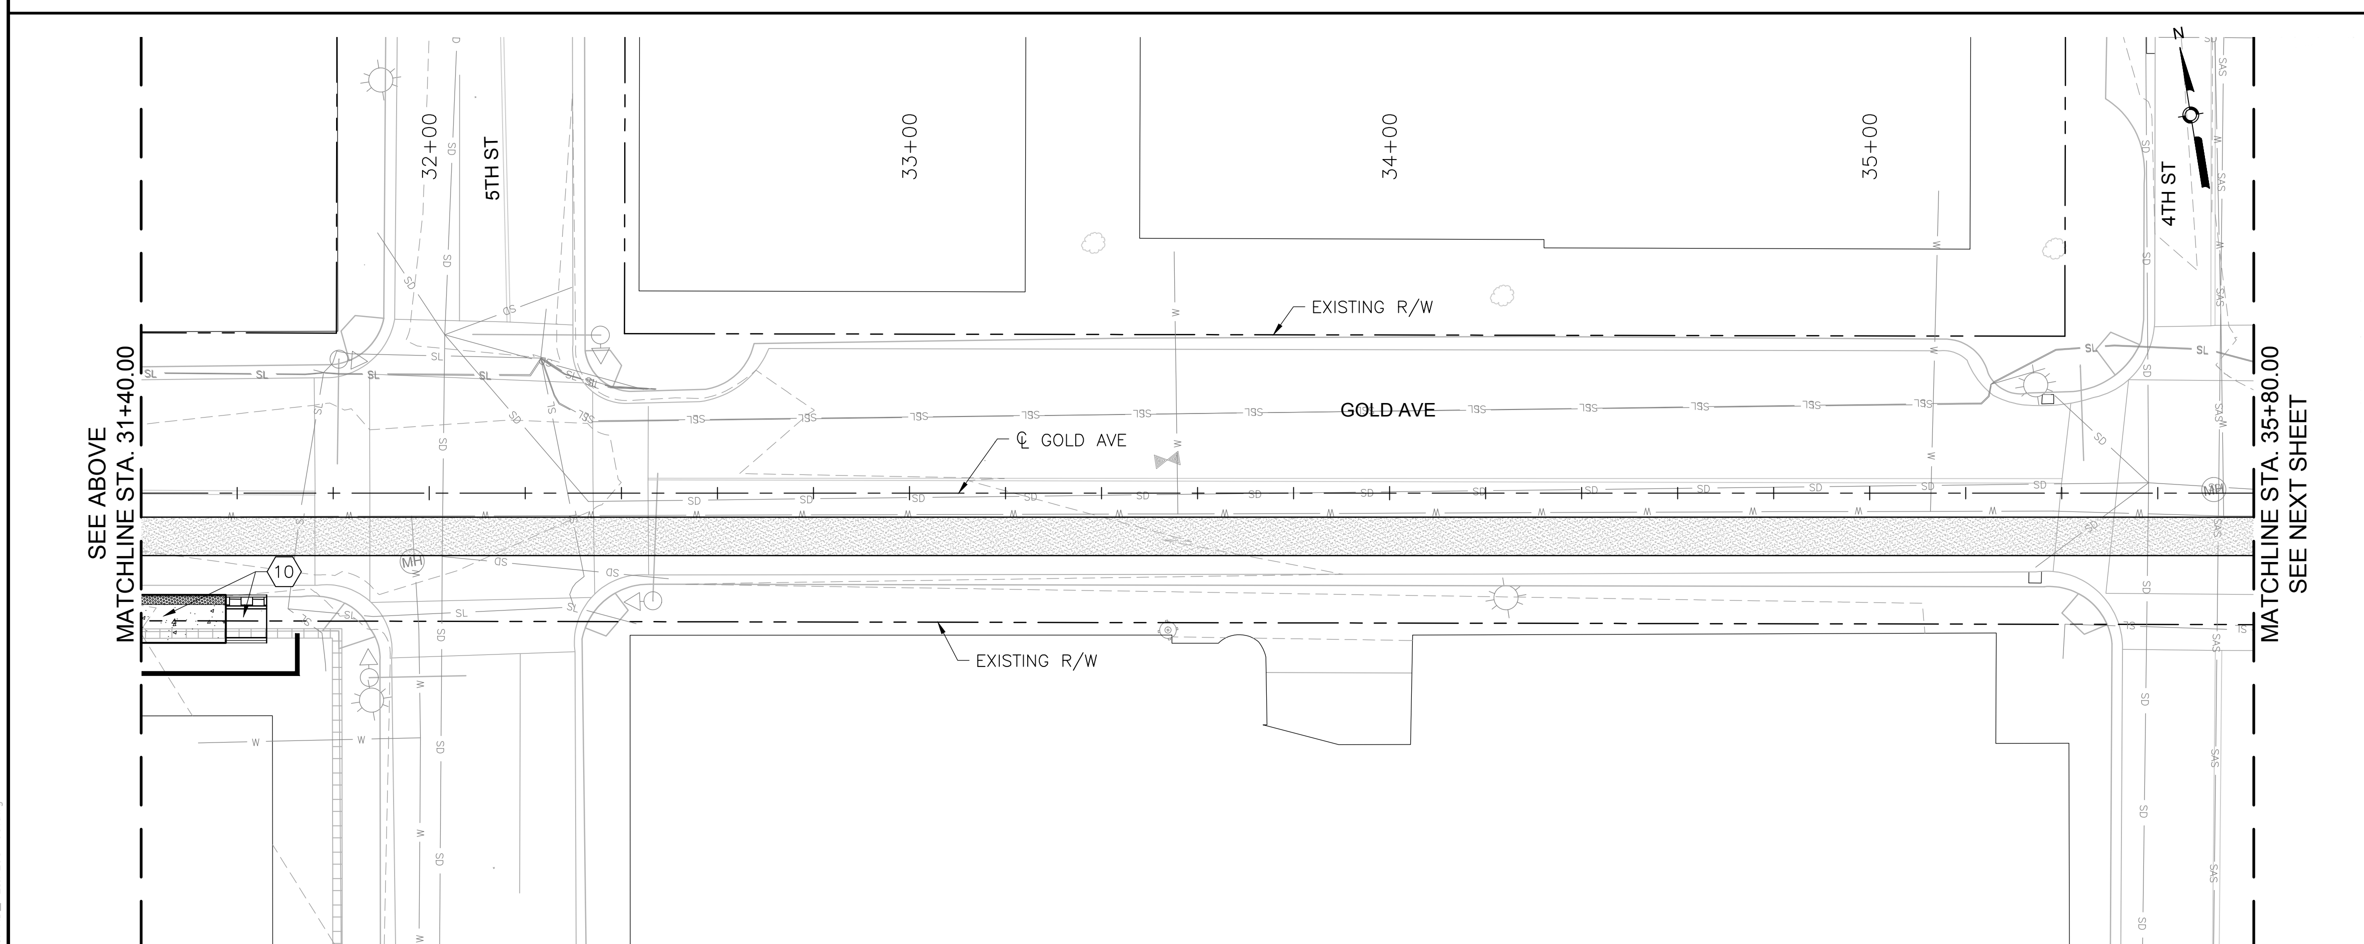

GOLD AVE

(X) KEYED NOTES

1. BUILD COA STANDARD CURB & GUTTER. SEE STD. DWG. 2415A.
2. BUILD COA MEDIAN CURB & GUTTER. SEE STD. DWG. 2415B.
3. BUILD COA CONCRETE VALLEY GUTTER. SEE STD. DWG. 2420.
4. BUILD 4" CONCRETE SIDEWALK. SEE STD. DWG. 2430.
5. BUILD PARALLEL CURB RAMP.
6. BUILD ONE-WAY DIRECTIONAL CURB RAMP.
7. BUILD PERPENDICULAR CURB RAMP.
8. BUILD RAMP SIDEWALK 6" CONCRETE DRIVEPAD. SEE STD. DWG. 2425.
9. BUILD OFFSET SIDEWALK 6" CONCRETE DRIVEPAD. SEE STD. DWG. 2425.
10. BUILD CONCRETE STATION PLATFORM AND RAMP. SEE STATION PLATFORM LAYOUT PLAN.
11. RELOCATE FIRE HYDRANT.
12. ADJUST VALVE TO FINAL GRADE.
13. ADJUST MANHOLE RIM TO FINAL GRADE.
14. REMOVE AND RELOCATE ELECTRIC POLE. (PERFORMED BY OTHERS)
15. INSTALL IMPACT ATTENUATOR. SEE NMDOT STD. DWG. 720-03-X/9

DRAINAGE KEYED NOTES

A. BUILD TYPE II DROP INLET VALLEY TYPE (URBAN USE) PER NMDOT STD. DWG. 623-04-1/1.
B. INSTALL NEW STORM DRAIN PIPE.
C. BUILD STORM INLET SINGLE "C" PER COA STD. DWG. 2205.
D. BUILD MANHOLE TYPE C PER COA STD. DWG. 2101.
E. ADJUST GRATE INLET.
F. BUILD STORM INLET SINGLE "A" PER COA STD. DWG. 2201.
G. BUILD STORM INLET DOUBLE "C" PER COA STD. DWG. 2205.
H. BUILD JUNCTION BOX PER NMDOT STD. DWG. 623-01-1/1.
I. BUILD SIDEWALK CULVERT PER COA STD. DWG. 2236.
J. BUILD STORM INLET TRIPLE "C" PER COA STD. DWG 2205.

GENERAL NOTES

1. SEE CORRIDOR STANDARD PLAN SET FOR ALL CURB RAMP AND DRIVEPAD DETAILS.

LEGEND

- ART – MIXED FLOW TRAFFIC
- ART – DEDICATED LANES
- ART STATION
- ASPHALT PAVEMENT
- MILL AND OVERLAY LIMITS
- TEXTURED/COLORED MEDIAN PAVEMENT
- MEDIAN LANDSCAPE

HDR
2155 LOUISIANA BLVD NE, SUITE 9500
ALBUQUERQUE, NM 87110
MAIN: (505) 830-5400
FAX: (505) 830-5454

AS BUILT INFORMATION
CONTRACTOR
WORK STAKED BY — DATE:
INSPECTOR'S ACCEPTANCE BY — DATE:
FIELD VERIFICATION BY — DATE:
DRAWINGS CORRECTED BY — DATE:

MICRO-FILM INFORMATION
RECORDED BY — DATE:
NO.

BENCHMARKS
PROJECT PRIMARY BENCHMARK: 5_K16A
A CITY OF ALBUQUERQUE 2 INCH BRASS DISC SET FLUSH IN THE SIDEWALK AND STAMPED "5-K16A". THE MONUMENT IS LOCATED ON THE NORTH SIDE OF CENTRAL AVE BETWEEN STANFORD DR AND COLUMBIA DR SE.
NM SPC CENTRAL ZONE GRID:
N: 1485016.971 USFT
E: 1530495.993 USFT
ELEV: 5174.054

SURVEY INFORMATION
FIELD NOTES
NO.	BY	DATE

30% REVIEW
PRELIMINARY
NOT FOR CONSTRUCTION
03/2015

REVISIONS
NO.	DATE	REMARKS	BY

DESIGN
DESIGNED BY: XX — DATE: 3/20/2015
DRAWN BY: XX — DATE: 3/20/2015
CHECKED BY: XX — DATE: 3/20/2015

ABQRIDE
CITY OF ALBUQUERQUE
TRANSIT DEPARTMENT
ABQ RIDE

TITLE: CENTRAL AVENUE ALBUQUERQUE RAPID TRANSIT
ROADWAY PLAN AND PLAN

Design Review Committee	City Engineer Approval	Last Design Update	Mo./Day/Yr.	Mo./Day/Yr.

CITY PROJECT NO.	ZONE MAP NO.	SEGMENT NO.	SHEET	OF
631991	K13-K15	S3	45	98

Date: 12 Mar 2015 - 5:29pm User: zsharp
Drawing Name: RD_PL&PL05-09.dwg

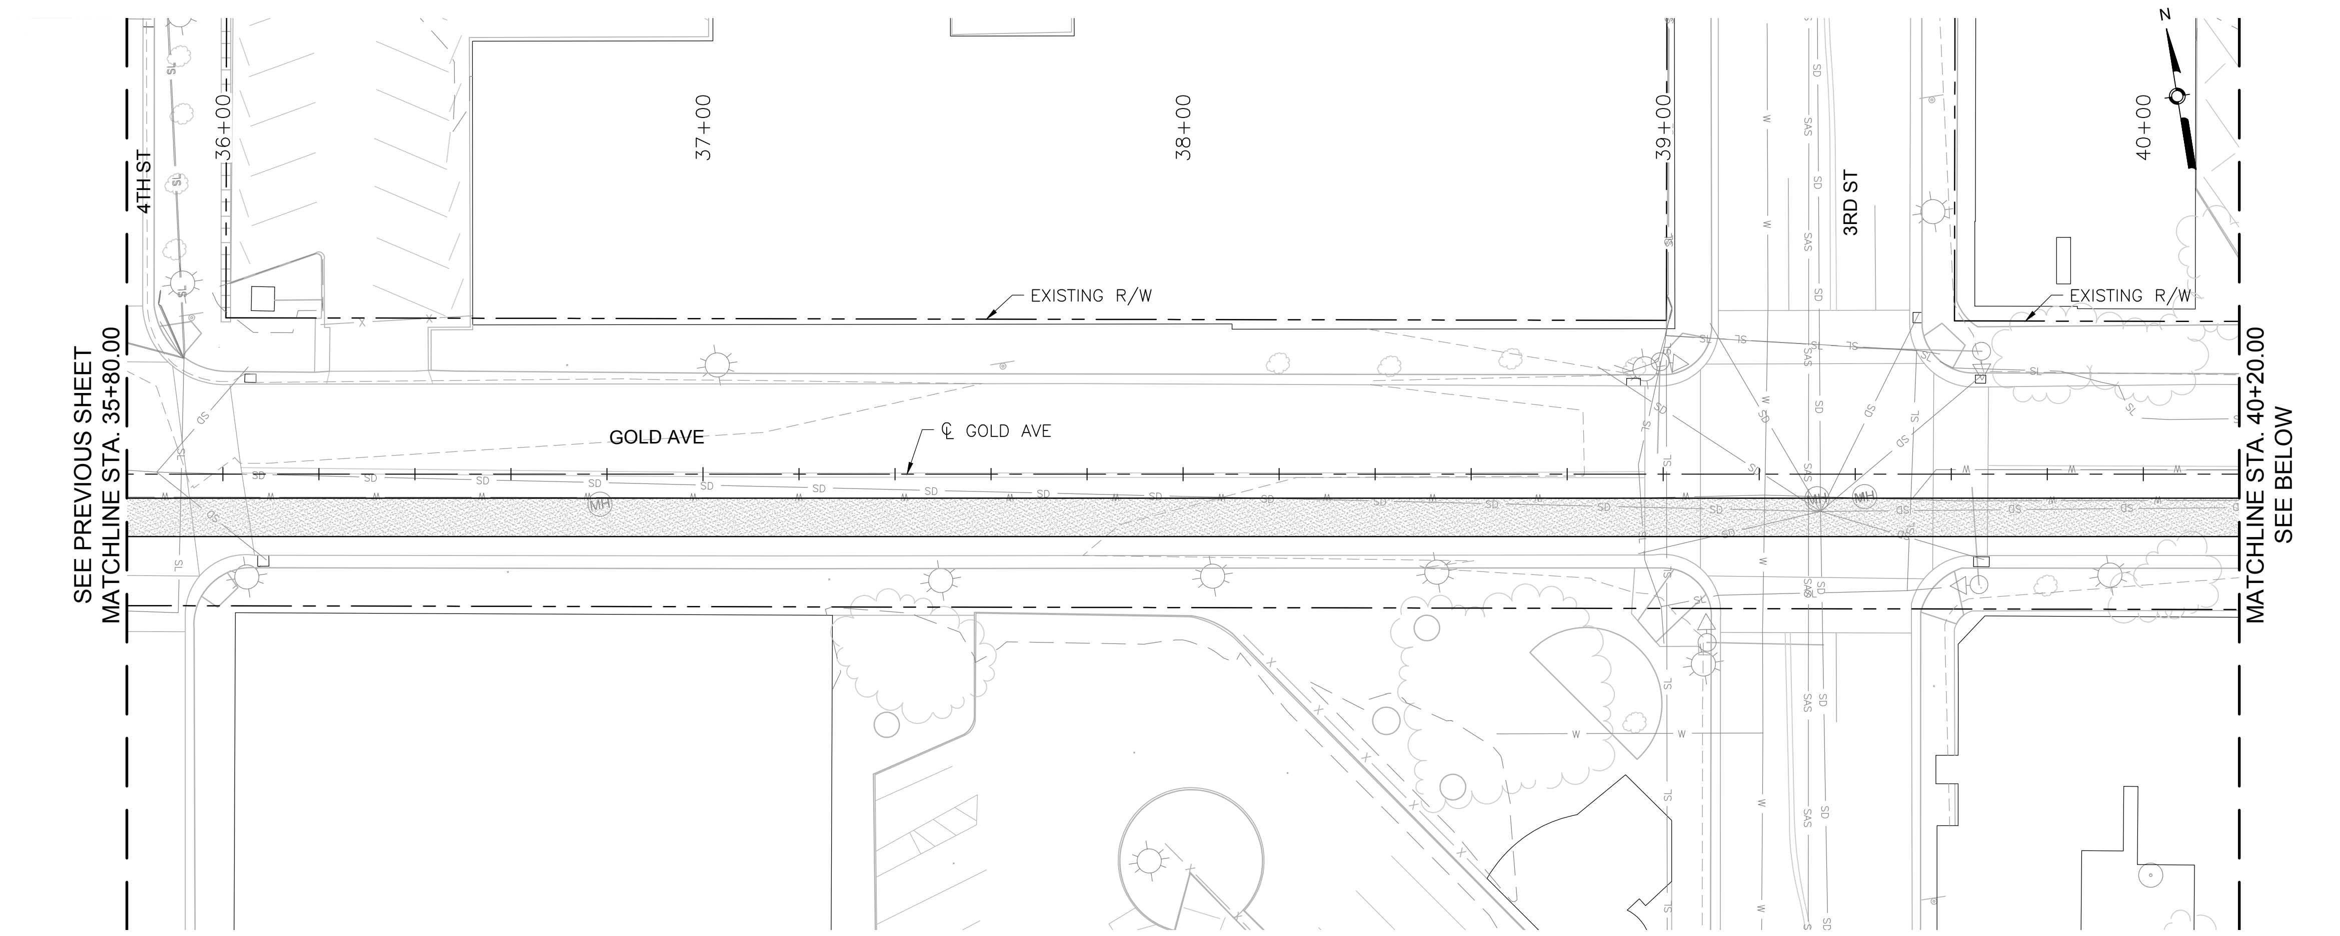

GOLD AVE

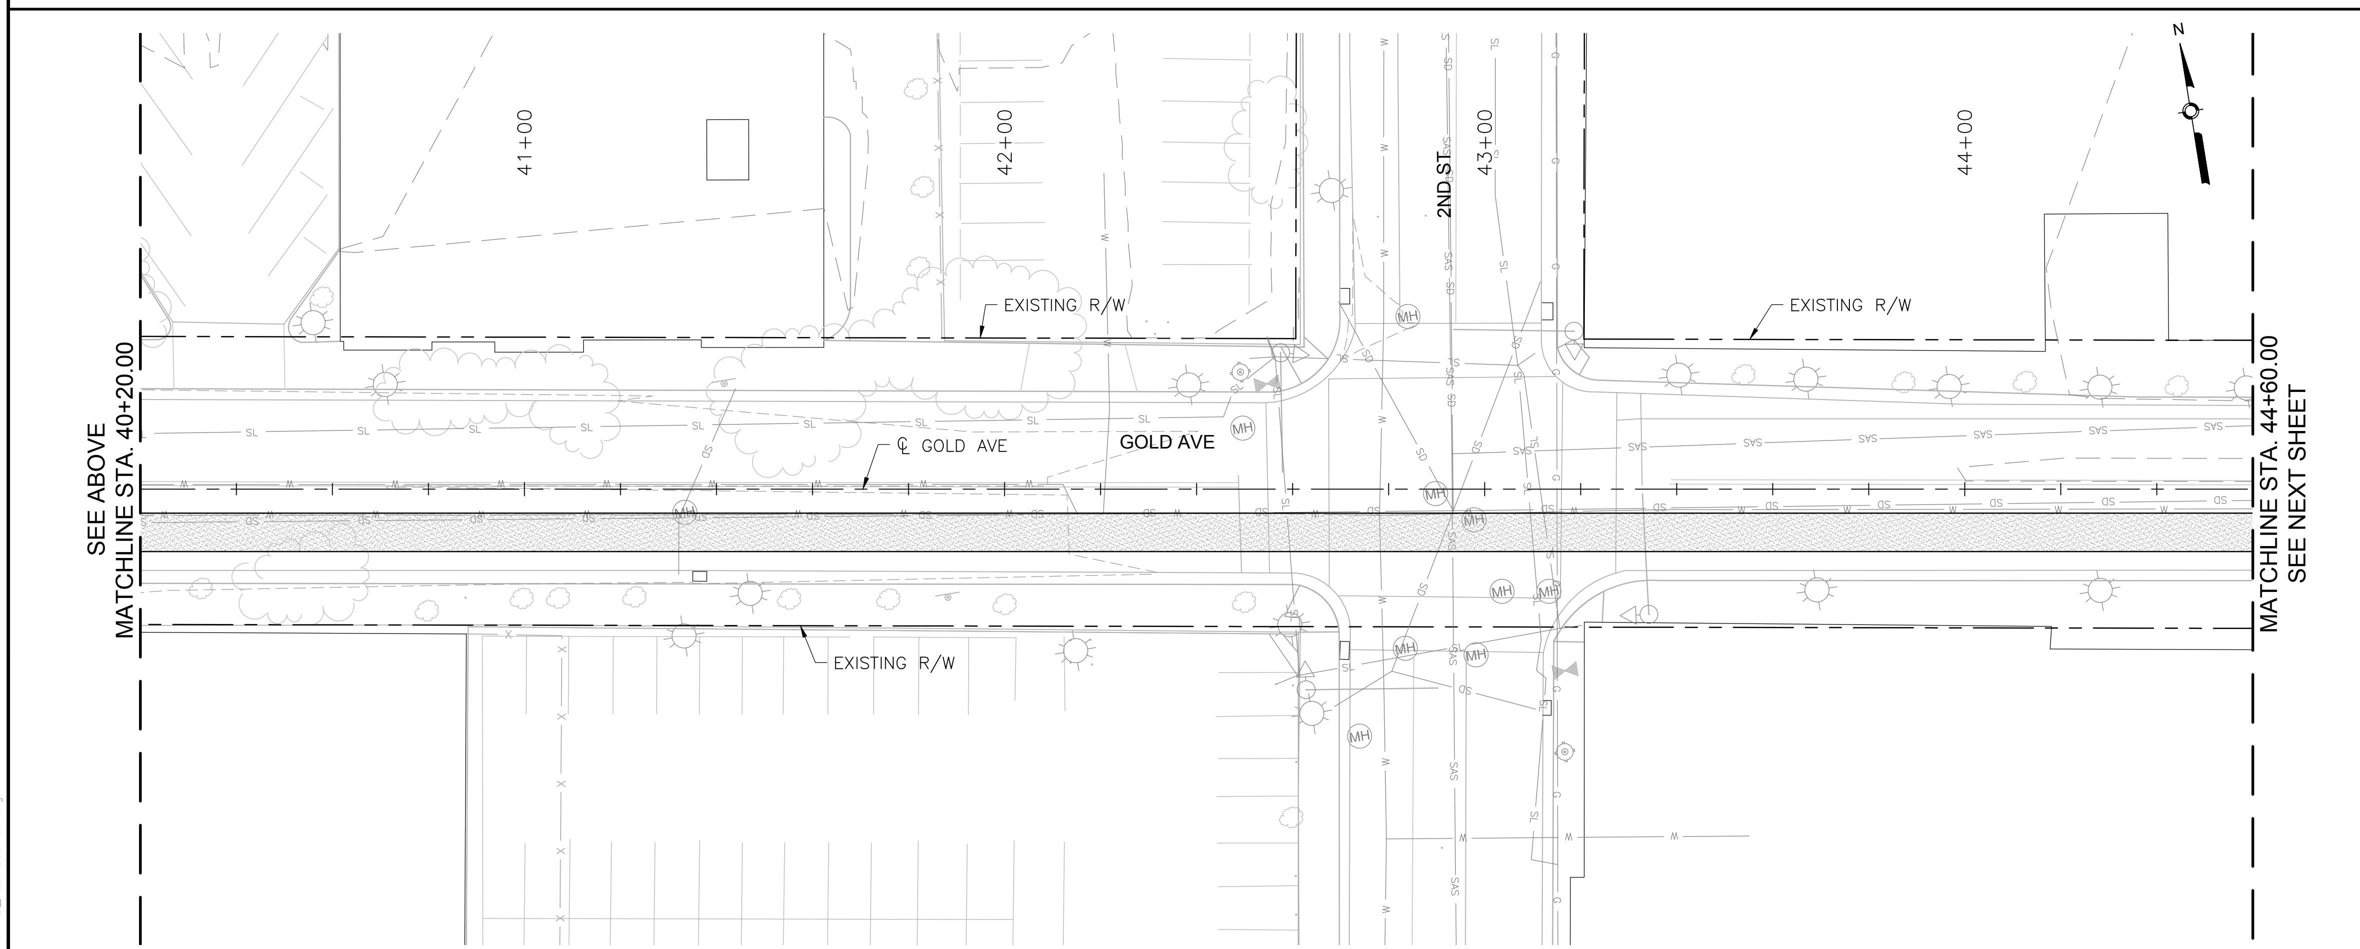

GOLD AVE

(X) KEYED NOTES

1. BUILD COA STANDARD CURB & GUTTER. SEE STD. DWG. 2415A.
2. BUILD COA MEDIAN CURB & GUTTER. SEE STD. DWG. 2415B.
3. BUILD COA CONCRETE VALLEY GUTTER. SEE STD. DWG. 2420.
4. BUILD 4" CONCRETE SIDEWALK. SEE STD. DWG. 2430.
5. BUILD PARALLEL CURB RAMP.
6. BUILD ONE-WAY DIRECTIONAL CURB RAMP.
7. BUILD PERPENDICULAR CURB RAMP.
8. BUILD RAMP SIDEWALK 6" CONCRETE DRIVEPAD. SEE STD. DWG. 2425.
9. BUILD OFFSET SIDEWALK 6" CONCRETE DRIVEPAD. SEE STD. DWG. 2425.
10. BUILD CONCRETE STATION PLATFORM AND RAMP. SEE STATION PLATFORM LAYOUT PLAN.
11. RELOCATE FIRE HYDRANT.
12. ADJUST VALVE TO FINAL GRADE.
13. ADJUST MANHOLE RIM TO FINAL GRADE.
14. REMOVE AND RELOCATE ELECTRIC POLE. (PERFORMED BY OTHERS)
15. INSTALL IMPACT ATTENUATOR. SEE NMDOT STD. DWG. 720-03-X/9

DRAINAGE KEYED NOTES

A. BUILD TYPE II DROP INLET VALLEY TYPE (URBAN USE) PER NMDOT STD. DWG. 623-04-1/1.
B. INSTALL NEW STORM DRAIN PIPE.
C. BUILD STORM INLET SINGLE "C" PER COA STD. DWG. 2205.
D. BUILD MANHOLE TYPE C PER COA STD. DWG. 2101.
E. ADJUST GRATE INLET.
F. BUILD STORM INLET SINGLE "A" PER COA STD. DWG. 2201.
G. BUILD STORM INLET DOUBLE "C" PER COA STD. DWG. 2205.
H. BUILD JUNCTION BOX PER NMDOT STD. DWG. 623-01-1/1.
I. BUILD SIDEWALK CULVERT PER COA STD. DWG. 2236.
J. BUILD STORM INLET TRIPLE "C" PER COA STD. DWG 2205.

GENERAL NOTES

1. SEE CORRIDOR STANDARD PLAN SET FOR ALL CURB RAMP AND DRIVEPAD DETAILS.

LEGEND

- ART – MIXED FLOW TRAFFIC
- ART – DEDICATED LANES
- ART STATION
- ASPHALT PAVEMENT
- MILL AND OVERLAY LIMITS
- TEXTURED/COLORED MEDIAN PAVEMENT
- MEDIAN LANDSCAPE

HDR
2155 LOUISIANA BLVD NE, SUITE 9500
ALBUQUERQUE, NM 87110
MAIN: (505) 830-5400
FAX: (505) 830-5454

AS BUILT INFORMATION
CONTRACTOR | DATE:
WORK STAKED BY | DATE:
INSPECTOR'S ACCEPTANCE BY | DATE:
FIELD VERIFICATION BY | DATE:
DRAWINGS CORRECTED BY | DATE:

MICRO-FILM INFORMATION
RECORDED BY | DATE:
NO.

BENCHMARKS
PROJECT PRIMARY BENCHMARK: 5_K16A
A CITY OF ALBUQUERQUE 2 INCH BRASS DISC SET FLUSH IN THE SIDEWALK AND STAMPED "5-K16A". THE MONUMENT IS LOCATED ON THE NORTH SIDE OF CENTRAL AVE BETWEEN STANFORD DR AND COLUMBIA DR SE.
NM SPC CENTRAL ZONE GRID:
N: 1485016.971 USFT
E: 1530495.993 USFT
ELEV: 5174.054

SURVEY INFORMATION
FIELD NOTES

NO.	BY	DATE

30% REVIEW
PRELIMINARY
NOT FOR CONSTRUCTION
03/2015

REVISIONS

NO.	DATE	REMARKS	BY

DESIGN
DESIGNED BY: XX | DATE: 3/20/2015
DRAWN BY: XX | DATE: 3/20/2015
CHECKED BY: XX | DATE: 3/20/2015

ABQRIDE

CITY OF ALBUQUERQUE
TRANSIT DEPARTMENT
ABQ RIDE

TITLE: CENTRAL AVENUE ALBUQUERQUE RAPID TRANSIT
ROADWAY PLAN AND PLAN

Design Review Committee	City Engineer Approval	Last Design Update	Mo./Day/Yr.	Mo./Day/Yr.

CITY PROJECT NO.	ZONE MAP NO.	SEGMENT NO.	SHEET	OF
631991	K13-K15	S3	46	98

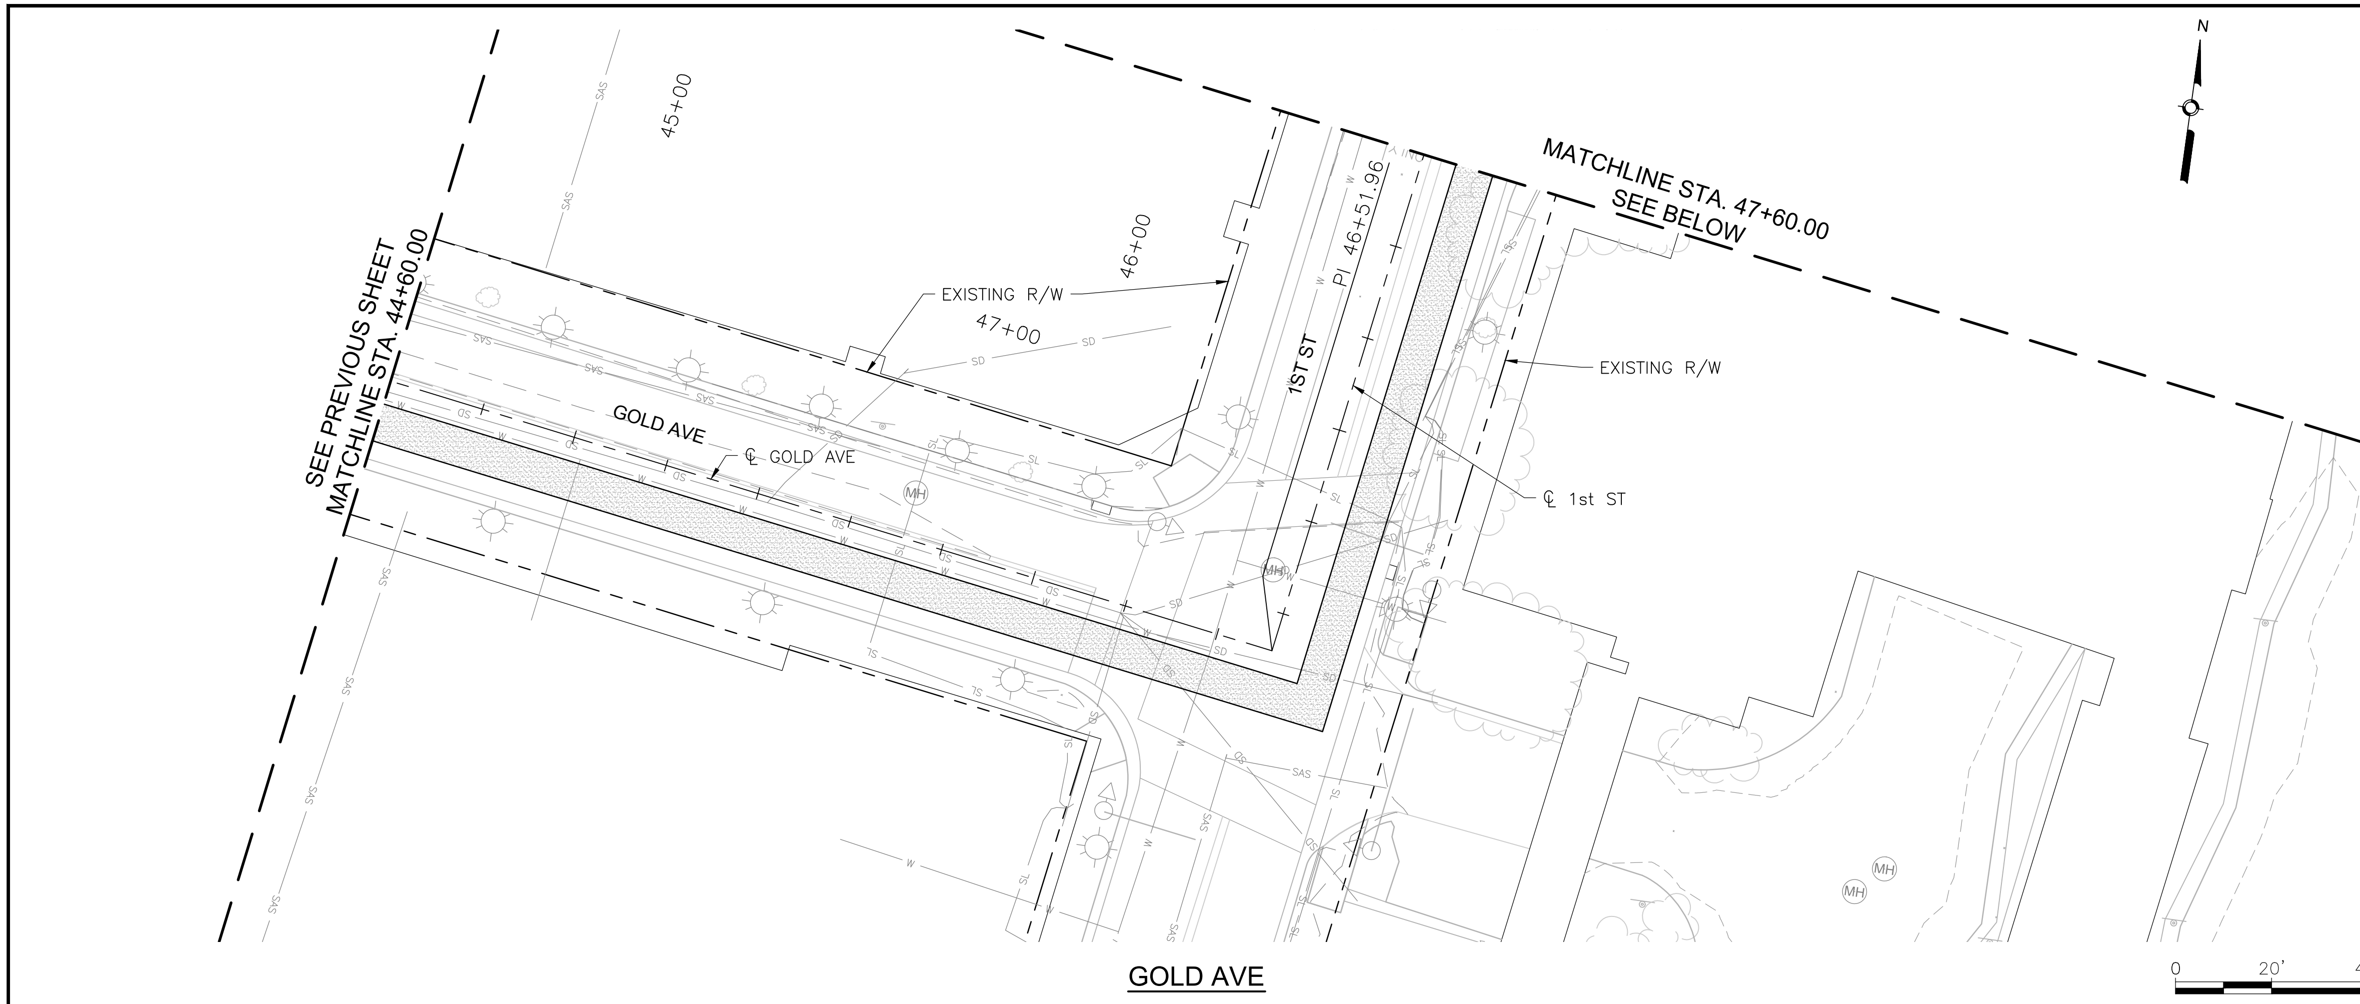

GOLD AVE

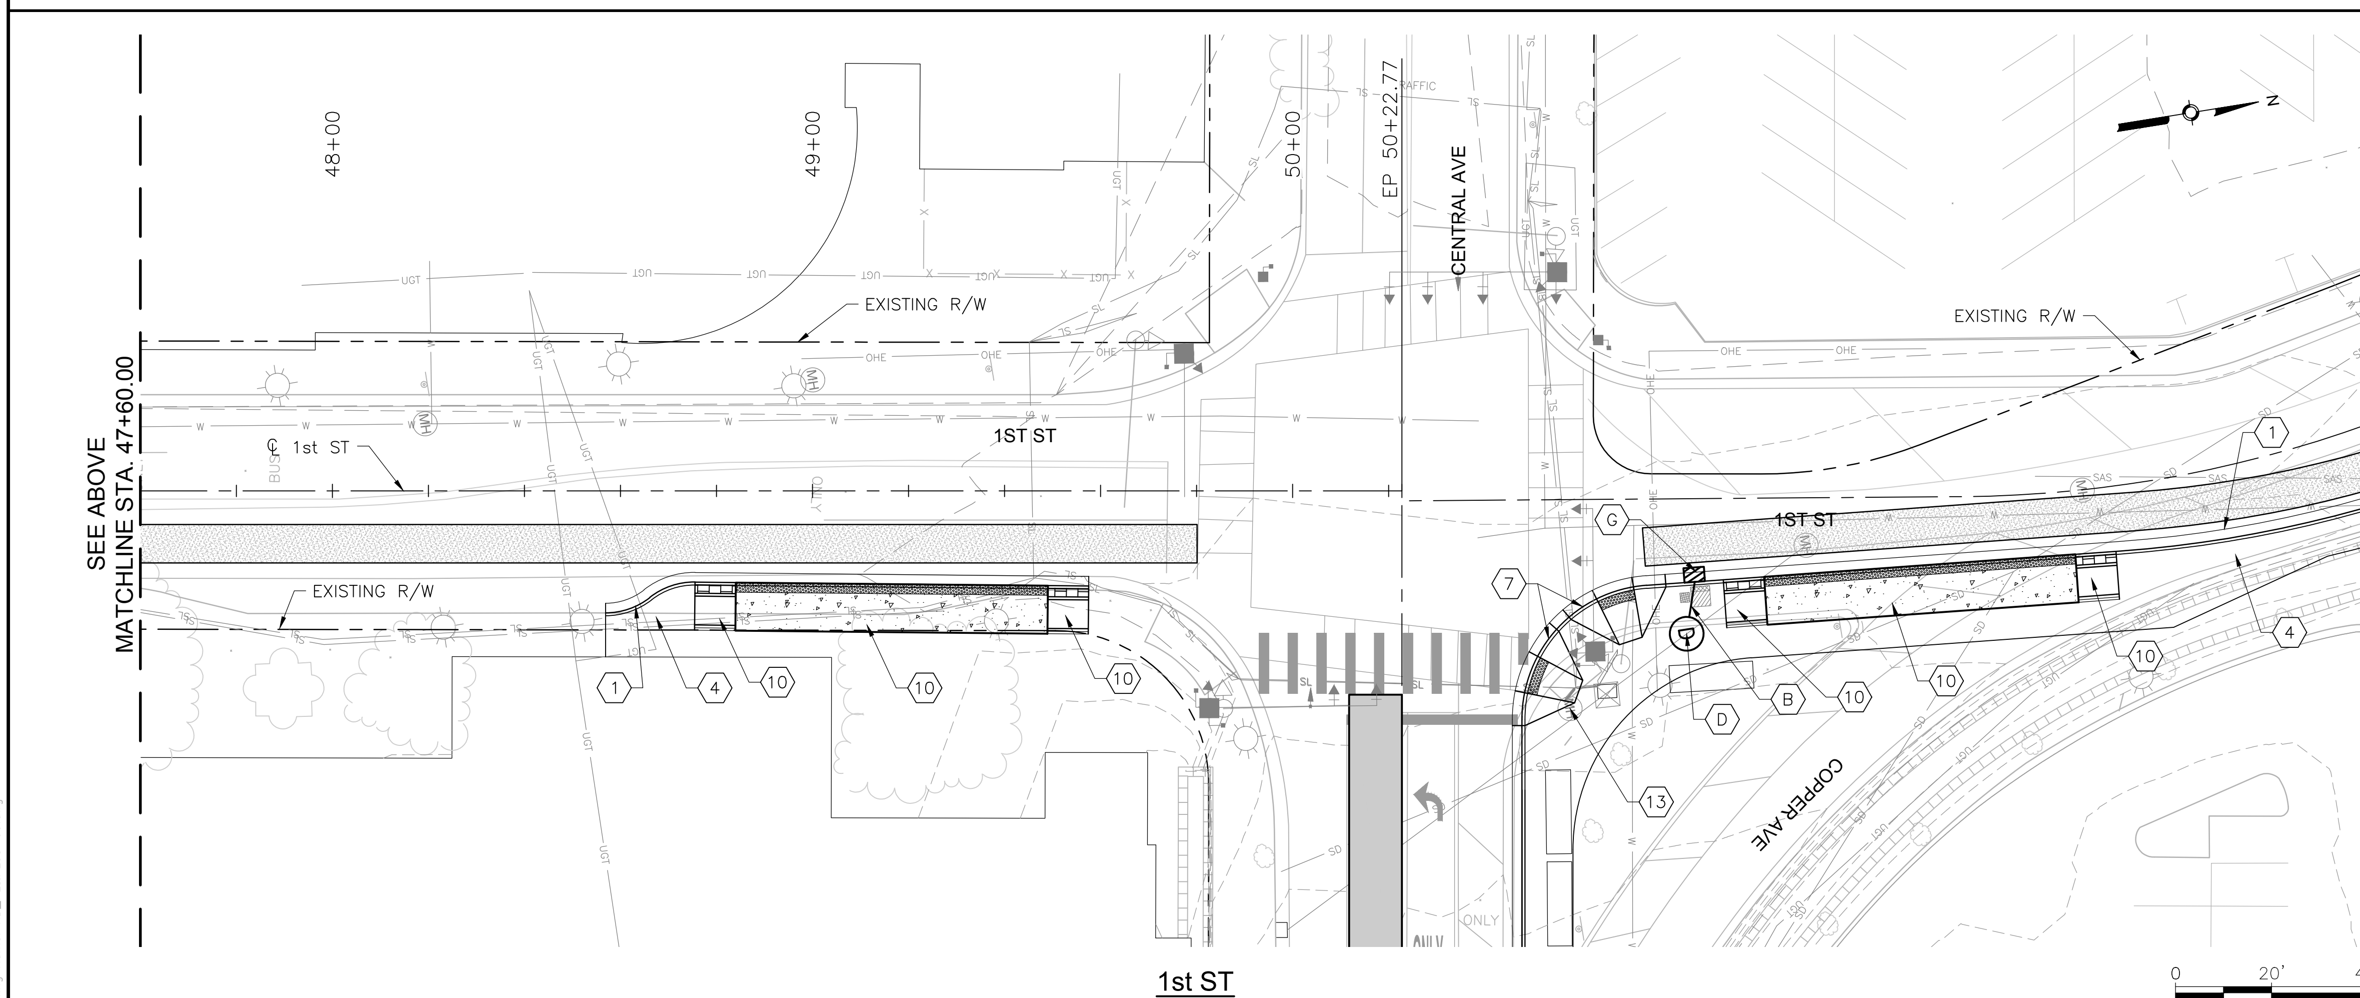

1st ST

KEYED NOTES

1. BUILD COA STANDARD CURB & GUTTER. SEE STD. DWG. 2415A.
2. BUILD COA MEDIAN CURB & GUTTER. SEE STD. DWG. 2415B.
3. BUILD COA CONCRETE VALLEY GUTTER. SEE STD. DWG. 2420.
4. BUILD 4" CONCRETE SIDEWALK. SEE STD. DWG. 2430.
5. BUILD PARALLEL CURB RAMP.
6. BUILD ONE-WAY DIRECTIONAL CURB RAMP.
7. BUILD PERPENDICULAR CURB RAMP.
8. BUILD RAMP SIDEWALK 6" CONCRETE DRIVEPAD. SEE STD. DWG. 2425.
9. BUILD OFFSET SIDEWALK 6" CONCRETE DRIVEPAD. SEE STD. DWG. 2425.
10. BUILD CONCRETE STATION PLATFORM AND RAMP. SEE STATION PLATFORM LAYOUT PLAN.
11. RELOCATE FIRE HYDRANT.
12. ADJUST VALVE TO FINAL GRADE.
13. ADJUST MANHOLE RIM TO FINAL GRADE.
14. REMOVE AND RELOCATE ELECTRIC POLE. (PERFORMED BY OTHERS)
15. INSTALL IMPACT ATTENUATOR. SEE NMDOT STD. DWG. 720-03-X/9

DRAINAGE KEYED NOTES

A. BUILD TYPE II DROP INLET VALLEY TYPE (URBAN USE) PER NMDOT STD. DWG. 623-04-1/1.
B. INSTALL NEW STORM DRAIN PIPE.
C. BUILD STORM INLET SINGLE "C" PER COA STD. DWG. 2205.
D. BUILD MANHOLE TYPE C PER COA STD. DWG. 2101.
E. ADJUST GRATE INLET.
F. BUILD STORM INLET SINGLE "A" PER COA STD. DWG. 2201.
G. BUILD STORM INLET DOUBLE "C" PER COA STD. DWG. 2205.
H. BUILD JUNCTION BOX PER NMDOT STD. DWG. 623-01-1/1.
I. BUILD SIDEWALK CULVERT PER COA STD. DWG. 2236.
J. BUILD STORM INLET TRIPLE "C" PER COA STD. DWG 2205.

GENERAL NOTES

1. SEE CORRIDOR STANDARD PLAN SET FOR ALL CURB RAMP AND DRIVEPAD DETAILS.

LEGEND

- ART – MIXED FLOW TRAFFIC
- ART – DEDICATED LANES
- ART STATION
- ASPHALT PAVEMENT
- MILL AND OVERLAY LIMITS
- TEXTURED/COLORED MEDIAN PAVEMENT
- MEDIAN LANDSCAPE

HDR
2155 LOUISIANA BLVD NE, SUITE 9500
ALBUQUERQUE, NM 87110
MAIN: (505) 830-5400
FAX: (505) 830-5454

AS BUILT INFORMATION

CONTRACTOR | DATE:
WORK STAKED BY | DATE:
INSPECTOR'S ACCEPTANCE BY | DATE:
FIELD VERIFICATION BY | DATE:
DRAWINGS CORRECTED BY | DATE:

MICRO-FILM INFORMATION

RECORDED BY | DATE:
NO.

BENCHMARKS

PROJECT PRIMARY BENCHMARK: 5_K16A
A CITY OF ALBUQUERQUE 2 INCH BRASS DISC SET FLUSH IN THE SIDEWALK AND STAMPED "5-K16A". THE MONUMENT IS LOCATED ON THE NORTH SIDE OF CENTRAL AVE BETWEEN STANFORD DR AND COLUMBIA DR SE.
NM SPC CENTRAL ZONE GRID:
N: 1485016.971 USFT
E: 1530495.993 USFT
ELEV: 5174.054

SURVEY INFORMATION

FIELD NOTES		
NO.	BY	DATE

30% REVIEW

PRELIMINARY
NOT FOR CONSTRUCTION
03/2015

REVISIONS

NO.	DATE	REMARKS	BY

DESIGN

DESIGNED BY: XX DATE: 3/20/2015
DRAWN BY: XX DATE: 3/20/2015
CHECKED BY: XX DATE: 3/20/2015

ABQ RIDE

CITY OF ALBUQUERQUE
TRANSIT DEPARTMENT
ABQ RIDE

TITLE: CENTRAL AVENUE ALBUQUERQUE RAPID TRANSIT
ROADWAY PLAN AND PLAN

Design Review Committee	City Engineer Approval	Last Design Update	Mo./Day/Yr.	Mo./Day/Yr.

CITY PROJECT NO.	ZONE MAP NO.	SEGMENT NO.	SHEET	OF
631991	K13-K15	S3	47	98

Date: 12 Mar 2015 - 5:31pm User: zsharp
Drawing Name: RD_PL&PR05-09.dwg

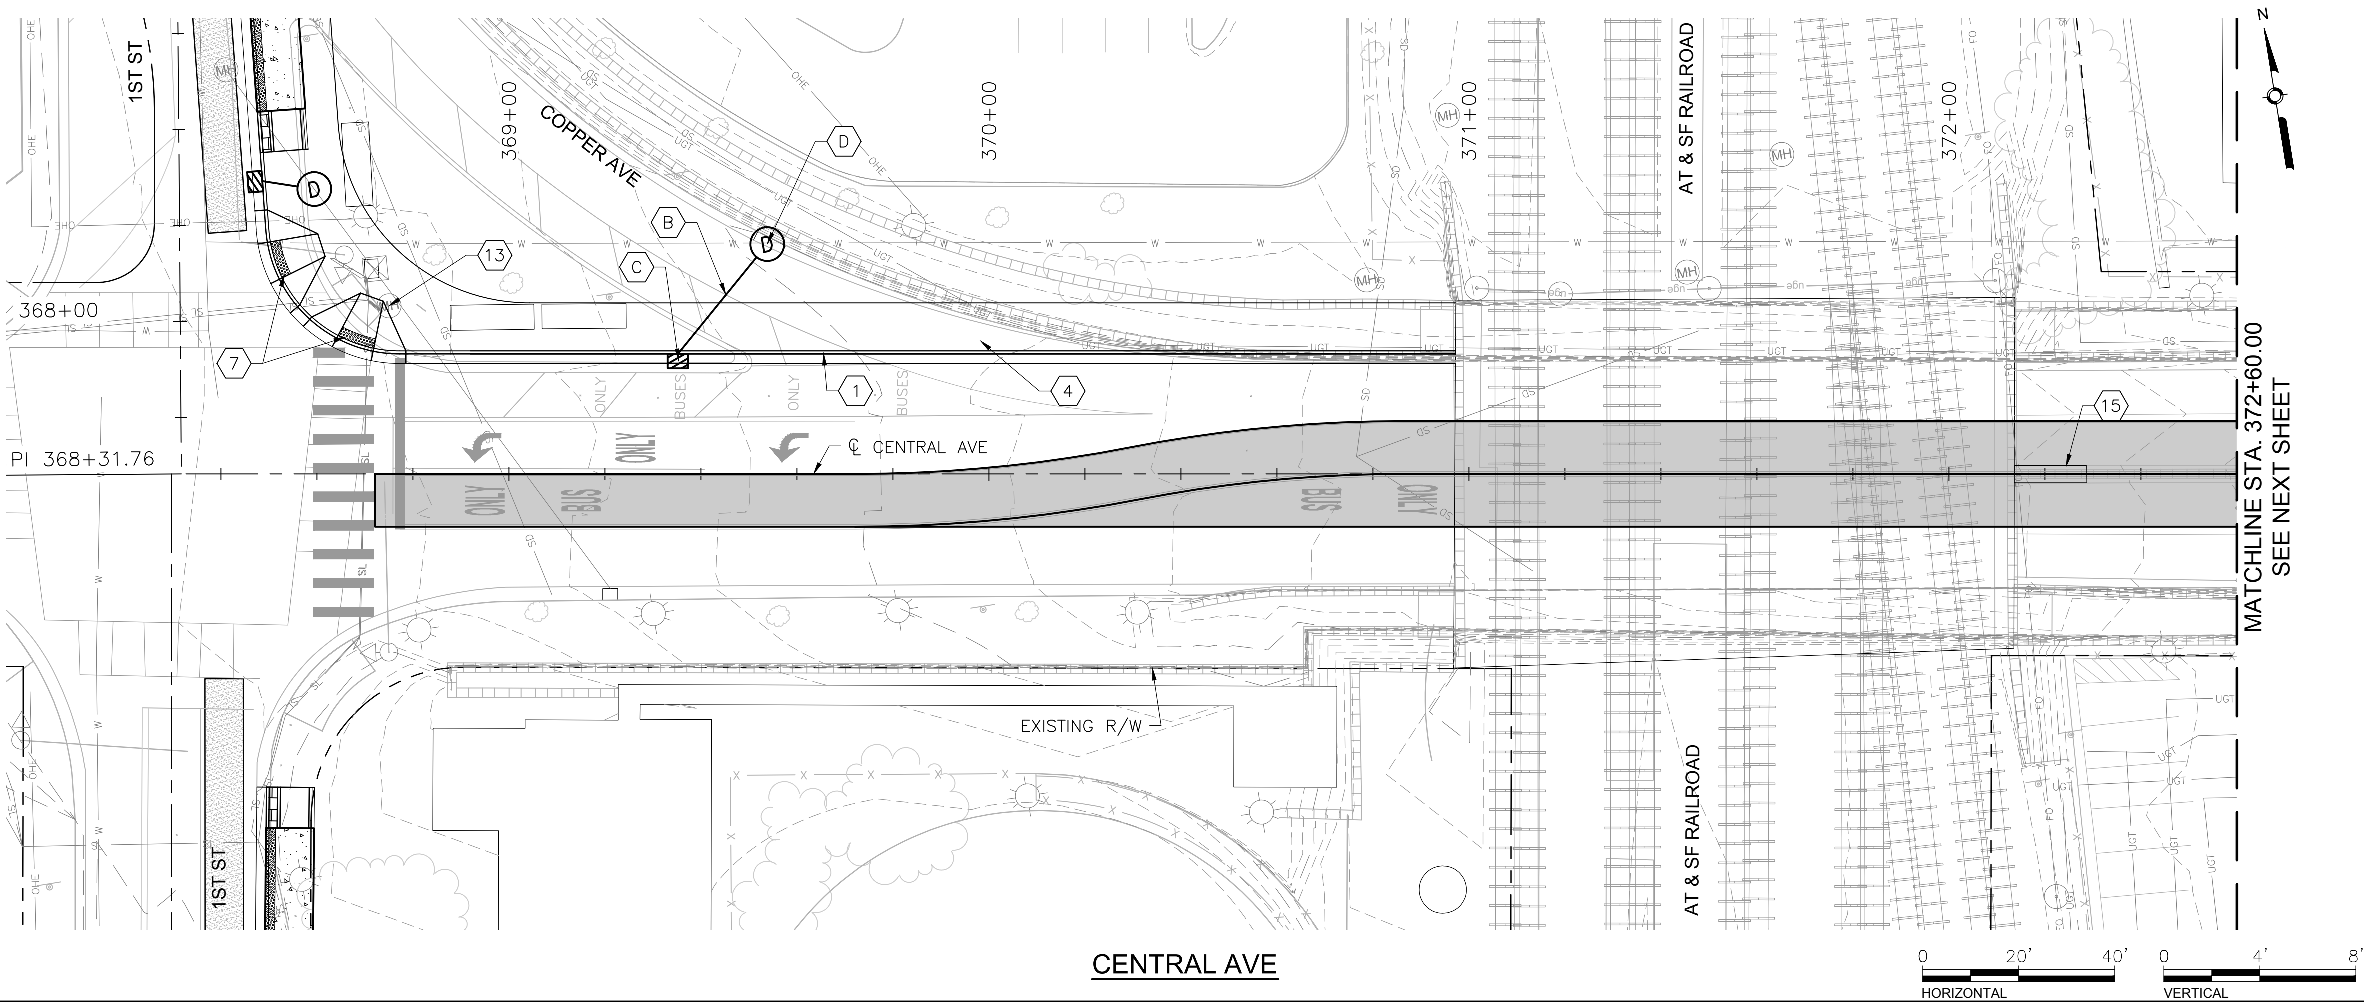

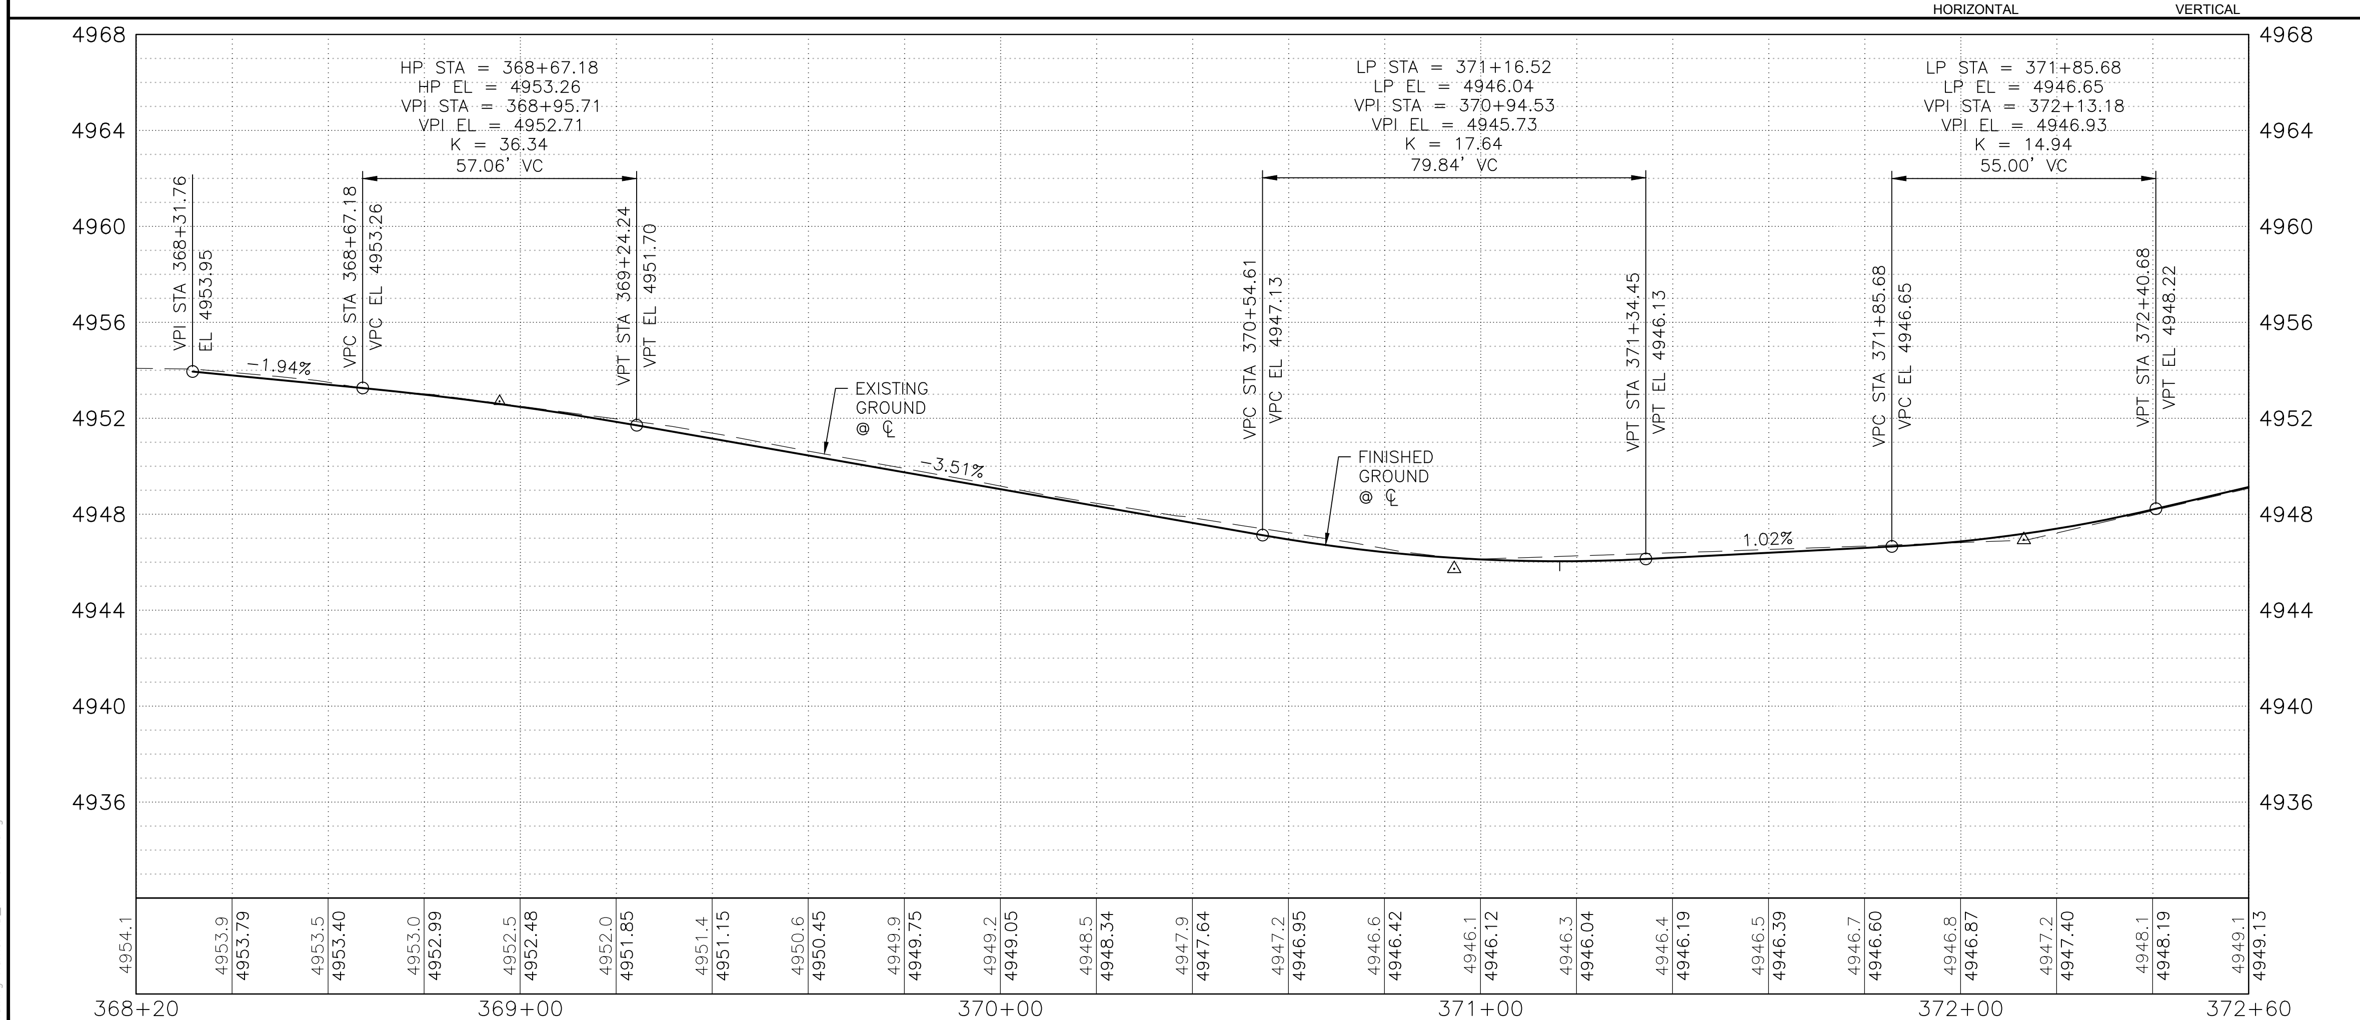

KEYED NOTES

1. BUILD COA STANDARD CURB & GUTTER. SEE STD. DWG. 2415A.
2. BUILD COA MEDIAN CURB & GUTTER. SEE STD. DWG. 2415B.
3. BUILD COA CONCRETE VALLEY GUTTER. SEE STD. DWG. 2420.
4. BUILD 4" CONCRETE SIDEWALK. SEE STD. DWG. 2430.
5. BUILD PARALLEL CURB RAMP.
6. BUILD ONE-WAY DIRECTIONAL CURB RAMP.
7. BUILD PERPENDICULAR CURB RAMP.
8. BUILD RAMP SIDEWALK 6" CONCRETE DRIVEPAD. SEE STD. DWG. 2425.
9. BUILD OFFSET SIDEWALK 6" CONCRETE DRIVEPAD. SEE STD. DWG. 2425.
10. BUILD CONCRETE STATION PLATFORM AND RAMP. SEE STATION PLATFORM LAYOUT PLAN.
11. RELOCATE FIRE HYDRANT.
12. ADJUST VALVE TO FINAL GRADE.
13. ADJUST MANHOLE RIM TO FINAL GRADE.
14. REMOVE AND RELOCATE ELECTRIC POLE. (PERFORMED BY OTHERS)
15. INSTALL IMPACT ATTENUATOR. SEE NMDOT STD. DWG. 720-03-X/9

DRAINAGE KEYED NOTES

A. BUILD TYPE II DROP INLET VALLEY TYPE (URBAN USE) PER NMDOT STD. DWG. 623-04-1/1.
B. INSTALL NEW STORM DRAIN PIPE.
C. BUILD STORM INLET SINGLE "C" PER COA STD. DWG. 2205.
D. BUILD MANHOLE TYPE C PER COA STD. DWG. 2101.
E. ADJUST GRATE INLET.
F. BUILD STORM INLET SINGLE "A" PER COA STD. DWG. 2201.
G. BUILD STORM INLET DOUBLE "C" PER COA STD. DWG. 2205.
H. BUILD JUNCTION BOX PER NMDOT STD. DWG. 623-01-1/1.
I. BUILD SIDEWALK CULVERT PER COA STD. DWG. 2236.
J. BUILD STORM INLET TRIPLE "C" PER COA STD. DWG 2205.

GENERAL NOTES

1. SEE CORRIDOR STANDARD PLAN SET FOR ALL CURB RAMP AND DRIVEPAD DETAILS.

LEGEND

- ART - MIXED FLOW TRAFFIC
- ART - DEDICATED LANES
- ART STATION
- ASPHALT PAVEMENT
- MILL AND OVERLAY LIMITS
- TEXTURED/COLORED MEDIAN PAVEMENT
- MEDIAN LANDSCAPE

HDR
2155 LOUISIANA BLVD NE, SUITE 9500
ALBUQUERQUE, NM 87110
MAIN: (505) 830-5400
FAX: (505) 830-5454

AS BUILT INFORMATION
CONTRACTOR
WORK STAKED BY | DATE:
INSPECTOR'S ACCEPTANCE BY | DATE:
FIELD VERIFICATION BY | DATE:
DRAWINGS CORRECTED BY | DATE:

MICRO-FILM INFORMATION
RECORDED BY | DATE:
NO.

BENCHMARKS
PROJECT PRIMARY BENCHMARK: 5_K16A
A CITY OF ALBUQUERQUE 2 INCH BRASS DISC SET FLUSH IN THE SIDEWALK AND STAMPED "5-K16A". THE MONUMENT IS LOCATED ON THE NORTH SIDE OF CENTRAL AVE BETWEEN STANFORD DR AND COLUMBIA DR SE.
NM SPC CENTRAL ZONE GRID:
N: 1485016.971 USFT
E: 1530495.993 USFT
ELEV: 5174.054

SURVEY INFORMATION
FIELD NOTES
NO.	BY	DATE

30% REVIEW

PRELIMINARY
NOT FOR CONSTRUCTION
03/2015

REVISIONS
NO.	DATE	REMARKS	BY

DESIGN
DESIGNED BY: XX DATE: 3/20/2015
DRAWN BY: XX DATE: 3/20/2015
CHECKED BY: XX DATE: 3/20/2015

ABQRIDE
CITY OF ALBUQUERQUE
TRANSIT DEPARTMENT
ABQ RIDE

TITLE: CENTRAL AVENUE ALBUQUERQUE RAPID TRANSIT
ROADWAY PLAN AND PROFILE

Design Review Committee	City Engineer Approval	Last Design Update	Mo./Day/Yr.	Mo./Day/Yr.

CITY PROJECT NO.	ZONE MAP NO.	SEGMENT NO.	SHEET	OF
631991	K13-K15	S3	48	98

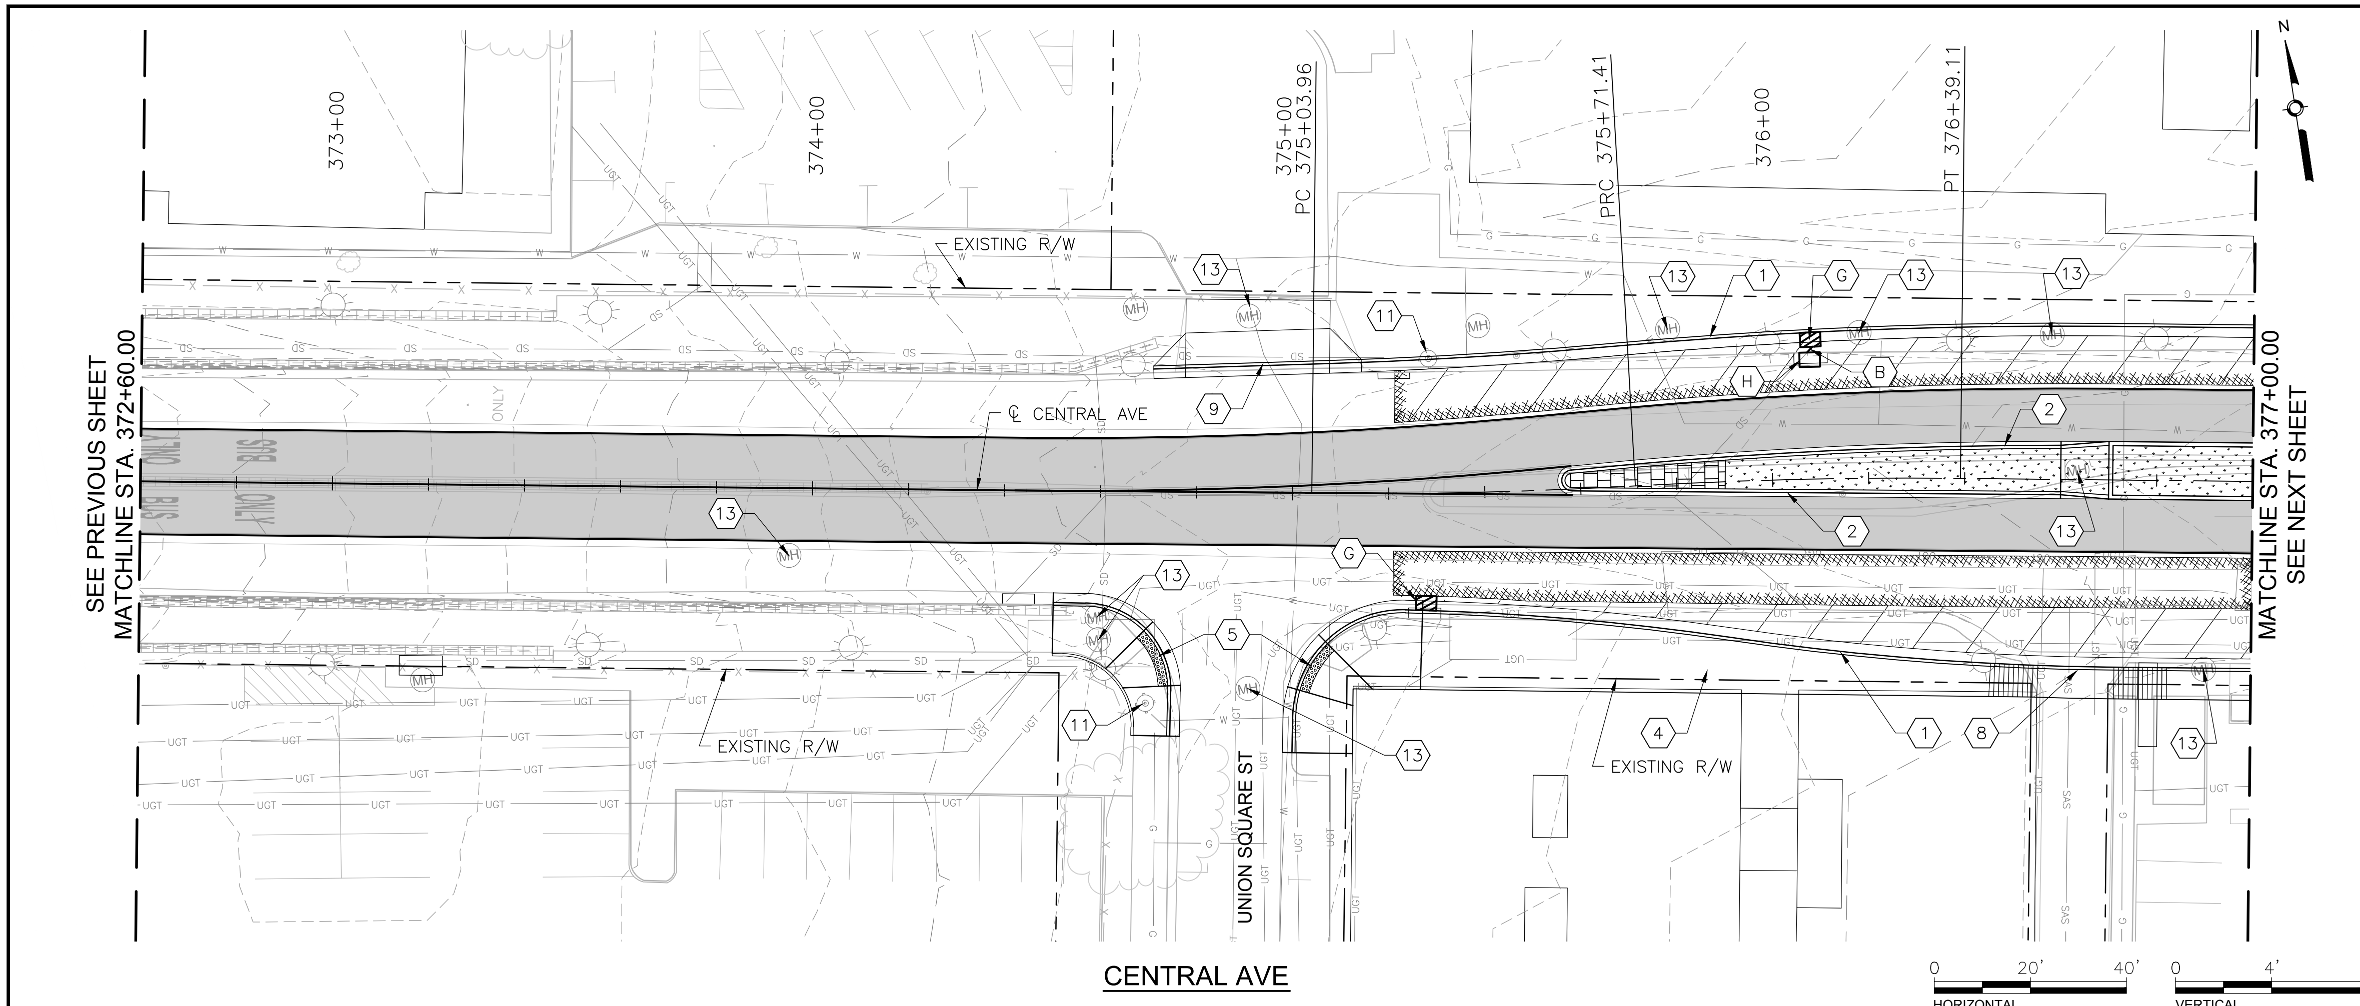

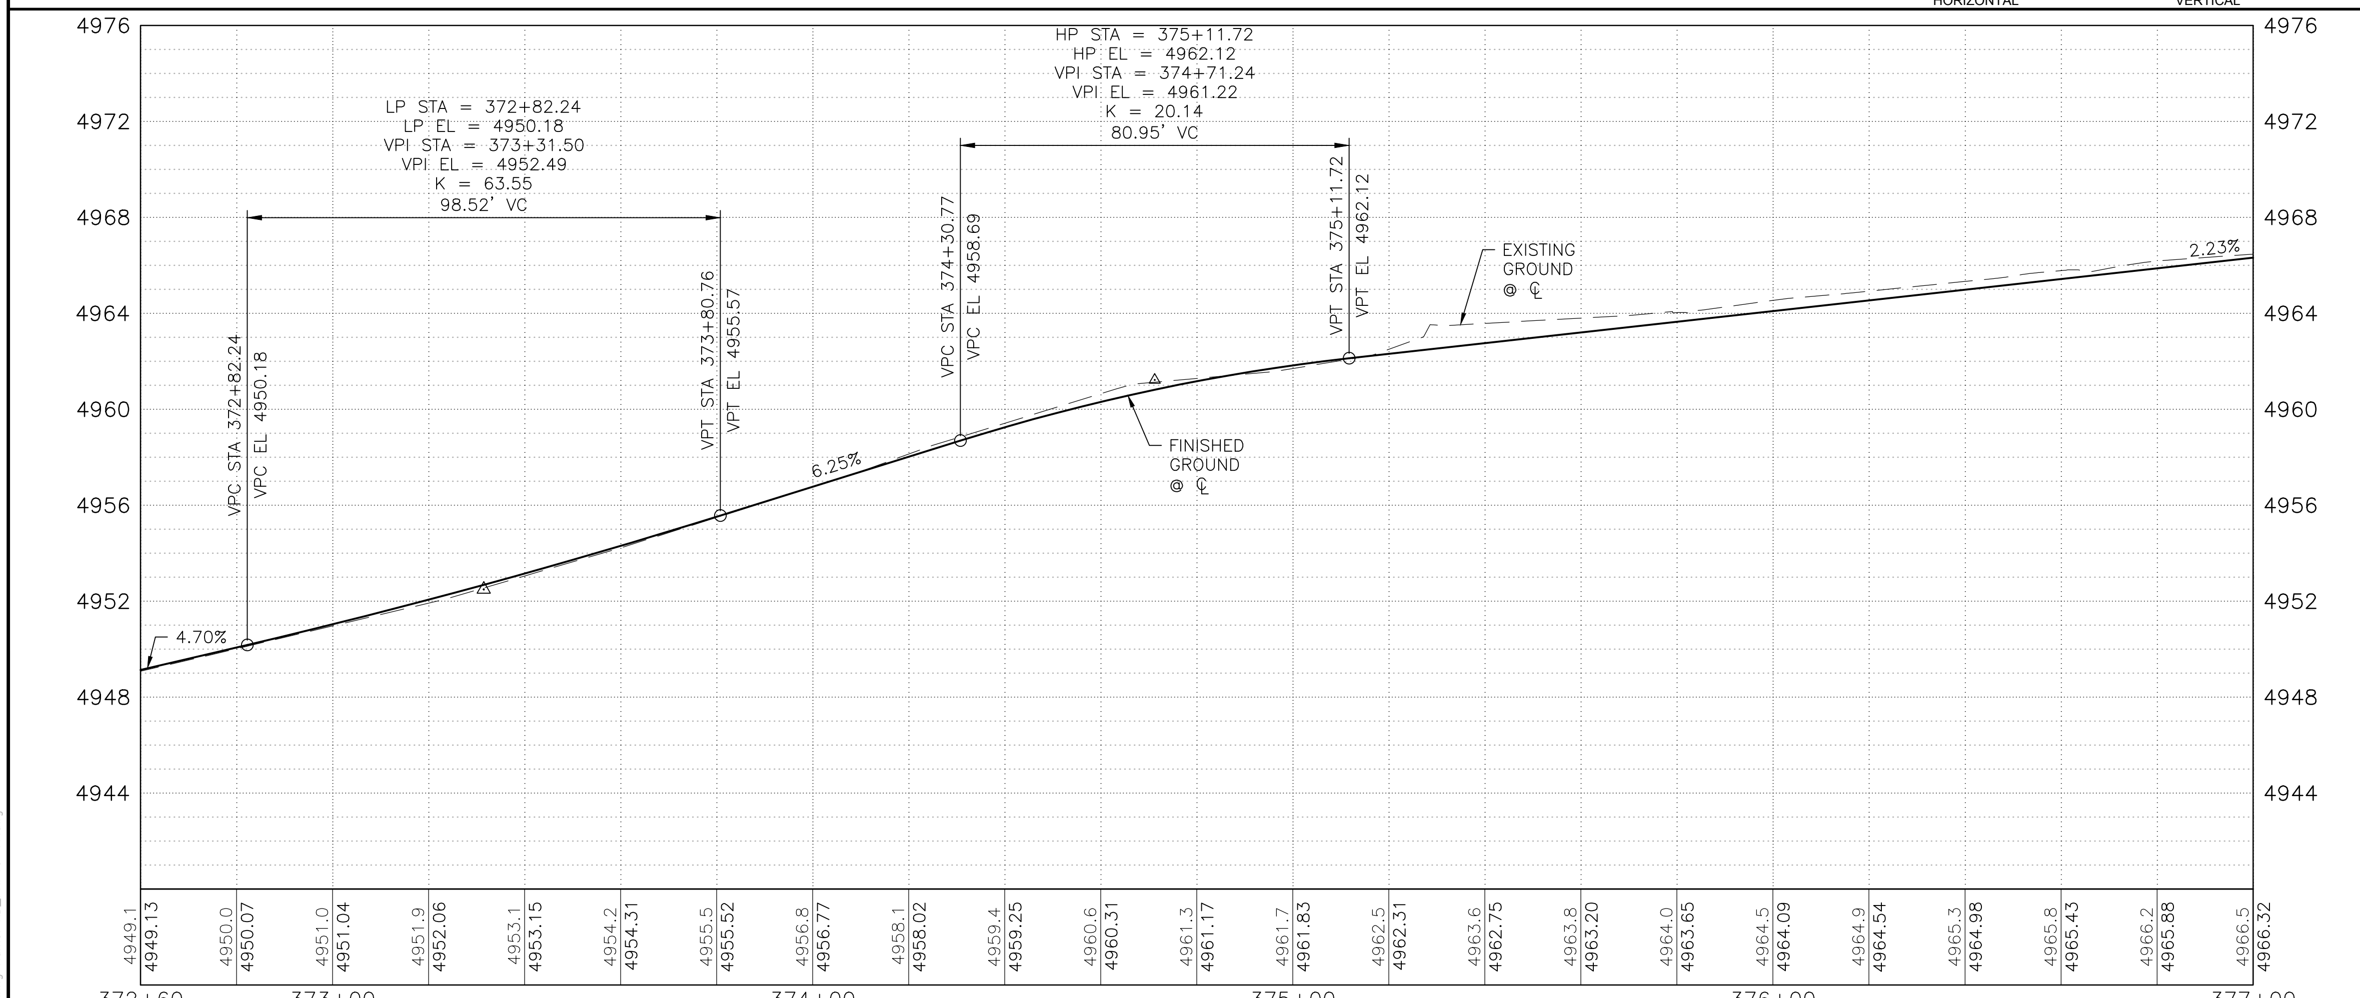

KEYED NOTES

1. BUILD COA STANDARD CURB & GUTTER. SEE STD. DWG. 2415A.
2. BUILD COA MEDIAN CURB & GUTTER. SEE STD. DWG. 2415B.
3. BUILD COA CONCRETE VALLEY GUTTER. SEE STD. DWG. 2420.
4. BUILD 4" CONCRETE SIDEWALK. SEE STD. DWG. 2430.
5. BUILD PARALLEL CURB RAMP.
6. BUILD ONE-WAY DIRECTIONAL CURB RAMP.
7. BUILD PERPENDICULAR CURB RAMP.
8. BUILD RAMP SIDEWALK 6" CONCRETE DRIVEPAD. SEE STD. DWG. 2425.
9. BUILD OFFSET SIDEWALK 6" CONCRETE DRIVEPAD. SEE STD. DWG. 2425.
10. BUILD CONCRETE STATION PLATFORM AND RAMP. SEE STATION PLATFORM LAYOUT PLAN.
11. RELOCATE FIRE HYDRANT.
12. ADJUST VALVE TO FINAL GRADE.
13. ADJUST MANHOLE RIM TO FINAL GRADE.
14. REMOVE AND RELOCATE ELECTRIC POLE. (PERFORMED BY OTHERS)
15. INSTALL IMPACT ATTENUATOR. SEE NMDOT STD. DWG. 720-03-X/9

DRAINAGE KEYED NOTES

A. BUILD TYPE II DROP INLET VALLEY TYPE (URBAN USE) PER NMDOT STD. DWG. 623-04-1/1.
B. INSTALL NEW STORM DRAIN PIPE.
C. BUILD STORM INLET SINGLE "C" PER COA STD. DWG. 2205.
D. BUILD MANHOLE TYPE C PER COA STD. DWG. 2101.
E. ADJUST GRATE INLET.
F. BUILD STORM INLET SINGLE "A" PER COA STD. DWG. 2201.
G. BUILD STORM INLET DOUBLE "C" PER COA STD. DWG. 2205.
H. BUILD JUNCTION BOX PER NMDOT STD. DWG. 623-01-1/1.
I. BUILD SIDEWALK CULVERT PER COA STD. DWG. 2236.
J. BUILD STORM INLET TRIPLE "C" PER COA STD. DWG 2205.

GENERAL NOTES

1. SEE CORRIDOR STANDARD PLAN SET FOR ALL CURB RAMP AND DRIVEPAD DETAILS.

LEGEND

- ART – MIXED FLOW TRAFFIC
- ART – DEDICATED LANES
- ART STATION
- ASPHALT PAVEMENT
- MILL AND OVERLAY LIMITS
- TEXTURED/COLORED MEDIAN PAVEMENT
- MEDIAN LANDSCAPE

AS BUILT INFORMATION

CONTRACTOR	
WORK STAKED BY	DATE:
INSPECTOR'S ACCEPTANCE BY	DATE:
FIELD VERIFICATION BY	DATE:
DRAWINGS CORRECTED BY	DATE:

MICRO-FILM INFORMATION

RECORDED BY	DATE:
NO.	

BENCHMARKS

PROJECT PRIMARY BENCHMARK: 5_K16A
A CITY OF ALBUQUERQUE 2 INCH BRASS DISC SET FLUSH IN THE SIDEWALK AND STAMPED "5-K16A". THE MONUMENT IS LOCATED ON THE NORTH SIDE OF CENTRAL AVE BETWEEN STANFORD DR AND COLUMBIA DR SE.
NM SPC CENTRAL ZONE GRID:
N: 1485016.971 USFT
E: 1530495.993 USFT
ELEV: 5174.054

SURVEY INFORMATION

NO.	FIELD NOTES BY	DATE

30% REVIEW

PRELIMINARY
NOT FOR CONSTRUCTION
03/2015

REVISIONS

NO.	DATE	REMARKS	BY

DESIGN

DESIGNED BY: XX DATE: 3/20/2015
DRAWN BY: XX DATE: 3/20/2015
CHECKED BY: XX DATE: 3/20/2015

HDR
2155 LOUISIANA BLVD NE, SUITE 9500
ALBUQUERQUE, NM 87110
MAIN: (505) 830-5400
FAX: (505) 830-5454

ABQRIDE

CITY OF ALBUQUERQUE
TRANSIT DEPARTMENT
ABQ RIDE

TITLE: CENTRAL AVENUE ALBUQUERQUE RAPID TRANSIT
ROADWAY PLAN AND PROFILE

Design Review Committee	City Engineer Approval	Last Design Update	Mo./Day/Yr.	Mo./Day/Yr.

CITY PROJECT NO.	ZONE MAP NO.	SEGMENT NO.	SHEET	OF
631991	K13-K15	S3	49	98

Date: 12 Mar 2015 - 5:34pm User: zsharp
Drawing Name: RD_PNP10-17.dwg

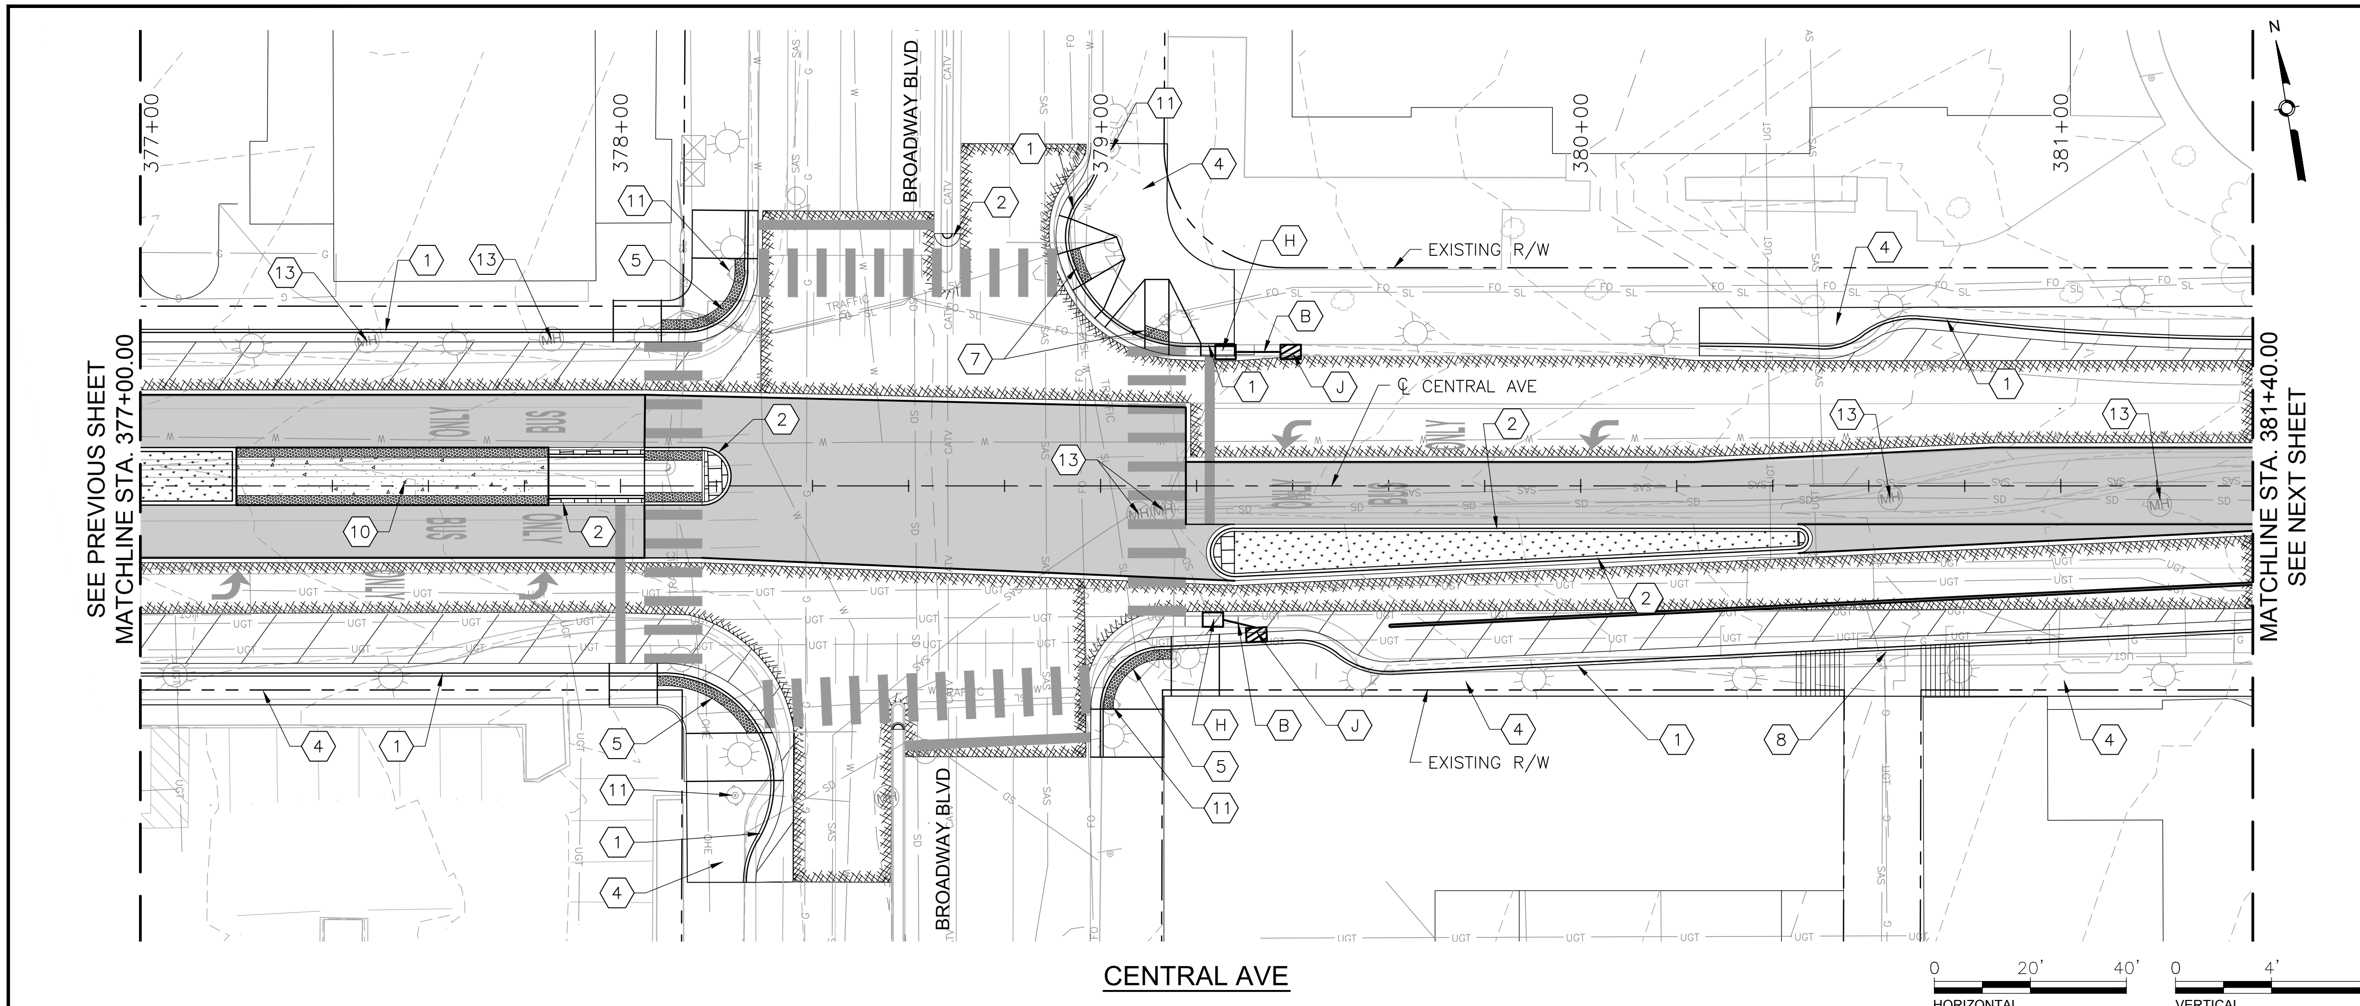

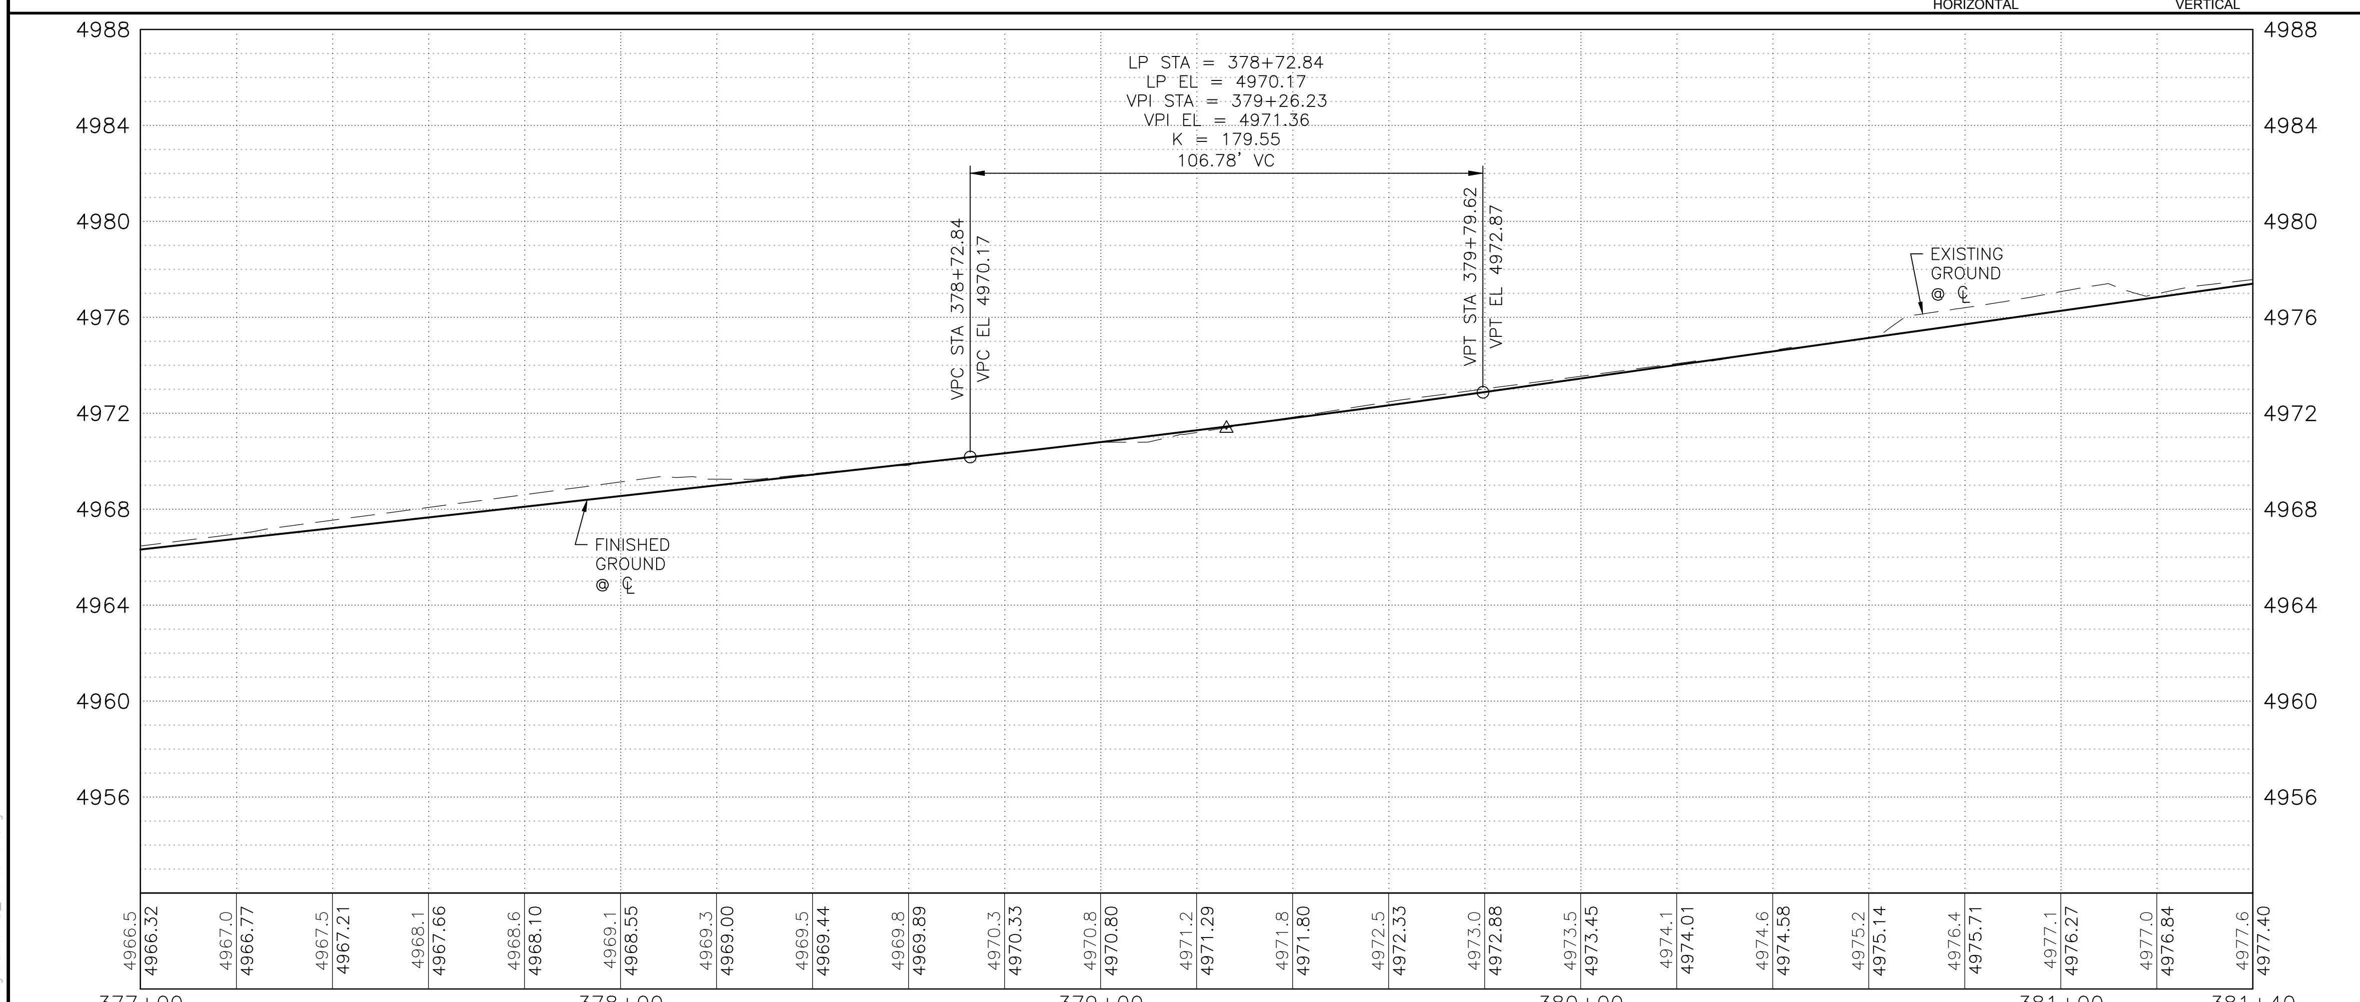

(X) KEYED NOTES

1. BUILD COA STANDARD CURB & GUTTER. SEE STD. DWG. 2415A.
2. BUILD COA MEDIAN CURB & GUTTER. SEE STD. DWG. 2415B.
3. BUILD COA CONCRETE VALLEY GUTTER. SEE STD. DWG. 2420.
4. BUILD 4" CONCRETE SIDEWALK. SEE STD. DWG. 2430.
5. BUILD PARALLEL CURB RAMP.
6. BUILD ONE-WAY DIRECTIONAL CURB RAMP.
7. BUILD PERPENDICULAR CURB RAMP.
8. BUILD RAMP SIDEWALK 6" CONCRETE DRIVEPAD. SEE STD. DWG. 2425.
9. BUILD OFFSET SIDEWALK 6" CONCRETE DRIVEPAD. SEE STD. DWG. 2425.
10. BUILD CONCRETE STATION PLATFORM AND RAMP. SEE STATION PLATFORM LAYOUT PLAN.
11. RELOCATE FIRE HYDRANT.
12. ADJUST VALVE TO FINAL GRADE.
13. ADJUST MANHOLE RIM TO FINAL GRADE.
14. REMOVE AND RELOCATE ELECTRIC POLE. (PERFORMED BY OTHERS)
15. INSTALL IMPACT ATTENUATOR. SEE NMDOT STD. DWG. 720-03-X/9

DRAINAGE KEYED NOTES

A. BUILD TYPE II DROP INLET VALLEY TYPE (URBAN USE) PER NMDOT STD. DWG. 623-04-1/1.
B. INSTALL NEW STORM DRAIN PIPE.
C. BUILD STORM INLET SINGLE "C" PER COA STD. DWG. 2205.
D. BUILD MANHOLE TYPE C PER COA STD. DWG. 2101.
E. ADJUST GRATE INLET.
F. BUILD STORM INLET SINGLE "A" PER COA STD. DWG. 2201.
G. BUILD STORM INLET DOUBLE "C" PER COA STD. DWG. 2205.
H. BUILD JUNCTION BOX PER NMDOT STD. DWG. 623-01-1/1.
I. BUILD SIDEWALK CULVERT PER COA STD. DWG. 2236.
J. BUILD STORM INLET TRIPLE "C" PER COA STD. DWG 2205.

GENERAL NOTES

1. SEE CORRIDOR STANDARD PLAN SET FOR ALL CURB RAMP AND DRIVEPAD DETAILS.

LEGEND

- ART – MIXED FLOW TRAFFIC
- ART – DEDICATED LANES
- ART STATION
- ASPHALT PAVEMENT
- MILL AND OVERLAY LIMITS
- TEXTURED/COLORED MEDIAN PAVEMENT
- MEDIAN LANDSCAPE

AS BUILT INFORMATION

CONTRACTOR | DATE:
WORK STAKED BY | DATE:
INSPECTOR'S ACCEPTANCE BY | DATE:
FIELD VERIFICATION BY | DATE:
DRAWINGS CORRECTED BY | DATE:

MICRO-FILM INFORMATION

RECORDED BY | DATE:
NO.

BENCHMARKS

PROJECT PRIMARY BENCHMARK: 5_K16A
A CITY OF ALBUQUERQUE 2 INCH BRASS DISC SET FLUSH IN THE SIDEWALK AND STAMPED "5-K16A". THE MONUMENT IS LOCATED ON THE NORTH SIDE OF CENTRAL AVE BETWEEN STANFORD DR AND COLUMBIA DR SE.
NM SPC CENTRAL ZONE GRID:
N: 1485016.971 USFT
E: 1530495.993 USFT
ELEV: 5174.054

SURVEY INFORMATION

FIELD NOTES | NO. | BY | DATE

30% REVIEW

PRELIMINARY
NOT FOR CONSTRUCTION
03/2015

REVISIONS

NO. | DATE | REMARKS | BY

DESIGN

DESIGNED BY: XX DATE: 3/20/2015
DRAWN BY: XX DATE: 3/20/2015
CHECKED BY: XX DATE: 3/20/2015

HDR
2155 LOUISIANA BLVD NE, SUITE 9500
ALBUQUERQUE, NM 87110
MAIN: (505) 830-5400
FAX: (505) 830-5454

ABQ RIDE

CITY OF ALBUQUERQUE
TRANSIT DEPARTMENT
ABQ RIDE

TITLE: CENTRAL AVENUE ALBUQUERQUE RAPID TRANSIT
ROADWAY PLAN AND PROFILE

Design Review Committee	City Engineer Approval	Last Design Update	Mo./Day/Yr.	Mo./Day/Yr.

CITY PROJECT NO.	ZONE MAP NO.	SEGMENT NO.	SHEET	OF
631991	K13-K15	S3	50	98

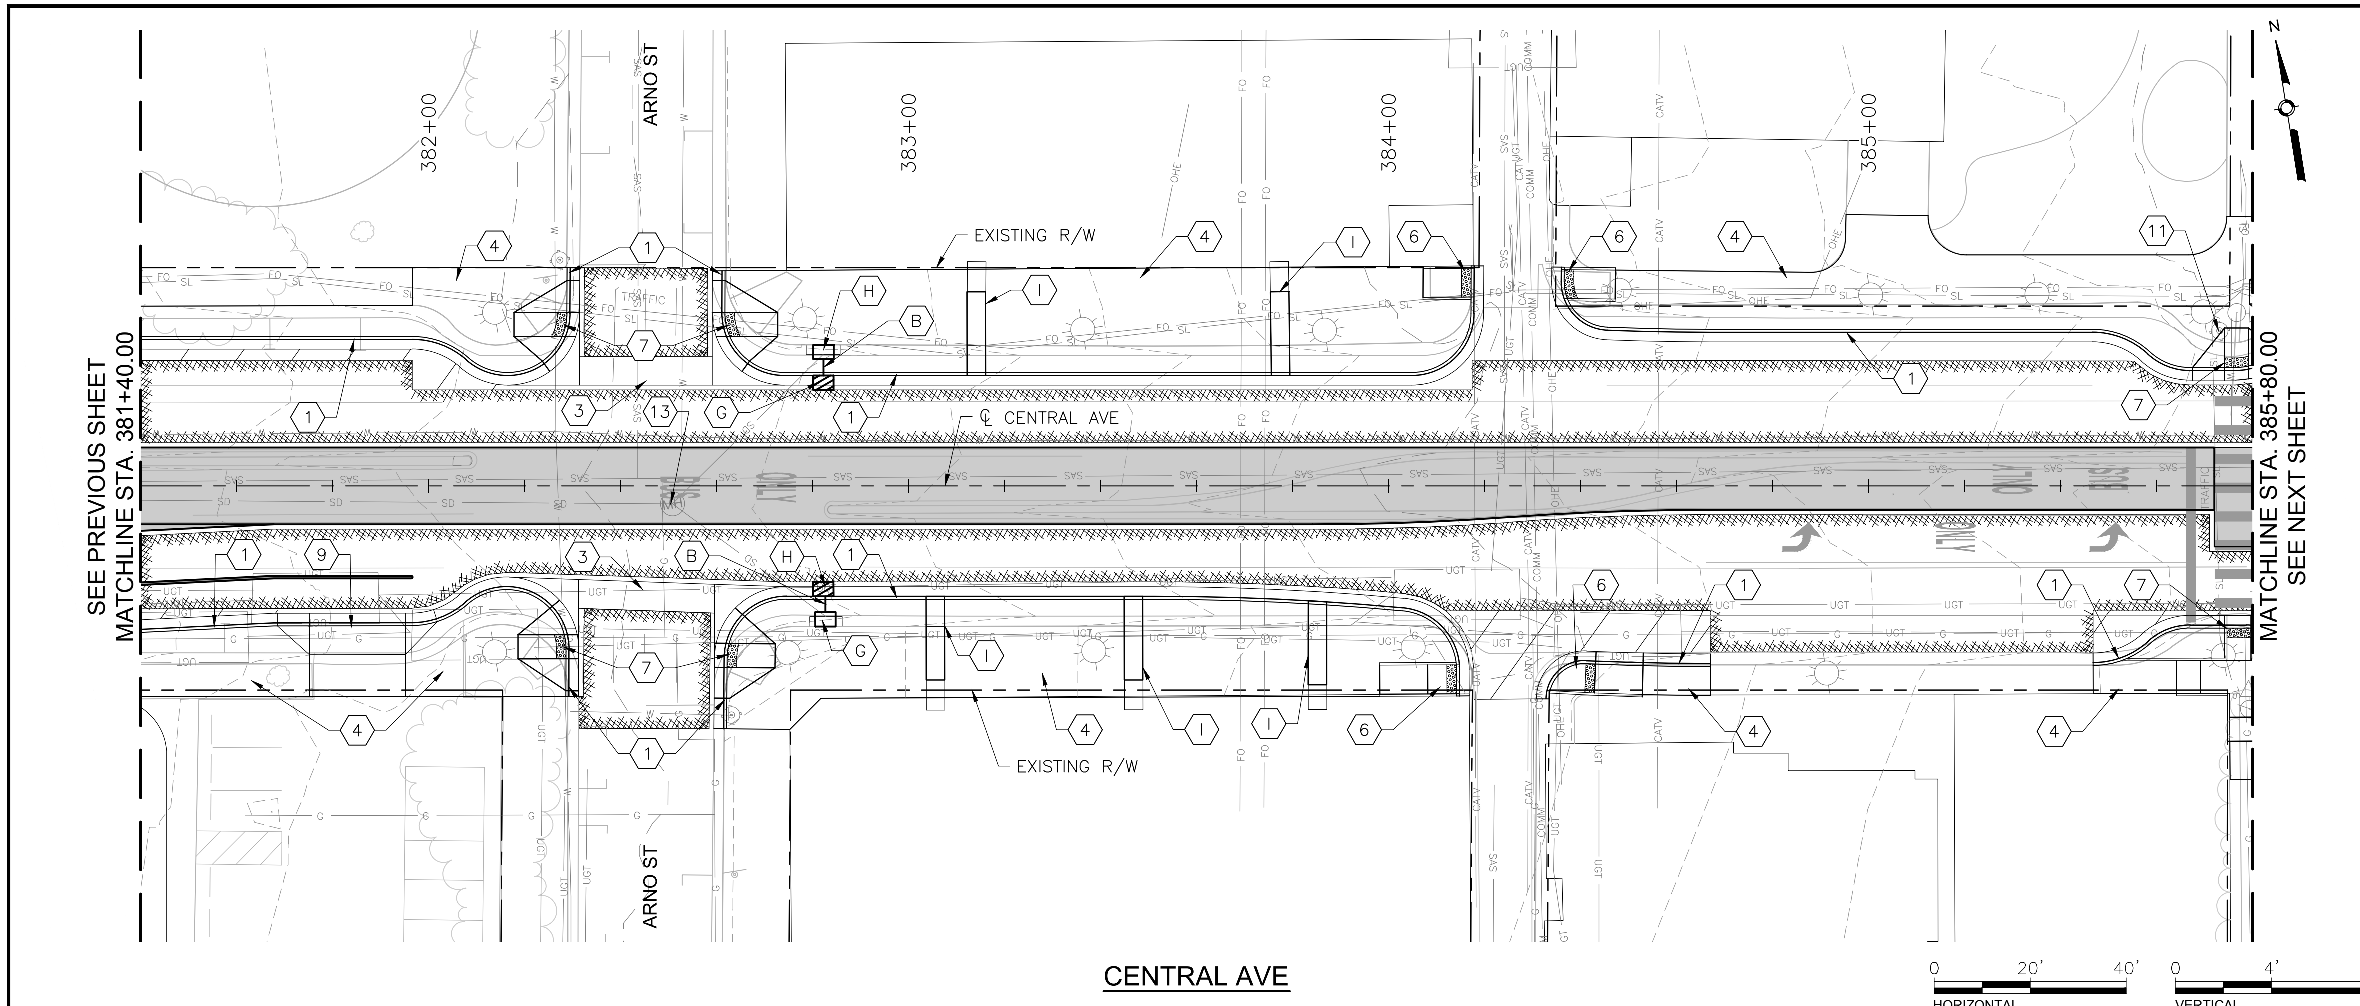

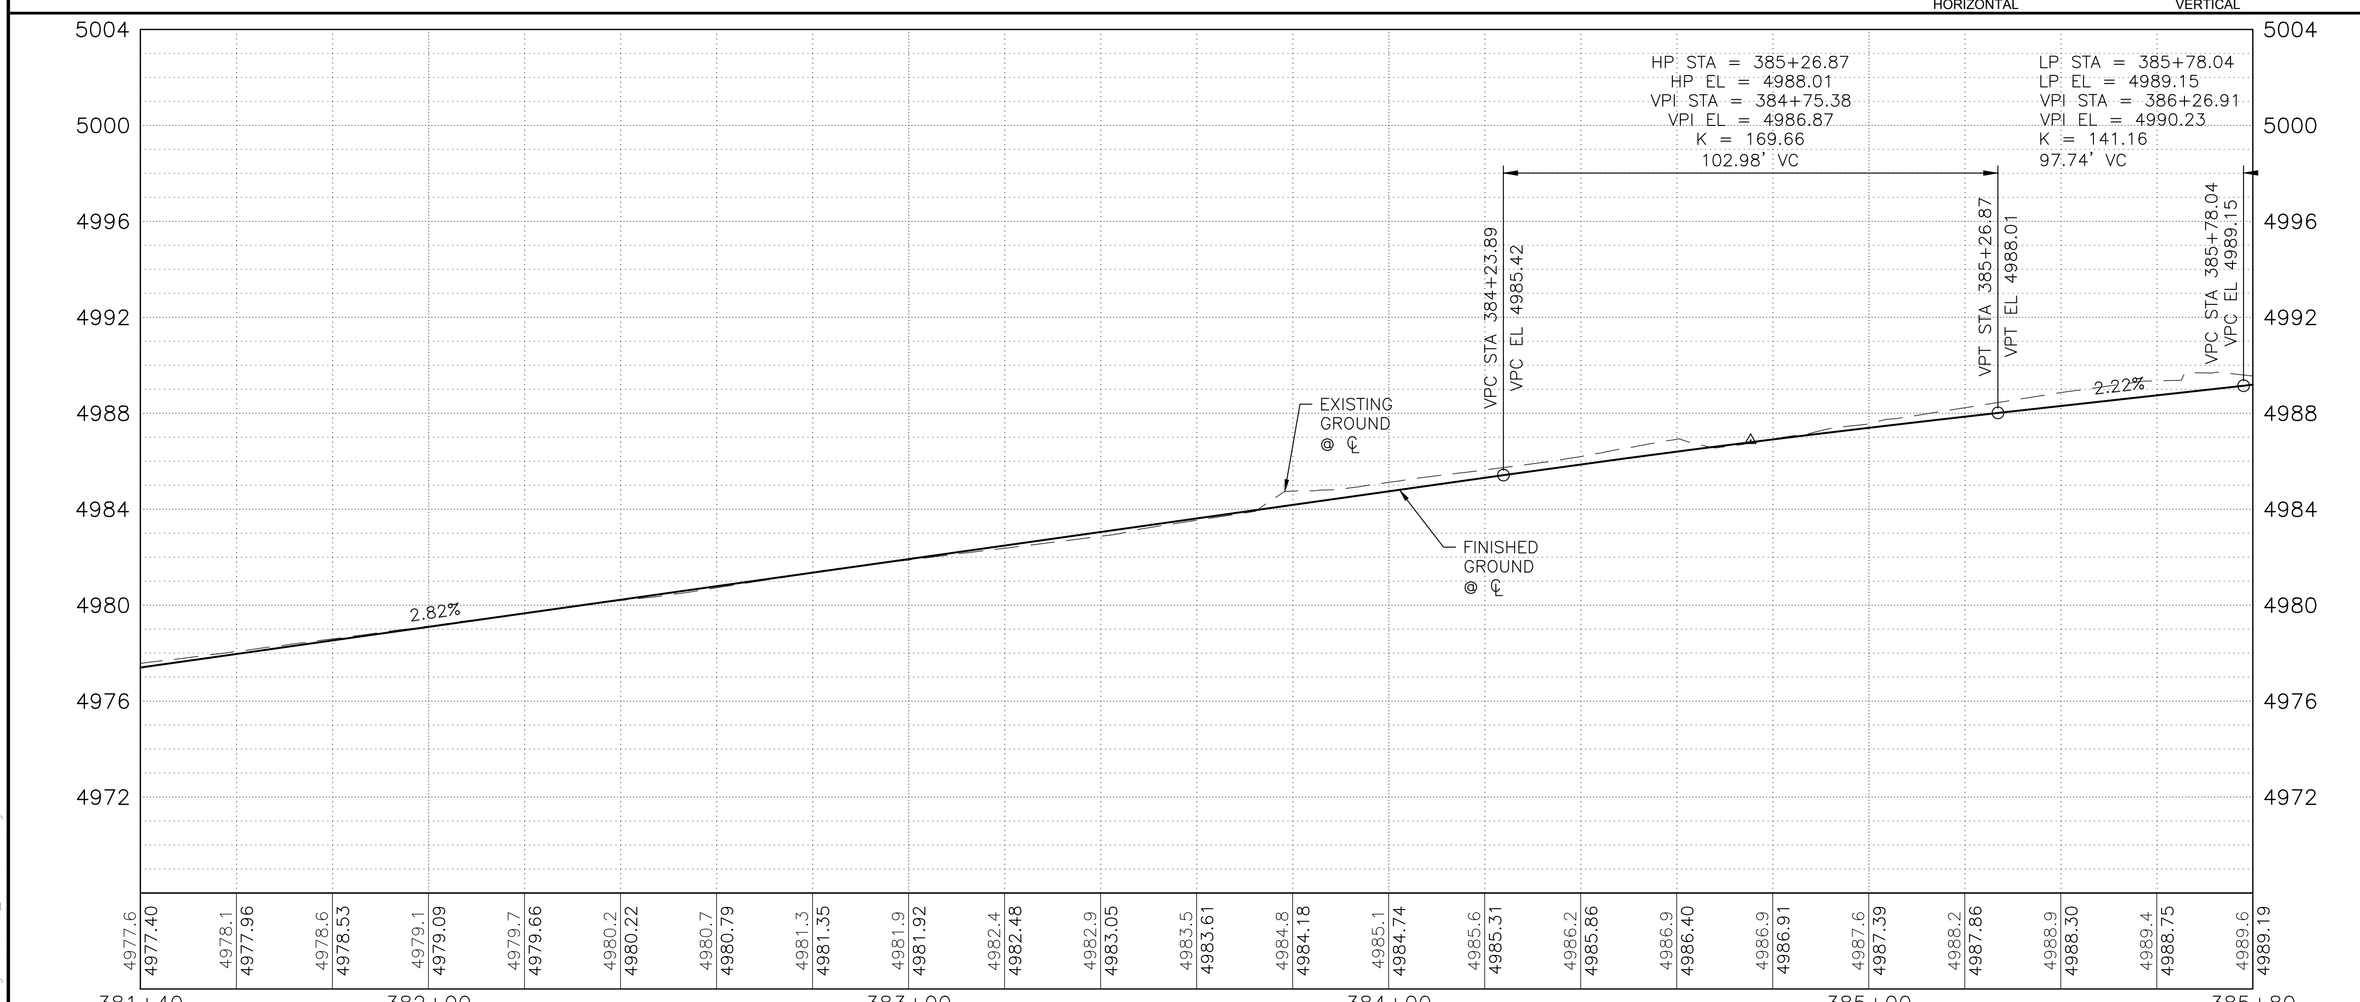

KEYED NOTES

1. BUILD COA STANDARD CURB & GUTTER. SEE STD. DWG. 2415A.
2. BUILD COA MEDIAN CURB & GUTTER. SEE STD. DWG. 2415B.
3. BUILD COA CONCRETE VALLEY GUTTER. SEE STD. DWG. 2420.
4. BUILD 4" CONCRETE SIDEWALK. SEE STD. DWG. 2430.
5. BUILD PARALLEL CURB RAMP.
6. BUILD ONE-WAY DIRECTIONAL CURB RAMP.
7. BUILD PERPENDICULAR CURB RAMP.
8. BUILD RAMP SIDEWALK 6" CONCRETE DRIVEPAD. SEE STD. DWG. 2425.
9. BUILD OFFSET SIDEWALK 6" CONCRETE DRIVEPAD. SEE STD. DWG. 2425.
10. BUILD CONCRETE STATION PLATFORM AND RAMP. SEE STATION PLATFORM LAYOUT PLAN.
11. RELOCATE FIRE HYDRANT.
12. ADJUST VALVE TO FINAL GRADE.
13. ADJUST MANHOLE RIM TO FINAL GRADE.
14. REMOVE AND RELOCATE ELECTRIC POLE. (PERFORMED BY OTHERS)
15. INSTALL IMPACT ATTENUATOR. SEE NMDOT STD. DWG. 720-03-X/9

DRAINAGE KEYED NOTES

A. BUILD TYPE II DROP INLET VALLEY TYPE (URBAN USE) PER NMDOT STD. DWG. 623-04-1/1.
B. INSTALL NEW STORM DRAIN PIPE.
C. BUILD STORM INLET SINGLE "C" PER COA STD. DWG. 2205.
D. BUILD MANHOLE TYPE C PER COA STD. DWG. 2101.
E. ADJUST GRATE INLET.
F. BUILD STORM INLET SINGLE "A" PER COA STD. DWG. 2201.
G. BUILD STORM INLET DOUBLE "C" PER COA STD. DWG. 2205.
H. BUILD JUNCTION BOX PER NMDOT STD. DWG. 623-01-1/1.
I. BUILD SIDEWALK CULVERT PER COA STD. DWG. 2236.
J. BUILD STORM INLET TRIPLE "C" PER COA STD. DWG 2205.

GENERAL NOTES

1. SEE CORRIDOR STANDARD PLAN SET FOR ALL CURB RAMP AND DRIVEPAD DETAILS.

LEGEND

- ART – MIXED FLOW TRAFFIC
- ART – DEDICATED LANES
- ART STATION
- ASPHALT PAVEMENT
- MILL AND OVERLAY LIMITS
- TEXTURED/COLORED MEDIAN PAVEMENT
- MEDIAN LANDSCAPE

HDR
2155 LOUISIANA BLVD NE, SUITE 9500
ALBUQUERQUE, NM 87110
MAIN: (505) 830-5400
FAX: (505) 830-5454

AS BUILT INFORMATION
CONTRACTOR / WORK STAKED BY / INSPECTOR'S ACCEPTANCE BY / FIELD VERIFICATION BY / DRAWINGS CORRECTED BY — DATE:

MICRO-FILM INFORMATION
RECORDED BY — DATE:
NO.

BENCHMARKS
PROJECT PRIMARY BENCHMARK: 5_K16A
A CITY OF ALBUQUERQUE 2 INCH BRASS DISC SET FLUSH IN THE SIDEWALK AND STAMPED "5-K16A". THE MONUMENT IS LOCATED ON THE NORTH SIDE OF CENTRAL AVE BETWEEN STANFORD DR AND COLUMBIA DR SE.
NM SPC CENTRAL ZONE GRID:
N: 1485016.971 USFT
E: 1530495.993 USFT
ELEV: 5174.054

SURVEY INFORMATION
FIELD NOTES
NO. | BY | DATE

30% REVIEW
PRELIMINARY
NOT FOR CONSTRUCTION
03/2015

REVISIONS
NO. | DATE | REMARKS | BY

DESIGN
DESIGNED BY: XX DATE: 3/20/2015
DRAWN BY: XX DATE: 3/20/2015
CHECKED BY: XX DATE: 3/20/2015

ABQ RIDE
CITY OF ALBUQUERQUE
TRANSIT DEPARTMENT
ABQ RIDE

TITLE: CENTRAL AVENUE ALBUQUERQUE RAPID TRANSIT
ROADWAY PLAN AND PROFILE

Design Review Committee	City Engineer Approval	Last Design Update	Mo./Day/Yr.	Mo./Day/Yr.

CITY PROJECT NO.	ZONE MAP NO.	SEGMENT NO.	SHEET	OF
631991	K13–K15	S3	51	98

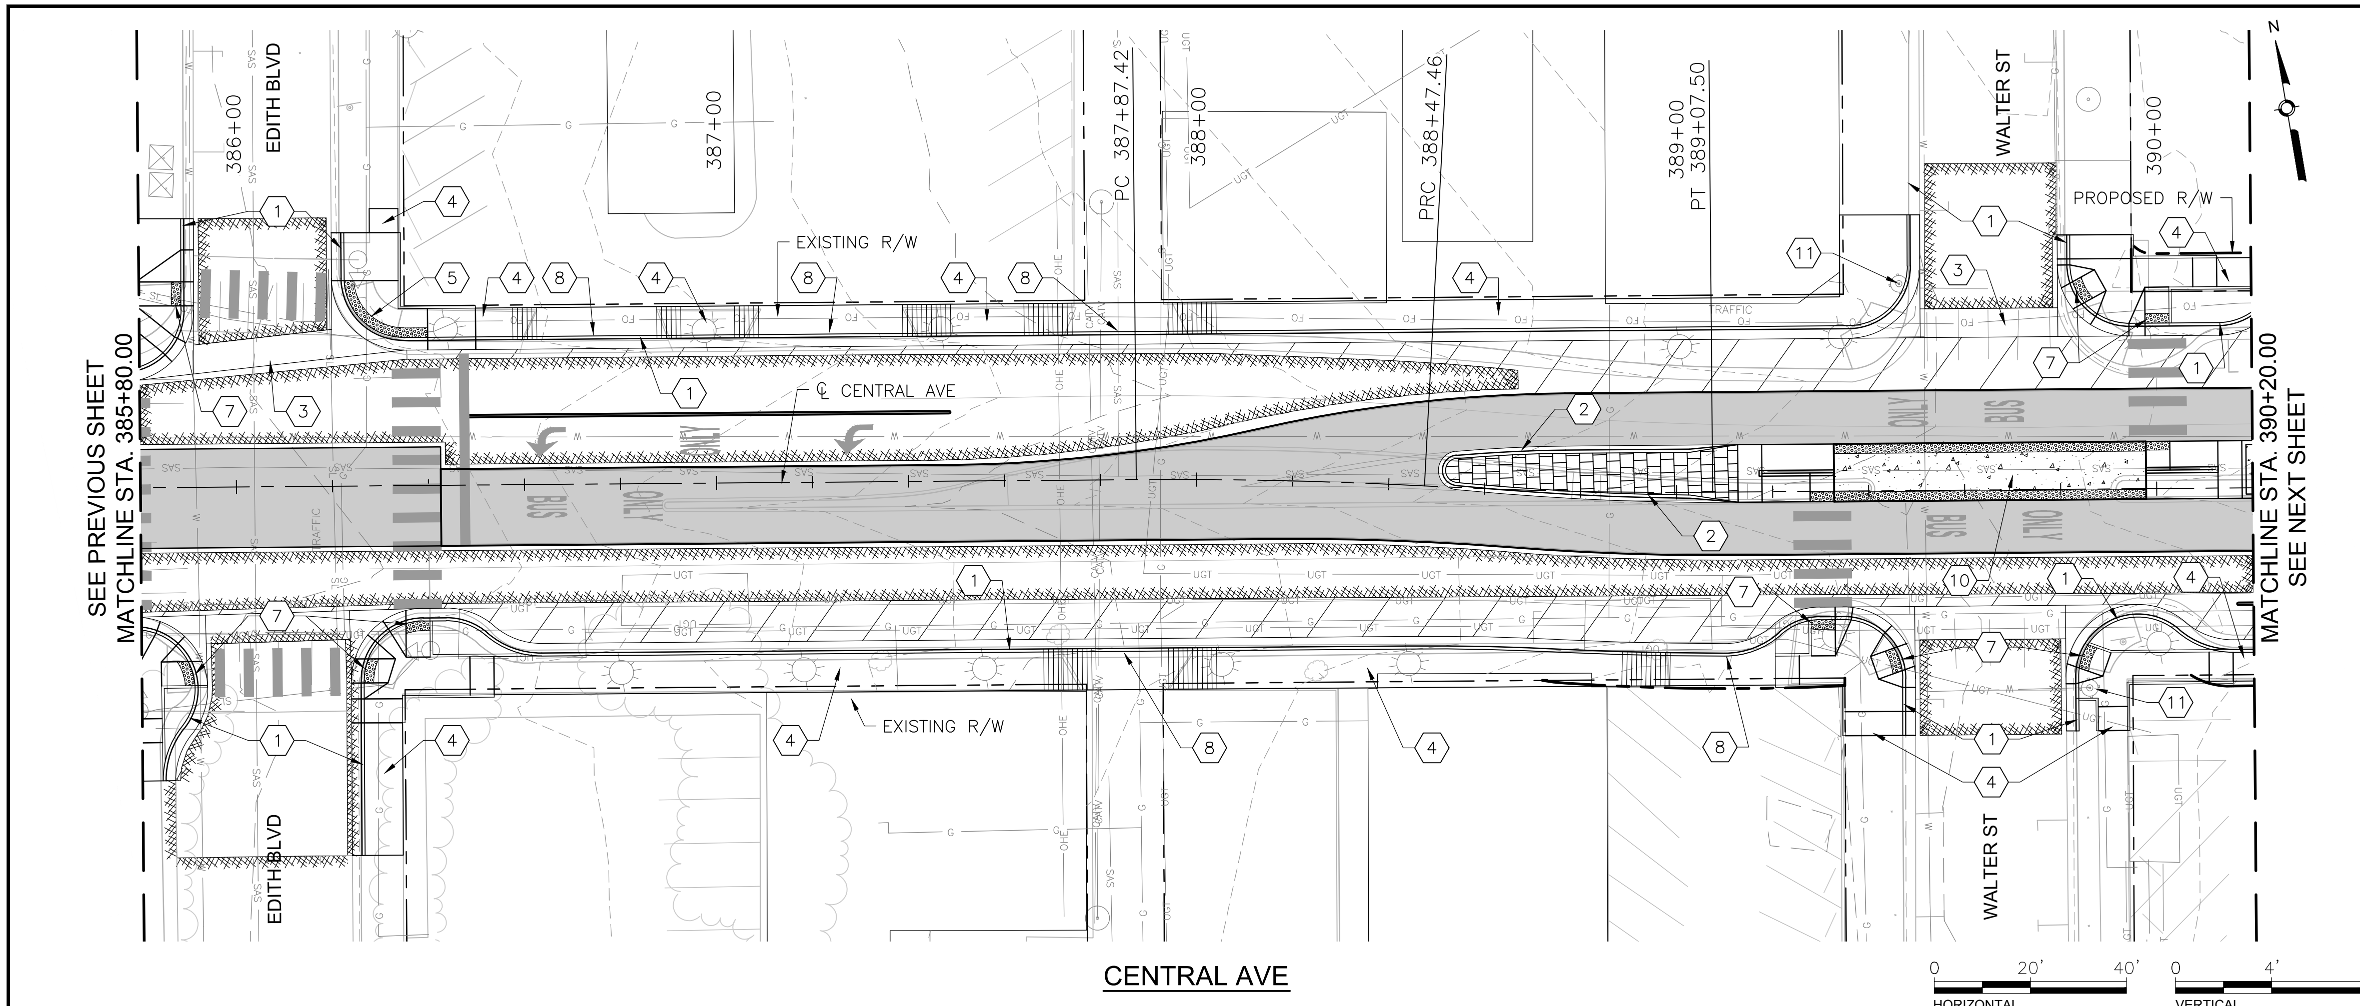

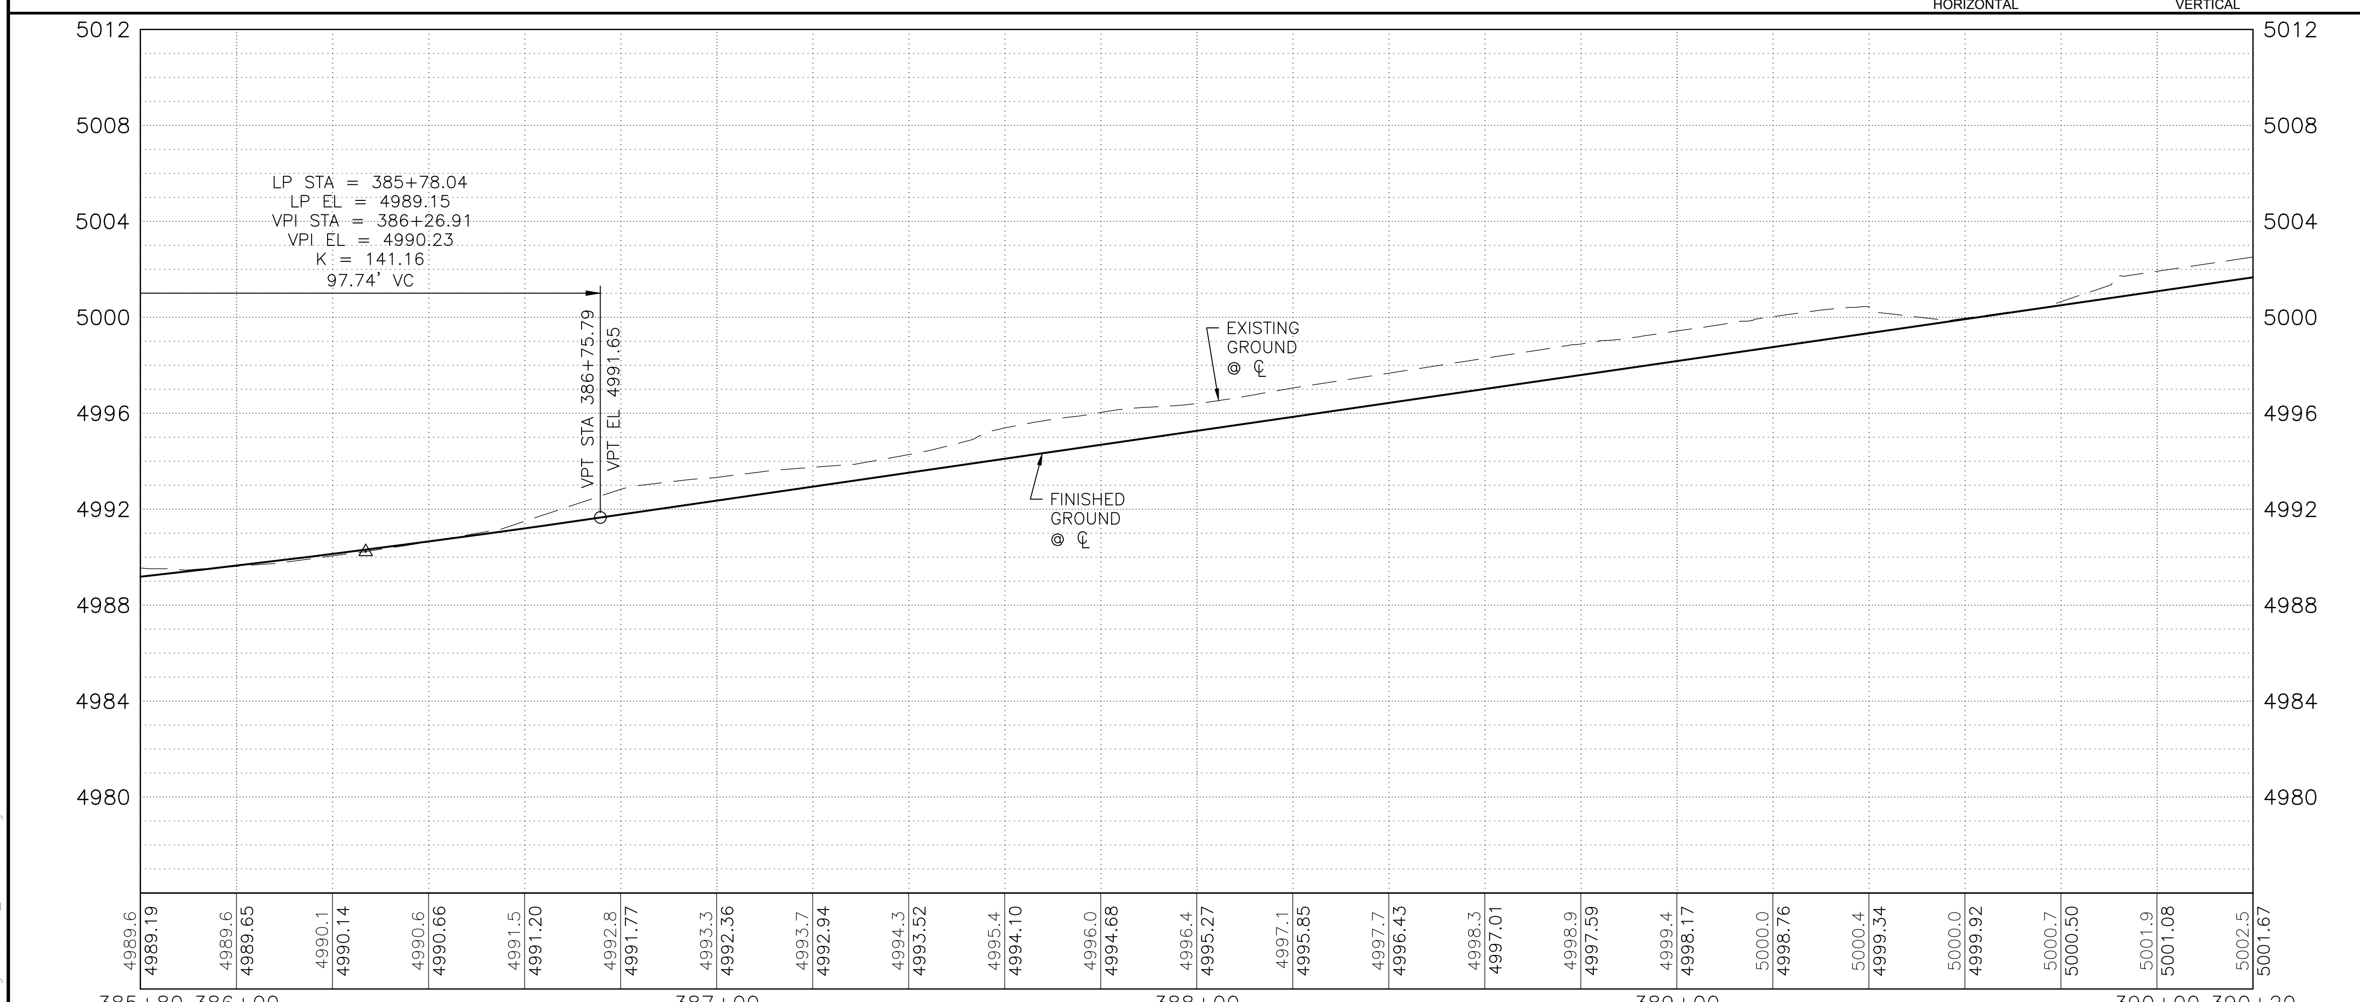

KEYED NOTES

1. BUILD COA STANDARD CURB & GUTTER. SEE STD. DWG. 2415A.
2. BUILD COA MEDIAN CURB & GUTTER. SEE STD. DWG. 2415B.
3. BUILD COA CONCRETE VALLEY GUTTER. SEE STD. DWG. 2420.
4. BUILD 4" CONCRETE SIDEWALK. SEE STD. DWG. 2430.
5. BUILD PARALLEL CURB RAMP.
6. BUILD ONE-WAY DIRECTIONAL CURB RAMP.
7. BUILD PERPENDICULAR CURB RAMP.
8. BUILD RAMP SIDEWALK 6" CONCRETE DRIVEPAD. SEE STD. DWG. 2425.
9. BUILD OFFSET SIDEWALK 6" CONCRETE DRIVEPAD. SEE STD. DWG. 2425.
10. BUILD CONCRETE STATION PLATFORM AND RAMP. SEE STATION PLATFORM LAYOUT PLAN.
11. RELOCATE FIRE HYDRANT.
12. ADJUST VALVE TO FINAL GRADE.
13. ADJUST MANHOLE RIM TO FINAL GRADE.
14. REMOVE AND RELOCATE ELECTRIC POLE. (PERFORMED BY OTHERS)
15. INSTALL IMPACT ATTENUATOR. SEE NMDOT STD. DWG. 720-03-X/9

DRAINAGE KEYED NOTES

A. BUILD TYPE II DROP INLET VALLEY TYPE (URBAN USE) PER NMDOT STD. DWG. 623-04-1/1.
B. INSTALL NEW STORM DRAIN PIPE.
C. BUILD STORM INLET SINGLE "C" PER COA STD. DWG. 2205.
D. BUILD MANHOLE TYPE C PER COA STD. DWG. 2101.
E. ADJUST GRATE INLET.
F. BUILD STORM INLET SINGLE "A" PER COA STD. DWG. 2201.
G. BUILD STORM INLET DOUBLE "C" PER COA STD. DWG. 2205.
H. BUILD JUNCTION BOX PER NMDOT STD. DWG. 623-01-1/1.
I. BUILD SIDEWALK CULVERT PER COA STD. DWG. 2236.
J. BUILD STORM INLET TRIPLE "C" PER COA STD. DWG 2205.

GENERAL NOTES

1. SEE CORRIDOR STANDARD PLAN SET FOR ALL CURB RAMP AND DRIVEPAD DETAILS.

LEGEND

- ART - MIXED FLOW TRAFFIC
- ART - DEDICATED LANES
- ART STATION
- ASPHALT PAVEMENT
- MILL AND OVERLAY LIMITS
- TEXTURED/COLORED MEDIAN PAVEMENT
- MEDIAN LANDSCAPE

HDR
2155 LOUISIANA BLVD NE, SUITE 9500
ALBUQUERQUE, NM 87110
MAIN: (505) 830-5400
FAX: (505) 830-5454

AS BUILT INFORMATION
CONTRACTOR | DATE:
WORK STAKED BY | DATE:
INSPECTOR'S ACCEPTANCE BY | DATE:
FIELD VERIFICATION BY | DATE:
DRAWINGS CORRECTED BY | DATE:

MICRO-FILM INFORMATION
RECORDED BY | DATE:
NO.

BENCHMARKS
PROJECT PRIMARY BENCHMARK: 5_K16A
A CITY OF ALBUQUERQUE 2 INCH BRASS DISC SET FLUSH IN THE SIDEWALK AND STAMPED "5-K16A". THE MONUMENT IS LOCATED ON THE NORTH SIDE OF CENTRAL AVE BETWEEN STANFORD DR AND COLUMBIA DR SE.
NM SPC CENTRAL ZONE GRID:
N: 1485016.971 USFT
E: 1530495.993 USFT
ELEV: 5174.054

SURVEY INFORMATION
FIELD NOTES
NO. | BY | DATE

30% REVIEW

PRELIMINARY
NOT FOR CONSTRUCTION
03/2015

REVISIONS
NO. | DATE | REMARKS | BY

DESIGN
DESIGNED BY: XX DATE: 3/20/2015
DRAWN BY: XX DATE: 3/20/2015
CHECKED BY: XX DATE: 3/20/2015

ABQ RIDE
CITY OF ALBUQUERQUE
TRANSIT DEPARTMENT
ABQ RIDE

TITLE: CENTRAL AVENUE ALBUQUERQUE RAPID TRANSIT
ROADWAY PLAN AND PROFILE

Design Review Committee | City Engineer Approval | Mo./Day/Yr. | Mo./Day/Yr.
Last Design Update

CITY PROJECT NO.	ZONE MAP NO.	SEGMENT NO.	SHEET	OF
631991	K13-K15	S3	52	98

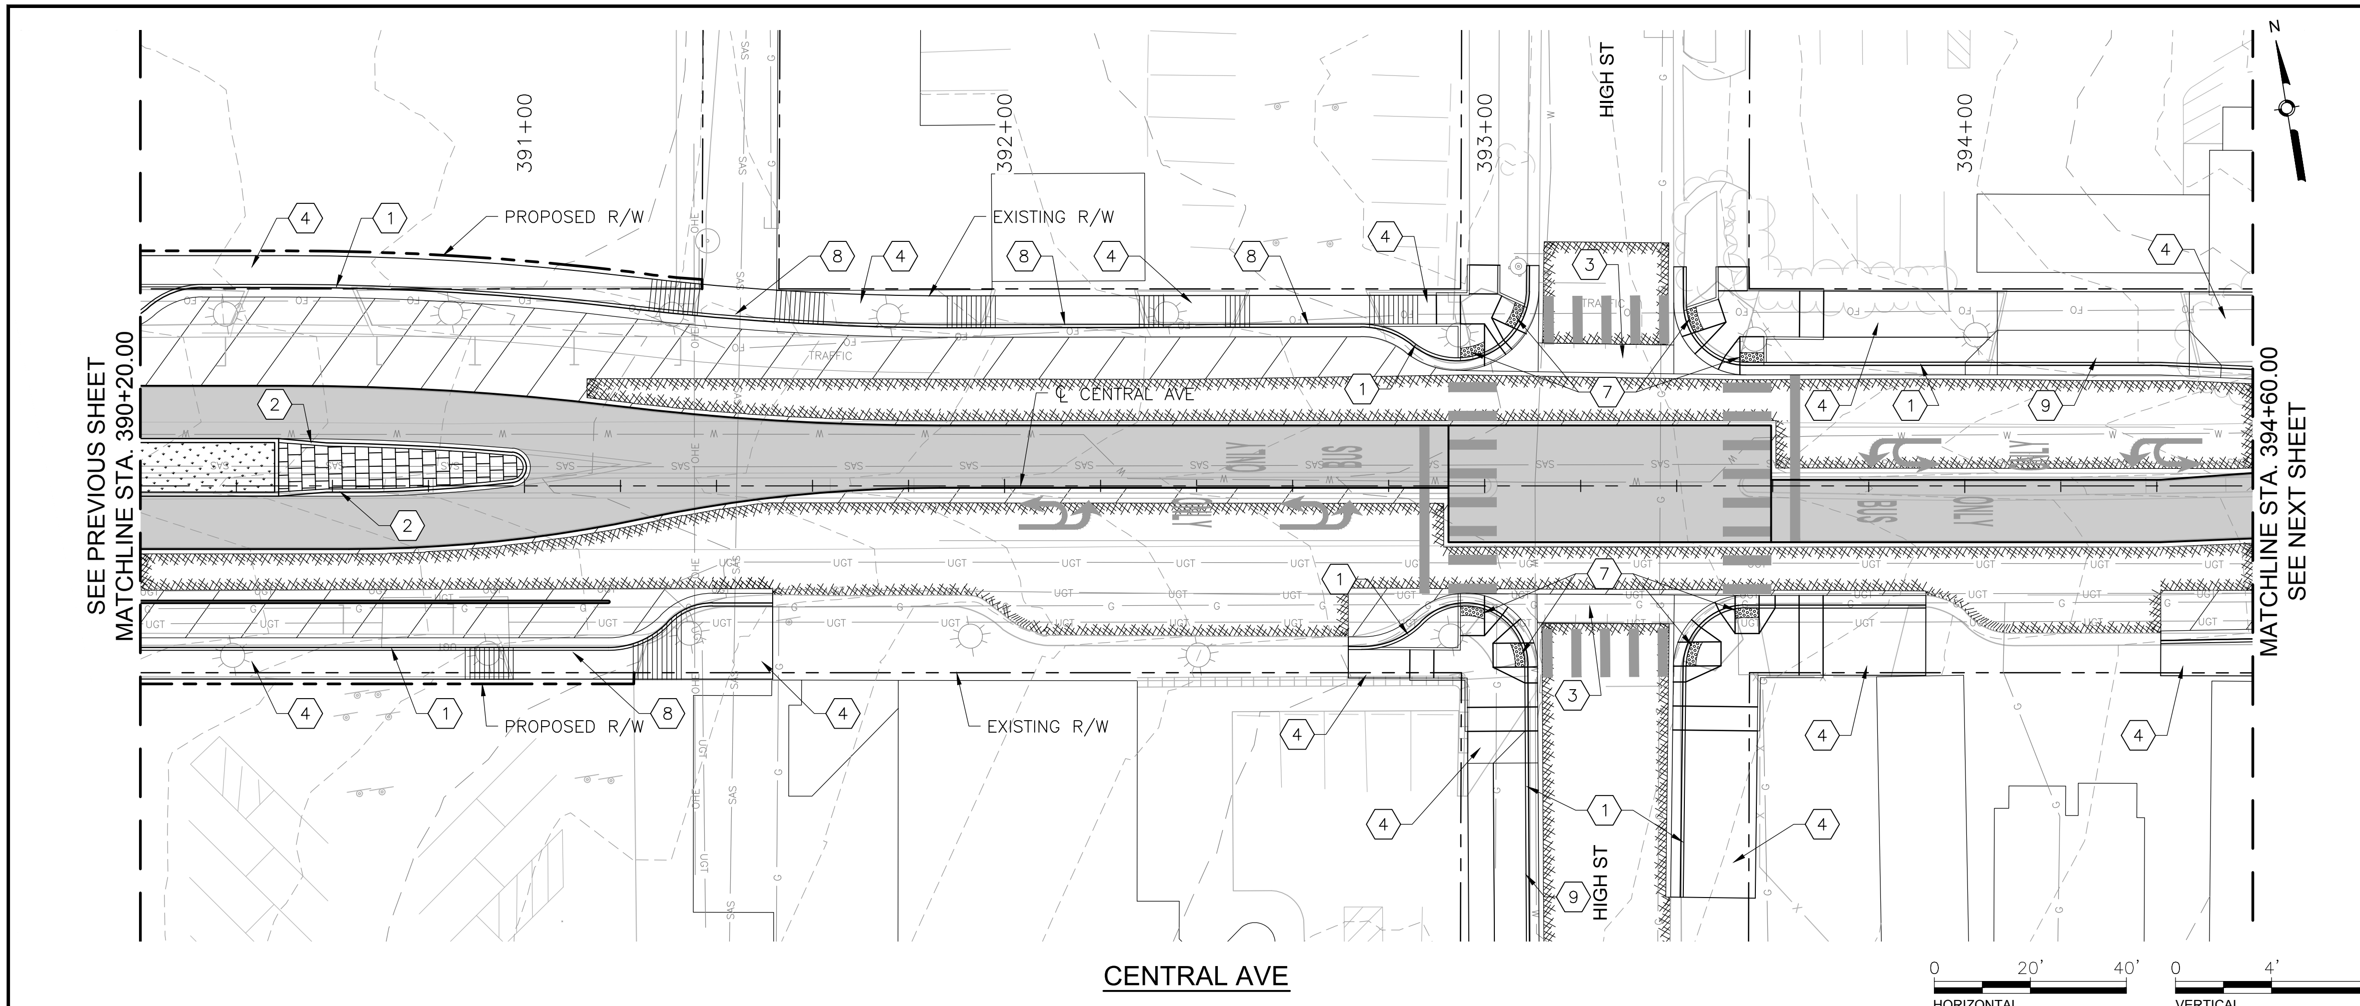

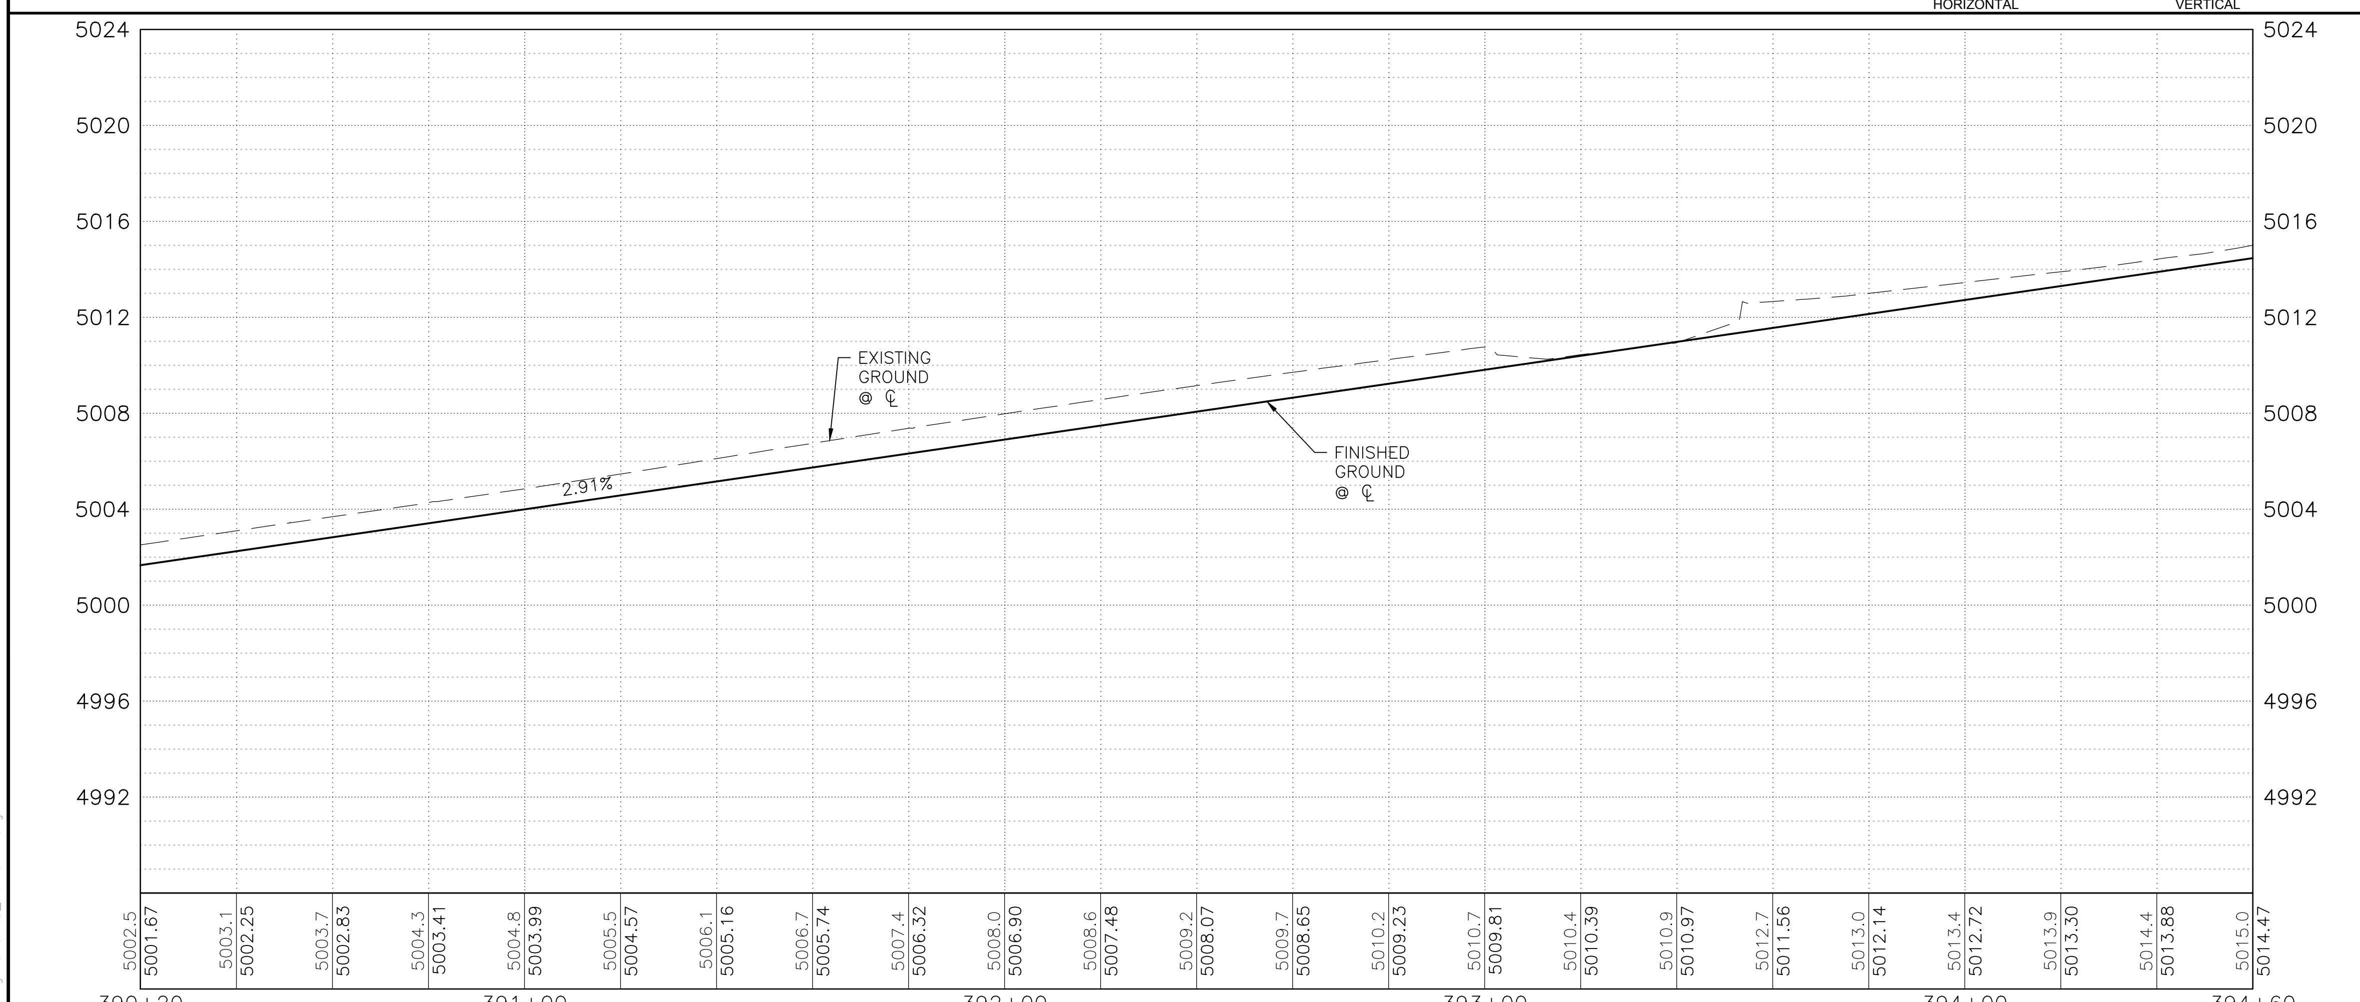

ⓧ KEYED NOTES

1. BUILD COA STANDARD CURB & GUTTER. SEE STD. DWG. 2415A.
2. BUILD COA MEDIAN CURB & GUTTER. SEE STD. DWG. 2415B.
3. BUILD COA CONCRETE VALLEY GUTTER. SEE STD. DWG. 2420.
4. BUILD 4" CONCRETE SIDEWALK. SEE STD. DWG. 2430.
5. BUILD PARALLEL CURB RAMP.
6. BUILD ONE-WAY DIRECTIONAL CURB RAMP.
7. BUILD PERPENDICULAR CURB RAMP.
8. BUILD RAMP SIDEWALK 6" CONCRETE DRIVEPAD. SEE STD. DWG. 2425.
9. BUILD OFFSET SIDEWALK 6" CONCRETE DRIVEPAD. SEE STD. DWG. 2425.
10. BUILD CONCRETE STATION PLATFORM AND RAMP. SEE STATION PLATFORM LAYOUT PLAN.
11. RELOCATE FIRE HYDRANT.
12. ADJUST VALVE TO FINAL GRADE.
13. ADJUST MANHOLE RIM TO FINAL GRADE.
14. REMOVE AND RELOCATE ELECTRIC POLE. (PERFORMED BY OTHERS)
15. INSTALL IMPACT ATTENUATOR. SEE NMDOT STD. DWG. 720-03-X/9

DRAINAGE KEYED NOTES

A. BUILD TYPE II DROP INLET VALLEY TYPE (URBAN USE) PER NMDOT STD. DWG. 623-04-1/1.
B. INSTALL NEW STORM DRAIN PIPE.
C. BUILD STORM INLET SINGLE "C" PER COA STD. DWG. 2205.
D. BUILD MANHOLE TYPE C PER COA STD. DWG. 2101.
E. ADJUST GRATE INLET.
F. BUILD STORM INLET SINGLE "A" PER COA STD. DWG. 2201.
G. BUILD STORM INLET DOUBLE "C" PER COA STD. DWG. 2205.
H. BUILD JUNCTION BOX PER NMDOT STD. DWG. 623-01-1/1.
I. BUILD SIDEWALK CULVERT PER COA STD. DWG. 2236.
J. BUILD STORM INLET TRIPLE "C" PER COA STD. DWG 2205.

GENERAL NOTES

1. SEE CORRIDOR STANDARD PLAN SET FOR ALL CURB RAMP AND DRIVEPAD DETAILS.

LEGEND

- ART – MIXED FLOW TRAFFIC
- ART – DEDICATED LANES
- ART STATION
- ASPHALT PAVEMENT
- MILL AND OVERLAY LIMITS
- TEXTURED/COLORED MEDIAN PAVEMENT
- MEDIAN LANDSCAPE

HDR
2155 LOUISIANA BLVD NE, SUITE 9500
ALBUQUERQUE, NM 87110
MAIN: (505) 830-5400
FAX: (505) 830-5454

AS BUILT INFORMATION
CONTRACTOR
WORK STAKED BY — DATE:
INSPECTOR'S ACCEPTANCE BY — DATE:
FIELD VERIFICATION BY — DATE:
DRAWINGS CORRECTED BY — DATE:

MICRO-FILM INFORMATION
RECORDED BY — DATE:
NO.

BENCHMARKS
PROJECT PRIMARY BENCHMARK: 5_K16A
A CITY OF ALBUQUERQUE 2 INCH BRASS DISC SET FLUSH IN THE SIDEWALK AND STAMPED "5-K16A". THE MONUMENT IS LOCATED ON THE NORTH SIDE OF CENTRAL AVE BETWEEN STANFORD DR AND COLUMBIA DR SE.
NM SPC CENTRAL ZONE GRID:
N: 1485016.971 USFT
E: 1530495.993 USFT
ELEV: 5174.054

SURVEY INFORMATION
FIELD NOTES
NO. | BY | DATE

30% REVIEW
PRELIMINARY
NOT FOR CONSTRUCTION
03/2015

REVISIONS
NO. | DATE | REMARKS | BY

DESIGN
DESIGNED BY: XX DATE: 3/20/2015
DRAWN BY: XX DATE: 3/20/2015
CHECKED BY: XX DATE: 3/20/2015

ABQRIDE
CITY OF ALBUQUERQUE
TRANSIT DEPARTMENT
ABQ RIDE

TITLE: CENTRAL AVENUE ALBUQUERQUE RAPID TRANSIT
ROADWAY PLAN AND PROFILE

Design Review Committee | City Engineer Approval | Last Design Update | Mo./Day/Yr. | Mo./Day/Yr.

CITY PROJECT NO.	ZONE MAP NO.	SEGMENT NO.	SHEET	OF
631991	K13-K15	S3	53	98

Date: 12 Mar 2015 – 5:37pm User: zsharp
Drawing Name: RD_PNP10-17.dwg

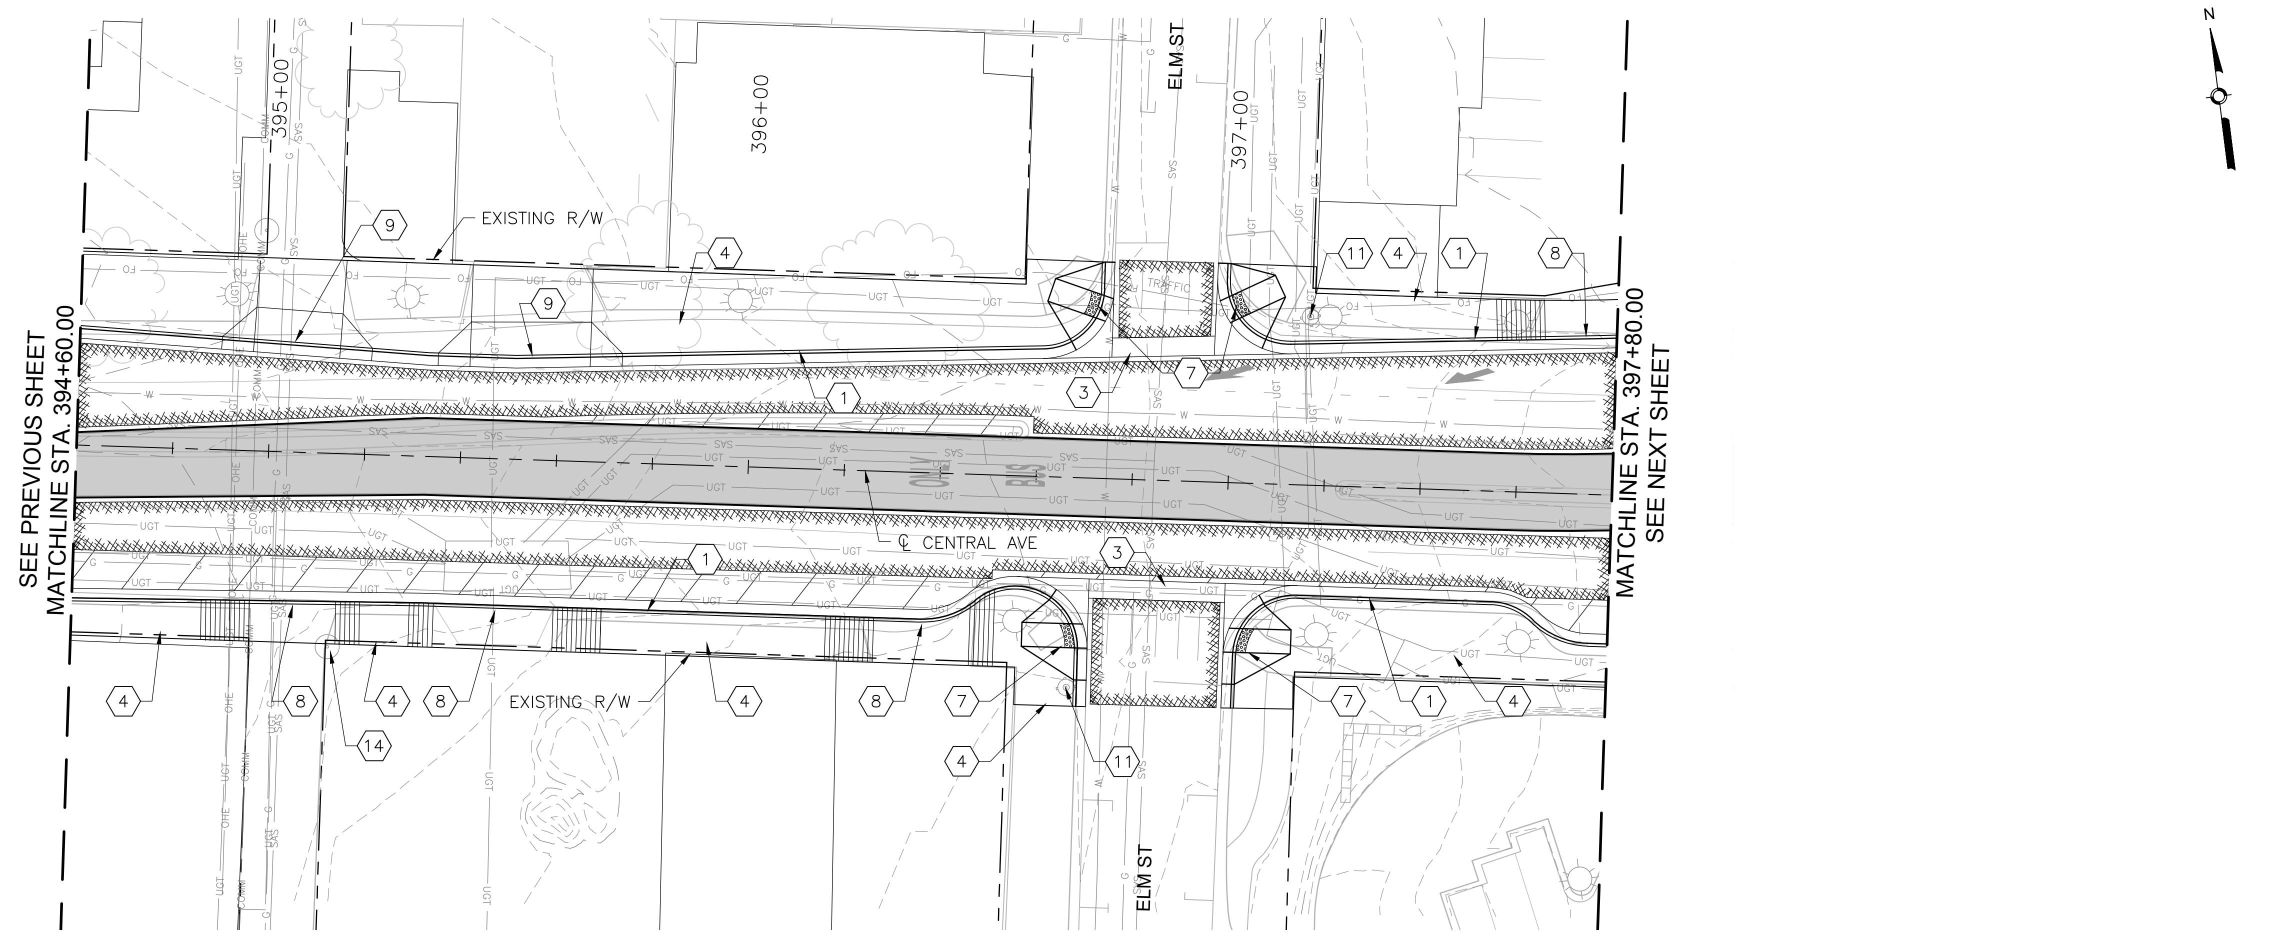

CENTRAL AVE

0 20' 40' HORIZONTAL
0 4' 8' VERTICAL

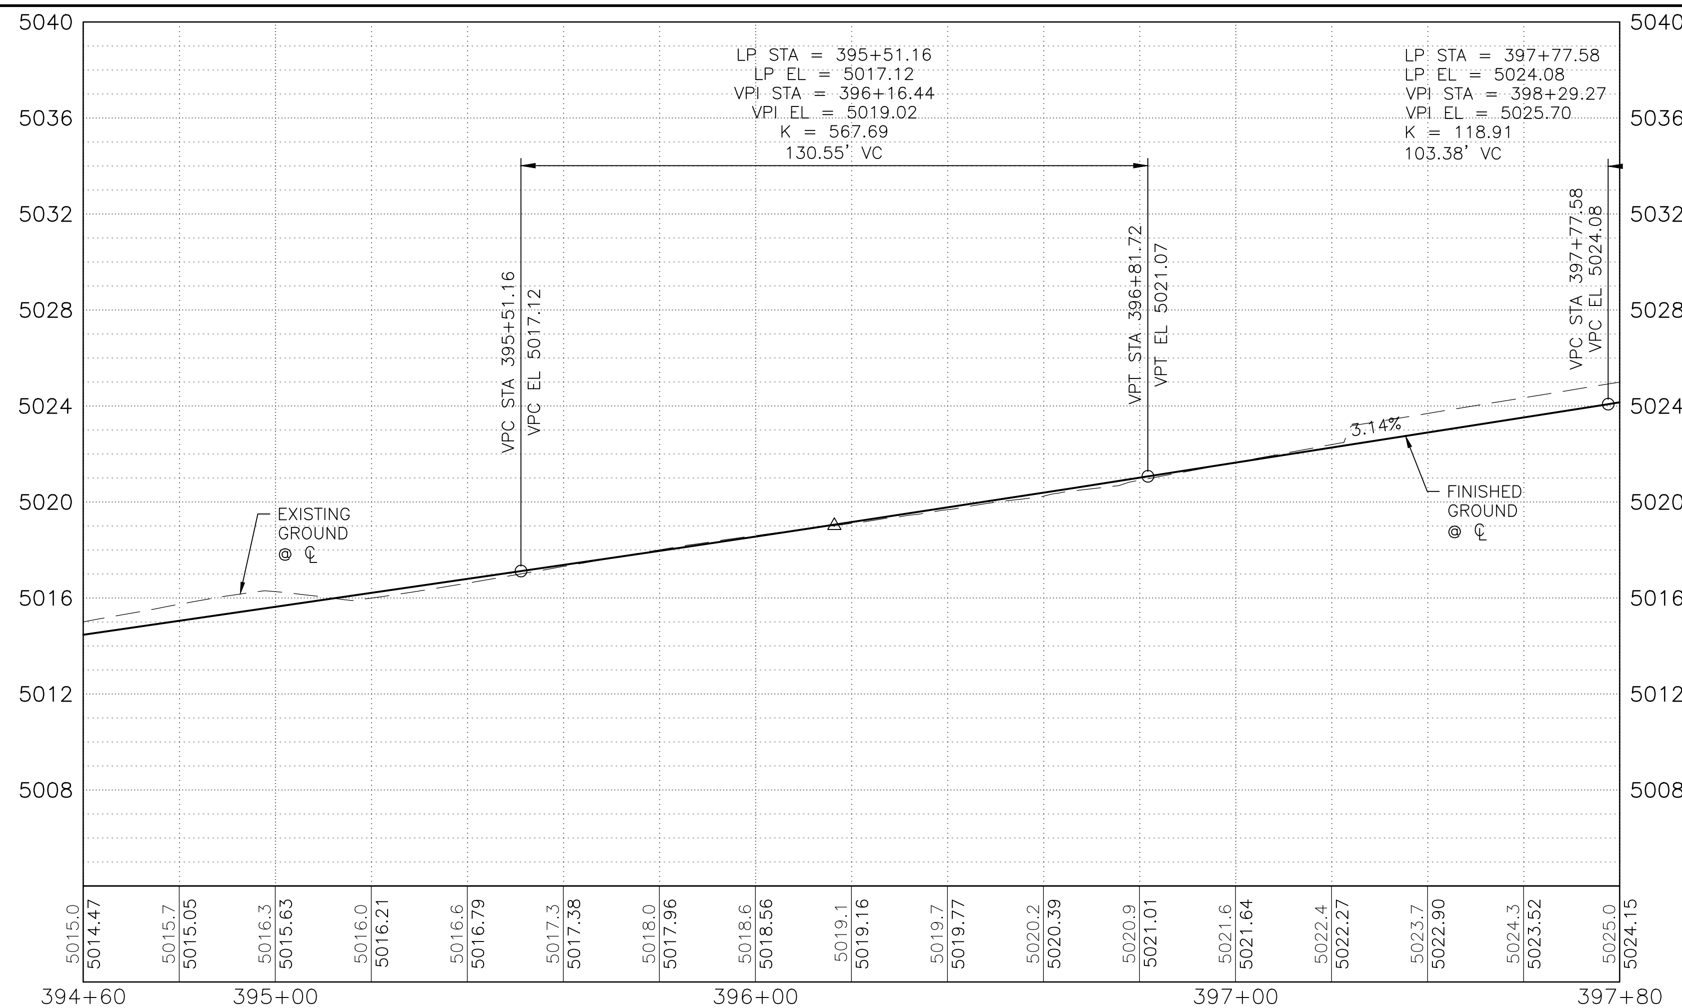

KEYED NOTES

1. BUILD COA STANDARD CURB & GUTTER. SEE STD. DWG. 2415A.
2. BUILD COA MEDIAN CURB & GUTTER. SEE STD. DWG. 2415B.
3. BUILD COA CONCRETE VALLEY GUTTER. SEE STD. DWG. 2420.
4. BUILD 4" CONCRETE SIDEWALK. SEE STD. DWG. 2430.
5. BUILD PARALLEL CURB RAMP.
6. BUILD ONE-WAY DIRECTIONAL CURB RAMP.
7. BUILD PERPENDICULAR CURB RAMP.
8. BUILD RAMP SIDEWALK 6" CONCRETE DRIVEPAD. SEE STD. DWG. 2425.
9. BUILD OFFSET SIDEWALK 6" CONCRETE DRIVEPAD. SEE STD. DWG. 2425.
10. BUILD CONCRETE STATION PLATFORM AND RAMP. SEE STATION PLATFORM LAYOUT PLAN.
11. RELOCATE FIRE HYDRANT.
12. ADJUST VALVE TO FINAL GRADE.
13. ADJUST MANHOLE RIM TO FINAL GRADE.
14. REMOVE AND RELOCATE ELECTRIC POLE. (PERFORMED BY OTHERS)
15. INSTALL IMPACT ATTENUATOR. SEE NMDOT STD. DWG. 720-03-X/9

DRAINAGE KEYED NOTES

A. BUILD TYPE II DROP INLET VALLEY TYPE (URBAN USE) PER NMDOT STD. DWG. 623-04-1/1.
B. INSTALL NEW STORM DRAIN PIPE.
C. BUILD STORM INLET SINGLE "C" PER COA STD. DWG. 2205.
D. BUILD MANHOLE TYPE C PER COA STD. DWG. 2101.
E. ADJUST GRATE INLET.
F. BUILD STORM INLET SINGLE "A" PER COA STD. DWG. 2201.
G. BUILD STORM INLET DOUBLE "C" PER COA STD. DWG. 2205.
H. BUILD JUNCTION BOX PER NMDOT STD. DWG. 623-01-1/1.
I. BUILD SIDEWALK CULVERT PER COA STD. DWG. 2236.
J. BUILD STORM INLET TRIPLE "C" PER COA STD. DWG 2205.

GENERAL NOTES

1. SEE CORRIDOR STANDARD PLAN SET FOR ALL CURB RAMP AND DRIVEPAD DETAILS.

LEGEND

- ART – MIXED FLOW TRAFFIC
- ART – DEDICATED LANES
- ART STATION
- ASPHALT PAVEMENT
- MILL AND OVERLAY LIMITS
- TEXTURED/COLORED MEDIAN PAVEMENT
- MEDIAN LANDSCAPE

HDR
2155 LOUISIANA BLVD NE, SUITE 9500
ALBUQUERQUE, NM 87110
MAIN: (505) 830-5400
FAX: (505) 830-5454

AS BUILT INFORMATION
CONTRACTOR
WORK STAKED BY DATE:
INSPECTOR'S ACCEPTANCE BY DATE:
FIELD VERIFICATION BY DATE:
DRAWINGS CORRECTED BY DATE:

MICRO-FILM INFORMATION
RECORDED BY DATE:
NO.

BENCHMARKS
PROJECT PRIMARY BENCHMARK: 5_K16A
A CITY OF ALBUQUERQUE 2 INCH BRASS DISC SET FLUSH IN THE SIDEWALK AND STAMPED "5-K16A". THE MONUMENT IS LOCATED ON THE NORTH SIDE OF CENTRAL AVE BETWEEN STANFORD DR AND COLUMBIA DR SE.
NM SPC CENTRAL ZONE GRID:
N: 1485016.971 USFT
E: 1530495.993 USFT
ELEV: 5174.054

SURVEY INFORMATION
FIELD NOTES
NO.	BY	DATE

30% REVIEW

PRELIMINARY
NOT FOR CONSTRUCTION
03/2015

REVISIONS
NO.	DATE	REMARKS	BY

DESIGN
DESIGNED BY: XX DATE: 3/20/2015
DRAWN BY: XX DATE: 3/20/2015
CHECKED BY: XX DATE: 3/20/2015

ABQRIDE
CITY OF ALBUQUERQUE
TRANSIT DEPARTMENT
ABQ RIDE

TITLE: CENTRAL AVENUE ALBUQUERQUE RAPID TRANSIT
ROADWAY PLAN AND PROFILE

Design Review Committee	City Engineer Approval	Last Design Update	Mo./Day/Yr.	Mo./Day/Yr.

CITY PROJECT NO.	ZONE MAP NO.	SEGMENT NO.	SHEET	OF
631991	K13-K15	S3	54	98

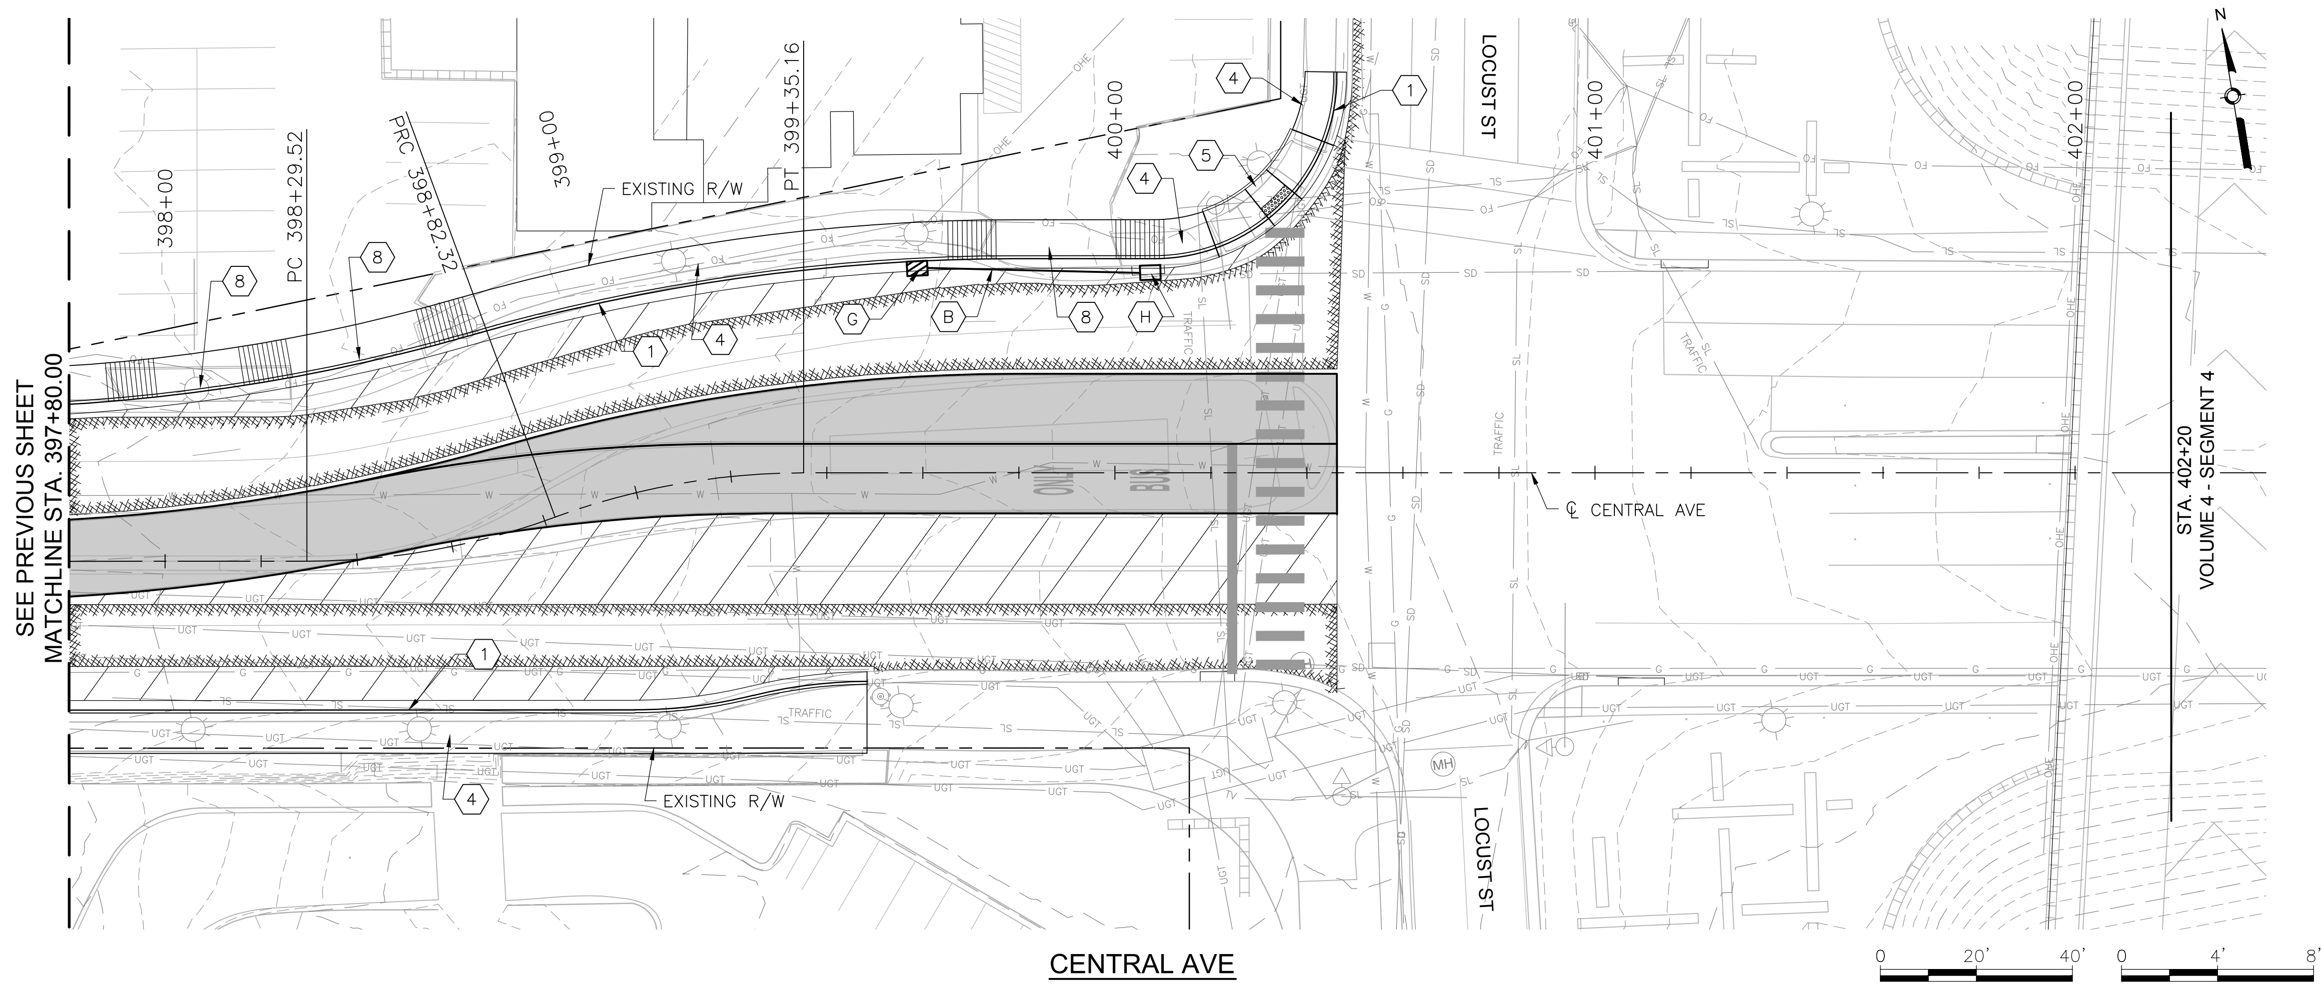

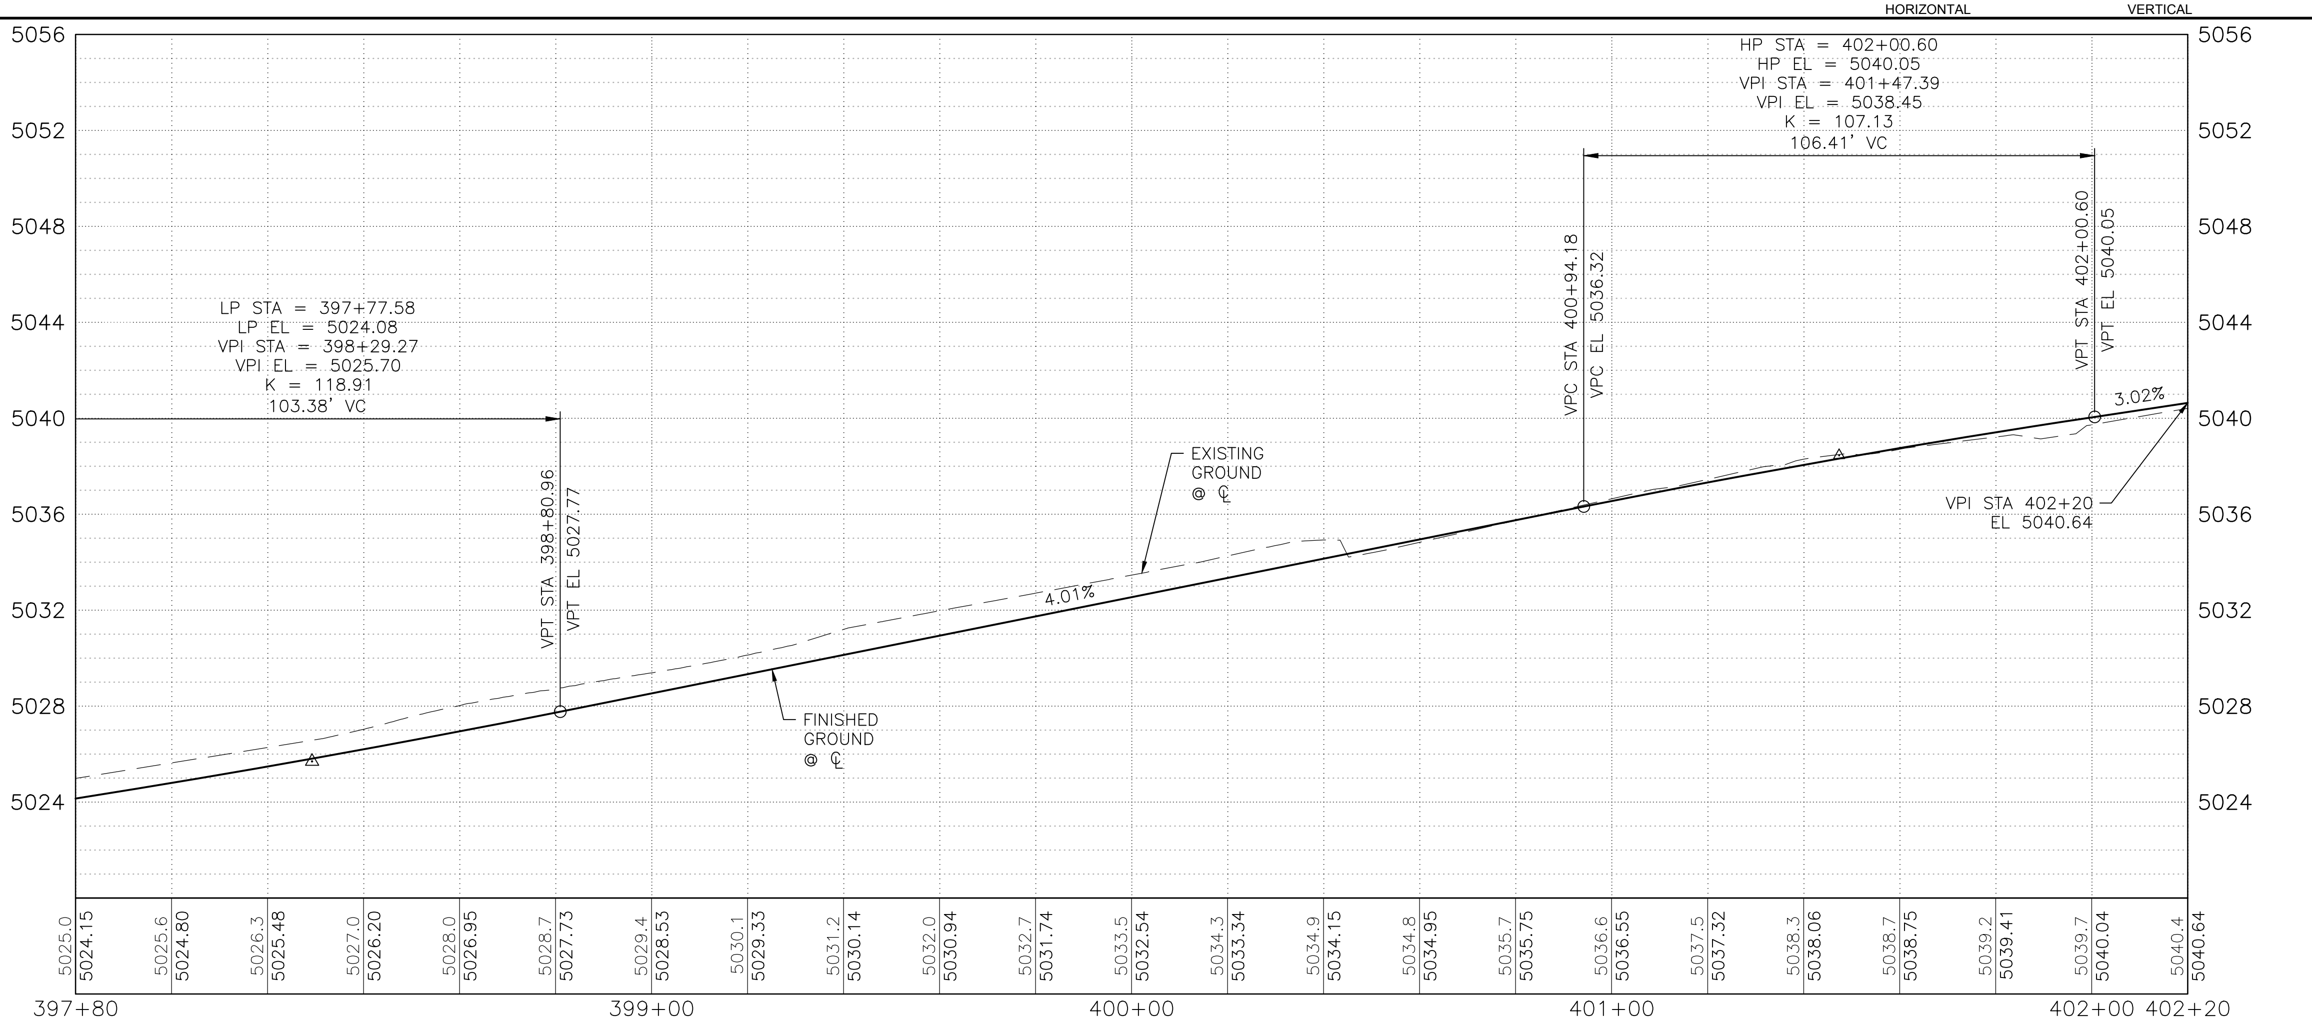

KEYED NOTES

1. BUILD COA STANDARD CURB & GUTTER. SEE STD. DWG. 2415A.
2. BUILD COA MEDIAN CURB & GUTTER. SEE STD. DWG. 2415B.
3. BUILD COA CONCRETE VALLEY GUTTER. SEE STD. DWG. 2420.
4. BUILD 4" CONCRETE SIDEWALK. SEE STD. DWG. 2430.
5. BUILD PARALLEL CURB RAMP.
6. BUILD ONE-WAY DIRECTIONAL CURB RAMP.
7. BUILD PERPENDICULAR CURB RAMP.
8. BUILD RAMP SIDEWALK 6" CONCRETE DRIVEPAD. SEE STD. DWG. 2425.
9. BUILD OFFSET SIDEWALK 6" CONCRETE DRIVEPAD. SEE STD. DWG. 2425.
10. BUILD CONCRETE STATION PLATFORM AND RAMP. SEE STATION PLATFORM LAYOUT PLAN.
11. RELOCATE FIRE HYDRANT.
12. ADJUST VALVE TO FINAL GRADE.
13. ADJUST MANHOLE RIM TO FINAL GRADE.
14. REMOVE AND RELOCATE ELECTRIC POLE. (PERFORMED BY OTHERS)
15. INSTALL IMPACT ATTENUATOR. SEE NMDOT STD. DWG. 720-03-X/9

DRAINAGE KEYED NOTES

A. BUILD TYPE II DROP INLET VALLEY TYPE (URBAN USE) PER NMDOT STD. DWG. 623-04-1/1.
B. INSTALL NEW STORM DRAIN PIPE.
C. BUILD STORM INLET SINGLE "C" PER COA STD. DWG. 2205.
D. BUILD MANHOLE TYPE C PER COA STD. DWG. 2101.
E. ADJUST GRATE INLET.
F. BUILD STORM INLET SINGLE "A" PER COA STD. DWG. 2201.
G. BUILD STORM INLET DOUBLE "C" PER COA STD. DWG. 2205.
H. BUILD JUNCTION BOX PER NMDOT STD. DWG. 623-01-1/1.
I. BUILD SIDEWALK CULVERT PER COA STD. DWG. 2236.
J. BUILD STORM INLET TRIPLE "C" PER COA STD. DWG 2205.

GENERAL NOTES

1. SEE CORRIDOR STANDARD PLAN SET FOR ALL CURB RAMP AND DRIVEPAD DETAILS.

LEGEND

- ART – MIXED FLOW TRAFFIC
- ART – DEDICATED LANES
- ART STATION
- ASPHALT PAVEMENT
- MILL AND OVERLAY LIMITS
- TEXTURED/COLORED MEDIAN PAVEMENT
- MEDIAN LANDSCAPE

AS BUILT INFORMATION
CONTRACTOR
WORK STAKED BY — DATE:
INSPECTOR'S ACCEPTANCE BY — DATE:
FIELD VERIFICATION BY — DATE:
DRAWINGS CORRECTED BY — DATE:

MICRO-FILM INFORMATION
RECORDED BY — DATE:
NO.

BENCHMARKS
PROJECT PRIMARY BENCHMARK: 5_K16A
A CITY OF ALBUQUERQUE 2 INCH BRASS DISC SET FLUSH IN THE SIDEWALK AND STAMPED "5-K16A". THE MONUMENT IS LOCATED ON THE NORTH SIDE OF CENTRAL AVE BETWEEN STANFORD DR AND COLUMBIA DR SE.
NM SPC CENTRAL ZONE GRID:
N: 1485016.971 USFT
E: 1530495.993 USFT
ELEV: 5174.054

SURVEY INFORMATION
FIELD NOTES
NO. | BY | DATE

30% REVIEW
PRELIMINARY
NOT FOR CONSTRUCTION
03/2015

REVISIONS
NO. | DATE | REMARKS | BY

DESIGN
DESIGNED BY: XX DATE: 3/20/2015
DRAWN BY: XX DATE: 3/20/2015
CHECKED BY: XX DATE: 3/20/2015

HDR
2155 LOUISIANA BLVD NE, SUITE 9500
ALBUQUERQUE, NM 87110
MAIN: (505) 830-5400
FAX: (505) 830-5454

ABQ RIDE

CITY OF ALBUQUERQUE
TRANSIT DEPARTMENT
ABQ RIDE

TITLE: CENTRAL AVENUE ALBUQUERQUE RAPID TRANSIT
ROADWAY PLAN AND PROFILE

Design Review Committee	City Engineer Approval	Last Design Update	Mo./Day/Yr.	Mo./Day/Yr.

CITY PROJECT NO.	ZONE MAP NO.	SEGMENT NO.	SHEET	OF
631991	K13-K15	S3	55	98

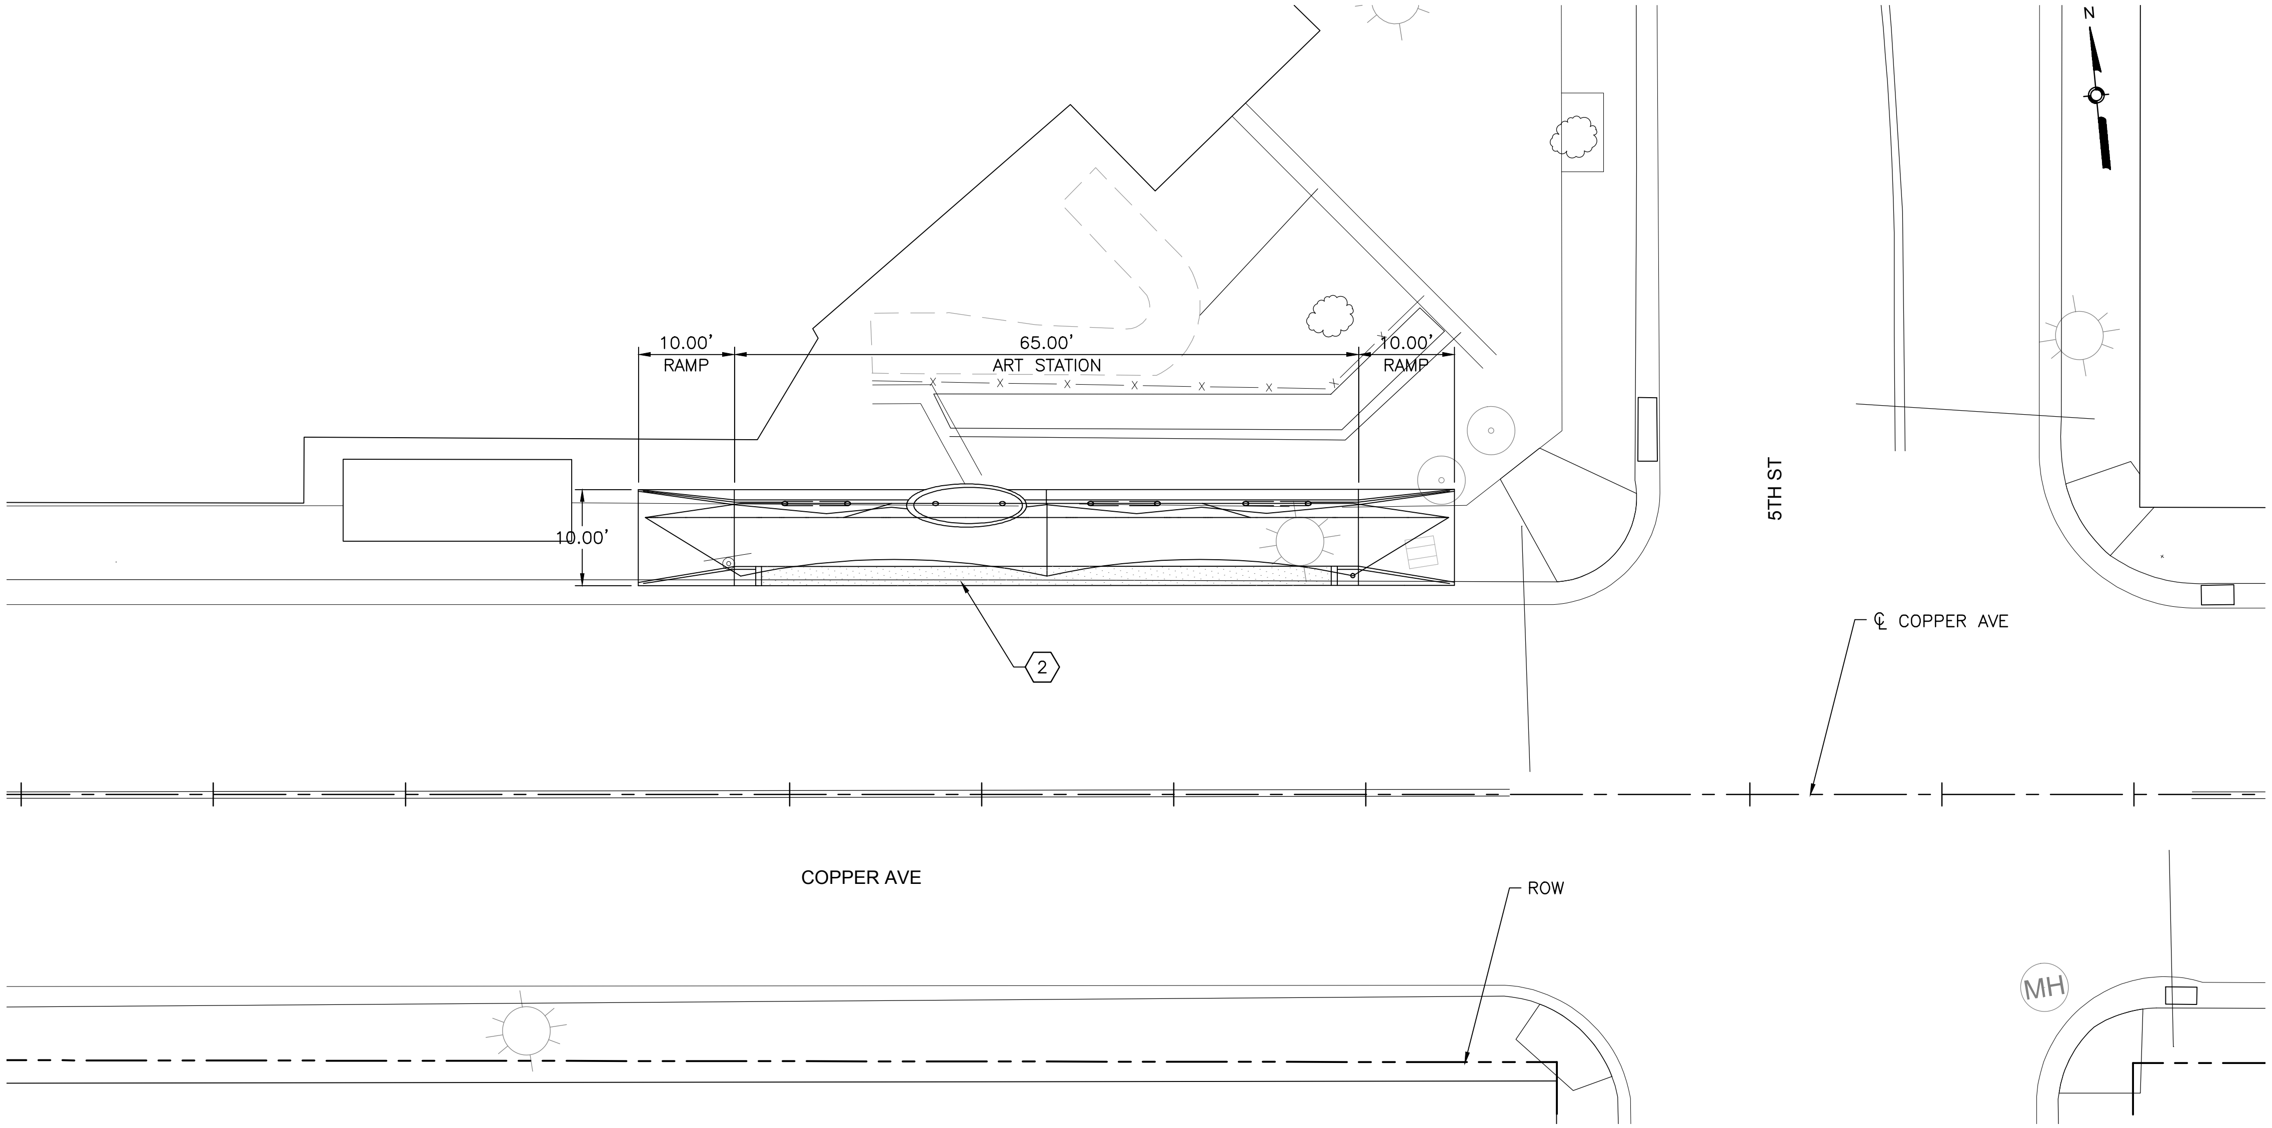

5TH ST/COPPER AVE STATION PLATFORM - LANDSCAPE PLAN VIEW

SCALE: 1" = 10'

0 5' 10'

GENERAL NOTES

KEYED NOTES

1. INSTALL LANDSCAPE AND IRRIGATION PER COA STANDARDS.
2. FOR STATION PLATFORM DESIGN ELEMENTS SEE SHEET–XX.

LEGEND

- TREE
- SHRUB
- MULCH

AS BUILT INFORMATION

CONTRACTOR DATE:
WORK STAKED BY DATE:
INSPECTOR'S ACCEPTANCE BY DATE:
FIELD VERIFICATION BY DATE:
DRAWINGS CORRECTED BY DATE:

MICRO–FILM INFORMATION

RECORDED BY DATE:
NO.

BENCHMARKS

PROJECT PRIMARY BENCHMARK: 5_K16A
A CITY OF ALBUQUERQUE 2 INCH BRASS DISC SET FLUSH IN THE SIDEWALK AND STAMPED "5–K16A". THE MONUMENT IS LOCATED ON THE NORTH SIDE OF CENTRAL AVE BETWEEN STANFORD DR AND COLUMBIA DR SE.
NM SPC CENTRAL ZONE GRID:
N: 1485016.971 USFT
E: 1530495.993 USFT
ELEV: 5174.054

SURVEY INFORMATION

FIELD NOTES		
NO.	BY	DATE

30% REVIEW

PRELIMINARY
NOT FOR CONSTRUCTION
03/2015

NO.	DATE	REMARKS	BY

REVISIONS

DESIGN

DESIGNED BY: XX DATE: 3/12/2015
DRAWN BY: XX DATE: 3/12/2015
CHECKED BY: XX DATE: 3/12/2015

ARCHITECTURE / DESIGN / INSPIRATION

DEKKER
PERICH
SABATINI

7601 JEFFERSON NE, SUITE 100
ALBUQUERQUE, NM 87109
505.761.9700 / DPSDESIGN.ORG

HDR
2155 LOUISIANA BLVD NE, SUITE 9500
ALBUQUERQUE, NM 87110
MAIN: (505) 830-5400
FAX: (505) 830-5454

ABQRIDE

CITY OF ALBUQUERQUE
TRANSIT DEPARTMENT
ABQ RIDE

TITLE: CENTRAL AVENUE ALBUQUERQUE RAPID TRANSIT
STATION PLATFORM LANDSCAPE PLAN
5TH ST. AND COPPER AVE.

Design Review Committee	City Engineer Approval	Last Design Update	Mo./Day/Yr.	Mo./Day/Yr.

CITY PROJECT NO.	ZONE MAP NO.	SEGMENT NO.	SHEET	OF
631991	K13–K15	S3	56	98

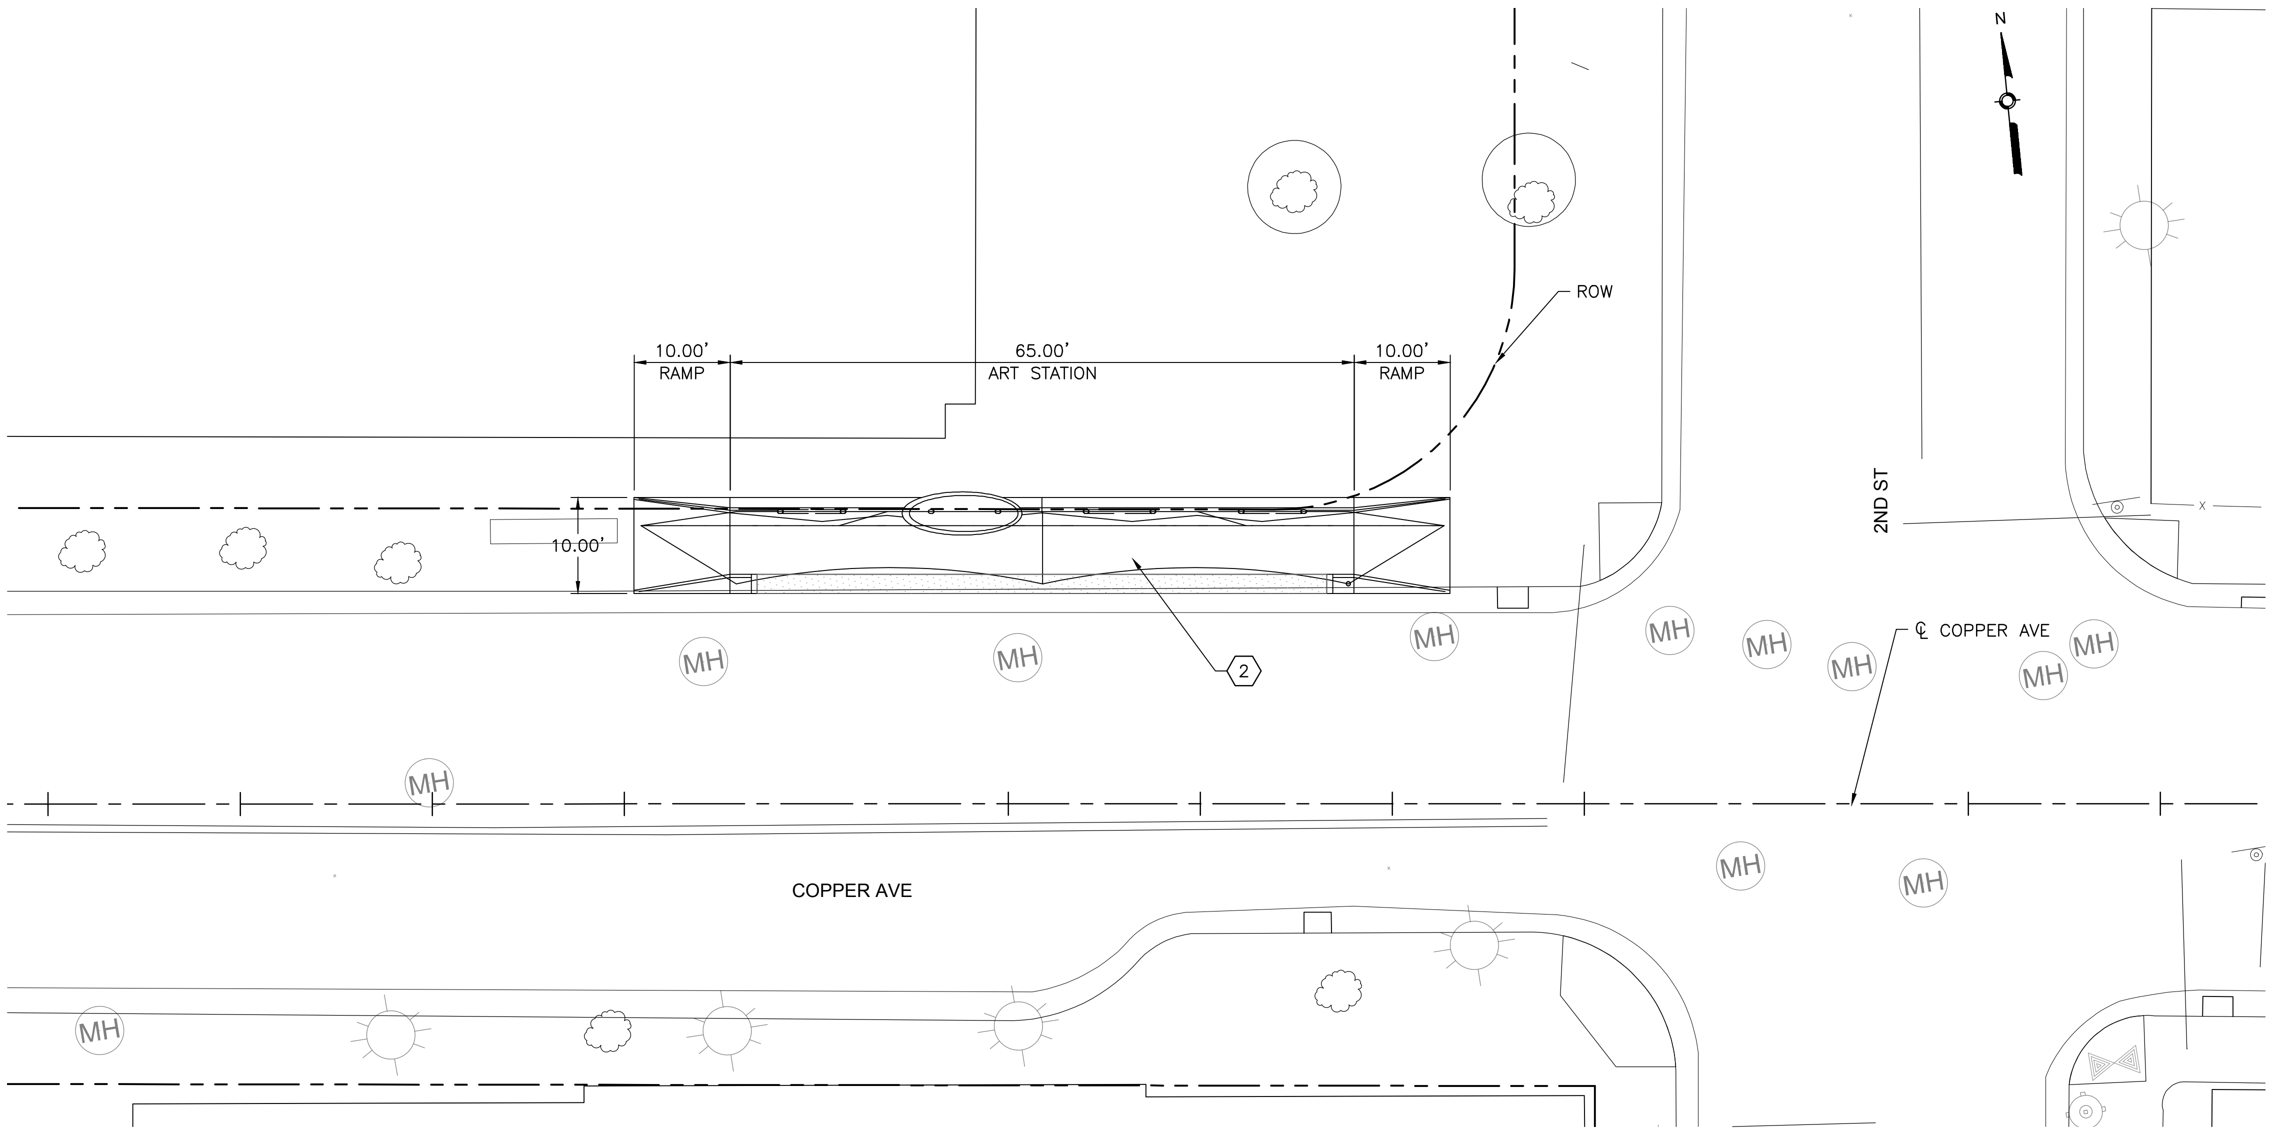

2ND ST/COPPER AVE STATION PLATFORM - LANDSCAPE PLAN VIEW

SCALE: 1" = 10'

0 5' 10'

GENERAL NOTES

KEYED NOTES

1. INSTALL LANDSCAPE AND IRRIGATION PER COA STANDARDS.
2. FOR STATION PLATFORM DESIGN ELEMENTS SEE SHEET-XX.

LEGEND

- TREE
- SHRUB
- MULCH

AS BUILT INFORMATION

CONTRACTOR DATE:
WORK STAKED BY DATE:
INSPECTOR'S ACCEPTANCE BY DATE:
FIELD VERIFICATION BY DATE:
DRAWINGS CORRECTED BY DATE:

MICRO-FILM INFORMATION

RECORDED BY DATE:
NO.

BENCHMARKS

PROJECT PRIMARY BENCHMARK: 5_K16A
A CITY OF ALBUQUERQUE 2 INCH BRASS DISC SET FLUSH IN THE SIDEWALK AND STAMPED "5-K16A". THE MONUMENT IS LOCATED ON THE NORTH SIDE OF CENTRAL AVE BETWEEN STANFORD DR AND COLUMBIA DR SE.
NM SPC CENTRAL ZONE GRID:
N: 1485016.971 USFT
E: 1530495.993 USFT
ELEV: 5174.054

SURVEY INFORMATION

FIELD NOTES

NO.	BY	DATE

30% REVIEW
PRELIMINARY
NOT FOR CONSTRUCTION
03/2015

REVISIONS

NO.	DATE	REMARKS	BY

DESIGN

DESIGNED BY: XX DATE: 3/12/2015
DRAWN BY: XX DATE: 3/12/2015
CHECKED BY: XX DATE: 3/12/2015

ARCHITECTURE / DESIGN / INSPIRATION
DEKKER PERICH SABATINI
7601 JEFFERSON NE, SUITE 100
ALBUQUERQUE, NM 87109
505.761.9700 / DPSDESIGN.ORG

HDR
2155 LOUISIANA BLVD NE, SUITE 9500
ALBUQUERQUE, NM 87110
MAIN: (505) 830-5400
FAX: (505) 830-5454

ABQ RIDE

CITY OF ALBUQUERQUE
TRANSIT DEPARTMENT
ABQ RIDE

TITLE: CENTRAL AVENUE ALBUQUERQUE RAPID TRANSIT
STATION PLATFORM LANDSCAPE PLAN
2ND ST. AND COPPER AVE.

Design Review Committee	City Engineer Approval	Last Design Update	Mo./Day/Yr.	Mo./Day/Yr.

CITY PROJECT NO.	ZONE MAP NO.	SEGMENT NO.	SHEET	OF
631991	K13–K15	S3	57	98

Date: 12 Mar 2015 – 11:34am User: greggw
Drawing Name: 14-0056 Segment 3 Stations 1-5 -DPS-LP.dwg

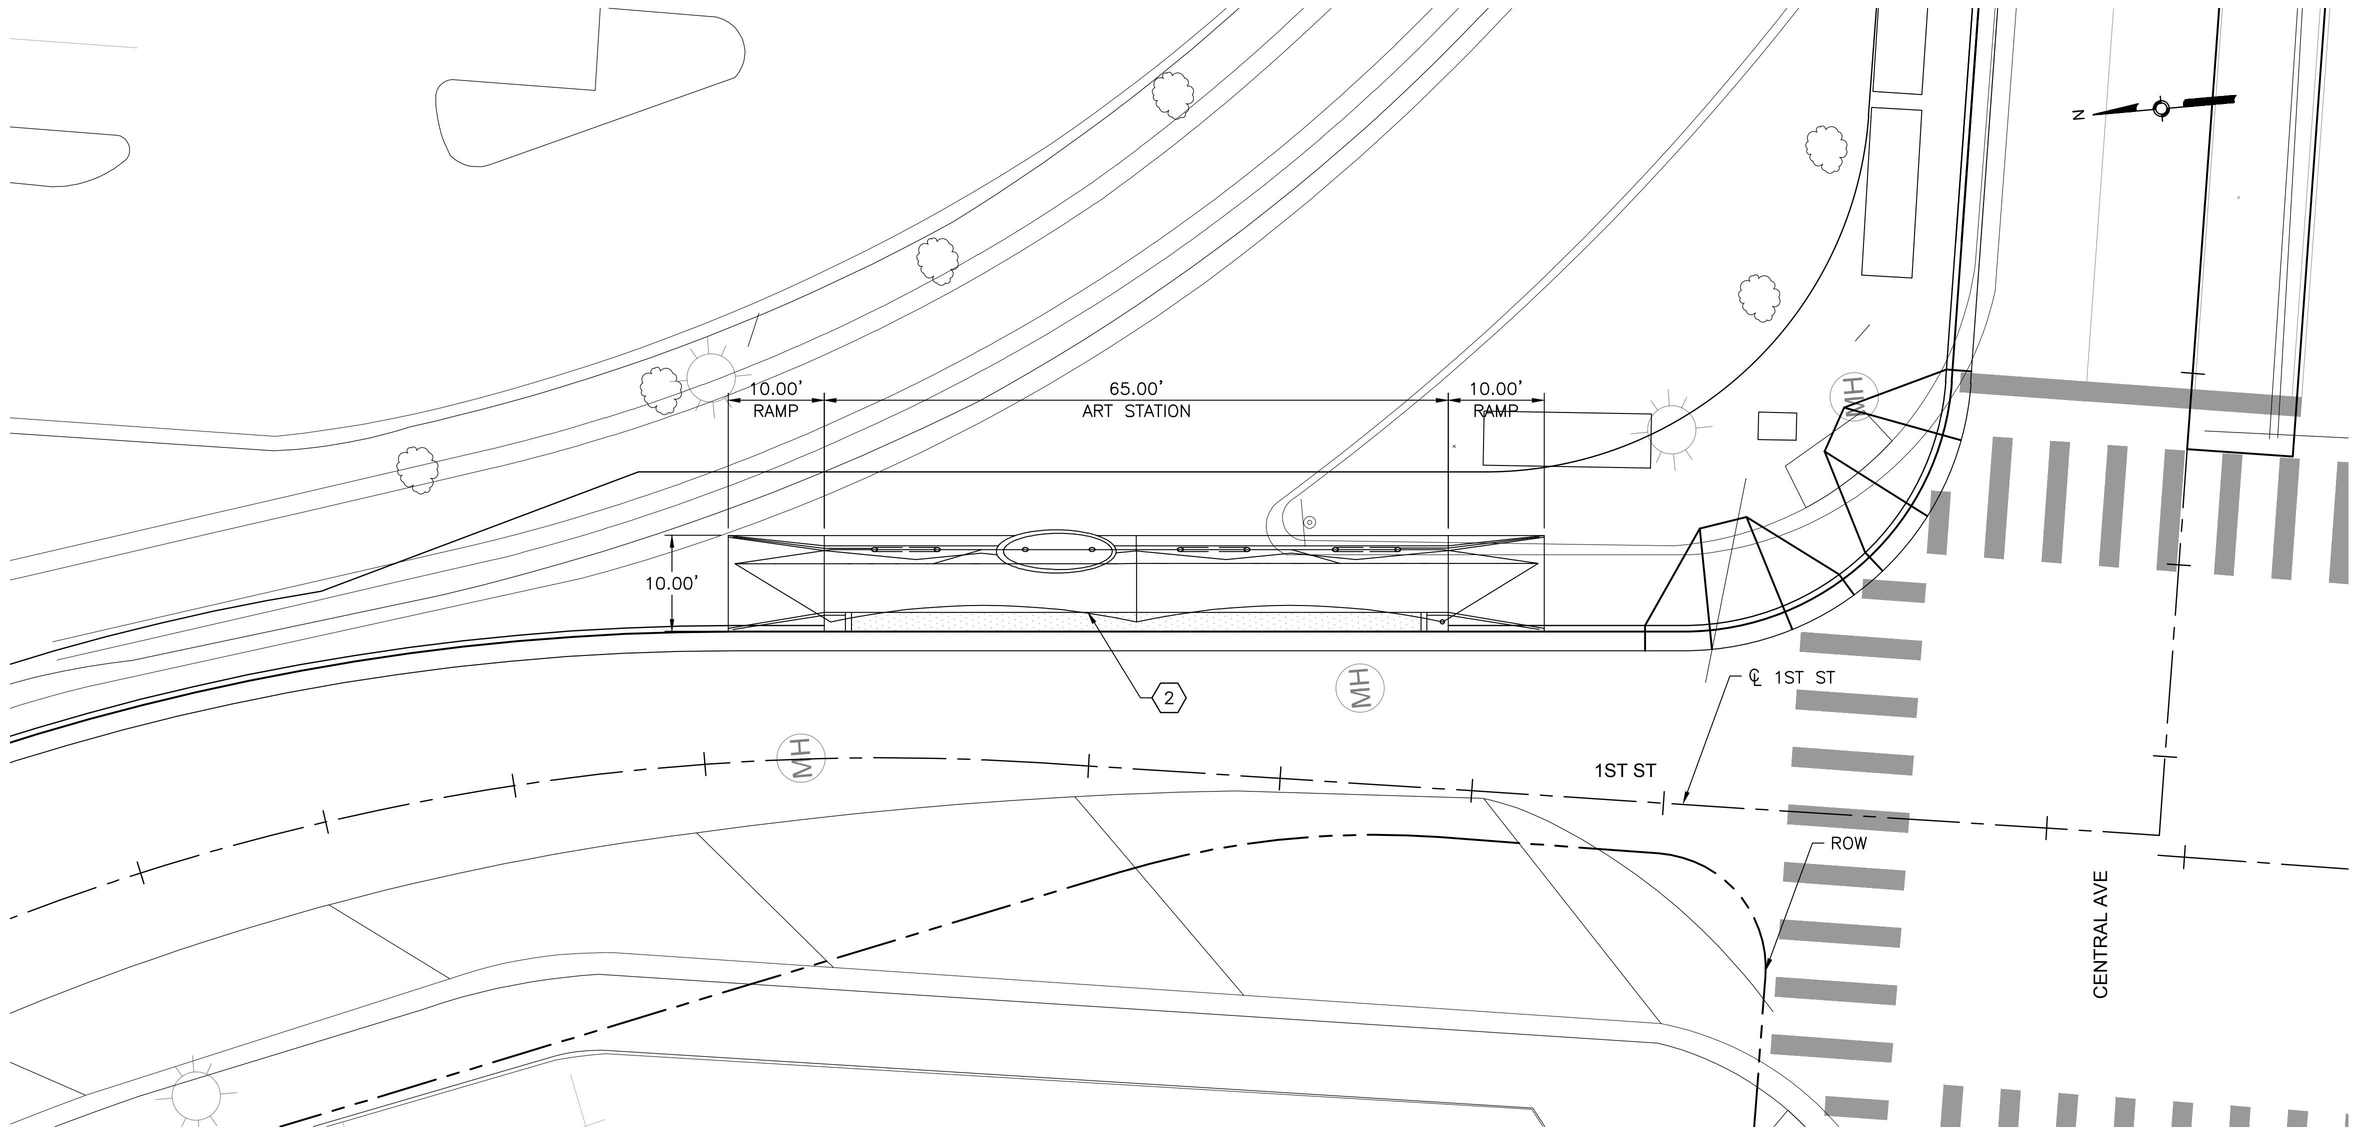

1ST ST STATION PLATFORM - LANDSCAPE PLAN VIEW

SCALE: 1" = 10'

GENERAL NOTES

KEYED NOTES

1. INSTALL LANDSCAPE AND IRRIGATION PER COA STANDARDS.
2. FOR STATION PLATFORM DESIGN ELEMENTS SEE SHEET–XX.

LEGEND

TREE
SHRUB
MULCH

AS BUILT INFORMATION

CONTRACTOR / DATE:
WORK STAKED BY / DATE:
INSPECTOR'S ACCEPTANCE BY / DATE:
FIELD VERIFICATION BY / DATE:
DRAWINGS CORRECTED BY / DATE:

MICRO–FILM INFORMATION

RECORDED BY / DATE:
NO.

BENCHMARKS

PROJECT PRIMARY BENCHMARK: 5_K16A
A CITY OF ALBUQUERQUE 2 INCH BRASS DISC SET FLUSH IN THE SIDEWALK AND STAMPED "5–K16A". THE MONUMENT IS LOCATED ON THE NORTH SIDE OF CENTRAL AVE BETWEEN STANFORD DR AND COLUMBIA DR SE.
NM SPC CENTRAL ZONE GRID:
N: 1485016.971 USFT
E: 1530495.993 USFT
ELEV: 5174.054

SURVEY INFORMATION

NO.	BY	DATE
FIELD NOTES		

30% REVIEW
PRELIMINARY
NOT FOR CONSTRUCTION
03/2015

NO.	DATE	REMARKS	BY

REVISIONS

DESIGN

DESIGNED BY: XX DATE: 3/12/2015
DRAWN BY: XX DATE: 3/12/2015
CHECKED BY: XX DATE: 3/12/2015

ARCHITECTURE / DESIGN / INSPIRATION
DEKKER PERICH SABATINI
7601 JEFFERSON NE, SUITE 100
ALBUQUERQUE, NM 87109
505.761.9700 / DPSDESIGN.ORG

HDR
2155 LOUISIANA BLVD NE, SUITE 9500
ALBUQUERQUE, NM 87110
MAIN: (505) 830-5400
FAX: (505) 830-5454

ABQ RIDE

CITY OF ALBUQUERQUE
TRANSIT DEPARTMENT
ABQ RIDE

TITLE: CENTRAL AVENUE ALBUQUERQUE RAPID TRANSIT
STATION PLATFORM LANDSCAPE PLAN
(NORTH) 1ST ST. AND CENTRAL AVE.

Design Review Committee	City Engineer Approval	Last Design Update	Mo./Day/Yr.	Mo./Day/Yr.

CITY PROJECT NO.	ZONE MAP NO.	SEGMENT NO.	SHEET	OF
631991	K13–K15	S3	58	98

Date: 12 Mar 2015 – 11:33am User: greggw
Drawing Name: 14-0056 Segment 3 Stations 1-5 -DPS-LP.dwg

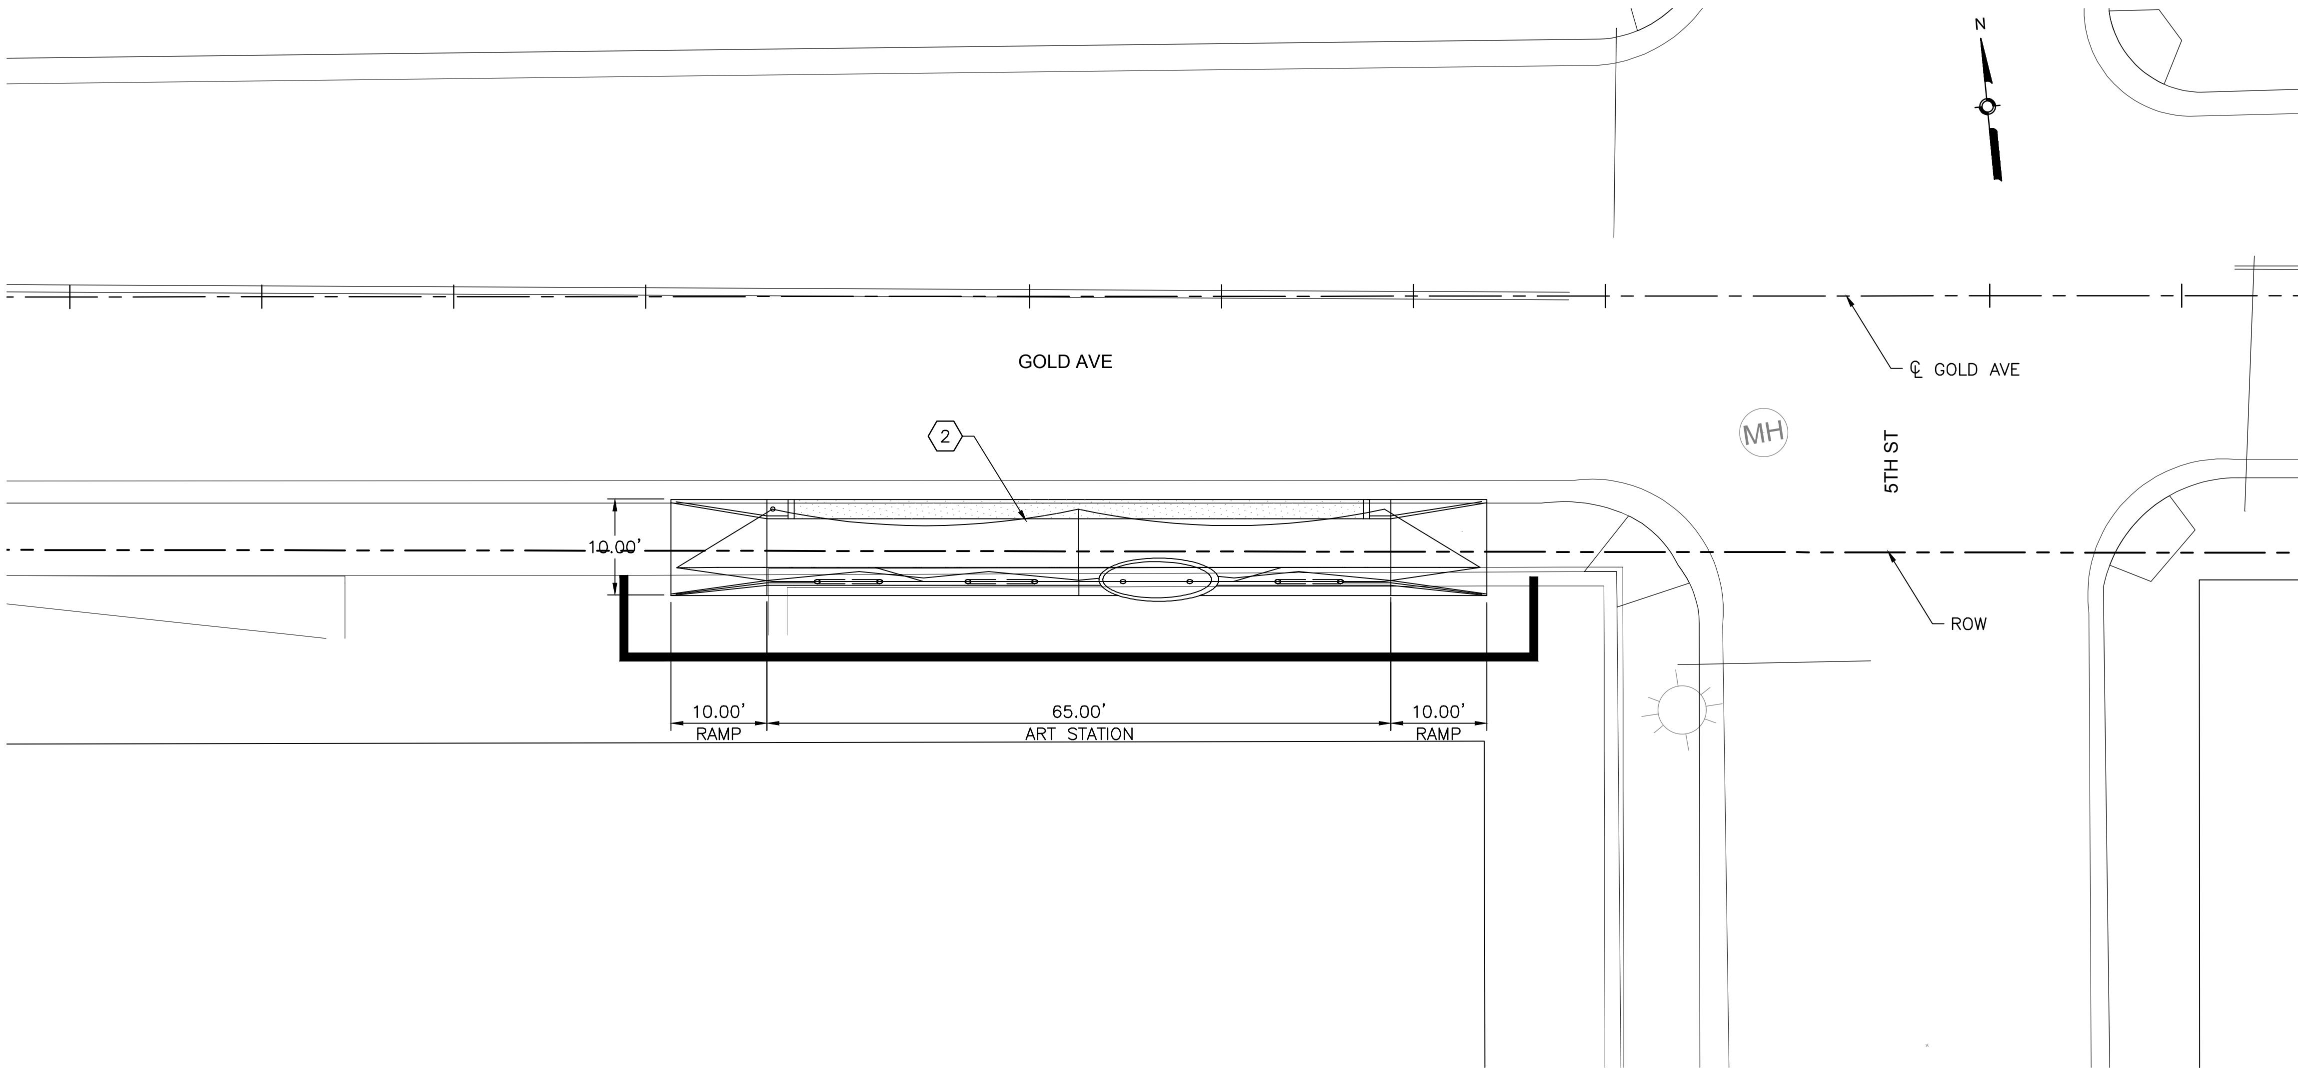

5TH ST/GOLD AVE STATION PLATFORM - LANDSCAPE PLAN VIEW

SCALE: 1" □10□

0 5' 10'

GENERAL NOTES

□EYED NOTES

1. INSTALL LANDSCAPE AND IRRIGATION PER COA STANDARDS.
2. FOR STATION PLATFORM DESIGN ELEMENTS SEE SHEET-XX.

LEGEND

- TREE
- SHRUB
- MULCH

AS BUILT INFORMATION

CONTRACTOR	DATE:
WORK STAKED BY	DATE:
INSPECTOR'S ACCEPTANCE BY	DATE:
FIELD VERIFICATION BY	DATE:
DRAWINGS CORRECTED BY	DATE:

MICRO-FILM INFORMATION

RECORDED BY	DATE:
NO.	

BENCHMARKS

PROJECT PRIMARY BENCHMARK: 5_K16A
A CITY OF ALBUQUERQUE 2 INCH BRASS DISC SET FLUSH IN THE SIDEWALK AND STAMPED "5-K16A". THE MONUMENT IS LOCATED ON THE NORTH SIDE OF CENTRAL AVE BETWEEN STANFORD DR AND COLUMBIA DR SE.
NM SPC CENTRAL ZONE GRID:
N: 1485016.971 USFT
E: 1530495.993 USFT
ELEV: 5174.054

SURVEY INFORMATION

FIELD NOTES

NO.	BY	DATE

30% REVIEW

PRELIMINARY
NOT FOR CONSTRUCTION
03/2015

REVISIONS

NO.	DATE	REMARKS	BY

DESIGN

DESIGNED BY: XX DATE: 3/12/2015
DRAWN BY: XX DATE: 3/12/2015
CHECKED BY: XX DATE: 3/12/2015

ARCHITECTURE / DESIGN / INSPIRATION
DEKKER PERICH SABATINI
7601 JEFFERSON NE, SUITE 100
ALBUQUERQUE, NM 87109
505.761.9700 / DPSDESIGN.ORG

HDR
2155 LOUISIANA BLVD NE, SUITE 9500
ALBUQUERQUE, NM 87110
MAIN: (505) 830-5400
FAX: (505) 830-5454

ABQ RIDE

CITY OF ALBUQUERQUE
TRANSIT DEPARTMENT
ABQ RIDE

TITLE: CENTRAL AVENUE ALBUQUERQUE RAPID TRANSIT
STATION PLATFORM LANDSCAPE PLAN
5TH ST. AND GOLD ST.

Design Review Committee	City Engineer Approval	Last Design Update	Mo./Day/Yr.	Mo./Day/Yr.

CITY PROJECT NO.	ZONE MAP NO.	SEGMENT NO.	SHEET	OF
631991	K13-K15	S3	59	98

Date: 12 Mar 2015 - 11:32am User: greggw
Drawing Name: 14-0056 Segment 3 Stations 1-5 -DPS-LP.dwg

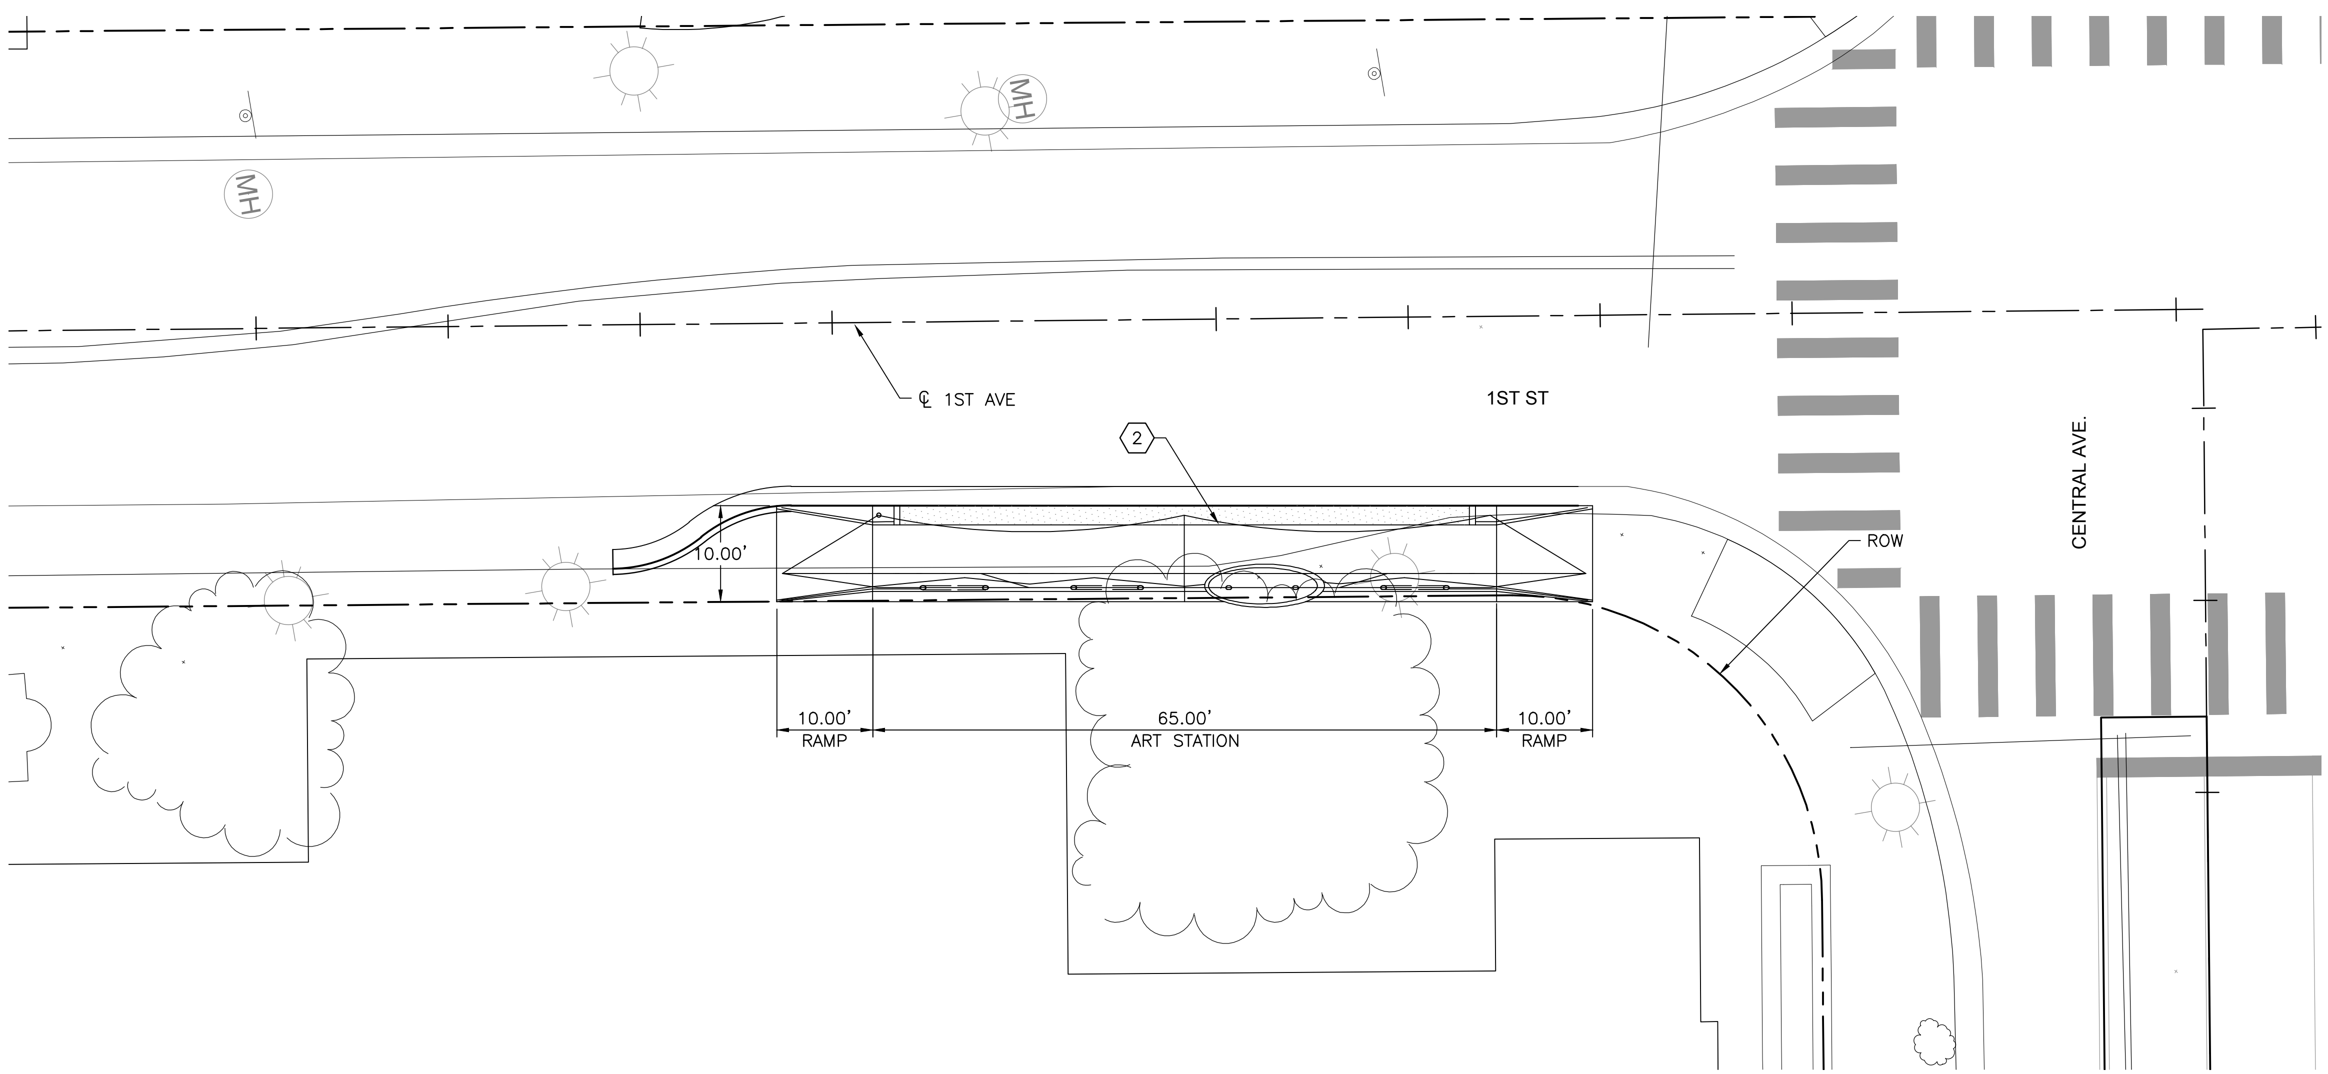

1ST ST/CENTRAL AVE STATION PLATFORM - LANDSCAPE PLAN VIEW

SCALE: 1" □ 10□

0 5' 10'

GENERAL NOTES

⬡ □EYED NOTES

1. INSTALL LANDSCAPE AND IRRIGATION PER COA STANDARDS.
2. FOR STATION PLATFORM DESIGN ELEMENTS SEE SHEET–XX.

LEGEND

- TREE
- SHRUB
- MULCH

AS BUILT INFORMATION

CONTRACTOR	DATE:
WORK STAKED BY	DATE:
INSPECTOR'S ACCEPTANCE BY	DATE:
FIELD VERIFICATION BY	DATE:
DRAWINGS CORRECTED BY	DATE:

MICRO–FILM INFORMATION

RECORDED BY	DATE:
NO.	

BENCHMARKS

PROJECT PRIMARY BENCHMARK: 5_K16A
A CITY OF ALBUQUERQUE 2 INCH BRASS DISC SET FLUSH IN THE SIDEWALK AND STAMPED "5–K16A". THE MONUMENT IS LOCATED ON THE NORTH SIDE OF CENTRAL AVE BETWEEN STANFORD DR AND COLUMBIA DR SE.
NM SPC CENTRAL ZONE GRID:
N: 1485016.971 USFT
E: 1530495.993 USFT
ELEV: 5174.054

SURVEY INFORMATION

FIELD NOTES		
NO.	BY	DATE

30% REVIEW

PRELIMINARY
NOT FOR CONSTRUCTION
03/2015

ARCHITECTURE / DESIGN / INSPIRATION

DEKKER PERICH SABATINI

7601 JEFFERSON NE, SUITE 100
ALBUQUERQUE, NM 87109
505.761.9700 / DPSDESIGN.ORG

HDR
2155 LOUISIANA BLVD NE, SUITE 9500
ALBUQUERQUE, NM 87110
MAIN: (505) 830-5400
FAX: (505) 830-5454

REVISIONS

NO.	DATE	REMARKS	BY

DESIGN

DESIGNED BY: XX	DATE: 3/12/2015
DRAWN BY: XX	DATE: 3/12/2015
CHECKED BY: XX	DATE: 3/12/2015

ABQ RIDE

CITY OF ALBUQUERQUE
TRANSIT DEPARTMENT
ABQ RIDE

TITLE: CENTRAL AVENUE ALBUQUERQUE RAPID TRANSIT
STATION PLATFORM LANDSCAPE PLAN
(SOUTH) 1 ST ST. AND CENTRAL AVE.

Design Review Committee	City Engineer Approval	Last Design Update	Mo./Day/Yr.	Mo./Day/Yr.

CITY PROJECT NO.	ZONE MAP NO.	SEGMENT NO.	SHEET	OF
631991	K13–K15	S3	60	98

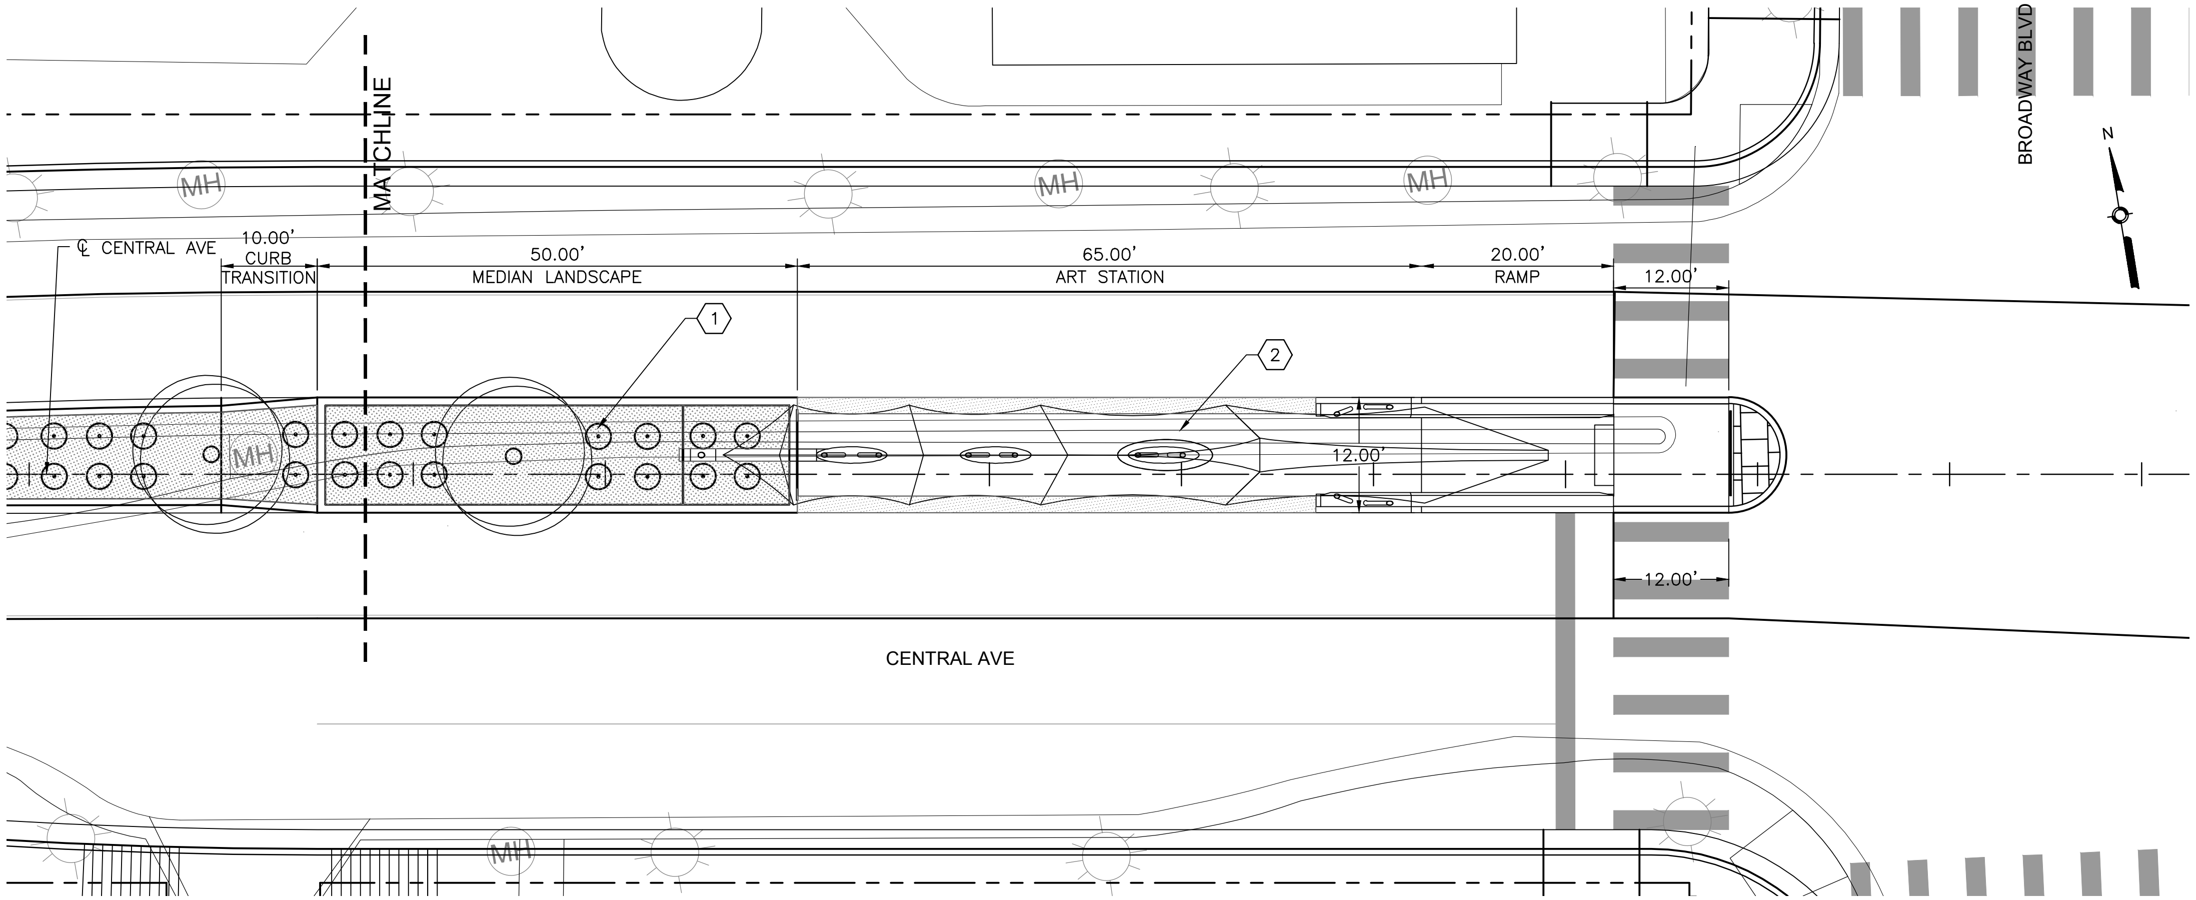

BROADWAY BLVD STATION PLATFORM - LANDSCAPE PLAN VIEW

SCALE: 1" = 10'

0 5' 10'

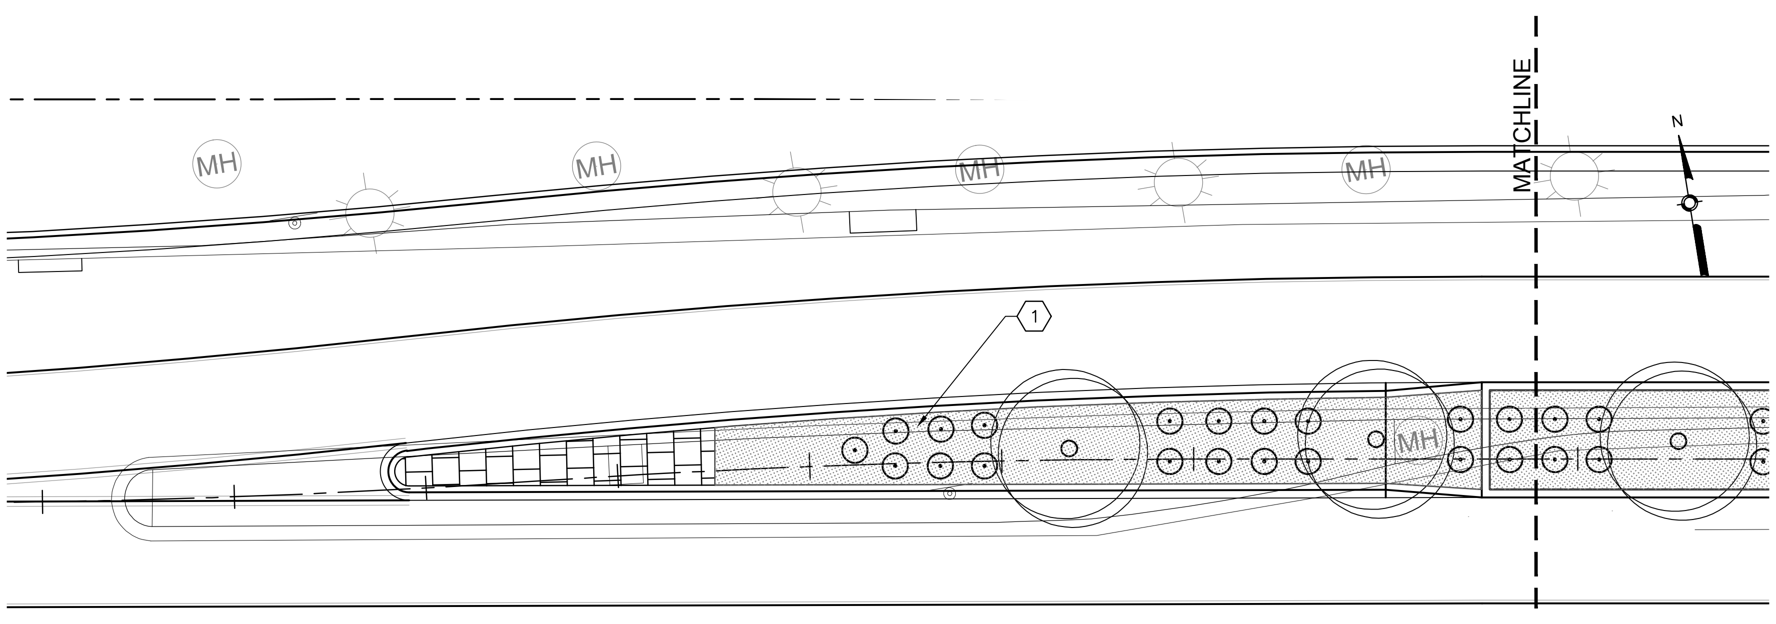

BROADWAY BLVD STATION PLATFORM - LANDSCAPE MEDIAN PLAN VIEW

SCALE: 1" = 10'

0 5' 10'

GENERAL NOTES

KEYED NOTES

1. INSTALL LANDSCAPE AND IRRIGATION PER COA STANDARDS.
2. FOR STATION PLATFORM DESIGN ELEMENTS SEE SHEET–XX.

LEGEND

- TREE
- SHRUB
- MULCH

AS BUILT INFORMATION

CONTRACTOR — DATE:
WORK STAKED BY — DATE:
INSPECTOR'S ACCEPTANCE BY — DATE:
FIELD VERIFICATION BY — DATE:
DRAWINGS CORRECTED BY — DATE:

MICRO–FILM INFORMATION

RECORDED BY — DATE:
NO.

BENCHMARKS

PROJECT PRIMARY BENCHMARK: 5_K16A
A CITY OF ALBUQUERQUE 2 INCH BRASS DISC SET FLUSH IN THE SIDEWALK AND STAMPED "5–K16A". THE MONUMENT IS LOCATED ON THE NORTH SIDE OF CENTRAL AVE BETWEEN STANFORD DR AND COLUMBIA DR SE.
NM SPC CENTRAL ZONE GRID:
N: 1485016.971 USFT
E: 1530495.993 USFT
ELEV: 5174.054

SURVEY INFORMATION

FIELD NOTES

NO.	BY	DATE

30% REVIEW

PRELIMINARY
NOT FOR CONSTRUCTION
03/2015

ARCHITECTURE / DESIGN / INSPIRATION

DEKKER
PERICH
SABATINI

7601 JEFFERSON NE, SUITE 100
ALBUQUERQUE, NM 87109
505.761.9700 / DPSDESIGN.ORG

HDR
2155 LOUISIANA BLVD NE, SUITE 9500
ALBUQUERQUE, NM 87110
MAIN: (505) 830-5400
FAX: (505) 830-5454

REVISIONS

NO.	DATE	REMARKS	BY

DESIGN

DESIGNED BY: XX — DATE: 3/12/2015
DRAWN BY: XX — DATE: 3/12/2015
CHECKED BY: XX — DATE: 3/12/2015

ABQRIDE

CITY OF ALBUQUERQUE
TRANSIT DEPARTMENT
ABQ RIDE

TITLE: CENTRAL AVENUE ALBUQUERQUE RAPID TRANSIT
STATION PLATFORM LANDSCAPE PLAN
BROADWAY BLVD.

Design Review Committee	City Engineer Approval	Last Design Update	Mo./Day/Yr.	Mo./Day/Yr.

CITY PROJECT NO.	ZONE MAP NO.	SEGMENT NO.	SHEET	OF
631991	K13–K15	S3	61	98

Date: 12 Mar 2015 – 10:51am User: greggw
Drawing Name: 14-0056 Segment 3 DPS - LP.dwg

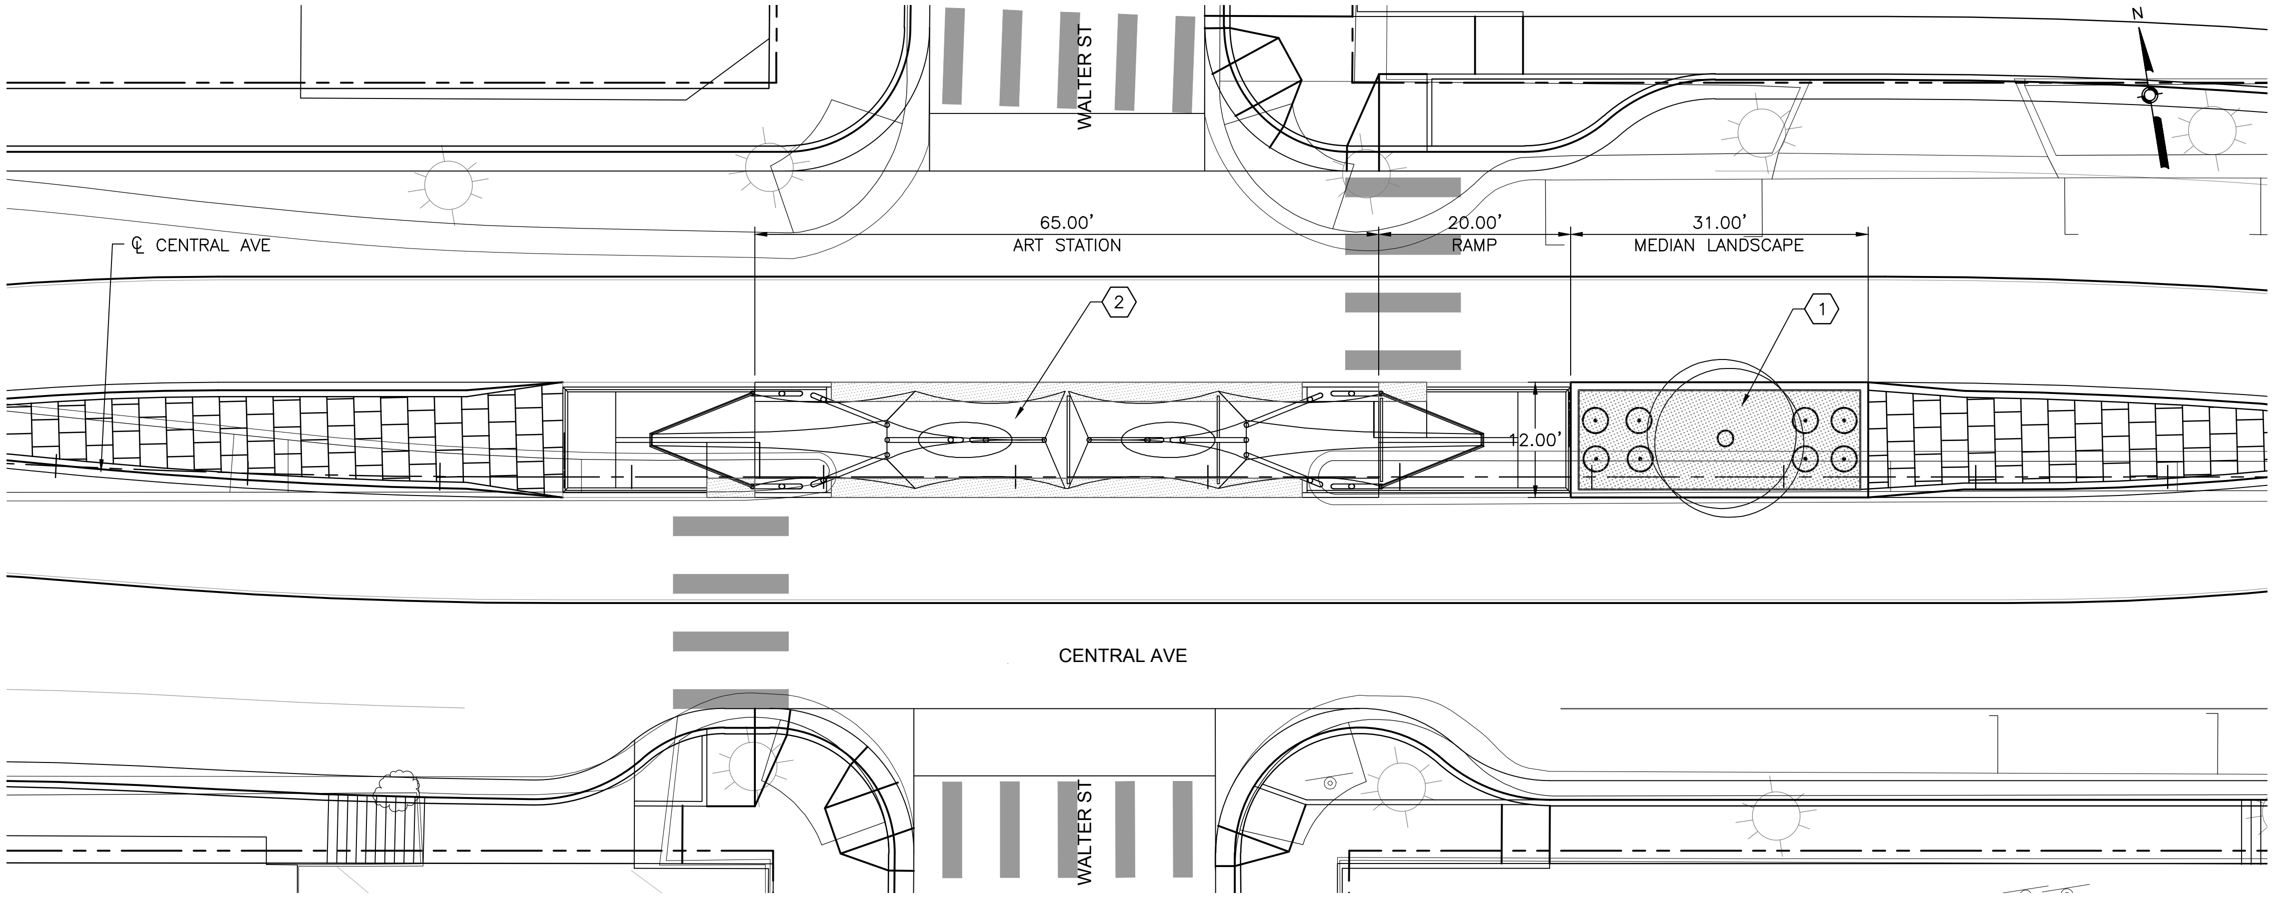

WALTER ST STATION PLATFORM - LANDSCAPE PLAN VIEW

SCALE: 1" □ 10"

0 5' 10'

GENERAL NOTES

⬡ KEYED NOTES

1. INSTALL LANDSCAPE AND IRRIGATION PER COA STANDARDS.
2. FOR STATION PLATFORM DESIGN ELEMENTS SEE SHEET-XX.

LEGEND

- TREE
- SHRUB
- MULCH

AS BUILT INFORMATION

CONTRACTOR
WORK STAKED BY — DATE:
INSPECTOR'S ACCEPTANCE BY — DATE:
FIELD VERIFICATION BY — DATE:
DRAWINGS CORRECTED BY — DATE:

MICRO-FILM INFORMATION

RECORDED BY — DATE:
NO.

BENCHMARKS

PROJECT PRIMARY BENCHMARK: 5_K16A
A CITY OF ALBUQUERQUE 2 INCH BRASS DISC SET FLUSH IN THE SIDEWALK AND STAMPED "5-K16A". THE MONUMENT IS LOCATED ON THE NORTH SIDE OF CENTRAL AVE BETWEEN STANFORD DR AND COLUMBIA DR SE.
NM SPC CENTRAL ZONE GRID:
N: 1485016.971 USFT
E: 1530495.993 USFT
ELEV: 5174.054

SURVEY INFORMATION

FIELD NOTES

NO.	BY	DATE

30% REVIEW

PRELIMINARY
NOT FOR CONSTRUCTION
03/2015

REVISIONS

NO.	DATE	REMARKS	BY

DESIGN

DESIGNED BY: XX — DATE: 3/12/2015
DRAWN BY: XX — DATE: 3/12/2015
CHECKED BY: XX — DATE: 3/12/2015

ARCHITECTURE / DESIGN / INSPIRATION
DEKKER PERICH SABATINI
7601 JEFFERSON NE, SUITE 100
ALBUQUERQUE, NM 87109
505.761.9700 / DPSDESIGN.ORG

HDR
2155 LOUISIANA BLVD NE, SUITE 9500
ALBUQUERQUE, NM 87110
MAIN: (505) 830-5400
FAX: (505) 830-5454

ABQ RIDE

CITY OF ALBUQUERQUE
TRANSIT DEPARTMENT
ABQ RIDE

TITLE: CENTRAL AVENUE ALBUQUERQUE RAPID TRANSIT
STATION PLATFORM LANDSCAPE PLAN
WALTER ST.

Design Review Committee	City Engineer Approval	Last Design Update	Mo./Day/Yr.	Mo./Day/Yr.

CITY PROJECT NO.	ZONE MAP NO.	SEGMENT NO.	SHEET	OF
631991	K13–K15	S3	62	98

Date: 12 Mar 2015 — 10:53am User: greggw
Drawing Name: 14-0056 Segment 3 DPS- LP.dwg

REFLECTORIZED PLASTIC PAVEMENT MARKINGS

					ITEM 441.001 4" (LIN. FT.)						ITEM 441.002 6" (LIN. FT.)		ITEM 441.005 24" (LIN. FT.)
ALIGNMENT	STATION	TO	STATION	LOCATION	SOLID WHITE	DASHED WHITE	DOTTED WHITE	SOLID YELLOW	SOLID DOUBLE YELLOW	DOTTED YELLOW	SOLID WHITE	DOTTED WHITE	SOLID WHITE
CENTRAL		-											
CENTRAL		-											
SUBTOTAL													
TOTAL WHITE													
TOTAL YELLOW													
TOTAL STRIPING													
USE (LF)													

PAVEMENT MARKINGS SUMMARY

			REFLECTORIZED PLASTIC ARROW						REFLECTORIZED PLASTIC WORD		REFLECTORIZED PLASTIC SYMBOL
			ITEM NO. 441.01	ITEM NO. 441.011	ITEM 441.014	ITEM 441.015	ITEM NO. 441.012	ITEM NO. 441.013	ITEM NO. 441.02	ITEM NO. 441.025	ITEM NO. 441.031
ALIGNMENT	STATION	LOCATION	RIGHT (EA)	LEFT (EA)	U-TURN (EA)	LT TURN/U-TURN COMBO (EA)	THRU (EA)	THRU & RIGHT (EA)	ONLY (EA)	BUS (EA)	BICYCLE (EA)
CENTRAL											
CENTRAL											
CENTRAL											
CENTRAL											
CENTRAL											
CENTRAL											
CENTRAL											
CENTRAL											
CENTRAL											
CENTRAL											
CENTRAL											
CENTRAL											
CENTRAL											
CENTRAL											
CENTRAL											
CENTRAL											
CENTRAL											
CENTRAL											
CENTRAL											
CENTRAL											
CENTRAL											
SUBTOTAL											
USE (EA)											

BENCHMARKS

PROJECT PRIMARY BENCHMARK: 5_K16A
A CITY OF ALBUQUERQUE 2 INCH BRASS DISC SET FLUSH IN THE SIDEWALK AND STAMPED "5-K16A". THE MONUMENT IS LOCATED ON THE NORTH SIDE OF CENTRAL AVE BETWEEN STANFORD DR AND COLUMBIA DR SE.
NM SPC CENTRAL ZONE GRID:
N: 1485016.971 USFT
E: 1530495.993 USFT
ELEV: 5174.054

30% REVIEW

PRELIMINARY
NOT FOR CONSTRUCTION
03/2015

DESIGNED BY: XX DATE: 3/12/2015
DRAWN BY: XX DATE: 3/12/2015
CHECKED BY: XX DATE: 3/12/2015

HDR
2155 LOUISIANA BLVD NE, SUITE 9500
ALBUQUERQUE, NM 87110
MAIN: (505) 830-5400
FAX: (505) 830-5454

ABQ RIDE

CITY OF ALBUQUERQUE
TRANSIT DEPARTMENT
ABQ RIDE

TITLE: CENTRAL AVENUE ALBUQUERQUE RAPID TRANSIT
PERMANENT SIGNING AND STRIPING QUANTITIES

Design Review Committee | City Engineer Approval | Last Design Update | Mo./Day/Yr. | Mo./Day/Yr.

CITY PROJECT NO. 631991 | ZONE MAP NO. K13–K15 | SEGMENT NO. S3 | SHEET 63 OF 98

INSTALL NO.	SIGN CODE	PANEL SIGN ITEM NO. 450.001 (SQ. FT.)	SHEETING		POST LENGTHS				SQUARE TUBE POST			BASE POSTS		POSTS
			LETTERING	BACKGROUND	LEFT	CTR.	RIGHT.	TOTAL LF	1.75" X 1.75"	2.0" X 2.0"	2.25" X 2.25"	NO.	TOTAL LENGTH (LIN. FT.)	ITEM NO. 450.01
			REFLECTIVITY TYPE	REFLECTIVITY TYPE					12 GA	12 GA	12 GA			(LIN. FT.)
SUBTOTAL		0						0					0	0
USE		0												0

ITEM NO. 450.101 SIGN, POST, & BASE POST, REMOVE & SALVAGE, COMPL.

INSTALL NO.	ALIGNMENT	STATION	OFFSET		DESCRIPTION	SIGN CODE

AS BUILT INFORMATION
CONTRACTOR DATE:
WORK STAKED BY DATE:
INSPECTOR'S ACCEPTANCE BY DATE:
FIELD VERIFICATION BY DATE:
DRAWINGS CORRECTED BY DATE:
MICRO-FILM INFORMATION
RECORDED BY DATE:
NO.

BENCHMARKS
PROJECT PRIMARY BENCHMARK: 5_K16A
A CITY OF ALBUQUERQUE 2 INCH BRASS DISC SET FLUSH IN THE SIDEWALK AND STAMPED "5-K16A". THE MONUMENT IS LOCATED ON THE NORTH SIDE OF CENTRAL AVE BETWEEN STANFORD DR AND COLUMBIA DR SE.
NM SPC CENTRAL ZONE GRID:
N: 1485016.971 USFT
E: 1530495.993 USFT
ELEV: 5174.054

SURVEY INFORMATION
FIELD NOTES
NO. | BY | DATE

30% REVIEW
PRELIMINARY
NOT FOR CONSTRUCTION
03/2015

REVISIONS
NO. | DATE | REMARKS | BY

DESIGN
DESIGNED BY: XX DATE: 3/12/2015
DRAWN BY: XX DATE: 3/12/2015
CHECKED BY: XX DATE: 3/12/2015

HDR
2155 LOUISIANA BLVD NE, SUITE 9500
ALBUQUERQUE, NM 87110
MAIN: (505) 830-5400
FAX: (505) 830-5454

ABQRIDE
CITY OF ALBUQUERQUE
TRANSIT DEPARTMENT
ABQ RIDE

TITLE: CENTRAL AVENUE ALBUQUERQUE RAPID TRANSIT
PERMANENT SIGNING AND STRIPING QUANTITIES

Design Review Committee | City Engineer Approval | Last Design Update | Mo./Day/Yr. | Mo./Day/Yr.

CITY PROJECT NO. 631991 | ZONE MAP NO. K13-K15 | SEGMENT NO. S3 | SHEET 64 OF 98

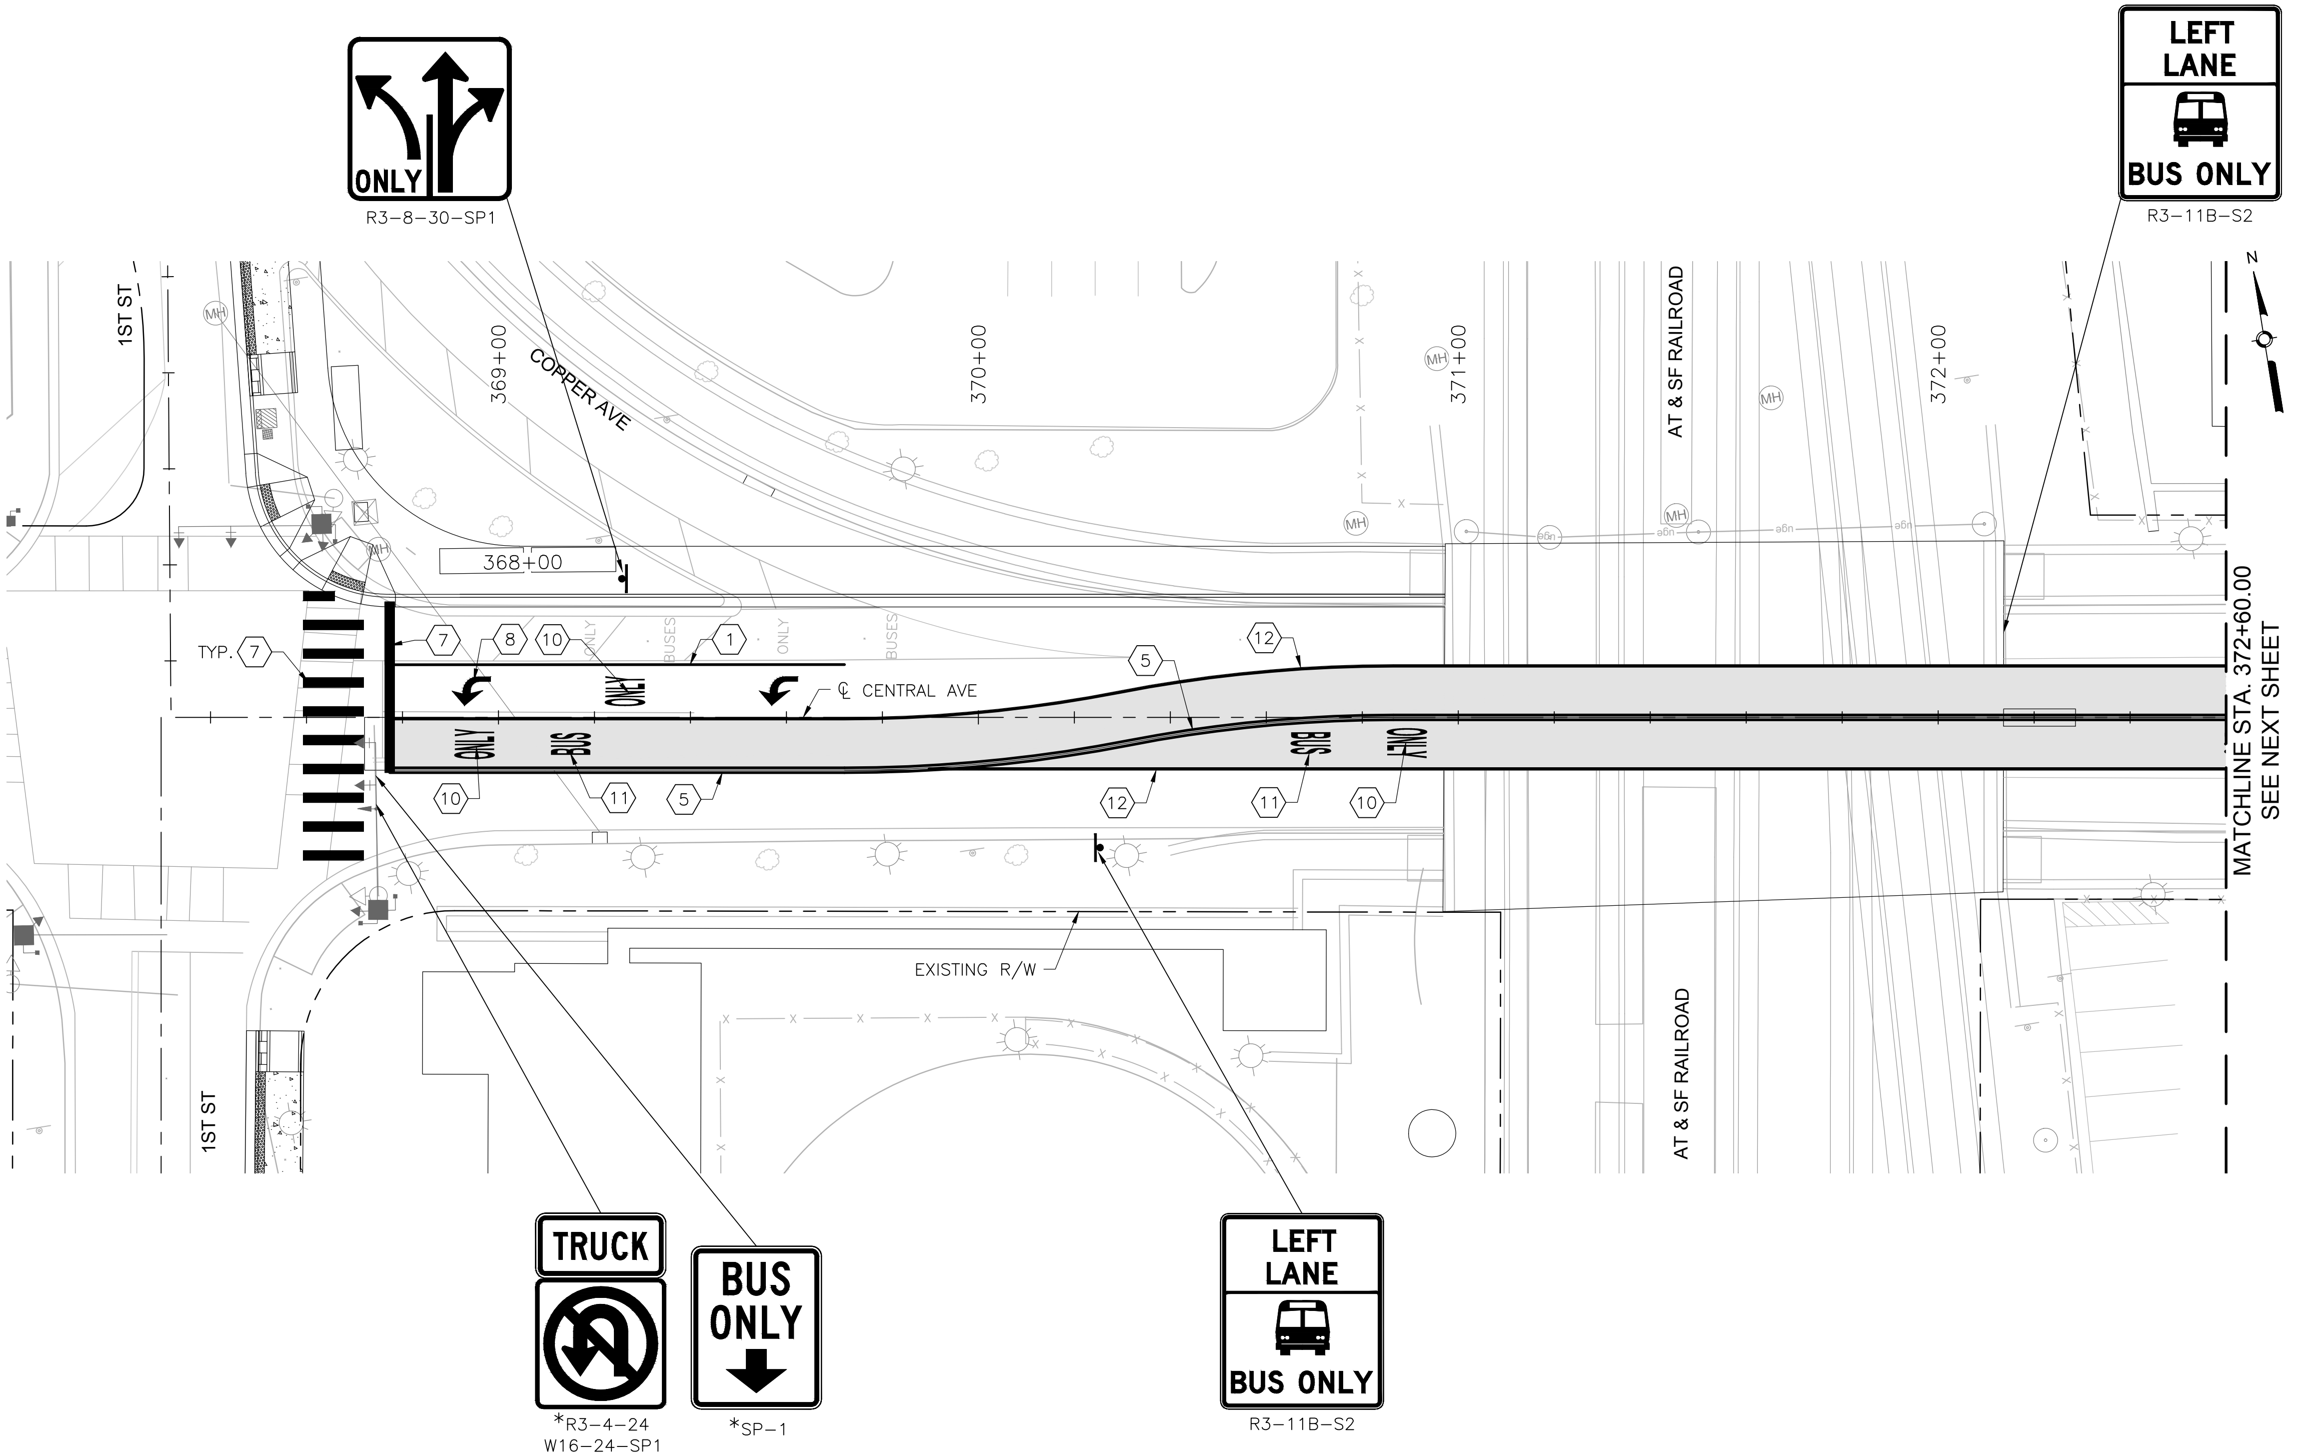

CENTRAL AVE

0 20' 40'

KEYED NOTES

1. INSTALL 4" SOLID WHITE REFLECTORIZED PLASTIC PAVEMENT MARKING
2. INSTALL 4" DASHED WHITE REFLECTORIZED PLASTIC PAVEMENT MARKING
3. INSTALL 4" DOTTED WHITE REFLECTORIZED PLASTIC PAVEMENT MARKING
4. INSTALL 4" DOTTED YELLOW REFLECTORIZED PLASTIC PAVEMENT MARKING
5. INSTALL 4" DOUBLE YELLOW REFLECTORIZED PLASTIC PAVEMENT MARKING
6. INSTALL 8" RUMBLE STRIPE, SOLID YELLOW. SEE CORRIDOR STANDARD FOR DETAIL.
7. INSTALL 24" SOLID WHITE REFLECTORIZED PLASTIC PAVEMENT MARKING
8. INSTALL REFLECTORIZED PLASTIC LEFT TURN ARROW PAVEMENT MARKING
9. INSTALL REFLECTORIZED PLASTIC LEFT TURN/U-TURN PAVEMENT MARKING
10. INSTALL REFLECTORIZED PLASTIC WORD "ONLY" PAVEMENT MARKING
11. INSTALL REFLECTORIZED PLASTIC WORD "BUS" PAVEMENT MARKING
12. INSTALL 8" RUMBLE STRIPE. SOLID WHITE. SEE CORRIDOR STANDARD FOR DETAIL.
13. INSTALL REFLECTORIZED PLASTIC MERGE ARROW PAVEMENT MARKING

GENERAL NOTES

1. *SEE SIGNING DETAILS IN CORRIDOR STANDARD FOR SIGN PLACEMENT ON MASTARM

LEGEND

ART – MIXED FLOW TRAFFIC

ART – DEDICATED LANES COLORED CONCRETE

AS BUILT INFORMATION

CONTRACTOR

WORK STAKED BY — DATE:

INSPECTOR'S ACCEPTANCE BY — DATE:

FIELD VERIFICATION BY — DATE:

DRAWINGS CORRECTED BY — DATE:

MICRO-FILM INFORMATION

RECORDED BY — DATE:

NO.

BENCHMARKS

PROJECT PRIMARY BENCHMARK: 5_K16A

A CITY OF ALBUQUERQUE 2 INCH BRASS DISC SET FLUSH IN THE SIDEWALK AND STAMPED "5-K16A". THE MONUMENT IS LOCATED ON THE NORTH SIDE OF CENTRAL AVE BETWEEN STANFORD DR AND COLUMBIA DR SE.

NM SPC CENTRAL ZONE GRID:

N: 1485016.971 USFT

E: 1530495.993 USFT

ELEV: 5174.054

SURVEY INFORMATION

FIELD NOTES

NO.	BY	DATE

30% REVIEW

PRELIMINARY

NOT FOR CONSTRUCTION

03/2015

REVISIONS

NO.	DATE	REMARKS	BY

DESIGN

DESIGNED BY: XX — DATE: 3/20/2015

DRAWN BY: XX — DATE: 3/20/2015

CHECKED BY: XX — DATE: 3/20/2015

HDR
2155 LOUISIANA BLVD NE, SUITE 9500
ALBUQUERQUE, NM 87110
MAIN: (505) 830-5400
FAX: (505) 830-5454

ABQRIDE

CITY OF ALBUQUERQUE
TRANSIT DEPARTMENT
ABQ RIDE

TITLE: CENTRAL AVENUE ALBUQUERQUE RAPID TRANSIT
PERMANENT SIGNING AND STRIPING PLAN

Design Review Committee	City Engineer Approval	Last Design Update	Mo./Day/Yr.	Mo./Day/Yr.

CITY PROJECT NO.	ZONE MAP NO.	SEGMENT NO.	SHEET	OF
631991	K13–K15	S3	65	98

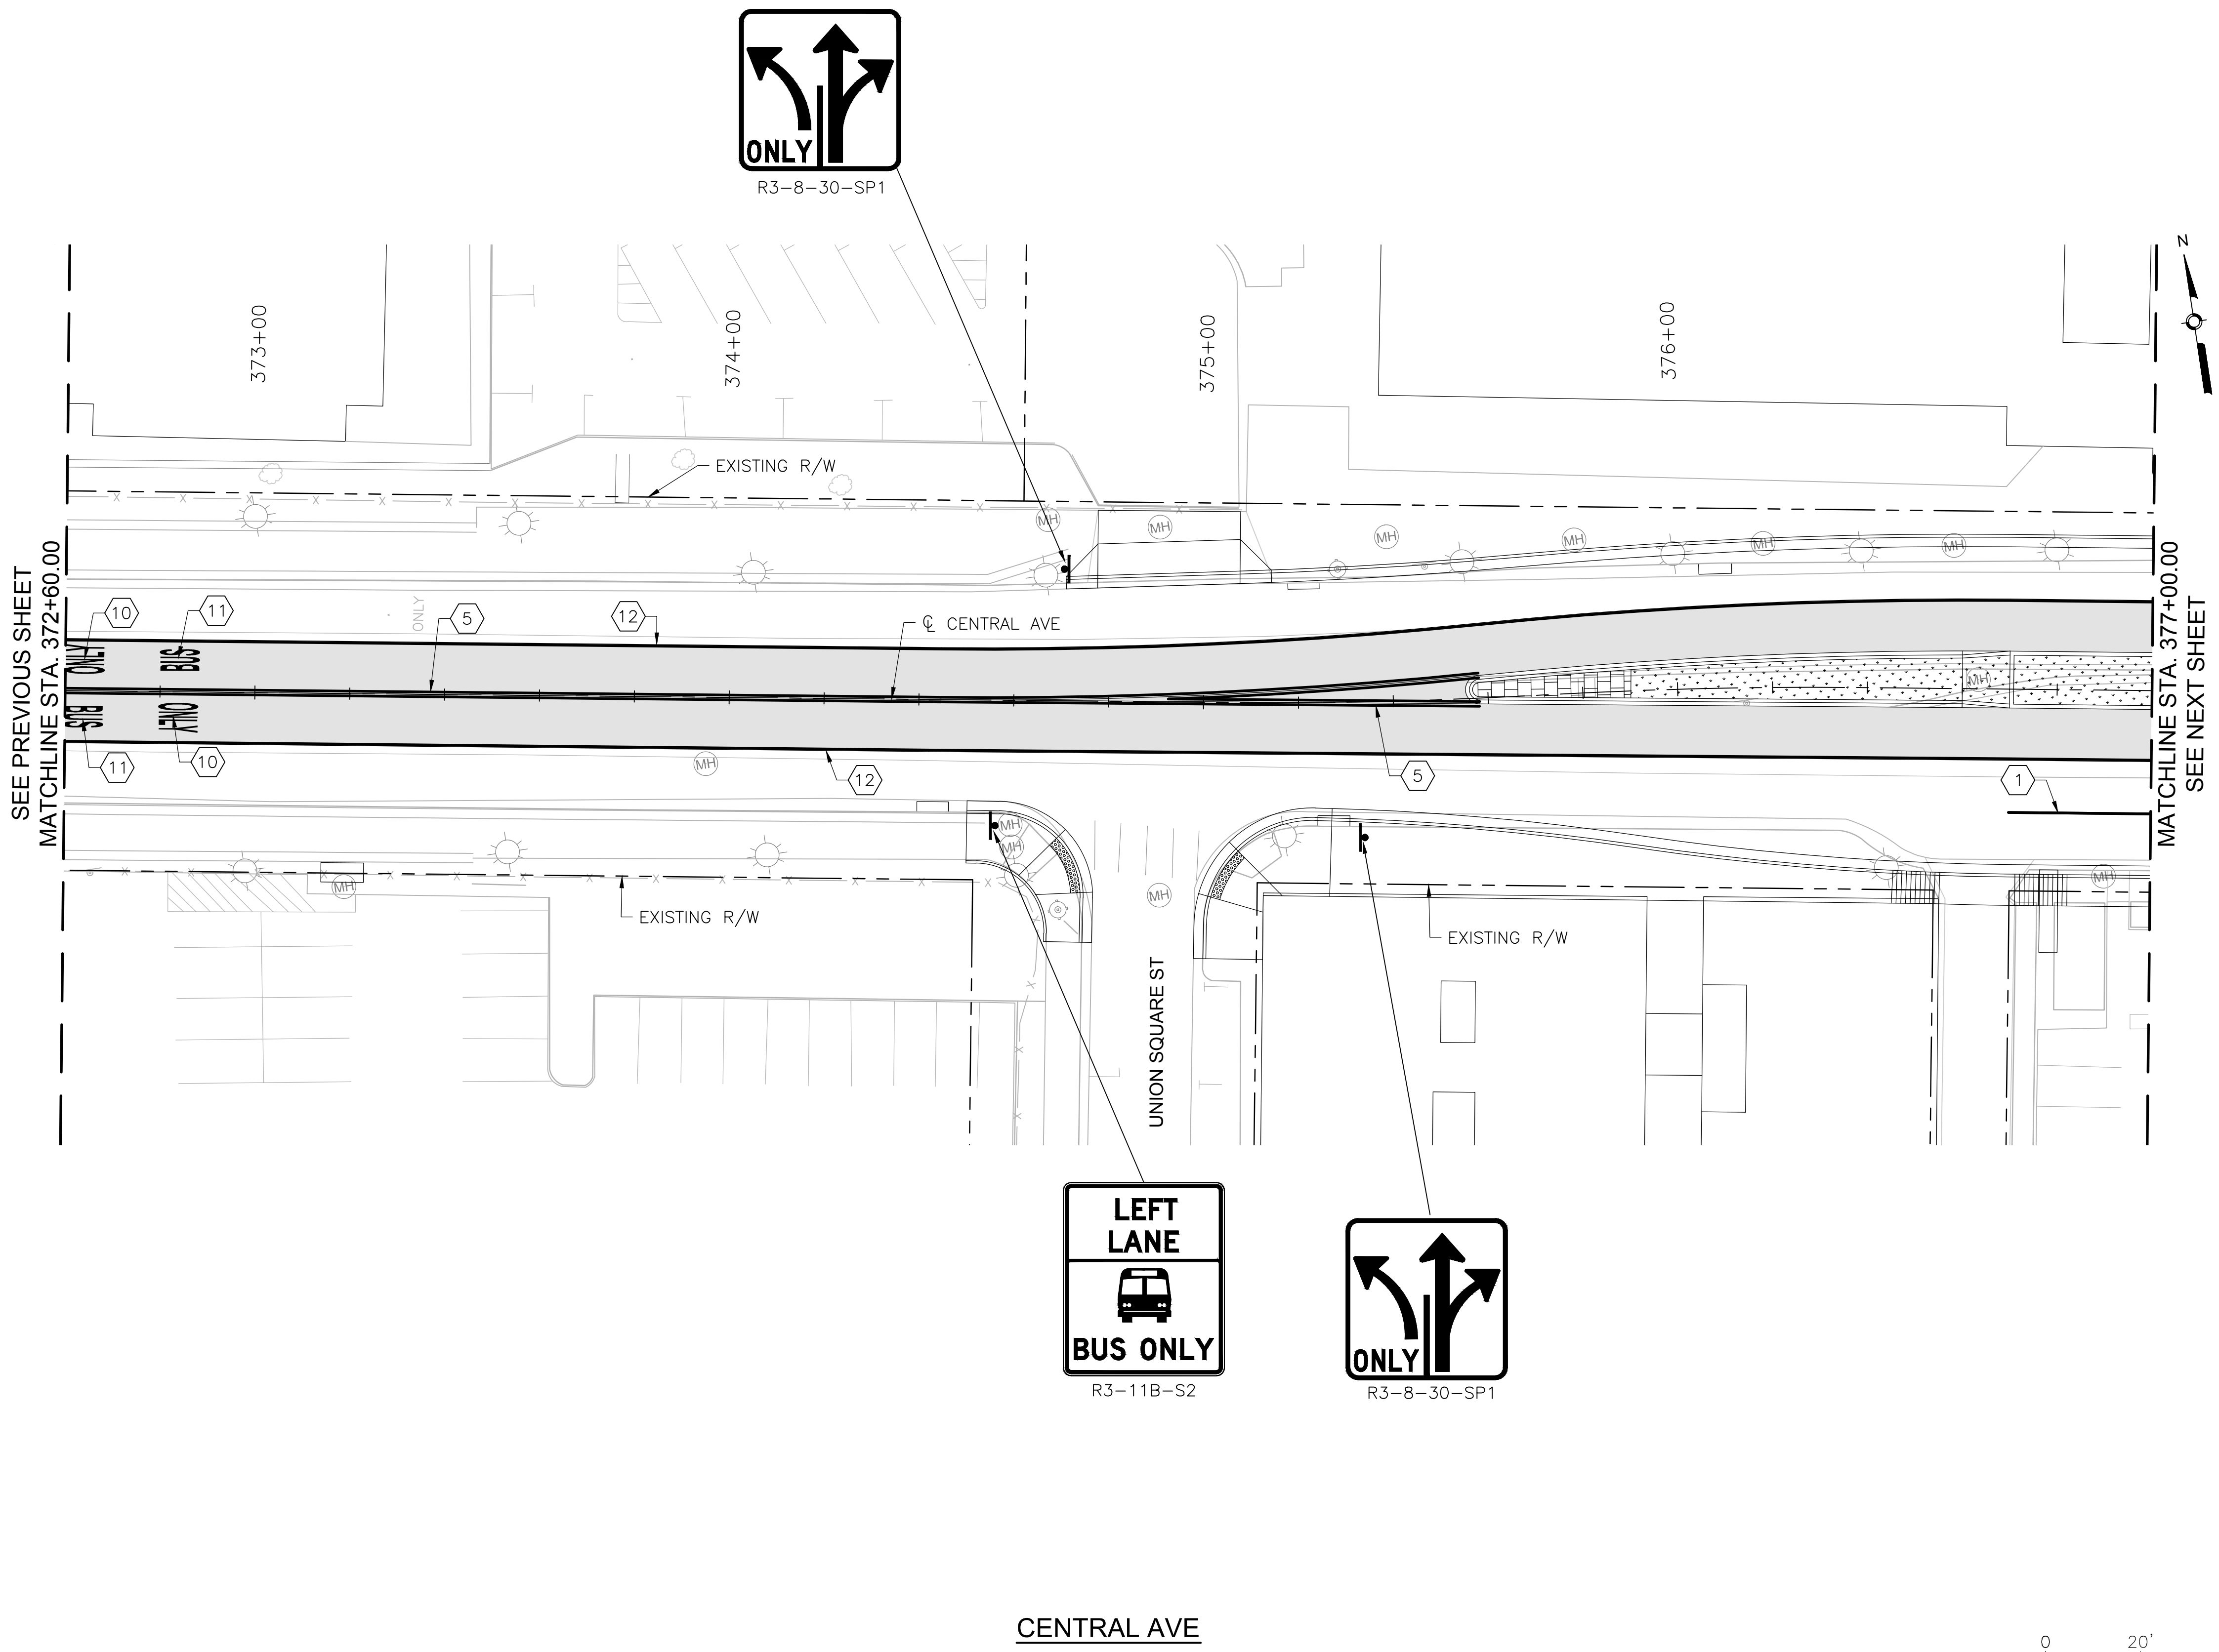

KEYED NOTES

1. INSTALL 4" SOLID WHITE REFLECTORIZED PLASTIC PAVEMENT MARKING
2. INSTALL 4" DASHED WHITE REFLECTORIZED PLASTIC PAVEMENT MARKING
3. INSTALL 4" DOTTED WHITE REFLECTORIZED PLASTIC PAVEMENT MARKING
4. INSTALL 4" DOTTED YELLOW REFLECTORIZED PLASTIC PAVEMENT MARKING
5. INSTALL 4" DOUBLE YELLOW REFLECTORIZED PLASTIC PAVEMENT MARKING
6. INSTALL 8" RUMBLE STRIPE, SOLID YELLOW. SEE CORRIDOR STANDARD FOR DETAIL.
7. INSTALL 24" SOLID WHITE REFLECTORIZED PLASTIC PAVEMENT MARKING
8. INSTALL REFLECTORIZED PLASTIC LEFT TURN ARROW PAVEMENT MARKING
9. INSTALL REFLECTORIZED PLASTIC LEFT TURN/U-TURN PAVEMENT MARKING
10. INSTALL REFLECTORIZED PLASTIC WORD "ONLY" PAVEMENT MARKING
11. INSTALL REFLECTORIZED PLASTIC WORD "BUS" PAVEMENT MARKING
12. INSTALL 8" RUMBLE STRIPE. SOLID WHITE. SEE CORRIDOR STANDARD FOR DETAIL.
13. INSTALL REFLECTORIZED PLASTIC MERGE ARROW PAVEMENT MARKING

GENERAL NOTES

1. *SEE SIGNING DETAILS IN CORRIDOR STANDARD FOR SIGN PLACEMENT ON MASTARM

LEGEND

ART – MIXED FLOW TRAFFIC

ART – DEDICATED LANES COLORED CONCRETE

AS BUILT INFORMATION

CONTRACTOR

WORK STAKED BY — DATE:

INSPECTOR'S ACCEPTANCE BY — DATE:

FIELD VERIFICATION BY — DATE:

DRAWINGS CORRECTED BY — DATE:

MICRO-FILM INFORMATION

RECORDED BY — DATE:

NO.

BENCHMARKS

PROJECT PRIMARY BENCHMARK: 5_K16A
A CITY OF ALBUQUERQUE 2 INCH BRASS DISC SET FLUSH IN THE SIDEWALK AND STAMPED "5-K16A". THE MONUMENT IS LOCATED ON THE NORTH SIDE OF CENTRAL AVE BETWEEN STANFORD DR AND COLUMBIA DR SE.

NM SPC CENTRAL ZONE GRID:
N: 1485016.971 USFT
E: 1530495.993 USFT
ELEV: 5174.054

SURVEY INFORMATION

FIELD NOTES		
NO.	BY	DATE

30% REVIEW

PRELIMINARY
NOT FOR CONSTRUCTION
03/2015

REVISIONS

NO.	DATE	REMARKS	BY

DESIGN

DESIGNED BY: XX — DATE: 3/20/2015
DRAWN BY: XX — DATE: 3/20/2015
CHECKED BY: XX — DATE: 3/20/2015

HDR
2155 LOUISIANA BLVD NE, SUITE 9500
ALBUQUERQUE, NM 87110
MAIN: (505) 830-5400
FAX: (505) 830-5454

ABQ RIDE

CITY OF ALBUQUERQUE
TRANSIT DEPARTMENT
ABQ RIDE

TITLE: CENTRAL AVENUE ALBUQUERQUE RAPID TRANSIT
PERMANENT SIGNING AND STRIPING PLAN

Design Review Committee	City Engineer Approval	Last Design Update	Mo./Day/Yr.	Mo./Day/Yr.

CITY PROJECT NO.	ZONE MAP NO.	SEGMENT NO.	SHEET	OF
631991	K13-K15	S3	66	98

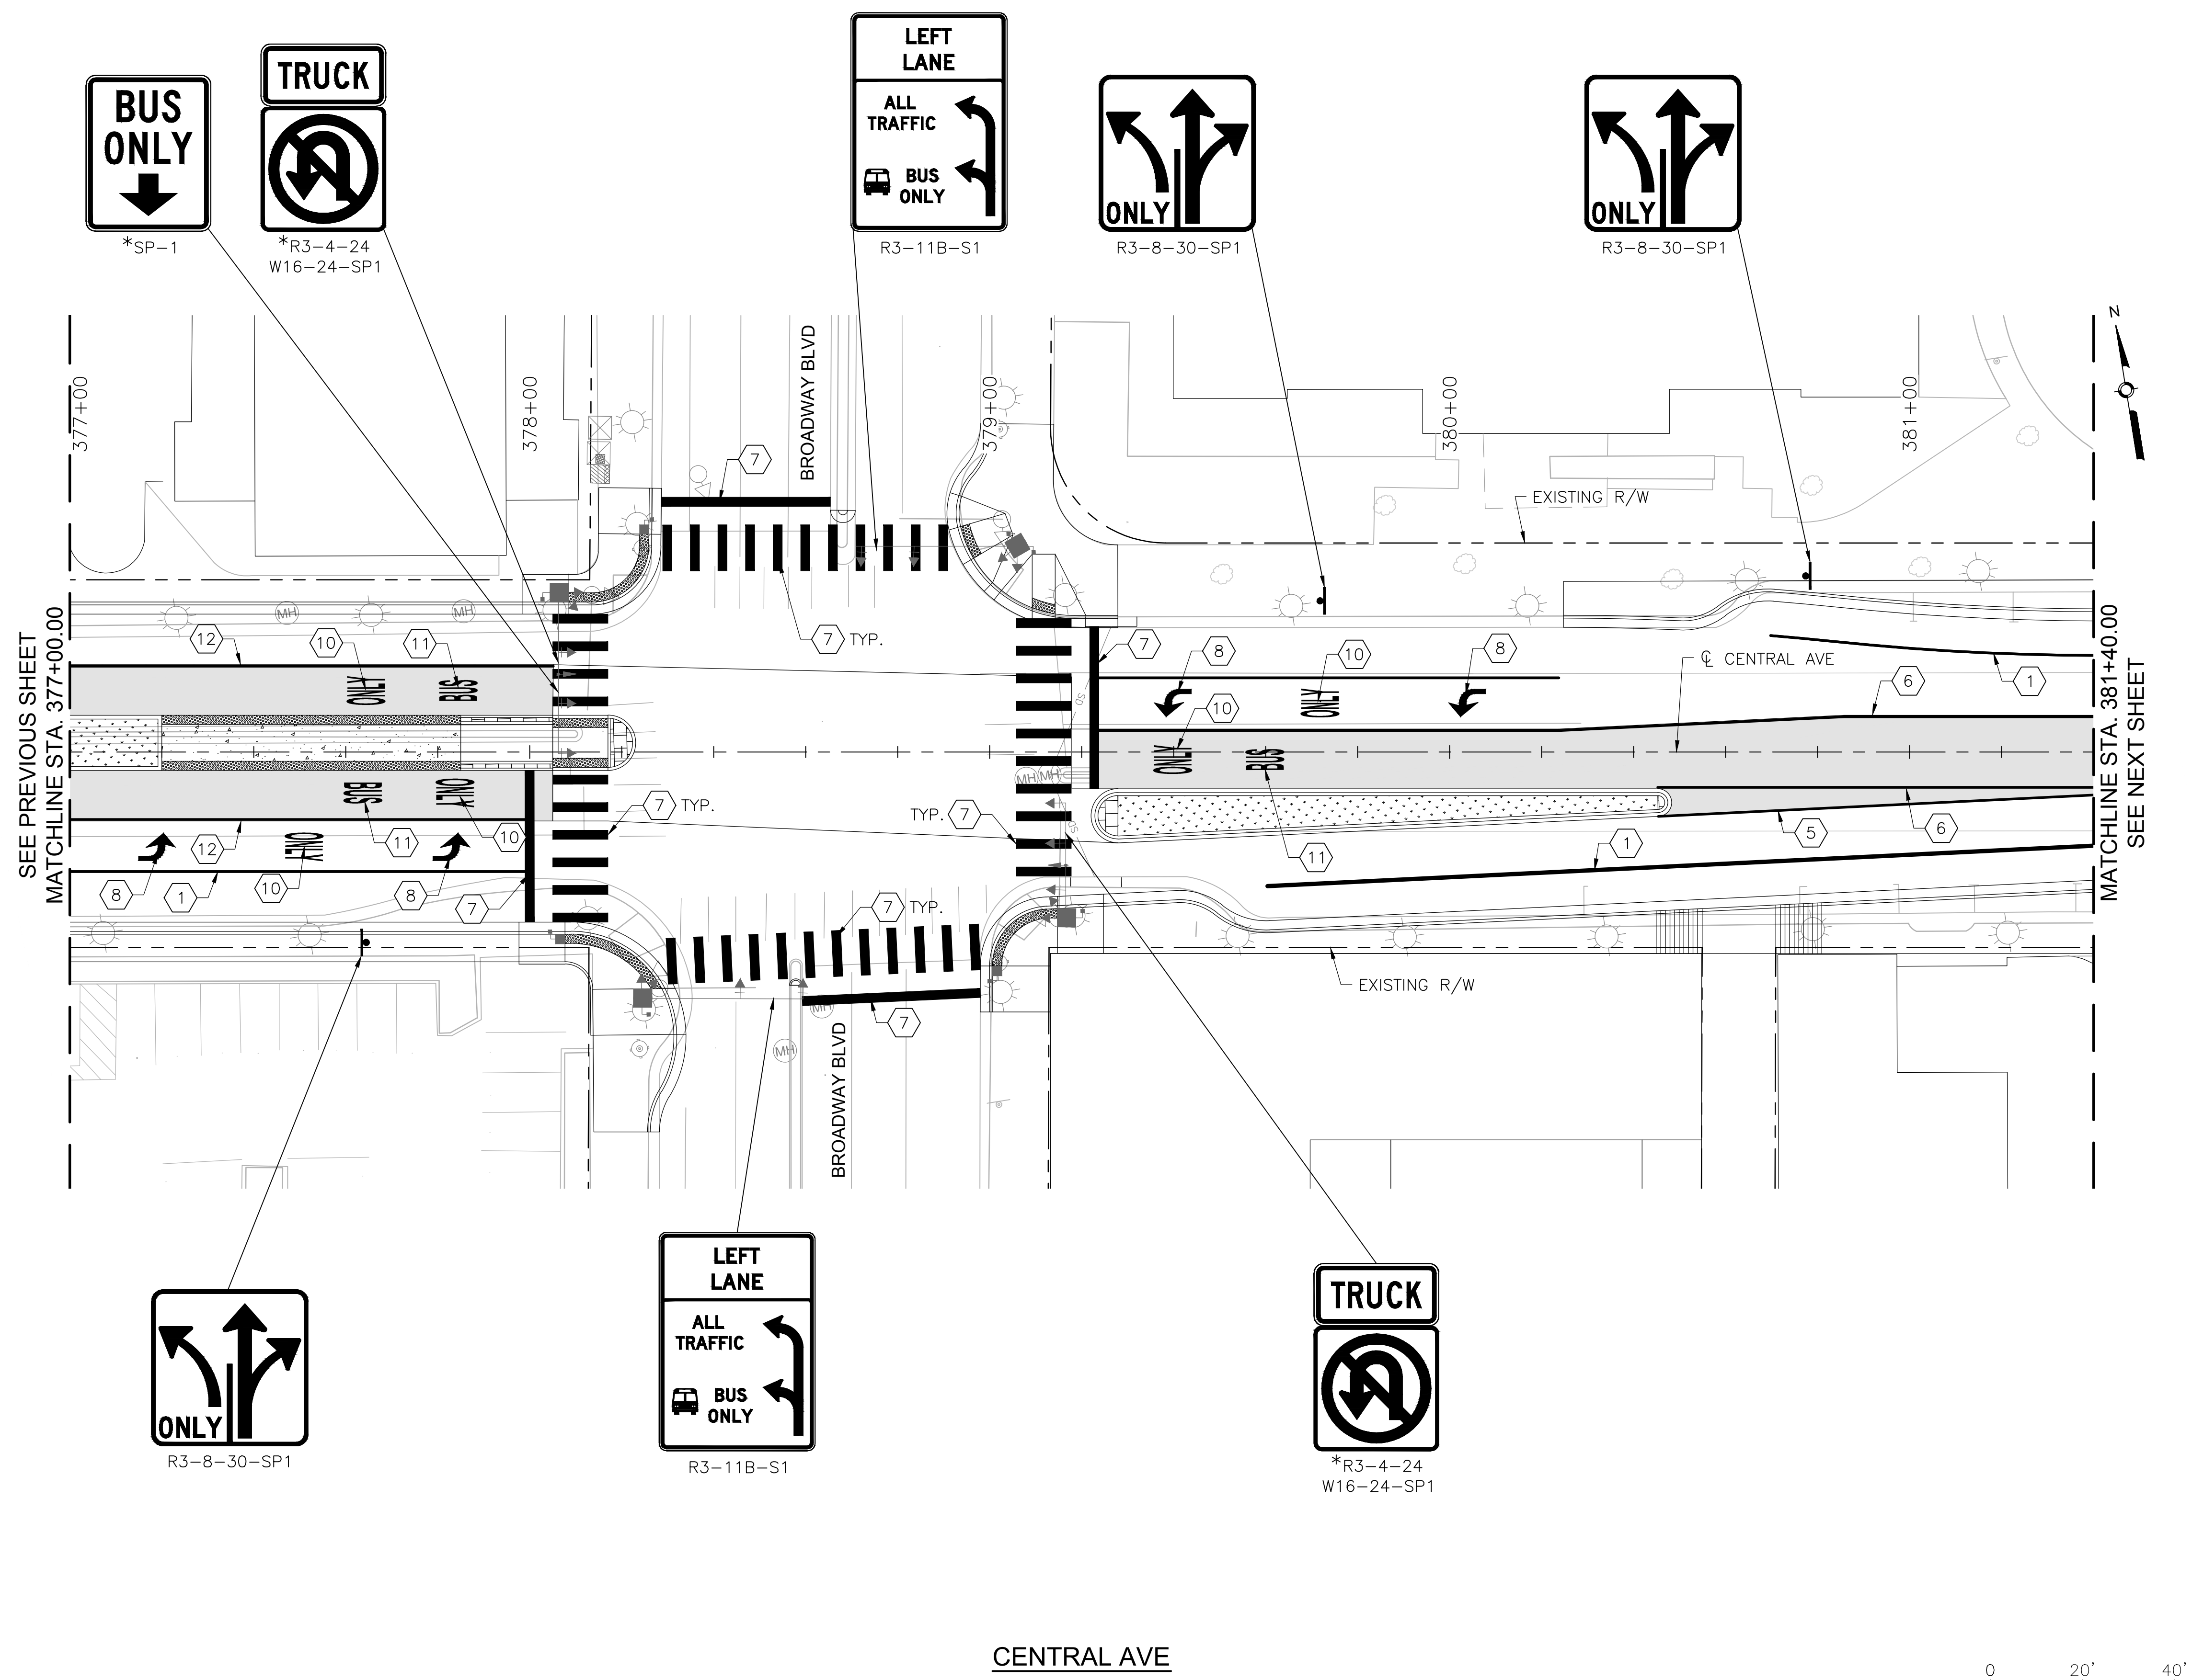

KEYED NOTES

1. INSTALL 4" SOLID WHITE REFLECTORIZED PLASTIC PAVEMENT MARKING
2. INSTALL 4" DASHED WHITE REFLECTORIZED PLASTIC PAVEMENT MARKING
3. INSTALL 4" DOTTED WHITE REFLECTORIZED PLASTIC PAVEMENT MARKING
4. INSTALL 4" DOTTED YELLOW REFLECTORIZED PLASTIC PAVEMENT MARKING
5. INSTALL 4" DOUBLE YELLOW REFLECTORIZED PLASTIC PAVEMENT MARKING
6. INSTALL 8" RUMBLE STRIPE, SOLID YELLOW. SEE CORRIDOR STANDARD FOR DETAIL.
7. INSTALL 24" SOLID WHITE REFLECTORIZED PLASTIC PAVEMENT MARKING
8. INSTALL REFLECTORIZED PLASTIC LEFT TURN ARROW PAVEMENT MARKING
9. INSTALL REFLECTORIZED PLASTIC LEFT TURN/U-TURN PAVEMENT MARKING
10. INSTALL REFLECTORIZED PLASTIC WORD "ONLY" PAVEMENT MARKING
11. INSTALL REFLECTORIZED PLASTIC WORD "BUS" PAVEMENT MARKING
12. INSTALL 8" RUMBLE STRIPE, SOLID WHITE. SEE CORRIDOR STANDARD FOR DETAIL.
13. INSTALL REFLECTORIZED PLASTIC MERGE ARROW PAVEMENT MARKING

GENERAL NOTES

1. *SEE SIGNING DETAILS IN CORRIDOR STANDARD FOR SIGN PLACEMENT ON MASTARM

LEGEND

ART – MIXED FLOW TRAFFIC

ART – DEDICATED LANES COLORED CONCRETE

AS BUILT INFORMATION

CONTRACTOR | DATE:
WORK STAKED BY | DATE:
INSPECTOR'S ACCEPTANCE BY | DATE:
FIELD VERIFICATION BY | DATE:
DRAWINGS CORRECTED BY | DATE:

MICRO-FILM INFORMATION

RECORDED BY | DATE:
NO.

BENCHMARKS

PROJECT PRIMARY BENCHMARK: 5_K16A
A CITY OF ALBUQUERQUE 2 INCH BRASS DISC SET FLUSH IN THE SIDEWALK AND STAMPED "5-K16A". THE MONUMENT IS LOCATED ON THE NORTH SIDE OF CENTRAL AVE BETWEEN STANFORD DR AND COLUMBIA DR SE.
NM SPC CENTRAL ZONE GRID:
N: 1485016.971 USFT
E: 1530495.993 USFT
ELEV: 5174.054

SURVEY INFORMATION

FIELD NOTES

NO.	BY	DATE

30% REVIEW

PRELIMINARY
NOT FOR CONSTRUCTION
03/2015

NO.	DATE	REMARKS	BY

REVISIONS

DESIGN

DESIGNED BY: XX DATE: 3/20/2015
DRAWN BY: XX DATE: 3/20/2015
CHECKED BY: XX DATE: 3/20/2015

HDR
2155 LOUISIANA BLVD NE, SUITE 9500
ALBUQUERQUE, NM 87110
MAIN: (505) 830-5400
FAX: (505) 830-5454

ABQ RIDE

CITY OF ALBUQUERQUE
TRANSIT DEPARTMENT
ABQ RIDE

TITLE: CENTRAL AVENUE ALBUQUERQUE RAPID TRANSIT
PERMANENT SIGNING AND STRIPING PLAN

Design Review Committee	City Engineer Approval	Last Design Update	Mo./Day/Yr.	Mo./Day/Yr.

CITY PROJECT NO.	ZONE MAP NO.	SEGMENT NO.	SHEET	OF
631991	K13–K15	S3	67	98

Date: 12 Mar 2015 – 5:47pm User: dmgulfer

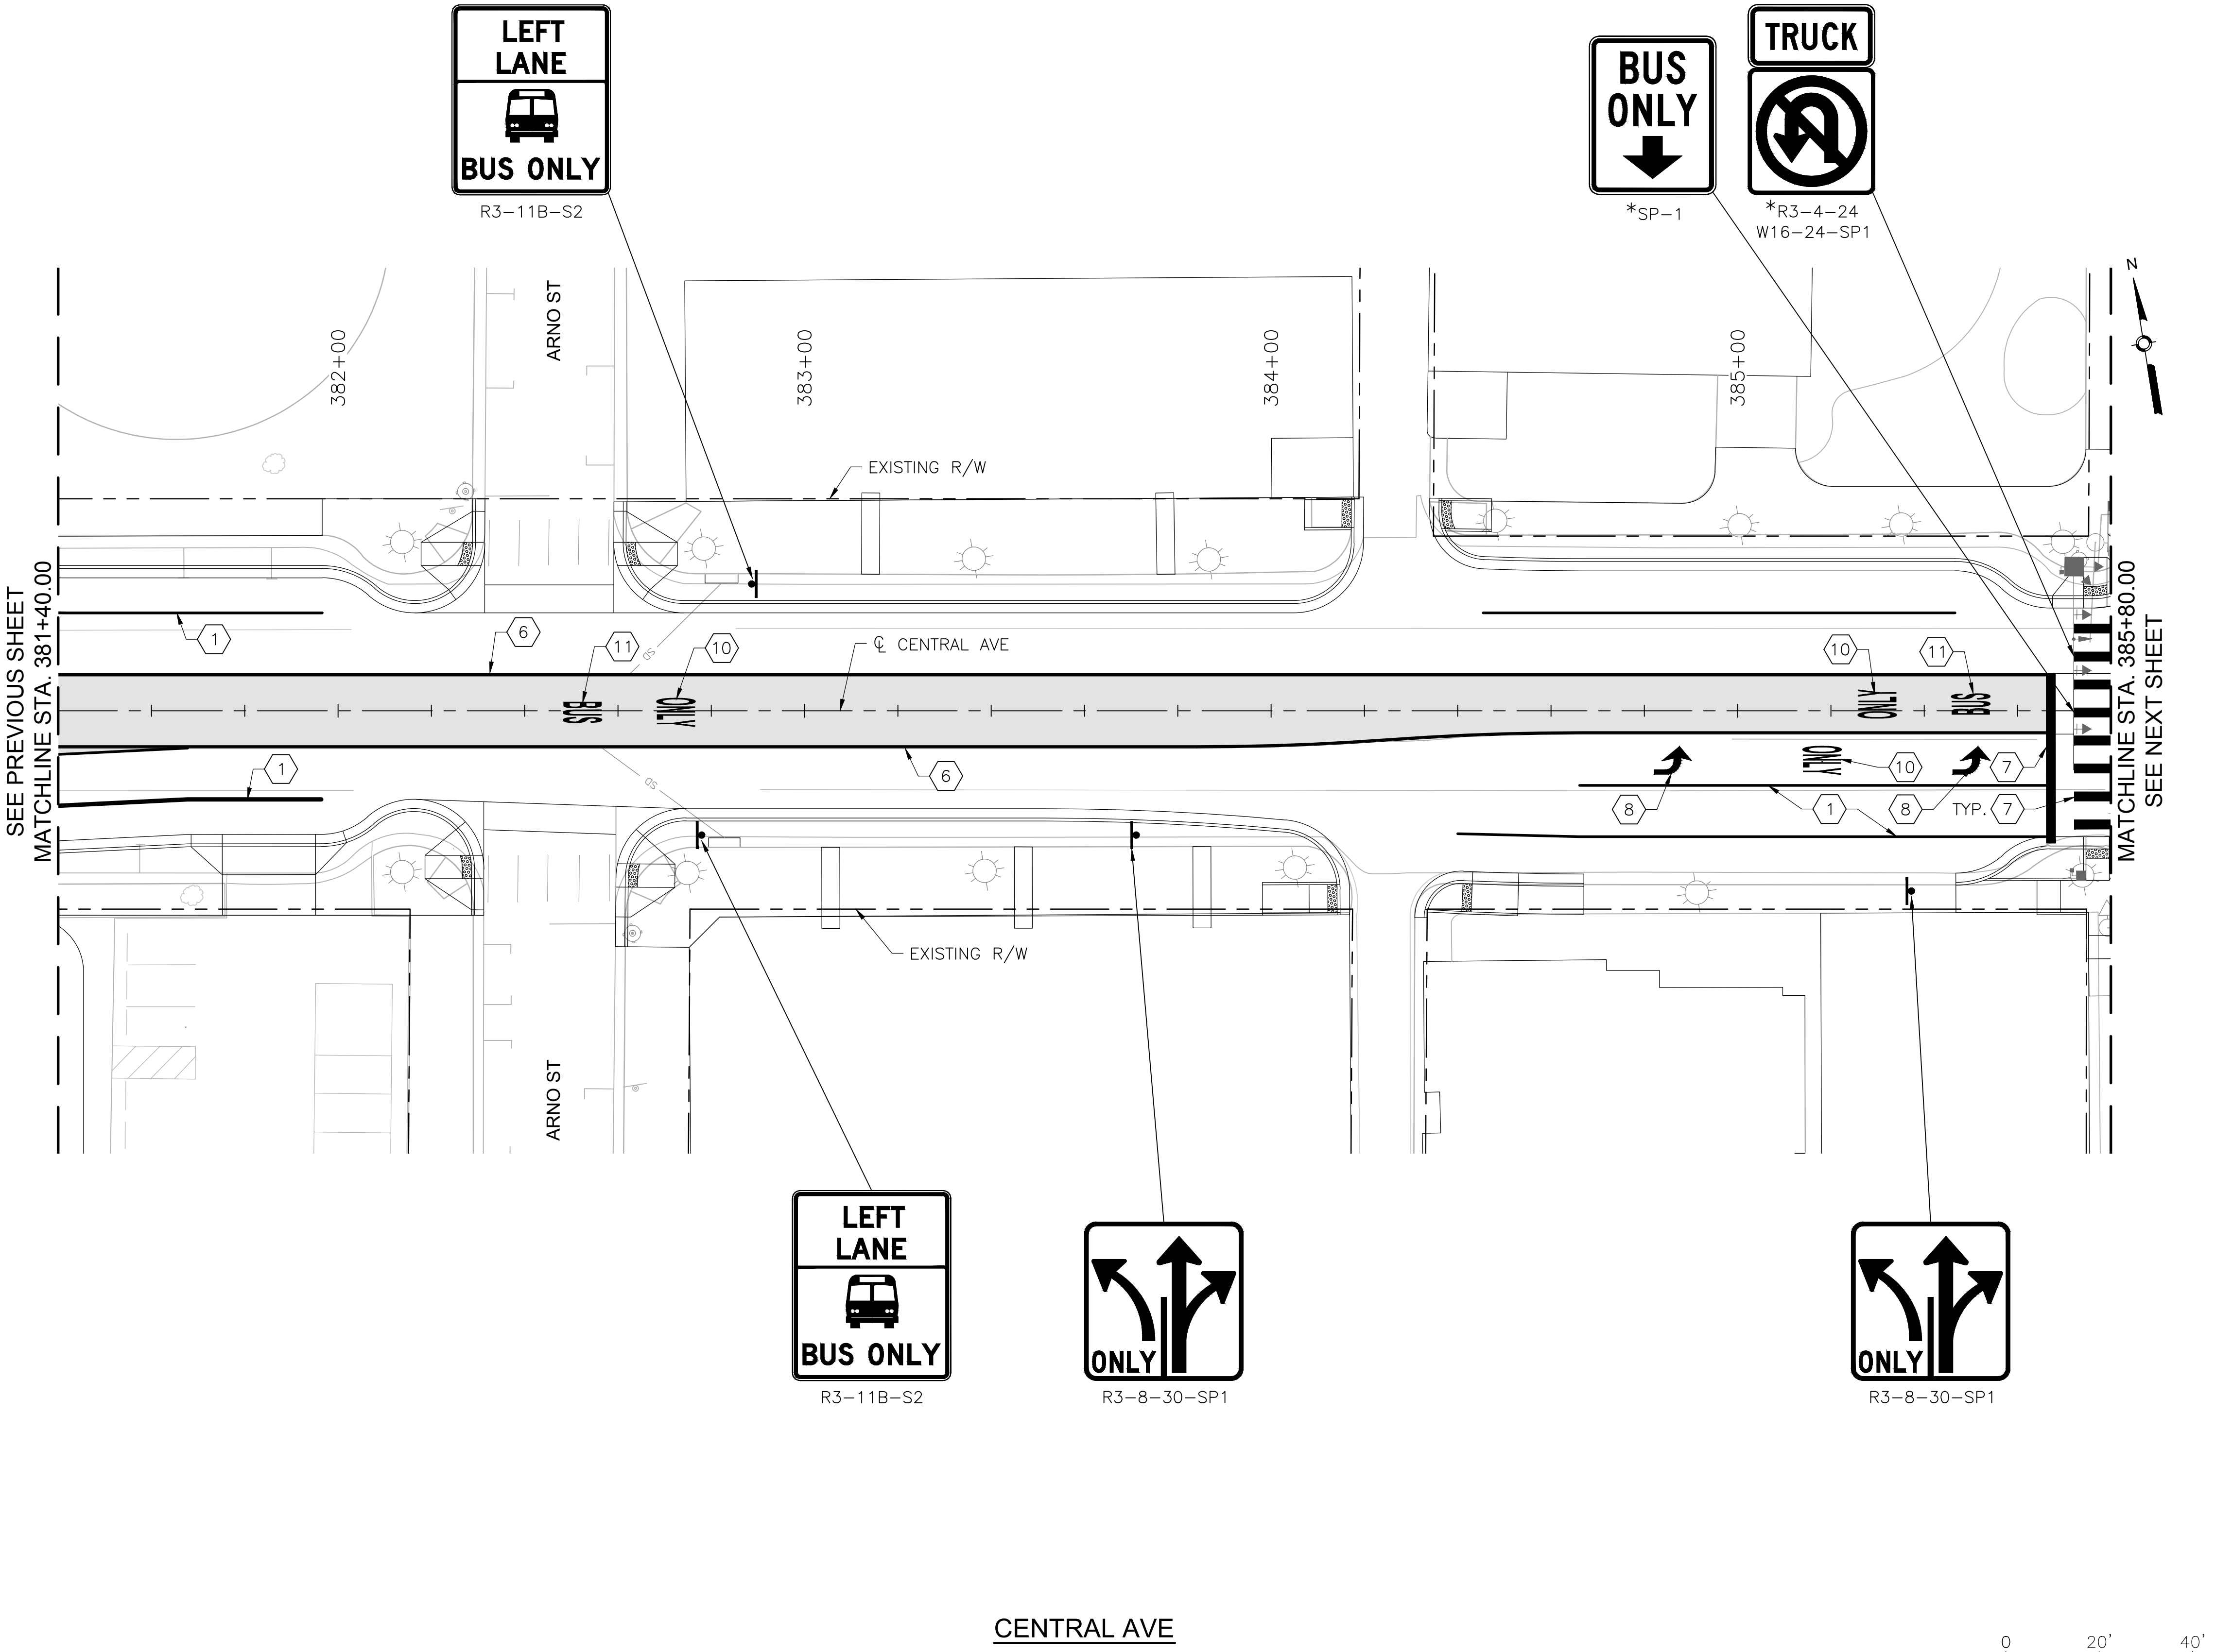

KEYED NOTES

1. INSTALL 4" SOLID WHITE REFLECTORIZED PLASTIC PAVEMENT MARKING
2. INSTALL 4" DASHED WHITE REFLECTORIZED PLASTIC PAVEMENT MARKING
3. INSTALL 4" DOTTED WHITE REFLECTORIZED PLASTIC PAVEMENT MARKING
4. INSTALL 4" DOTTED YELLOW REFLECTORIZED PLASTIC PAVEMENT MARKING
5. INSTALL 4" DOUBLE YELLOW REFLECTORIZED PLASTIC PAVEMENT MARKING
6. INSTALL 8" RUMBLE STRIPE, SOLID YELLOW. SEE CORRIDOR STANDARD FOR DETAIL.
7. INSTALL 24" SOLID WHITE REFLECTORIZED PLASTIC PAVEMENT MARKING
8. INSTALL REFLECTORIZED PLASTIC LEFT TURN ARROW PAVEMENT MARKING
9. INSTALL REFLECTORIZED PLASTIC LEFT TURN/U-TURN PAVEMENT MARKING
10. INSTALL REFLECTORIZED PLASTIC WORD "ONLY" PAVEMENT MARKING
11. INSTALL REFLECTORIZED PLASTIC WORD "BUS" PAVEMENT MARKING
12. INSTALL 8" RUMBLE STRIPE, SOLID WHITE. SEE CORRIDOR STANDARD FOR DETAIL.
13. INSTALL REFLECTORIZED PLASTIC MERGE ARROW PAVEMENT MARKING

GENERAL NOTES

1. *SEE SIGNING DETAILS IN CORRIDOR STANDARD FOR SIGN PLACEMENT ON MASTARM

LEGEND

ART – MIXED FLOW TRAFFIC

ART – DEDICATED LANES COLORED CONCRETE

AS BUILT INFORMATION

CONTRACTOR

WORK STAKED BY DATE:

INSPECTOR'S ACCEPTANCE BY DATE:

FIELD VERIFICATION BY DATE:

DRAWINGS CORRECTED BY DATE:

MICRO–FILM INFORMATION

RECORDED BY DATE:

NO.

BENCHMARKS

PROJECT PRIMARY BENCHMARK: 5_K16A

A CITY OF ALBUQUERQUE 2 INCH BRASS DISC SET FLUSH IN THE SIDEWALK AND STAMPED "5-K16A". THE MONUMENT IS LOCATED ON THE NORTH SIDE OF CENTRAL AVE BETWEEN STANFORD DR AND COLUMBIA DR SE.

NM SPC CENTRAL ZONE GRID:

N: 1485016.971 USFT

E: 1530495.993 USFT

ELEV: 5174.054

SURVEY INFORMATION

FIELD NOTES

NO.	BY	DATE

30% REVIEW

PRELIMINARY

NOT FOR CONSTRUCTION

03/2015

REVISIONS

NO.	DATE	REMARKS	BY

DESIGN

DESIGNED BY: XX DATE: 3/20/2015

DRAWN BY: XX DATE: 3/20/2015

CHECKED BY: XX DATE: 3/20/2015

HDR
2155 LOUISIANA BLVD NE, SUITE 9500
ALBUQUERQUE, NM 87110
MAIN: (505) 830-5400
FAX: (505) 830-5454

ABQ RIDE

CITY OF ALBUQUERQUE
TRANSIT DEPARTMENT
ABQ RIDE

TITLE: CENTRAL AVENUE ALBUQUERQUE RAPID TRANSIT
PERMANENT SIGNING AND STRIPING PLAN

Design Review Committee	City Engineer Approval	Last Design Update	Mo./Day/Yr.	Mo./Day/Yr.

CITY PROJECT NO.	ZONE MAP NO.	SEGMENT NO.	SHEET	OF
631991	K13–K15	S3	68	98

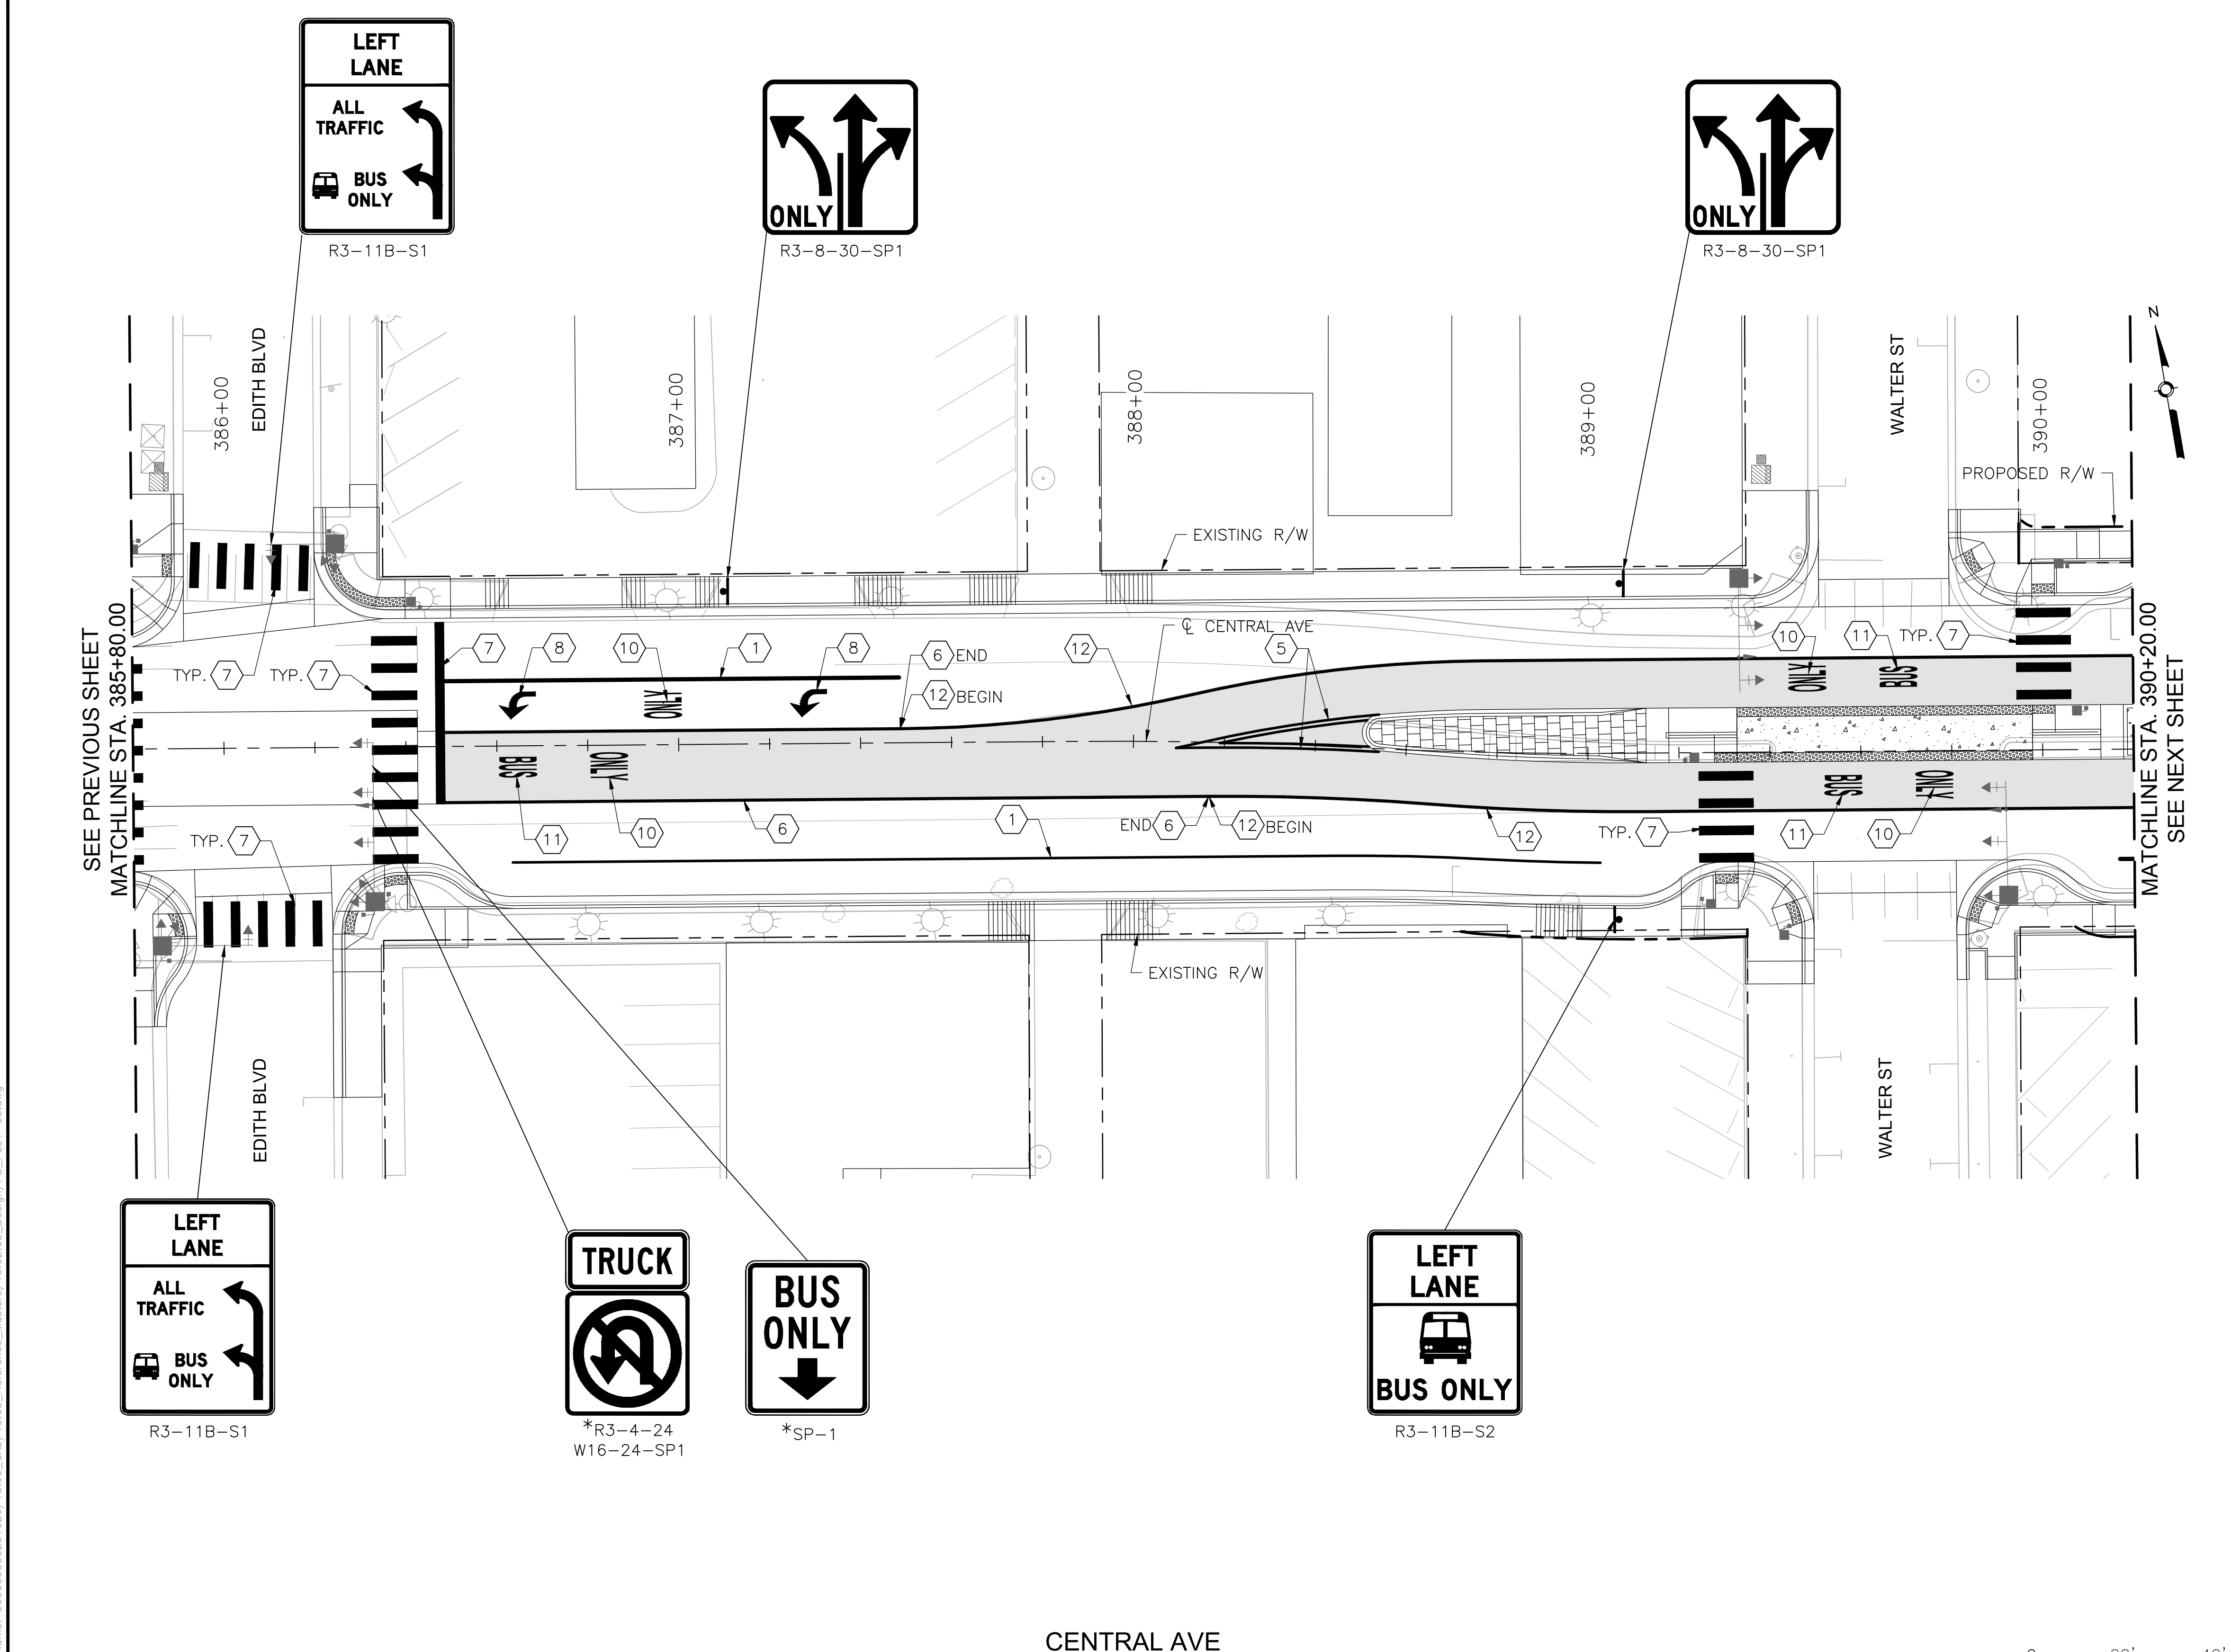

KEYED NOTES

1. INSTALL 4" SOLID WHITE REFLECTORIZED PLASTIC PAVEMENT MARKING
2. INSTALL 4" DASHED WHITE REFLECTORIZED PLASTIC PAVEMENT MARKING
3. INSTALL 4" DOTTED WHITE REFLECTORIZED PLASTIC PAVEMENT MARKING
4. INSTALL 4" DOTTED YELLOW REFLECTORIZED PLASTIC PAVEMENT MARKING
5. INSTALL 4" DOUBLE YELLOW REFLECTORIZED PLASTIC PAVEMENT MARKING
6. INSTALL 8" RUMBLE STRIPE, SOLID YELLOW. SEE CORRIDOR STANDARD FOR DETAIL.
7. INSTALL 24" SOLID WHITE REFLECTORIZED PLASTIC PAVEMENT MARKING
8. INSTALL REFLECTORIZED PLASTIC LEFT TURN ARROW PAVEMENT MARKING
9. INSTALL REFLECTORIZED PLASTIC LEFT TURN/U-TURN PAVEMENT MARKING
10. INSTALL REFLECTORIZED PLASTIC WORD "ONLY" PAVEMENT MARKING
11. INSTALL REFLECTORIZED PLASTIC WORD "BUS" PAVEMENT MARKING
12. INSTALL 8" RUMBLE STRIPE, SOLID WHITE. SEE CORRIDOR STANDARD FOR DETAIL.
13. INSTALL REFLECTORIZED PLASTIC MERGE ARROW PAVEMENT MARKING

GENERAL NOTES

1. *SEE SIGNING DETAILS IN CORRIDOR STANDARD FOR SIGN PLACEMENT ON MASTARM

LEGEND

ART – MIXED FLOW TRAFFIC

ART – DEDICATED LANES COLORED CONCRETE

AS BUILT INFORMATION

CONTRACTOR / DATE:
WORK STAKED BY / DATE:
INSPECTOR'S ACCEPTANCE BY / DATE:
FIELD VERIFICATION BY / DATE:
DRAWINGS CORRECTED BY / DATE:

MICRO-FILM INFORMATION

RECORDED BY / DATE:
NO.

BENCHMARKS

PROJECT PRIMARY BENCHMARK: 5_K16A
A CITY OF ALBUQUERQUE 2 INCH BRASS DISC SET FLUSH IN THE SIDEWALK AND STAMPED "5-K16A". THE MONUMENT IS LOCATED ON THE NORTH SIDE OF CENTRAL AVE BETWEEN STANFORD DR AND COLUMBIA DR SE.
NM SPC CENTRAL ZONE GRID:
N: 1485016.971 USFT
E: 1530495.993 USFT
ELEV: 5174.054

SURVEY INFORMATION

NO.	BY	DATE

FIELD NOTES

30% REVIEW

PRELIMINARY
NOT FOR CONSTRUCTION
03/2015

REVISIONS

NO.	DATE	REMARKS	BY

DESIGN

DESIGNED BY: XX DATE: 3/20/2015
DRAWN BY: XX DATE: 3/20/2015
CHECKED BY: XX DATE: 3/20/2015

HDR
2155 LOUISIANA BLVD NE, SUITE 9500
ALBUQUERQUE, NM 87110
MAIN: (505) 830-5400
FAX: (505) 830-5454

ABQ RIDE

CITY OF ALBUQUERQUE
TRANSIT DEPARTMENT
ABQ RIDE

TITLE: CENTRAL AVENUE ALBUQUERQUE RAPID TRANSIT
PERMANENT SIGNING AND STRIPING PLAN

Design Review Committee	City Engineer Approval	Last Design Update	Mo./Day/Yr.	Mo./Day/Yr.

CITY PROJECT NO.	ZONE MAP NO.	SEGMENT NO.	SHEET	OF
631991	K13-K15	S3	69	98

Date: 12 Mar 2015 – 5:47pm User: dmguiller
Drawing Name: O:\00000000231026\13.00_CAD\13.03_Design\PS_PL01-08.dwg

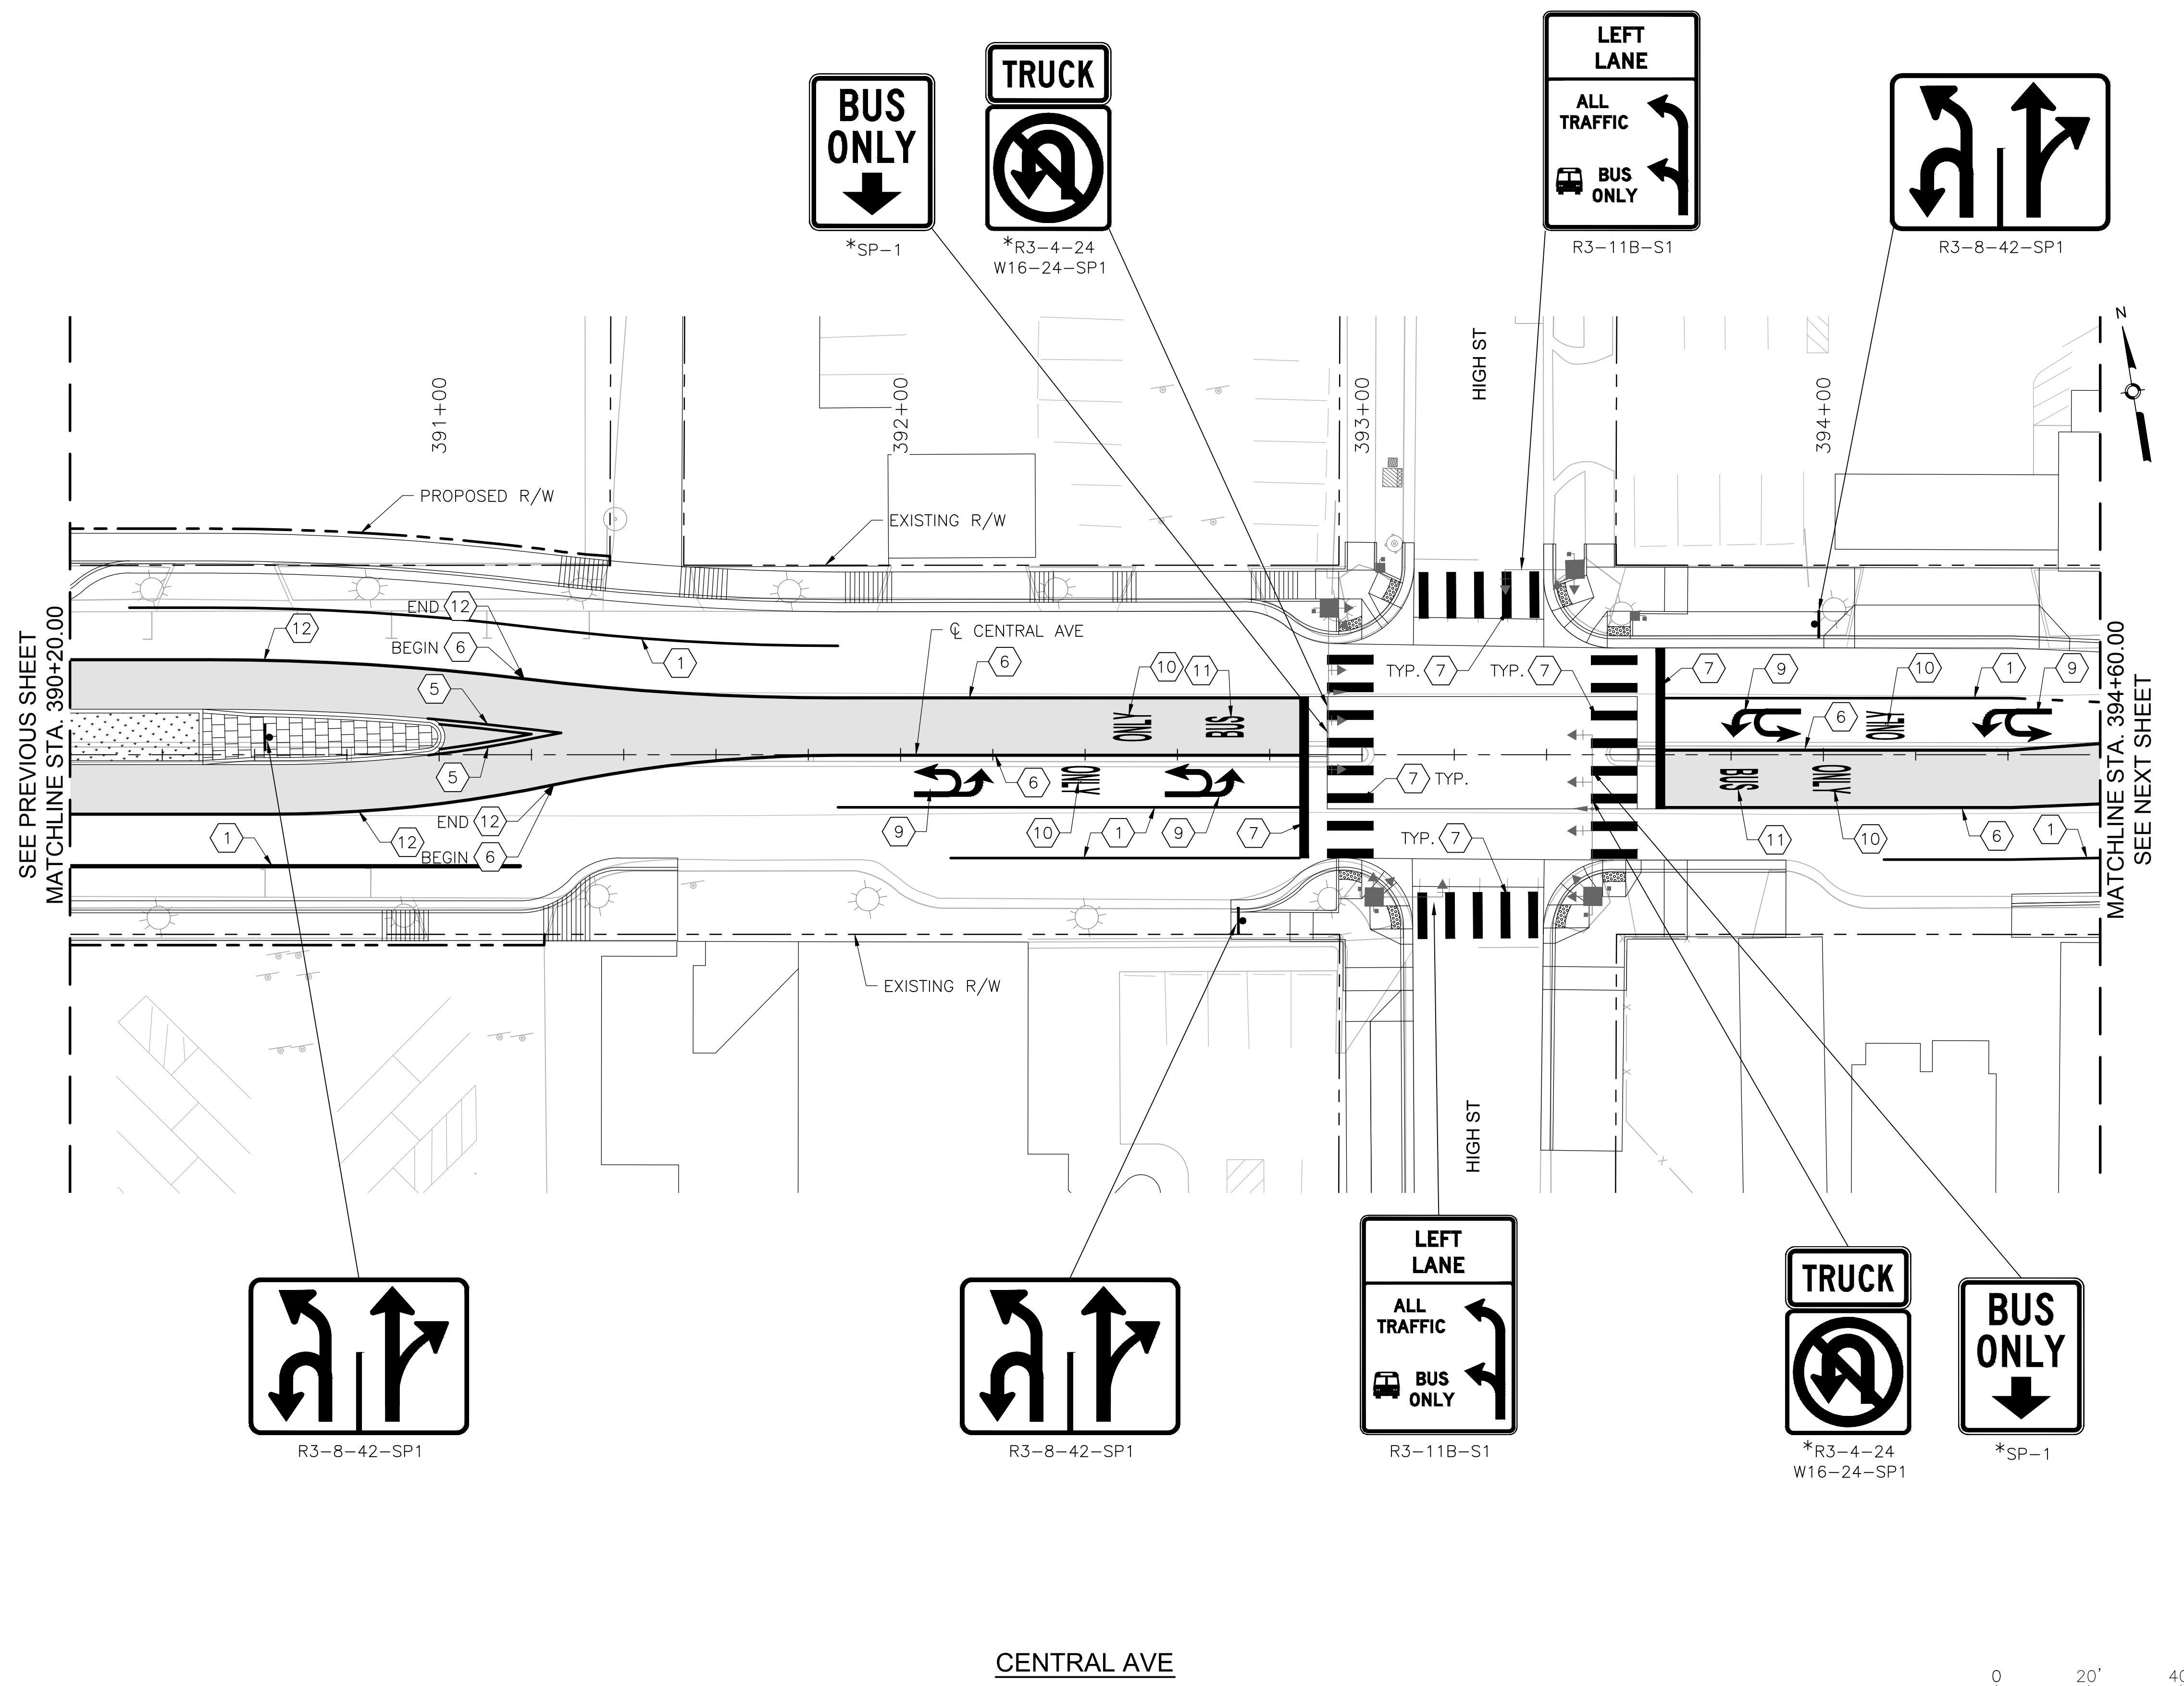

ⓧ KEYED NOTES

1. INSTALL 4" SOLID WHITE REFLECTORIZED PLASTIC PAVEMENT MARKING
2. INSTALL 4" DASHED WHITE REFLECTORIZED PLASTIC PAVEMENT MARKING
3. INSTALL 4" DOTTED WHITE REFLECTORIZED PLASTIC PAVEMENT MARKING
4. INSTALL 4" DOTTED YELLOW REFLECTORIZED PLASTIC PAVEMENT MARKING
5. INSTALL 4" DOUBLE YELLOW REFLECTORIZED PLASTIC PAVEMENT MARKING
6. INSTALL 8" RUMBLE STRIPE, SOLID YELLOW. SEE CORRIDOR STANDARD FOR DETAIL.
7. INSTALL 24" SOLID WHITE REFLECTORIZED PLASTIC PAVEMENT MARKING
8. INSTALL REFLECTORIZED PLASTIC LEFT TURN ARROW PAVEMENT MARKING
9. INSTALL REFLECTORIZED PLASTIC LEFT TURN/U-TURN PAVEMENT MARKING
10. INSTALL REFLECTORIZED PLASTIC WORD "ONLY" PAVEMENT MARKING
11. INSTALL REFLECTORIZED PLASTIC WORD "BUS" PAVEMENT MARKING
12. INSTALL 8" RUMBLE STRIPE, SOLID WHITE. SEE CORRIDOR STANDARD FOR DETAIL.
13. INSTALL REFLECTORIZED PLASTIC MERGE ARROW PAVEMENT MARKING

GENERAL NOTES

1. *SEE SIGNING DETAILS IN CORRIDOR STANDARD FOR SIGN PLACEMENT ON MASTARM

LEGEND

ART – MIXED FLOW TRAFFIC

ART – DEDICATED LANES COLORED CONCRETE

AS BUILT INFORMATION

CONTRACTOR

WORK STAKED BY — DATE:

INSPECTOR'S ACCEPTANCE BY — DATE:

FIELD VERIFICATION BY — DATE:

DRAWINGS CORRECTED BY — DATE:

MICRO-FILM INFORMATION

RECORDED BY — DATE:

NO.

BENCHMARKS

PROJECT PRIMARY BENCHMARK: 5_K16A

A CITY OF ALBUQUERQUE 2 INCH BRASS DISC SET FLUSH IN THE SIDEWALK AND STAMPED "5-K16A". THE MONUMENT IS LOCATED ON THE NORTH SIDE OF CENTRAL AVE BETWEEN STANFORD DR AND COLUMBIA DR SE.

NM SPC CENTRAL ZONE GRID:

N: 1485016.971 USFT

E: 1530495.993 USFT

ELEV: 5174.054

SURVEY INFORMATION

NO.	BY	DATE

FIELD NOTES

30% REVIEW

PRELIMINARY

NOT FOR CONSTRUCTION

03/2015

REVISIONS

NO.	DATE	REMARKS	BY

DESIGN

DESIGNED BY: XX DATE: 3/20/2015

DRAWN BY: XX DATE: 3/20/2015

CHECKED BY: XX DATE: 3/20/2015

HDR
2155 LOUISIANA BLVD NE, SUITE 9500
ALBUQUERQUE, NM 87110
MAIN: (505) 830-5400
FAX: (505) 830-5454

ABQ RIDE

CITY OF ALBUQUERQUE
TRANSIT DEPARTMENT
ABQ RIDE

TITLE: CENTRAL AVENUE ALBUQUERQUE RAPID TRANSIT
PERMANENT SIGNING AND STRIPING PLAN

Design Review Committee	City Engineer Approval	Last Design Update	Mo./Day/Yr.	Mo./Day/Yr.

CITY PROJECT NO.	ZONE MAP NO.	SEGMENT NO.	SHEET	OF
631991	K13–K15	S3	70	98

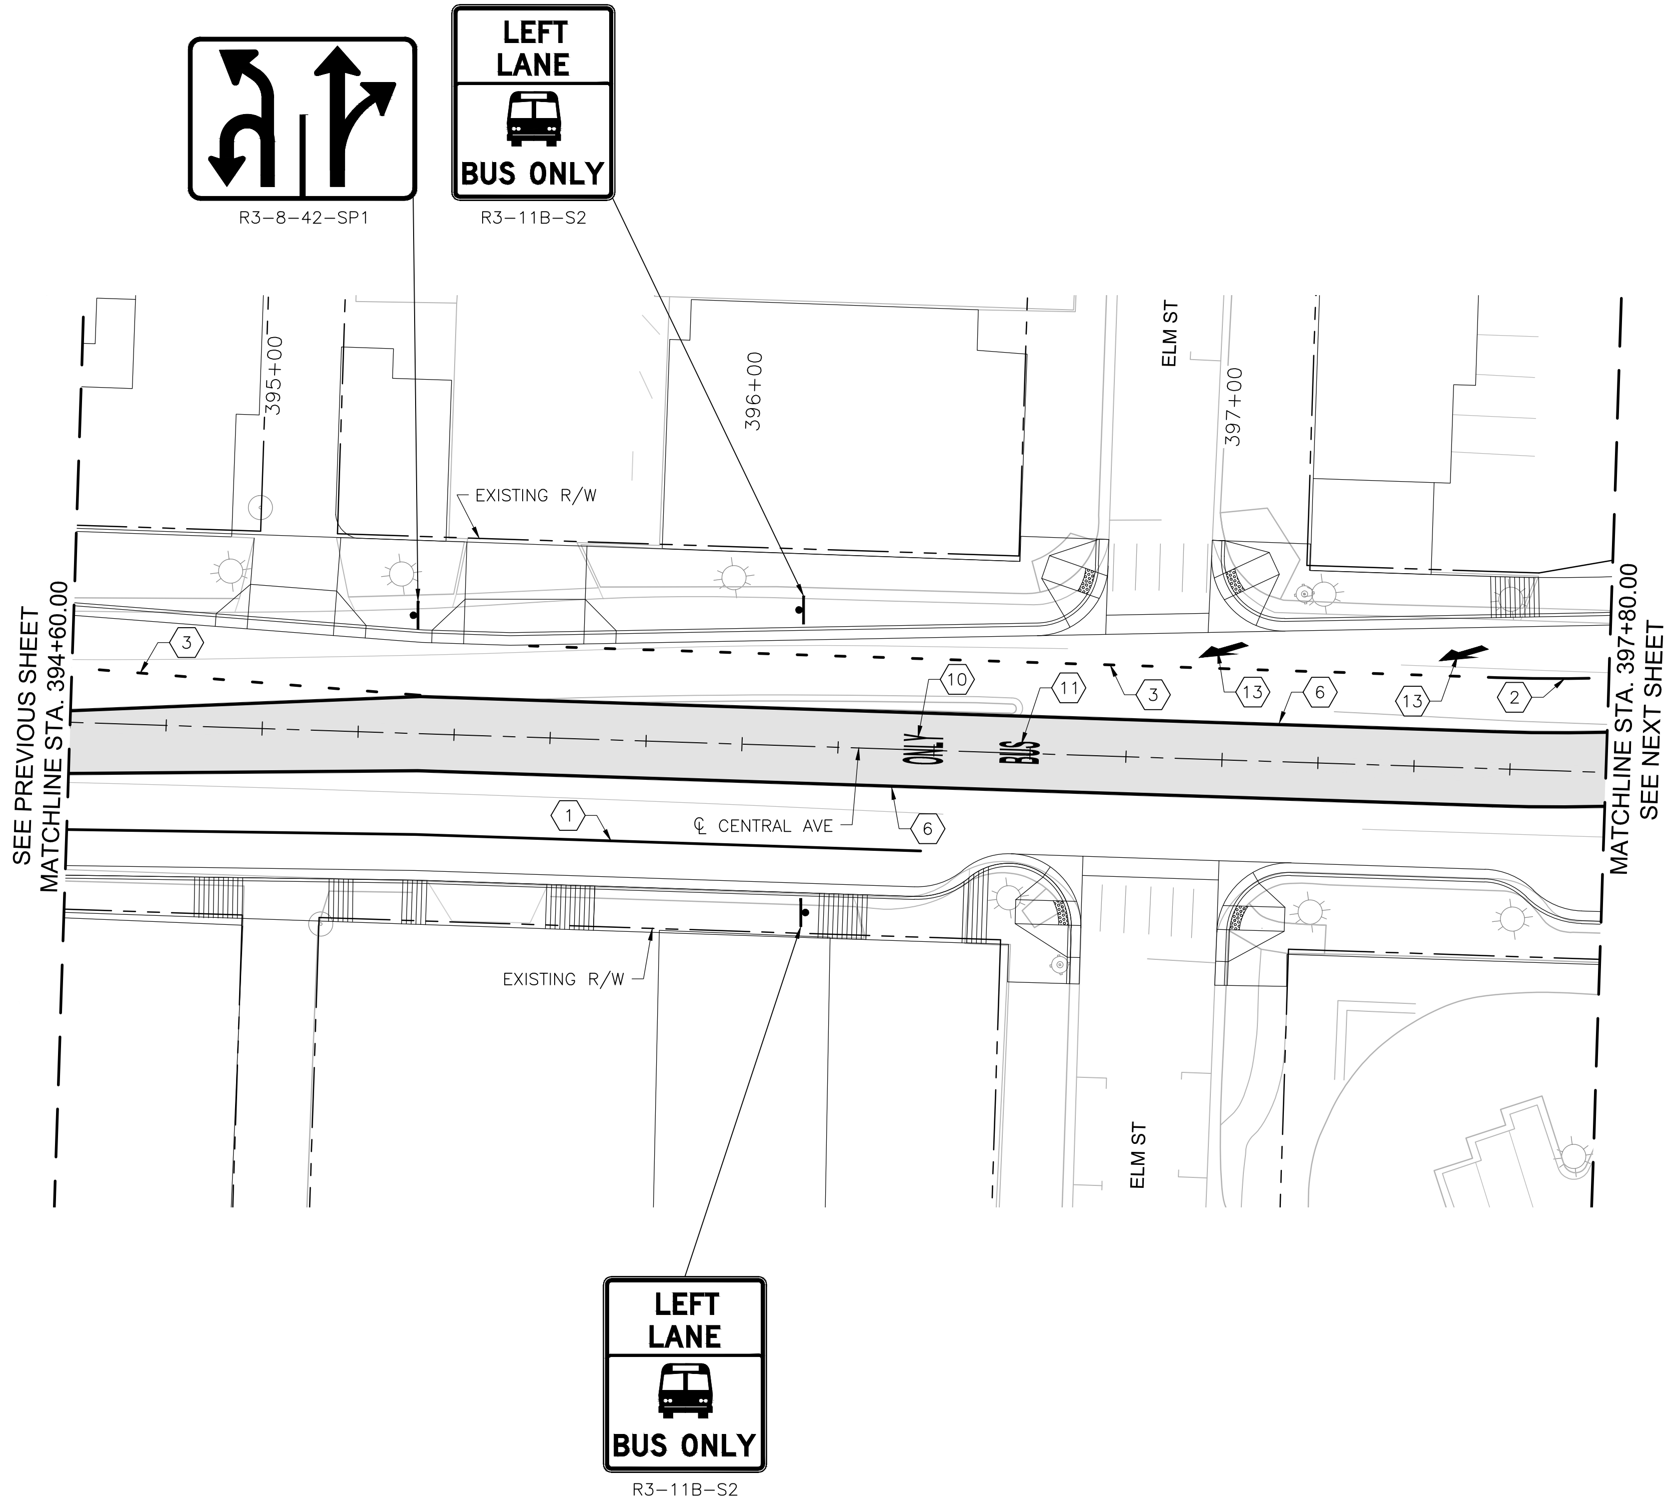

CENTRAL AVE

0 20' 40'

KEYED NOTES

1. INSTALL 4" SOLID WHITE REFLECTORIZED PLASTIC PAVEMENT MARKING
2. INSTALL 4" DASHED WHITE REFLECTORIZED PLASTIC PAVEMENT MARKING
3. INSTALL 4" DOTTED WHITE REFLECTORIZED PLASTIC PAVEMENT MARKING
4. INSTALL 4" DOTTED YELLOW REFLECTORIZED PLASTIC PAVEMENT MARKING
5. INSTALL 4" DOUBLE YELLOW REFLECTORIZED PLASTIC PAVEMENT MARKING
6. INSTALL 8" RUMBLE STRIPE, SOLID YELLOW. SEE CORRIDOR STANDARD FOR DETAIL.
7. INSTALL 24" SOLID WHITE REFLECTORIZED PLASTIC PAVEMENT MARKING
8. INSTALL REFLECTORIZED PLASTIC LEFT TURN ARROW PAVEMENT MARKING
9. INSTALL REFLECTORIZED PLASTIC LEFT TURN/U-TURN PAVEMENT MARKING
10. INSTALL REFLECTORIZED PLASTIC WORD "ONLY" PAVEMENT MARKING
11. INSTALL REFLECTORIZED PLASTIC WORD "BUS" PAVEMENT MARKING
12. INSTALL 8" RUMBLE STRIPE. SOLID WHITE. SEE CORRIDOR STANDARD FOR DETAIL.
13. INSTALL REFLECTORIZED PLASTIC MERGE ARROW PAVEMENT MARKING

GENERAL NOTES

1. *SEE SIGNING DETAILS IN CORRIDOR STANDARD FOR SIGN PLACEMENT ON MASTARM

LEGEND

ART – MIXED FLOW TRAFFIC

ART – DEDICATED LANES COLORED CONCRETE

AS BUILT INFORMATION

CONTRACTOR

WORK STAKED BY DATE:

INSPECTOR'S ACCEPTANCE BY DATE:

FIELD VERIFICATION BY DATE:

DRAWINGS CORRECTED BY DATE:

MICRO-FILM INFORMATION

RECORDED BY DATE:

NO.

BENCHMARKS

PROJECT PRIMARY BENCHMARK: 5_K16A

A CITY OF ALBUQUERQUE 2 INCH BRASS DISC SET FLUSH IN THE SIDEWALK AND STAMPED "5-K16A". THE MONUMENT IS LOCATED ON THE NORTH SIDE OF CENTRAL AVE BETWEEN STANFORD DR AND COLUMBIA DR SE.

NM SPC CENTRAL ZONE GRID:

N: 1485016.971 USFT

E: 1530495.993 USFT

ELEV: 5174.054

SURVEY INFORMATION

FIELD NOTES

NO.	BY	DATE

30% REVIEW

PRELIMINARY

NOT FOR CONSTRUCTION

03/2015

REVISIONS

NO.	DATE	REMARKS	BY

DESIGN

DESIGNED BY: XX DATE: 3/20/2015

DRAWN BY: XX DATE: 3/20/2015

CHECKED BY: XX DATE: 3/20/2015

HDR

2155 LOUISIANA BLVD NE, SUITE 9500

ALBUQUERQUE, NM 87110

MAIN: (505) 830-5400

FAX: (505) 830-5454

ABQRIDE

CITY OF ALBUQUERQUE

TRANSIT DEPARTMENT

ABQ RIDE

TITLE: CENTRAL AVENUE ALBUQUERQUE RAPID TRANSIT

PERMANENT SIGNING AND STRIPING PLAN

Design Review Committee	City Engineer Approval	Last Design Update	Mo./Day/Yr.	Mo./Day/Yr.

CITY PROJECT NO.	ZONE MAP NO.	SEGMENT NO.	SHEET	OF
631991	K13–K15	S3	71	98

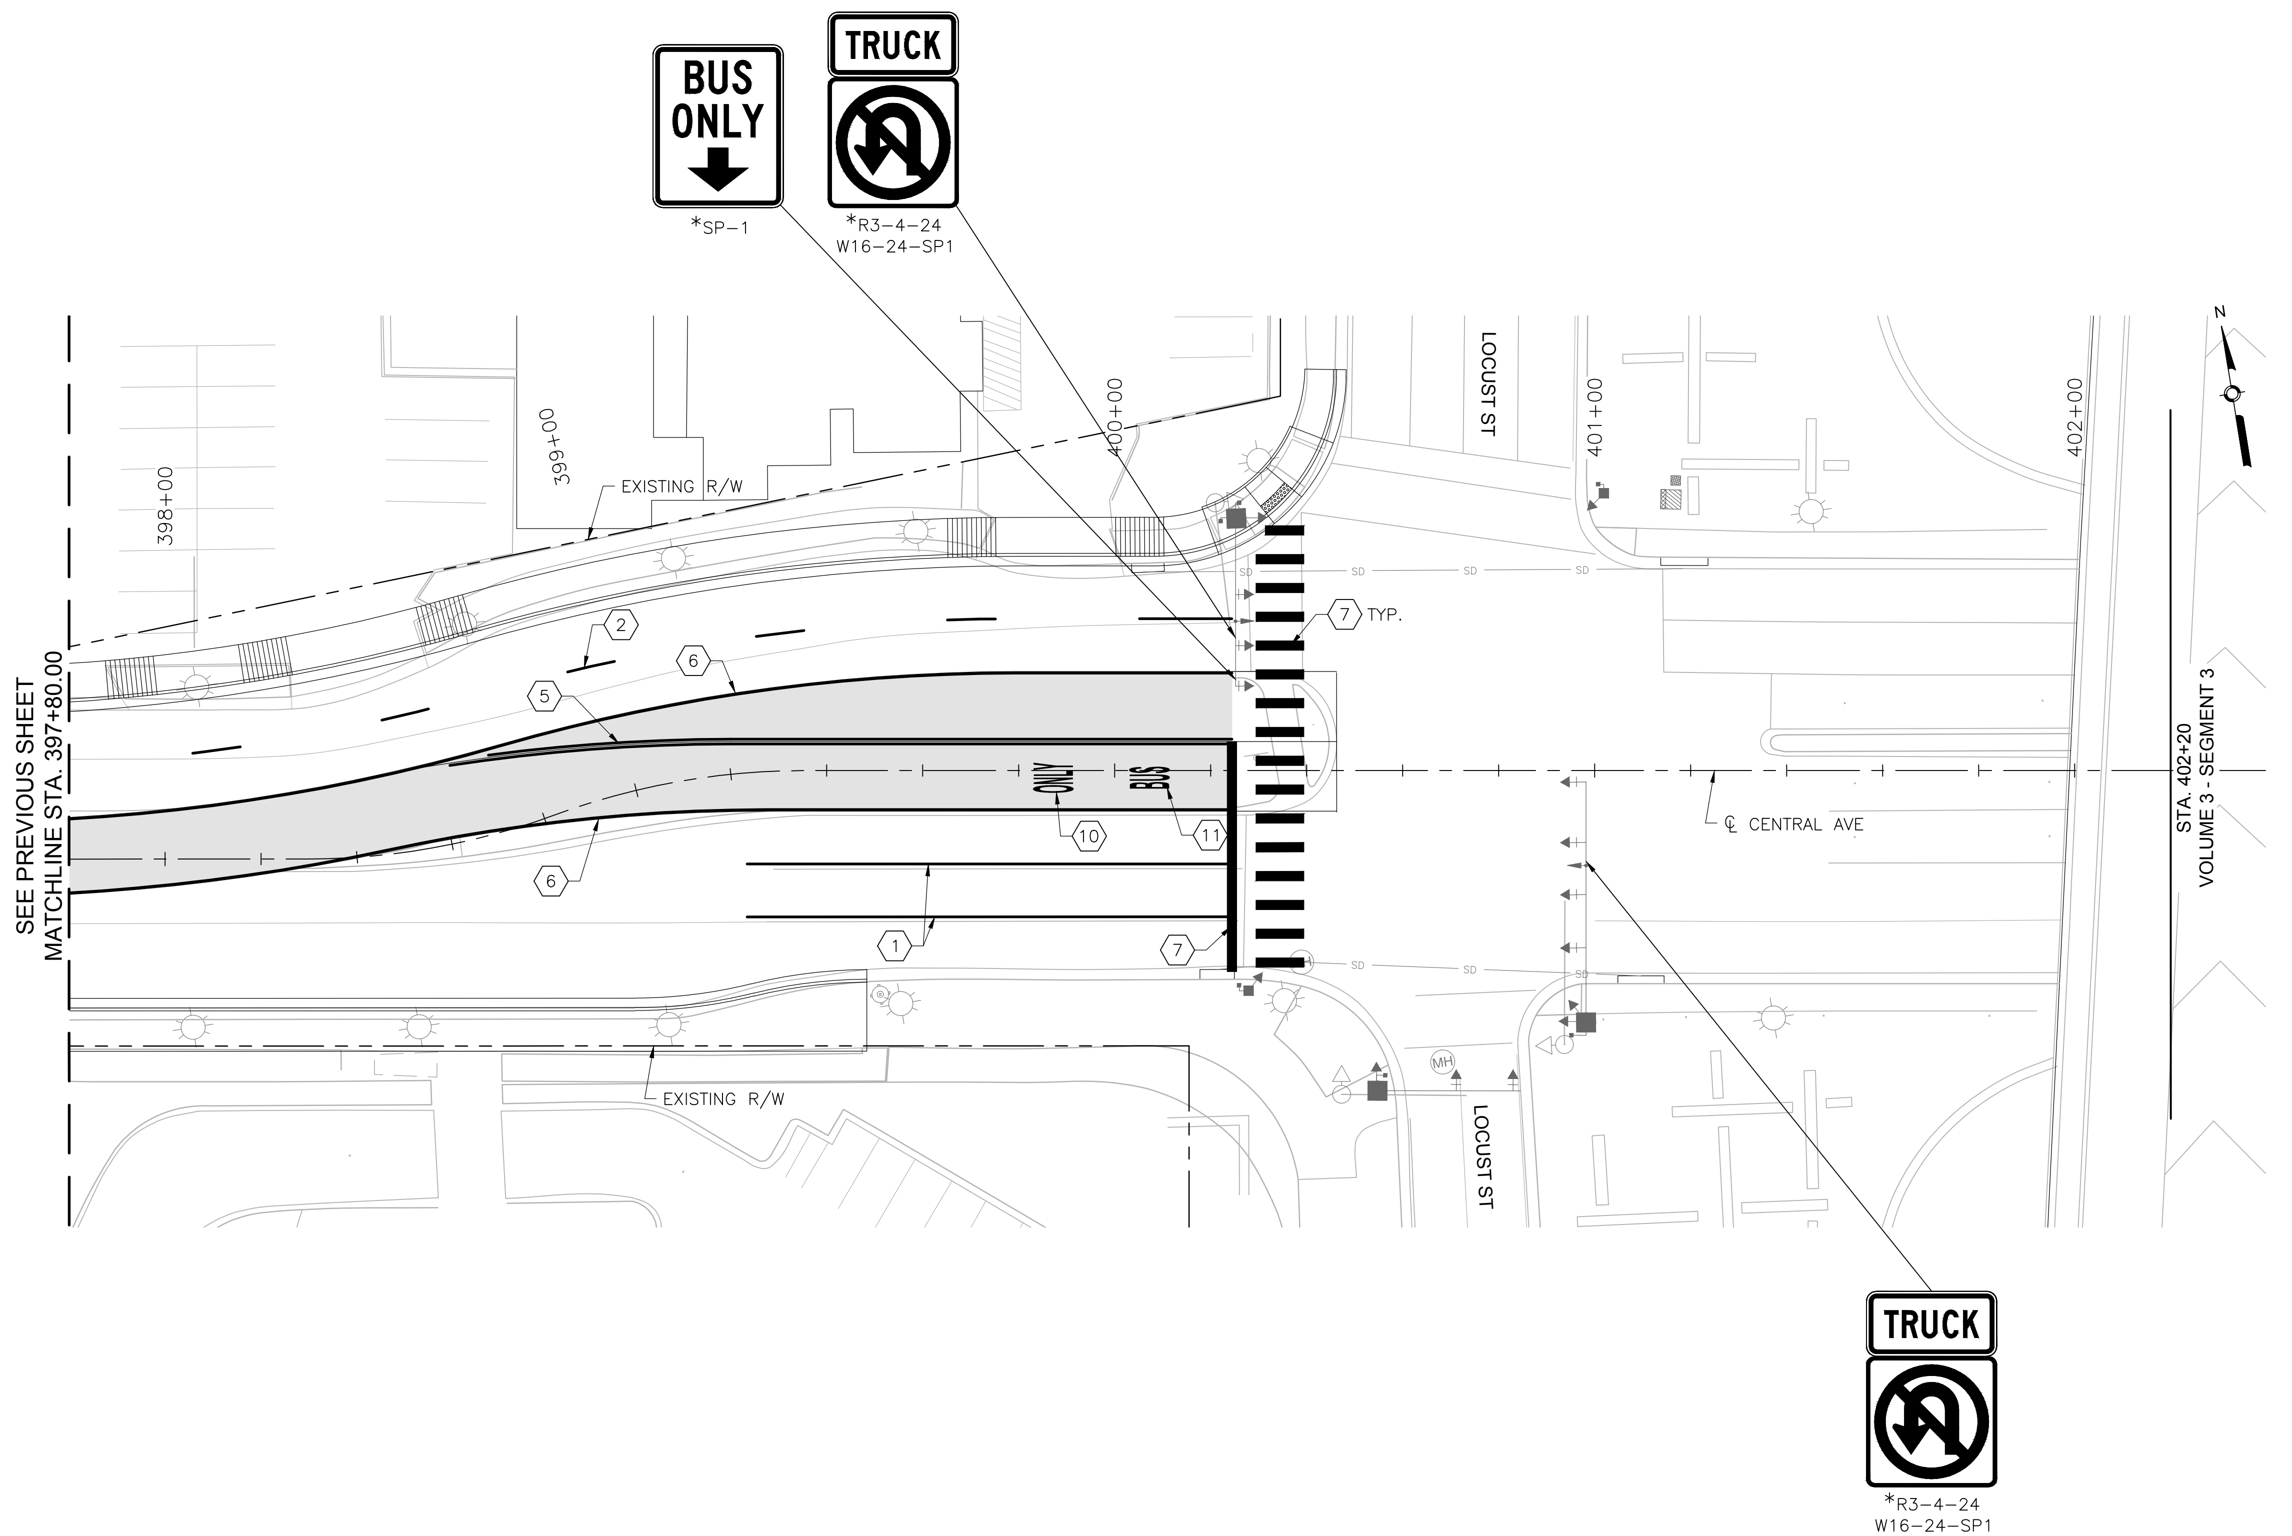

CENTRAL AVE

0 20' 40'

KEYED NOTES

1. INSTALL 4" SOLID WHITE REFLECTORIZED PLASTIC PAVEMENT MARKING
2. INSTALL 4" DASHED WHITE REFLECTORIZED PLASTIC PAVEMENT MARKING
3. INSTALL 4" DOTTED WHITE REFLECTORIZED PLASTIC PAVEMENT MARKING
4. INSTALL 4" DOTTED YELLOW REFLECTORIZED PLASTIC PAVEMENT MARKING
5. INSTALL 4" DOUBLE YELLOW REFLECTORIZED PLASTIC PAVEMENT MARKING
6. INSTALL 8" RUMBLE STRIPE, SOLID YELLOW. SEE CORRIDOR STANDARD FOR DETAIL.
7. INSTALL 24" SOLID WHITE REFLECTORIZED PLASTIC PAVEMENT MARKING
8. INSTALL REFLECTORIZED PLASTIC LEFT TURN ARROW PAVEMENT MARKING
9. INSTALL REFLECTORIZED PLASTIC LEFT TURN/U-TURN PAVEMENT MARKING
10. INSTALL REFLECTORIZED PLASTIC WORD "ONLY" PAVEMENT MARKING
11. INSTALL REFLECTORIZED PLASTIC WORD "BUS" PAVEMENT MARKING
12. INSTALL 8" RUMBLE STRIPE, SOLID WHITE. SEE CORRIDOR STANDARD FOR DETAIL.
13. INSTALL REFLECTORIZED PLASTIC MERGE ARROW PAVEMENT MARKING

GENERAL NOTES

1. *SEE SIGNING DETAILS IN CORRIDOR STANDARD FOR SIGN PLACEMENT ON MASTARM

LEGEND

ART – MIXED FLOW TRAFFIC

ART – DEDICATED LANES COLORED CONCRETE

HDR
2155 LOUISIANA BLVD NE, SUITE 9500
ALBUQUERQUE, NM 87110
MAIN: (505) 830-5400
FAX: (505) 830-5454

AS BUILT INFORMATION

CONTRACTOR — DATE:
WORK STAKED BY — DATE:
INSPECTOR'S ACCEPTANCE BY — DATE:
FIELD VERIFICATION BY — DATE:
DRAWINGS CORRECTED BY — DATE:

MICRO-FILM INFORMATION

RECORDED BY — DATE:
NO.

BENCHMARKS

PROJECT PRIMARY BENCHMARK: 5_K16A
A CITY OF ALBUQUERQUE 2 INCH BRASS DISC SET FLUSH IN THE SIDEWALK AND STAMPED "5-K16A". THE MONUMENT IS LOCATED ON THE NORTH SIDE OF CENTRAL AVE BETWEEN STANFORD DR AND COLUMBIA DR SE.
NM SPC CENTRAL ZONE GRID:
N: 1485016.971 USFT
E: 1530495.993 USFT
ELEV: 5174.054

SURVEY INFORMATION

FIELD NOTES

NO.	BY	DATE

30% REVIEW

PRELIMINARY
NOT FOR CONSTRUCTION
03/2015

REVISIONS

NO.	DATE	REMARKS	BY

DESIGN

DESIGNED BY: XX — DATE: 3/20/2015
DRAWN BY: XX — DATE: 3/20/2015
CHECKED BY: XX — DATE: 3/20/2015

ABQ RIDE

CITY OF ALBUQUERQUE
TRANSIT DEPARTMENT
ABQ RIDE

TITLE: CENTRAL AVENUE ALBUQUERQUE RAPID TRANSIT
PERMANENT SIGNING AND STRIPING PLAN

Design Review Committee	City Engineer Approval	Last Design Update	Mo./Day/Yr.	Mo./Day/Yr.

CITY PROJECT NO.	ZONE MAP NO.	SEGMENT NO.	SHEET	OF
631991	K13–K15	S3	72	98

Date: 12 Mar 2015 – 5:48pm User: dmguller
Drawing Name: O:\0000000231026\13.00_CAD\13.03_Design\PS_PL01-08.dwg

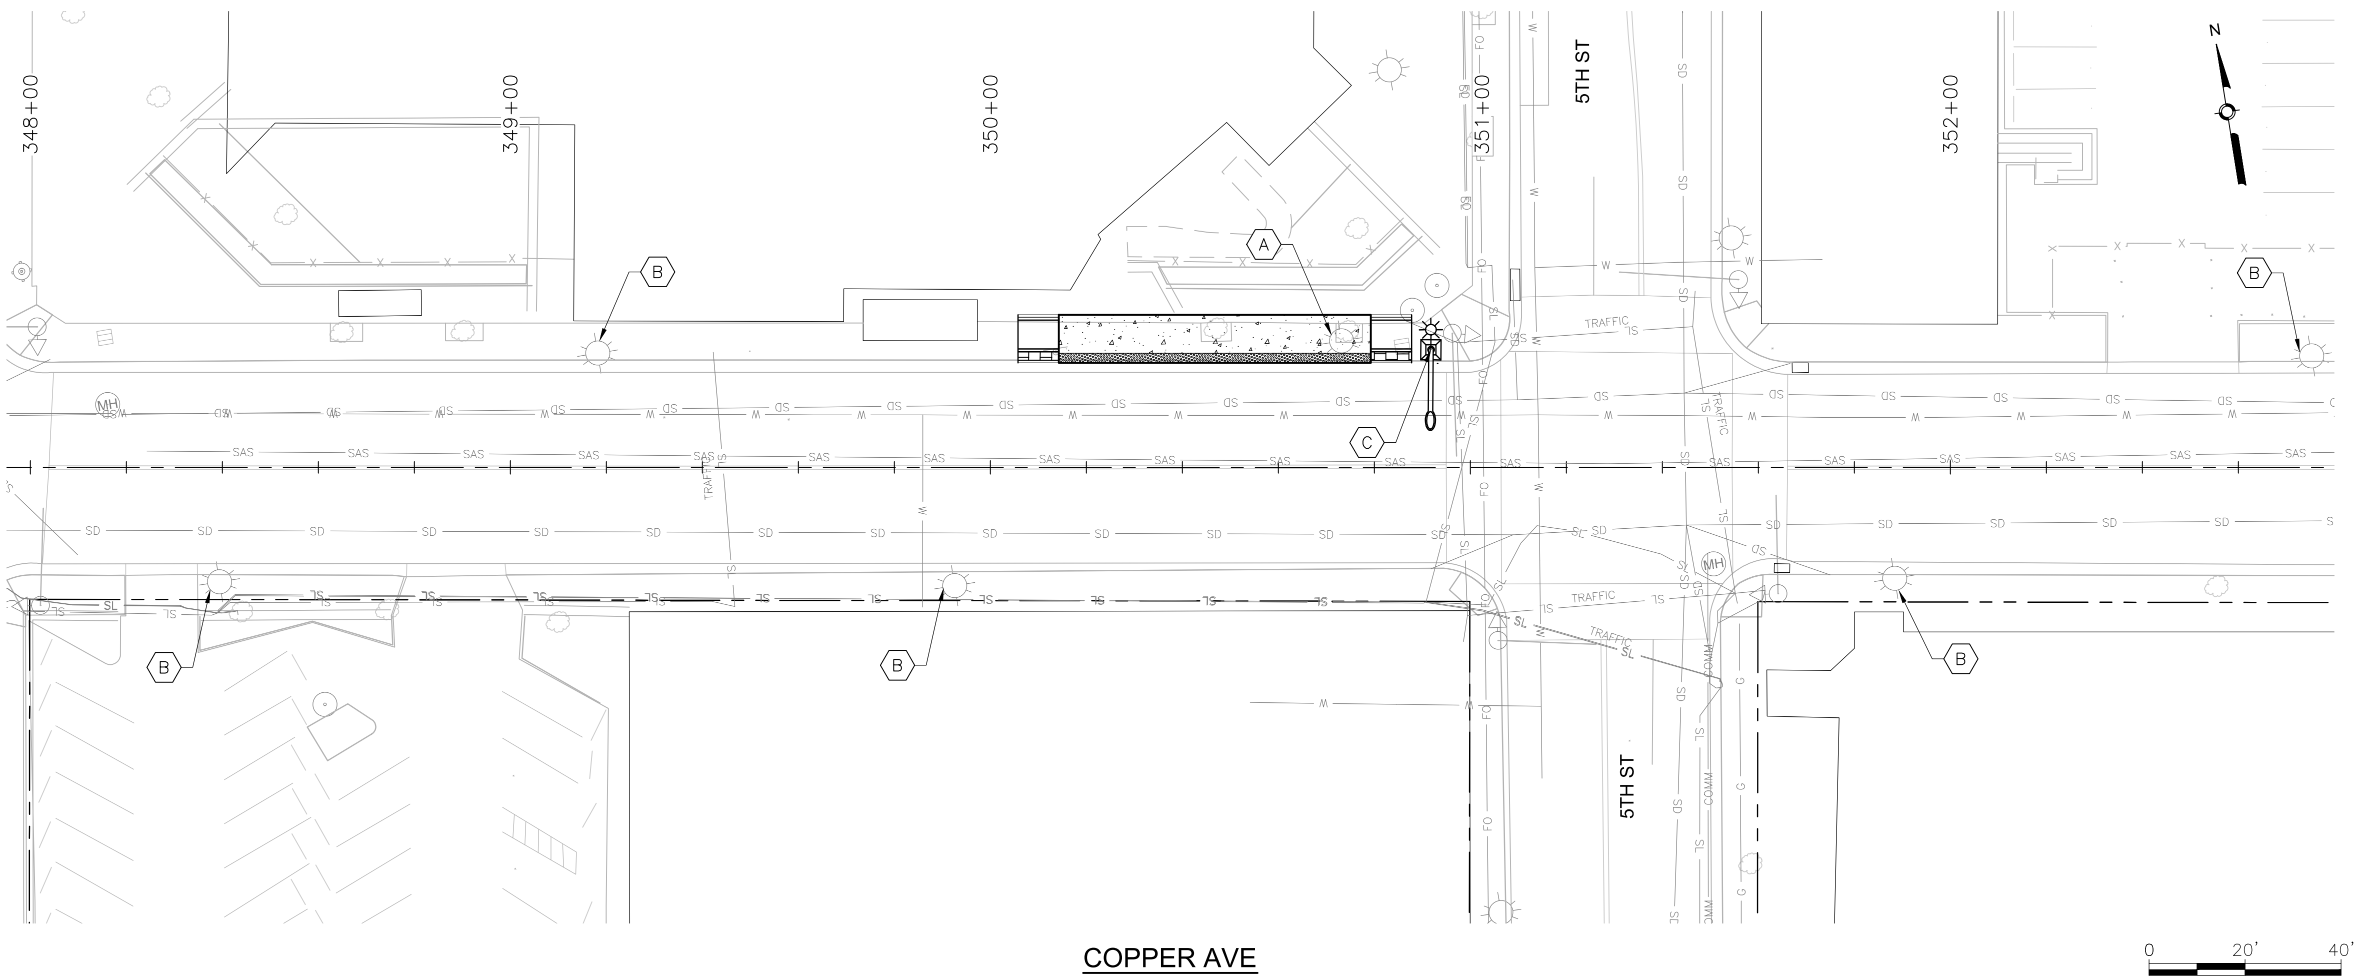

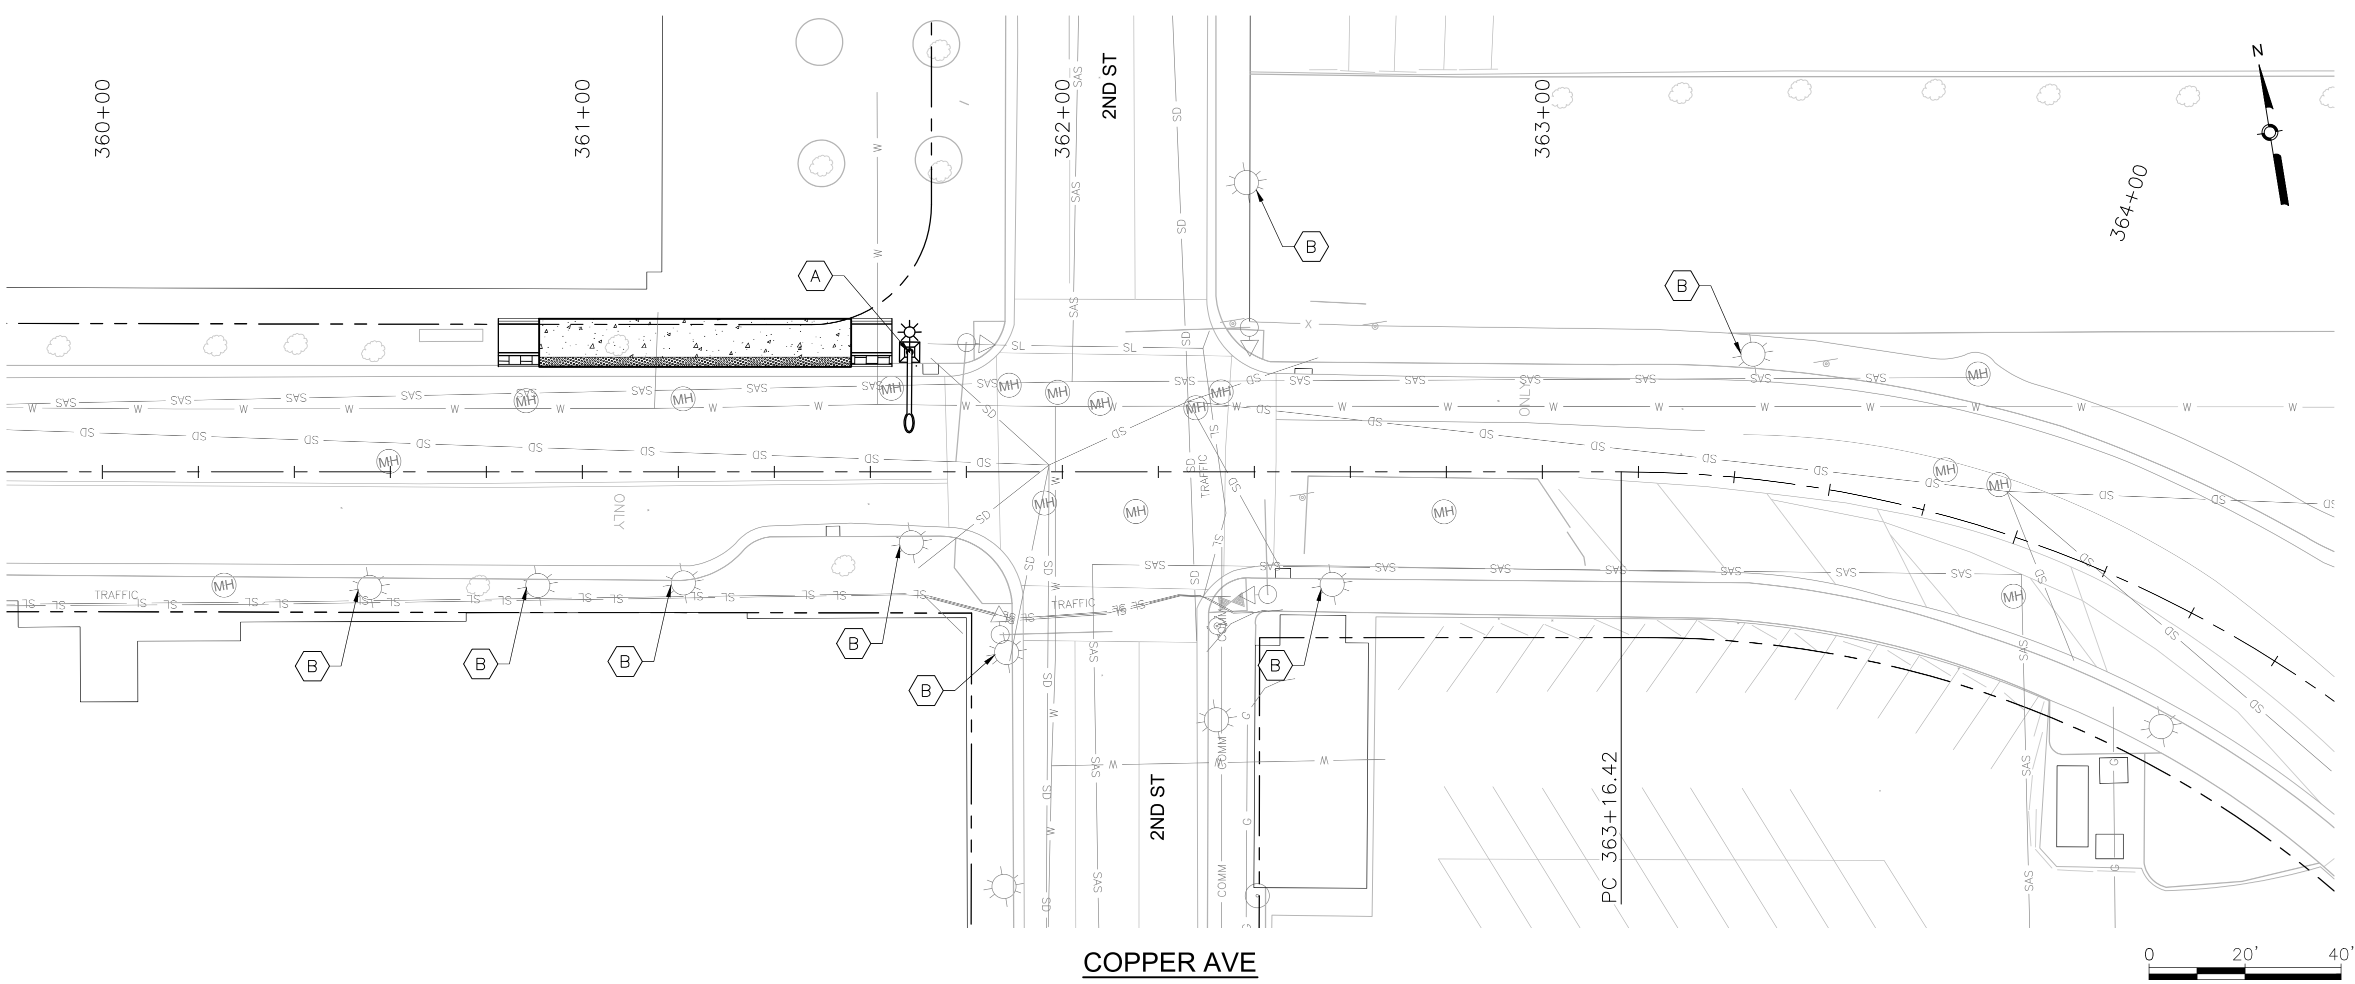

GENERAL NOTES

1.

KEYED NOTES

A. REMOVE AND SALVAGE EXISTING STREET LIGHT
B. EXISTING STREET LIGHT TO REMAIN IN PLACE
C. INSTALL NEW STREET LIGHT POLE AND LUMINAIRE

AS BUILT INFORMATION

CONTRACTOR | DATE:
WORK STAKED BY | DATE:
INSPECTOR'S ACCEPTANCE BY | DATE:
FIELD VERIFICATION BY | DATE:
DRAWINGS CORRECTED BY | DATE:

MICRO-FILM INFORMATION

RECORDED BY | DATE:
NO.

BENCHMARKS

PROJECT PRIMARY BENCHMARK: 5_K16A
A CITY OF ALBUQUERQUE 2 INCH BRASS DISC SET FLUSH IN THE SIDEWALK AND STAMPED "5-K16A". THE MONUMENT IS LOCATED ON THE NORTH SIDE OF CENTRAL AVE BETWEEN STANFORD DR AND COLUMBIA DR SE.
NM SPC CENTRAL ZONE GRID:
N: 1485016.971 USFT
E: 1530495.993 USFT
ELEV: 5174.054

SURVEY INFORMATION

FIELD NOTES

NO.	BY	DATE

30% REVIEW

PRELIMINARY
NOT FOR CONSTRUCTION
03/2015

REVISIONS

NO.	DATE	REMARKS	BY

DESIGN

DESIGNED BY: XX DATE: 3/12/2015
DRAWN BY: XX DATE: 3/12/2015
CHECKED BY: XX DATE: 3/12/2015

HDR
2155 LOUISIANA BLVD NE, SUITE 9500
ALBUQUERQUE, NM 87110
MAIN: (505) 830-5400
FAX: (505) 830-5454

ABQRIDE

CITY OF ALBUQUERQUE
TRANSIT DEPARTMENT
ABQ RIDE

TITLE: CENTRAL AVENUE ALBUQUERQUE RAPID TRANSIT
LIGHTING PLAN

Design Review Committee	City Engineer Approval	Last Design Update	Mo./Day/Yr.	Mo./Day/Yr.

CITY PROJECT NO.	ZONE MAP NO.	SEGMENT NO.	SHEET	OF
631991	K13–K15	S3	73	98

Date: 12 Mar 2015 – 6:12pm User: zsharp
Drawing Name: LT_PL01–02.dwg

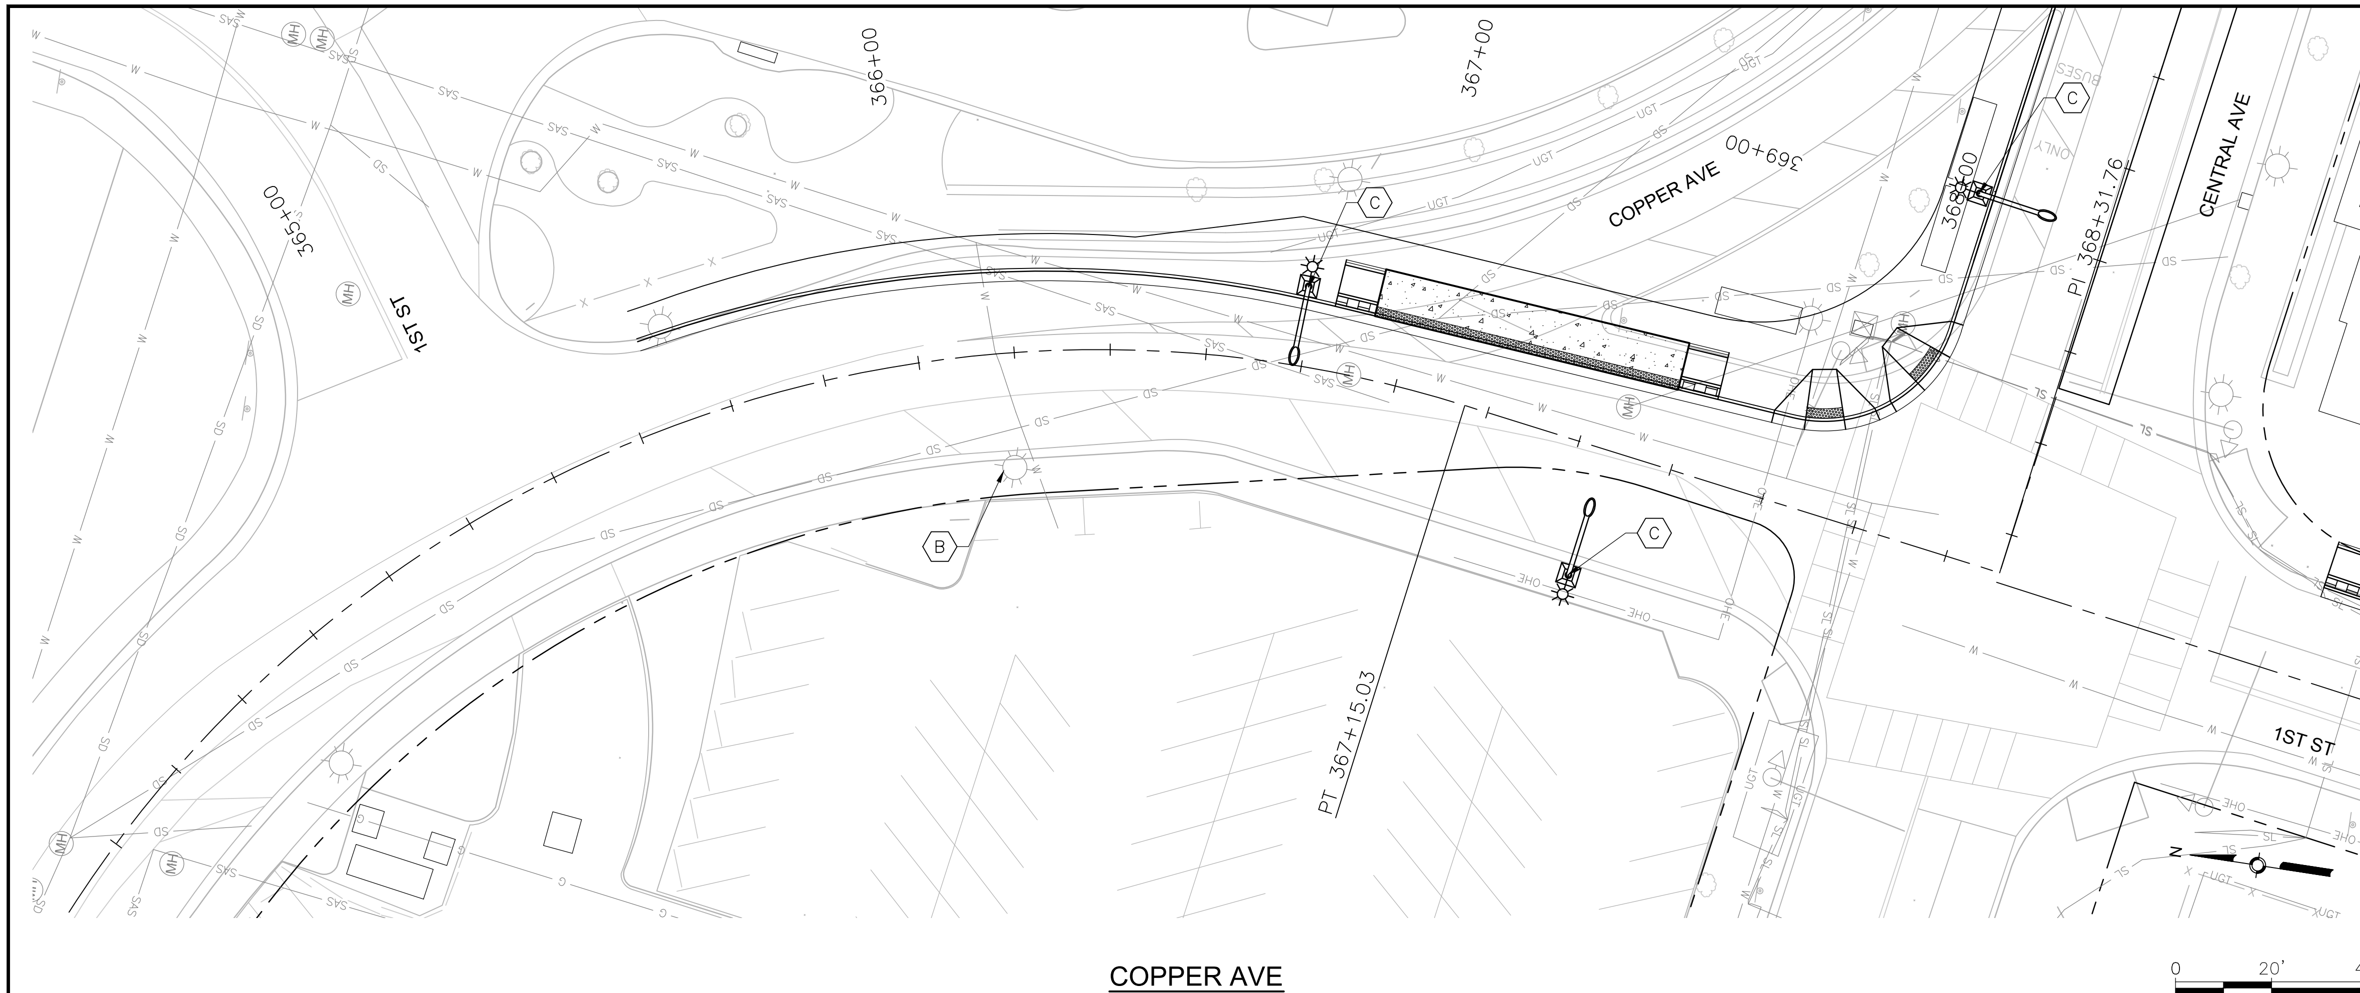

COPPER AVE

GENERAL NOTES

1.

KEYED NOTES

A. REMOVE AND SALVAGE EXISTING STREET LIGHT
B. EXISTING STREET LIGHT TO REMAIN IN PLACE
C. INSTALL NEW STREET LIGHT POLE AND LUMINAIRE

AS BUILT INFORMATION
CONTRACTOR
WORK STAKED BY DATE:
INSPECTOR'S ACCEPTANCE BY DATE:
FIELD VERIFICATION BY DATE:
DRAWINGS CORRECTED BY DATE:

MICRO–FILM INFORMATION
RECORDED BY DATE:
NO.

BENCHMARKS
PROJECT PRIMARY BENCHMARK: 5_K16A
A CITY OF ALBUQUERQUE 2 INCH BRASS DISC SET FLUSH IN THE SIDEWALK AND STAMPED "5–K16A". THE MONUMENT IS LOCATED ON THE NORTH SIDE OF CENTRAL AVE BETWEEN STANFORD DR AND COLUMBIA DR SE.
NM SPC CENTRAL ZONE GRID:
N: 1485016.971 USFT
E: 1530495.993 USFT
ELEV: 5174.054

SURVEY INFORMATION
FIELD NOTES

NO.	BY	DATE

30% REVIEW
PRELIMINARY
NOT FOR CONSTRUCTION
03/2015

REVISIONS

NO.	DATE	REMARKS	BY

DESIGN
DESIGNED BY: XX DATE: 3/12/2015
DRAWN BY: XX DATE: 3/12/2015
CHECKED BY: XX DATE: 3/12/2015

HDR
2155 LOUISIANA BLVD NE, SUITE 9500
ALBUQUERQUE, NM 87110
MAIN: (505) 830-5400
FAX: (505) 830-5454

ABQRIDE
CITY OF ALBUQUERQUE
TRANSIT DEPARTMENT
ABQ RIDE

TITLE: CENTRAL AVENUE ALBUQUERQUE RAPID TRANSIT
LIGHTING PLAN

Design Review Committee	City Engineer Approval	Last Design Update	Mo./Day/Yr.	Mo./Day/Yr.

CITY PROJECT NO.	ZONE MAP NO.	SEGMENT NO.	SHEET	OF
631991	K13–K15	S3	74	98

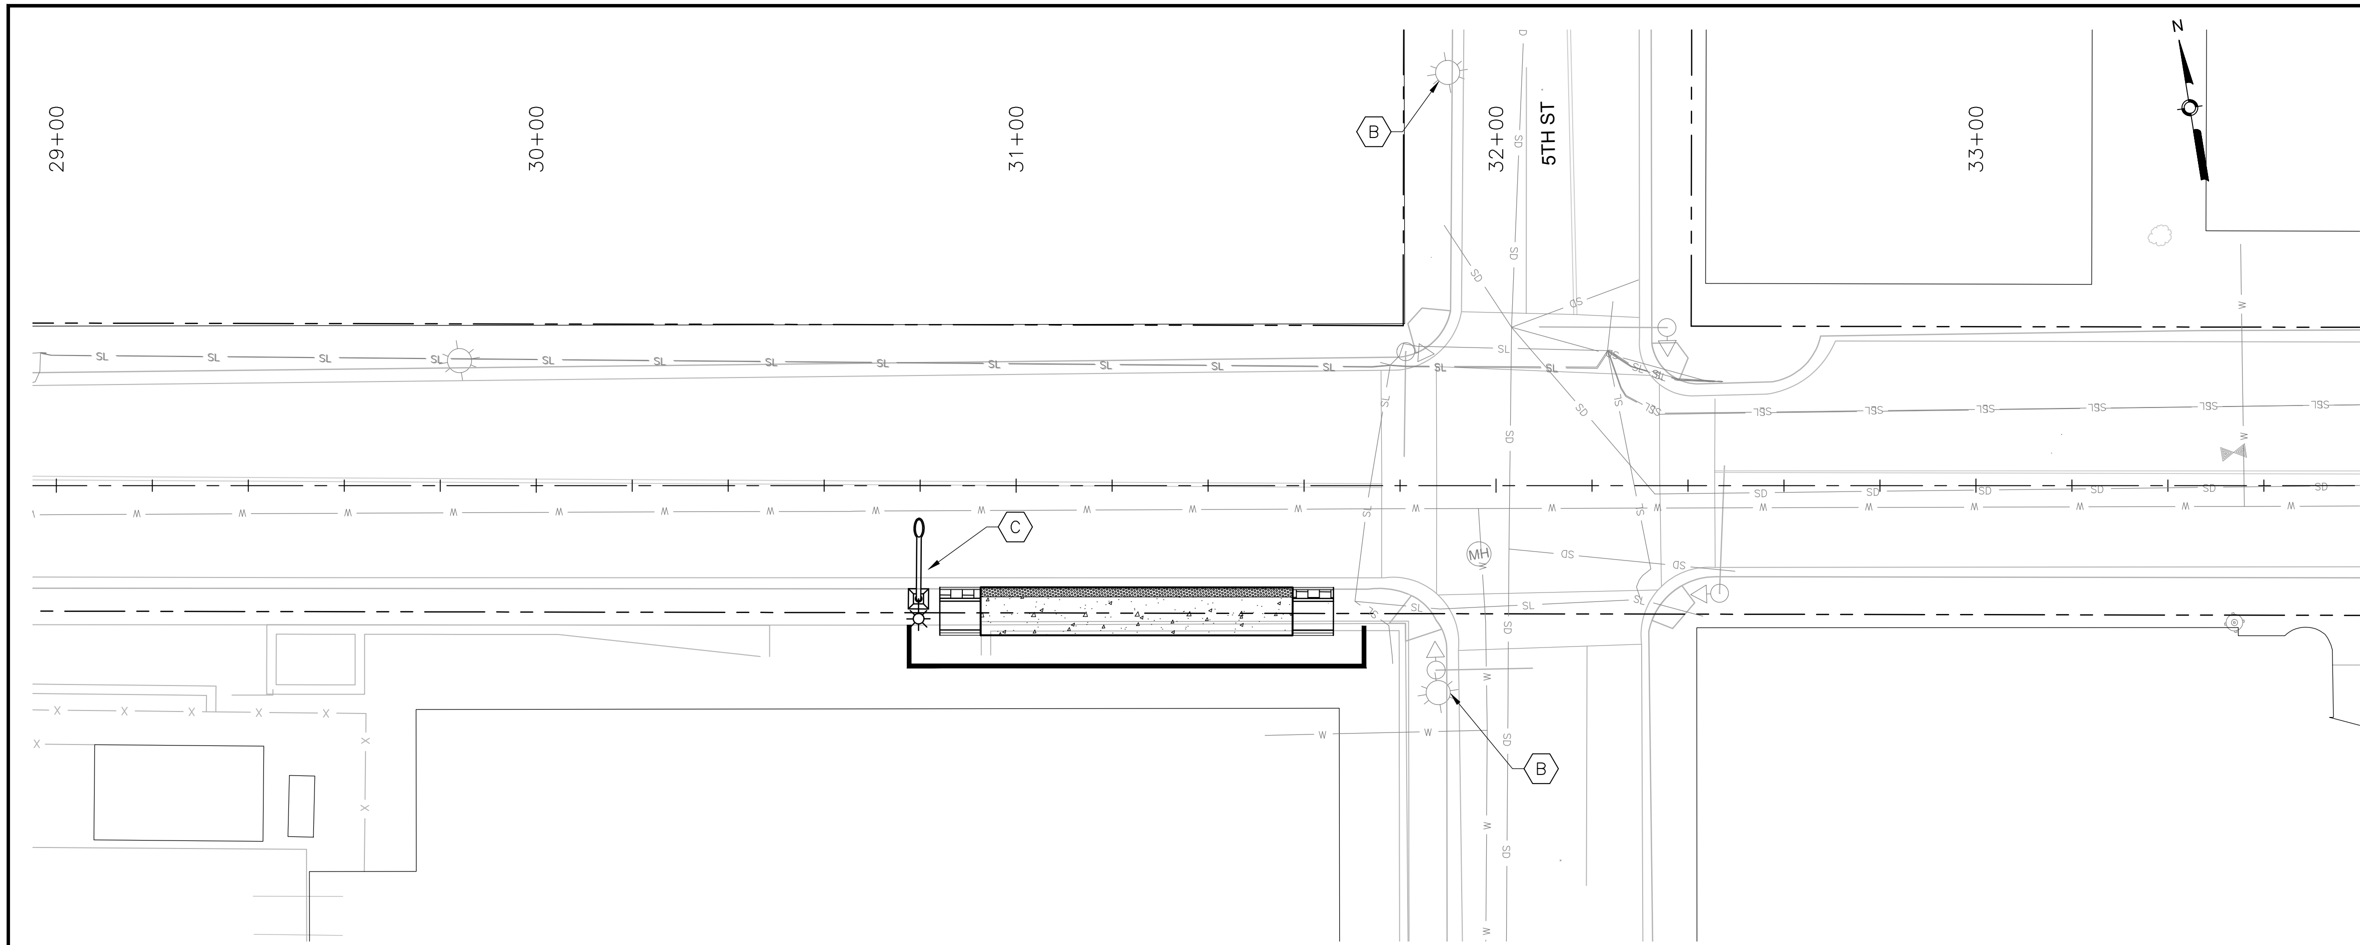

GOLD AVE

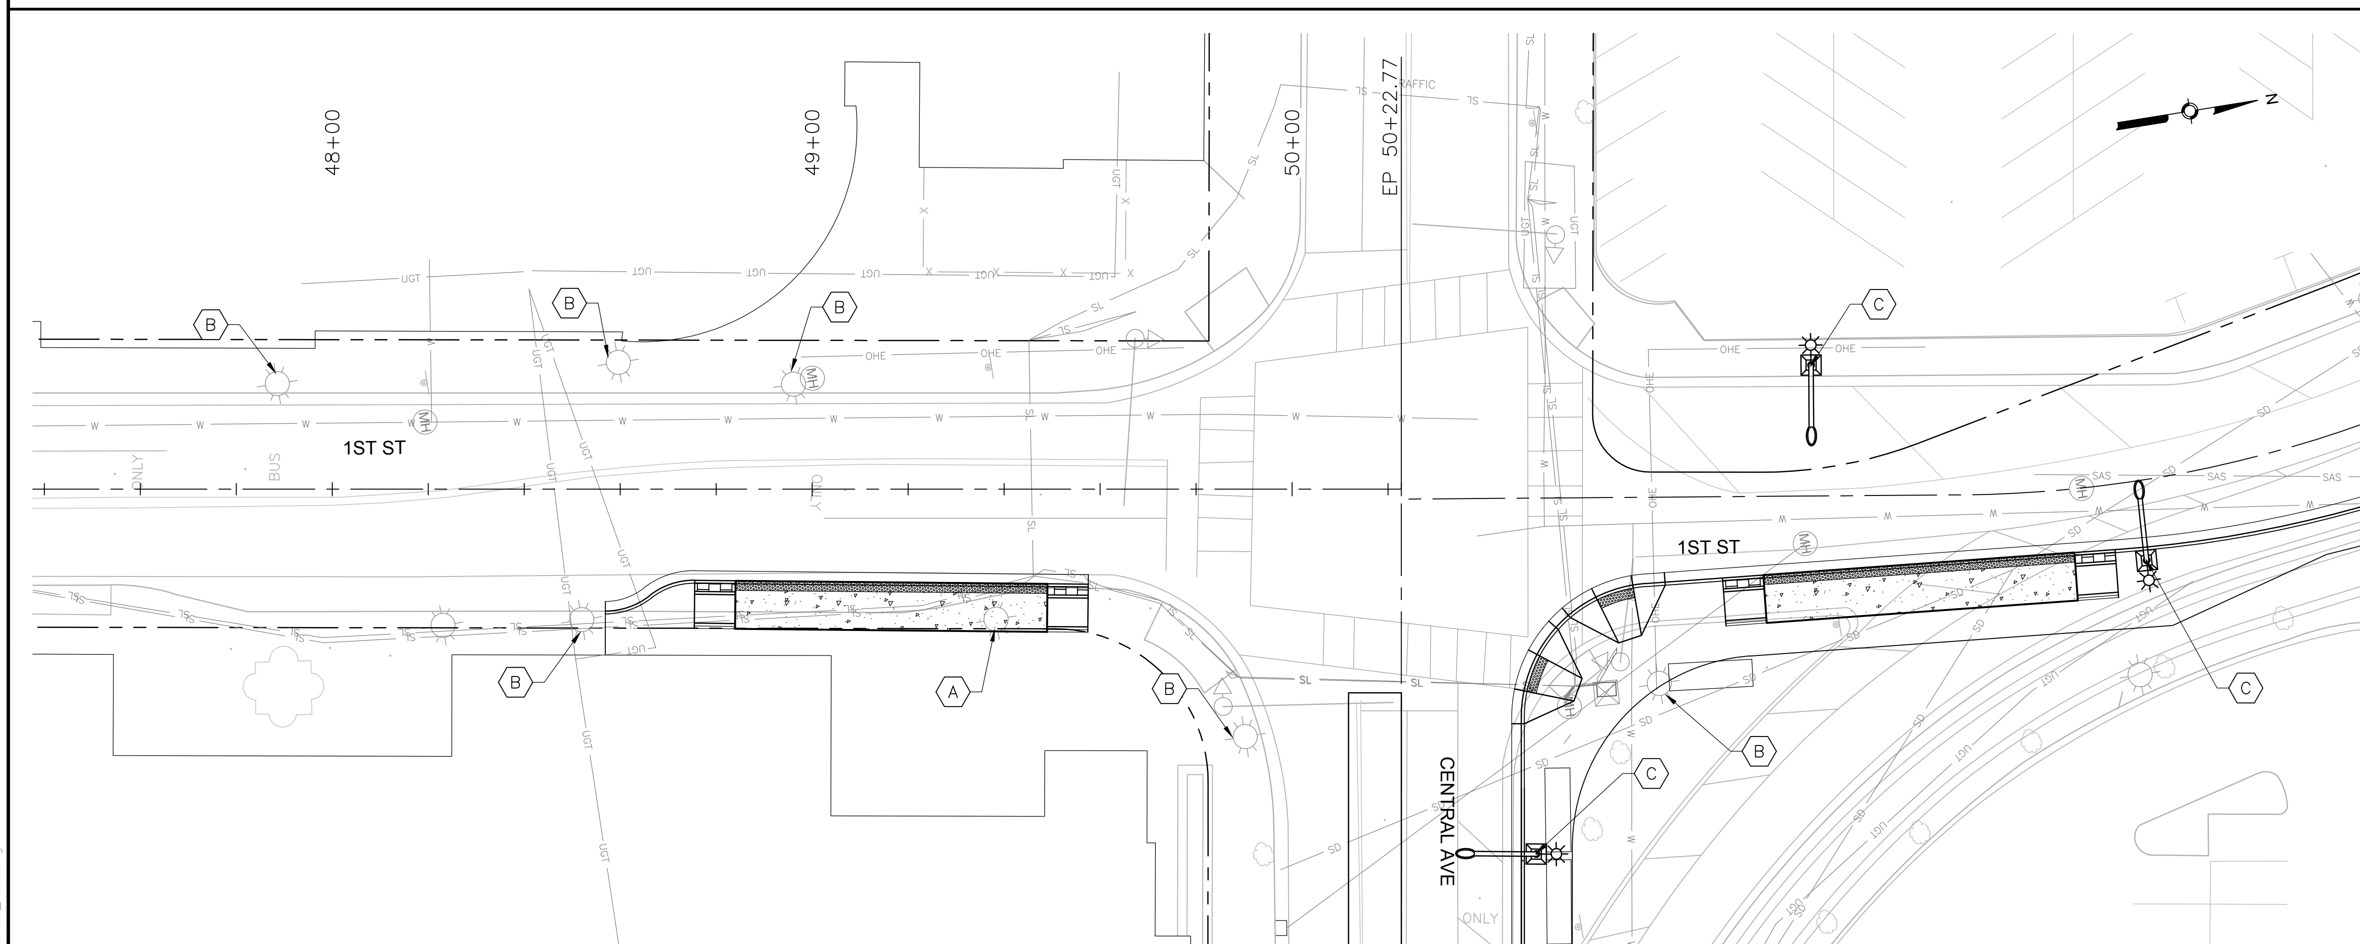

1st ST

GENERAL NOTES

1.

KEYED NOTES

A. REMOVE AND SALVAGE EXISTING STREET LIGHT
B. EXISTING STREET LIGHT TO REMAIN IN PLACE
C. INSTALL NEW STREET LIGHT POLE AND LUMINAIRE

AS BUILT INFORMATION

CONTRACTOR
WORK STAKED BY — DATE:
INSPECTOR'S ACCEPTANCE BY — DATE:
FIELD VERIFICATION BY — DATE:
DRAWINGS CORRECTED BY — DATE:

MICRO-FILM INFORMATION

RECORDED BY — DATE:
NO.

BENCHMARKS

PROJECT PRIMARY BENCHMARK: 5_K16A
A CITY OF ALBUQUERQUE 2 INCH BRASS DISC SET FLUSH IN THE SIDEWALK AND STAMPED "5-K16A". THE MONUMENT IS LOCATED ON THE NORTH SIDE OF CENTRAL AVE BETWEEN STANFORD DR AND COLUMBIA DR SE.
NM SPC CENTRAL ZONE GRID:
N: 1485016.971 USFT
E: 1530495.993 USFT
ELEV: 5174.054

SURVEY INFORMATION

FIELD NOTES

NO.	BY	DATE

30% REVIEW

PRELIMINARY
NOT FOR CONSTRUCTION
03/2015

REVISIONS

NO.	DATE	REMARKS	BY

DESIGN

DESIGNED BY: XX — DATE: 3/12/2015
DRAWN BY: XX — DATE: 3/12/2015
CHECKED BY: XX — DATE: 3/12/2015

HDR
2155 LOUISIANA BLVD NE, SUITE 9500
ALBUQUERQUE, NM 87110
MAIN: (505) 830-5400
FAX: (505) 830-5454

ABQ RIDE

CITY OF ALBUQUERQUE
TRANSIT DEPARTMENT
ABQ RIDE

TITLE: CENTRAL AVENUE ALBUQUERQUE RAPID TRANSIT
LIGHTING PLAN

Design Review Committee	City Engineer Approval	Last Design Update	Mo./Day/Yr.	Mo./Day/Yr.

CITY PROJECT NO.	ZONE MAP NO.	SEGMENT NO.	SHEET	OF
631991	K13-K15	S3	75	98

Date: 12 Mar 2015 - 6:04pm User: zsharp
Drawing Name: LT_PL03.dwg

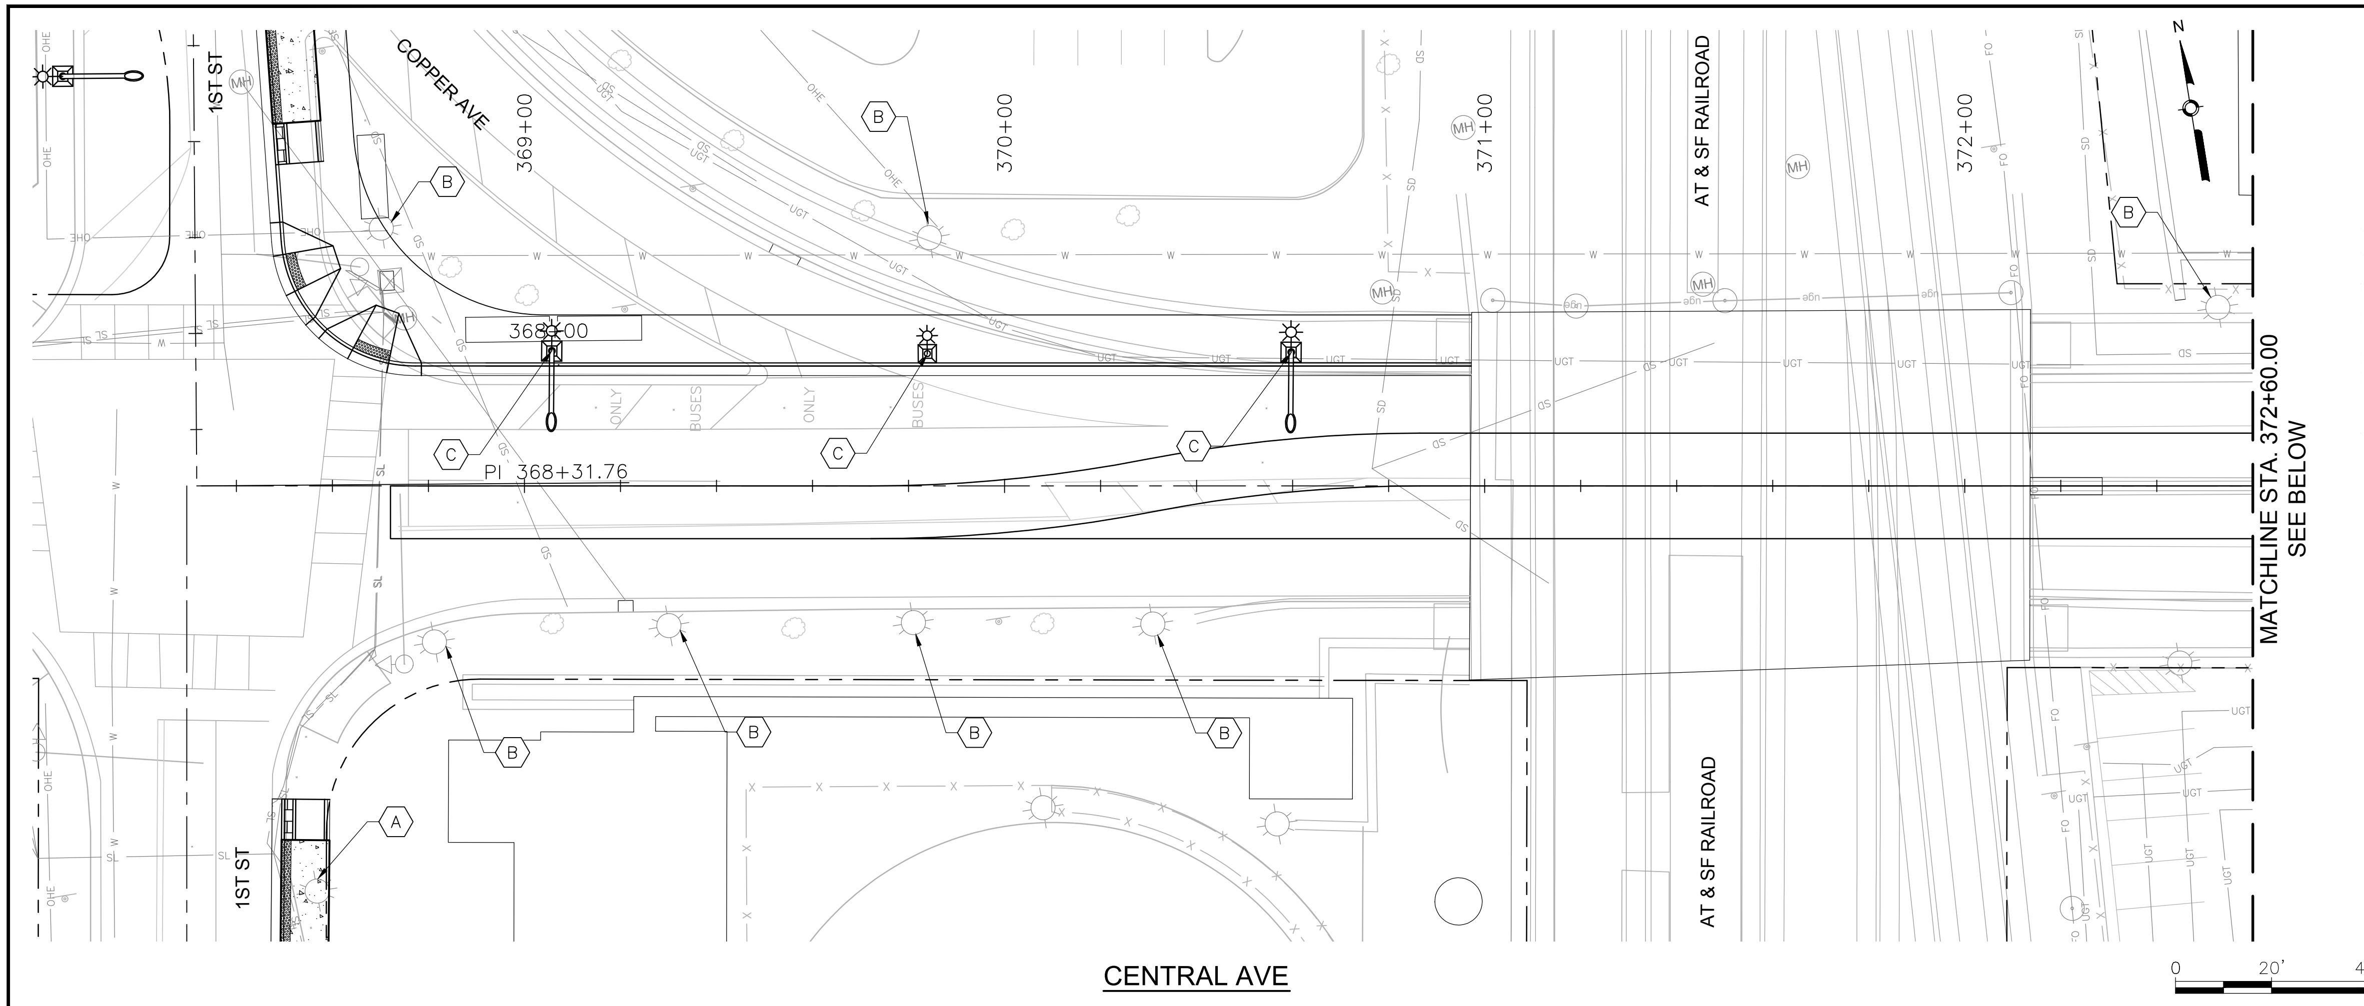

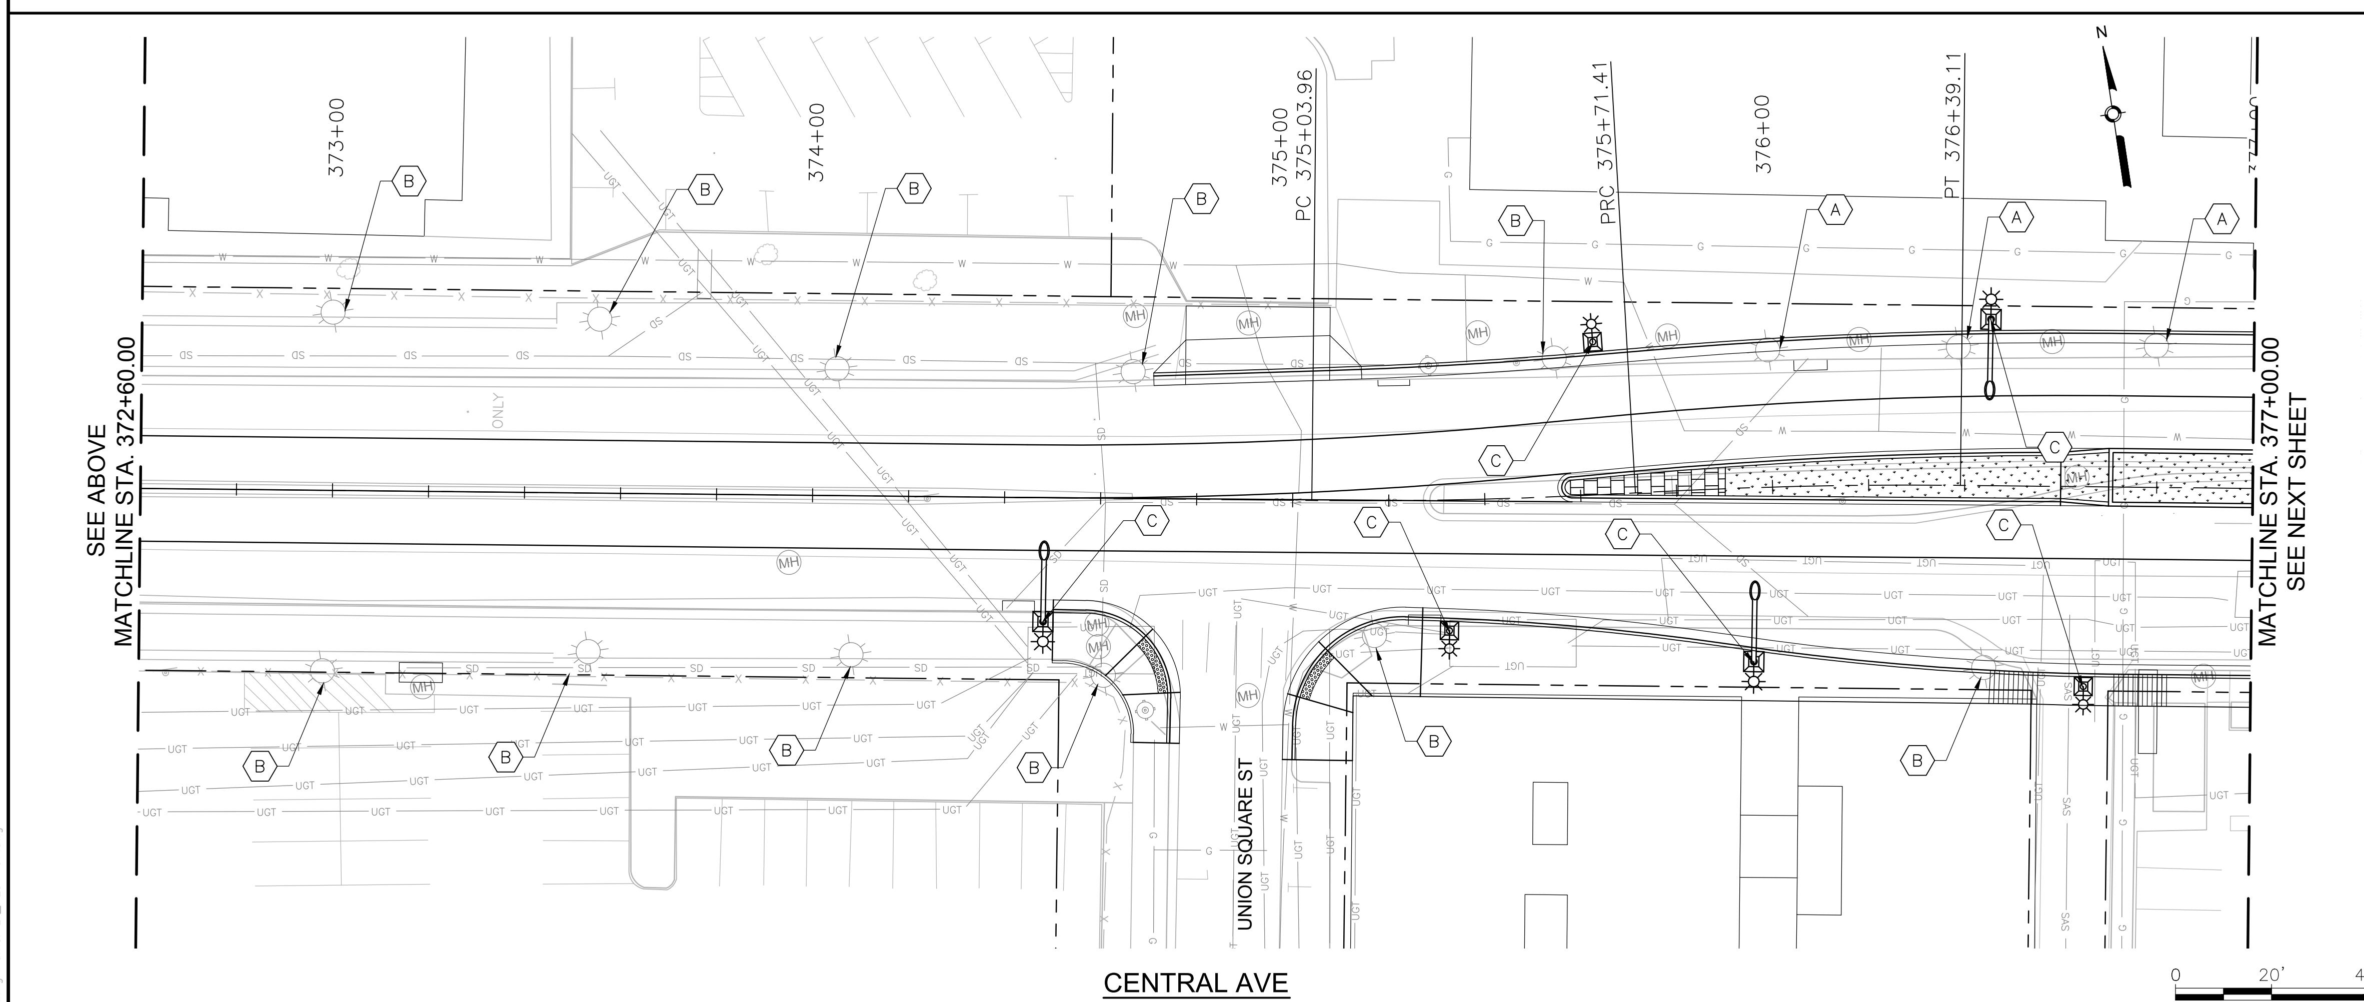

GENERAL NOTES

1.

KEYED NOTES

A. REMOVE AND SALVAGE EXISTING STREET LIGHT
B. EXISTING STREET LIGHT TO REMAIN IN PLACE
C. INSTALL NEW STREET LIGHT POLE AND LUMINAIRE

AS BUILT INFORMATION
CONTRACTOR — DATE:
WORK STAKED BY — DATE:
INSPECTOR'S ACCEPTANCE BY — DATE:
FIELD VERIFICATION BY — DATE:
DRAWINGS CORRECTED BY — DATE:

MICRO–FILM INFORMATION
RECORDED BY — DATE:
NO.

BENCHMARKS
PROJECT PRIMARY BENCHMARK: 5_K16A
A CITY OF ALBUQUERQUE 2 INCH BRASS DISC SET FLUSH IN THE SIDEWALK AND STAMPED "5–K16A". THE MONUMENT IS LOCATED ON THE NORTH SIDE OF CENTRAL AVE BETWEEN STANFORD DR AND COLUMBIA DR SE.
NM SPC CENTRAL ZONE GRID:
N: 1485016.971 USFT
E: 1530495.993 USFT
ELEV: 5174.054

SURVEY INFORMATION
FIELD NOTES
NO. | BY | DATE

30% REVIEW

PRELIMINARY
NOT FOR CONSTRUCTION
03/2015

REVISIONS
NO. | DATE | REMARKS | BY

DESIGN
DESIGNED BY: XX — DATE: 3/12/2015
DRAWN BY: XX — DATE: 3/12/2015
CHECKED BY: XX — DATE: 3/12/2015

HDR
2155 LOUISIANA BLVD NE, SUITE 9500
ALBUQUERQUE, NM 87110
MAIN: (505) 830-5400
FAX: (505) 830-5454

ABQRIDE
CITY OF ALBUQUERQUE
TRANSIT DEPARTMENT
ABQ RIDE

TITLE: CENTRAL AVENUE ALBUQUERQUE RAPID TRANSIT
LIGHTING PLAN

Design Review Committee	City Engineer Approval	Last Design Update	Mo./Day/Yr.	Mo./Day/Yr.

CITY PROJECT NO.	ZONE MAP NO.	SEGMENT NO.	SHEET	OF
631991	K13–K15	S3	76	98

Date: 12 Mar 2015 – 5:56pm User: zsharp
Drawing Name: LT_PL04-07.dwg

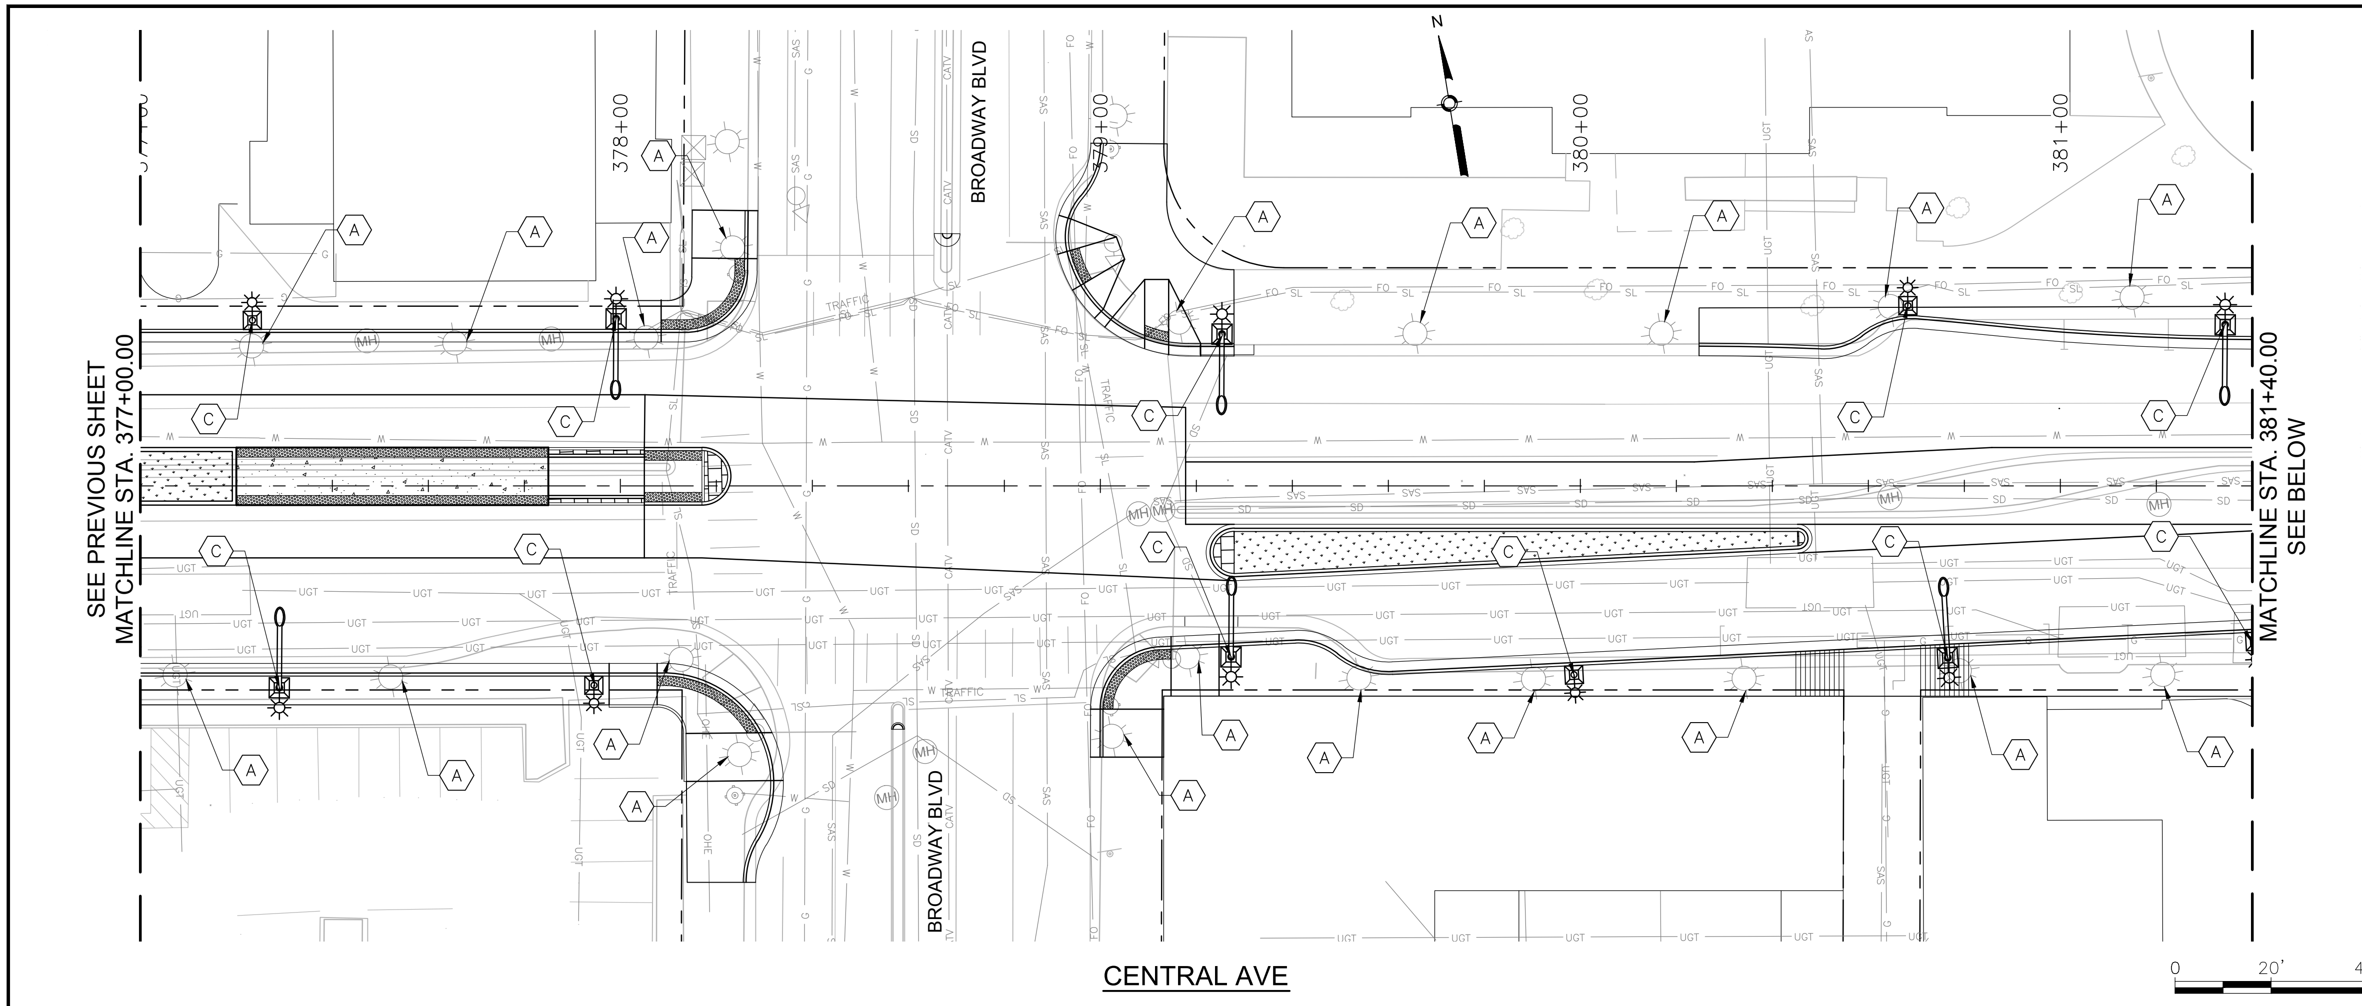

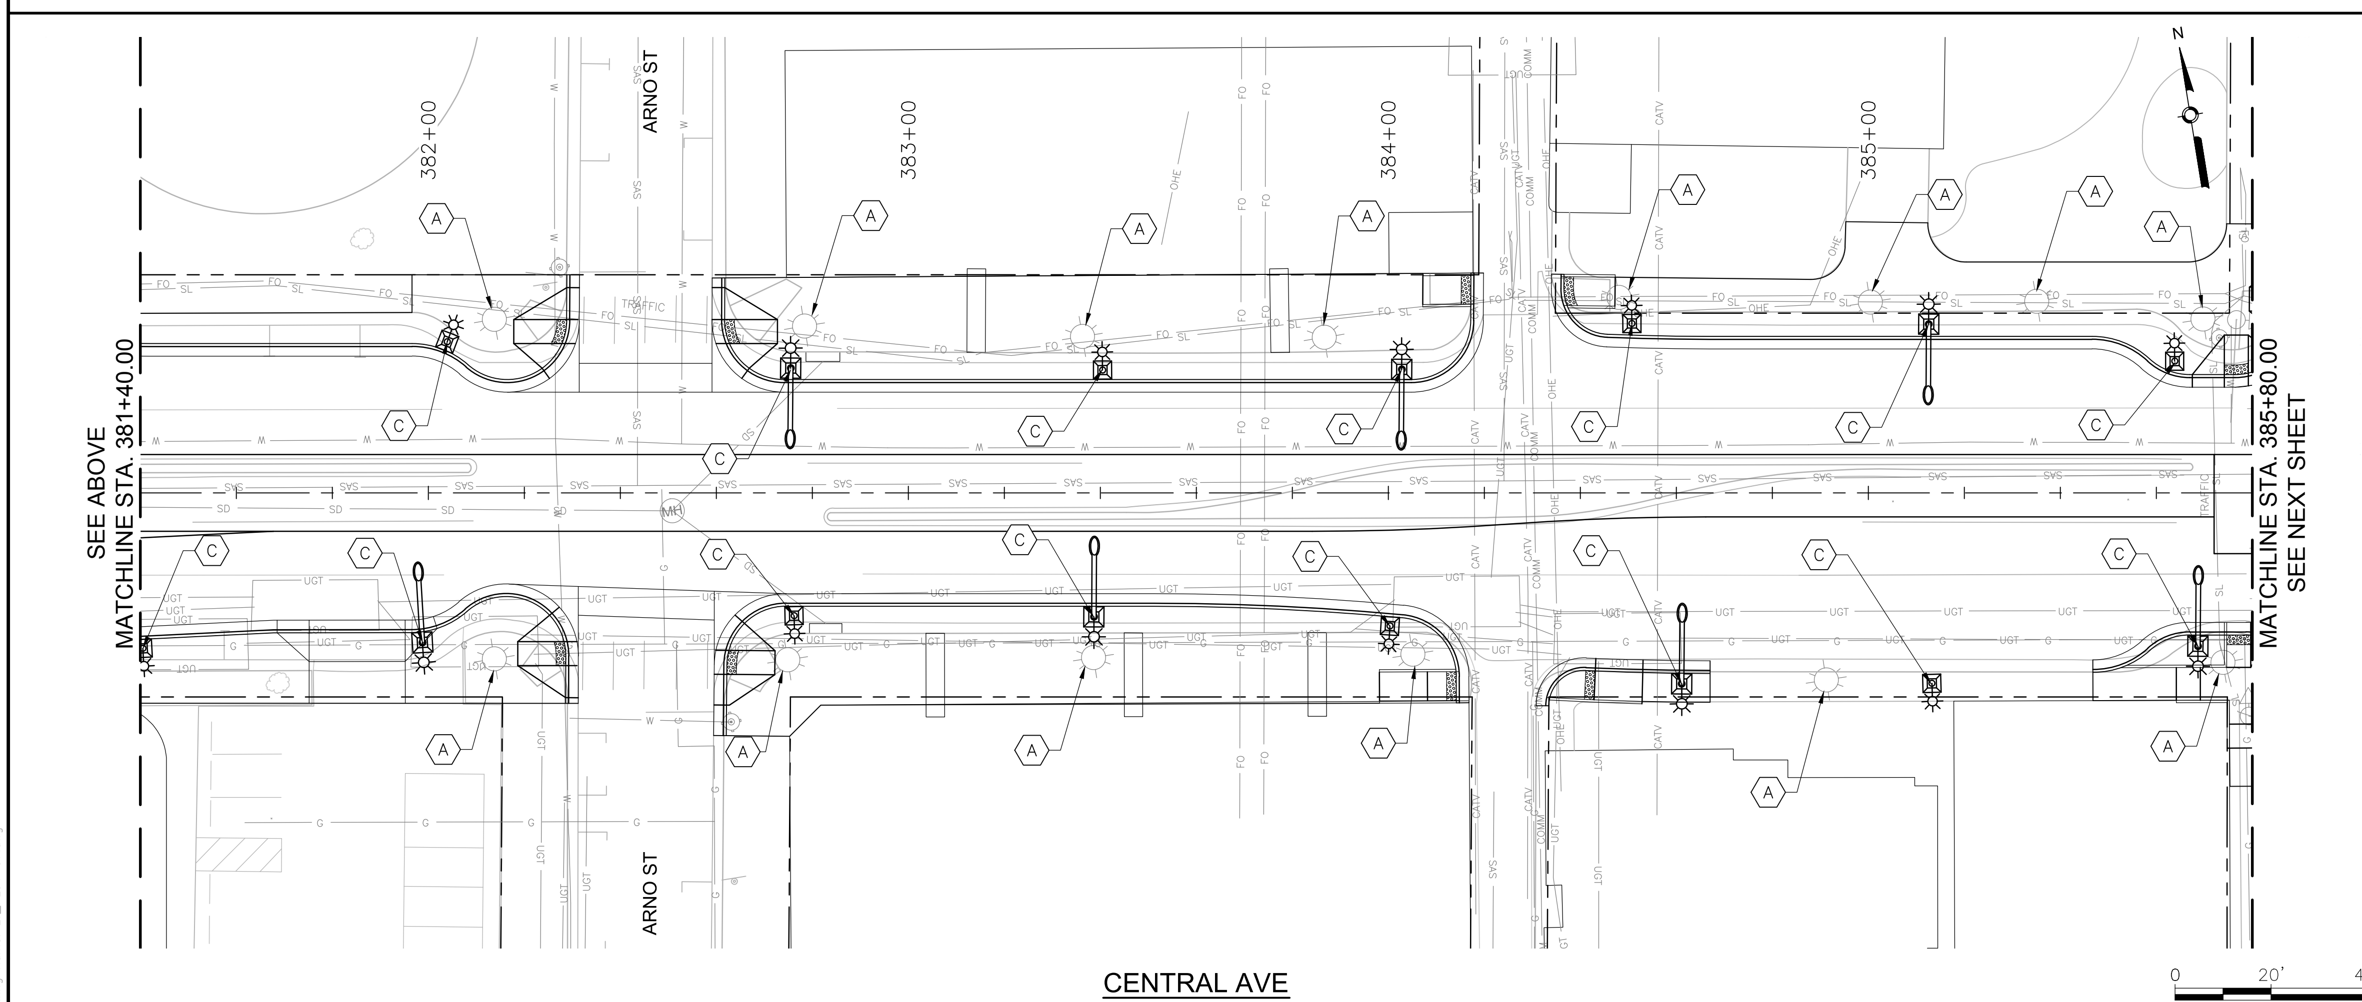

GENERAL NOTES

1.

(X) KEYED NOTES

A. REMOVE AND SALVAGE EXISTING STREET LIGHT
B. EXISTING STREET LIGHT TO REMAIN IN PLACE
C. INSTALL NEW STREET LIGHT POLE AND LUMINAIRE

AS BUILT INFORMATION

CONTRACTOR	DATE:
WORK STAKED BY	DATE:
INSPECTOR'S ACCEPTANCE BY	DATE:
FIELD VERIFICATION BY	DATE:
DRAWINGS CORRECTED BY	DATE:

MICRO-FILM INFORMATION

RECORDED BY	DATE:
NO.	

BENCHMARKS

PROJECT PRIMARY BENCHMARK: 5_K16A
A CITY OF ALBUQUERQUE 2 INCH BRASS DISC SET FLUSH IN THE SIDEWALK AND STAMPED "5-K16A". THE MONUMENT IS LOCATED ON THE NORTH SIDE OF CENTRAL AVE BETWEEN STANFORD DR AND COLUMBIA DR SE.
NM SPC CENTRAL ZONE GRID:
N: 1485016.971 USFT
E: 1530495.993 USFT
ELEV: 5174.054

SURVEY INFORMATION

FIELD NOTES		
NO.	BY	DATE

30% REVIEW

PRELIMINARY
NOT FOR CONSTRUCTION
03/2015

REVISIONS

NO.	DATE	REMARKS	BY

DESIGN

DESIGNED BY: XX DATE: 3/12/2015
DRAWN BY: XX DATE: 3/12/2015
CHECKED BY: XX DATE: 3/12/2015

HDR
2155 LOUISIANA BLVD NE, SUITE 9500
ALBUQUERQUE, NM 87110
MAIN: (505) 830-5400
FAX: (505) 830-5454

ABQRIDE

CITY OF ALBUQUERQUE
TRANSIT DEPARTMENT
ABQ RIDE

TITLE: CENTRAL AVENUE ALBUQUERQUE RAPID TRANSIT
LIGHTING PLAN

Design Review Committee	City Engineer Approval	Last Design Update	Mo./Day/Yr.	Mo./Day/Yr.

CITY PROJECT NO.	ZONE MAP NO.	SEGMENT NO.	SHEET	OF
631991	K13-K15	S3	77	98

Date: 12 Mar 2015 - 5:56pm User: zsharp
Drawing Name: LT_PL04-07.dwg

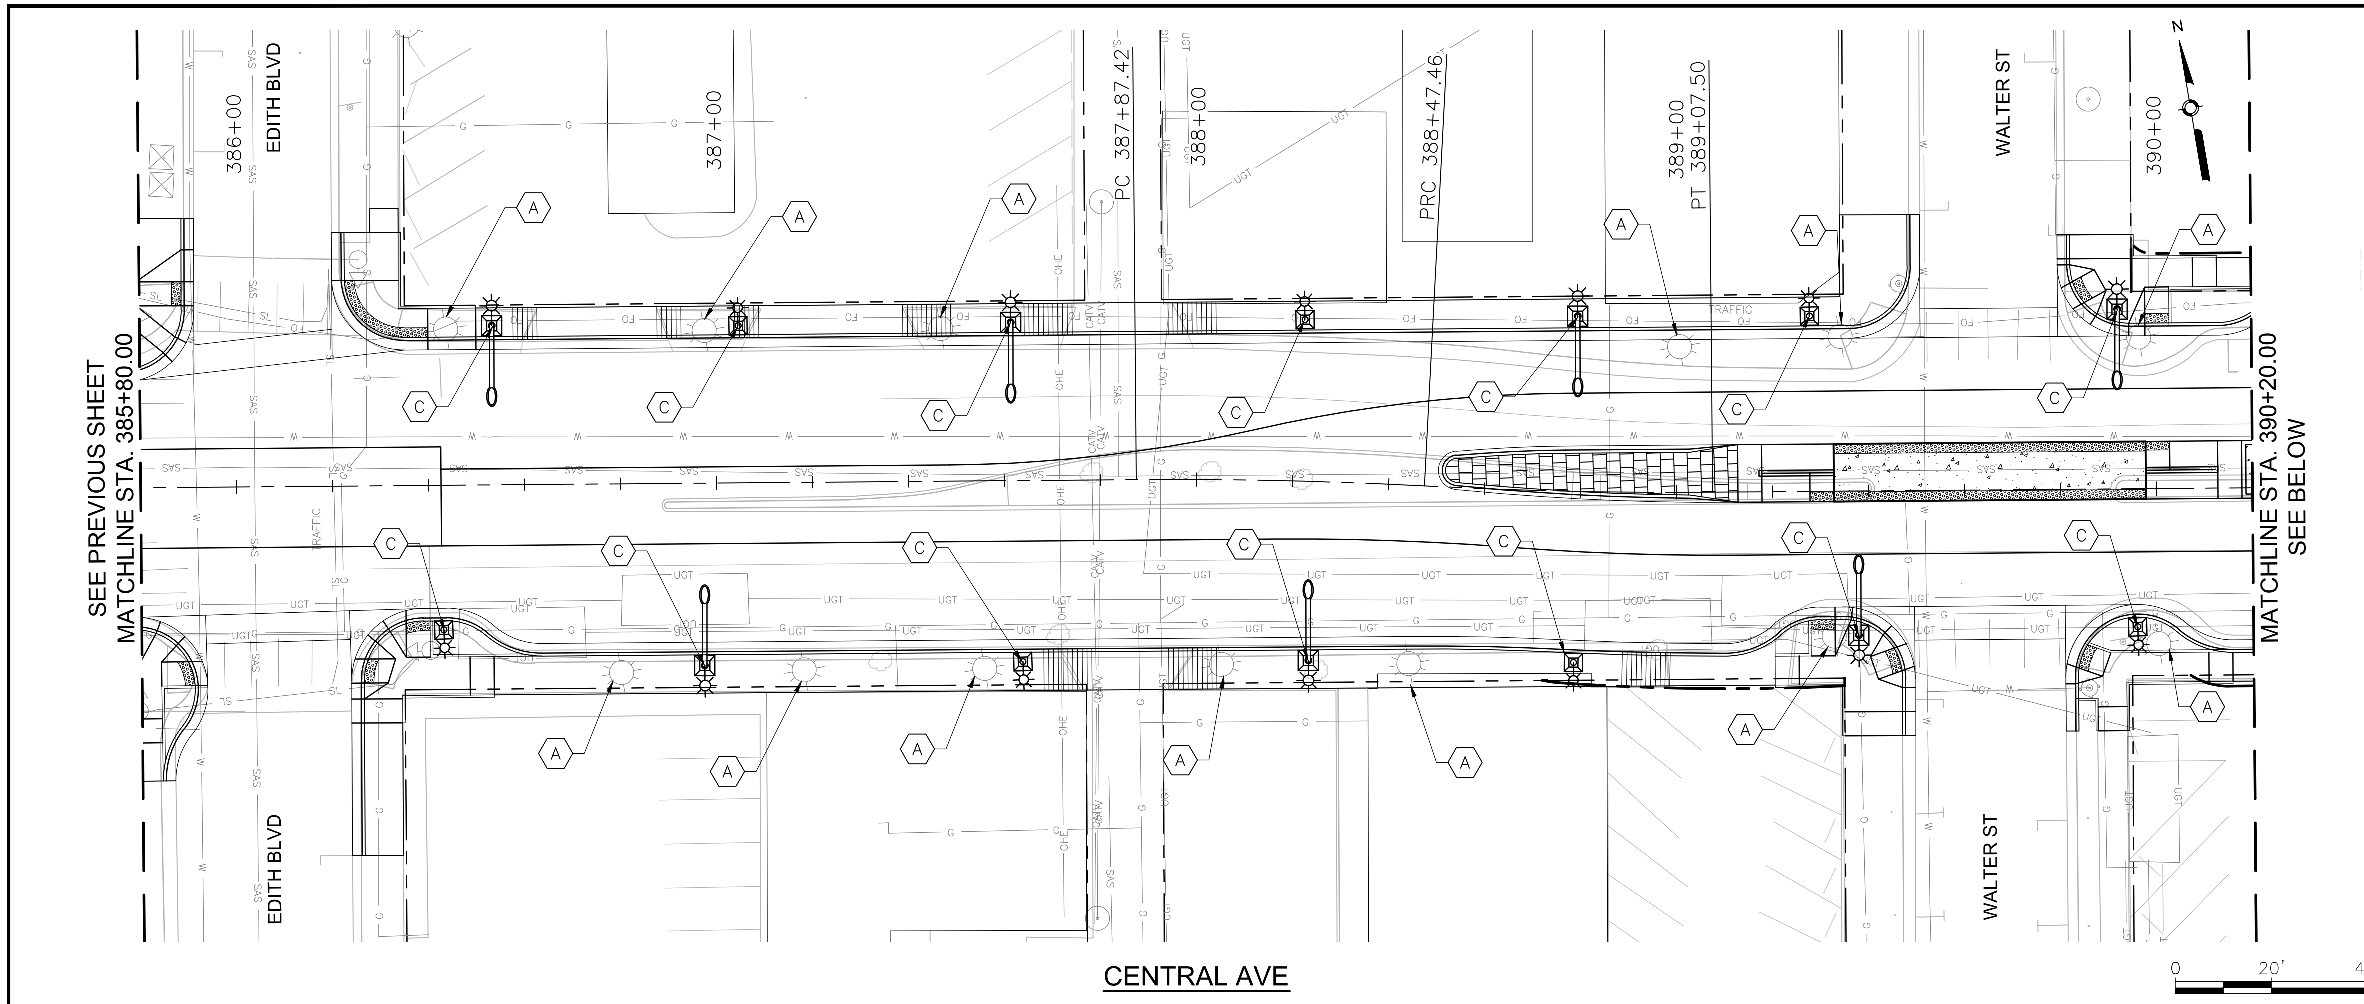

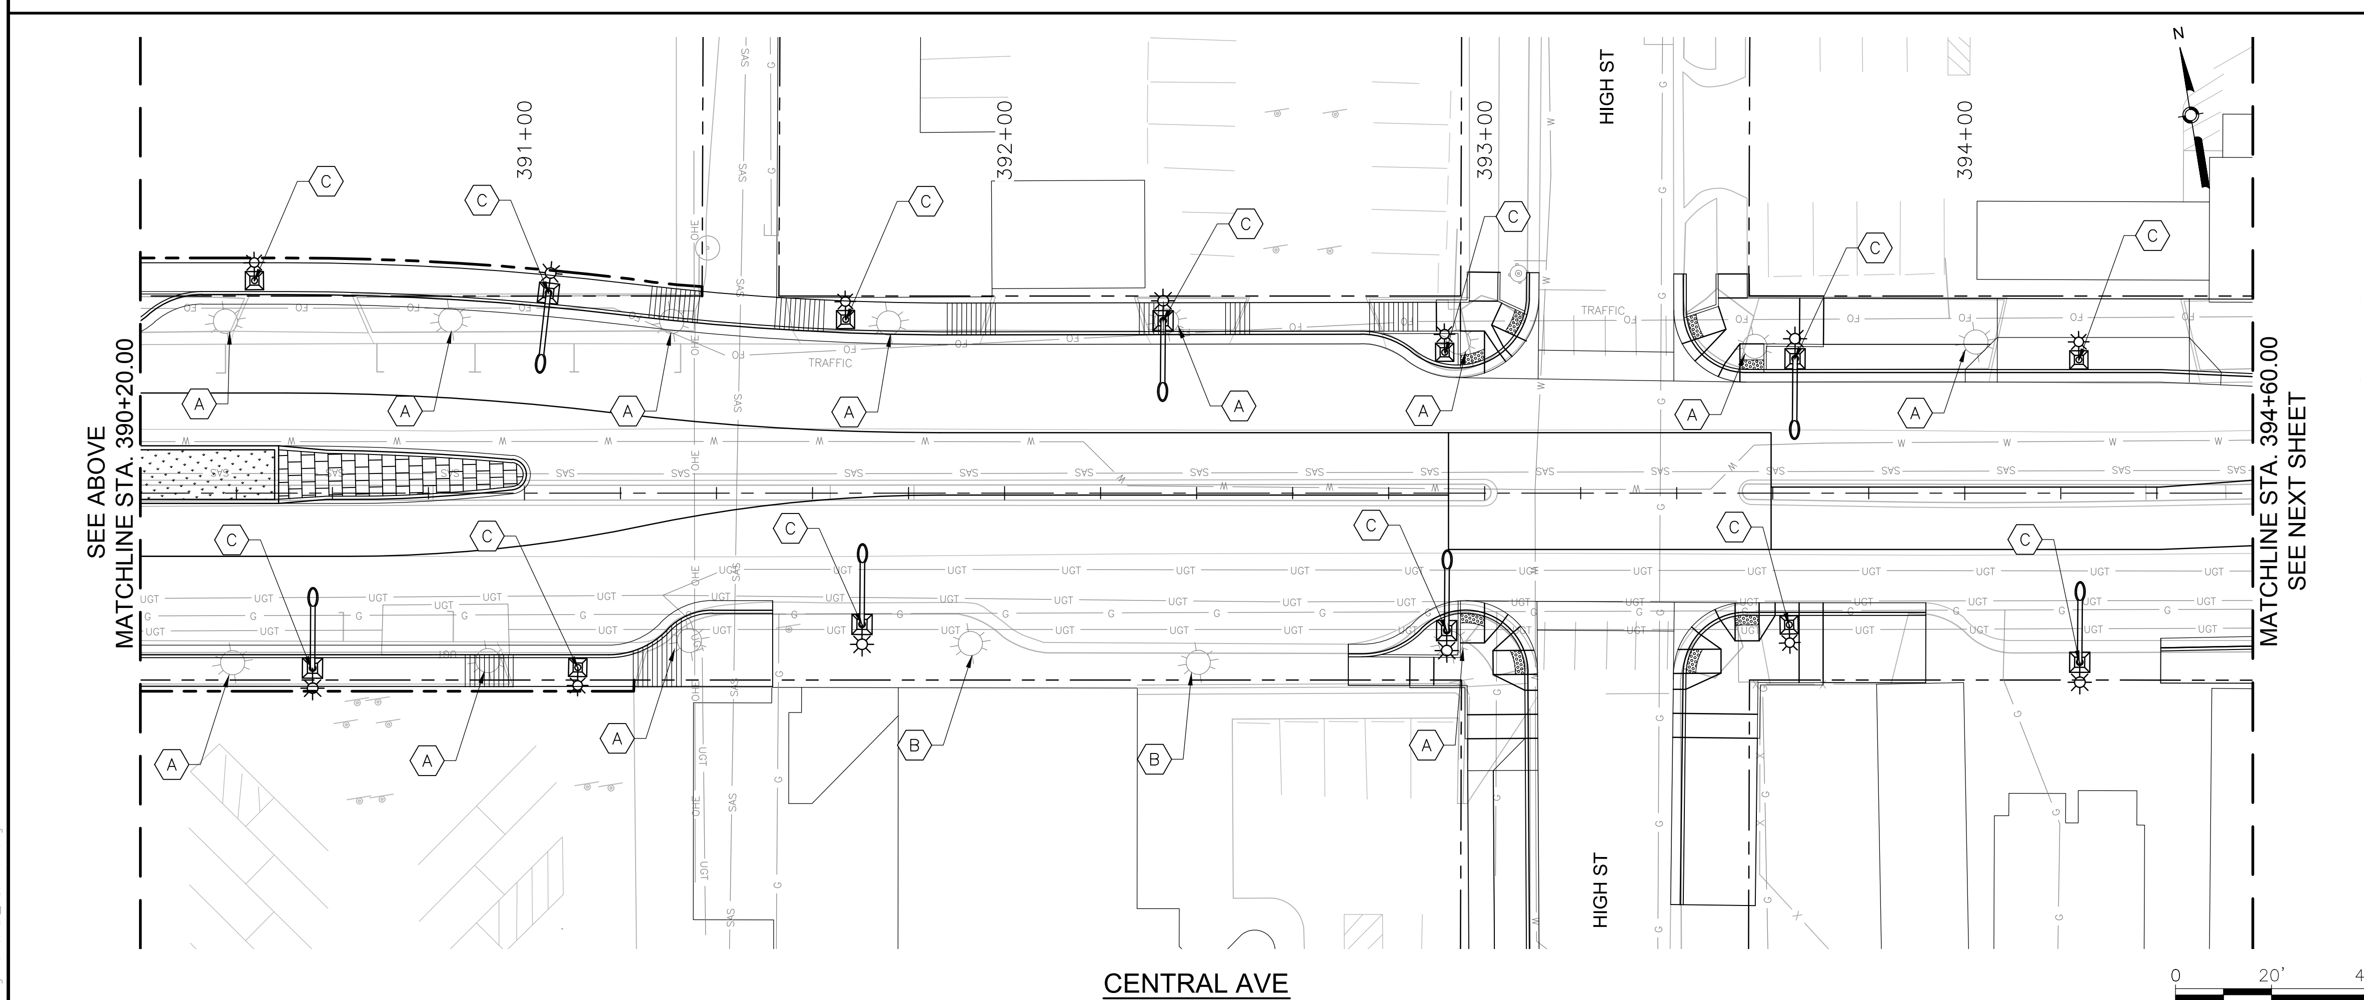

GENERAL NOTES

1.

KEYED NOTES

A. REMOVE AND SALVAGE EXISTING STREET LIGHT
B. EXISTING STREET LIGHT TO REMAIN IN PLACE
C. INSTALL NEW STREET LIGHT POLE AND LUMINAIRE

AS BUILT INFORMATION

CONTRACTOR | DATE:
WORK STAKED BY | DATE:
INSPECTOR'S ACCEPTANCE BY | DATE:
FIELD VERIFICATION BY | DATE:
DRAWINGS CORRECTED BY | DATE:

MICRO-FILM INFORMATION

RECORDED BY | DATE:
NO.

BENCHMARKS

PROJECT PRIMARY BENCHMARK: 5_K16A
A CITY OF ALBUQUERQUE 2 INCH BRASS DISC SET FLUSH IN THE SIDEWALK AND STAMPED "5-K16A". THE MONUMENT IS LOCATED ON THE NORTH SIDE OF CENTRAL AVE BETWEEN STANFORD DR AND COLUMBIA DR SE.
NM SPC CENTRAL ZONE GRID:
N: 1485016.971 USFT
E: 1530495.993 USFT
ELEV: 5174.054

SURVEY INFORMATION

FIELD NOTES		
NO.	BY	DATE

30% REVIEW

PRELIMINARY
NOT FOR CONSTRUCTION
03/2015

NO.	DATE	REMARKS	BY

REVISIONS

DESIGN

DESIGNED BY: XX DATE: 3/12/2015
DRAWN BY: XX DATE: 3/12/2015
CHECKED BY: XX DATE: 3/12/2015

HDR
2155 LOUISIANA BLVD NE, SUITE 9500
ALBUQUERQUE, NM 87110
MAIN: (505) 830-5400
FAX: (505) 830-5454

ABQ RIDE

CITY OF ALBUQUERQUE
TRANSIT DEPARTMENT
ABQ RIDE

TITLE: CENTRAL AVENUE ALBUQUERQUE RAPID TRANSIT
LIGHTING PLAN

Design Review Committee	City Engineer Approval	Last Design Update	Mo./Day/Yr.	Mo./Day/Yr.

CITY PROJECT NO.	ZONE MAP NO.	SEGMENT NO.	SHEET	OF
631991	K13-K15	S3	78	98

Date: 12 Mar 2015 - 5:56pm User: zsharp
Drawing Name: LT_PL04-07.dwg

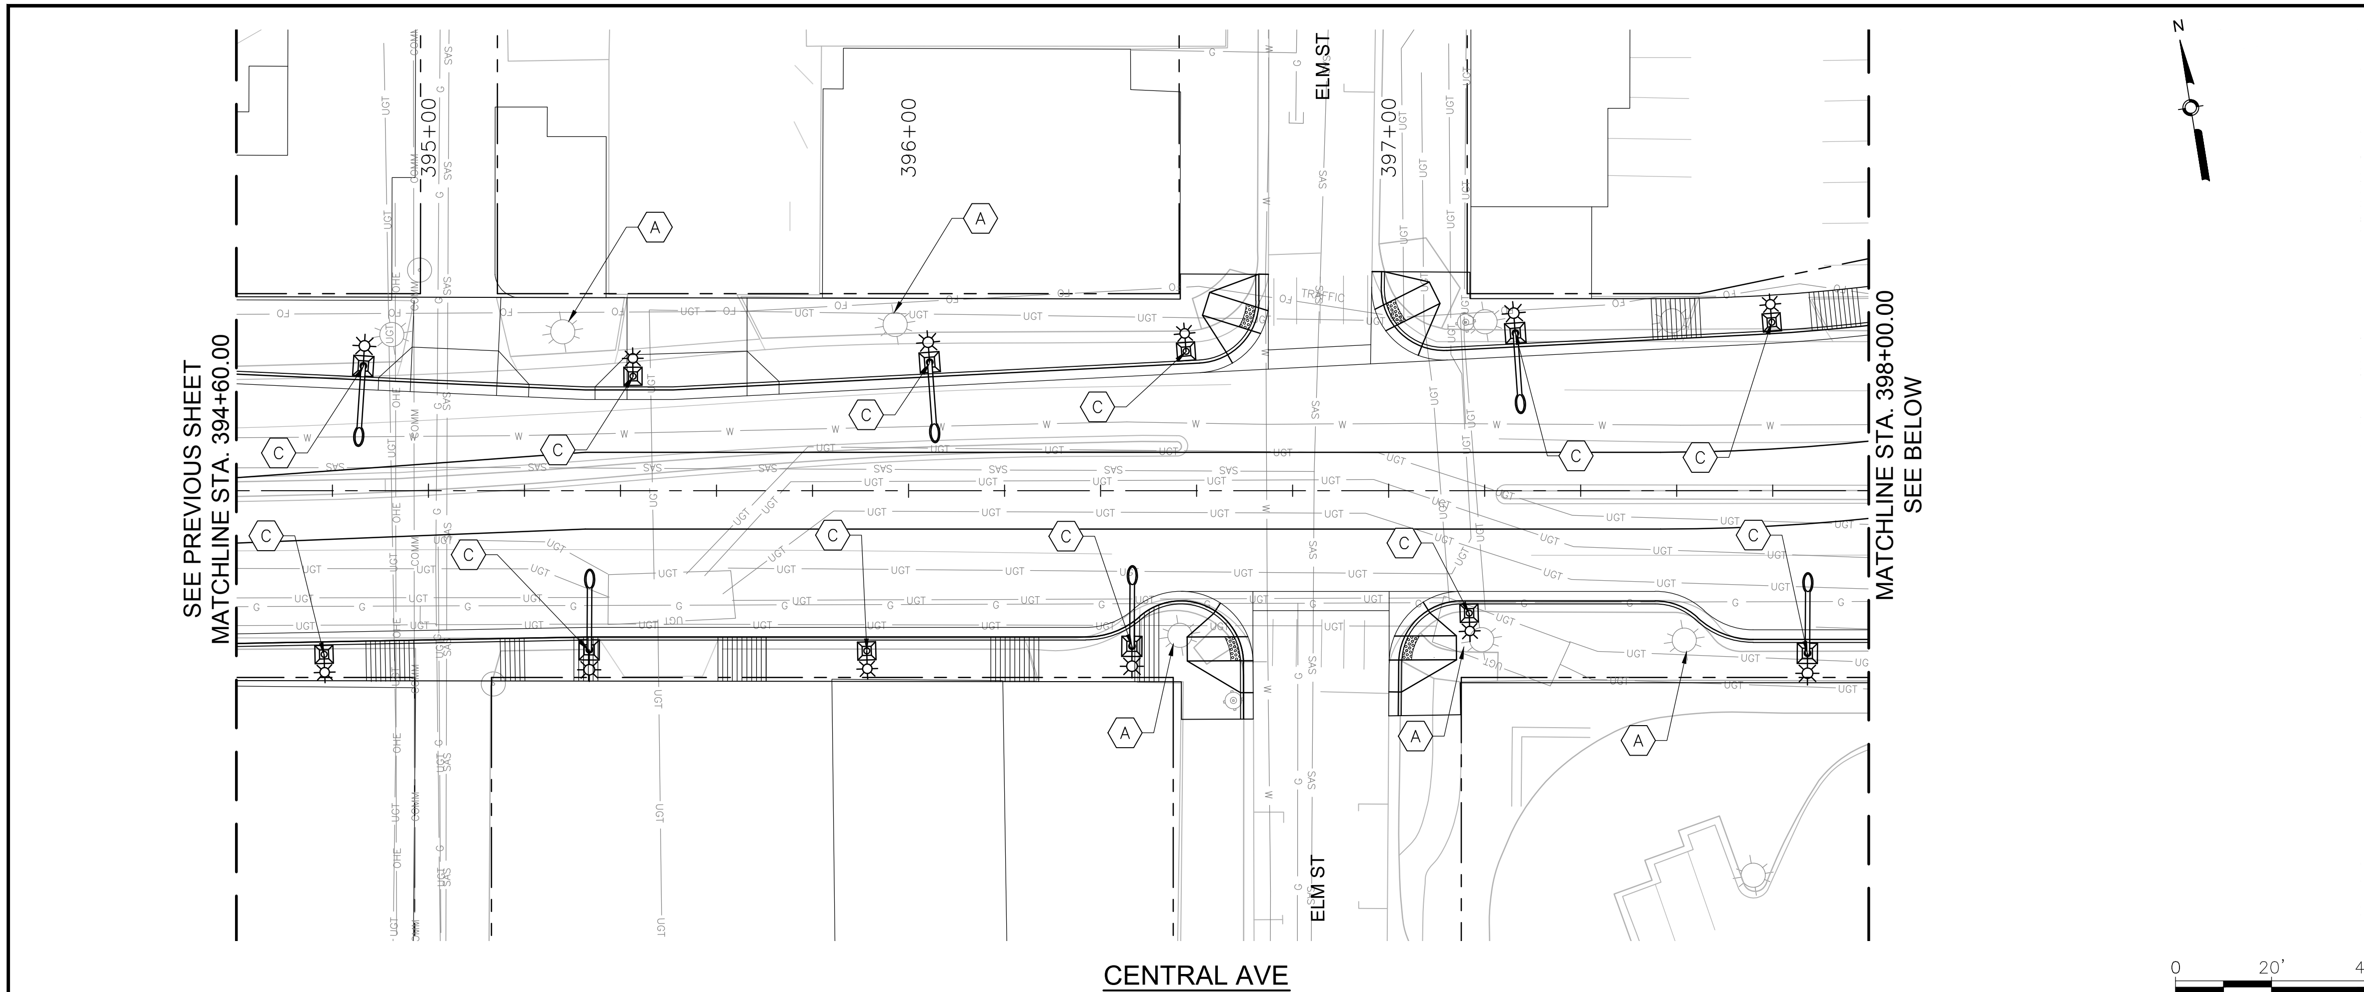

CENTRAL AVE

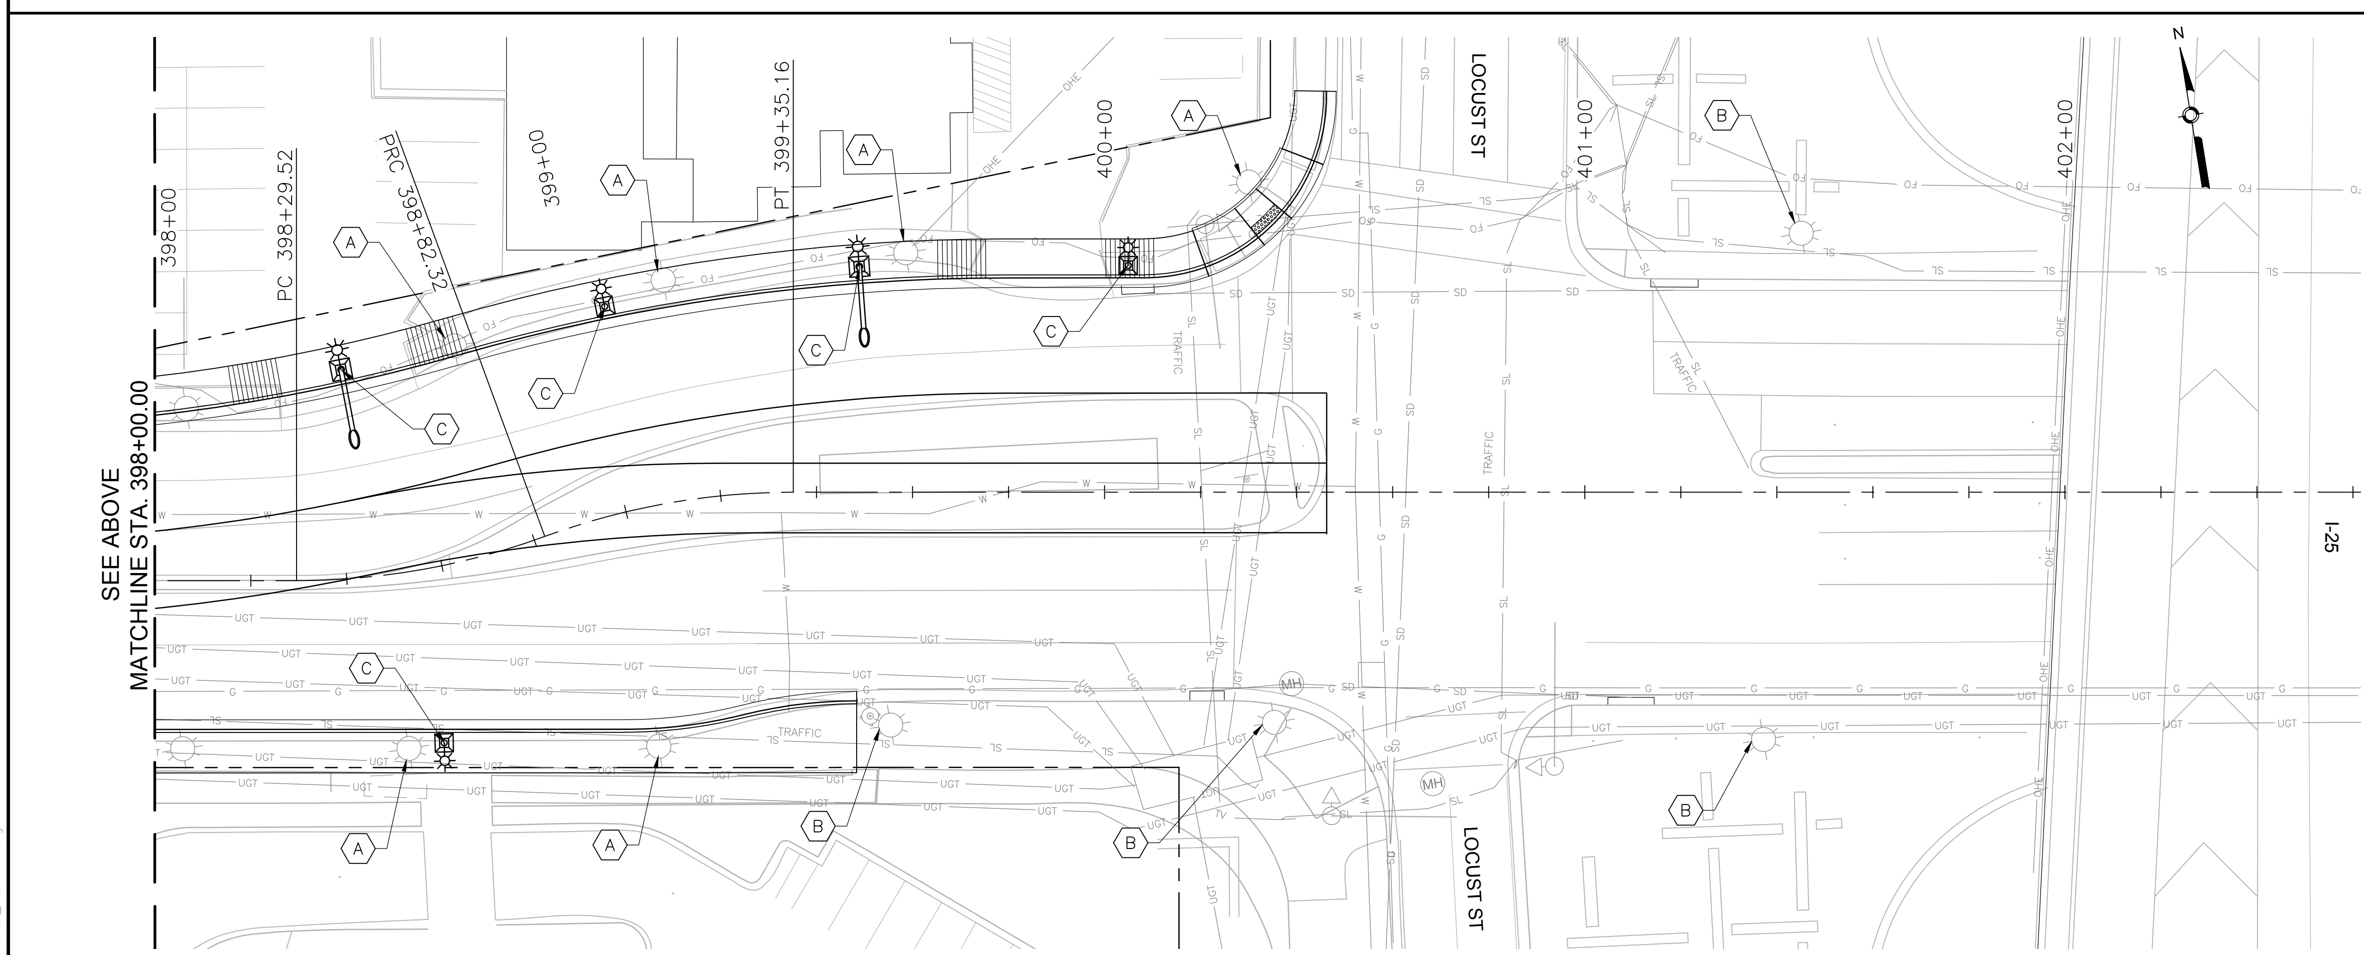

CENTRAL AVE

GENERAL NOTES

1.

KEYED NOTES

A. REMOVE AND SALVAGE EXISTING STREET LIGHT
B. EXISTING STREET LIGHT TO REMAIN IN PLACE
C. INSTALL NEW STREET LIGHT POLE AND LUMINAIRE

AS BUILT INFORMATION

CONTRACTOR	DATE:
WORK STAKED BY	DATE:
INSPECTOR'S ACCEPTANCE BY	DATE:
FIELD VERIFICATION BY	DATE:
DRAWINGS CORRECTED BY	DATE:

MICRO-FILM INFORMATION

RECORDED BY	DATE:
NO.	

BENCHMARKS

PROJECT PRIMARY BENCHMARK: 5_K16A
A CITY OF ALBUQUERQUE 2 INCH BRASS DISC SET FLUSH IN THE SIDEWALK AND STAMPED "5-K16A". THE MONUMENT IS LOCATED ON THE NORTH SIDE OF CENTRAL AVE BETWEEN STANFORD DR AND COLUMBIA DR SE.
NM SPC CENTRAL ZONE GRID:
N: 1485016.971 USFT
E: 1530495.993 USFT
ELEV: 5174.054

SURVEY INFORMATION

FIELD NOTES

NO.	BY	DATE

30% REVIEW

PRELIMINARY
NOT FOR CONSTRUCTION
03/2015

REVISIONS

NO.	DATE	REMARKS	BY

DESIGN

DESIGNED BY: RC	DATE: 3/12/2015
DRAWN BY: RC	DATE: 3/12/2015
CHECKED BY: XX	DATE: 3/12/2015

HDR
2155 LOUISIANA BLVD NE, SUITE 9500
ALBUQUERQUE, NM 87110
MAIN: (505) 830-5400
FAX: (505) 830-5454

ABQ RIDE

CITY OF ALBUQUERQUE
TRANSIT DEPARTMENT
ABQ RIDE

TITLE: CENTRAL AVENUE ALBUQUERQUE RAPID TRANSIT
LIGHTING PLAN

Design Review Committee	City Engineer Approval	Last Design Update	Mo./Day/Yr.	Mo./Day/Yr.

CITY PROJECT NO.	ZONE MAP NO.	SEGMENT NO.	SHEET	OF
631991	K13-K15	S3	79	98

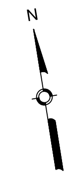

TYPICAL SIGNAL FACE LENS ARRANGEMENTS

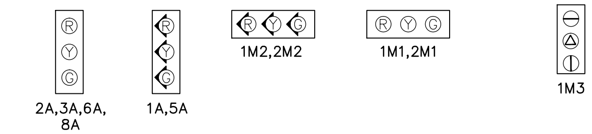

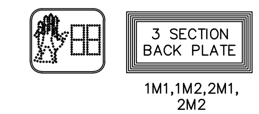

SIGNAL PHASING

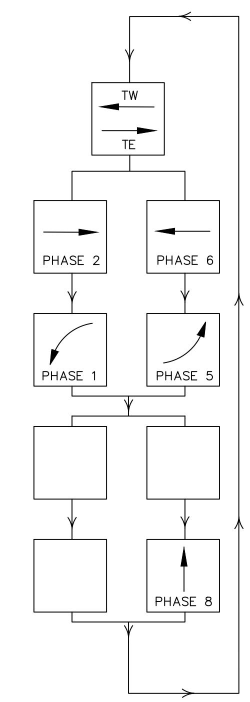

ABBREVIATIONS

MAI	MASTARM NUMBER
PP1	PEDESTAL POLE NUMBER
PPB1	PEDESTRIAN PUSH BUTTON NUMBER
CC1	CONTROL CABINET NUMBER
SC1	SPLICE CABINET NUMBER
PB1	PULL BOX NUMBER (SIGNALS)
PBS1	PULL BOX NUMBER (POWER)
3A	SIGNAL HEAD NUMBER
P1	PEDESTRIAN SIGNAL NUMBER
MH1	TRAFFIC MANHOLE NUMBER

SYMBOL KEY

MAX	SIGNAL & CABINET ID
X	CONDUIT RUN ID (SIGNALS)
SX	CONDUIT RUN ID (POWER SERVICE)
CX	CONDUIT RUN ID (INTERCONNECT)
FX	CONDUIT RUN ID (FLASHER)

FLASH CONDITION

RED BALL

RED BALL

INITIALIZATION

ALL RED, THEN PHASE 2 AND PHASE 6 GREEN

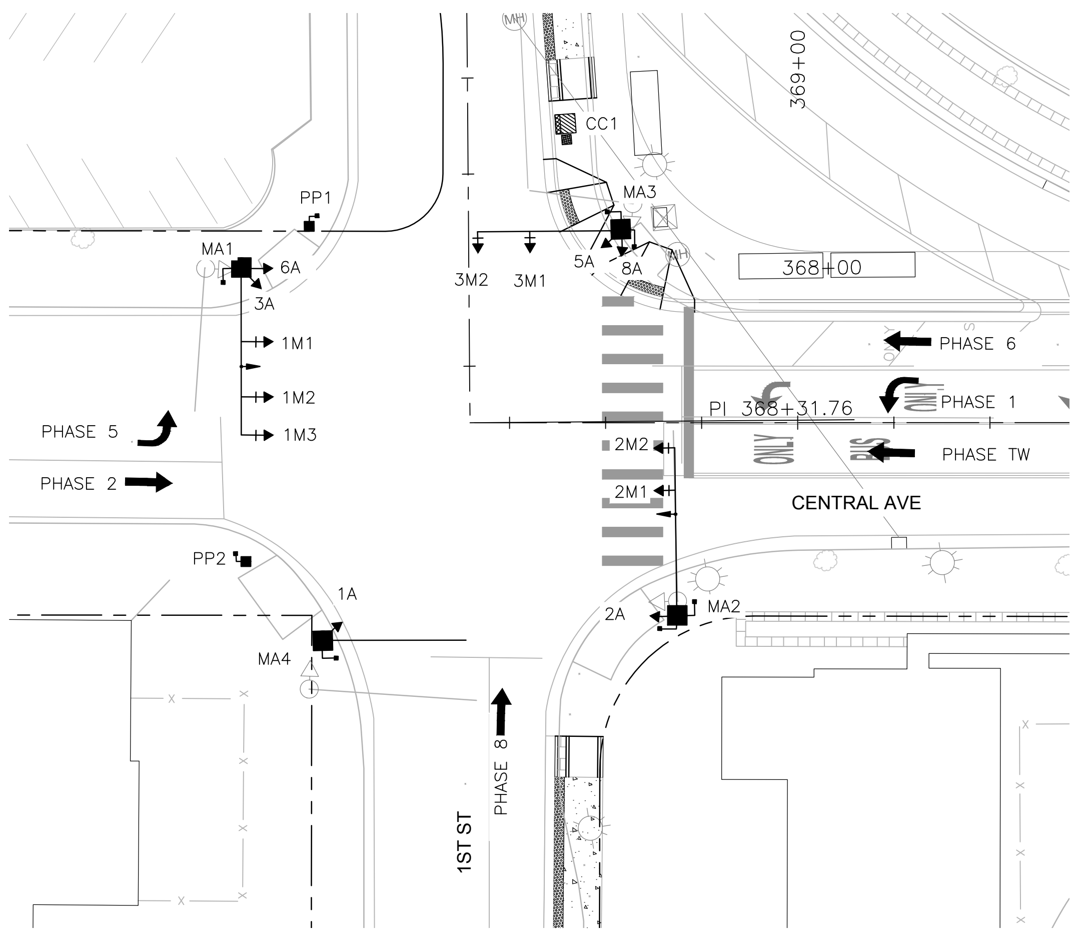

SIGNAL POLES AND MASTARMS			
ID #	TYPE	STATION	OFFSET
MA1	MASTARM - 35' TYPE II		
MA2	MASTARM - 35' TYPE II		
MA3	MASTARM - 30' TYPE II		
MA4	MASTARM - 30' TYPE II		
PP1	PEDESTAL - 10'		
PP2	PEDESTAL - 10'		
CC1	TYPE "P" CABINET		

STATIONS AND OFFSETS ARE FOR CONTRACTOR'S INFORMATION ONLY. EXACT LOCATIONS OF ALL FOUNDATIONS SHALL BE FIELD VERIFIED IN ACCORDANCE WITH BID ITEM 663049 PRE-CONSTRUCTION UTILITY SURVEY.

0 20' 40'

HDR
2155 LOUISIANA BLVD NE, SUITE 9500
ALBUQUERQUE, NM 87110
MAIN: (505) 830-5400
FAX: (505) 830-5454

AS BUILT INFORMATION
CONTRACTOR DATE:
WORK STAKED BY DATE:
INSPECTOR'S ACCEPTANCE BY DATE:
FIELD VERIFICATION BY DATE:
DRAWINGS CORRECTED BY DATE:

MICRO-FILM INFORMATION
RECORDED BY DATE:
NO.

BENCHMARKS
PROJECT PRIMARY BENCHMARK: 5_K16A
A CITY OF ALBUQUERQUE 2 INCH BRASS DISC SET FLUSH IN THE SIDEWALK AND STAMPED "5-K16A". THE MONUMENT IS LOCATED ON THE NORTH SIDE OF CENTRAL AVE BETWEEN STANFORD DR AND COLUMBIA DR SE.
NM SPC CENTRAL ZONE GRID:
N: 1485016.971 USFT
E: 1530495.993 USFT
ELEV: 5174.054

SURVEY INFORMATION
FIELD NOTES
NO. | BY | DATE

30% REVIEW

PRELIMINARY
NOT FOR CONSTRUCTION
03/2015

REVISIONS
NO. | DATE | REMARKS | BY

DESIGN
DESIGNED BY: XX DATE: 3/12/2015
DRAWN BY: XX DATE: 3/12/2015
CHECKED BY: XX DATE: 3/12/2015

ABQRIDE
CITY OF ALBUQUERQUE
TRANSIT DEPARTMENT
ABQ RIDE

TITLE: CENTRAL AVENUE ALBUQUERQUE RAPID TRANSIT
SIGNALIZATION PLAN
CENTRAL AVE AT 1ST ST

Design Review Committee	City Engineer Approval	Last Design Update	Mo./Day/Yr.	Mo./Day/Yr.

CITY PROJECT NO.	ZONE MAP NO.	SEGMENT NO.	SHEET	OF
631991	K13–K15	S3	80	98

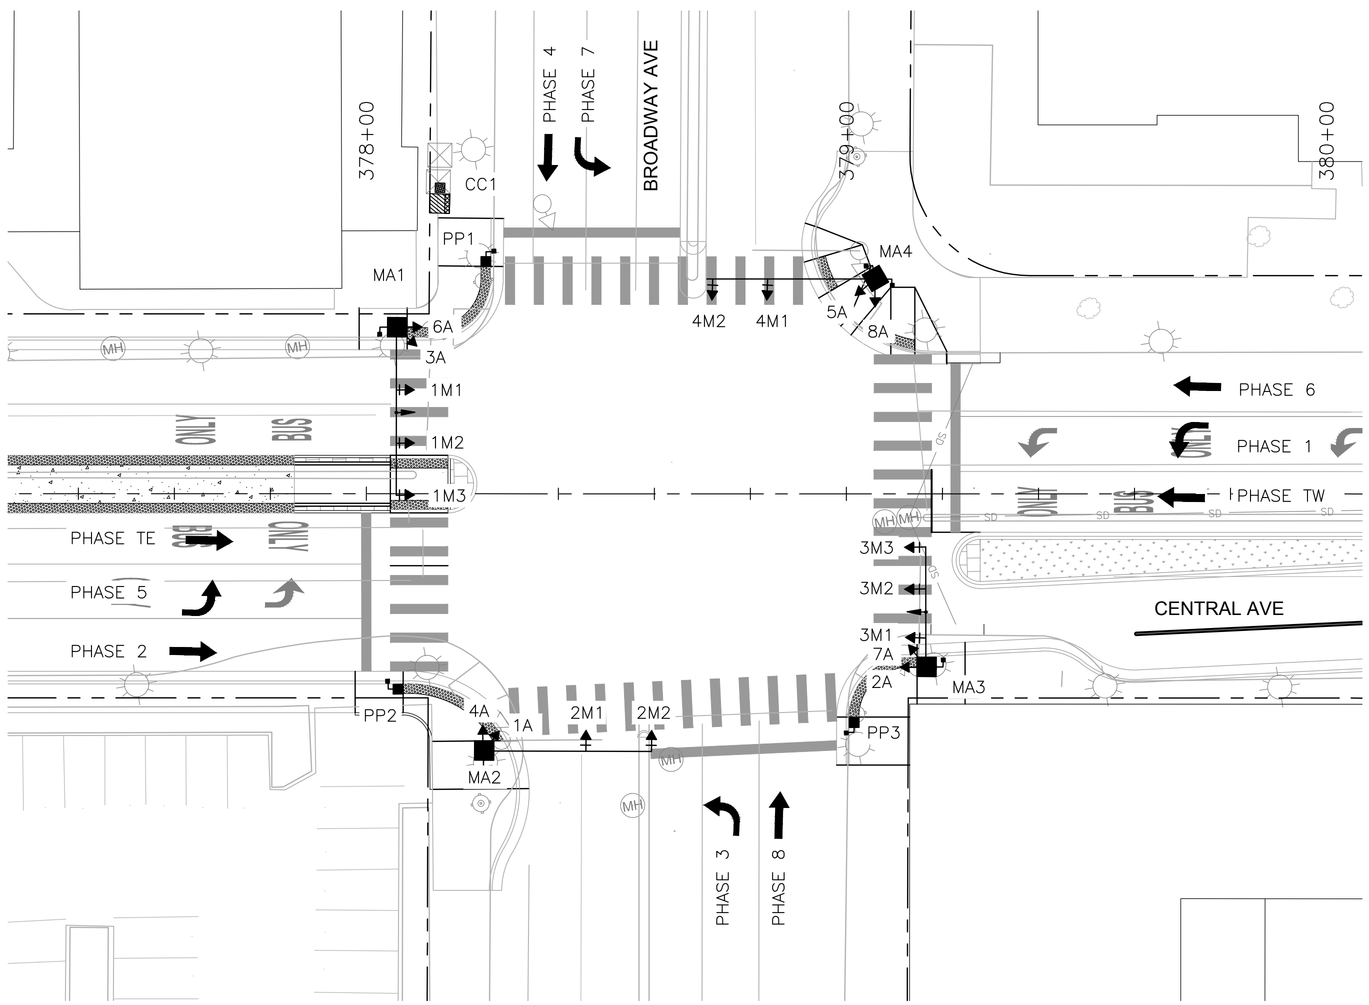

TYPICAL SIGNAL FACE LENS ARRANGEMENTS

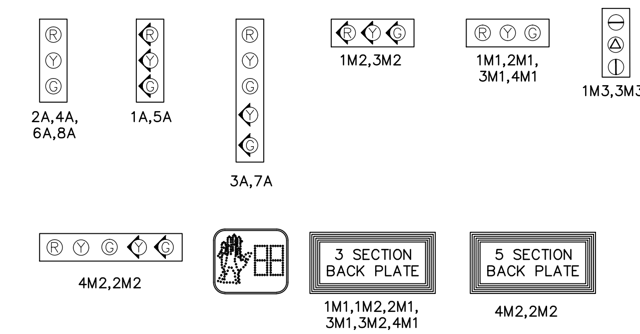

ABBREVIATIONS

MAI	MASTARM NUMBER
PP1	PEDESTAL POLE NUMBER
PPB1	PEDESTRIAN PUSH BUTTON NUMBER
CC1	CONTROL CABINET NUMBER
SC1	SPLICE CABINET NUMBER
PB1	PULL BOX NUMBER (SIGNALS)
PBS1	PULL BOX NUMBER (POWER)
3A	SIGNAL HEAD NUMBER
P1	PEDESTRIAN SIGNAL NUMBER
MH1	TRAFFIC MANHOLE NUMBER

SYMBOL KEY

MAX	SIGNAL & CABINET ID
X	CONDUIT RUN ID (SIGNALS)
SX	CONDUIT RUN ID (POWER SERVICE)
CX	CONDUIT RUN ID (INTERCONNECT)
FX	CONDUIT RUN ID (FLASHER)

FLASH CONDITION

RED BALL

RED BALL

INITIALIZATION

ALL RED, THEN PHASE 2 AND PHASE 6 GREEN

SIGNAL PHASING

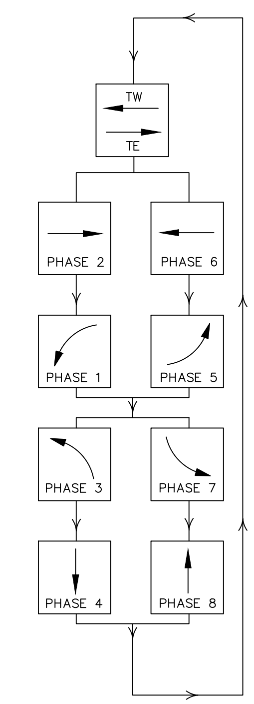

SIGNAL POLES AND MASTARMS			
ID #	TYPE	STATION	OFFSET
MA1	MASTARM - 35' TYPE II		
MA2	MASTARM - 35' TYPE II		
MA3	MASTARM - 25' TYPE II		
MA4	MASTARM - 35' TYPE II		
PP1	PEDESTAL - 10'		
PP2	PEDESTAL - 10'		
PP3	PEDESTAL - 10'		
CC1	TYPE "P" CABINET		

STATIONS AND OFFSETS ARE FOR CONTRACTOR'S INFORMATION ONLY. EXACT LOCATIONS OF ALL FOUNDATIONS SHALL BE FIELD VERIFIED IN ACCORDANCE WITH BID ITEM 663049 PRE-CONSTRUCTION UTILITY SURVEY.

0 20' 40'

AS BUILT INFORMATION

CONTRACTOR — DATE:
WORK STAKED BY — DATE:
INSPECTOR'S ACCEPTANCE BY — DATE:
FIELD VERIFICATION BY — DATE:
DRAWINGS CORRECTED BY — DATE:

MICRO-FILM INFORMATION

RECORDED BY — DATE:
NO.

BENCHMARKS

PROJECT PRIMARY BENCHMARK: 5_K16A
A CITY OF ALBUQUERQUE 2 INCH BRASS DISC SET FLUSH IN THE SIDEWALK AND STAMPED "5-K16A". THE MONUMENT IS LOCATED ON THE NORTH SIDE OF CENTRAL AVE BETWEEN STANFORD DR AND COLUMBIA DR SE.
NM SPC CENTRAL ZONE GRID:
N: 1485016.971 USFT
E: 1530495.993 USFT
ELEV: 5174.054

SURVEY INFORMATION

NO.	FIELD NOTES BY	DATE

30% REVIEW

PRELIMINARY
NOT FOR CONSTRUCTION
03/2015

REVISIONS

NO.	DATE	REMARKS	BY

DESIGN

DESIGNED BY: XX DATE: 3/12/2015
DRAWN BY: XX DATE: 3/12/2015
CHECKED BY: XX DATE: 3/12/2015

HDR
2155 LOUISIANA BLVD NE, SUITE 9500
ALBUQUERQUE, NM 87110
MAIN: (505) 830-5400
FAX: (505) 830-5454

ABQ RIDE

CITY OF ALBUQUERQUE
TRANSIT DEPARTMENT
ABQ RIDE

TITLE: CENTRAL AVENUE ALBUQUERQUE RAPID TRANSIT
SIGNALIZATION PLAN
CENTRAL AVE AT BROADWAY BLVD

Design Review Committee	City Engineer Approval	Last Design Update	Mo./Day/Yr.	Mo./Day/Yr.

CITY PROJECT NO.	ZONE MAP NO.	SEGMENT NO.	SHEET	OF
631991	K13–K15	S3	81	98

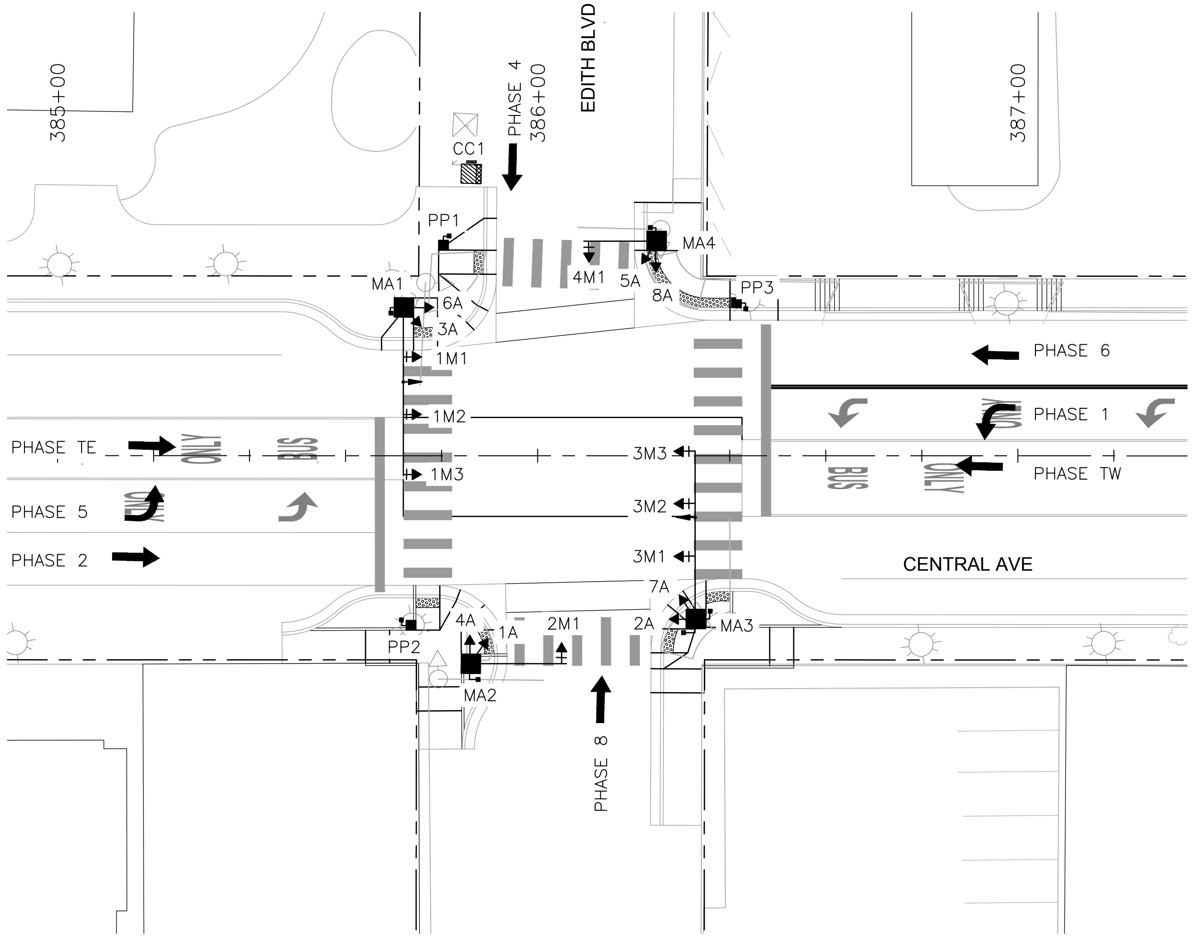

TYPICAL SIGNAL FACE LENS ARRANGEMENTS

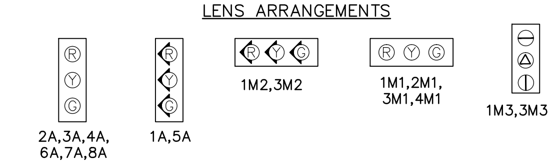

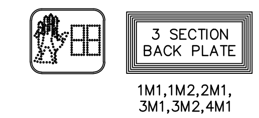

SIGNAL PHASING

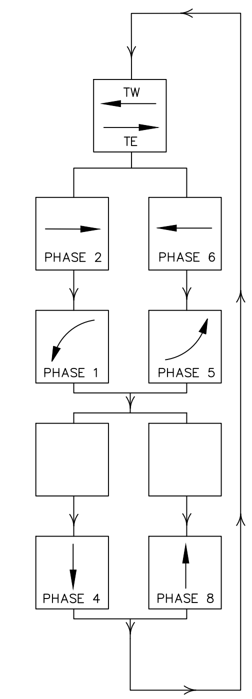

ABBREVIATIONS

MAI	MASTARM NUMBER
PP1	PEDESTAL POLE NUMBER
PPB1	PEDESTRIAN PUSH BUTTON NUMBER
CC1	CONTROL CABINET NUMBER
SC1	SPLICE CABINET NUMBER
PB1	PULL BOX NUMBER (SIGNALS)
PBS1	PULL BOX NUMBER (POWER)
3A	SIGNAL HEAD NUMBER
P1	PEDESTRIAN SIGNAL NUMBER
MH1	TRAFFIC MANHOLE NUMBER

SYMBOL KEY

MAX	SIGNAL & CABINET ID
X	CONDUIT RUN ID (SIGNALS)
SX	CONDUIT RUN ID (POWER SERVICE)
CX	CONDUIT RUN ID (INTERCONNECT)
FX	CONDUIT RUN ID (FLASHER)

FLASH CONDITION

RED BALL

RED BALL

INITIALIZATION

ALL RED, THEN PHASE 2 AND PHASE 6 GREEN

SIGNAL POLES AND MASTARMS

ID #	TYPE	STATION	OFFSET
MA1	MASTARM - 35' TYPE II		
MA2	MASTARM - 20' TYPE II		
MA3	MASTARM - 35' TYPE II		
MA4	MASTARM - 15' TYPE II		
PP1	PEDESTAL - 10'		
PP2	PEDESTAL - 10'		
PP3	PEDESTAL - 10'		
CC1	TYPE "P" CABINET		

STATIONS AND OFFSETS ARE FOR CONTRACTOR'S INFORMATION ONLY. EXACT LOCATIONS OF ALL FOUNDATIONS SHALL BE FIELD VERIFIED IN ACCORDANCE WITH BID ITEM 663049 PRE-CONSTRUCTION UTILITY SURVEY.

0 20' 40'

2155 LOUISIANA BLVD NE, SUITE 9500
ALBUQUERQUE, NM 87110
MAIN: (505) 830-5400
FAX: (505) 830-5454

AS BUILT INFORMATION

CONTRACTOR

WORK STAKED BY DATE:

INSPECTOR'S ACCEPTANCE BY DATE:

FIELD VERIFICATION BY DATE:

DRAWINGS CORRECTED BY DATE:

MICRO-FILM INFORMATION

RECORDED BY DATE:

NO.

BENCHMARKS

PROJECT PRIMARY BENCHMARK: 5_K16A

A CITY OF ALBUQUERQUE 2 INCH BRASS DISC SET FLUSH IN THE SIDEWALK AND STAMPED "5-K16A". THE MONUMENT IS LOCATED ON THE NORTH SIDE OF CENTRAL AVE BETWEEN STANFORD DR AND COLUMBIA DR SE.

NM SPC CENTRAL ZONE GRID:

N: 1485016.971 USFT

E: 1530495.993 USFT

ELEV: 5174.054

SURVEY INFORMATION

FIELD NOTES

NO.	BY	DATE

30% REVIEW

PRELIMINARY

NOT FOR CONSTRUCTION

03/2015

REVISIONS

NO.	DATE	REMARKS	BY

DESIGN

DESIGNED BY: XX DATE: 3/12/2015

DRAWN BY: XX DATE: 3/12/2015

CHECKED BY: XX DATE: 3/12/2015

CITY OF ALBUQUERQUE
TRANSIT DEPARTMENT
ABQ RIDE

TITLE: CENTRAL AVENUE ALBUQUERQUE RAPID TRANSIT
SIGNALIZATION PLAN
CENTRAL AVE AT EDITH ST

Design Review Committee	City Engineer Approval	Last Design Update	Mo./Day/Yr.	Mo./Day/Yr.

CITY PROJECT NO.	ZONE MAP NO.	SEGMENT NO.	SHEET	OF
631991	K13–K15	S3	82	98

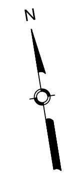

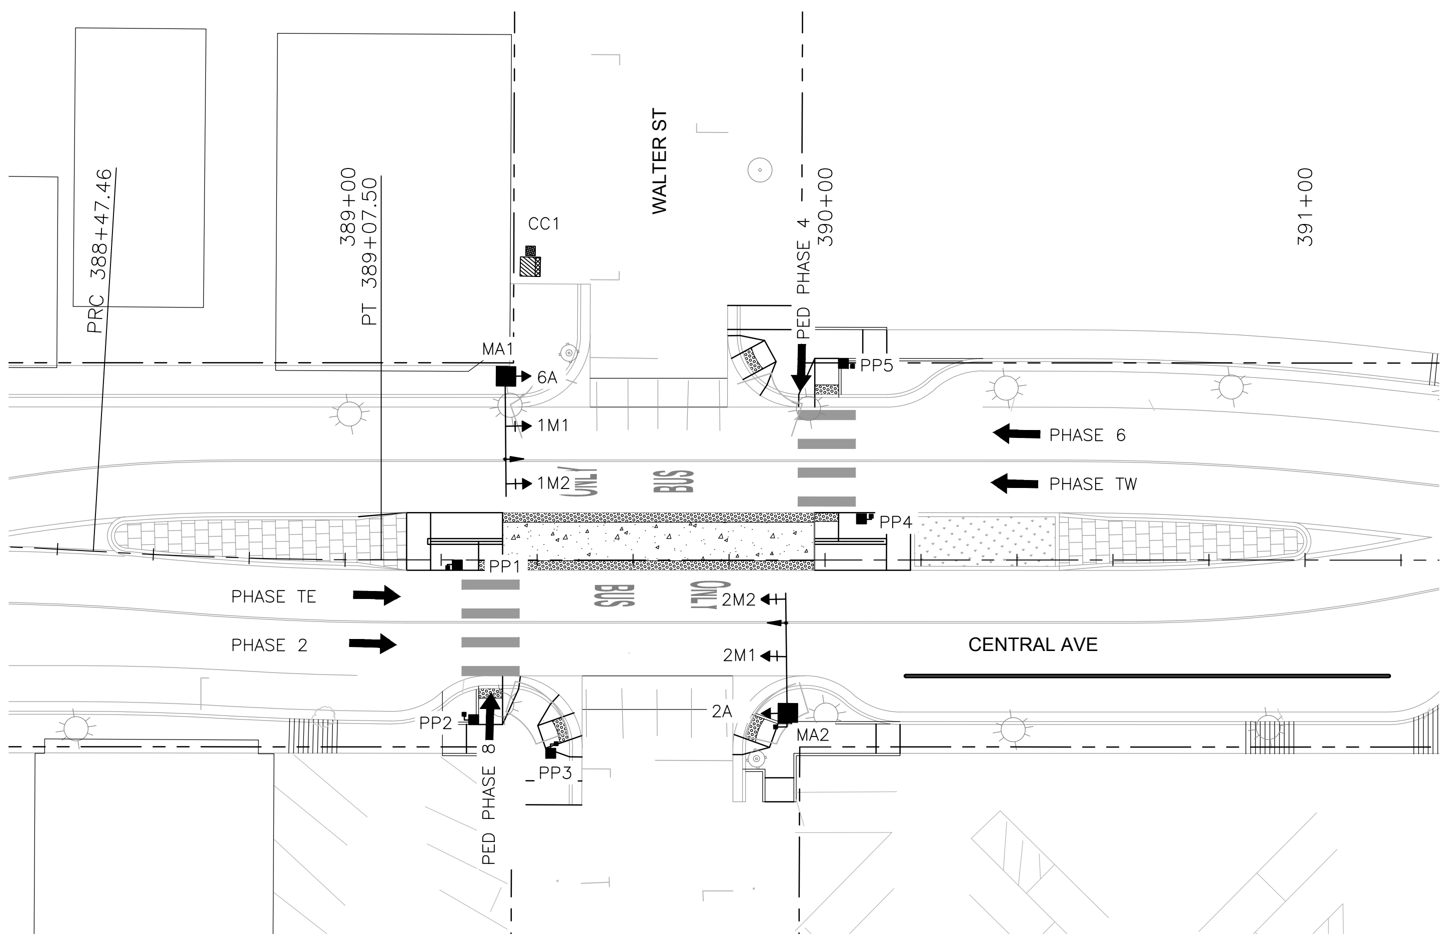

TYPICAL SIGNAL FACE LENS ARRANGEMENTS

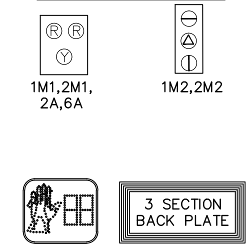

ABBREVIATIONS

MAI	MASTARM NUMBER
PP1	PEDESTAL POLE NUMBER
PPB1	PEDESTRIAN PUSH BUTTON NUMBER
CC1	CONTROL CABINET NUMBER
SC1	SPLICE CABINET NUMBER
PB1	PULL BOX NUMBER (SIGNALS)
PBS1	PULL BOX NUMBER (POWER)
3A	SIGNAL HEAD NUMBER
P1	PEDESTRIAN SIGNAL NUMBER
MH1	TRAFFIC MANHOLE NUMBER

SYMBOL KEY

MAX	SIGNAL & CABINET ID
X	CONDUIT RUN ID (SIGNALS)
SX	CONDUIT RUN ID (POWER SERVICE)
IX	CONDUIT RUN ID (INTERCONNECT)
FX	CONDUIT RUN ID (FLASHER)

FLASH CONDITION

RED BALL

RED BALL

INITIALIZATION

ALL RED, THEN PHASE 2 AND PHASE 6 GREEN

SIGNAL PHASING

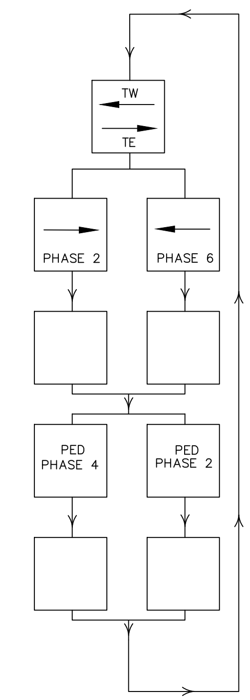

SIGNAL POLES AND MASTARMS

ID #	TYPE	STATION	OFFSET
MA1	MASTARM - 25' TYPE II		
MA2	MASTARM - 25' TYPE II		
PP1	PEDESTAL - 10'		
PP2	PEDESTAL - 10'		
PP3	PEDESTAL - 10'		
PP4	PEDESTAL - 10'		
PP5	PEDESTAL - 10'		
CC1	TYPE "P" CABINET		

STATIONS AND OFFSETS ARE FOR CONTRACTOR'S INFORMATION ONLY. EXACT LOCATIONS OF ALL FOUNDATIONS SHALL BE FIELD VERIFIED IN ACCORDANCE WITH BID ITEM 663049 PRE-CONSTRUCTION UTILITY SURVEY.

0 20' 40'

HDR
2155 LOUISIANA BLVD NE, SUITE 9500
ALBUQUERQUE, NM 87110
MAIN: (505) 830-5400
FAX: (505) 830-5454

AS BUILT INFORMATION

CONTRACTOR

WORK STAKED BY DATE:

INSPECTOR'S ACCEPTANCE BY DATE:

FIELD VERIFICATION BY DATE:

DRAWINGS CORRECTED BY DATE:

MICRO-FILM INFORMATION

RECORDED BY DATE:

NO.

BENCHMARKS

PROJECT PRIMARY BENCHMARK: 5_K16A

A CITY OF ALBUQUERQUE 2 INCH BRASS DISC SET FLUSH IN THE SIDEWALK AND STAMPED "5-K16A". THE MONUMENT IS LOCATED ON THE NORTH SIDE OF CENTRAL AVE BETWEEN STANFORD DR AND COLUMBIA DR SE.

NM SPC CENTRAL ZONE GRID:

N: 1485016.971 USFT

E: 1530495.993 USFT

ELEV: 5174.054

SURVEY INFORMATION

FIELD NOTES

NO.	BY	DATE

30% REVIEW

PRELIMINARY

NOT FOR CONSTRUCTION

03/2015

REVISIONS

NO.	DATE	REMARKS	BY

DESIGN

DESIGNED BY: XX DATE: 3/12/2015

DRAWN BY: XX DATE: 3/12/2015

CHECKED BY: XX DATE: 3/12/2015

ABQ RIDE

CITY OF ALBUQUERQUE
TRANSIT DEPARTMENT
ABQ RIDE

TITLE: CENTRAL AVENUE ALBUQUERQUE RAPID TRANSIT
SIGNALIZATION PLAN
CENTRAL AVE AT WALTER ST

Design Review Committee	City Engineer Approval	Last Design Update	Mo./Day/Yr.	Mo./Day/Yr.

CITY PROJECT NO.	ZONE MAP NO.	SEGMENT NO.	SHEET	OF
631991	K13–K15	S3	83	98

TYPICAL SIGNAL FACE
LENS ARRANGEMENTS

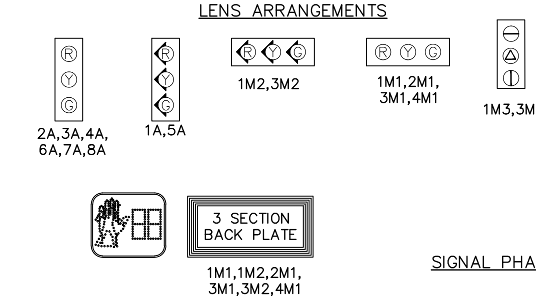

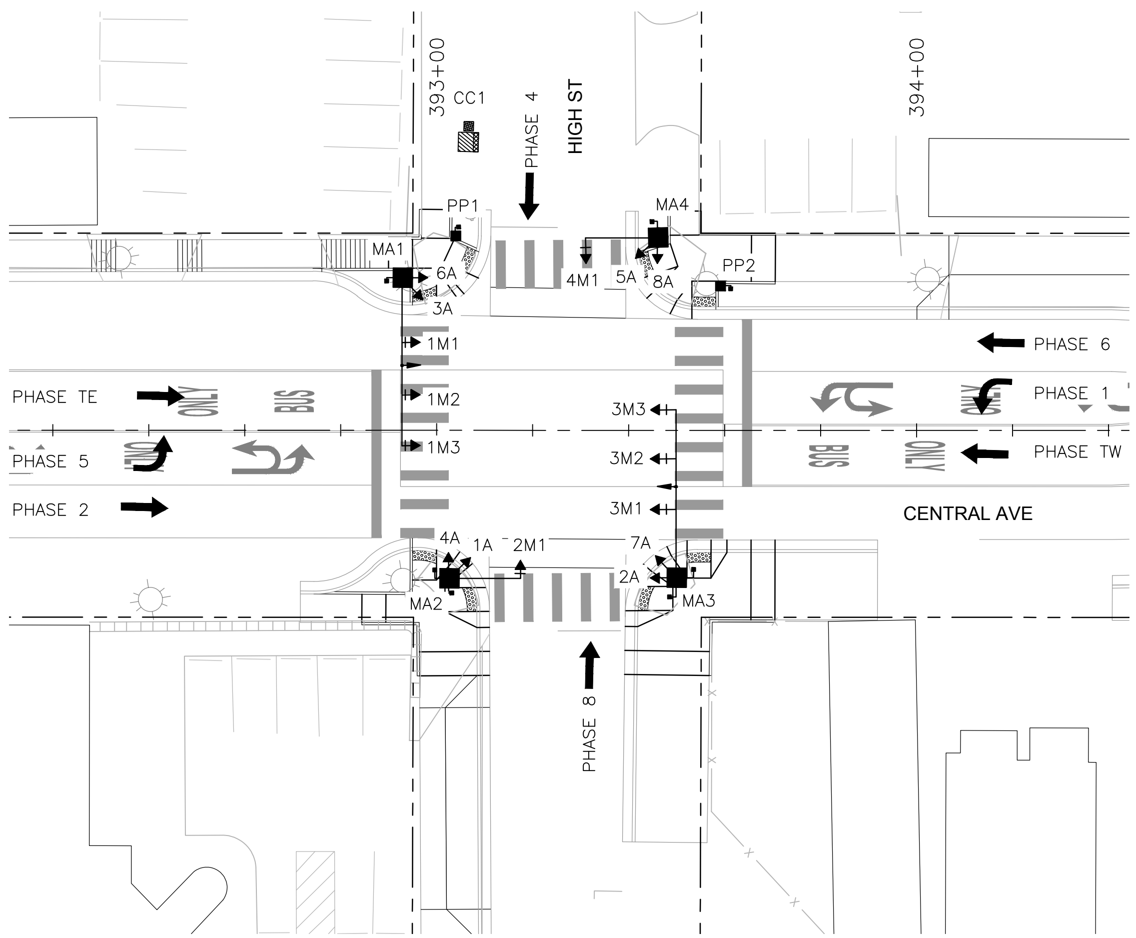

ABBREVIATIONS

MAI	MASTARM NUMBER
PP1	PEDESTAL POLE NUMBER
PPB1	PEDESTRIAN PUSH BUTTON NUMBER
CC1	CONTROL CABINET NUMBER
SC1	SPLICE CABINET NUMBER
PB1	PULL BOX NUMBER (SIGNALS)
PBS1	PULL BOX NUMBER (POWER)
3A	SIGNAL HEAD NUMBER
P1	PEDESTRIAN SIGNAL NUMBER
MH1	TRAFFIC MANHOLE NUMBER

SYMBOL KEY

MAX	SIGNAL & CABINET ID
X	CONDUIT RUN ID (SIGNALS)
SX	CONDUIT RUN ID (POWER SERVICE)
CX	CONDUIT RUN ID (INTERCONNECT)
FX	CONDUIT RUN ID (FLASHER)

FLASH CONDITION

RED BALL

RED BALL

INITIALIZATION

ALL RED, THEN PHASE 2 AND PHASE 6 GREEN

SIGNAL PHASING

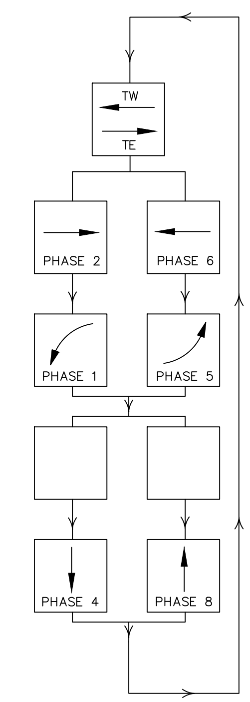

SIGNAL POLES AND MASTARMS			
ID #	TYPE	STATION	OFFSET
MA1	MASTARM - 35' TYPE II		
MA2	MASTARM - 15' TYPE II		
MA3	MASTARM - 35' TYPE II		
MA4	MASTARM - 15' TYPE II		
PP1	PEDESTAL - 10'		
PP2	PEDESTAL - 10'		
CC1	TYPE "P" CABINET		

STATIONS AND OFFSETS ARE FOR CONTRACTOR'S INFORMATION ONLY. EXACT LOCATIONS OF ALL FOUNDATIONS SHALL BE FIELD VERIFIED IN ACCORDANCE WITH BID ITEM 663049 PRE-CONSTRUCTION UTILITY SURVEY.

0 20' 40'

HDR
2155 LOUISIANA BLVD NE, SUITE 9500
ALBUQUERQUE, NM 87110
MAIN: (505) 830-5400
FAX: (505) 830-5454

AS BUILT INFORMATION

CONTRACTOR
WORK STAKED BY DATE:
INSPECTOR'S ACCEPTANCE BY DATE:
FIELD VERIFICATION BY DATE:
DRAWINGS CORRECTED BY DATE:

MICRO-FILM INFORMATION

RECORDED BY DATE:
NO.

BENCHMARKS

PROJECT PRIMARY BENCHMARK: 5_K16A
A CITY OF ALBUQUERQUE 2 INCH BRASS DISC SET FLUSH IN THE SIDEWALK AND STAMPED "5-K16A". THE MONUMENT IS LOCATED ON THE NORTH SIDE OF CENTRAL AVE BETWEEN STANFORD DR AND COLUMBIA DR SE.
NM SPC CENTRAL ZONE GRID:
N: 1485016.971 USFT
E: 1530495.993 USFT
ELEV: 5174.054

SURVEY INFORMATION

FIELD NOTES
NO. | BY | DATE

30% REVIEW

PRELIMINARY
NOT FOR CONSTRUCTION
03/2015

REVISIONS
NO. | DATE | REMARKS | BY

DESIGN
DESIGNED BY: XX DATE: 3/12/2015
DRAWN BY: XX DATE: 3/12/2015
CHECKED BY: XX DATE: 3/12/2015

ABQRIDE

CITY OF ALBUQUERQUE
TRANSIT DEPARTMENT
ABQ RIDE

TITLE: CENTRAL AVENUE ALBUQUERQUE RAPID TRANSIT
SIGNALIZATION PLAN
CENTRAL AVE AT HIGH ST

Design Review Committee | City Engineer Approval | Last Design Update | Mo./Day/Yr. | Mo./Day/Yr.

CITY PROJECT NO.	ZONE MAP NO.	SEGMENT NO.	SHEET	OF
631991	K13–K15	S3	84	98

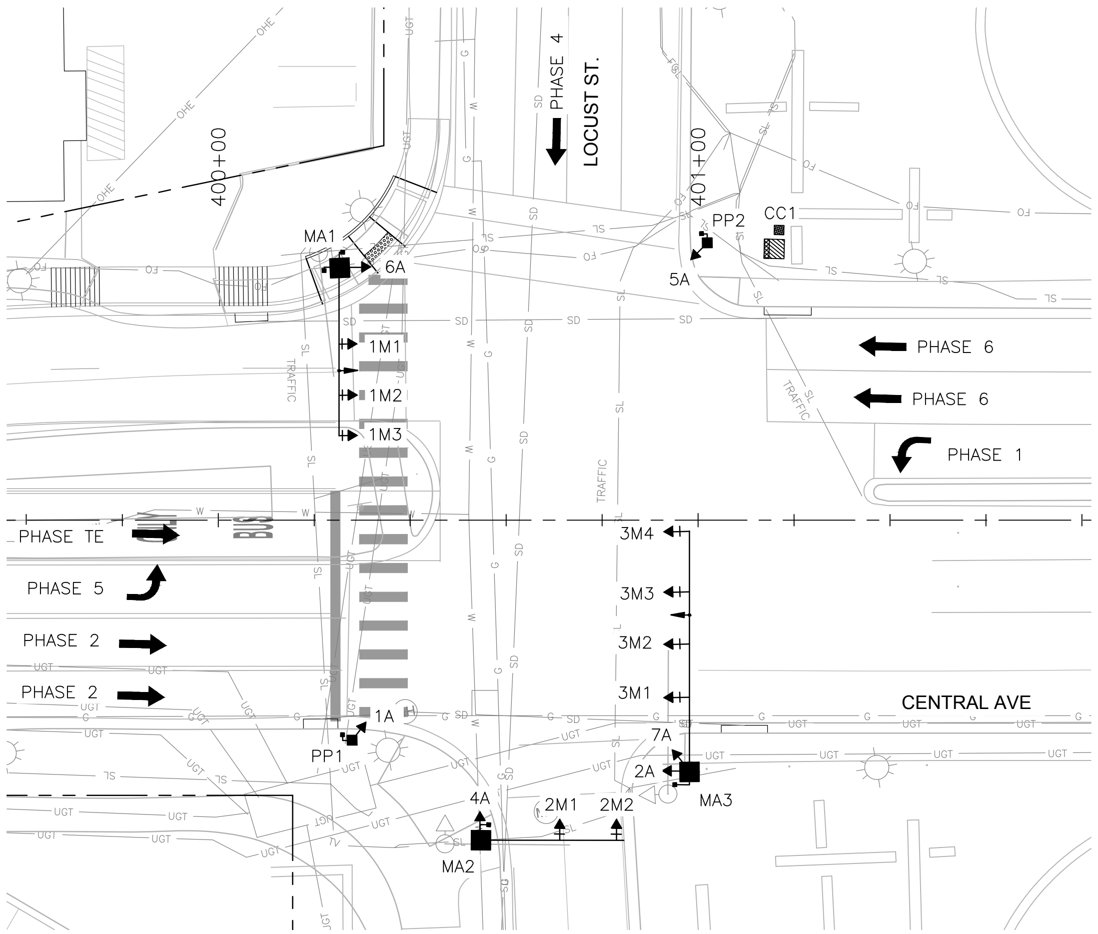

TYPICAL SIGNAL FACE LENS ARRANGEMENTS

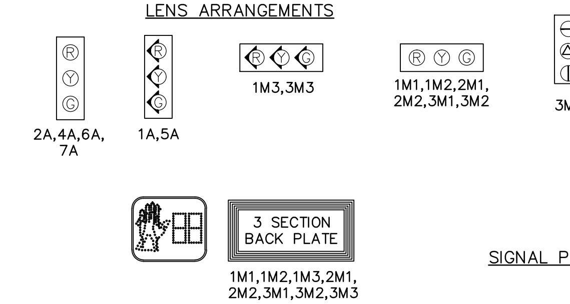

ABBREVIATIONS

MAI	MASTARM NUMBER
PP1	PEDESTAL POLE NUMBER
PPB1	PEDESTRIAN PUSH BUTTON NUMBER
CC1	CONTROL CABINET NUMBER
SC1	SPLICE CABINET NUMBER
PB1	PULL BOX NUMBER (SIGNALS)
PBS1	PULL BOX NUMBER (POWER)
3A	SIGNAL HEAD NUMBER
P1	PEDESTRIAN SIGNAL NUMBER
MH1	TRAFFIC MANHOLE NUMBER

SYMBOL KEY

MAX	SIGNAL & CABINET ID
X	CONDUIT RUN ID (SIGNALS)
SX	CONDUIT RUN ID (POWER SERVICE)
CX	CONDUIT RUN ID (INTERCONNECT)
FX	CONDUIT RUN ID (FLASHER)

FLASH CONDITION

RED BALL

RED BALL

INITIALIZATION

ALL RED, THEN PHASE 2 AND PHASE 6 GREEN

SIGNAL PHASING

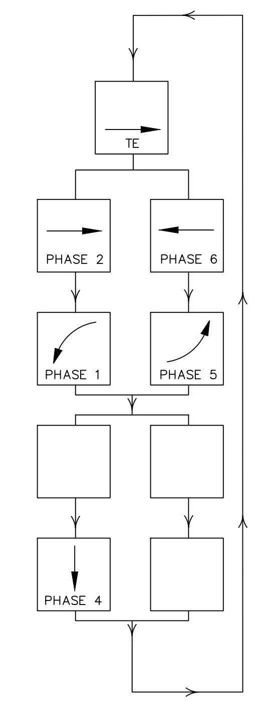

30% REVIEW

PRELIMINARY
NOT FOR CONSTRUCTION
03/2015

SIGNAL POLES AND MASTARMS			
ID #	TYPE	STATION	OFFSET
MA1	MASTARM - 35' TYPE II		
MA2	MASTARM - 30' TYPE II		
MA3	MASTARM - 50' TYPE II		
PP1	PEDESTAL - 13'		
PP2	PEDESTAL - 13'		
CC1	TYPE "P" CABINET		

STATIONS AND OFFSETS ARE FOR CONTRACTOR'S INFORMATION ONLY. EXACT LOCATIONS OF ALL FOUNDATIONS SHALL BE FIELD VERIFIED IN ACCORDANCE WITH BID ITEM 663049 PRE-CONSTRUCTION UTILITY SURVEY.

0 20' 40'

HDR
2155 LOUISIANA BLVD NE, SUITE 9500
ALBUQUERQUE, NM 87110
MAIN: (505) 830-5400
FAX: (505) 830-5454

AS BUILT INFORMATION
CONTRACTOR DATE:
WORK STAKED BY DATE:
INSPECTOR'S ACCEPTANCE BY DATE:
FIELD VERIFICATION BY DATE:
DRAWINGS CORRECTED BY DATE:

MICRO-FILM INFORMATION
RECORDED BY DATE:
NO.

BENCHMARKS
PROJECT PRIMARY BENCHMARK: 5_K16A
A CITY OF ALBUQUERQUE 2 INCH BRASS DISC SET FLUSH IN THE SIDEWALK AND STAMPED "5-K16A". THE MONUMENT IS LOCATED ON THE NORTH SIDE OF CENTRAL AVE BETWEEN STANFORD DR AND COLUMBIA DR SE.
NM SPC CENTRAL ZONE GRID:
N: 1485016.971 USFT
E: 1530495.993 USFT
ELEV: 5174.054

SURVEY INFORMATION
FIELD NOTES
NO. | BY | DATE

REVISIONS
NO. | DATE | REMARKS | BY

DESIGN
DESIGNED BY: XX DATE: 3/12/2015
DRAWN BY: XX DATE: 3/12/2015
CHECKED BY: XX DATE: 3/12/2015

ABQ RIDE

CITY OF ALBUQUERQUE
TRANSIT DEPARTMENT
ABQ RIDE

TITLE: CENTRAL AVENUE ALBUQUERQUE RAPID TRANSIT
SIGNALIZATION PLAN
CENTRAL AVE AT LOCUST

Design Review Committee	City Engineer Approval	Last Design Update	Mo./Day/Yr.	Mo./Day/Yr.

CITY PROJECT NO.	ZONE MAP NO.	SEGMENT NO.	SHEET	OF
631991	K13–K15	S3	85	98

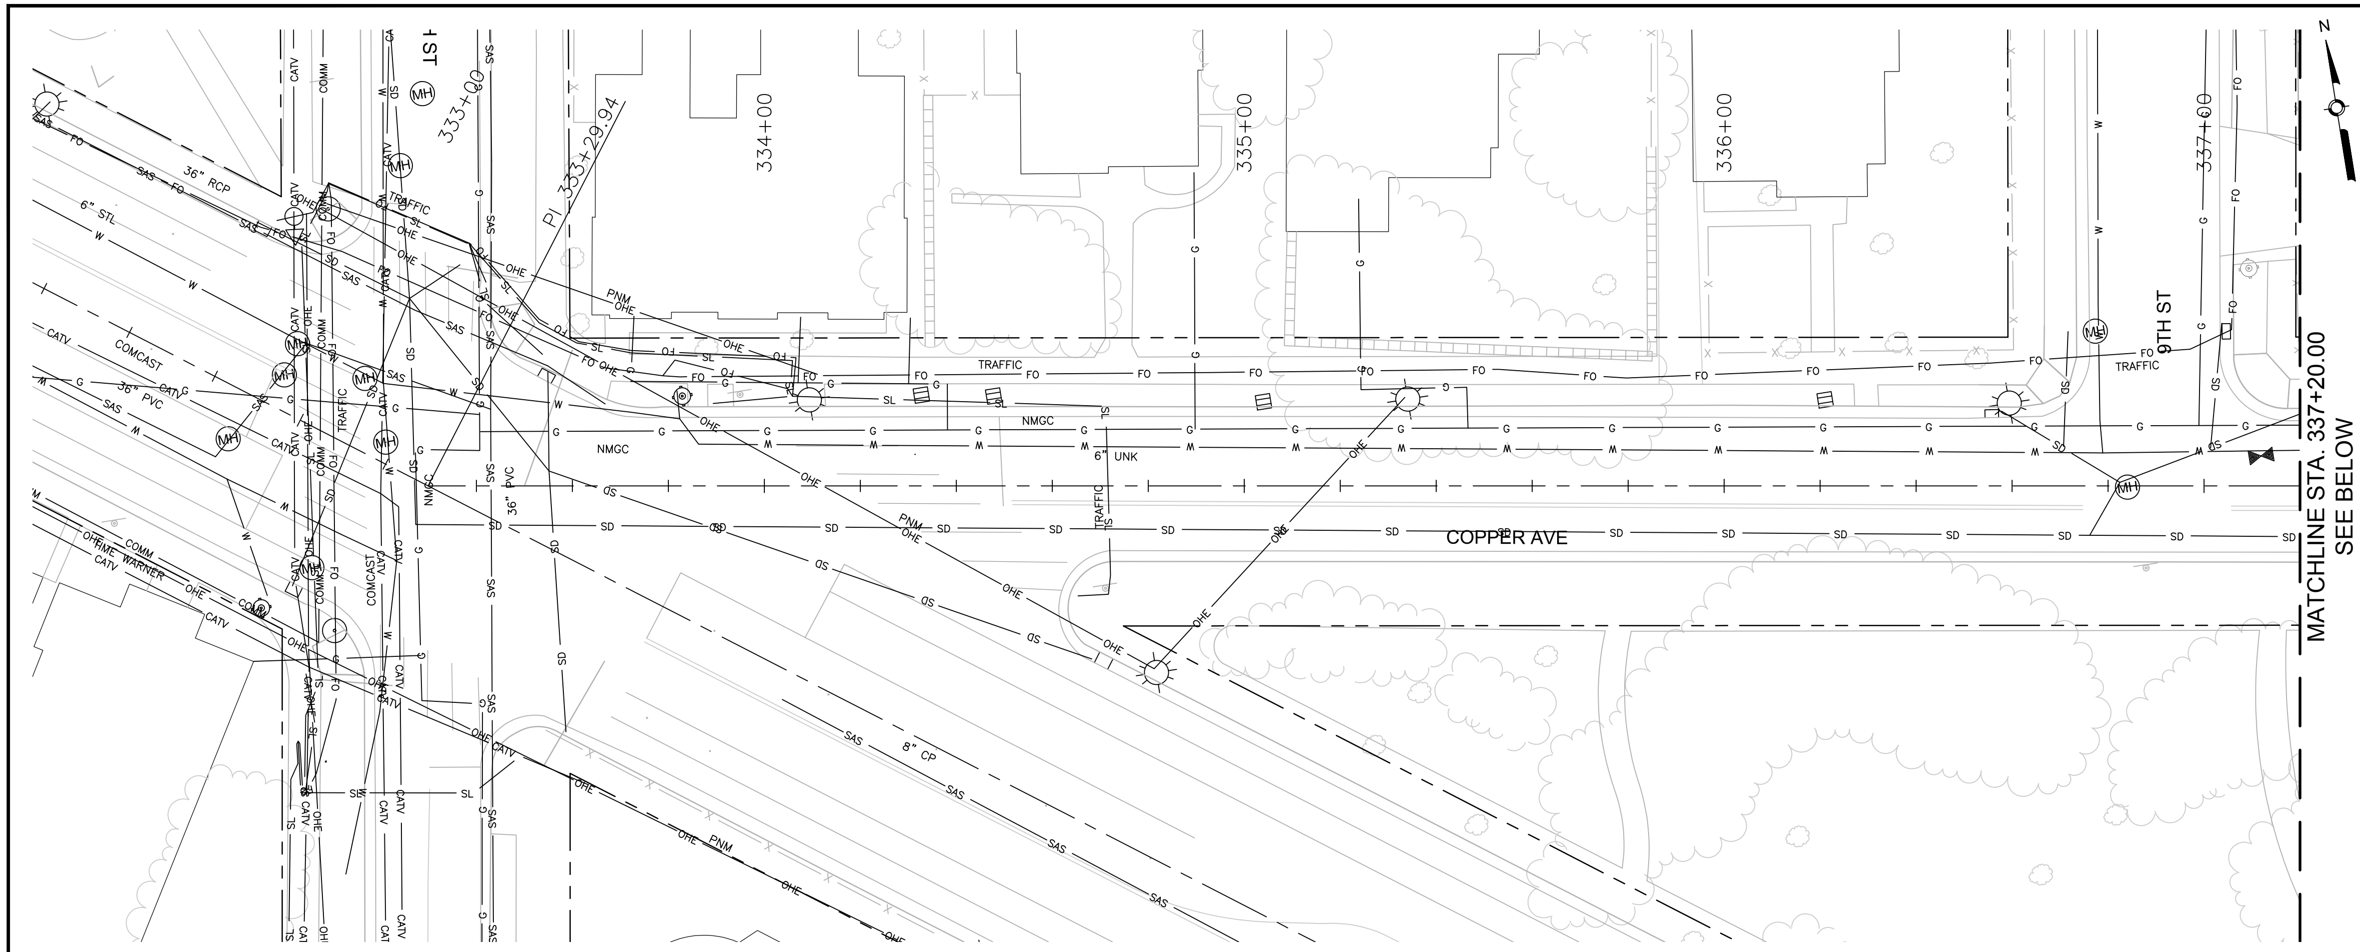

COPPER AVE

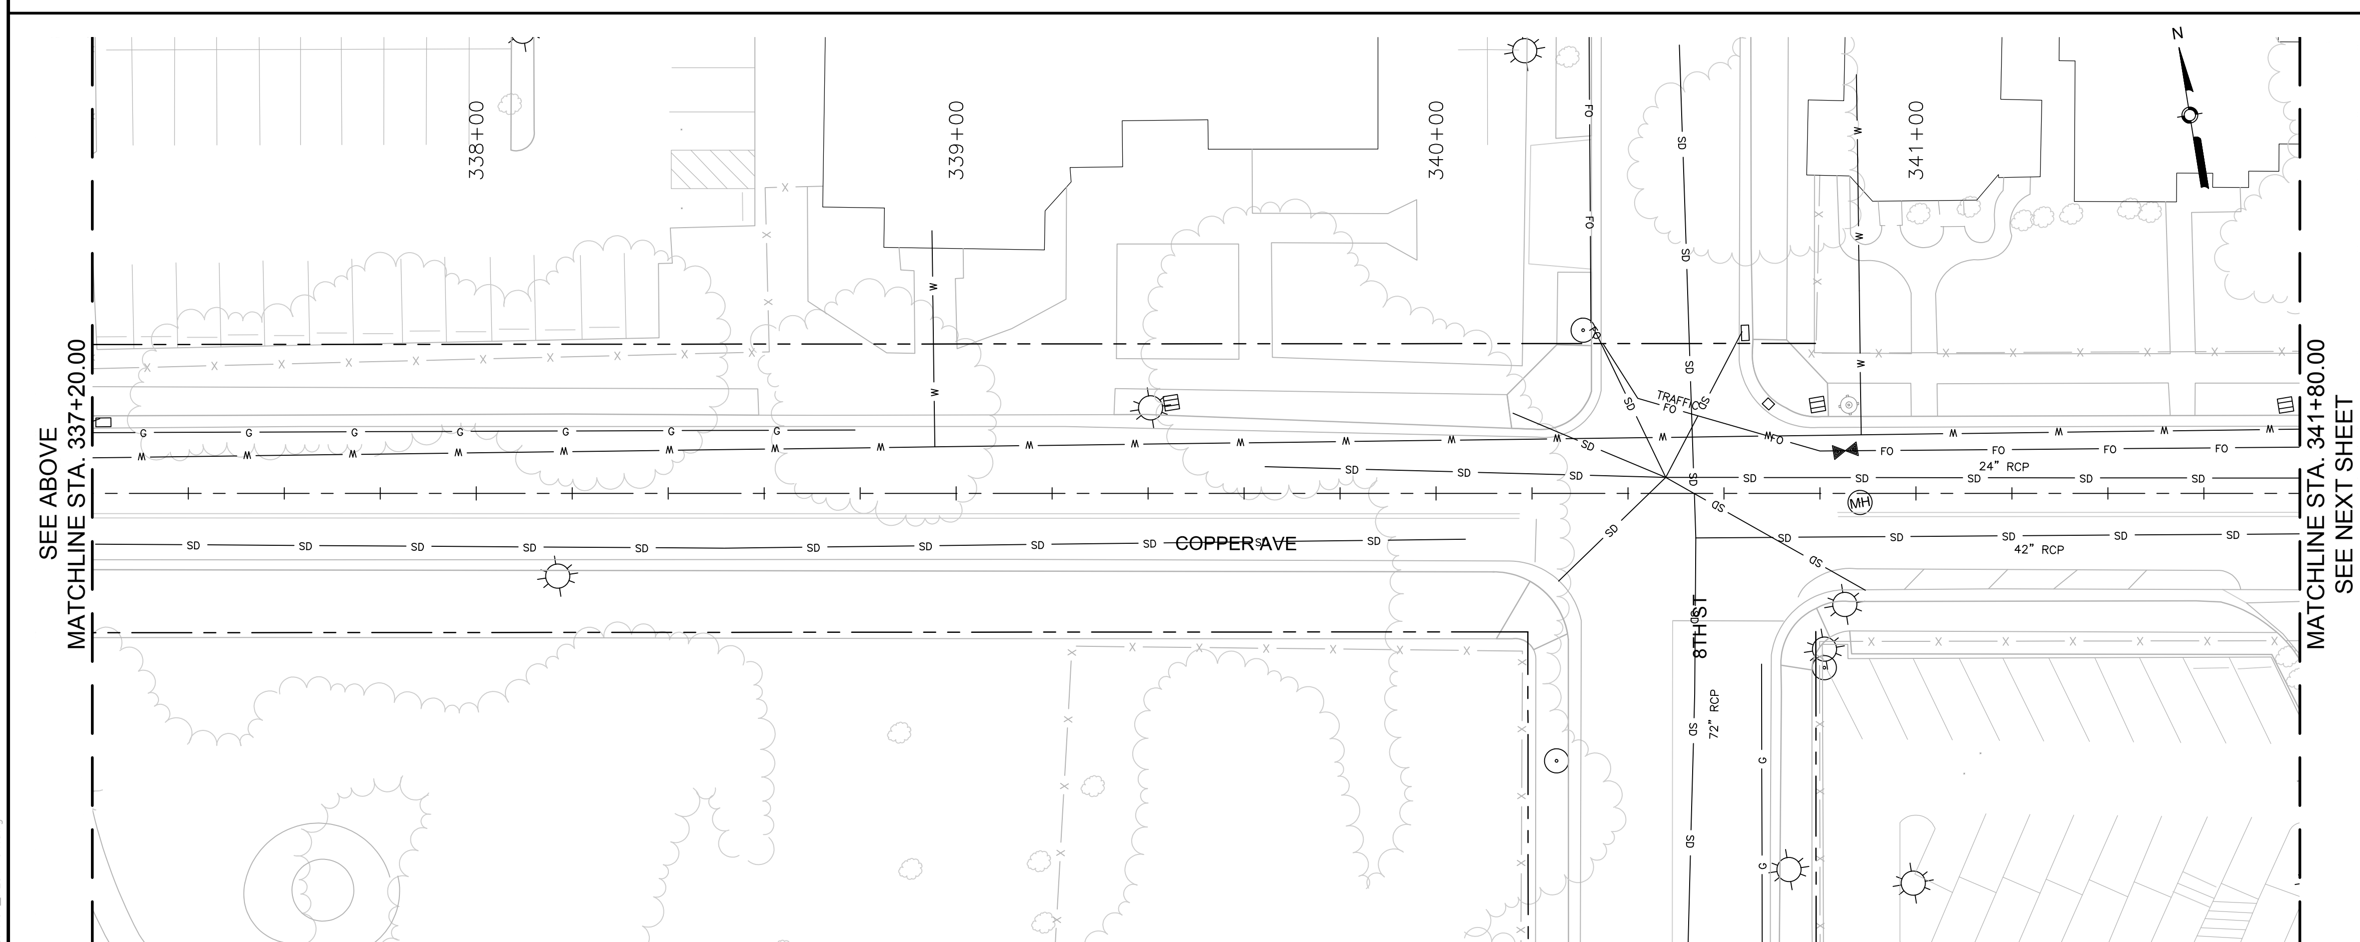

COPPER AVE

GENERAL NOTES

1.

KEYED NOTES

1.

LEGEND

THIS

THAT

AS BUILT INFORMATION

CONTRACTOR DATE:
WORK STAKED BY DATE:
INSPECTOR'S ACCEPTANCE BY DATE:
FIELD VERIFICATION BY DATE:
DRAWINGS CORRECTED BY DATE:

MICRO–FILM INFORMATION

RECORDED BY DATE:
NO.

BENCHMARKS

PROJECT PRIMARY BENCHMARK: 5_K16A
A CITY OF ALBUQUERQUE 2 INCH BRASS DISC SET FLUSH IN THE SIDEWALK AND STAMPED "5–K16A". THE MONUMENT IS LOCATED ON THE NORTH SIDE OF CENTRAL AVE BETWEEN STANFORD DR AND COLUMBIA DR SE.
NM SPC CENTRAL ZONE GRID:
N: 1485016.971 USFT
E: 1530495.993 USFT
ELEV: 5174.054

SURVEY INFORMATION

FIELD NOTES		
NO.	BY	DATE

30% REVIEW

PRELIMINARY
NOT FOR CONSTRUCTION
03/2015

NO.	DATE	REMARKS	BY

REVISIONS

DESIGN

DESIGNED BY: XX DATE: 3/20/2015
DRAWN BY: XX DATE: 3/20/2015
CHECKED BY: XX DATE: 3/20/2015

HDR
2155 LOUISIANA BLVD NE, SUITE 9500
ALBUQUERQUE, NM 87110
MAIN: (505) 830-5400
FAX: (505) 830-5454

ABQ RIDE

CITY OF ALBUQUERQUE
TRANSIT DEPARTMENT
ABQ RIDE

TITLE: CENTRAL AVENUE ALBUQUERQUE RAPID TRANSIT
EXISTING UTILITIES

Design Review Committee	City Engineer Approval		Mo./Day/Yr.	Mo./Day/Yr.
		Last Design Update		

CITY PROJECT NO.	ZONE MAP NO.	SEGMENT NO.	SHEET	OF
631991	K13–K15	S3	86	98

Date: 12 Mar 2015 – 4:14pm User: zsharp
Drawing Name: XUT_PL01–04.dwg

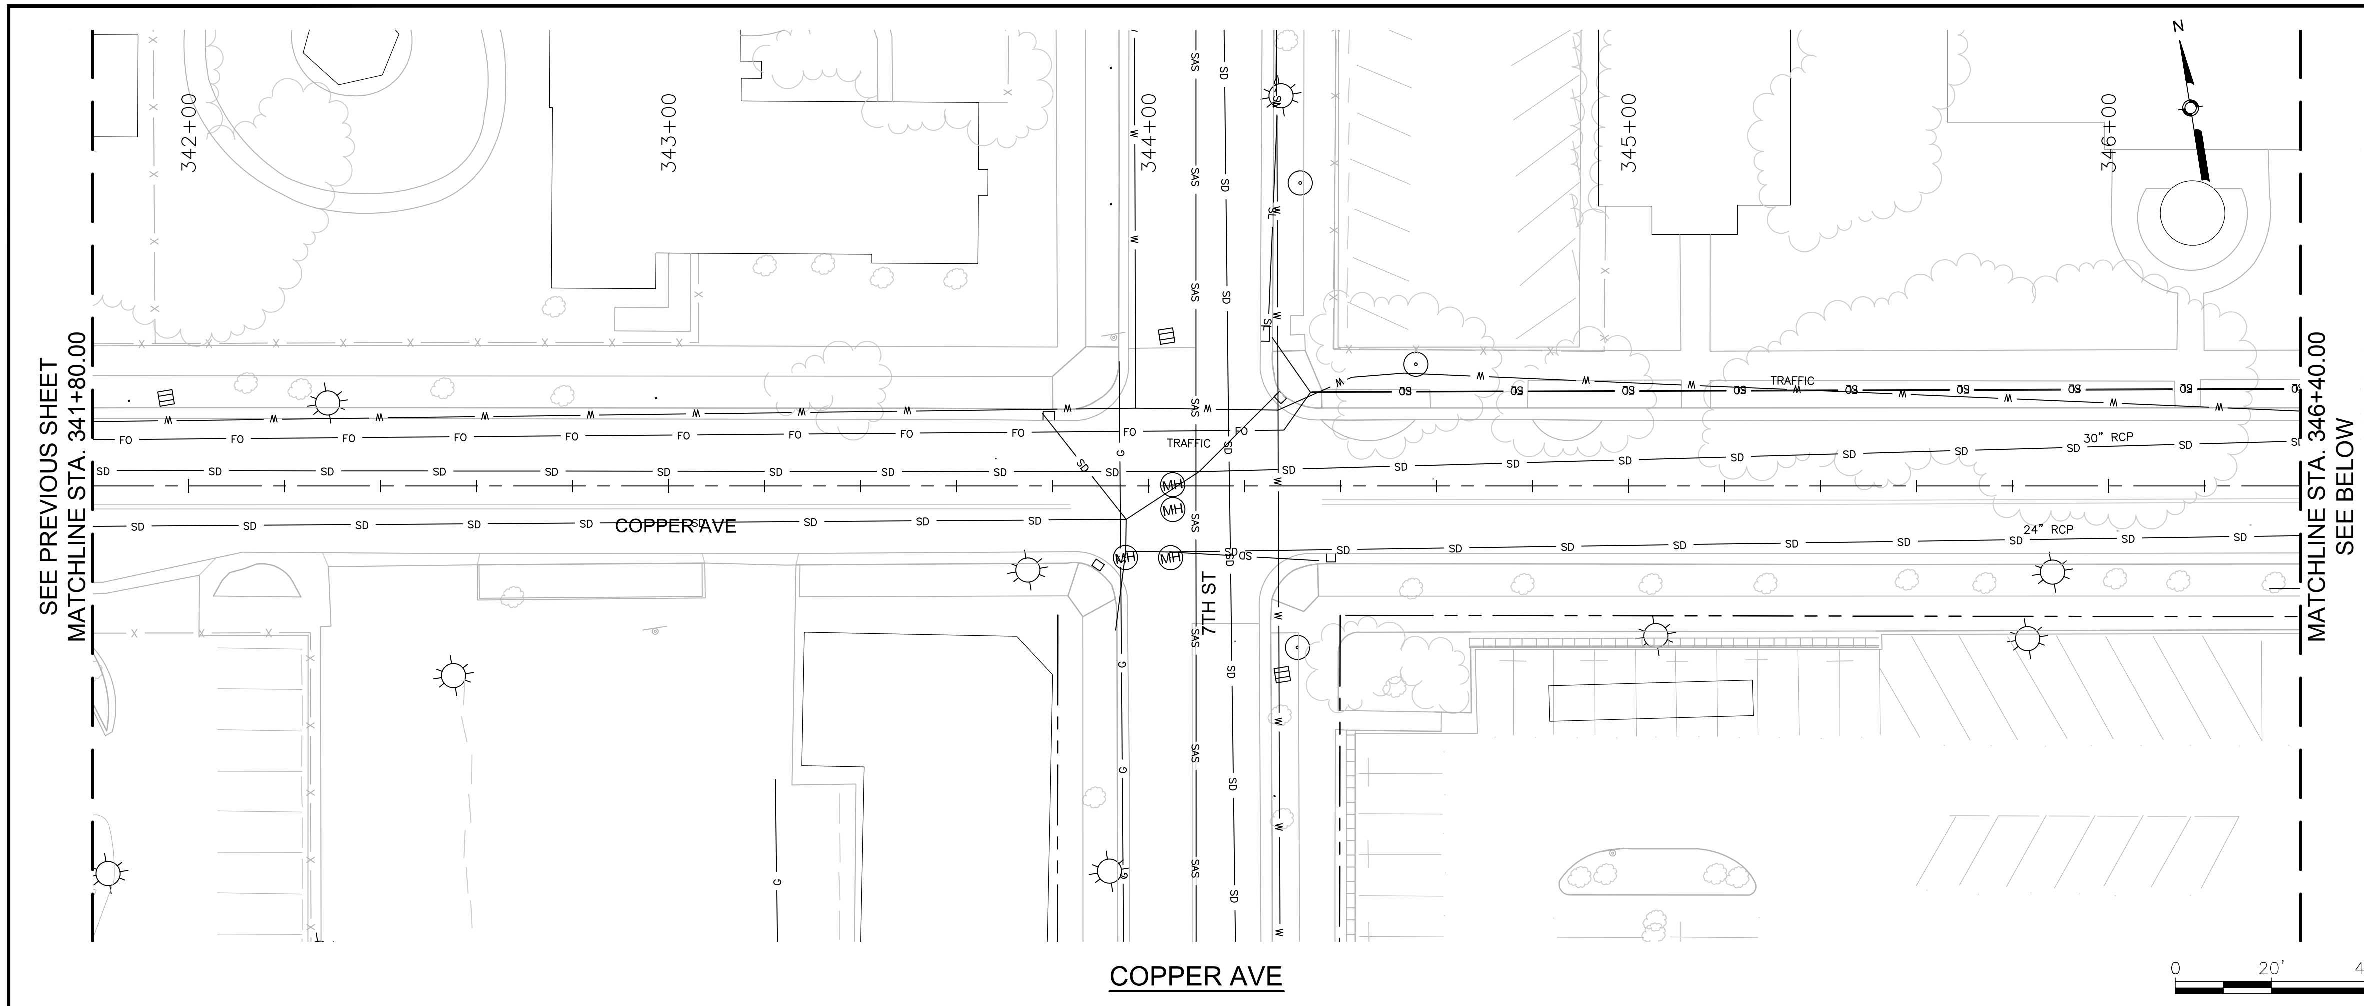

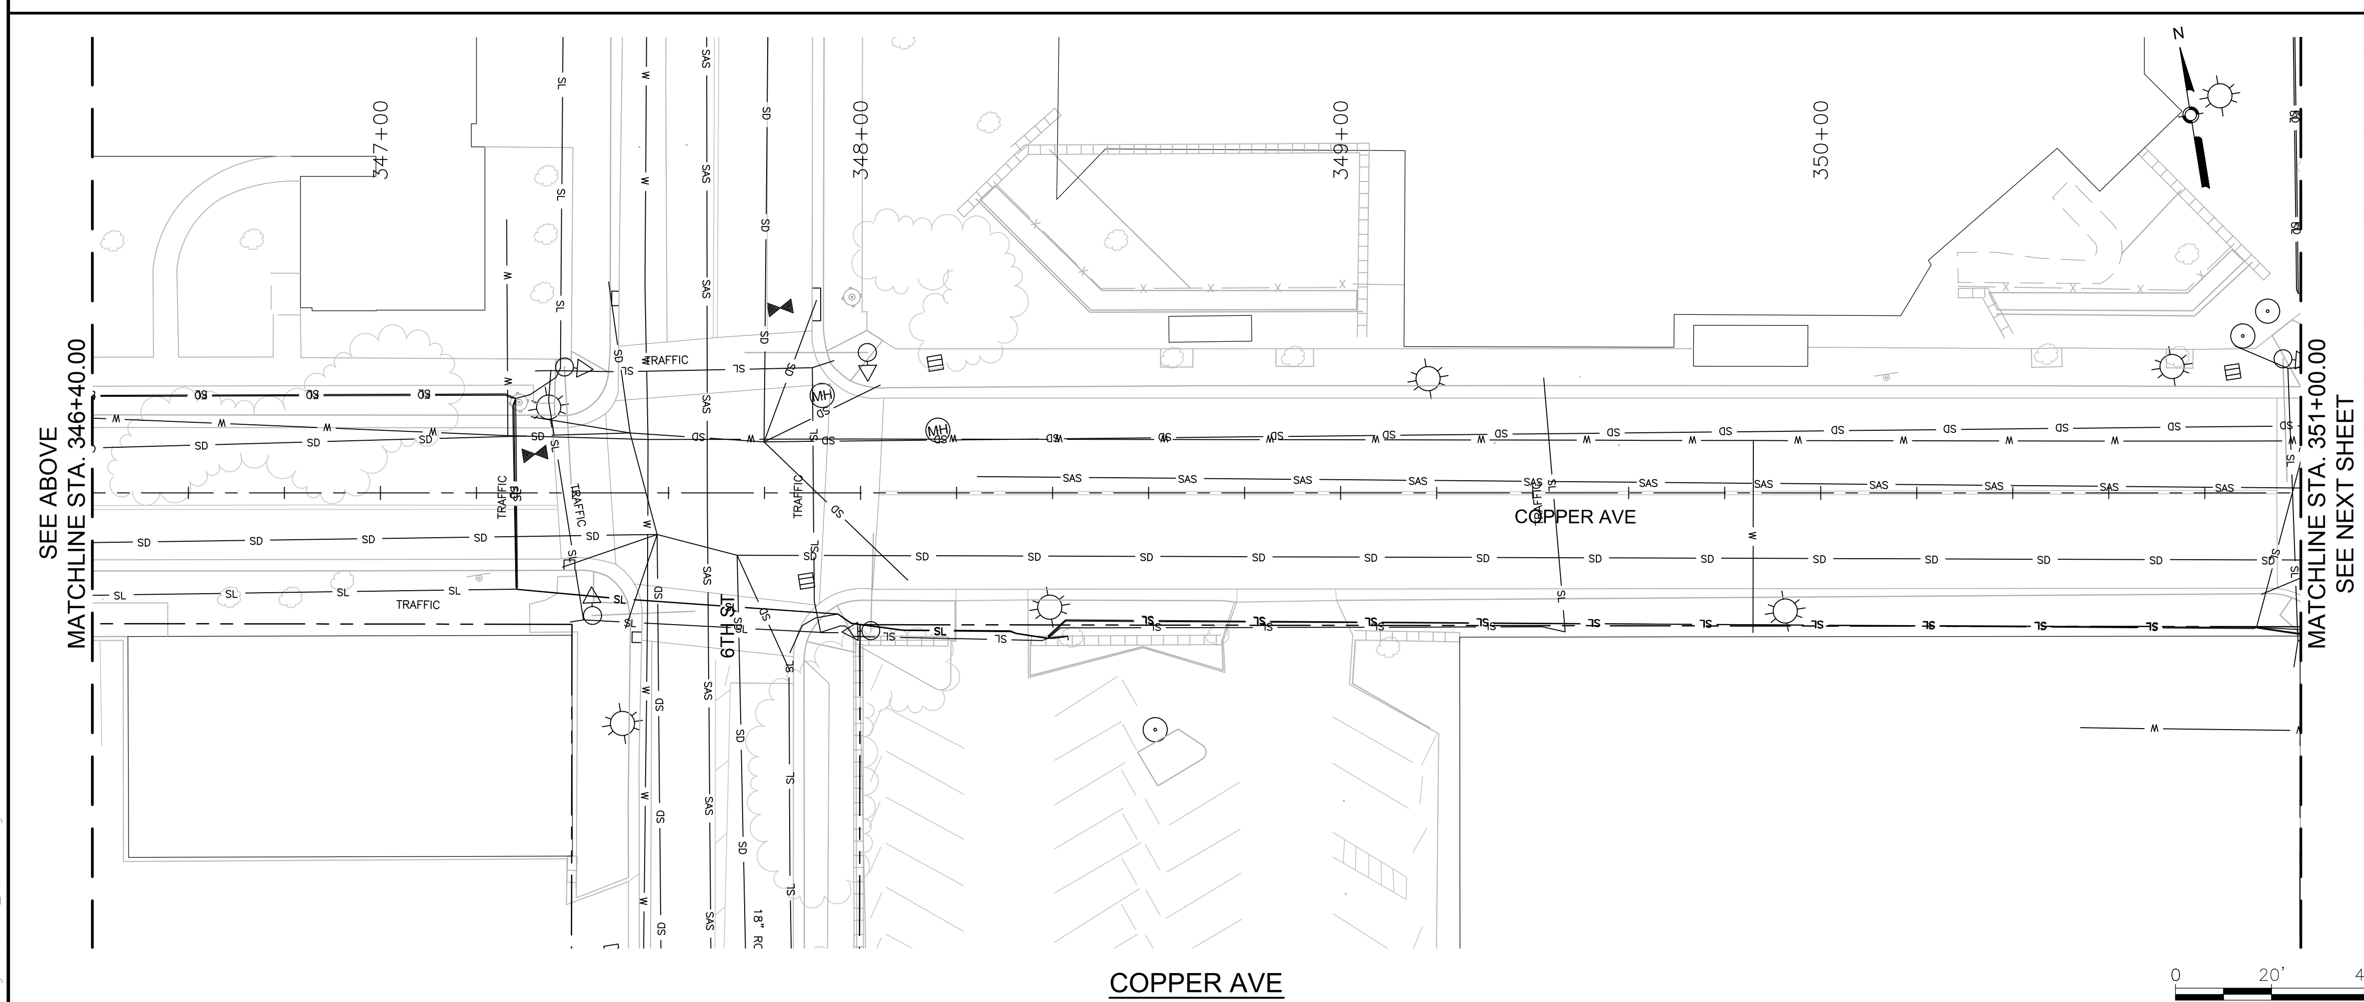

GENERAL NOTES

1.

KEYED NOTES

1.

LEGEND

THIS

THAT

AS BUILT INFORMATION

CONTRACTOR DATE:
WORK STAKED BY DATE:
INSPECTOR'S ACCEPTANCE BY DATE:
FIELD VERIFICATION BY DATE:
DRAWINGS CORRECTED BY DATE:

MICRO-FILM INFORMATION

RECORDED BY DATE:
NO.

BENCHMARKS

PROJECT PRIMARY BENCHMARK: 5_K16A
A CITY OF ALBUQUERQUE 2 INCH BRASS DISC SET FLUSH IN THE SIDEWALK AND STAMPED "5-K16A". THE MONUMENT IS LOCATED ON THE NORTH SIDE OF CENTRAL AVE BETWEEN STANFORD DR AND COLUMBIA DR SE.
NM SPC CENTRAL ZONE GRID:
N: 1485016.971 USFT
E: 1530495.993 USFT
ELEV: 5174.054

SURVEY INFORMATION

FIELD NOTES		
NO.	BY	DATE

30% REVIEW

PRELIMINARY
NOT FOR CONSTRUCTION
03/2015

REVISIONS

NO.	DATE	REMARKS	BY

DESIGN

DESIGNED BY: XX DATE: 3/20/2015
DRAWN BY: XX DATE: 3/20/2015
CHECKED BY: XX DATE: 3/20/2015

HDR
2155 LOUISIANA BLVD NE, SUITE 9500
ALBUQUERQUE, NM 87110
MAIN: (505) 830-5400
FAX: (505) 830-5454

ABQ RIDE

CITY OF ALBUQUERQUE
TRANSIT DEPARTMENT
ABQ RIDE

TITLE: CENTRAL AVENUE ALBUQUERQUE RAPID TRANSIT
EXISTING UTILITIES

Design Review Committee	City Engineer Approval	Mo./Day/Yr.	Mo./Day/Yr.
	Last Design Update		

CITY PROJECT NO.	ZONE MAP NO.	SEGMENT NO.	SHEET	OF
631991	K13–K15	S3	87	98

Date: 12 Mar 2015 – 4:16pm User: zsharp
Drawing Name: XUT_PL01-04.dwg

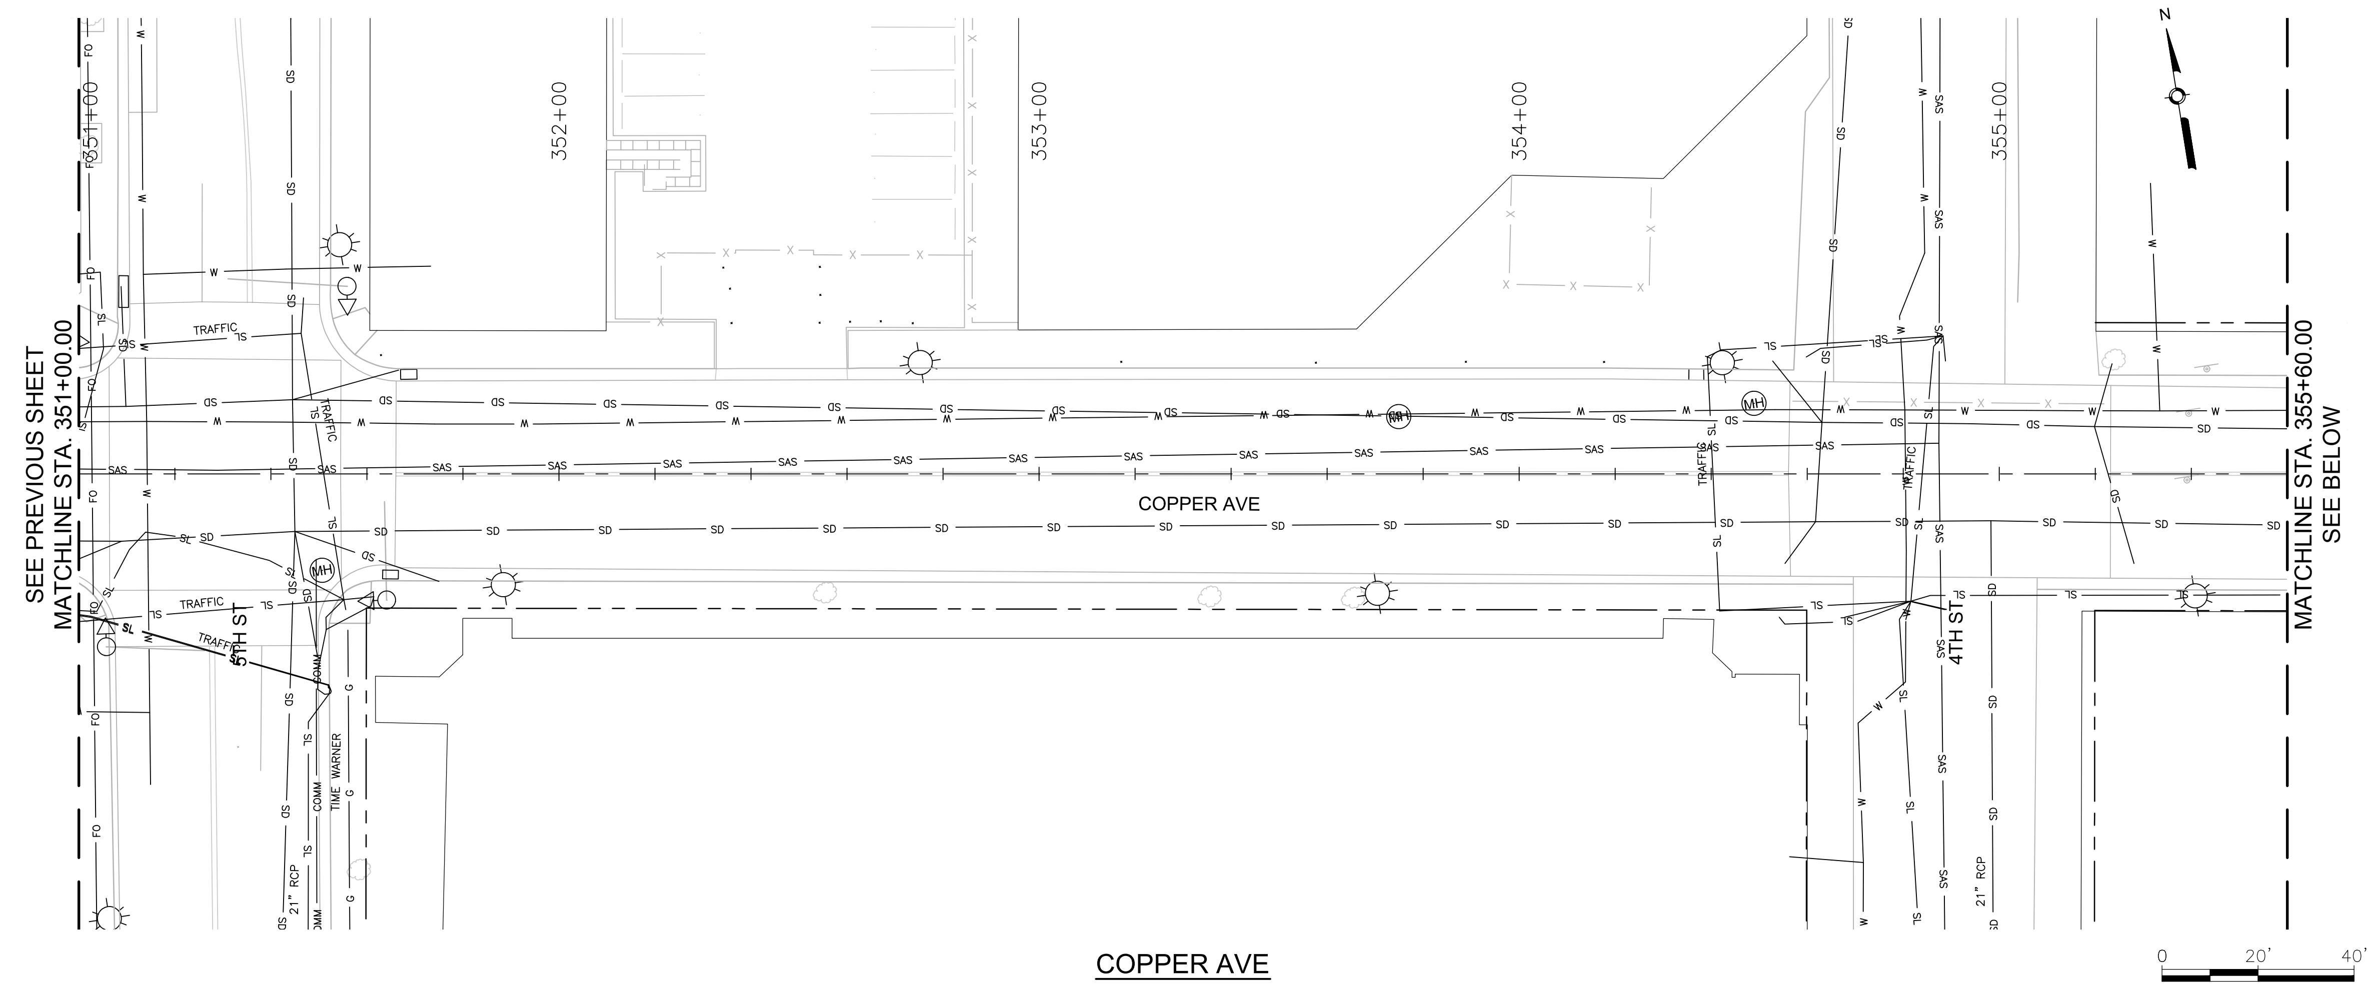

COPPER AVE

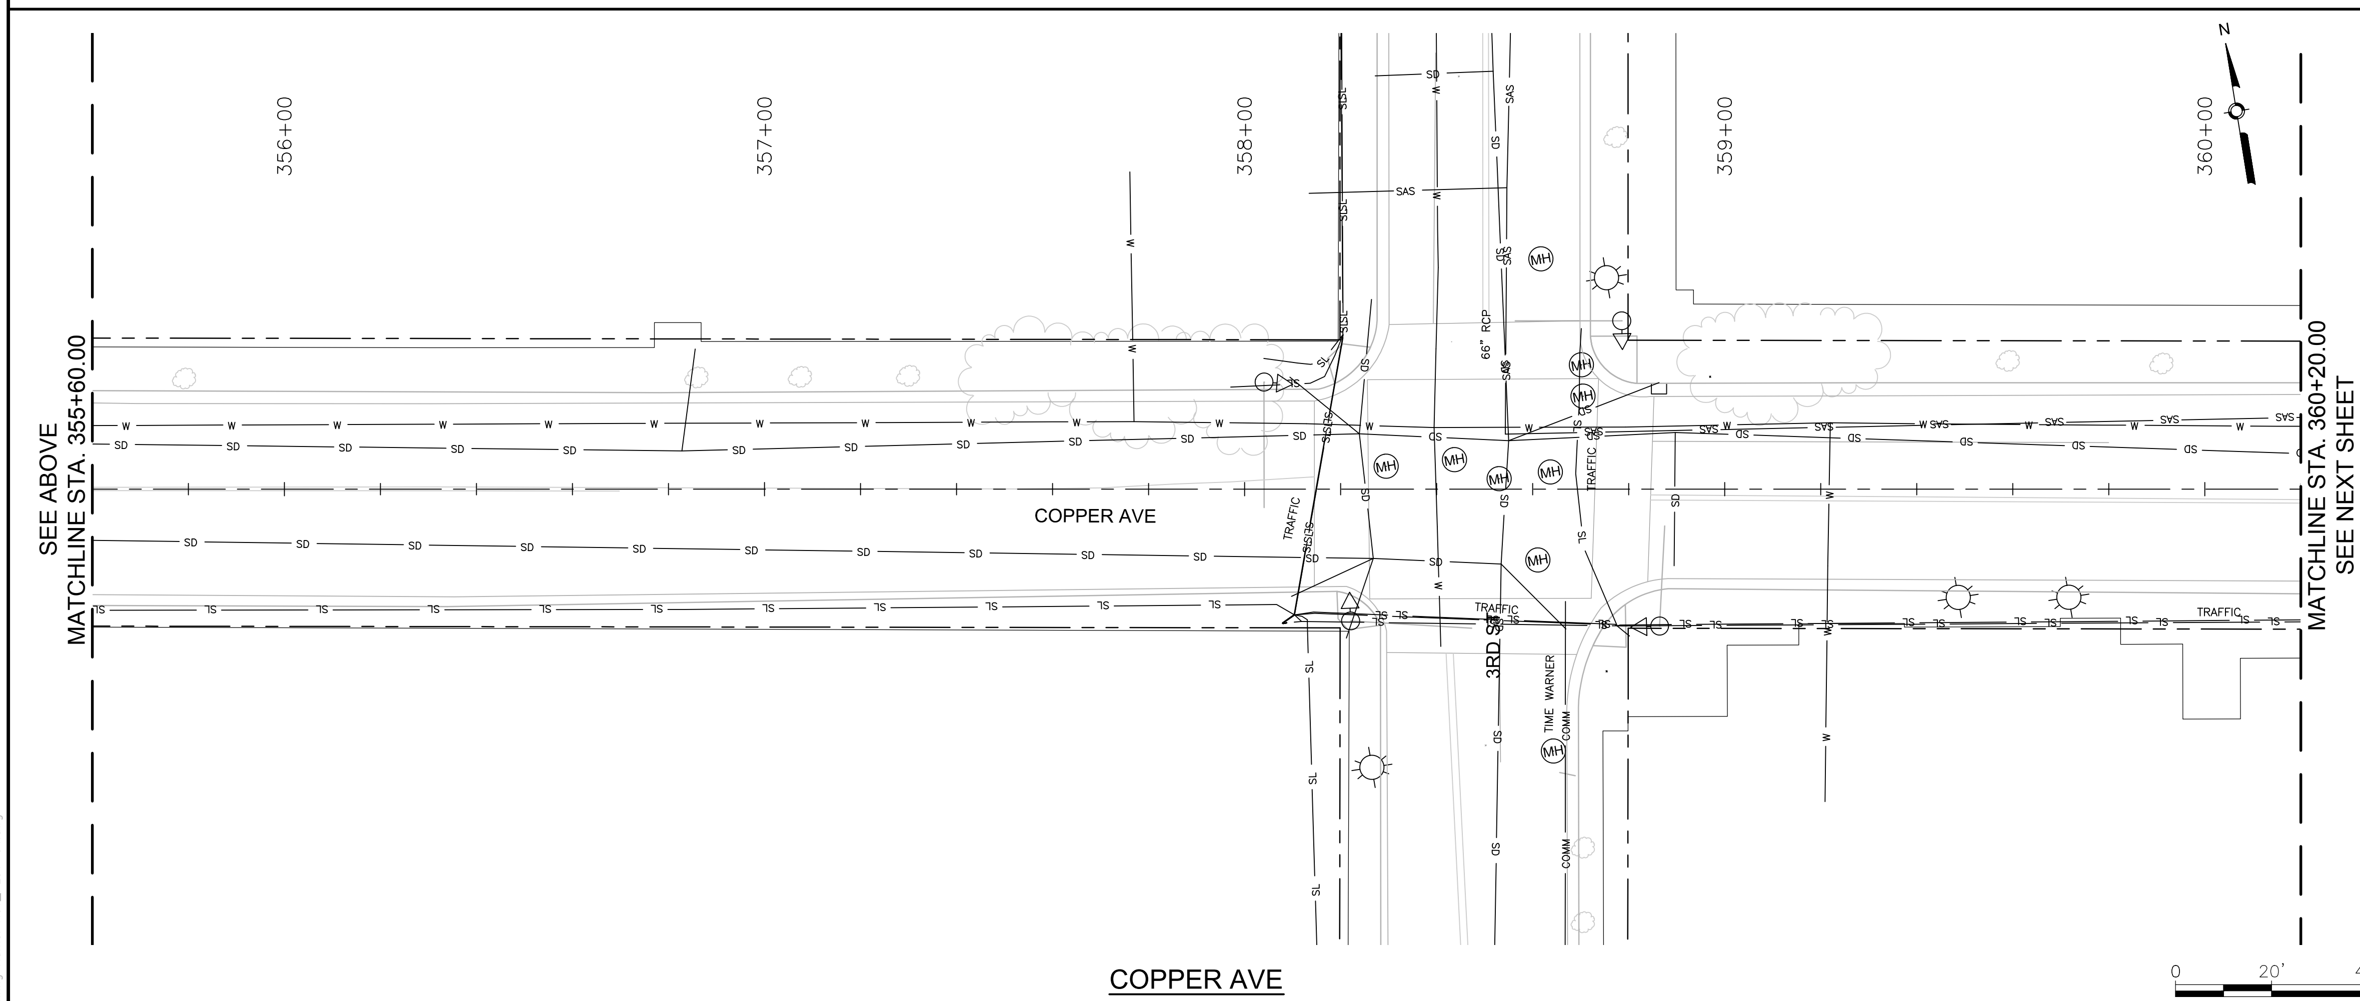

COPPER AVE

GENERAL NOTES

1.

KEYED NOTES

1.

LEGEND

THIS

THAT

AS BUILT INFORMATION

CONTRACTOR

WORK STAKED BY DATE:

INSPECTOR'S ACCEPTANCE BY DATE:

FIELD VERIFICATION BY DATE:

DRAWINGS CORRECTED BY DATE:

MICRO-FILM INFORMATION

RECORDED BY DATE:

NO.

BENCHMARKS

PROJECT PRIMARY BENCHMARK: 5_K16A A CITY OF ALBUQUERQUE 2 INCH BRASS DISC SET FLUSH IN THE SIDEWALK AND STAMPED "5-K16A". THE MONUMENT IS LOCATED ON THE NORTH SIDE OF CENTRAL AVE BETWEEN STANFORD DR AND COLUMBIA DR SE.

NM SPC CENTRAL ZONE GRID:
N: 1485016.971 USFT
E: 1530495.993 USFT
ELEV: 5174.054

SURVEY INFORMATION

FIELD NOTES

NO.	BY	DATE

30% REVIEW

PRELIMINARY
NOT FOR CONSTRUCTION
03/2015

REVISIONS

NO.	DATE	REMARKS	BY

DESIGN

DESIGNED BY: XX DATE: 3/20/2015
DRAWN BY: XX DATE: 3/20/2015
CHECKED BY: XX DATE: 3/20/2015

HDR
2155 LOUISIANA BLVD NE, SUITE 9500
ALBUQUERQUE, NM 87110
MAIN: (505) 830-5400
FAX: (505) 830-5454

ABQ RIDE

CITY OF ALBUQUERQUE
TRANSIT DEPARTMENT
ABQ RIDE

TITLE: CENTRAL AVENUE ALBUQUERQUE RAPID TRANSIT
EXISTING UTILITIES

Design Review Committee	City Engineer Approval	Last Design Update	Mo./Day/Yr.	Mo./Day/Yr.

CITY PROJECT NO.	ZONE MAP NO.	SEGMENT NO.	SHEET	OF
631991	K13-K15	S3	88	98

Date: 12 Mar 2015 - 4:17pm User: zsharp
Drawing Name: XUT_PL01-04.dwg

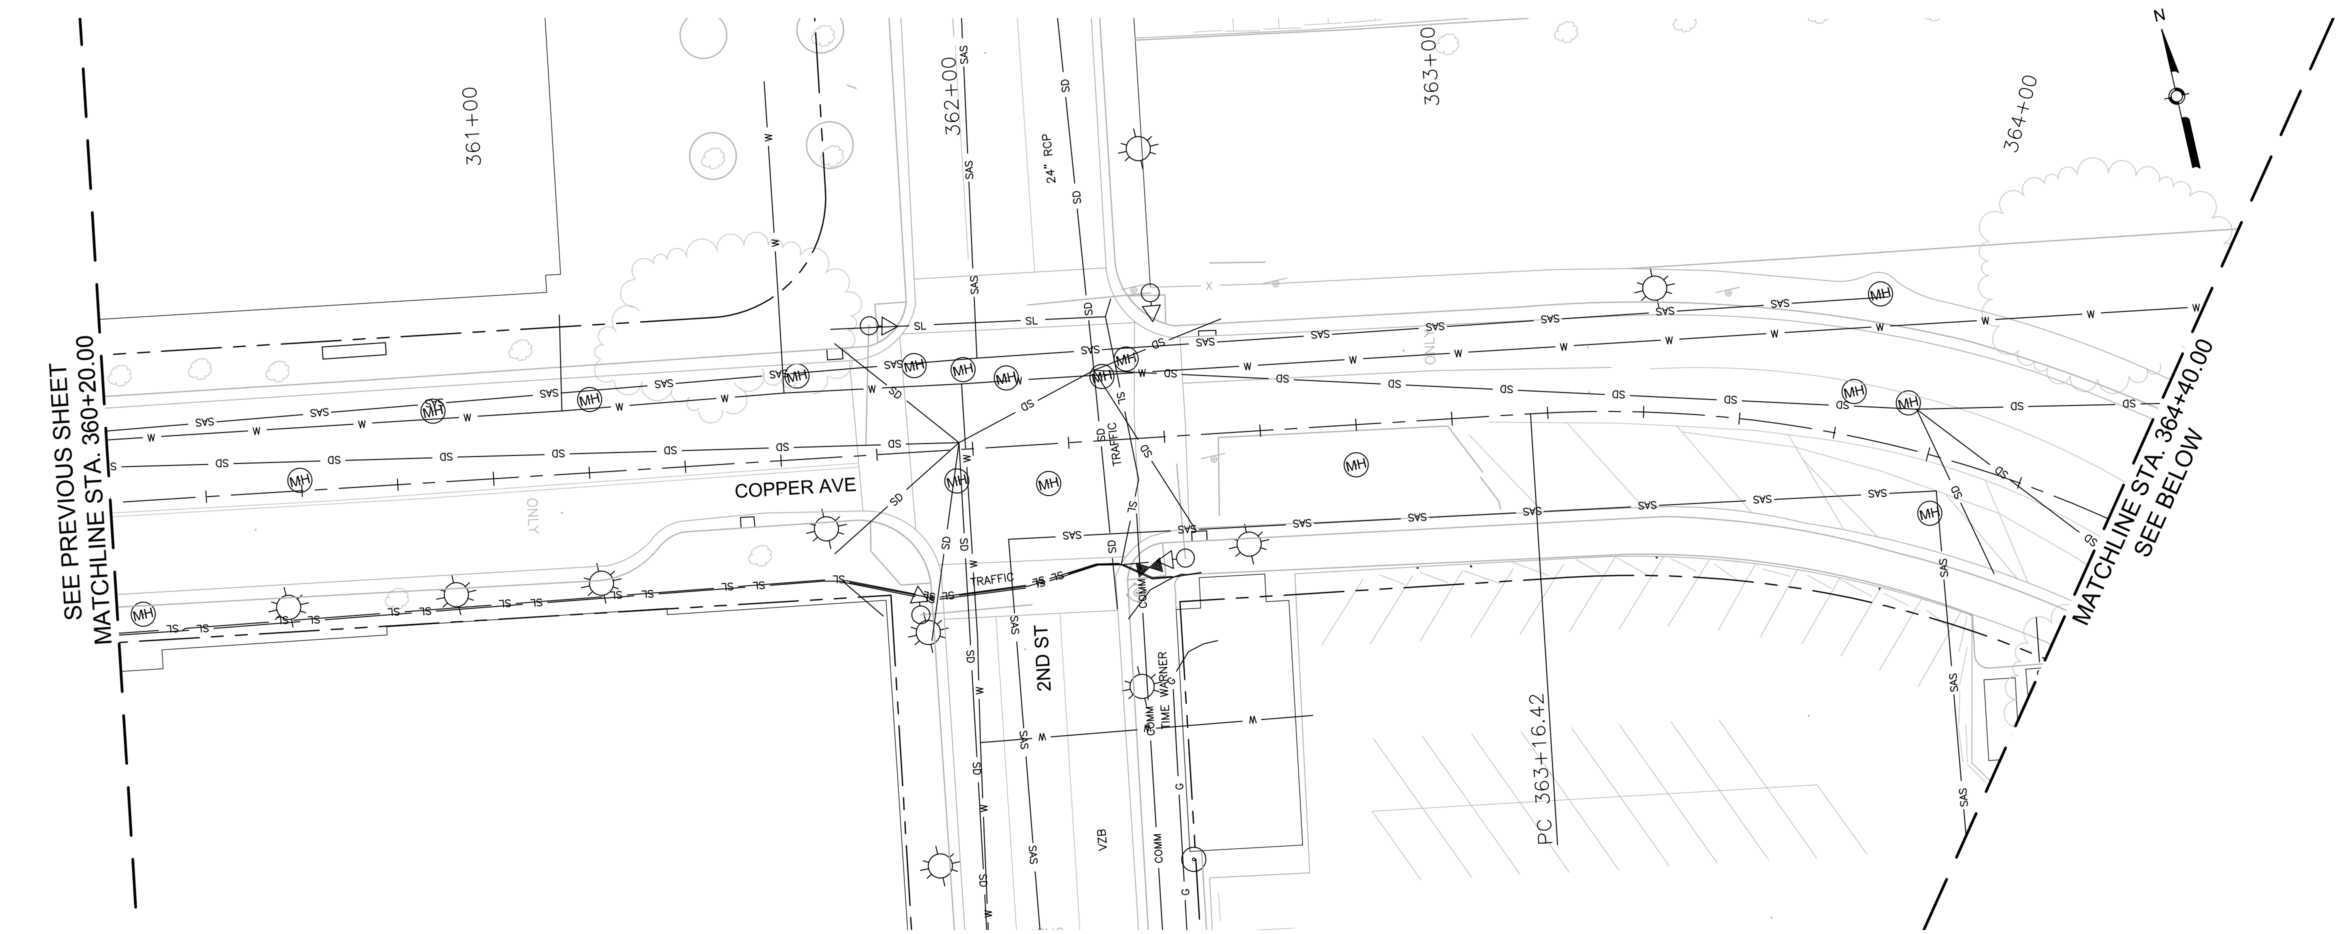

COPPER AVE

0 20' 40'

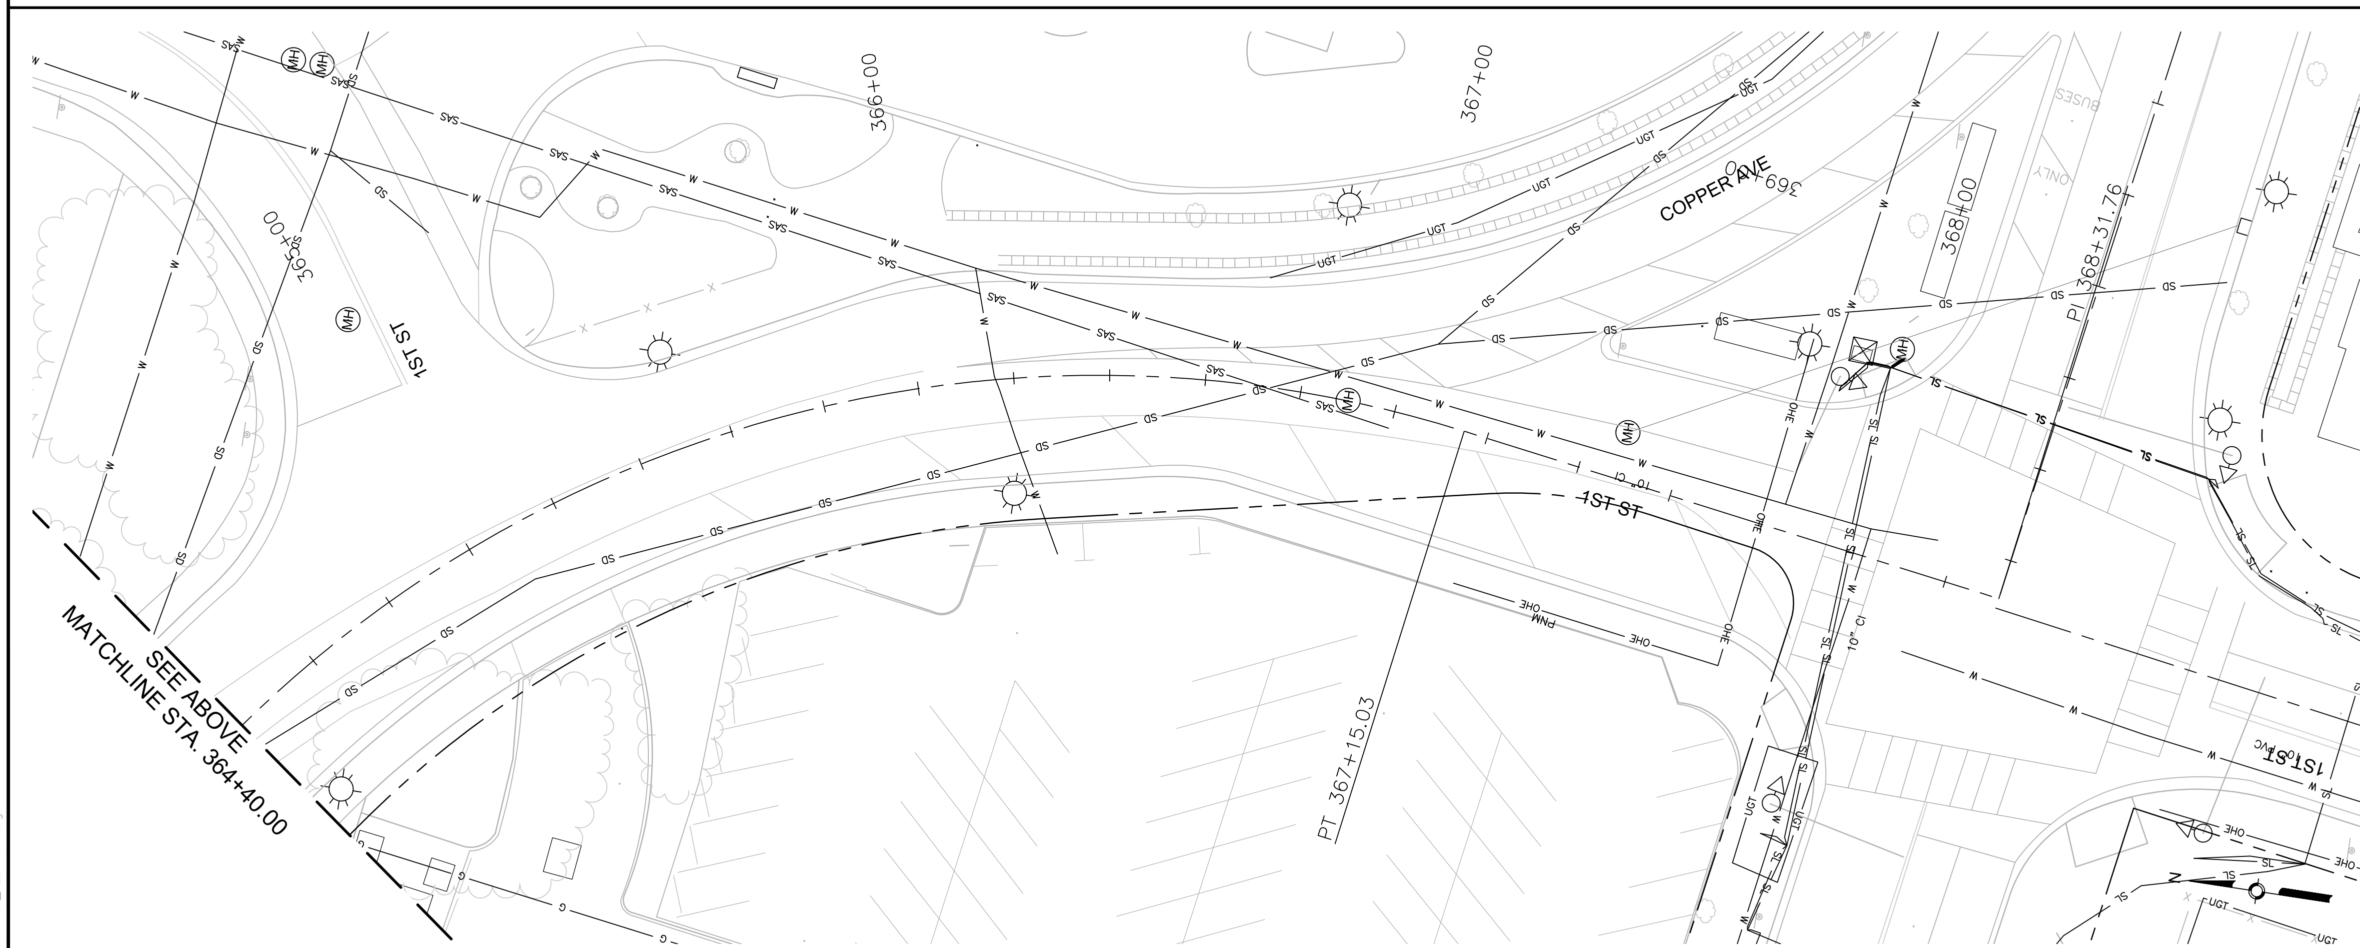

COPPER AVE

0 20' 40'

GENERAL NOTES

1.

KEYED NOTES

1.

LEGEND

THIS

THAT

AS BUILT INFORMATION

CONTRACTOR	DATE:
WORK STAKED BY	DATE:
INSPECTOR'S ACCEPTANCE BY	DATE:
FIELD VERIFICATION BY	DATE:
DRAWINGS CORRECTED BY	DATE:

MICRO-FILM INFORMATION

RECORDED BY DATE:

NO.

BENCHMARKS

PROJECT PRIMARY BENCHMARK: 5_K16A

A CITY OF ALBUQUERQUE 2 INCH BRASS DISC SET FLUSH IN THE SIDEWALK AND STAMPED "5-K16A". THE MONUMENT IS LOCATED ON THE NORTH SIDE OF CENTRAL AVE BETWEEN STANFORD DR AND COLUMBIA DR SE.

NM SPC CENTRAL ZONE GRID:

N: 1485016.971 USFT

E: 1530495.993 USFT

ELEV: 5174.054

SURVEY INFORMATION

FIELD NOTES

NO.	BY	DATE

30% REVIEW

PRELIMINARY

NOT FOR CONSTRUCTION

03/2015

REVISIONS

NO.	DATE	REMARKS	BY

DESIGN

DESIGNED BY: XX DATE: 3/20/2015

DRAWN BY: XX DATE: 3/20/2015

CHECKED BY: XX DATE: 3/20/2015

HDR

2155 LOUISIANA BLVD NE, SUITE 9500

ALBUQUERQUE, NM 87110

MAIN: (505) 830-5400

FAX: (505) 830-5454

ABQ RIDE

CITY OF ALBUQUERQUE

TRANSIT DEPARTMENT

ABQ RIDE

TITLE: CENTRAL AVENUE ALBUQUERQUE RAPID TRANSIT

EXISTING UTILITIES

Design Review Committee	City Engineer Approval	Last Design Update	Mo./Day/Yr.	Mo./Day/Yr.

CITY PROJECT NO.	ZONE MAP NO.	SEGMENT NO.	SHEET	OF
631991	K13-K15	S3	89	98

Date: 12 Mar 2015 - 4:18pm User: zsharp

Drawing Name: XIT_PL01-04.dwg

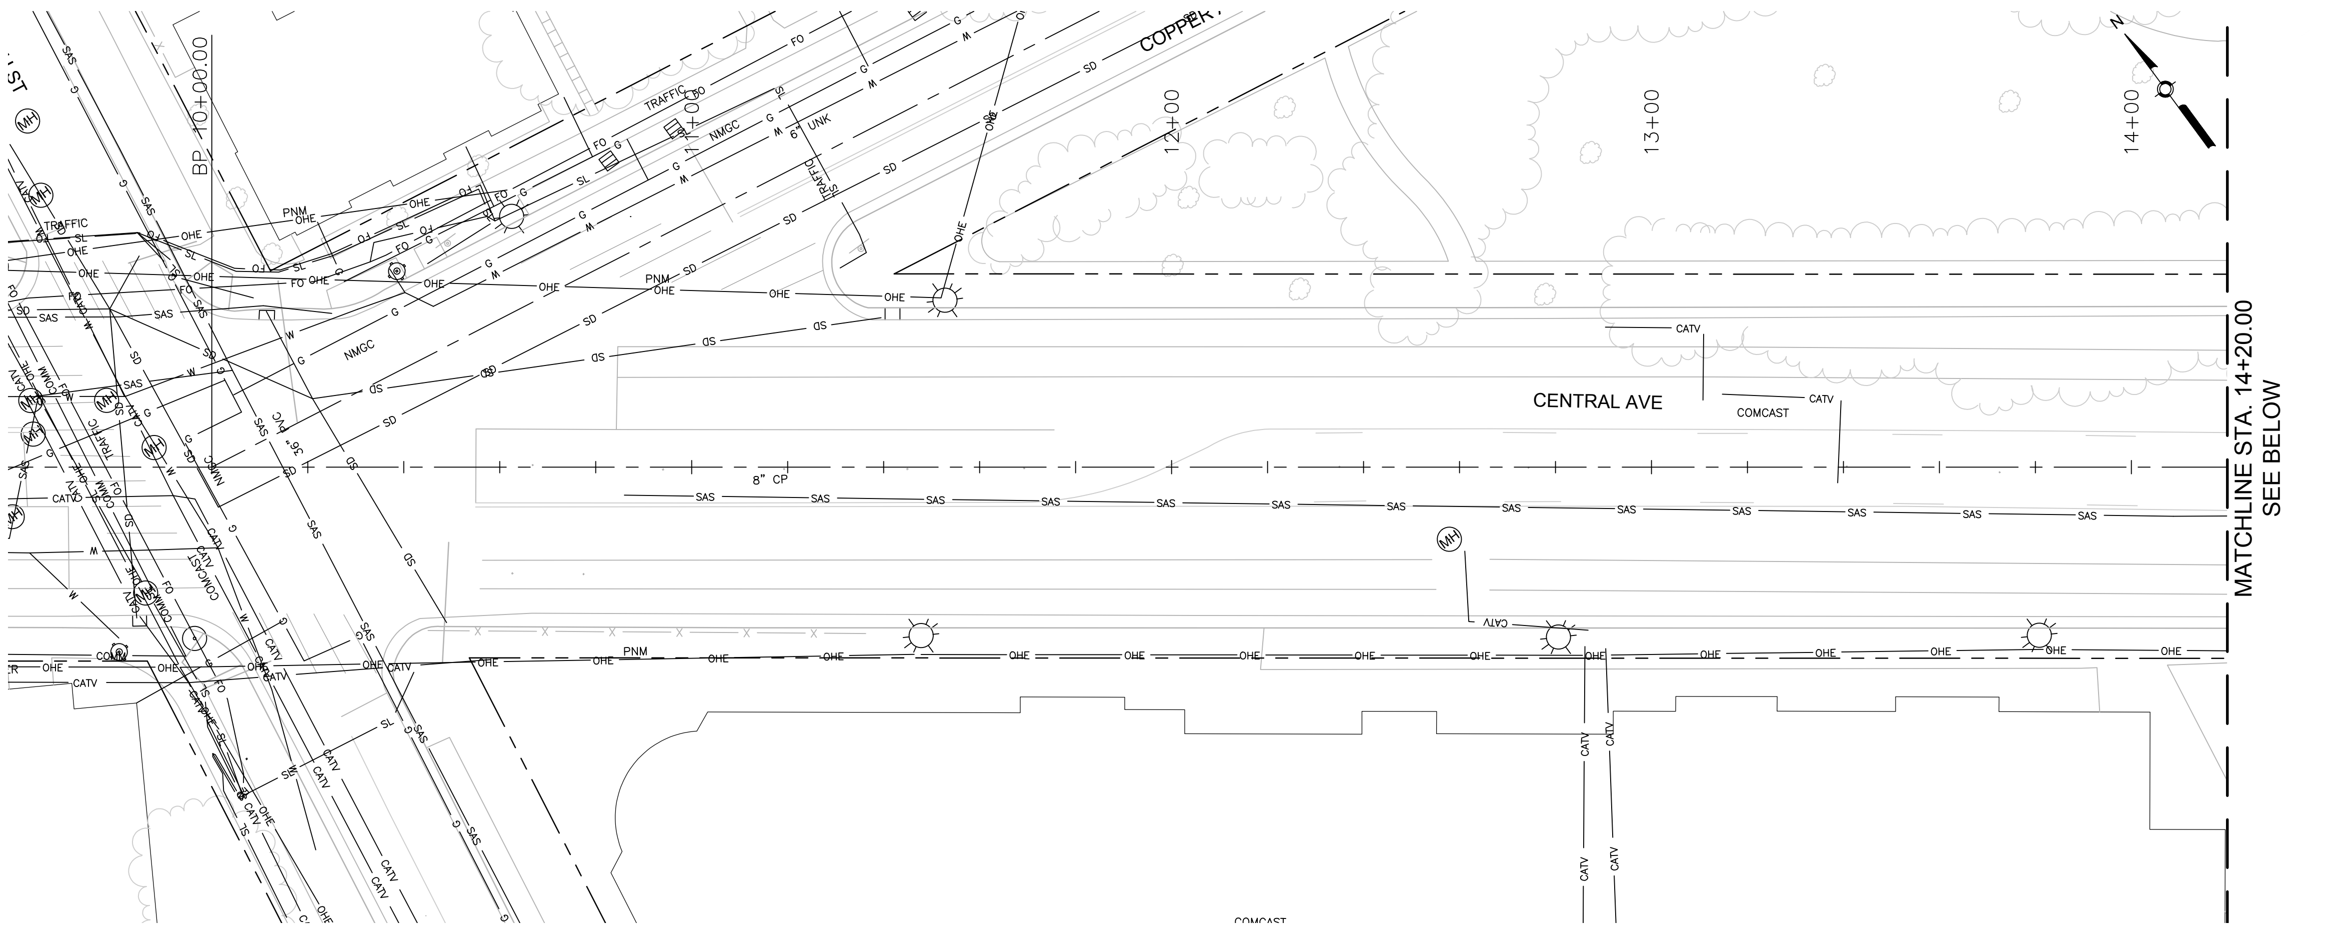

CENTRAL AVE

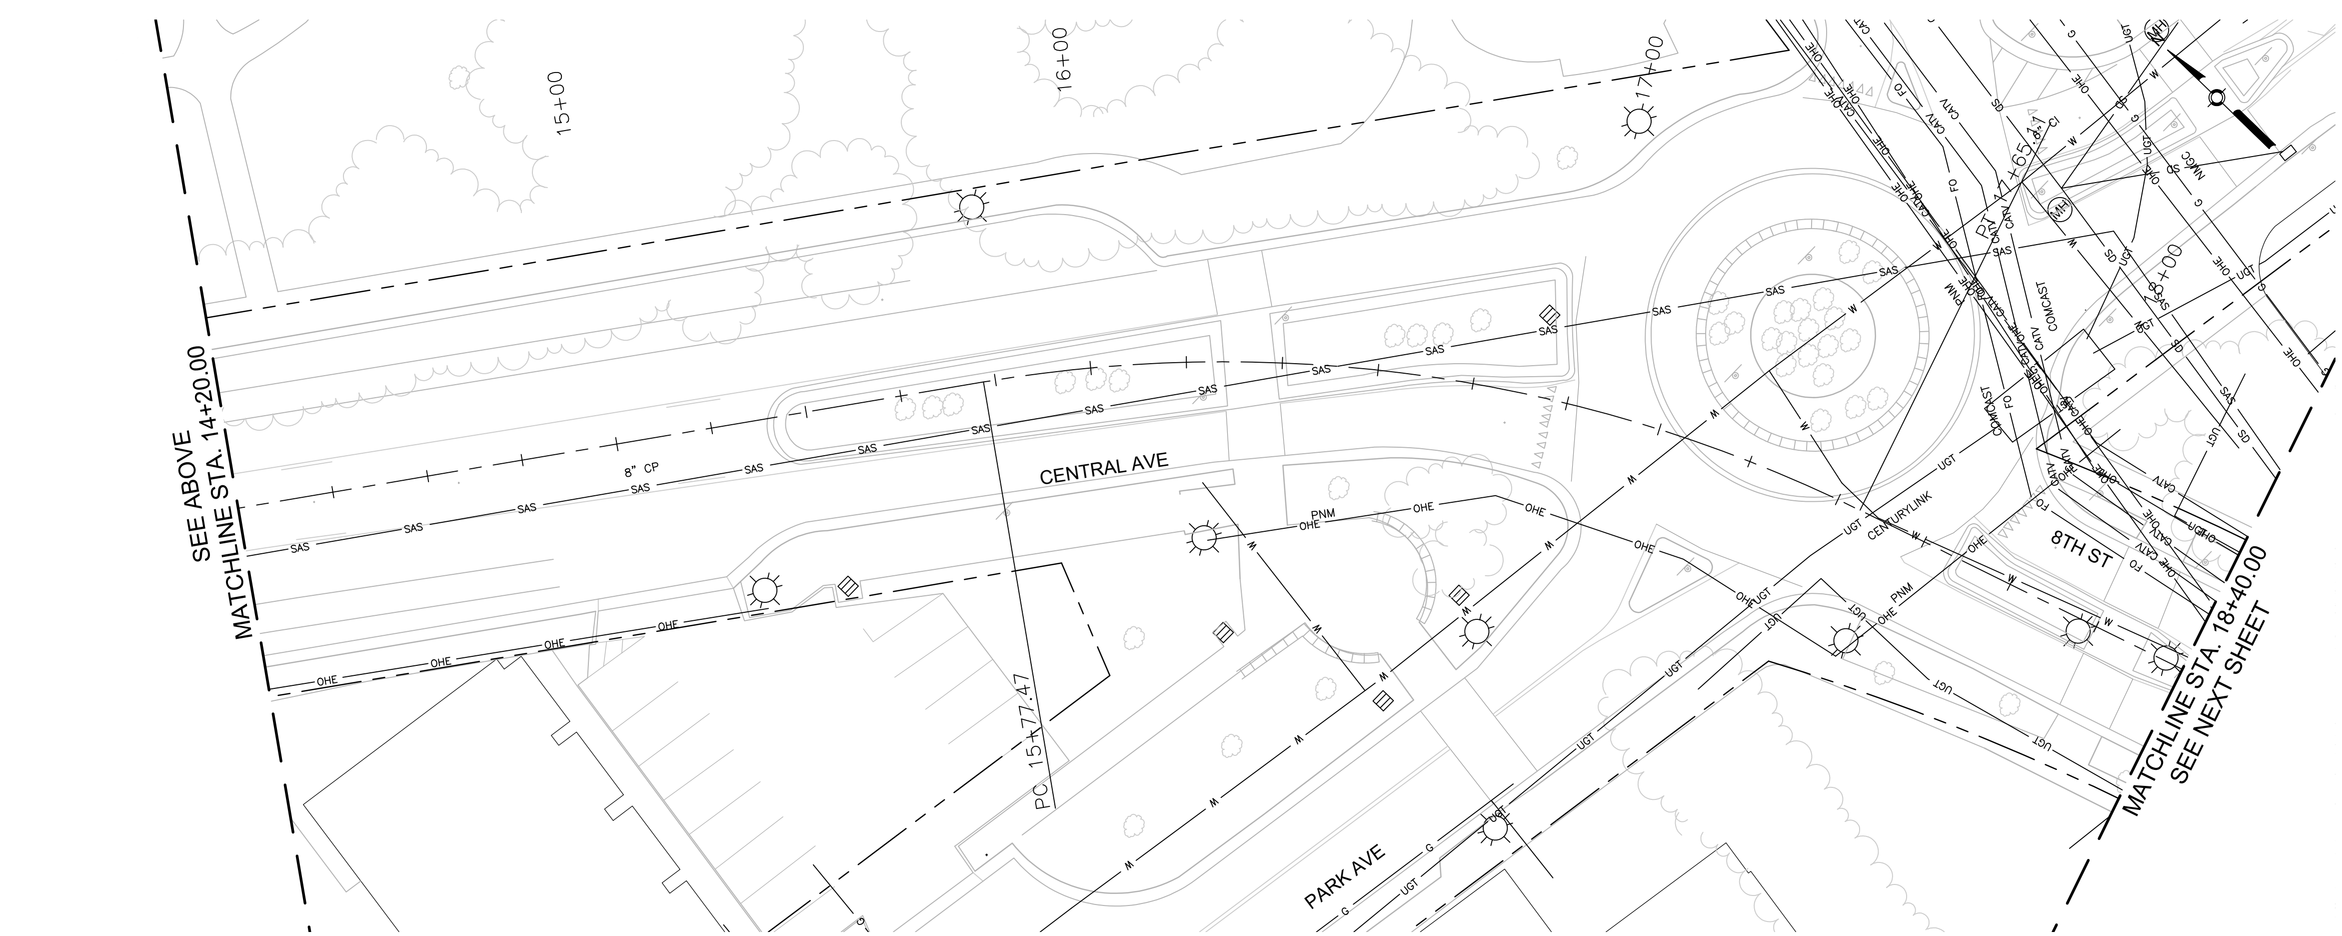

CENTRAL AVE

GENERAL NOTES

1.

KEYED NOTES

1.

LEGEND

	THIS
	THAT

AS BUILT INFORMATION

CONTRACTOR	
WORK STAKED BY	DATE:
INSPECTOR'S ACCEPTANCE BY	DATE:
FIELD VERIFICATION BY	DATE:
DRAWINGS CORRECTED BY	DATE:

MICRO-FILM INFORMATION

RECORDED BY	DATE:
NO.	

BENCHMARKS

PROJECT PRIMARY BENCHMARK: 5_K16A
A CITY OF ALBUQUERQUE 2 INCH BRASS DISC SET FLUSH IN THE SIDEWALK AND STAMPED "5-K16A". THE MONUMENT IS LOCATED ON THE NORTH SIDE OF CENTRAL AVE BETWEEN STANFORD DR AND COLUMBIA DR SE.
NM SPC CENTRAL ZONE GRID:
N: 1485016.971 USFT
E: 1530495.993 USFT
ELEV: 5174.054

SURVEY INFORMATION

NO.	FIELD NOTES BY	DATE

30% REVIEW

PRELIMINARY
NOT FOR CONSTRUCTION
03/2015

REVISIONS

NO.	DATE	REMARKS	BY

DESIGN

DESIGNED BY: XX	DATE: 3/20/2015
DRAWN BY: XX	DATE: 3/20/2015
CHECKED BY: XX	DATE: 3/20/2015

HDR
2155 LOUISIANA BLVD NE, SUITE 9500
ALBUQUERQUE, NM 87110
MAIN: (505) 830-5400
FAX: (505) 830-5454

ABQ RIDE

CITY OF ALBUQUERQUE
TRANSIT DEPARTMENT
ABQ RIDE

TITLE: CENTRAL AVENUE ALBUQUERQUE RAPID TRANSIT
EXISTING UTILITIES

Design Review Committee	City Engineer Approval	Last Design Update	Mo./Day/Yr.	Mo./Day/Yr.

CITY PROJECT NO.	ZONE MAP NO.	SEGMENT NO.	SHEET	OF
631991	K13–K15	S3	90	98

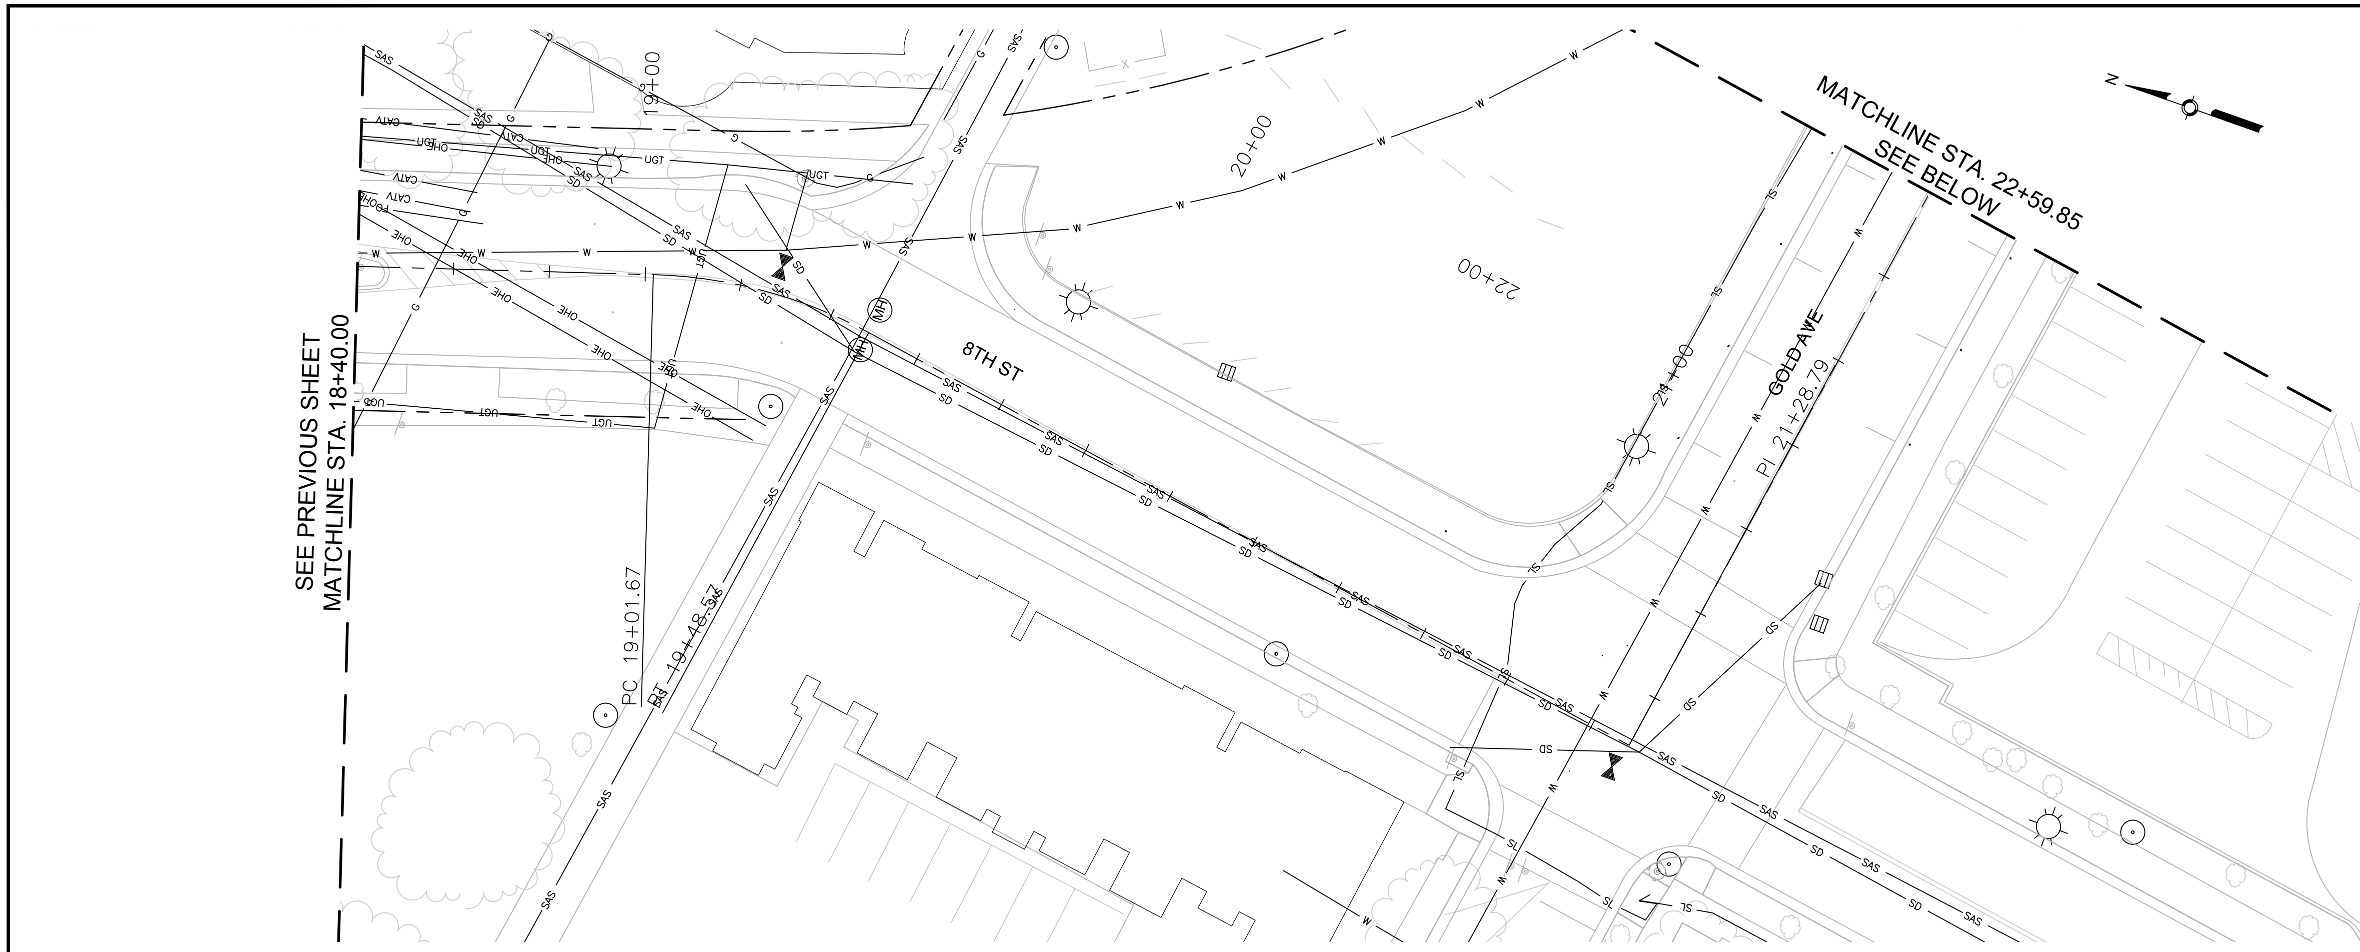

8th ST

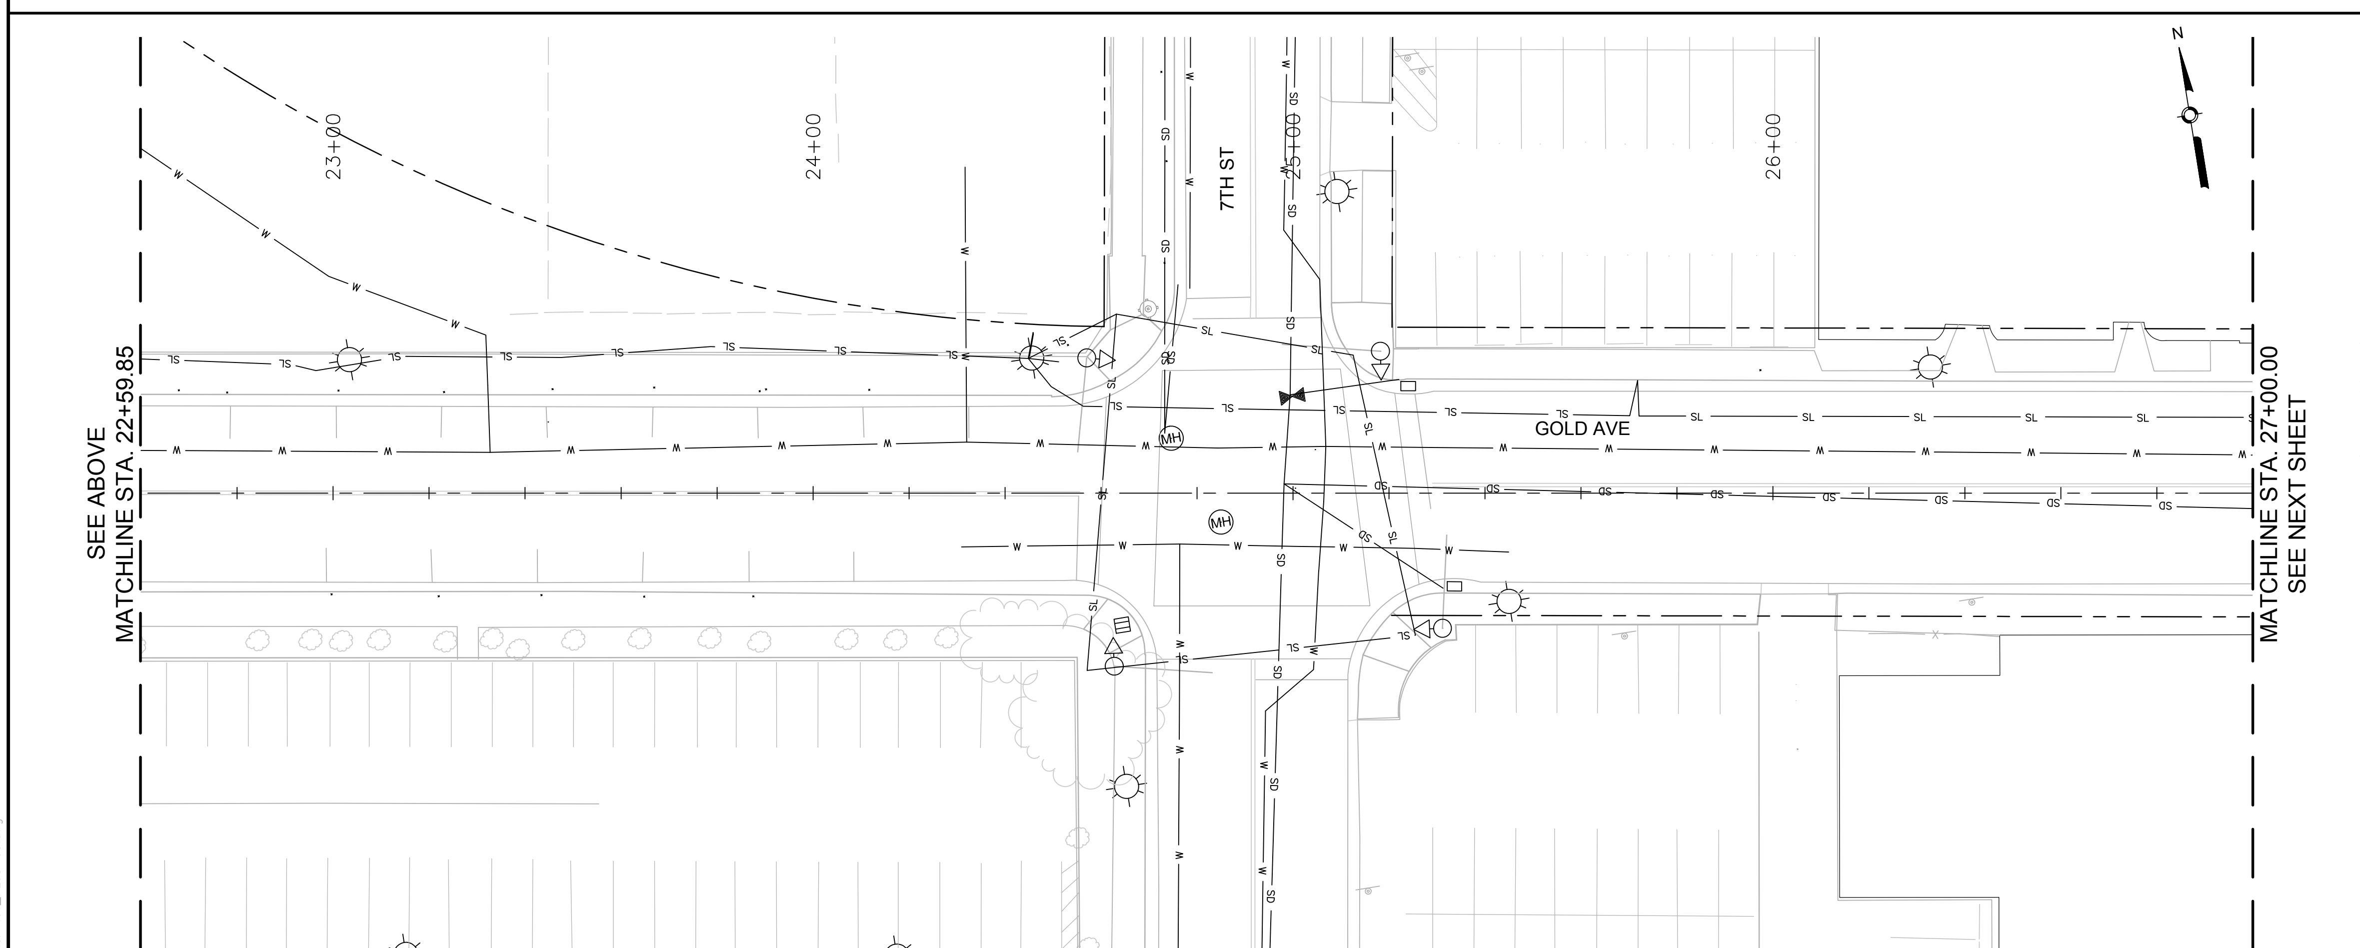

GOLD AVE

GENERAL NOTES

1.

KEYED NOTES

1.

LEGEND

THIS

THAT

AS BUILT INFORMATION

CONTRACTOR DATE:
WORK STAKED BY DATE:
INSPECTOR'S ACCEPTANCE BY DATE:
FIELD VERIFICATION BY DATE:
DRAWINGS CORRECTED BY DATE:

MICRO–FILM INFORMATION

RECORDED BY DATE:
NO.

BENCHMARKS

PROJECT PRIMARY BENCHMARK: 5_K16A
A CITY OF ALBUQUERQUE 2 INCH BRASS DISC SET FLUSH IN THE SIDEWALK AND STAMPED "5–K16A". THE MONUMENT IS LOCATED ON THE NORTH SIDE OF CENTRAL AVE BETWEEN STANFORD DR AND COLUMBIA DR SE.
NM SPC CENTRAL ZONE GRID:
N: 1485016.971 USFT
E: 1530495.993 USFT
ELEV: 5174.054

SURVEY INFORMATION

NO.	FIELD NOTES BY	DATE

30% REVIEW

PRELIMINARY
NOT FOR CONSTRUCTION
03/2015

REVISIONS

NO.	DATE	REMARKS	BY

DESIGN

DESIGNED BY: XX DATE: 3/20/2015
DRAWN BY: XX DATE: 3/20/2015
CHECKED BY: XX DATE: 3/20/2015

HDR
2155 LOUISIANA BLVD NE, SUITE 9500
ALBUQUERQUE, NM 87110
MAIN: (505) 830-5400
FAX: (505) 830-5454

ABQRIDE

CITY OF ALBUQUERQUE
TRANSIT DEPARTMENT
ABQ RIDE

TITLE: CENTRAL AVENUE ALBUQUERQUE RAPID TRANSIT
EXISTING UTILITIES

Design Review Committee	City Engineer Approval	Last Design Update	Mo./Day/Yr.	Mo./Day/Yr.

CITY PROJECT NO.	ZONE MAP NO.	SEGMENT NO.	SHEET	OF
631991	K13–K15	S3	91	98

Date: 12 Mar 2015 – 4:20pm User: zsharp
Drawing Name: XUT_PL05-09.dwg

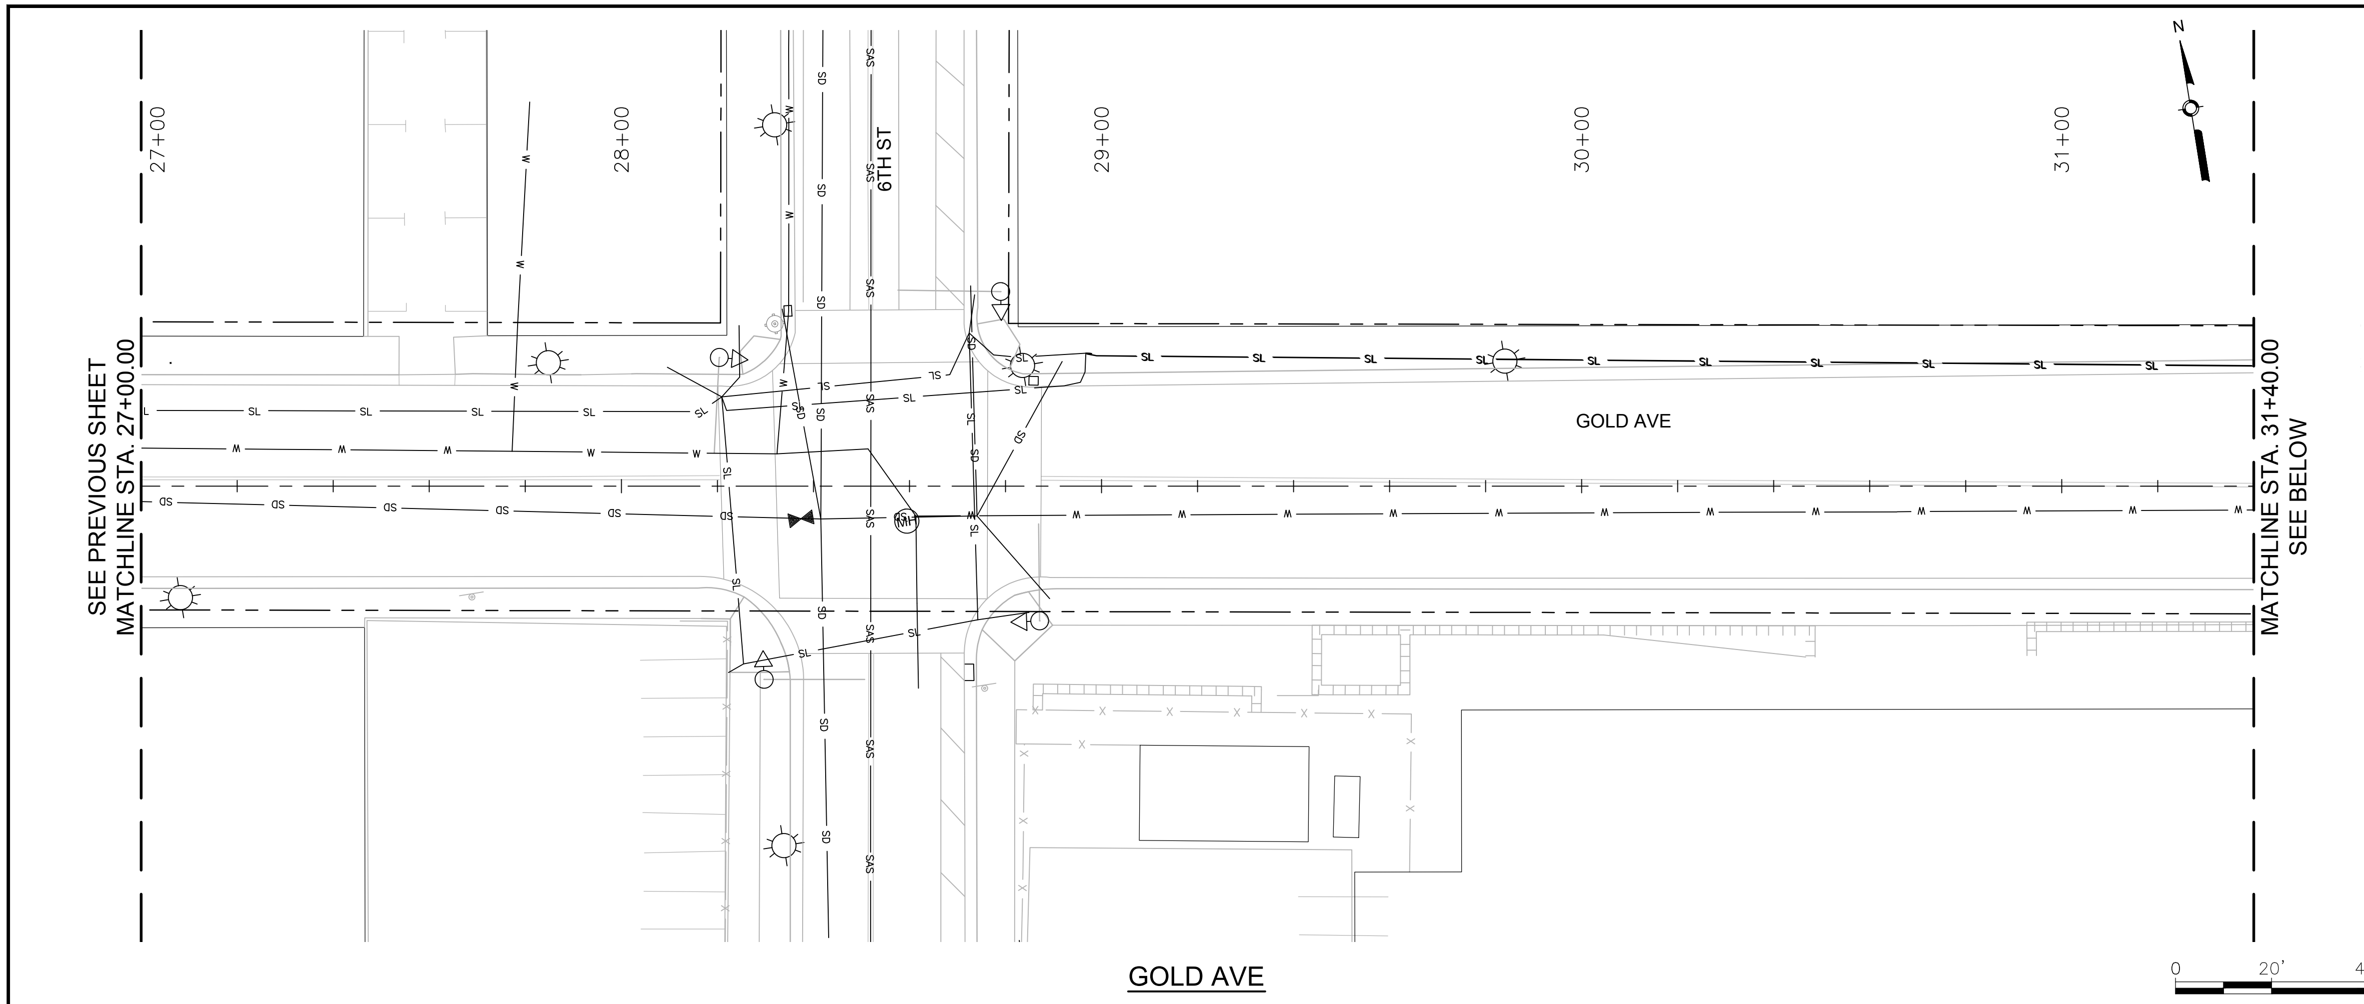

GENERAL NOTES

1.

KEYED NOTES

1.

LEGEND

THIS

THAT

AS BUILT INFORMATION

CONTRACTOR

WORK STAKED BY — DATE:

INSPECTOR'S ACCEPTANCE BY — DATE:

FIELD VERIFICATION BY — DATE:

DRAWINGS CORRECTED BY — DATE:

MICRO-FILM INFORMATION

RECORDED BY — DATE:

NO.

BENCHMARKS

PROJECT PRIMARY BENCHMARK: 5_K16A
A CITY OF ALBUQUERQUE 2 INCH BRASS DISC SET FLUSH IN THE SIDEWALK AND STAMPED "5-K16A". THE MONUMENT IS LOCATED ON THE NORTH SIDE OF CENTRAL AVE BETWEEN STANFORD DR AND COLUMBIA DR SE.

NM SPC CENTRAL ZONE GRID:
N: 1485016.971 USFT
E: 1530495.993 USFT
ELEV: 5174.054

SURVEY INFORMATION

FIELD NOTES

NO.	BY	DATE

30% REVIEW

PRELIMINARY
NOT FOR CONSTRUCTION
03/2015

REVISIONS

NO.	DATE	REMARKS	BY

DESIGN

DESIGNED BY: XX — DATE: 3/20/2015

DRAWN BY: XX — DATE: 3/20/2015

CHECKED BY: XX — DATE: 3/20/2015

HDR
2155 LOUISIANA BLVD NE, SUITE 9500
ALBUQUERQUE, NM 87110
MAIN: (505) 830-5400
FAX: (505) 830-5454

ABQ RIDE

CITY OF ALBUQUERQUE
TRANSIT DEPARTMENT
ABQ RIDE

TITLE: CENTRAL AVENUE ALBUQUERQUE RAPID TRANSIT
EXISTING UTILITIES

Design Review Committee	City Engineer Approval	Last Design Update	Mo./Day/Yr.	Mo./Day/Yr.

CITY PROJECT NO.	ZONE MAP NO.	SEGMENT NO.	SHEET	OF
631991	K13–K15	S3	92	98

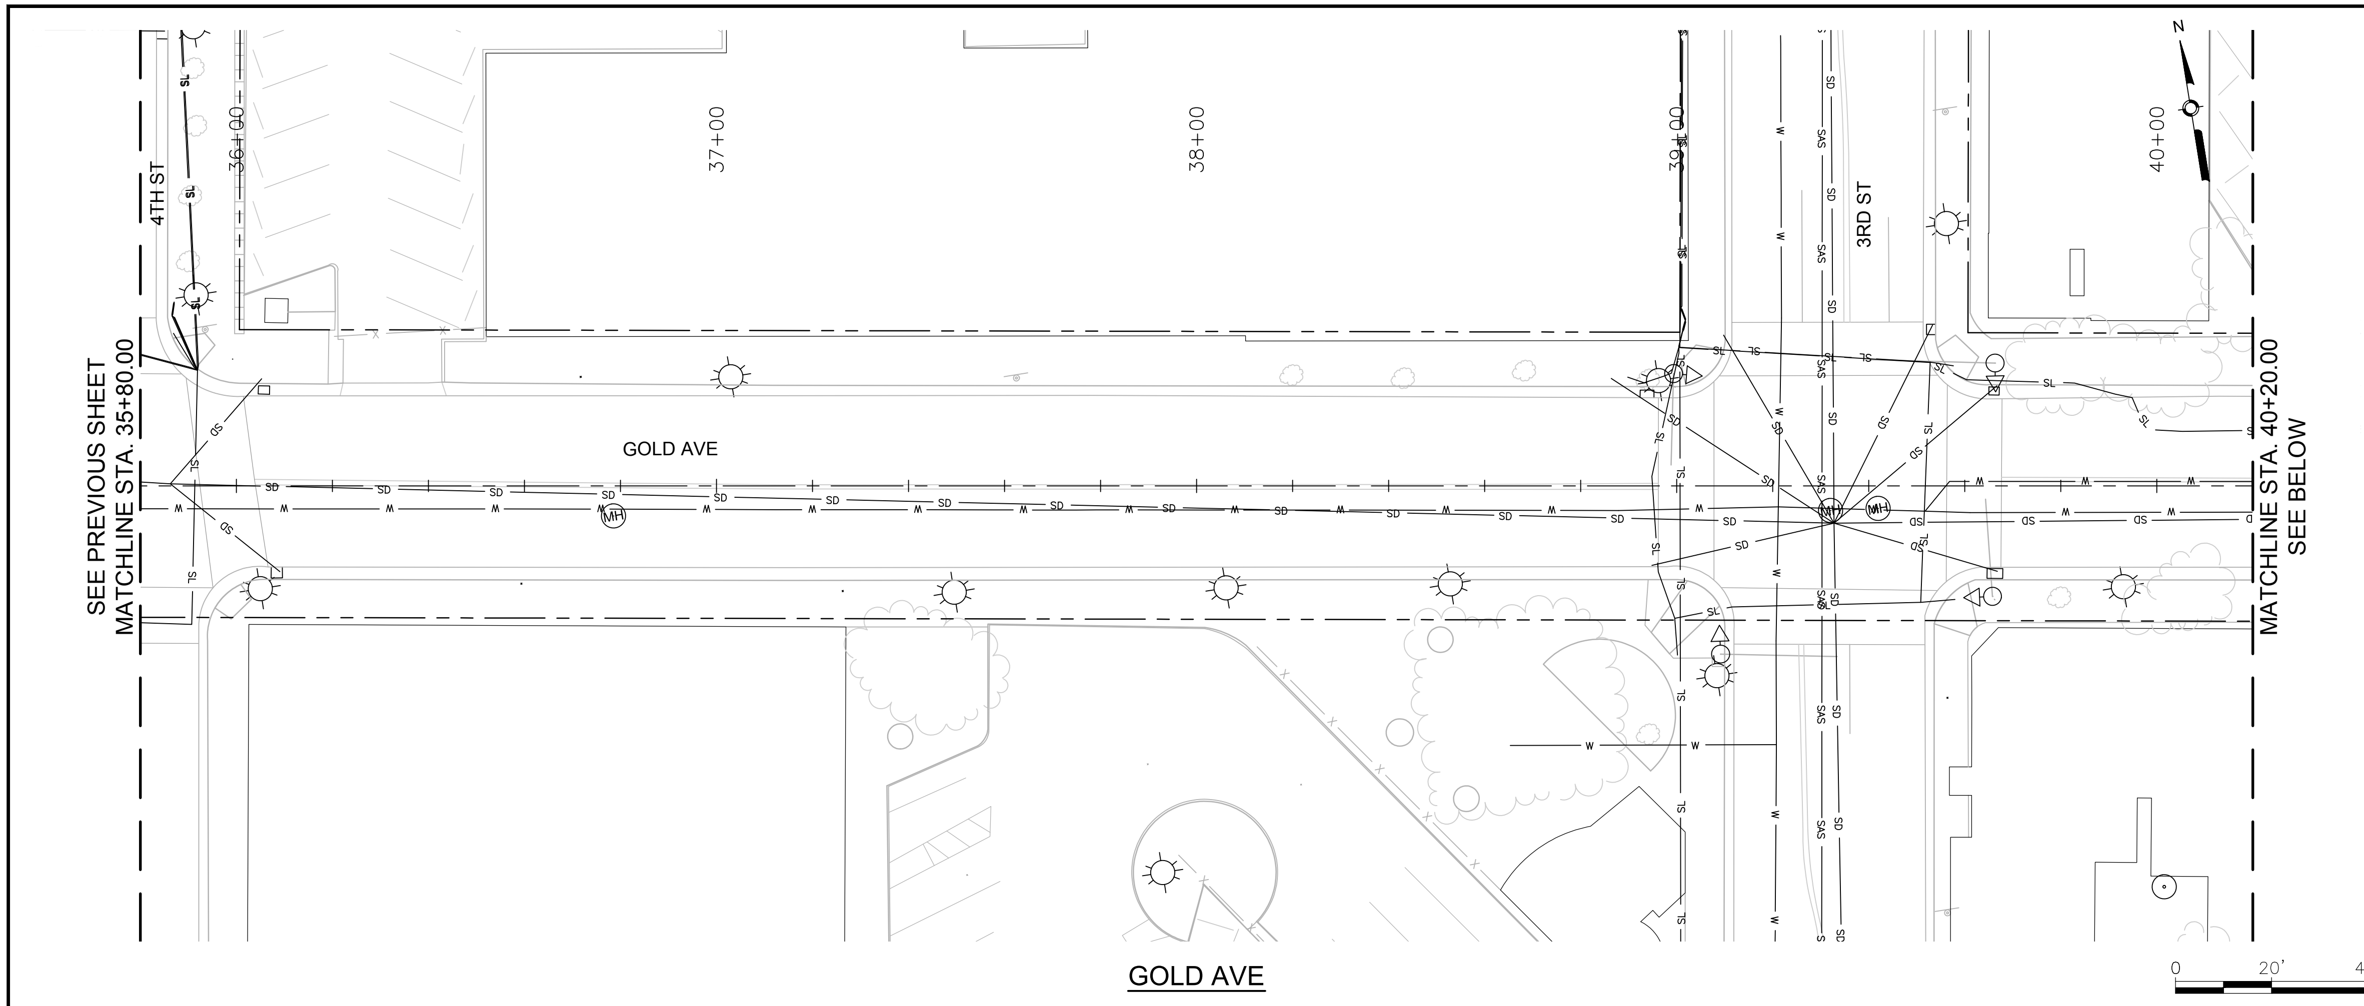

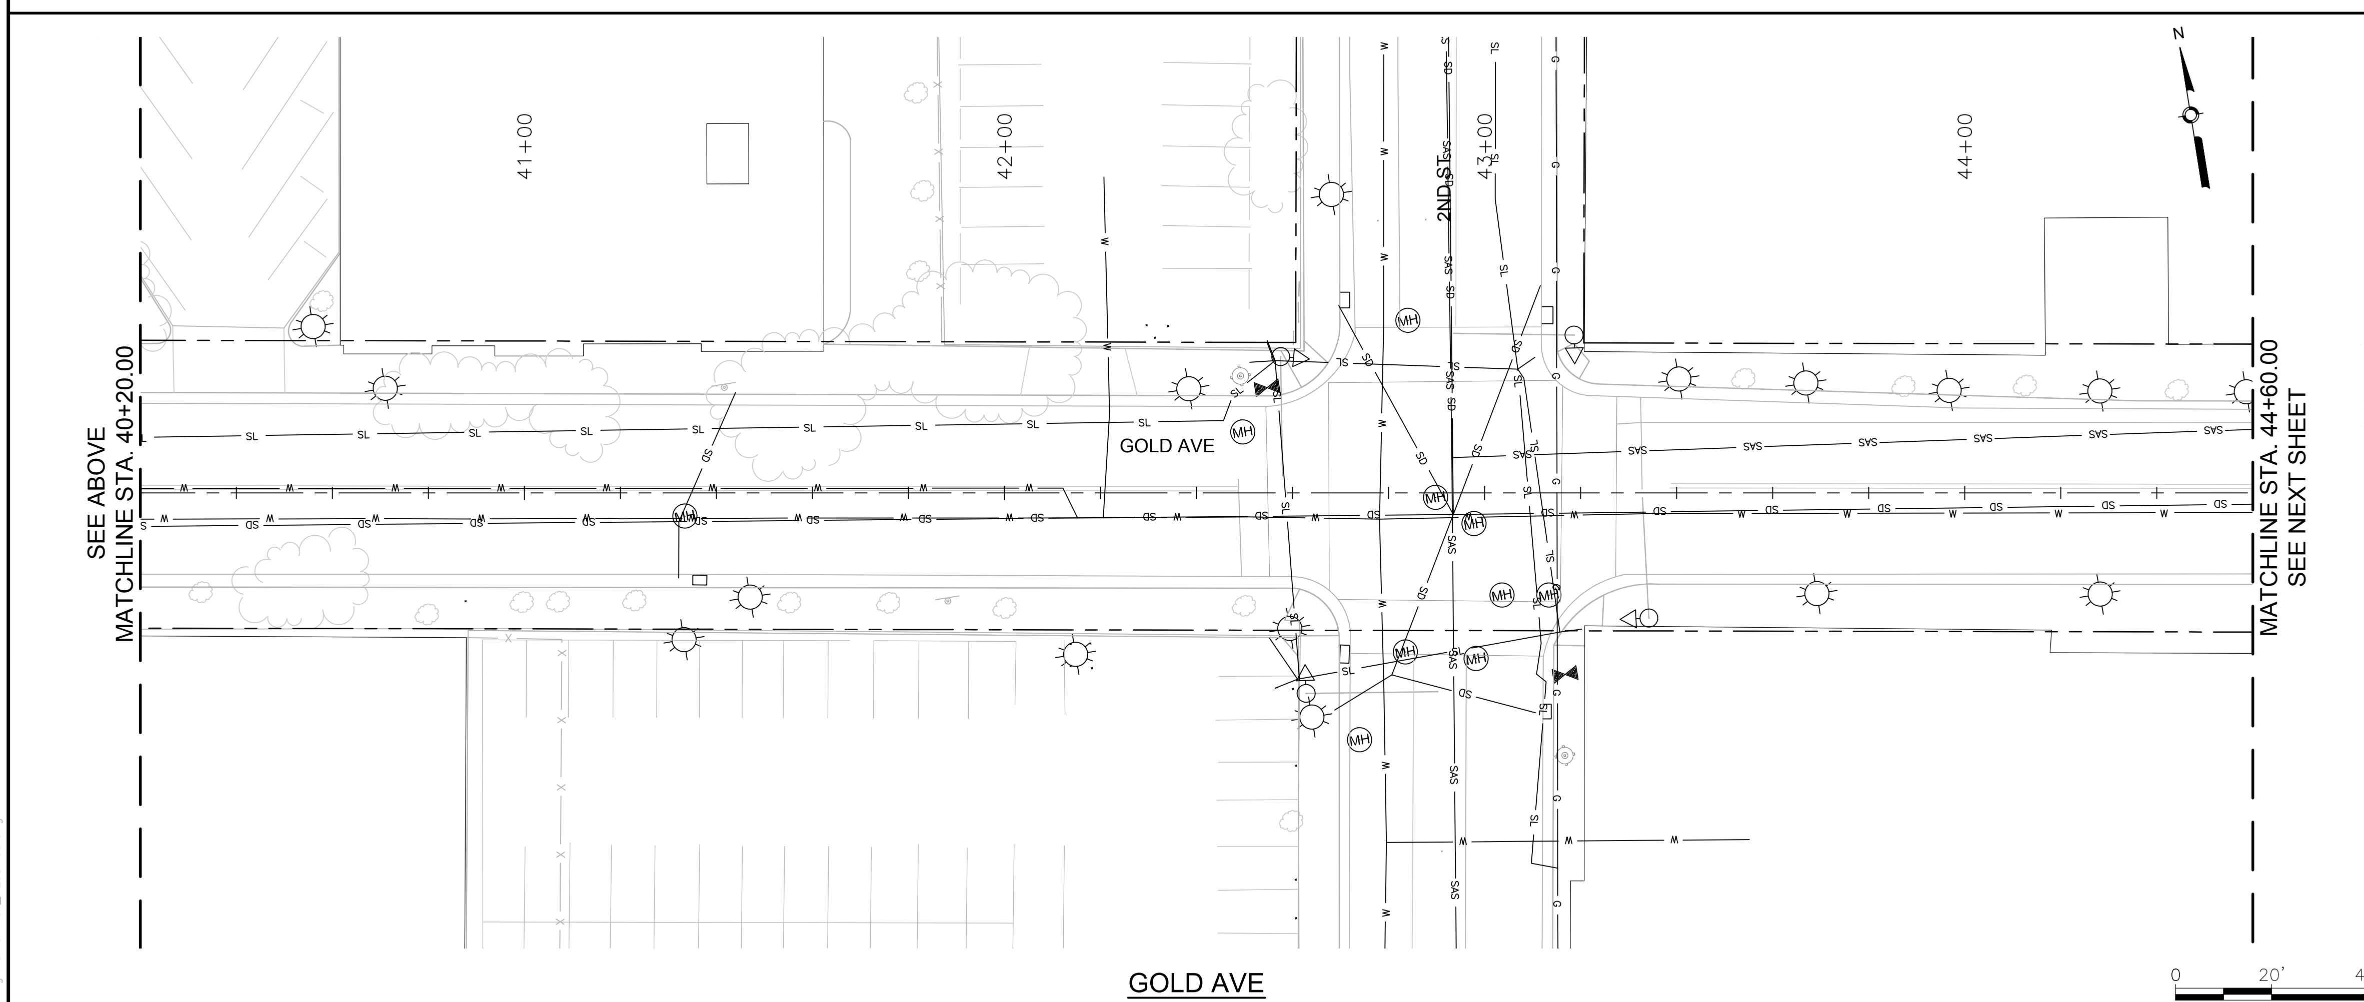

GENERAL NOTES

1.

KEYED NOTES

1.

LEGEND

- THIS
- THAT

AS BUILT INFORMATION

CONTRACTOR DATE:
WORK STAKED BY DATE:
INSPECTOR'S ACCEPTANCE BY DATE:
FIELD VERIFICATION BY DATE:
DRAWINGS CORRECTED BY DATE:

MICRO-FILM INFORMATION

RECORDED BY DATE:
NO.

BENCHMARKS

PROJECT PRIMARY BENCHMARK: 5_K16A
A CITY OF ALBUQUERQUE 2 INCH BRASS DISC SET FLUSH IN THE SIDEWALK AND STAMPED "5-K16A". THE MONUMENT IS LOCATED ON THE NORTH SIDE OF CENTRAL AVE BETWEEN STANFORD DR AND COLUMBIA DR SE.
NM SPC CENTRAL ZONE GRID:
N: 1485016.971 USFT
E: 1530495.993 USFT
ELEV: 5174.054

SURVEY INFORMATION

FIELD NOTES

NO.	BY	DATE

30% REVIEW

PRELIMINARY
NOT FOR CONSTRUCTION
03/2015

REVISIONS

NO.	DATE	REMARKS	BY

DESIGN

DESIGNED BY: XX DATE: 3/20/2015
DRAWN BY: XX DATE: 3/20/2015
CHECKED BY: XX DATE: 3/20/2015

HDR
2155 LOUISIANA BLVD NE, SUITE 9500
ALBUQUERQUE, NM 87110
MAIN: (505) 830-5400
FAX: (505) 830-5454

ABQ RIDE

CITY OF ALBUQUERQUE
TRANSIT DEPARTMENT
ABQ RIDE

TITLE: CENTRAL AVENUE ALBUQUERQUE RAPID TRANSIT
EXISTING UTILITIES

Design Review Committee	City Engineer Approval	Last Design Update	Mo./Day/Yr.	Mo./Day/Yr.

CITY PROJECT NO.	ZONE MAP NO.	SEGMENT NO.	SHEET	OF
631991	K13–K15	S3	93	98

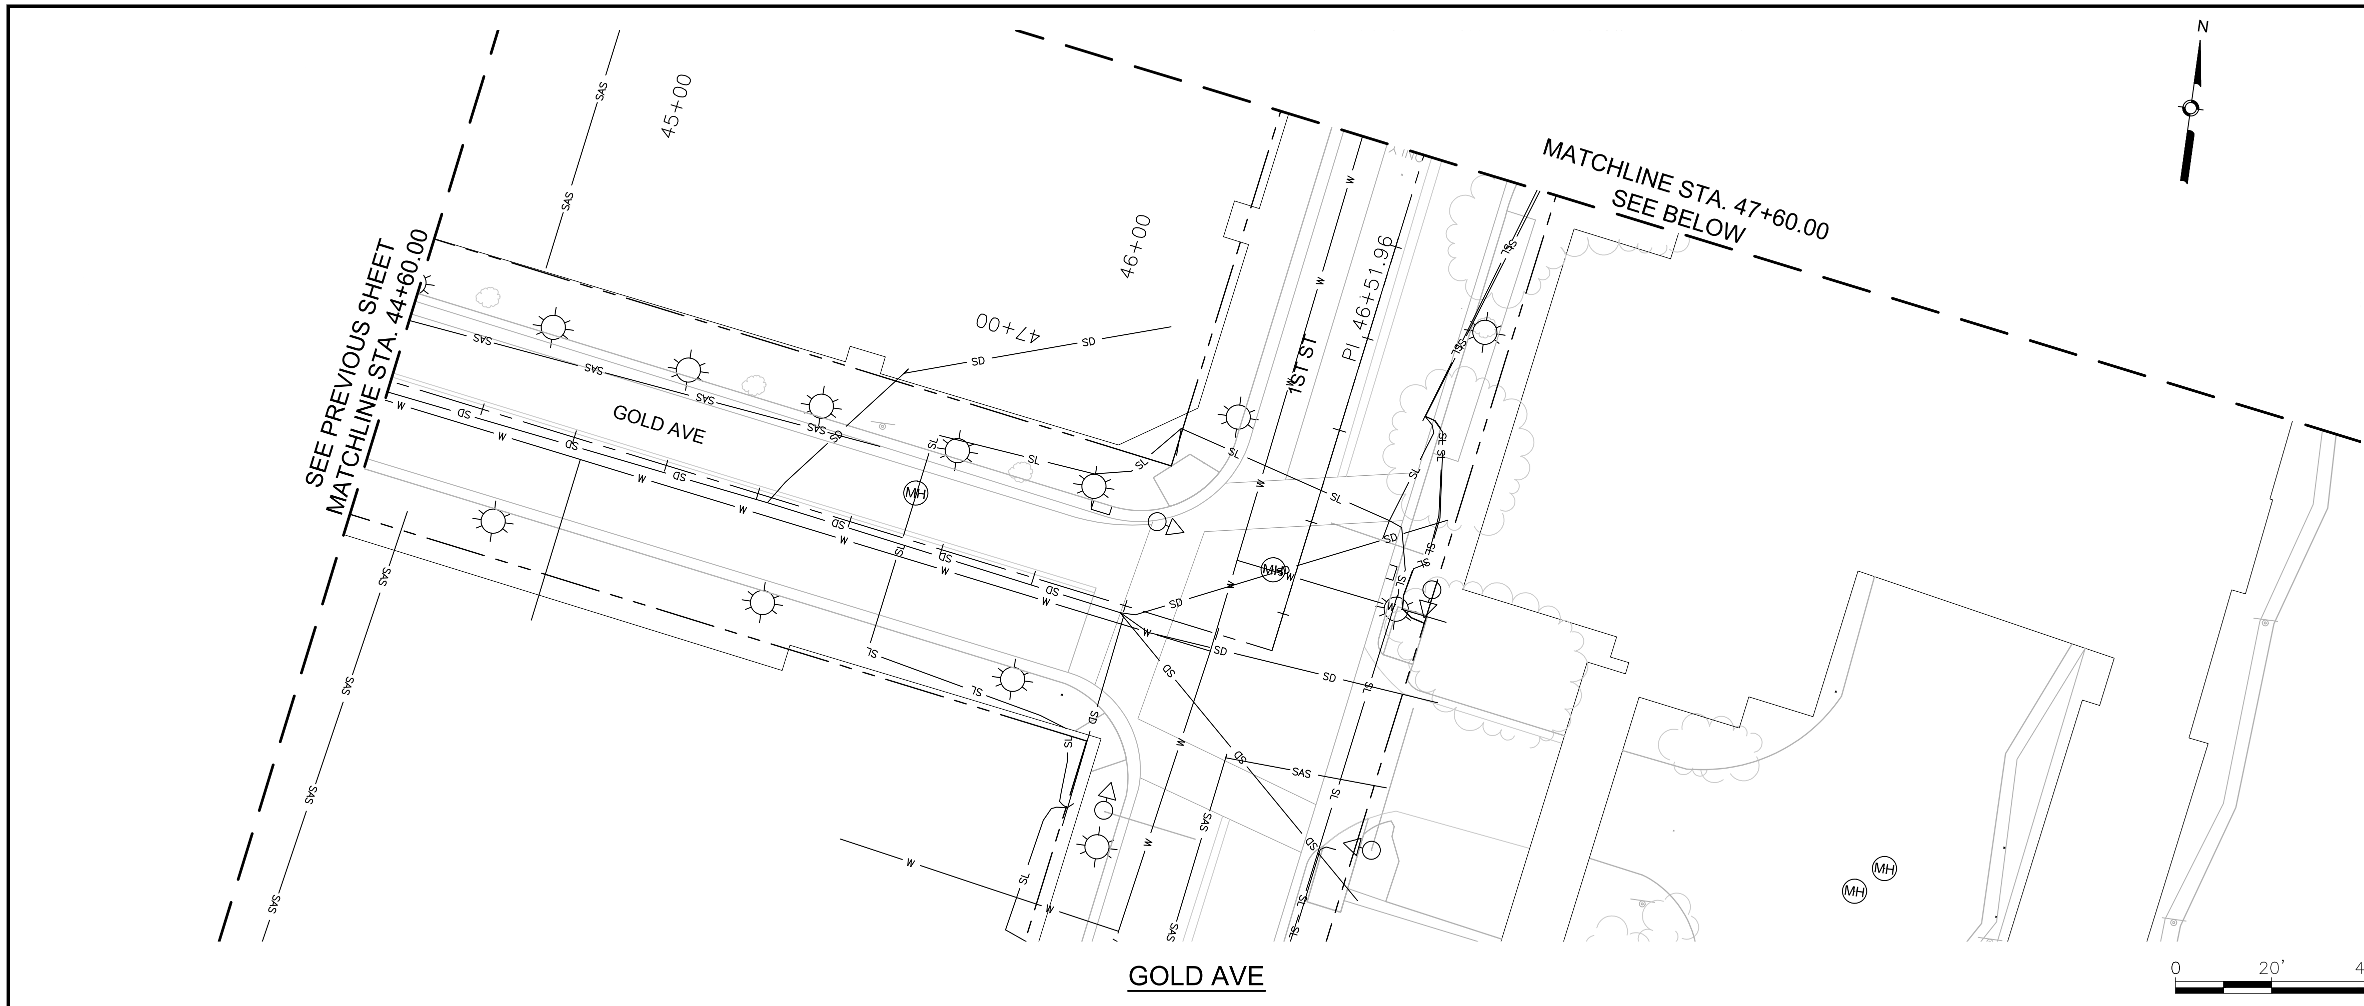

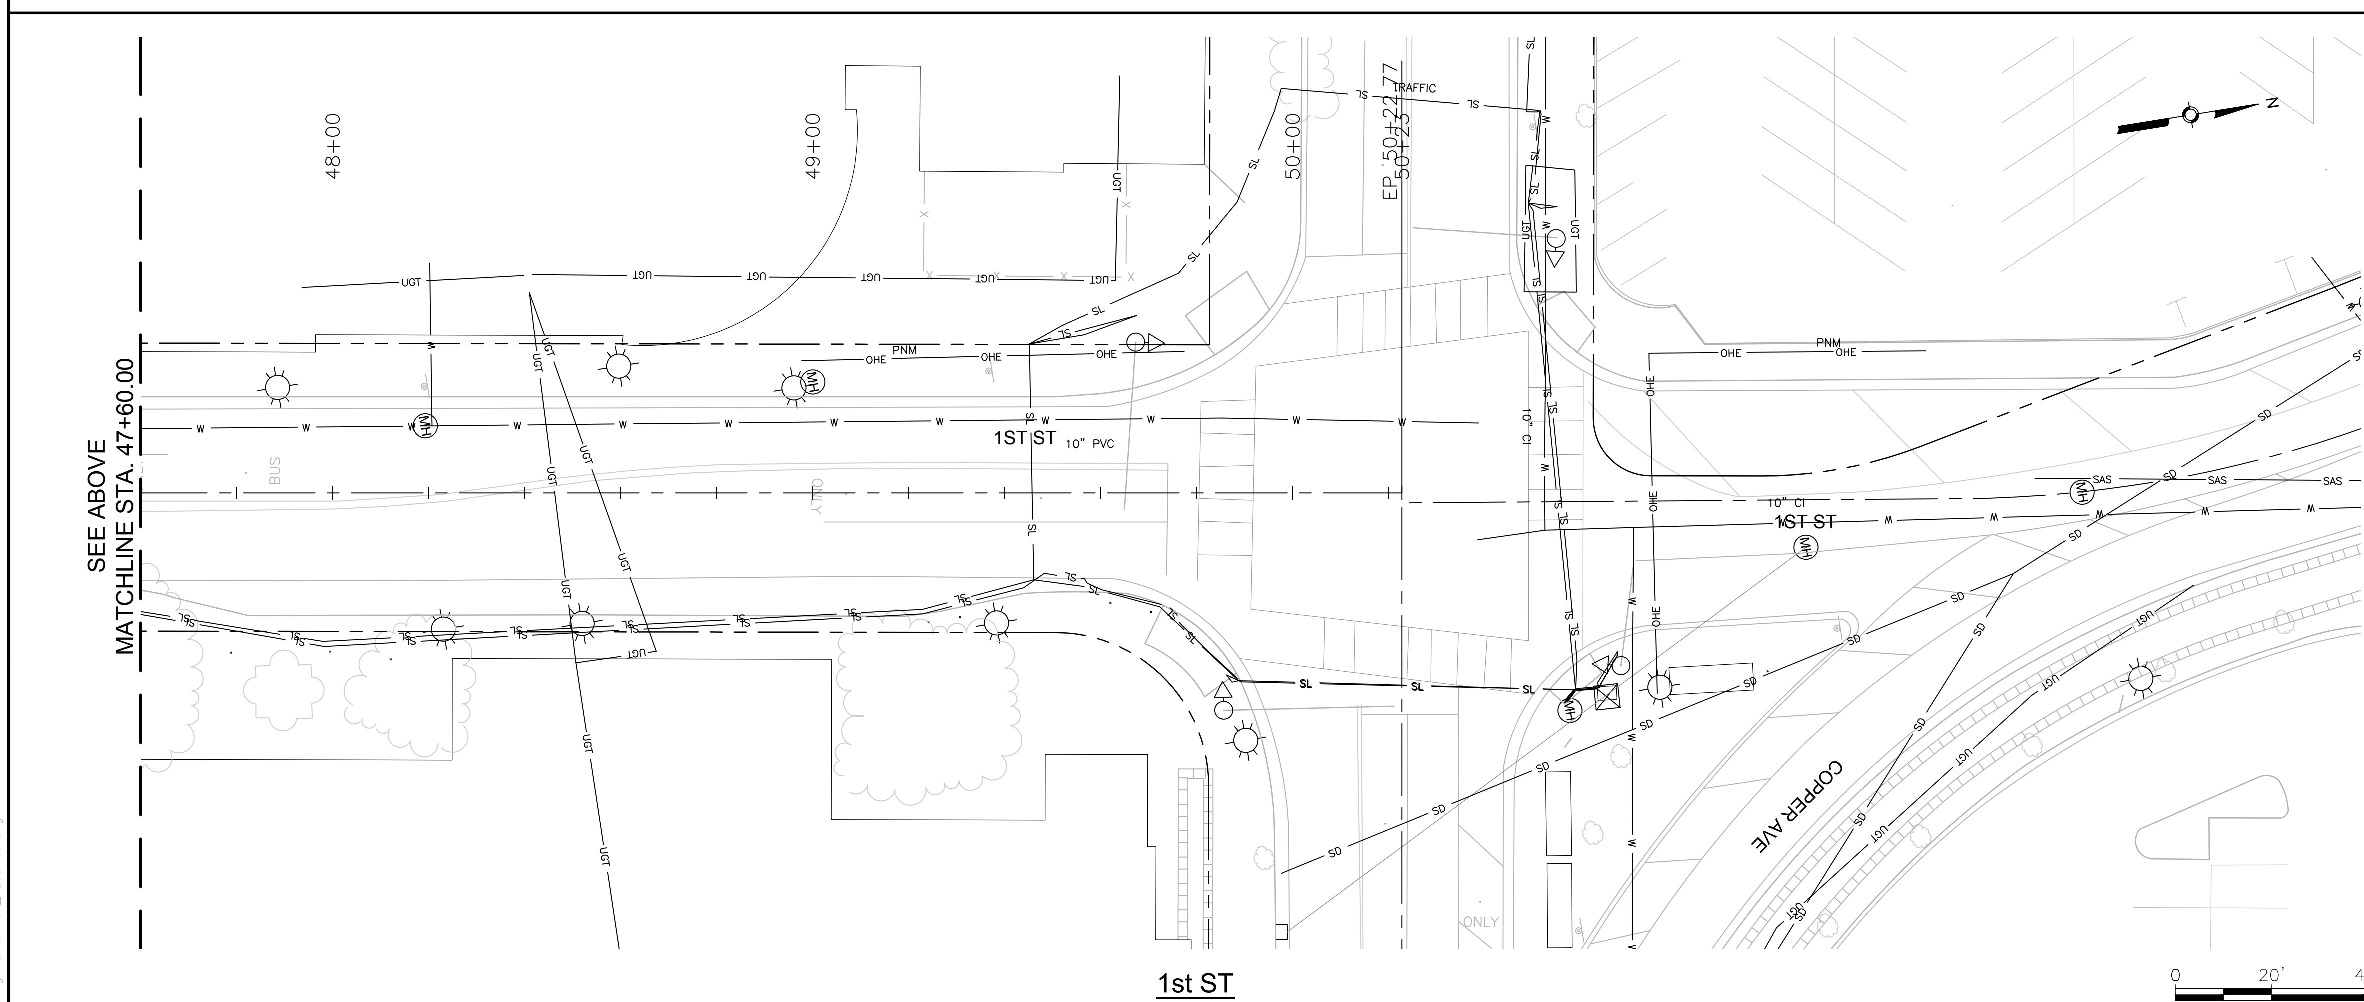

GENERAL NOTES

1.

KEYED NOTES

1.

LEGEND

THIS
THAT

AS BUILT INFORMATION

CONTRACTOR	DATE:
WORK STAKED BY	DATE:
INSPECTOR'S ACCEPTANCE BY	DATE:
FIELD VERIFICATION BY	DATE:
DRAWINGS CORRECTED BY	DATE:

MICRO-FILM INFORMATION

RECORDED BY	DATE:
NO.	

BENCHMARKS

PROJECT PRIMARY BENCHMARK: 5_K16A
A CITY OF ALBUQUERQUE 2 INCH BRASS DISC SET FLUSH IN THE SIDEWALK AND STAMPED "5-K16A". THE MONUMENT IS LOCATED ON THE NORTH SIDE OF CENTRAL AVE BETWEEN STANFORD DR AND COLUMBIA DR SE.
NM SPC CENTRAL ZONE GRID:
N: 1485016.971 USFT
E: 1530495.993 USFT
ELEV: 5174.054

SURVEY INFORMATION

FIELD NOTES		
NO.	BY	DATE

30% REVIEW
PRELIMINARY
NOT FOR CONSTRUCTION
03/2015

REVISIONS

NO.	DATE	REMARKS	BY

DESIGN

DESIGNED BY: XX DATE: 3/20/2015
DRAWN BY: XX DATE: 3/20/2015
CHECKED BY: XX DATE: 3/20/2015

HDR
2155 LOUISIANA BLVD NE, SUITE 9500
ALBUQUERQUE, NM 87110
MAIN: (505) 830-5400
FAX: (505) 830-5454

ABQRIDE

CITY OF ALBUQUERQUE
TRANSIT DEPARTMENT
ABQ RIDE

TITLE: CENTRAL AVENUE ALBUQUERQUE RAPID TRANSIT
EXISTING UTILITIES

Design Review Committee	City Engineer Approval	Last Design Update	Mo./Day/Yr.	Mo./Day/Yr.

CITY PROJECT NO.	ZONE MAP NO.	SEGMENT NO.	SHEET	OF
631991	K13–K15	S3	94	98

Date: 12 Mar 2015 – 4:23pm User: zsharp
Drawing Name: XIT_PL05-09.dwg

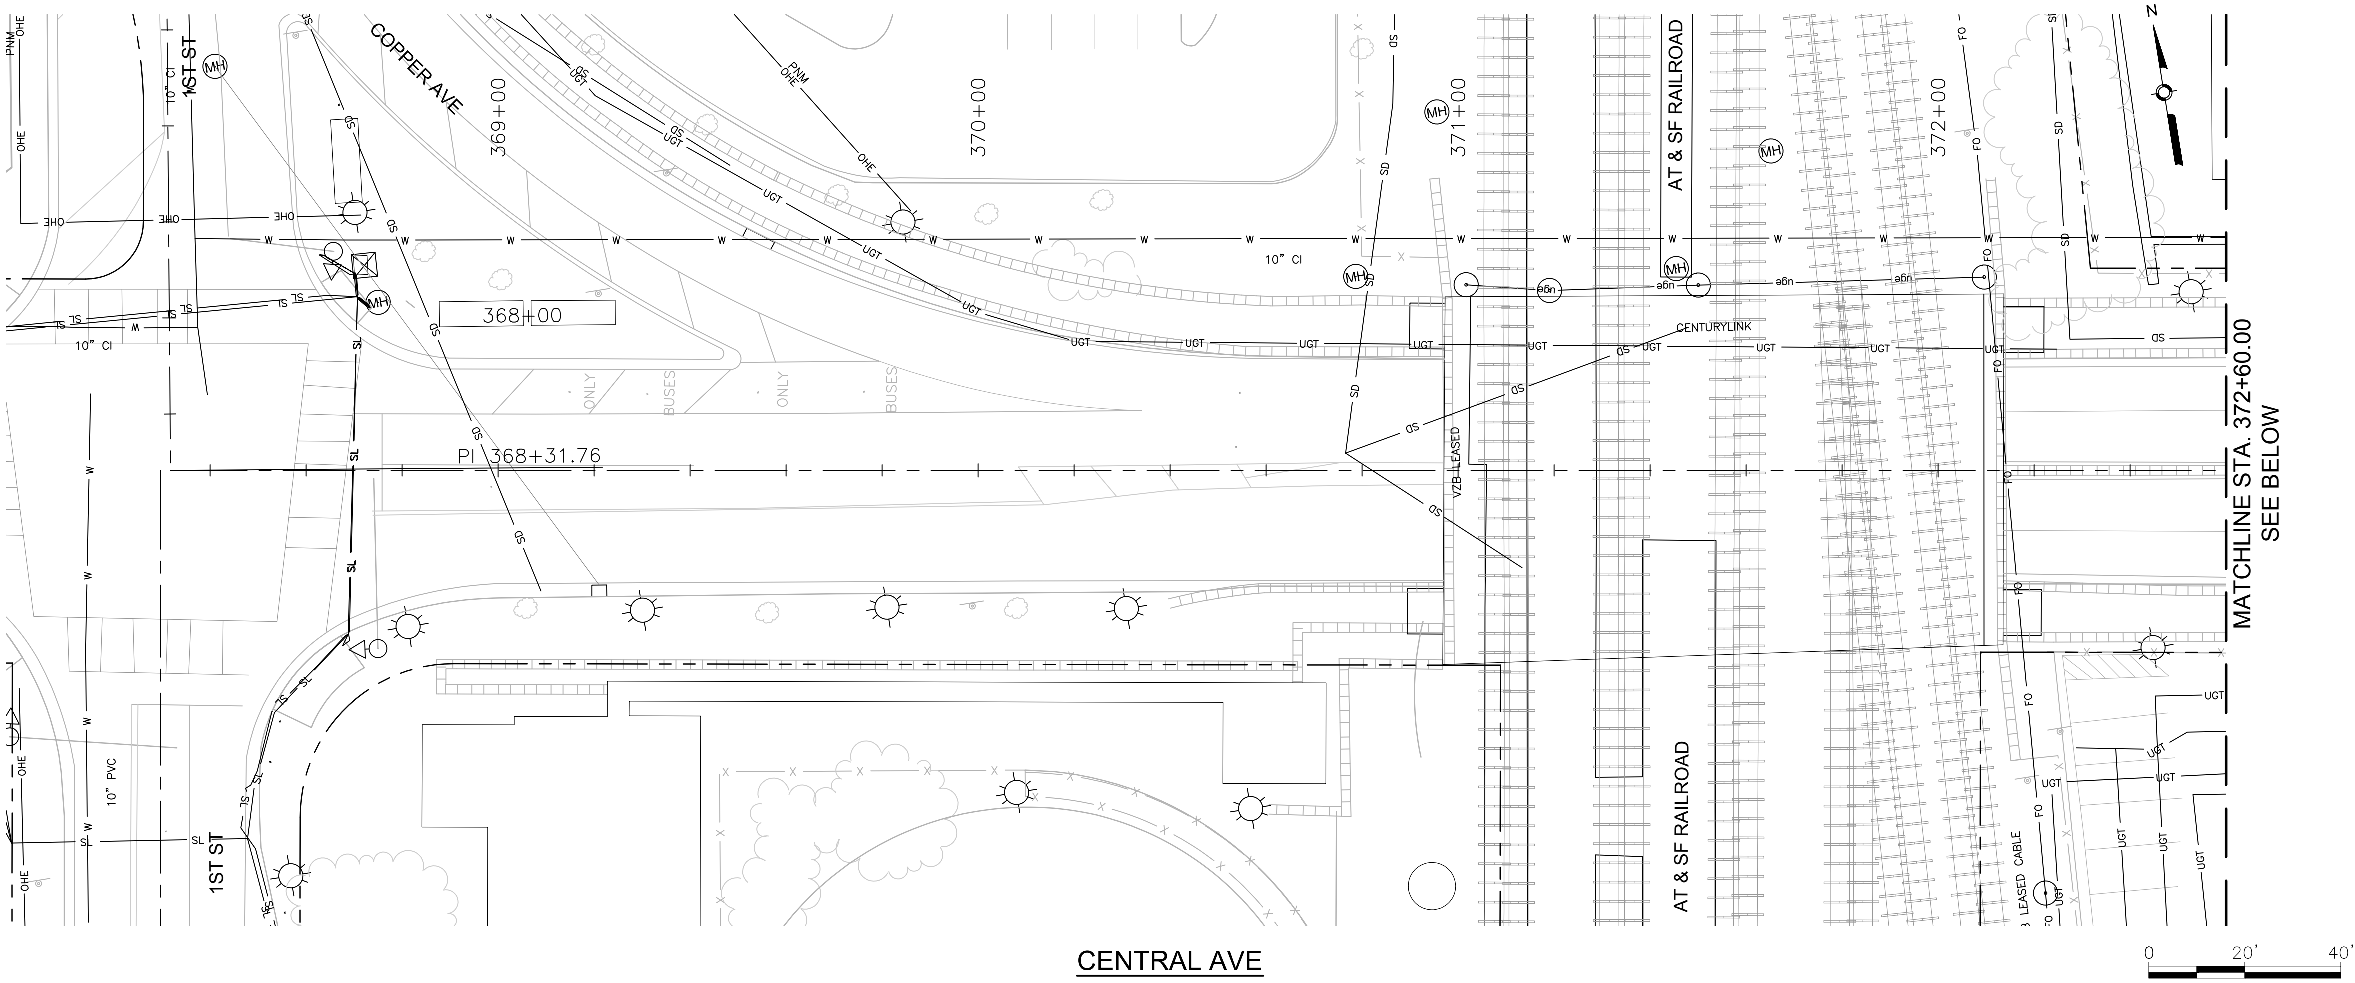

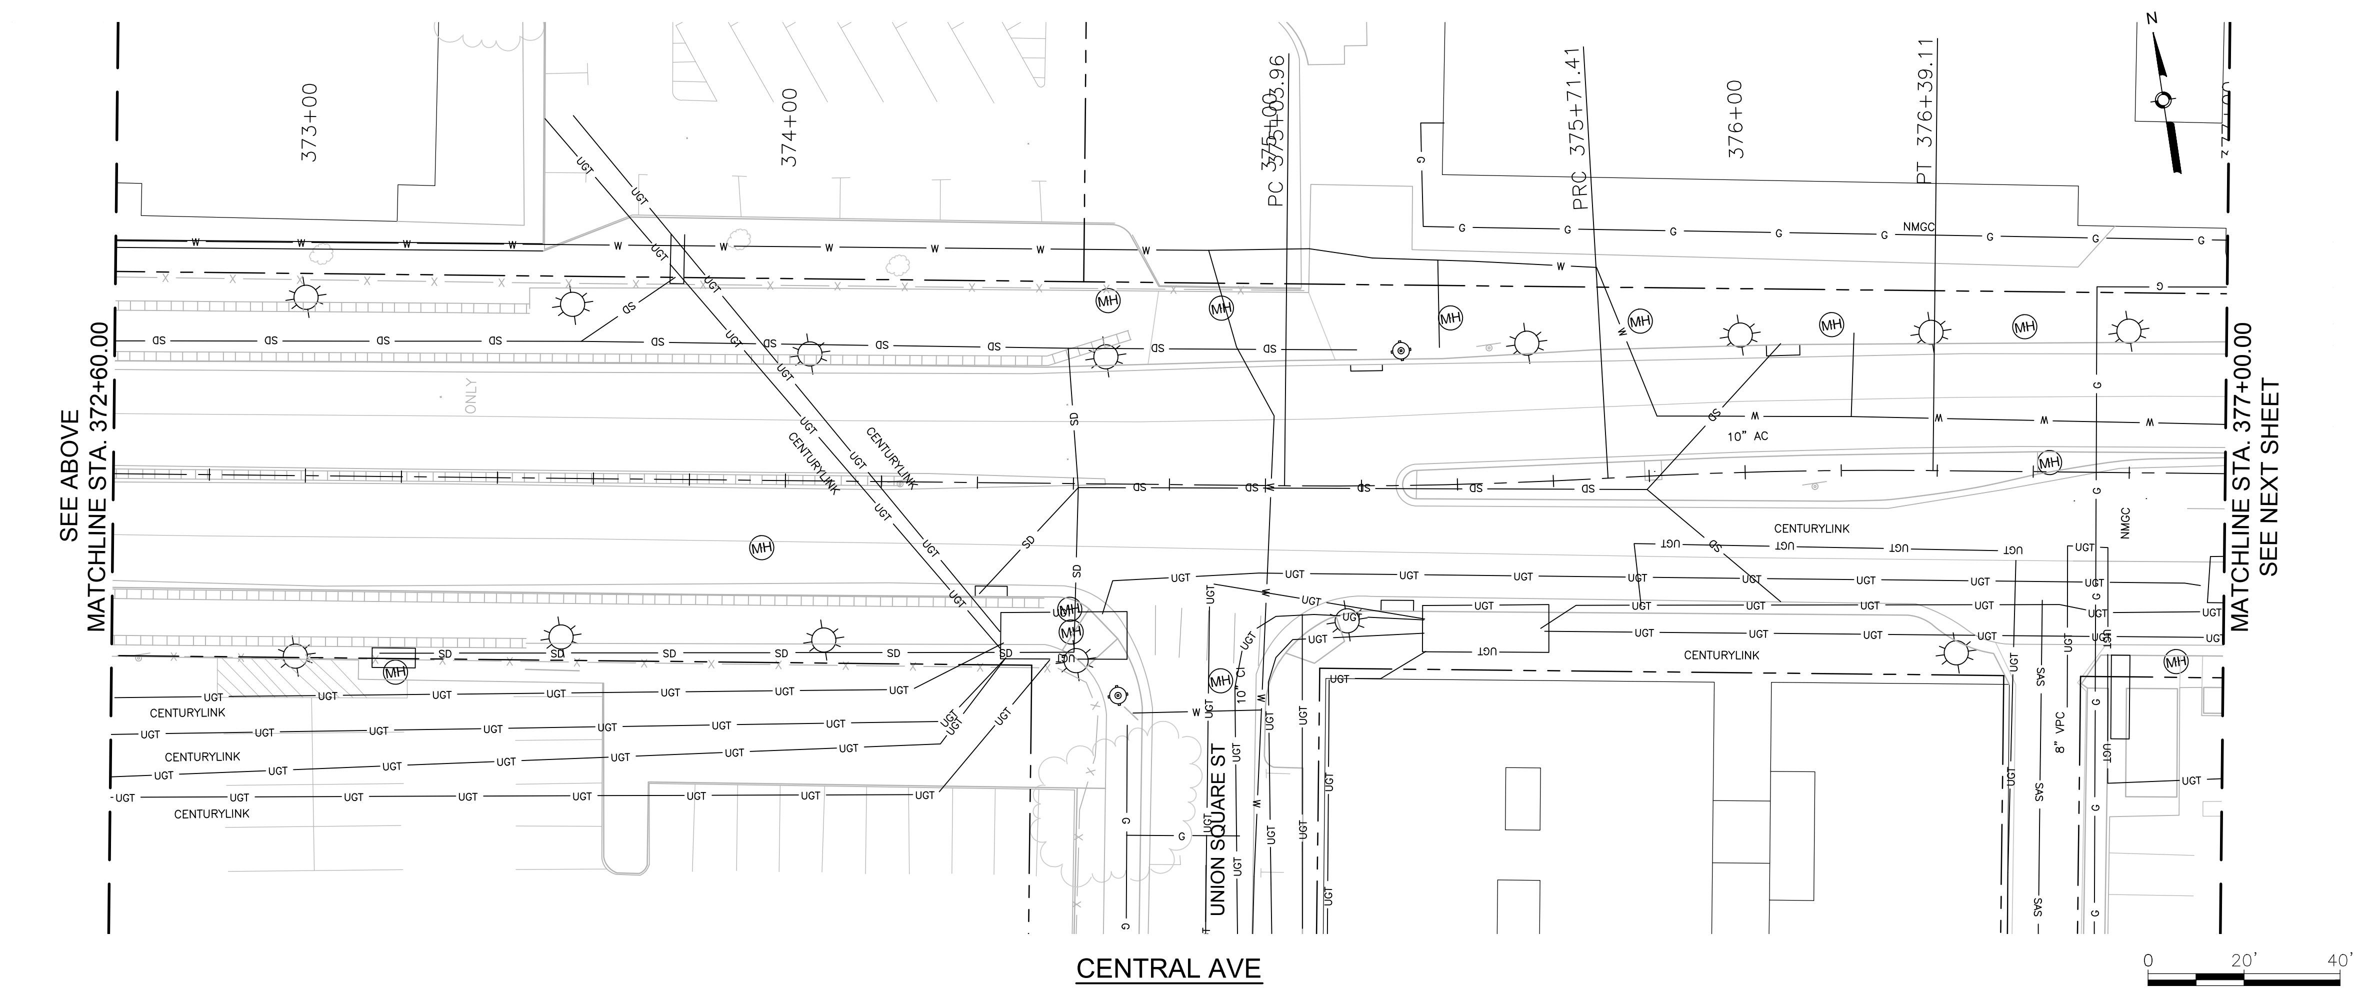

GENERAL NOTES

1.

KEYED NOTES

1.

LEGEND

THIS

THAT

AS BUILT INFORMATION

CONTRACTOR

WORK STAKED BY — DATE:

INSPECTOR'S ACCEPTANCE BY — DATE:

FIELD VERIFICATION BY — DATE:

DRAWINGS CORRECTED BY — DATE:

MICRO-FILM INFORMATION

RECORDED BY — DATE:

NO.

BENCHMARKS

PROJECT PRIMARY BENCHMARK: 5_K16A
A CITY OF ALBUQUERQUE 2 INCH BRASS DISC SET FLUSH IN THE SIDEWALK AND STAMPED "5-K16A". THE MONUMENT IS LOCATED ON THE NORTH SIDE OF CENTRAL AVE BETWEEN STANFORD DR AND COLUMBIA DR SE.
NM SPC CENTRAL ZONE GRID:
N: 1485016.971 USFT
E: 1530495.993 USFT
ELEV: 5174.054

SURVEY INFORMATION

FIELD NOTES

NO.	BY	DATE

30% REVIEW

PRELIMINARY
NOT FOR CONSTRUCTION
03/2015

REVISIONS

NO.	DATE	REMARKS	BY

DESIGN

DESIGNED BY: XX — DATE: 3/20/2015
DRAWN BY: XX — DATE: 3/20/2015
CHECKED BY: XX — DATE: 3/20/2015

HDR
2155 LOUISIANA BLVD NE, SUITE 9500
ALBUQUERQUE, NM 87110
MAIN: (505) 830-5400
FAX: (505) 830-5454

ABQ RIDE

CITY OF ALBUQUERQUE
TRANSIT DEPARTMENT
ABQ RIDE

TITLE: CENTRAL AVENUE ALBUQUERQUE RAPID TRANSIT
EXISTING UTILITIES

Design Review Committee	City Engineer Approval	Last Design Update	Mo./Day/Yr.	Mo./Day/Yr.

CITY PROJECT NO.	ZONE MAP NO.	SEGMENT NO.	SHEET	OF
631991	K13–K15	S3	95	98

Date: 12 Mar 2015 - 4:25pm User: zsharp
Drawing Name: XUT_PL10-13.dwg

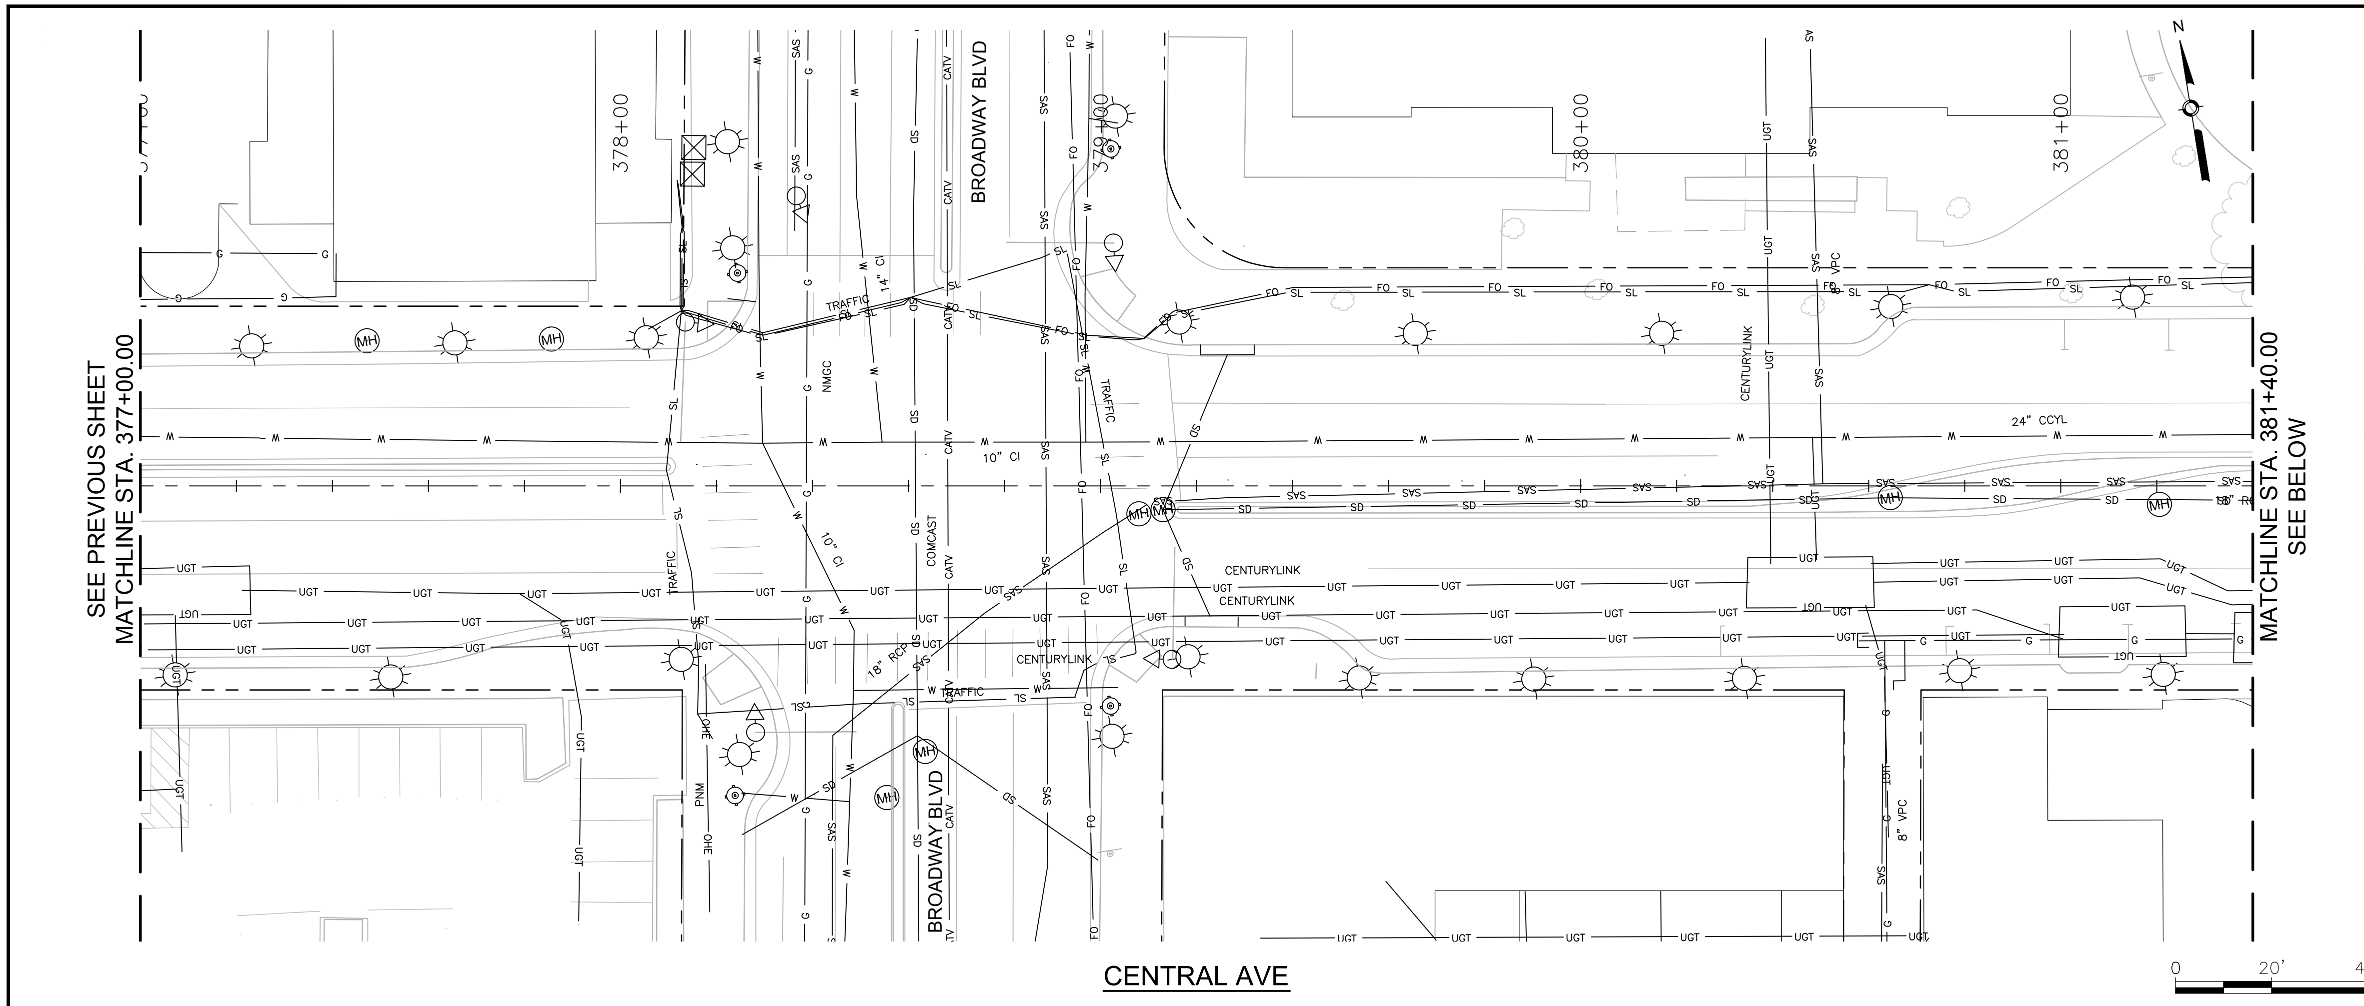

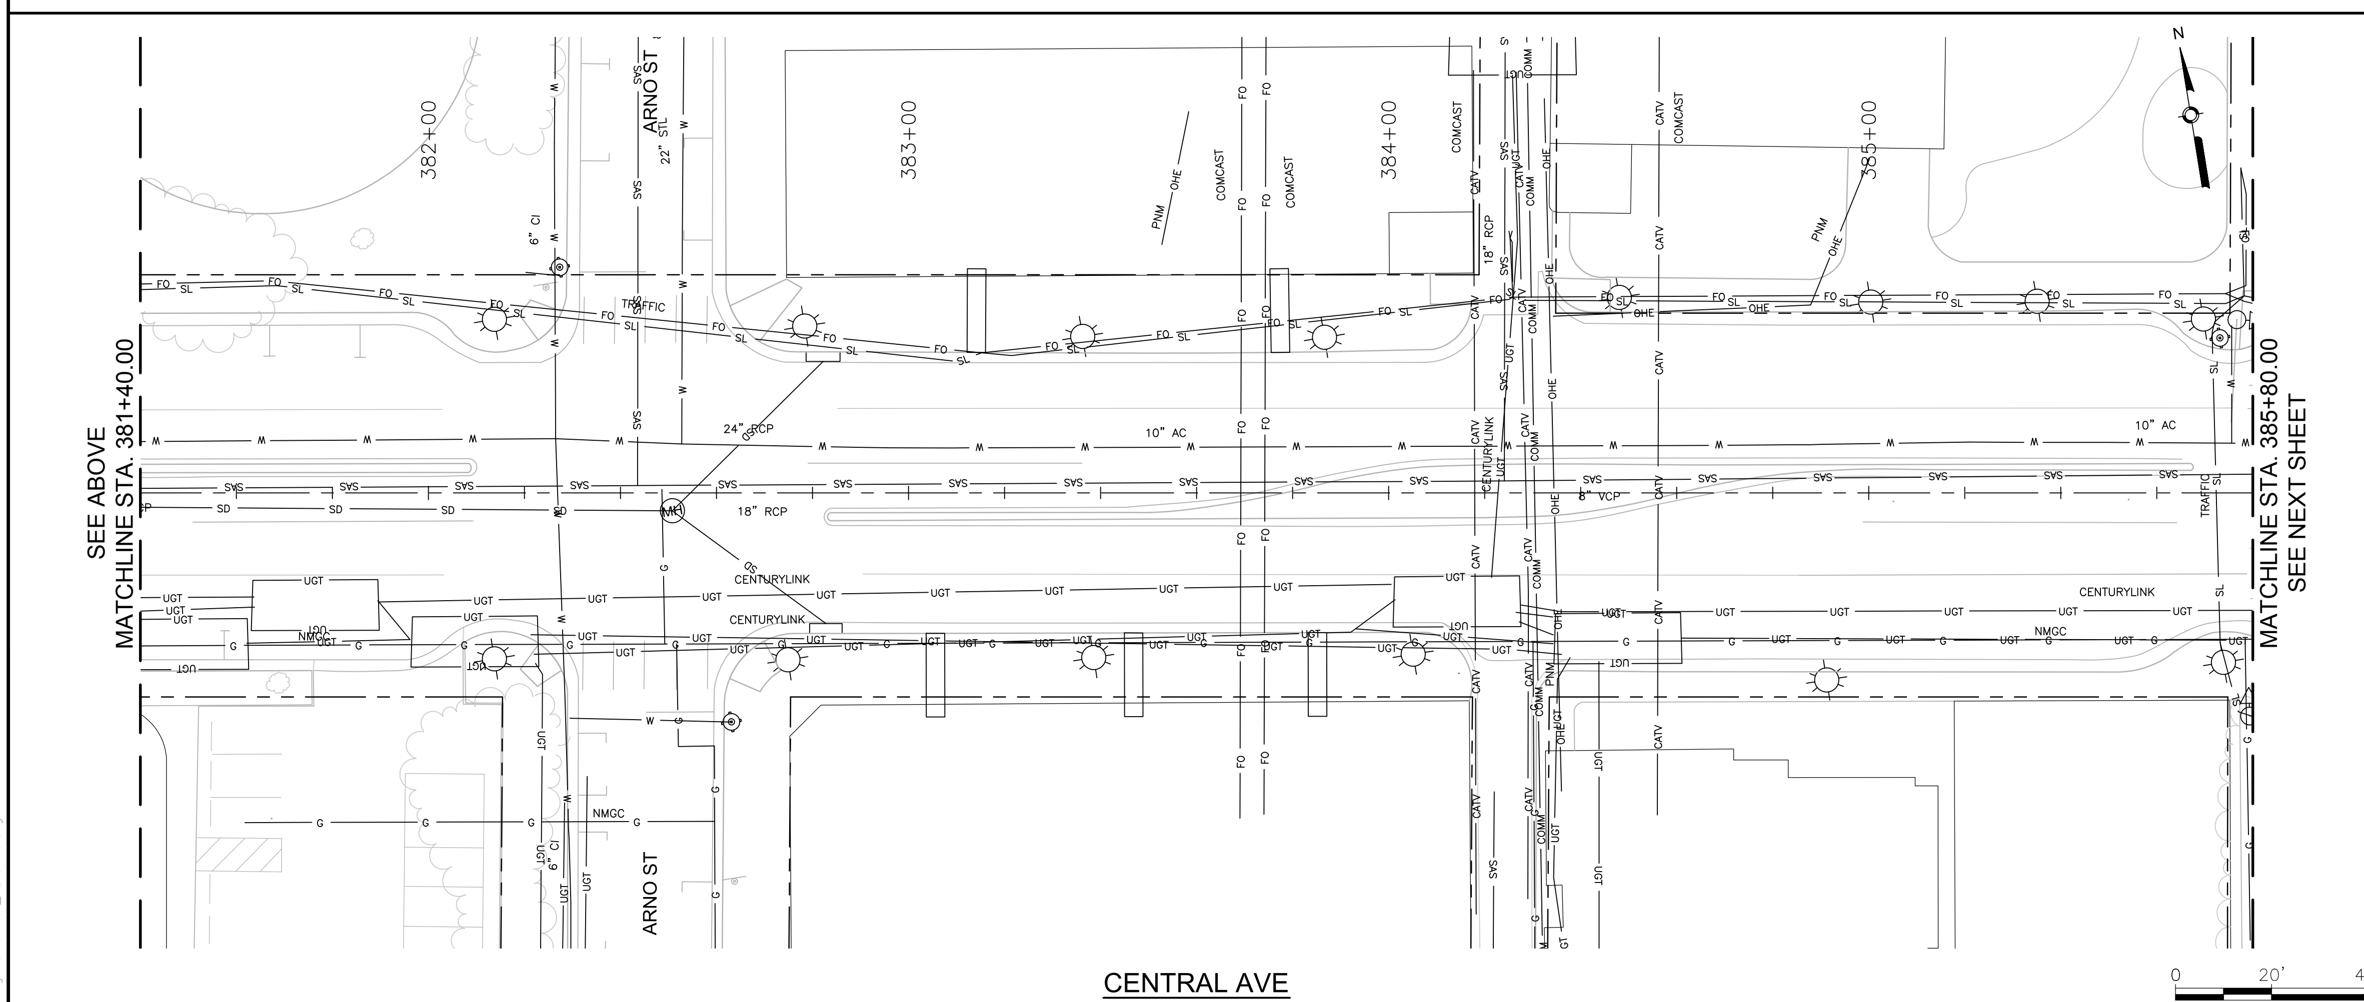

GENERAL NOTES

1.

KEYED NOTES

1.

LEGEND

THIS

THAT

AS BUILT INFORMATION

CONTRACTOR	DATE:
WORK STAKED BY	DATE:
INSPECTOR'S ACCEPTANCE BY	DATE:
FIELD VERIFICATION BY	DATE:
DRAWINGS CORRECTED BY	DATE:

MICRO-FILM INFORMATION

RECORDED BY	DATE:
NO.	

BENCHMARKS

PROJECT PRIMARY BENCHMARK: 5_K16A
A CITY OF ALBUQUERQUE 2 INCH BRASS DISC SET FLUSH IN THE SIDEWALK AND STAMPED "5-K16A". THE MONUMENT IS LOCATED ON THE NORTH SIDE OF CENTRAL AVE BETWEEN STANFORD DR AND COLUMBIA DR SE.
NM SPC CENTRAL ZONE GRID:
N: 1485016.971 USFT
E: 1530495.993 USFT
ELEV: 5174.054

SURVEY INFORMATION

NO.	FIELD NOTES BY	DATE

30% REVIEW

PRELIMINARY
NOT FOR CONSTRUCTION
03/2015

REVISIONS

NO.	DATE	REMARKS	BY

DESIGN
DESIGNED BY: XX DATE: 3/20/2015
DRAWN BY: XX DATE: 3/20/2015
CHECKED BY: XX DATE: 3/20/2015

HDR
2155 LOUISIANA BLVD NE, SUITE 9500
ALBUQUERQUE, NM 87110
MAIN: (505) 830-5400
FAX: (505) 830-5454

ABQ RIDE

CITY OF ALBUQUERQUE
TRANSIT DEPARTMENT
ABQ RIDE

TITLE: CENTRAL AVENUE ALBUQUERQUE RAPID TRANSIT
EXISTING UTILITIES

Design Review Committee	City Engineer Approval	Last Design Update	Mo./Day/Yr.	Mo./Day/Yr.

CITY PROJECT NO.	ZONE MAP NO.	SEGMENT NO.	SHEET	OF
631991	K13–K15	S3	96	98

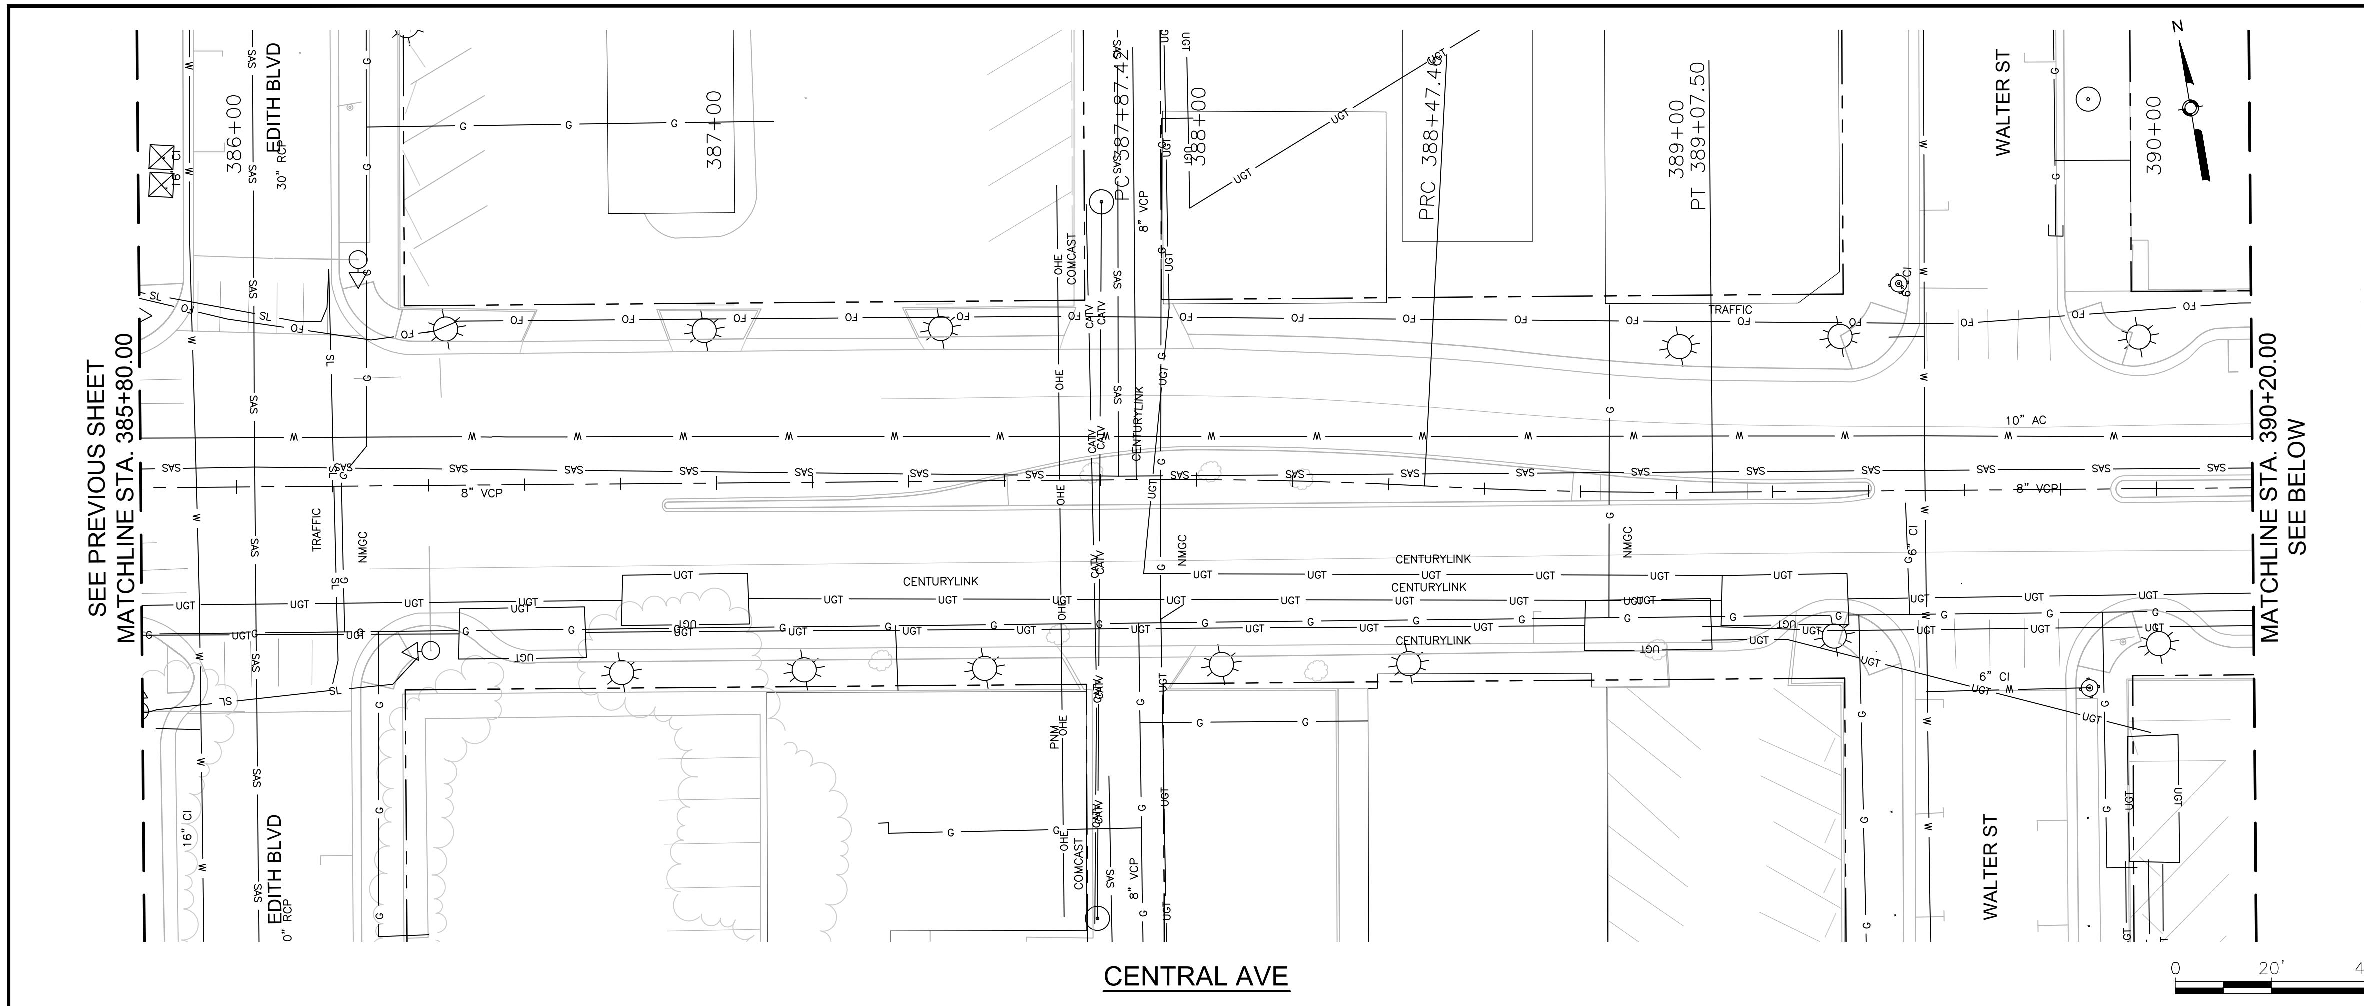

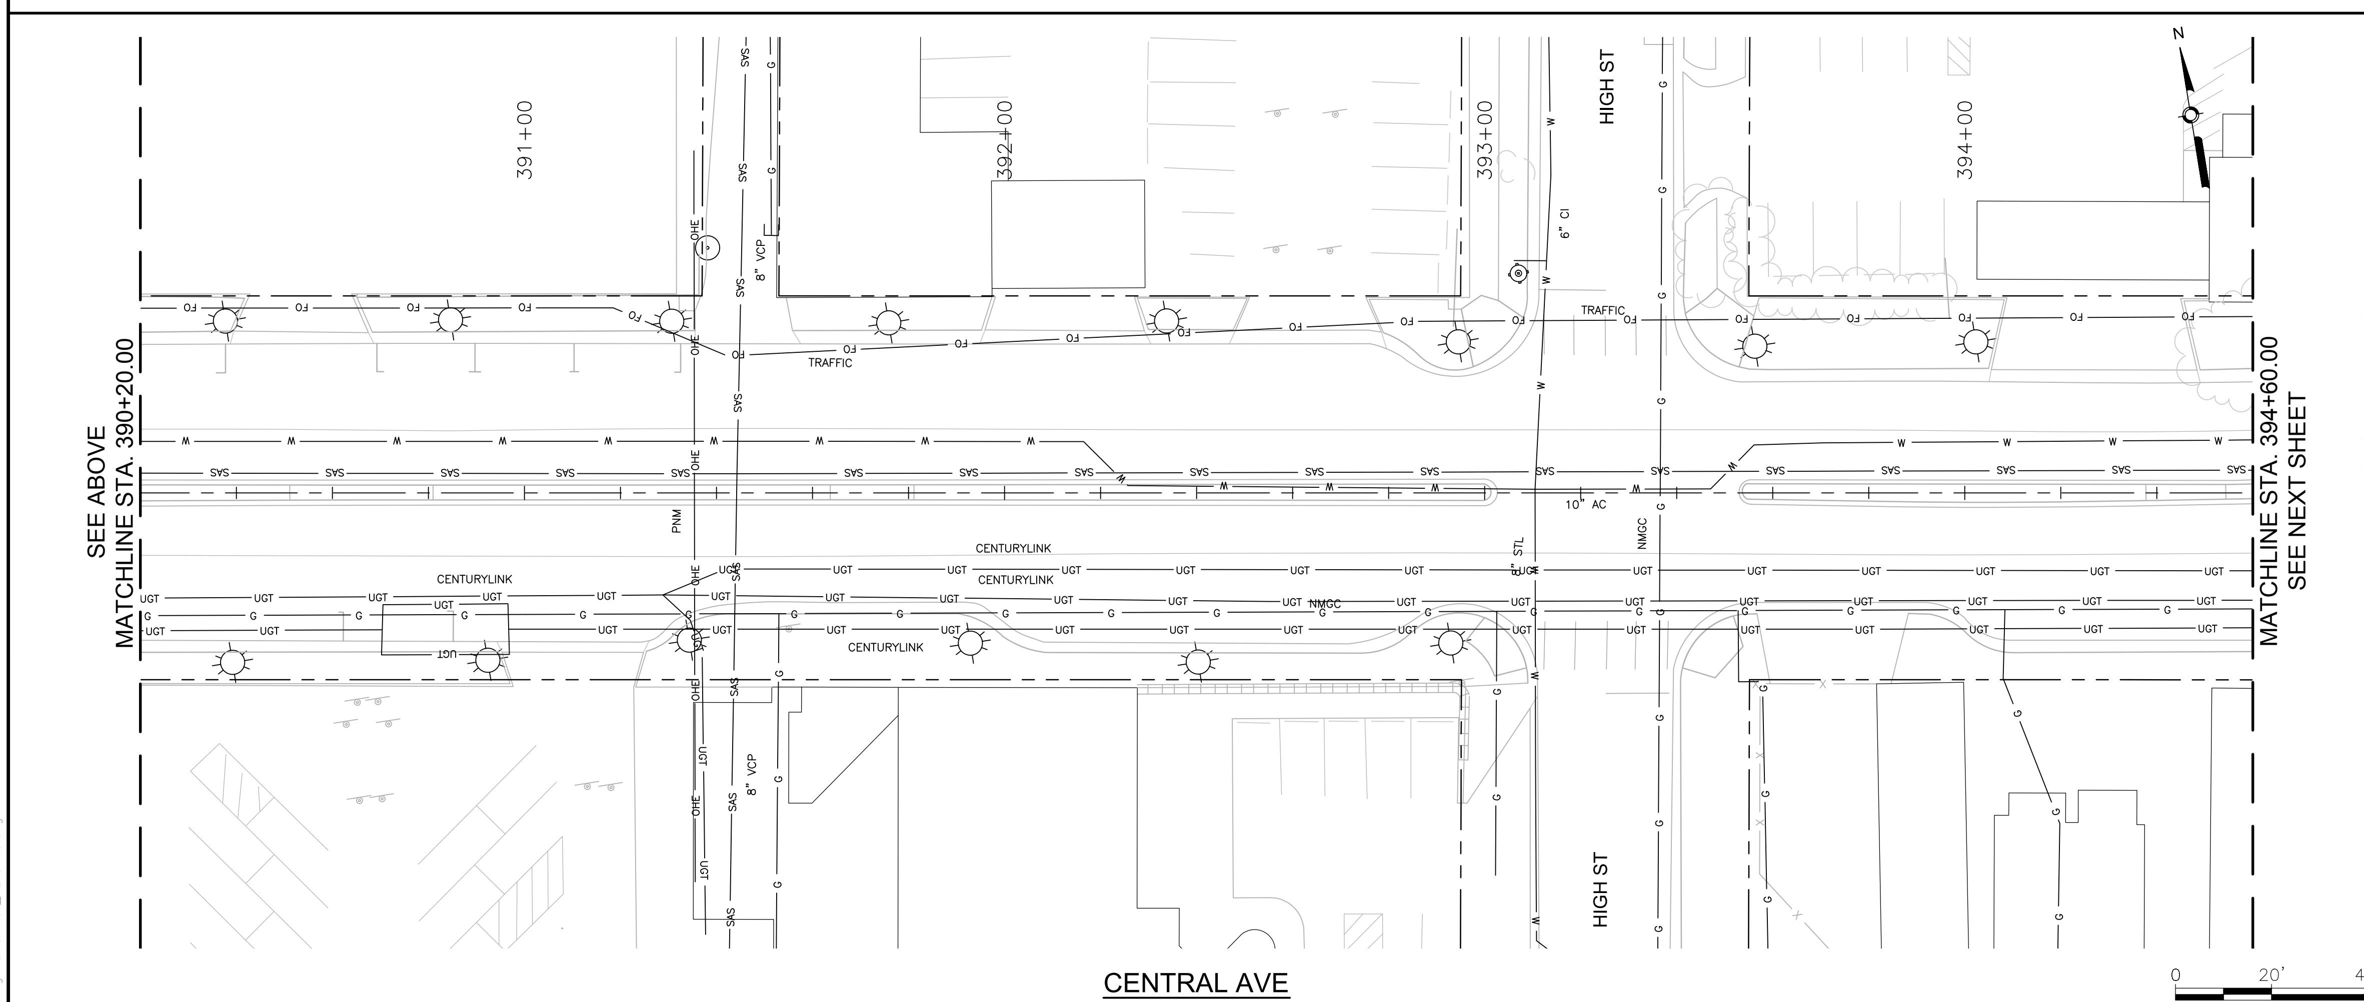

GENERAL NOTES

1.

KEYED NOTES

1.

LEGEND

THIS

THAT

AS BUILT INFORMATION

CONTRACTOR DATE:
WORK STAKED BY DATE:
INSPECTOR'S ACCEPTANCE BY DATE:
FIELD VERIFICATION BY DATE:
DRAWINGS CORRECTED BY DATE:

MICRO–FILM INFORMATION

RECORDED BY DATE:
NO.

BENCHMARKS

PROJECT PRIMARY BENCHMARK: 5_K16A
A CITY OF ALBUQUERQUE 2 INCH BRASS DISC SET FLUSH IN THE SIDEWALK AND STAMPED "5-K16A". THE MONUMENT IS LOCATED ON THE NORTH SIDE OF CENTRAL AVE BETWEEN STANFORD DR AND COLUMBIA DR SE.
NM SPC CENTRAL ZONE GRID:
N: 1485016.971 USFT
E: 1530495.993 USFT
ELEV: 5174.054

SURVEY INFORMATION

FIELD NOTES		
NO.	BY	DATE

30% REVIEW

PRELIMINARY
NOT FOR CONSTRUCTION
03/2015

REVISIONS

NO.	DATE	REMARKS	BY

DESIGN

DESIGNED BY: XX DATE: 3/20/2015
DRAWN BY: XX DATE: 3/20/2015
CHECKED BY: XX DATE: 3/20/2015

HDR
2155 LOUISIANA BLVD NE, SUITE 9500
ALBUQUERQUE, NM 87110
MAIN: (505) 830-5400
FAX: (505) 830-5454

ABQRIDE

CITY OF ALBUQUERQUE
TRANSIT DEPARTMENT
ABQ RIDE

TITLE: CENTRAL AVENUE ALBUQUERQUE RAPID TRANSIT
EXISTING UTILITIES

Design Review Committee	City Engineer Approval	Last Design Update	Mo./Day/Yr.	Mo./Day/Yr.

CITY PROJECT NO.	ZONE MAP NO.	SEGMENT NO.	SHEET	OF
631991	K13–K15	S3	97	98

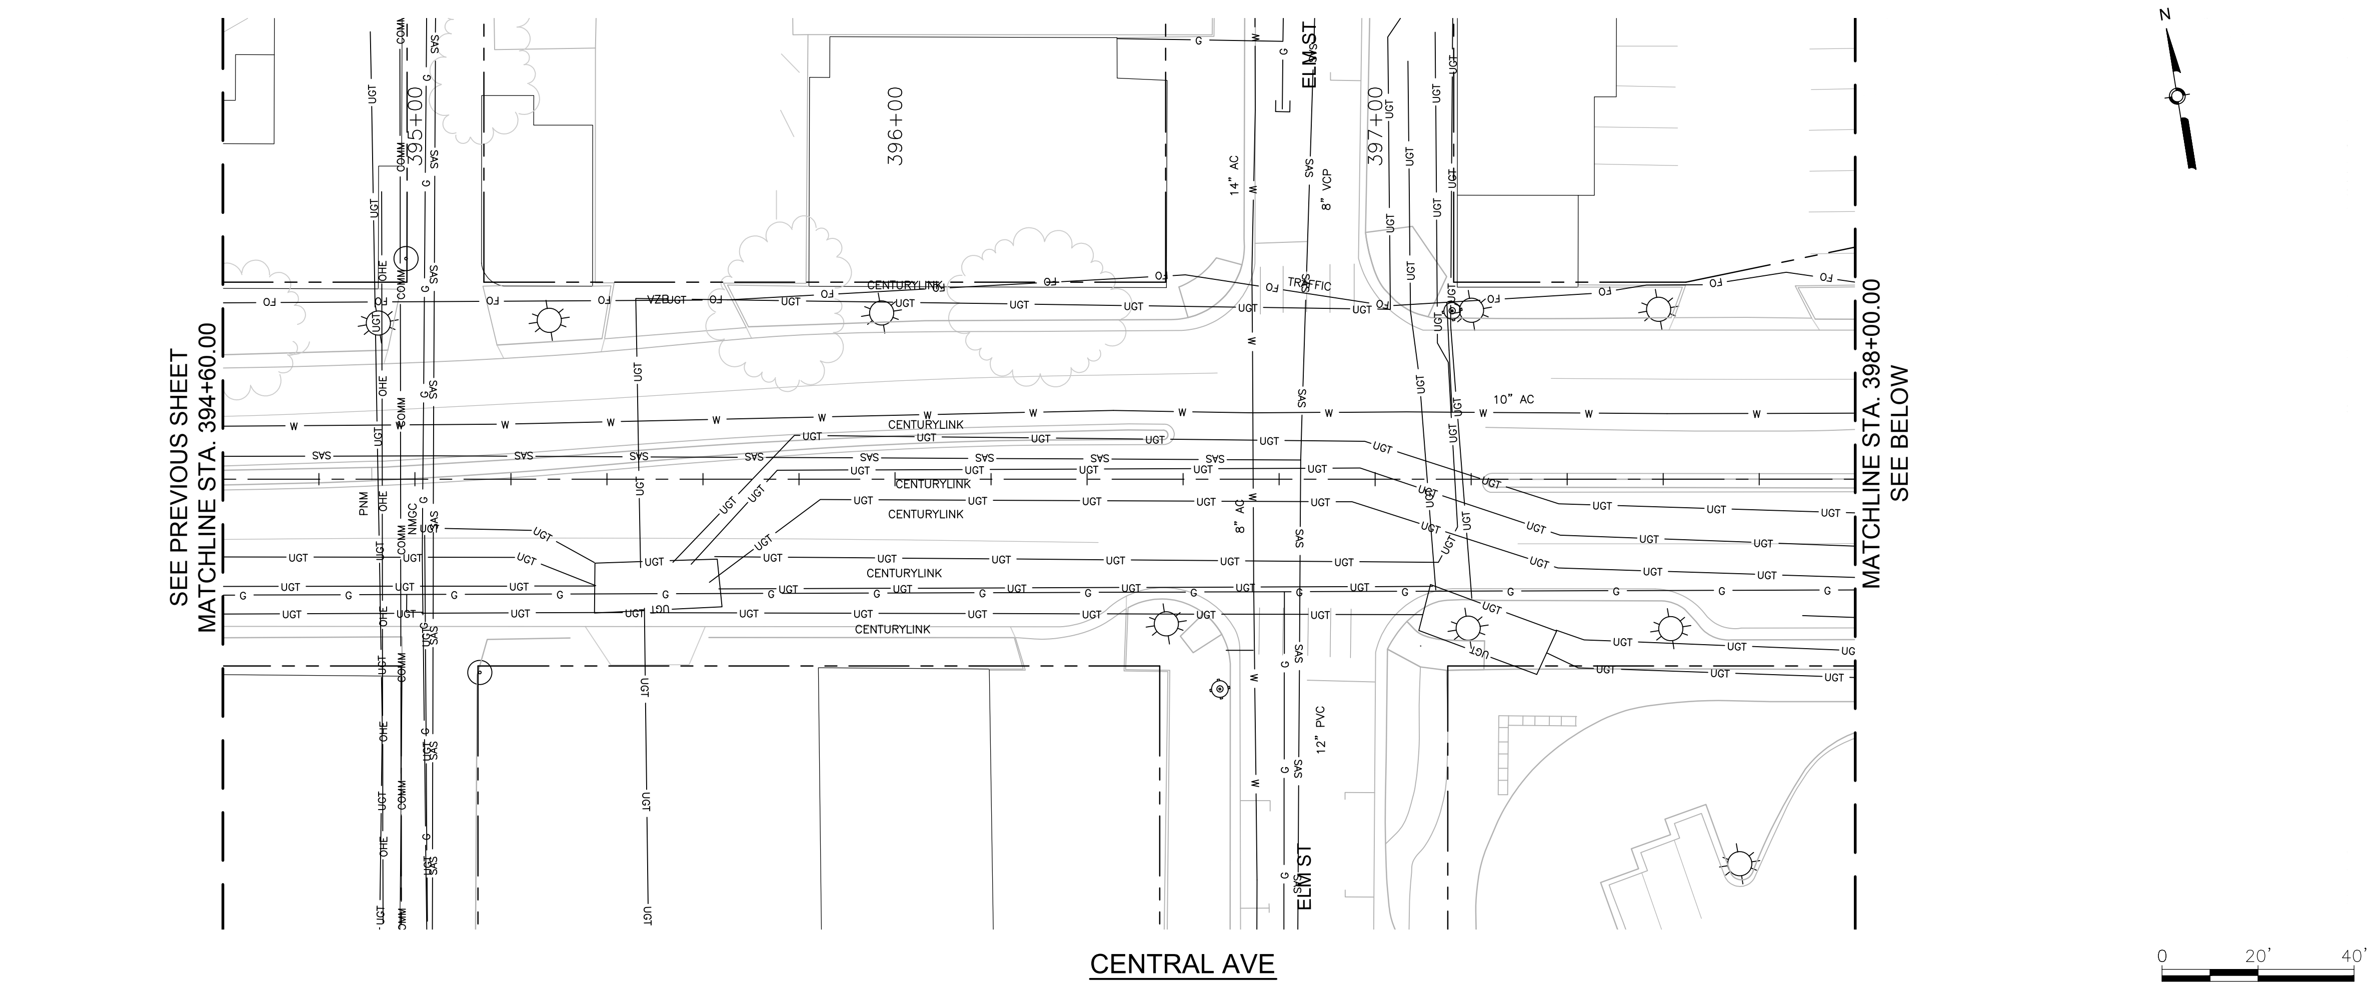

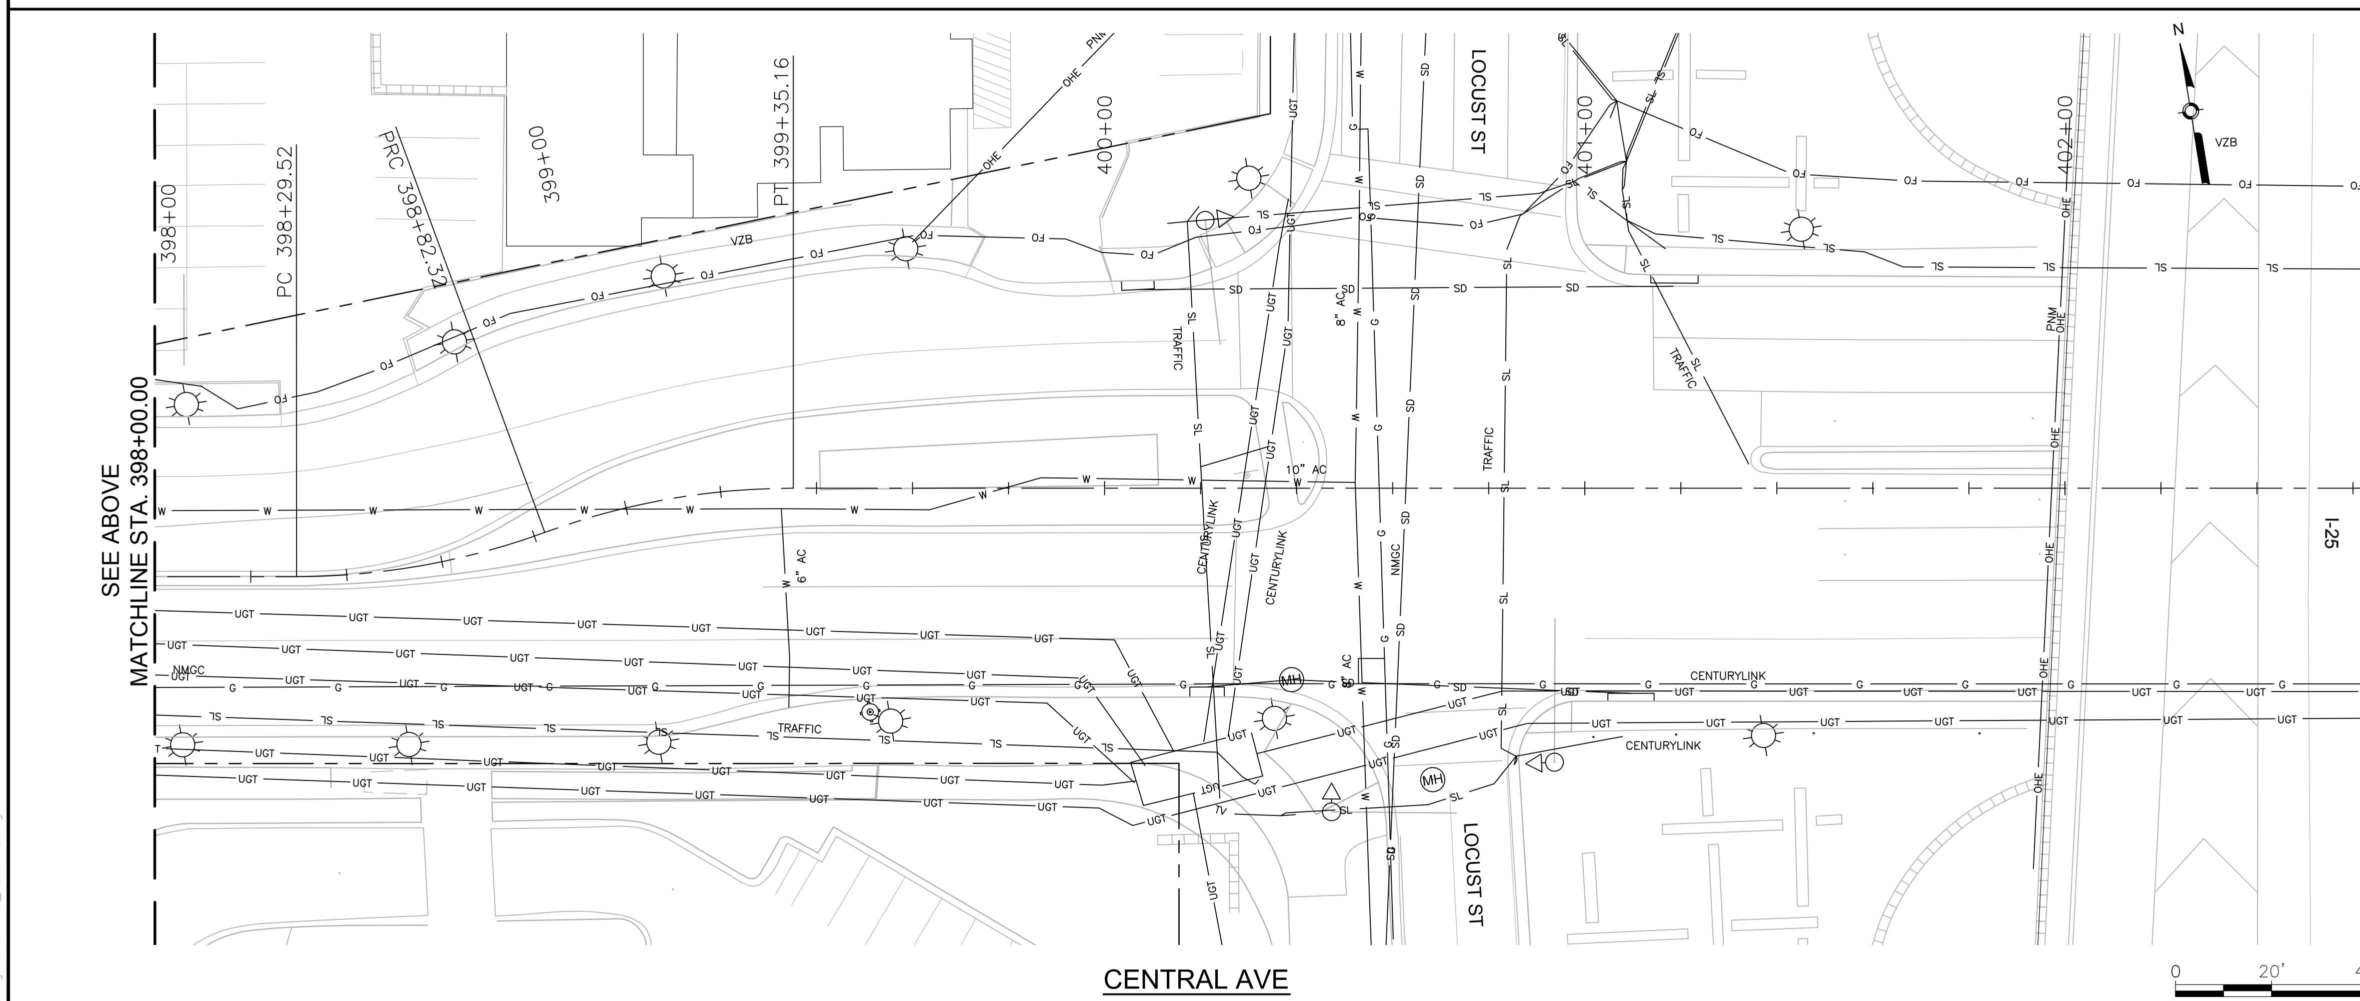

GENERAL NOTES

1.

KEYED NOTES

1.

LEGEND

THIS

THAT

AS BUILT INFORMATION

CONTRACTOR | DATE:
WORK STAKED BY | DATE:
INSPECTOR'S ACCEPTANCE BY | DATE:
FIELD VERIFICATION BY | DATE:
DRAWINGS CORRECTED BY | DATE:

MICRO-FILM INFORMATION

RECORDED BY | DATE:
NO.

BENCHMARKS

PROJECT PRIMARY BENCHMARK: 5_K16A
A CITY OF ALBUQUERQUE 2 INCH BRASS DISC SET FLUSH IN THE SIDEWALK AND STAMPED "5-K16A". THE MONUMENT IS LOCATED ON THE NORTH SIDE OF CENTRAL AVE BETWEEN STANFORD DR AND COLUMBIA DR SE.
NM SPC CENTRAL ZONE GRID:
N: 1485016.971 USFT
E: 1530495.993 USFT
ELEV: 5174.054

SURVEY INFORMATION

FIELD NOTES

NO.	BY	DATE

30% REVIEW

PRELIMINARY
NOT FOR CONSTRUCTION
03/2015

REVISIONS

NO.	DATE	REMARKS	BY

DESIGN

DESIGNED BY: XX DATE: 3/20/2015
DRAWN BY: XX DATE: 3/20/2015
CHECKED BY: XX DATE: 3/20/2015

HDR
2155 LOUISIANA BLVD NE, SUITE 9500
ALBUQUERQUE, NM 87110
MAIN: (505) 830-5400
FAX: (505) 830-5454

ABQ RIDE

CITY OF ALBUQUERQUE
TRANSIT DEPARTMENT
ABQ RIDE

TITLE: CENTRAL AVENUE ALBUQUERQUE RAPID TRANSIT
EXISTING UTILITIES

Design Review Committee	City Engineer Approval	Last Design Update	Mo./Day/Yr.	Mo./Day/Yr.

CITY PROJECT NO.	ZONE MAP NO.	SEGMENT NO.	SHEET	OF
631991	K13-K15	S3	98	98