12/21/06

1000890
08AA- 10026
4-4-08
B-10

12/21/06

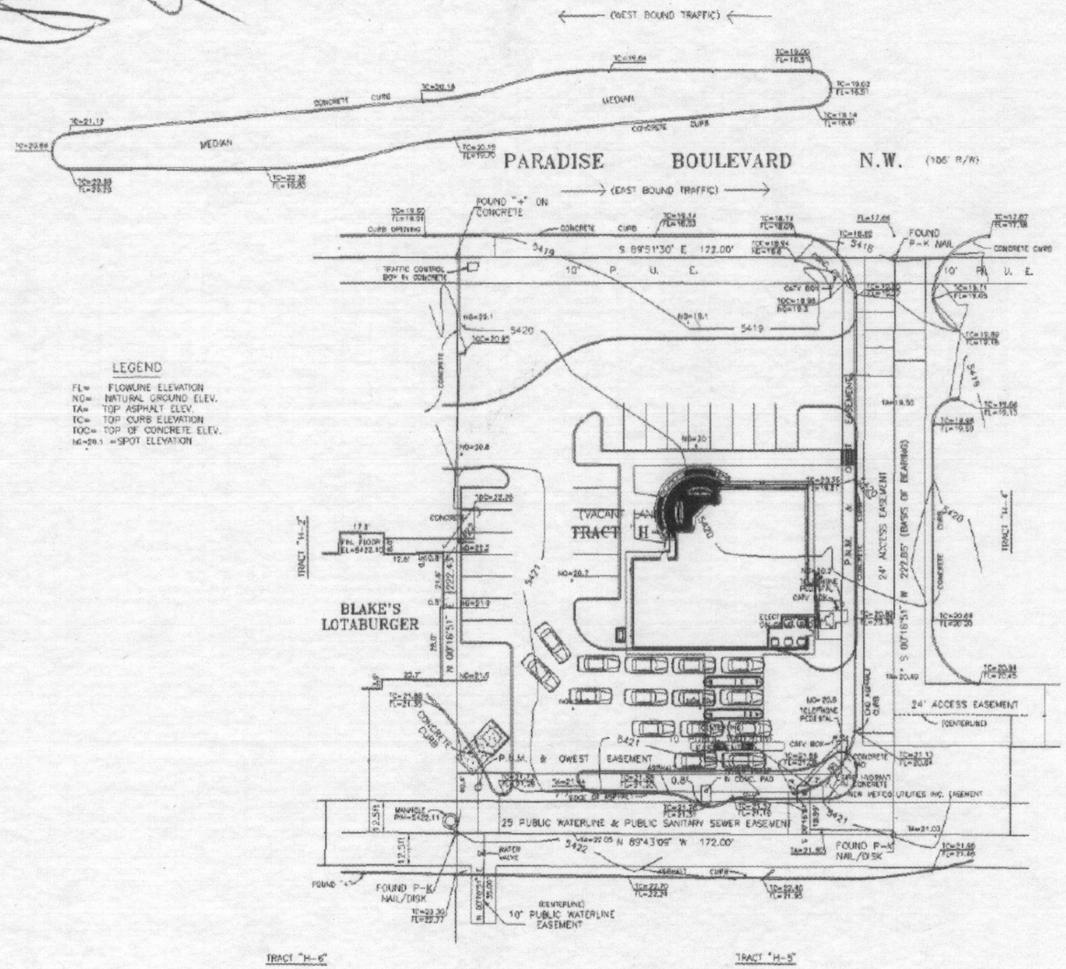

SITEPLAN

SCALE: 1"= 40'-0"

REV	DATE	BY	REVISION

GEORGE RAINHART ARCHITECT AND ASSOCIATES P
2325 SAN PEDRO N.E. SUITE 2-B
ALBUQUERQUE, NEW MEXICO 87110
PHONE (505) 884-8110 FAX (505) 837-9877

PROJECT TITLE: BANK OF ALBUQUERQUE
ALBUQUERQUE, NEW MEXICO
PARADISE BOULEVARD AND GEORGE BOULEVARD

PROJECT MANAGER: NASIMA HIRES
JOB NO. 0574
DRAWN BY: AD

SHEET TITLE: SITE PLAN

DATE: DEC 19, 06
SCALE: 1"=20'-0"
SHEET: A1.1
OF