1 WEST ELEVATION
1/4"=1'-0"

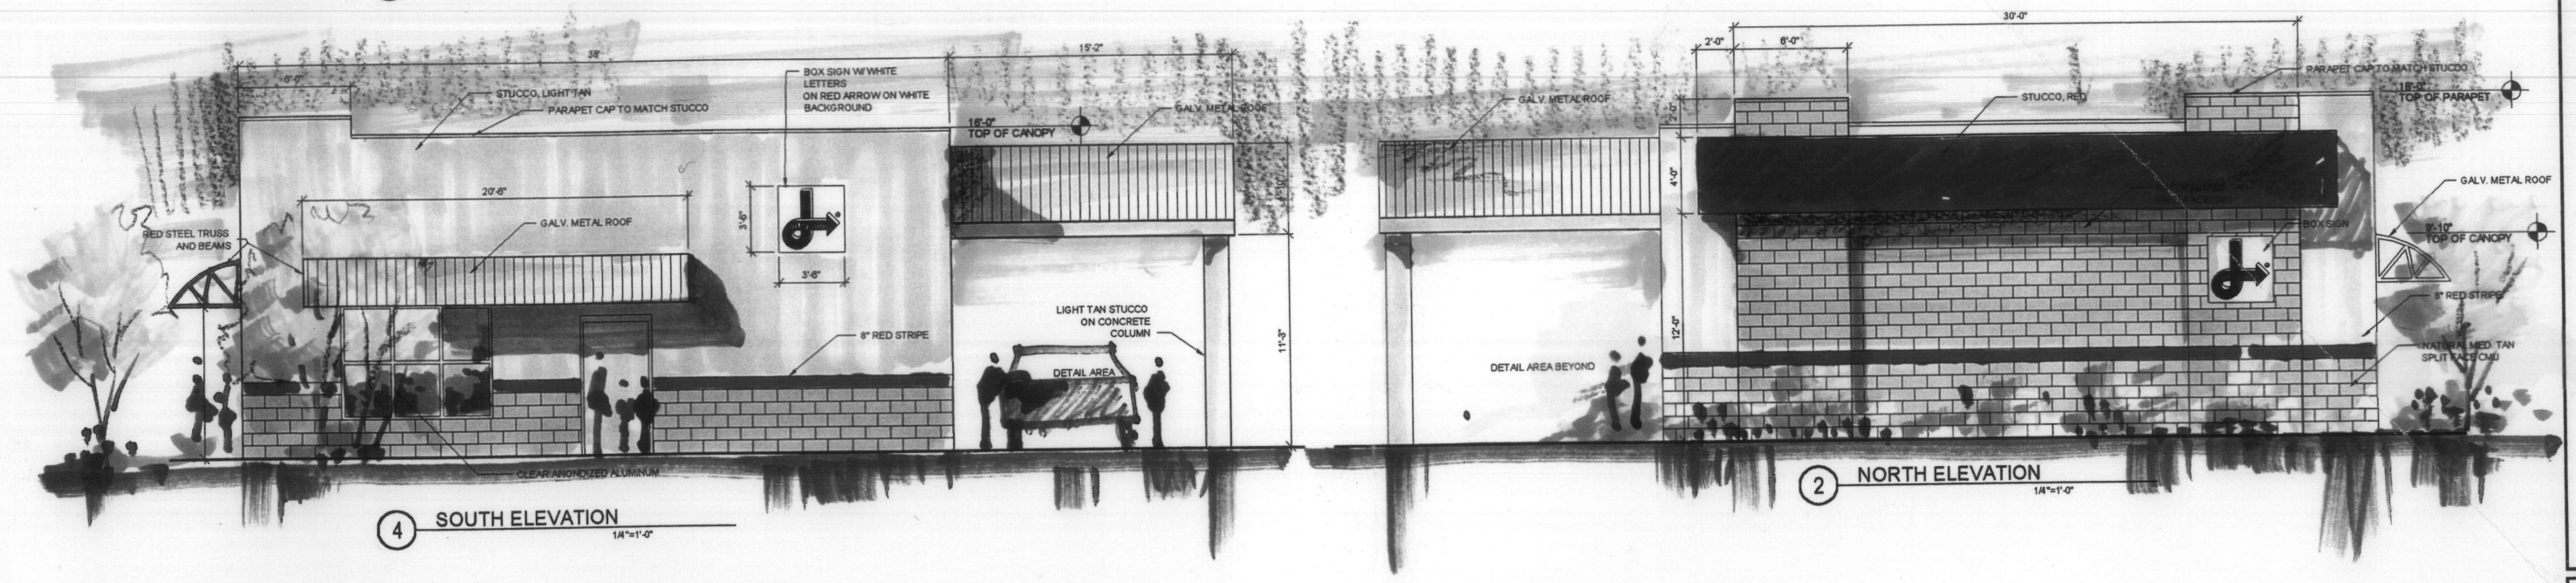

4 SOUTH ELEVATION
1/4"=1'-0"

2 NORTH ELEVATION
1/4"=1'-0"

3 EAST ELEVATION
1/4"=1'-0"

SIGN AREA SUMMARY

WEST ELEVATION	
3'-6" X 3'-6" JIFFY LUBE BOX SIGN	12.25 SF
"America's Favorite Oil Change" LETTERS	36.62 SF
SMALL "JIFFY LUBE" ILLUMINATED SIGN	19.65 SF
	68.52 SF
NORTH ELEVATION	
3'-6" X 3'-6" JIFFY LUBE BOX SIGN	12.25 SF
EAST ELEVATION	
NONE	0.00 SF
SOUTH ELEVATION	
3'-6" X 3'-6" JIFFY LUBE BOX SIGN	12.25 SF
TOTAL BUILDING SIGNAGE	93.02 SF

SIGNAGE % OF WEST ELEVATION (1214 SF) = 5.64%
SIGNAGE % OF EAST ELEVATION (1203 SF) = 0.00%
SIGNAGE % OF NORTH ELEVATION (650 SF) = 1.88%
SIGNAGE % OF SOUTH ELEVATION (520 SF) = 2.36%

SIGNAGE % OF ALL ELEVATIONS (3587 SF) = 2.59%

REV	DATE	BY	REVISION
1			
2			
3			
4			
5	1/16/02	BJ	EPC COMMENTS
6	1/3/02	BJ	COA PLANNING COMMENTS

GEORGE RAINHART, ARCHITECT AND ASSOCIATES P.C.
2325 SAN PEDRO NE. SUITE 2-B
ALBUQUERQUE, NEW MEXICO 87110
PHONE (505) 884-9110 FAX (505) 837-9877

PROJECT TITLE
JIFFY LUBE
Valley View Drive
Albuquerque, NM

JOB NO. 0125
DRAWN BY: BJ
PROJECT MANAGER Bill Johnson, AIA
SHEET TITLE **Building Elevations**

DATE 11/29/01
SCALE 1/4"=1'-0"
sheet- 4 of-

0 4 8 16

01-28-01 TAB/01-28-01 TSO (PR: 1001206)