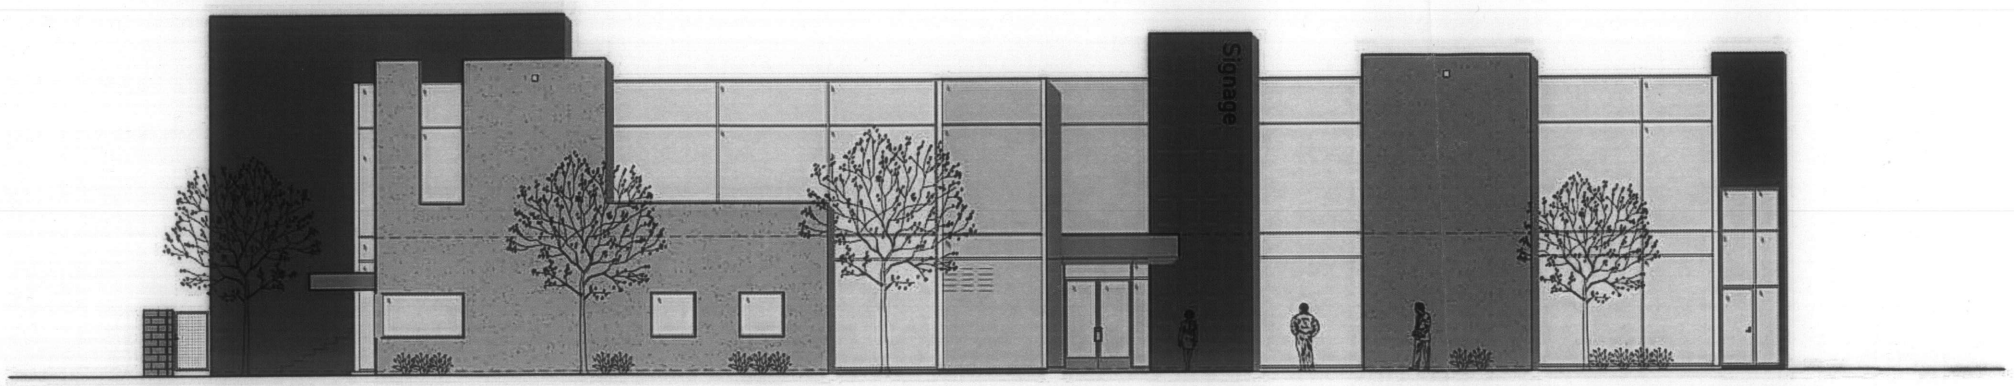

4 Building Elevation
Scale: 1/8"=1'-0"
North Elevation

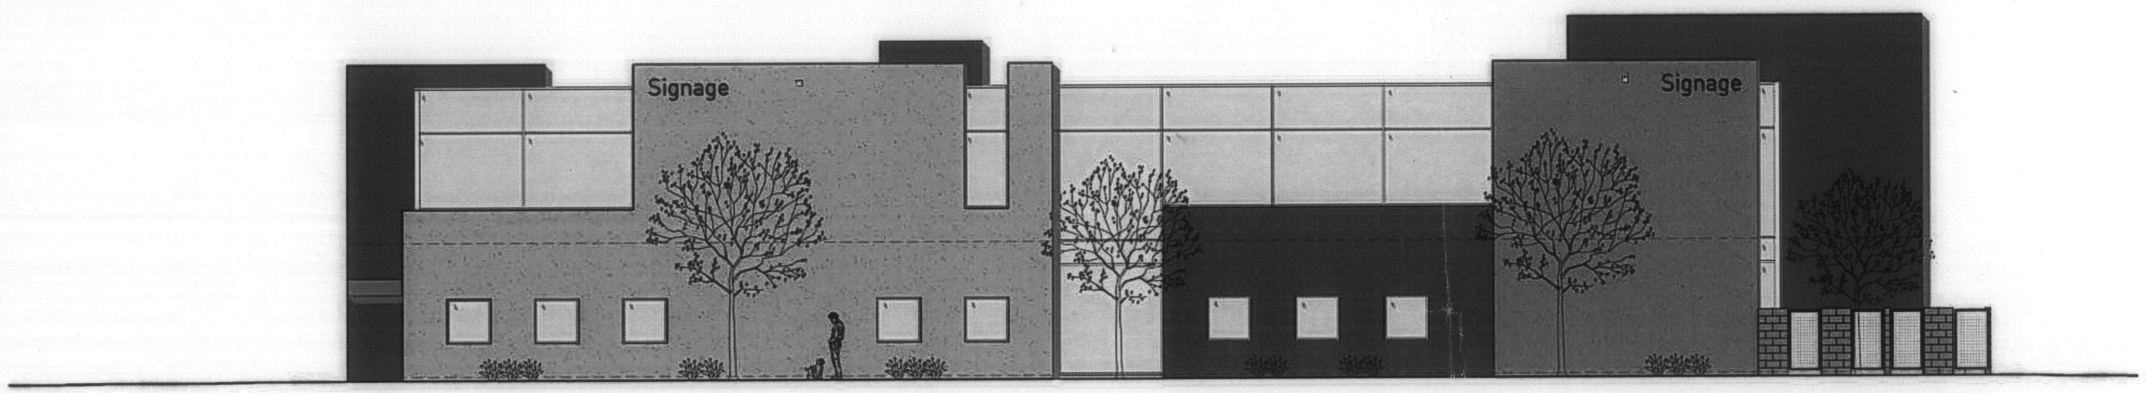

3 Building Elevation
Scale: 1/8"=1'-0"
South Elevation

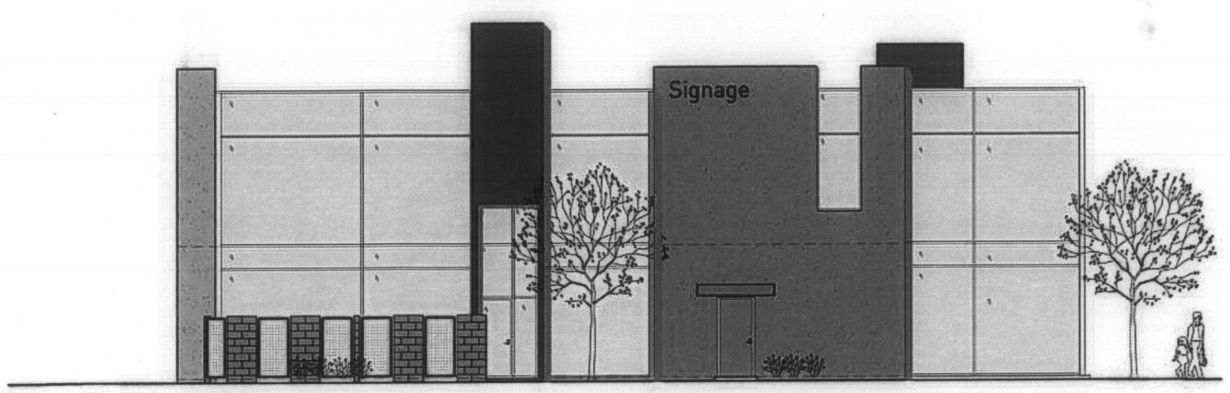

2 Building Elevation
Scale: 1/8"=1'-0"
East Elevation

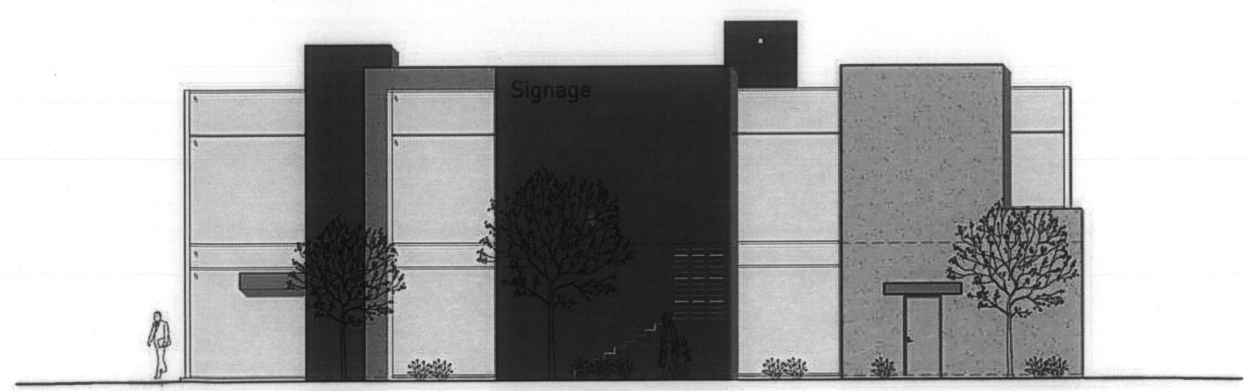

1 Building Elevation
Scale: 1/8"=1'-0"
West Elevation

dC STUDIO
ARCHITECT
DEVIN CANNADY
ARCHITECT STUDIO
332 ADAMS STREET SE
ALBUQUERQUE NM 87108
505.299.1111 PHONE
505.349.4167 FAX
dcarchitectstudio.com

This Drawing is the property of Devin Cannady Architect Studio and shall not be Reproduced or used in any way without Expressed Written Consent

Project
ADS Office Complex
PROJECT TYPE • Office Building

Client
ADS Mortgage
ADDRESS • 3609 Atrisco Drive NW, Suite A
• Albuquerque, NM 87120
TELEPHONE • 505.275.6800

EPC Submittal
(Not For Construction)

DATE ISSUED • February 20th, 2007
PROJECT ID • ADS Office Complex

Building Elevations

AS.04

1001206 07EPC-00246