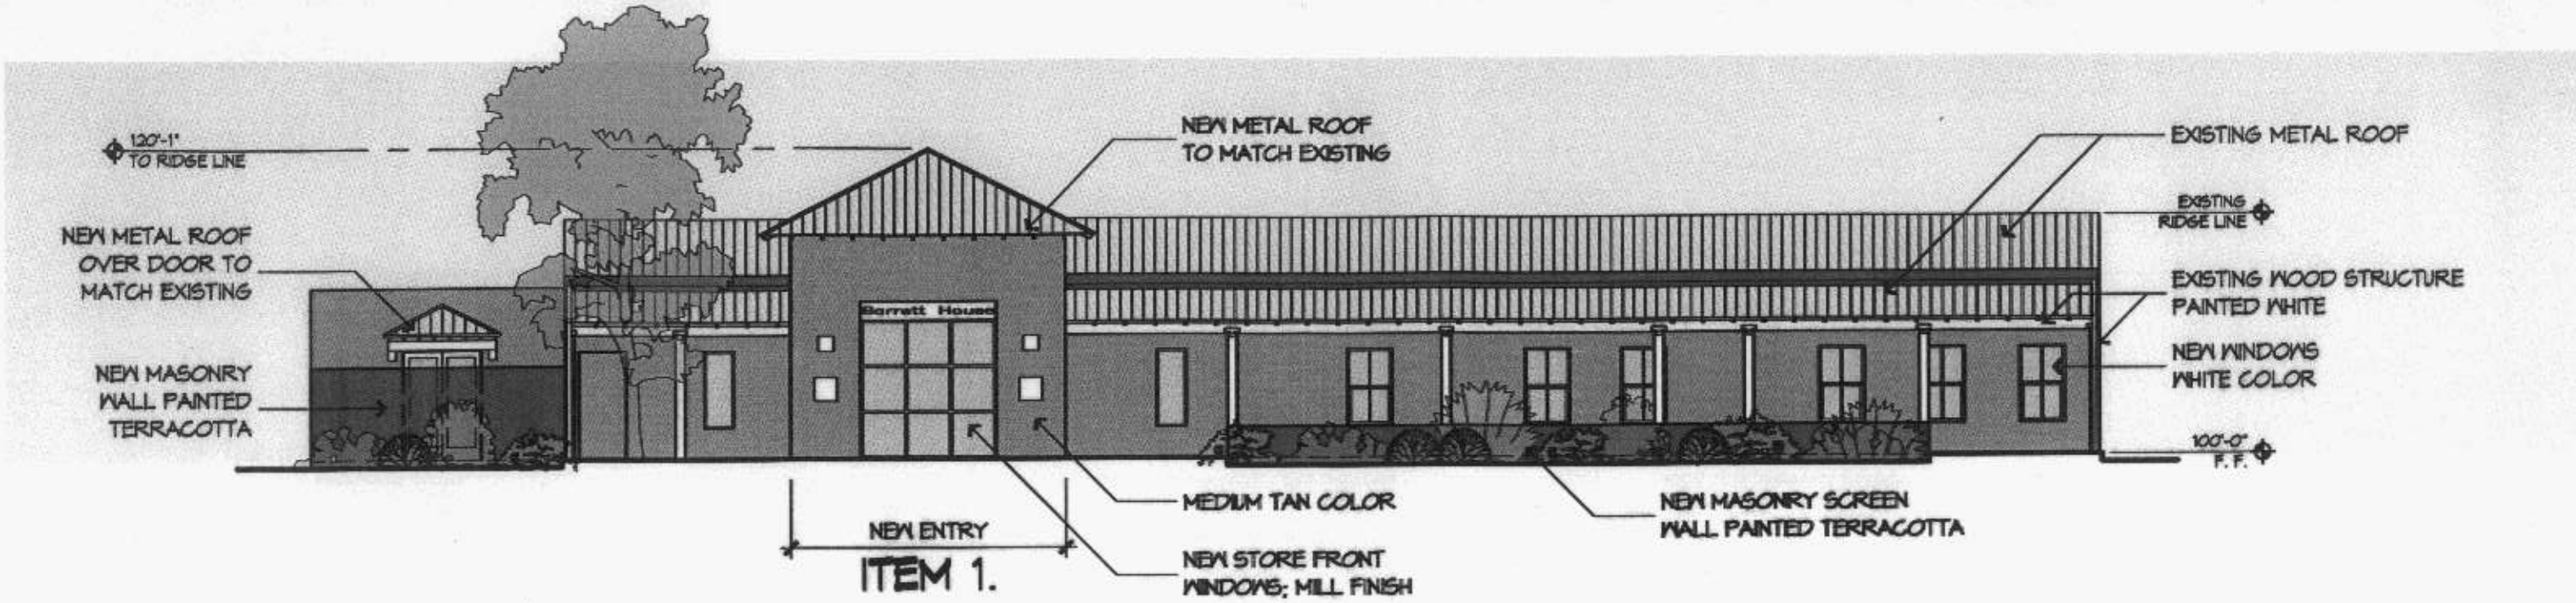

ITEM 1.

NORTH ELEVATION

3/32" = 1'-0"

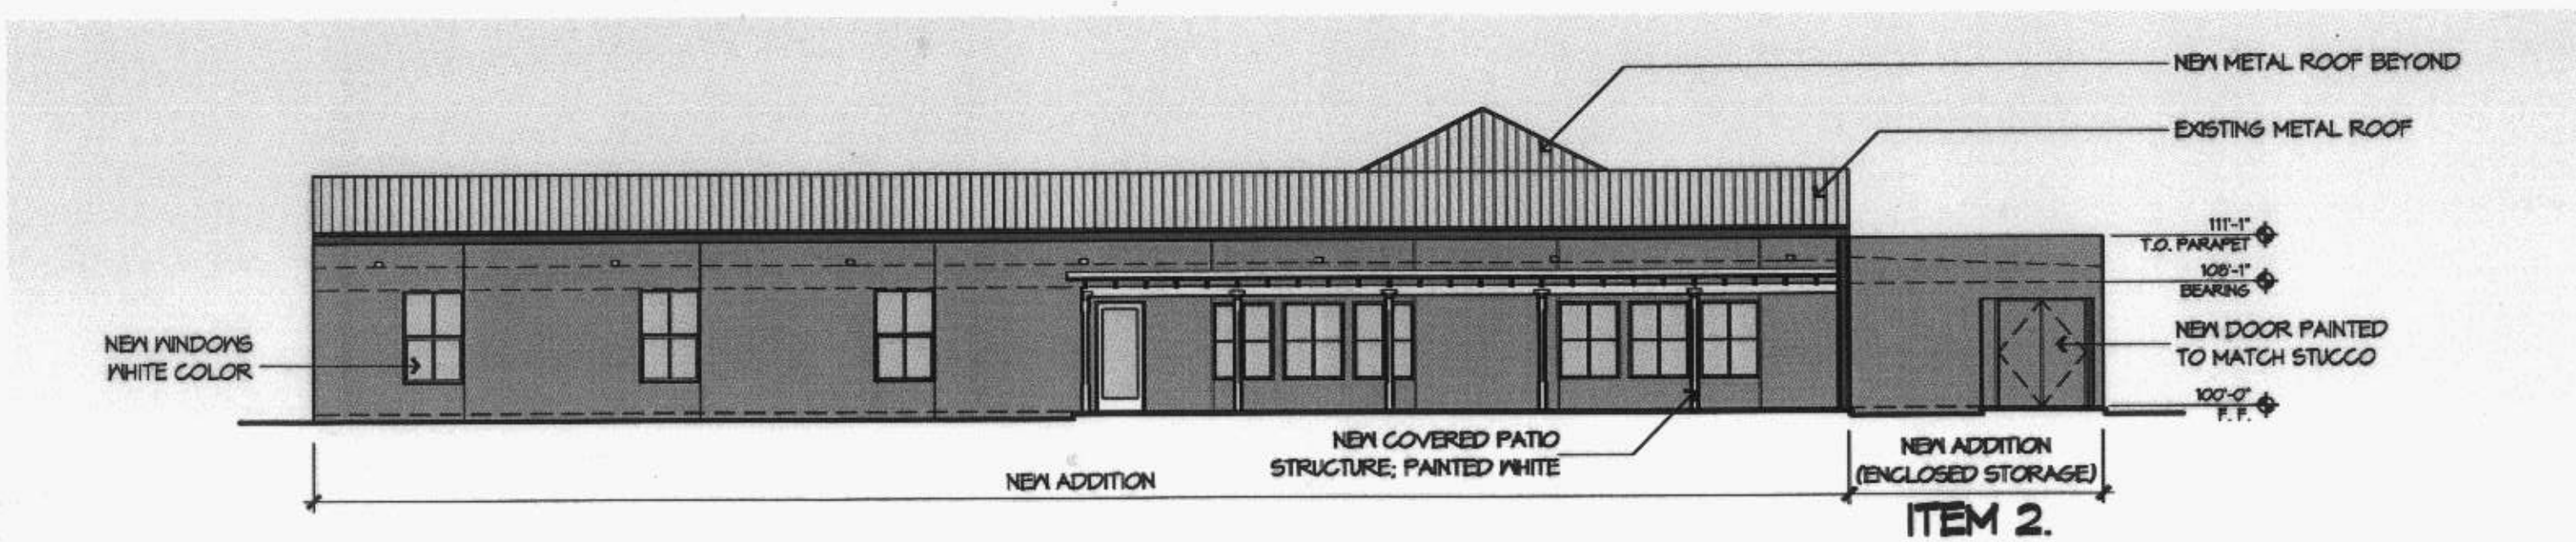

ITEM 2.

SOUTH ELEVATION

3/32" = 1'-0"

1002333

architecture
interiors
planning
engineering
Dekker/Perich/Sabatini
6801 Jefferson NE
Suite 100
Albuquerque, NM 87109
505 761-9700
fax 761-4222
dps@dpsabq.com

Barrett House
Renovation to Existing Building
10300 Constitution NE
Albuquerque, New Mexico

ELEVATIONS

DRAWN BY	SCALE 3/32" = 1'-0"
REVIEWED BY	
DATE ISSUED 03/22/04	
PROJECT NO.	2 OF 3

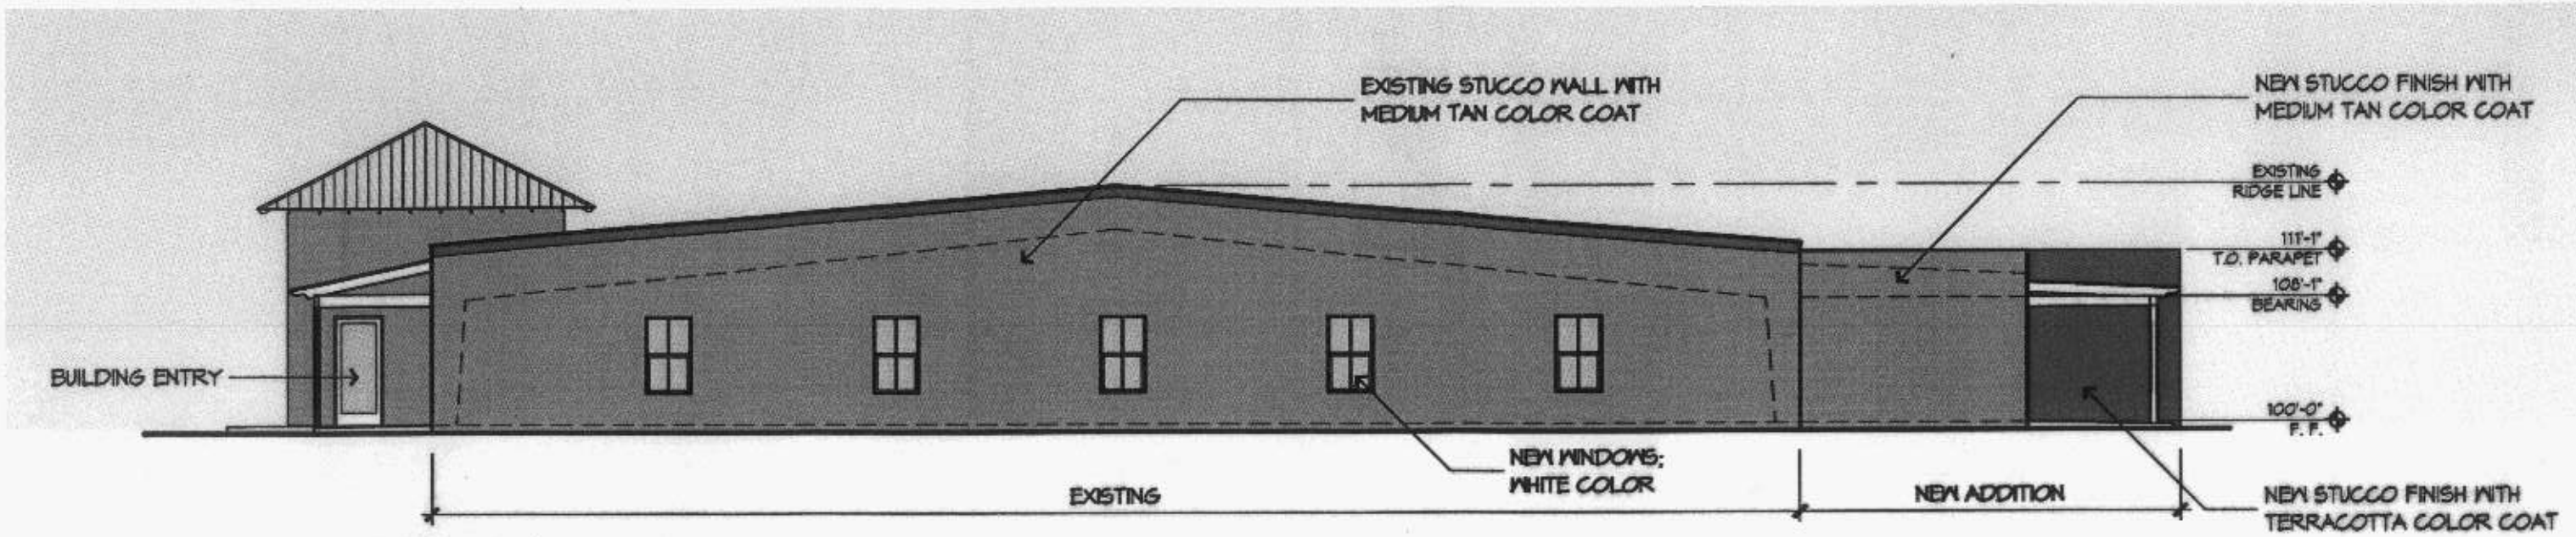

WEST ELEVATION

3/32" = 1'-0"

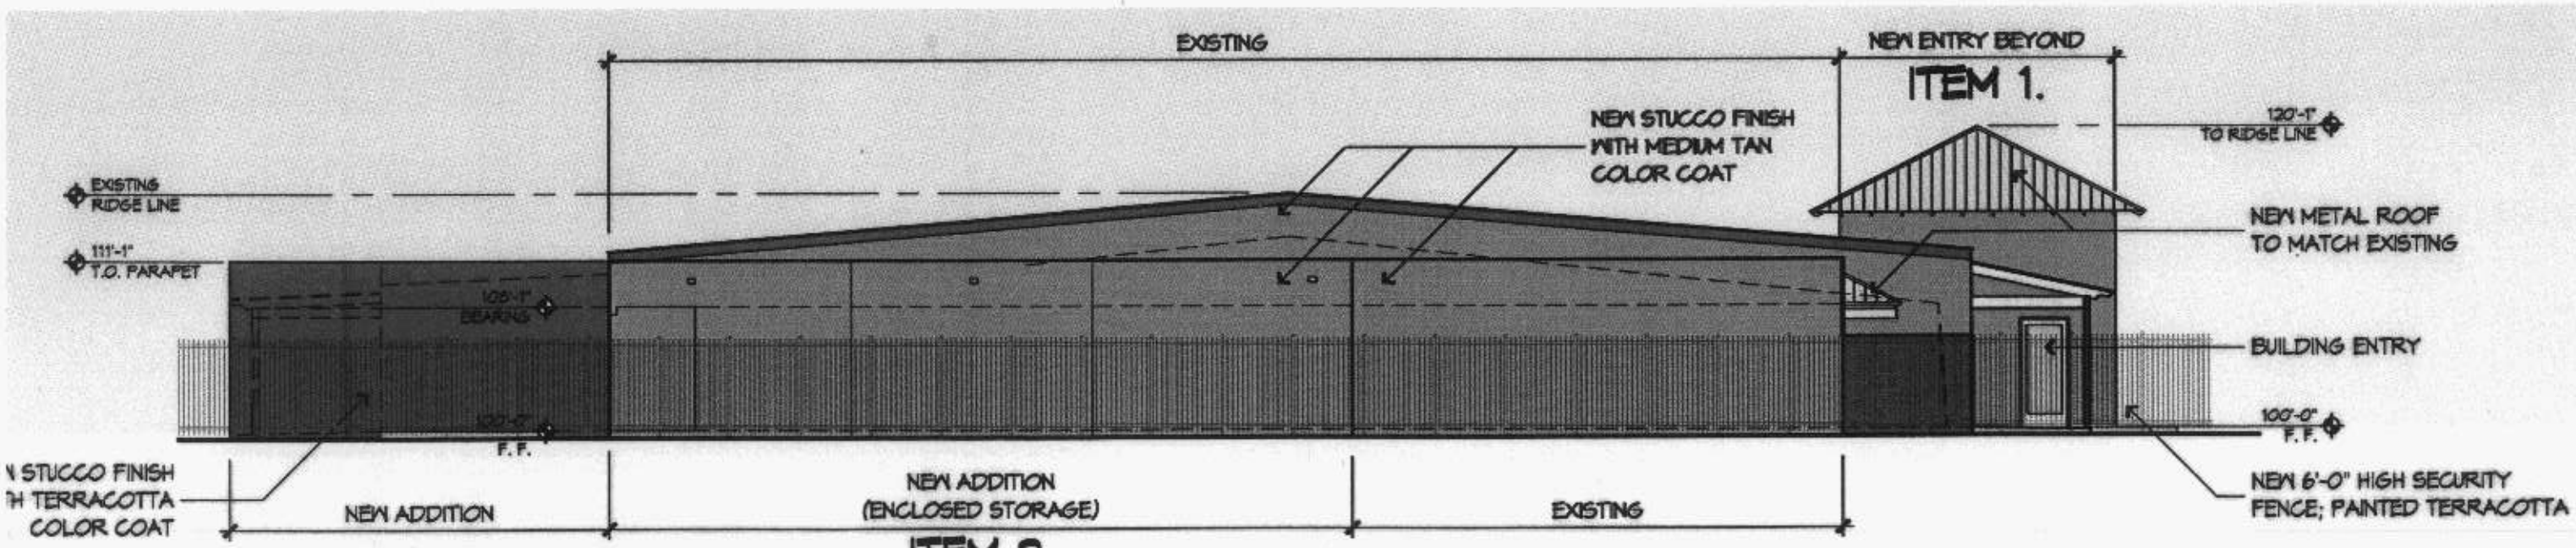

ITEM 2.

EAST ELEVATION

3/32" = 1'-0"

architecture
interiors
planning
engineering
Dekker/Perich/Sabatini
6801 Jefferson NE
Suite 100
Albuquerque, NM 87109
505 761-9700
fax 761-4222
dps@dpsabq.com

Barrett House
Renovation to Existing Building
10300 Constitution NE
Albuquerque, New Mexico

ELEVATIONS

DRAWN BY	SCALE 3/32" = 1'-0"
REVIEWED BY	
DATE ISSUED 09/22/04	
PROJECT NO.	3 OF 3

BARRETT HOUSE
NEIGHBOR HOOD NOTIFICATION
OF ADMIN. CHANGE
INCLUDES MAILING LIST