E) SETBACK - THE FOLLOWING REGULATIONS APPLY TO STRUCTURES OTHER THAN SIGNS EXCEPT AS PROVIDED IN SECTIONS 14-16-1 AND 14-16-3-3 OF THIS ZONING CODE.

1) THERE SHALL BE A FRONT AND CORNER SIDE YARD SET BACK OF NOT LESS THAN 5'-0" AND A SETBACK OF 11'-0" FROM THE JUNCTION OF A DRIVEWAY OR ALLEY AND A PUBLIC SIDEWALK.

2) NEAR RESIDENTIAL ZONES, THE FOLLOWING GREATER SETBACK REQUIRMENTS SHALL APPLY.

(C) THERE SHALL BE A SIDE OR REAR SETBACK OF NOT LESS THAN 15'-0" WHERE THE SITE ABUTS THE REAR OF A LOT IN A RESIDENTIAL ZONE.

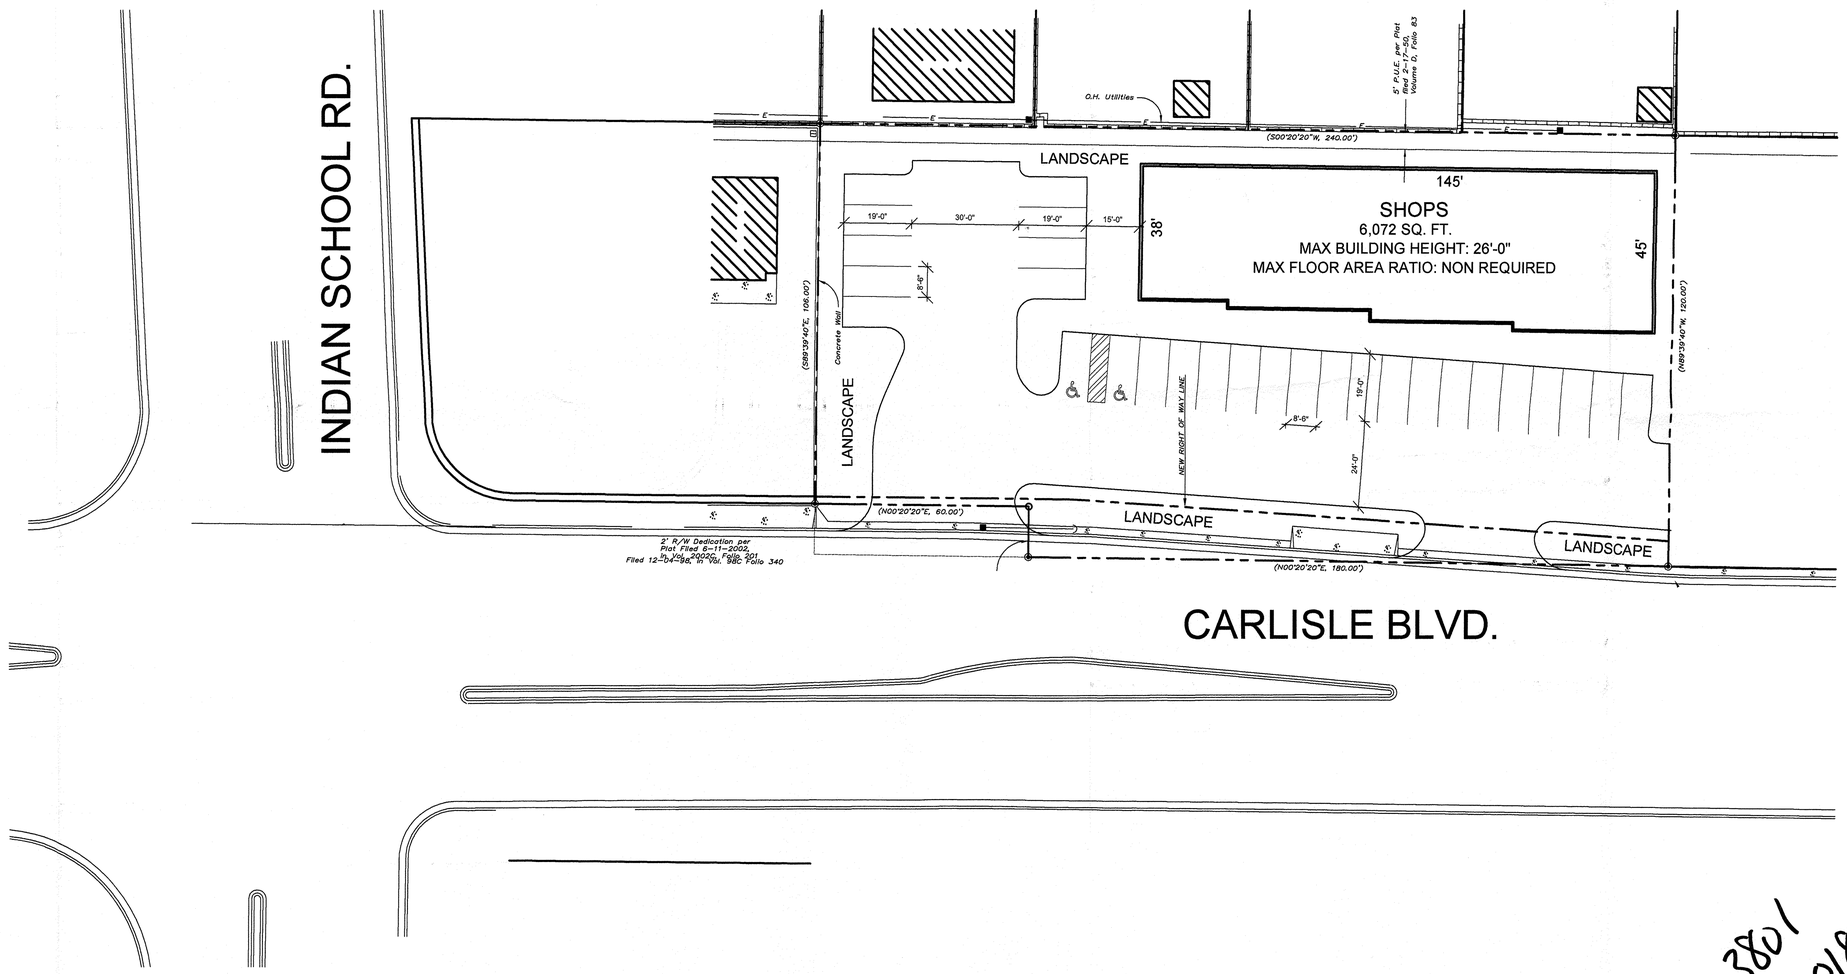


SITEPLAN

SCALE: 1"= 20'-0"

0' 20' 40' 60' 80' 100'

1003801
04EPC-01821

| REV | DATE | BY | REVISION |
|---|---|---|---|
| 6 | | | |
| 5 | | | |
| 4 | | | |
| 3 | | | |
| 2 | | | |
| 1 | | | |


GEORGE RAINHART, ARCHITECT AND ASSOCIATES P.C.
2325 SAN PEDRO NE., SUITE 2-B
ALBUQUERQUE, NEW MEXICO 87110
PHONE (505) 884-9110 FAX (505) 837-9877


PROJECT TITLE
CARLISLE AND INDIAN SCHOOL
CARLISLE AND INDIAN SCHOOL
Albuquerque, NM

PROJECT MANAGER: George Rainhart, AIA

JOB NO.

DRAWN BY: JCS

SHEET TITLE
SITE PLAN

DATE: 02/03/05

SCALE: AS NOTED

sheet- ASP of-