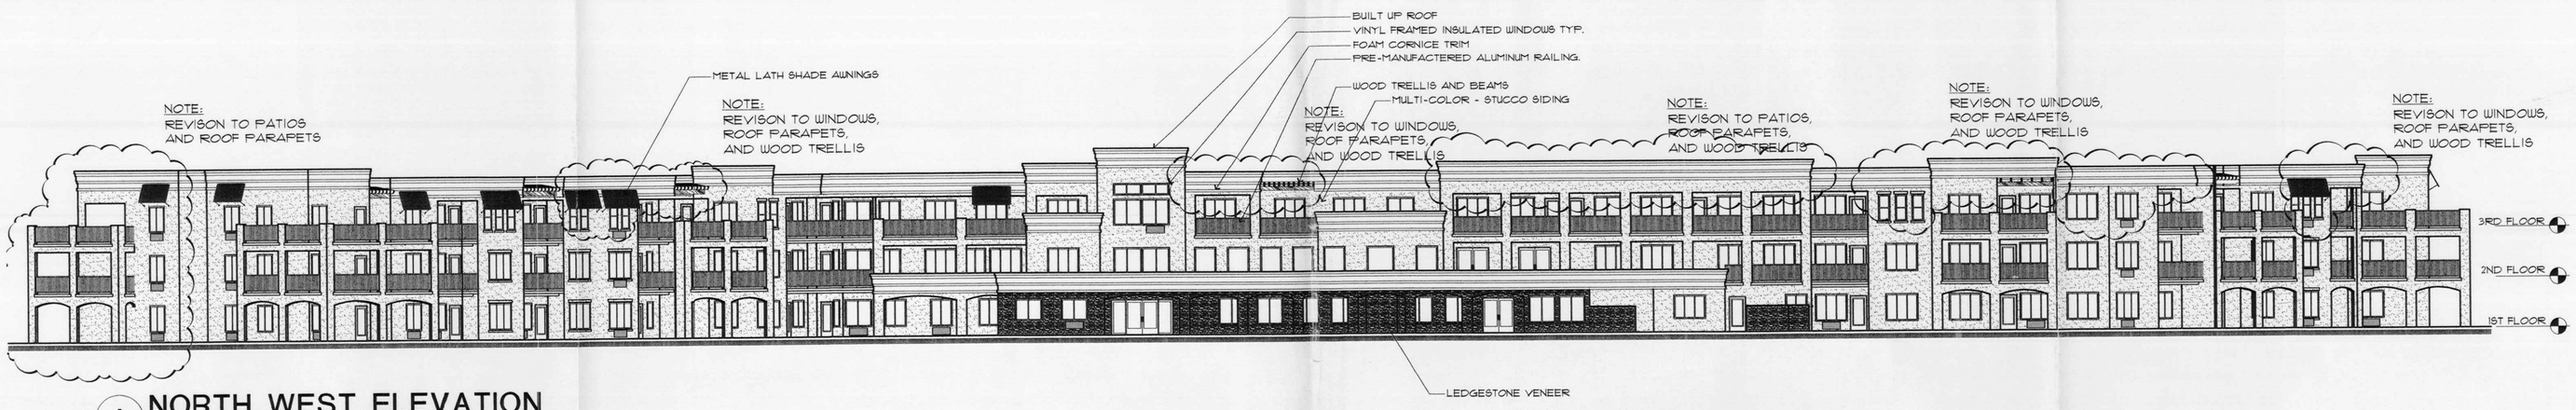

A NORTH WEST ELEVATION

SCALE : 1"=16'-0" (TYP. ALL DRWG'S THIS SHEET U.O.N.)

B SOUTH EAST ELEVATION

SCALE : 1"=16'-0" (TYP. ALL DRWG'S THIS SHEET U.O.N.)

C SOUTH ELEVATION

SCALE : 1"=16'-0" (TYP. ALL DRWG'S THIS SHEET U.O.N.)

D WEST ELEVATION

SCALE : 1"=16'-0" (TYP. ALL DRWG'S THIS SHEET U.O.N.)

E NORTH ELEVATION

SCALE : 1"=16'-0" (TYP. ALL DRWG'S THIS SHEET U.O.N.)

F NORTH ELEVATION

SCALE : 1"=16'-0" (TYP. ALL DRWG'S THIS SHEET U.O.N.)

COLOR LEGEND

STUCCO COLORS
1 = OMEGA - #14 CREAM

STUCCO COLORS
2 = NOT USED

STUCCO COLORS
3 = OMEGA - #22 HARVEST GOLD

STUCCO COLORS
4 = OMEGA - #62 PECAN

STUCCO COLORS
5 = ~~ANTIQUE GREEN~~ NOT USED

PAINTED METAL RAILING
6 COLOR = BONE CHINA

PAINTED TRELLIS
7 COLOR = REDWOOD STAIN

PAINTED AWNINGS
8 COLOR = CORDOVAN #205

MANUFATURED STONE VENEER
9 STYLE = CLIFFSTONE
COLOR = MESQUITE

WINDOWS
10 = VINYL FRAMED INS.
COLOR = WHITE

WINDOW TRIM
11 = COLOR = CORDOVAN #205

G NORTH EAST ELEVATION

SCALE : 1"=16'-0" (TYP. ALL DRWG'S THIS SHEET U.O.N.)

H EAST ELEVATION

SCALE : 1"=16'-0" (TYP. ALL DRWG'S THIS SHEET U.O.N.)

I SOUTH ELEVATION

SCALE : 1"=16'-0" (TYP. ALL DRWG'S THIS SHEET U.O.N.)

TAPE ALL BUILDING WRAP SEAMS PER MANUF. REQUIRMENTS.

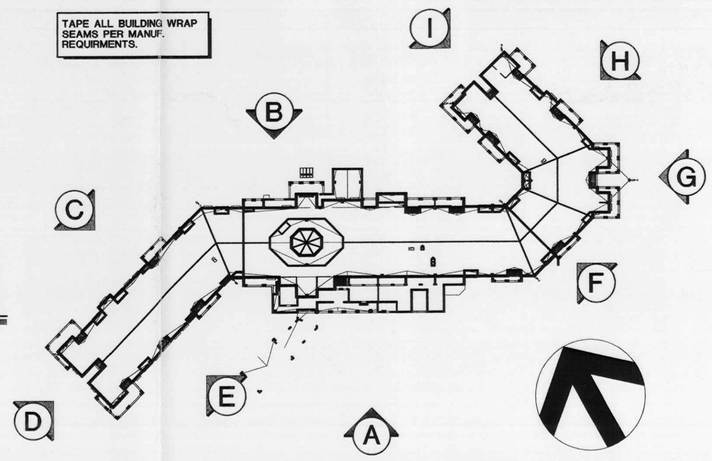

Curry Brandaw Architects
PARTNERSHIP
2801 20th Street SE, Suite 200 • Salem, Oregon 97302
503. 399-1090 • 24 Direct 503. 399-1344 • Fax 399-0665

COLSON AND COLSON
GENERAL CONTRACTOR, INC.
2250 McGILCHRIST STREET SE, SUITE 200
SALEM, OREGON, 97302
PHONE (503) 370-7070

ALBUQUERQUE RETIREMENT RESIDENCE

ALBUQUERQUE, N.M.

EXTERIOR BUILDING ELEVATIONS

©1999 Curry Brandaw Architects / Colson & Colson Construction Company

DATE
11/01/06

REVISED DATE
1 01/15/07

SHEET
A 6.3

G:\REV
A6.3x ELEV
P:\Alb-Abq\arch\Arch\A63.rev
November 10, 2006 16:01:04