INTRODUCTION

THE PURPOSE OF THIS SITE DEVELOPMENT PLAN FOR BUILDING PERMIT IS TO ENSURE THAT THE SOUTHEAST CORNER OF BROADWAY AND INDIAN SCHOOL NE IS COMPREHENSIVELY DEVELOPED WITH RESPECT TO SITE LAYOUT FOR BUILDINGS, PARKING, INGRESS/EGRESS POINTS, PEDESTRIAN CIRCULATION, AND LINKAGES TO ADJACENT USES AS WELL AS ARCHITECTURAL AND NEIGHBORHOOD DESIGN

THE PROPOSED USE OF THE SITE IS TO DEVELOP 68 UNITS OF MULTI-FAMILY HOUSING AND ASSOCIATED COMMUNITY SUPPORT FUNCTIONS, INCLUDING A LEASING OFFICE, COMMUNITY SUPPORT BUILDING, AND PARK FACILITY ACCESSIBLE TO THE PUBLIC.

BUILDING MASSING IS ARRANGED RECTILINEARLY TO MELD THE DEVELOPMENT WITH THE EXISTING FABRIC OF SURROUNDING CITY BLOCKS. BUILDINGS ARE PLACED WITH THEIR FRONT FACADES FACING STREETS AND ADJACENT TO SIDEWALKS, WITH FRONT SETBACKS VARYING FROM A MAXIMUM OF 22' FROM THE PROPERTY LINE ALONG BROADWAY TO A MINIMUM ZERO SETBACK AT THE COMMUNITY BUILDINGS ALONG INDIAN SCHOOL. HEIGHTS RANGE FROM ONE TO THREE STORIES, WITH A MAXIMUM HEIGHT OF 48' AT THE THREE STORY UNITS. THE MAXIMUM FLOOR AREA RATIO FOR THE DEVELOPMENT IS .3.

OFF- STREET PARKING IS LOCATED AT THE CENTER OF EACH RESIDENTIAL BLOCK, WITH CONTROLLED VEHICULAR INGRESS AND EGRESS TO THE OFF-STREET PARKING AREAS FROM INDIAN SCHOOL NE. A PROPOSED STREET BISECTS THE CENTER OF THE SITE IN A NORTH / SOUTH DIRECTION, AND IS MASTER PLANNED TO CONNECT TO A POSSIBLE EAST/WEST STREET TO THE SOUTH OF THIS DEVELOPMENT IN A FUTURE PHASE. NEW ON- STREET PARKING IS PROPOSED TO BE CONSTRUCTED AS A PART OF THIS DEVELOPMENT, 100% OF WHICH SERVES THE REQUIREMENTS OF THE DEVELOPMENT.

PEDESTRIAN INGRESS AND EGRESS IS THROUGH AN EXTENSION OF THE EXISTING NEIGHBORHOOD'S SIDEWALK SYSTEM ALONG BROADWAY AND INDIAN SCHOOL. CONTROLLED GATED PEDESTRIAN ACCESS POINTS CONNECT THE PERIMETER SIDEWALK SYSTEM TO THE INTERNAL CIRCULATION SYSTEM OF SIDEWALKS WITHIN THE PERIMETER SECURITY WALLS.

LANDSCAPING EMPLOYS A LARGE NUMBER OF TREES FOR SHADING AND TO TIE THE PROPOSED PARK AREA VISUALLY TO THE PROPOSED OFF-STREET PARKING AREAS. PERMEABLE PAVING IS USED IN THE OFF-STREET PARKING AREAS TO ENCOURAGE THEIR USE AS MULTI- FUNCTIONING SPACES.

LEGEND:

- PEDESTRIAN ACCESS (CONCRETE SIDEWALK)
- PERMEABLE PAVEMENT (6" THICK 3/4" GRAVEL OVER 95% COMPACTED NATIVE SUBGRADE)
- PATTERNED CONCRETE CROSSWALK
- W1 — 5'-4" HIGH SECURITY WALL - GRAY-BROWN CONCRETE BLOCK, 8X16 STACKED BOND, WITH DECORATIVE METAL GATES WHERE SHOWN.
- W2 — 6'-0" HIGH SECURITY WALL - DECORATIVE METAL WITH DECORATIVE METAL GATES WHERE SHOWN.
- W3 — LOW RETAINING WALL - GRAY-BROWN CONCRETE BLOCK, 8X16 STACKED BOND. 2'-0" APPROXIMATE HEIGHT.
- W4 — 6'-0" HIGH SECURITY WALL - DECORATIVE METAL "COYOTE FENCE"
- SITE LIGHTING, METAL HALIDE, 15' ALUM. POLE
- SITE LIGHTING, METAL HALIDE, 15' ALUM. POLE, DOUBLE LAMP
- SITE LIGHTING, METAL HALIDE, 12' ALUM. POLE
- PICNIC TABLE
- TRASH CAN
- BENCH
- BOULDERS
- BIKE RACKS

TABLE OF CONTENTS:

1.1.....SITE PLAN
1.2.....RAMP DETAILS
2.1.....LANDSCAPE PLANTING PLAN
2.2.....LANDSCAPE IRRIGATION PLAN
3.1.....CONCEPTUAL GRADING PLAN
3.2.....CONCEPTUAL DRAINAGE
4.1.....CONCEPTUAL UTILITY PLAN
5.1.....BUILDING AND STRUCTURE ELEVATIONS, BLDG A&B
5.2.....BUILDING AND STRUCTURE ELEVATIONS, BLDG C
5.3.....BUILDING AND STRUCTURE ELEVATIONS, BLDG D
5.4.....BUILDING AND STRUCTURE ELEVATIONS, BLDG E&G
5.5.....BUILDING AND STRUCTURE ELEVATIONS, BLDG F

NOTE: PARK AREA IS PRIVATELY OWNED AND PRIVATELY MAINTAINED BY OWNER.

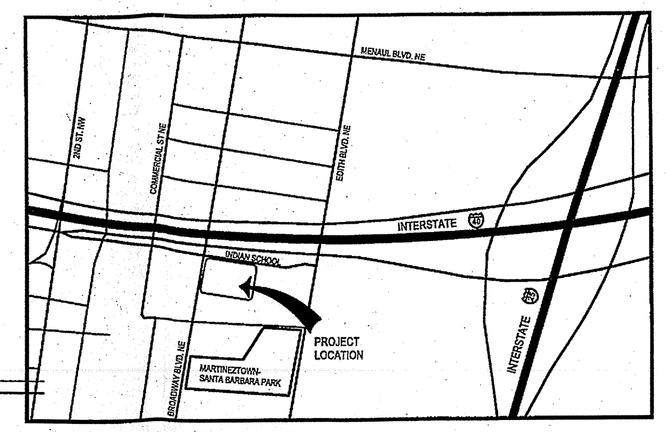

E5 **VICINITY MAP**
SCALE: 1" = 1000'

THE HARTMAN + MAJEWSKI
DESIGN GROUP
ARCHITECTS • ENGINEERS • INTERIOR DESIGN
PLANNERS • URBAN DESIGNERS • LEED ®
120 VASSAR DRIVE SE SUITE 100
ALBUQUERQUE, NEW MEXICO 87106
PHONE : 505.242.6880 FAX : 505.242.6881

CONSULTANT

STAMP

ADMINISTRATIVE AMENDMENT
FILE # 13-10193 PROJECT # 1007649
re: facade materials + solid fencing
CMarrone 3/19/13
APPROVED BY DATE

PROJECT NAME
GREATER ALBUQUERQUE HOUSING PARTNERSHIP

FRANCISCAN ACRES SUBDIVISION
INDIAN SCHOOL AND BROADWAY
ALBUQUERQUE, NM 87102

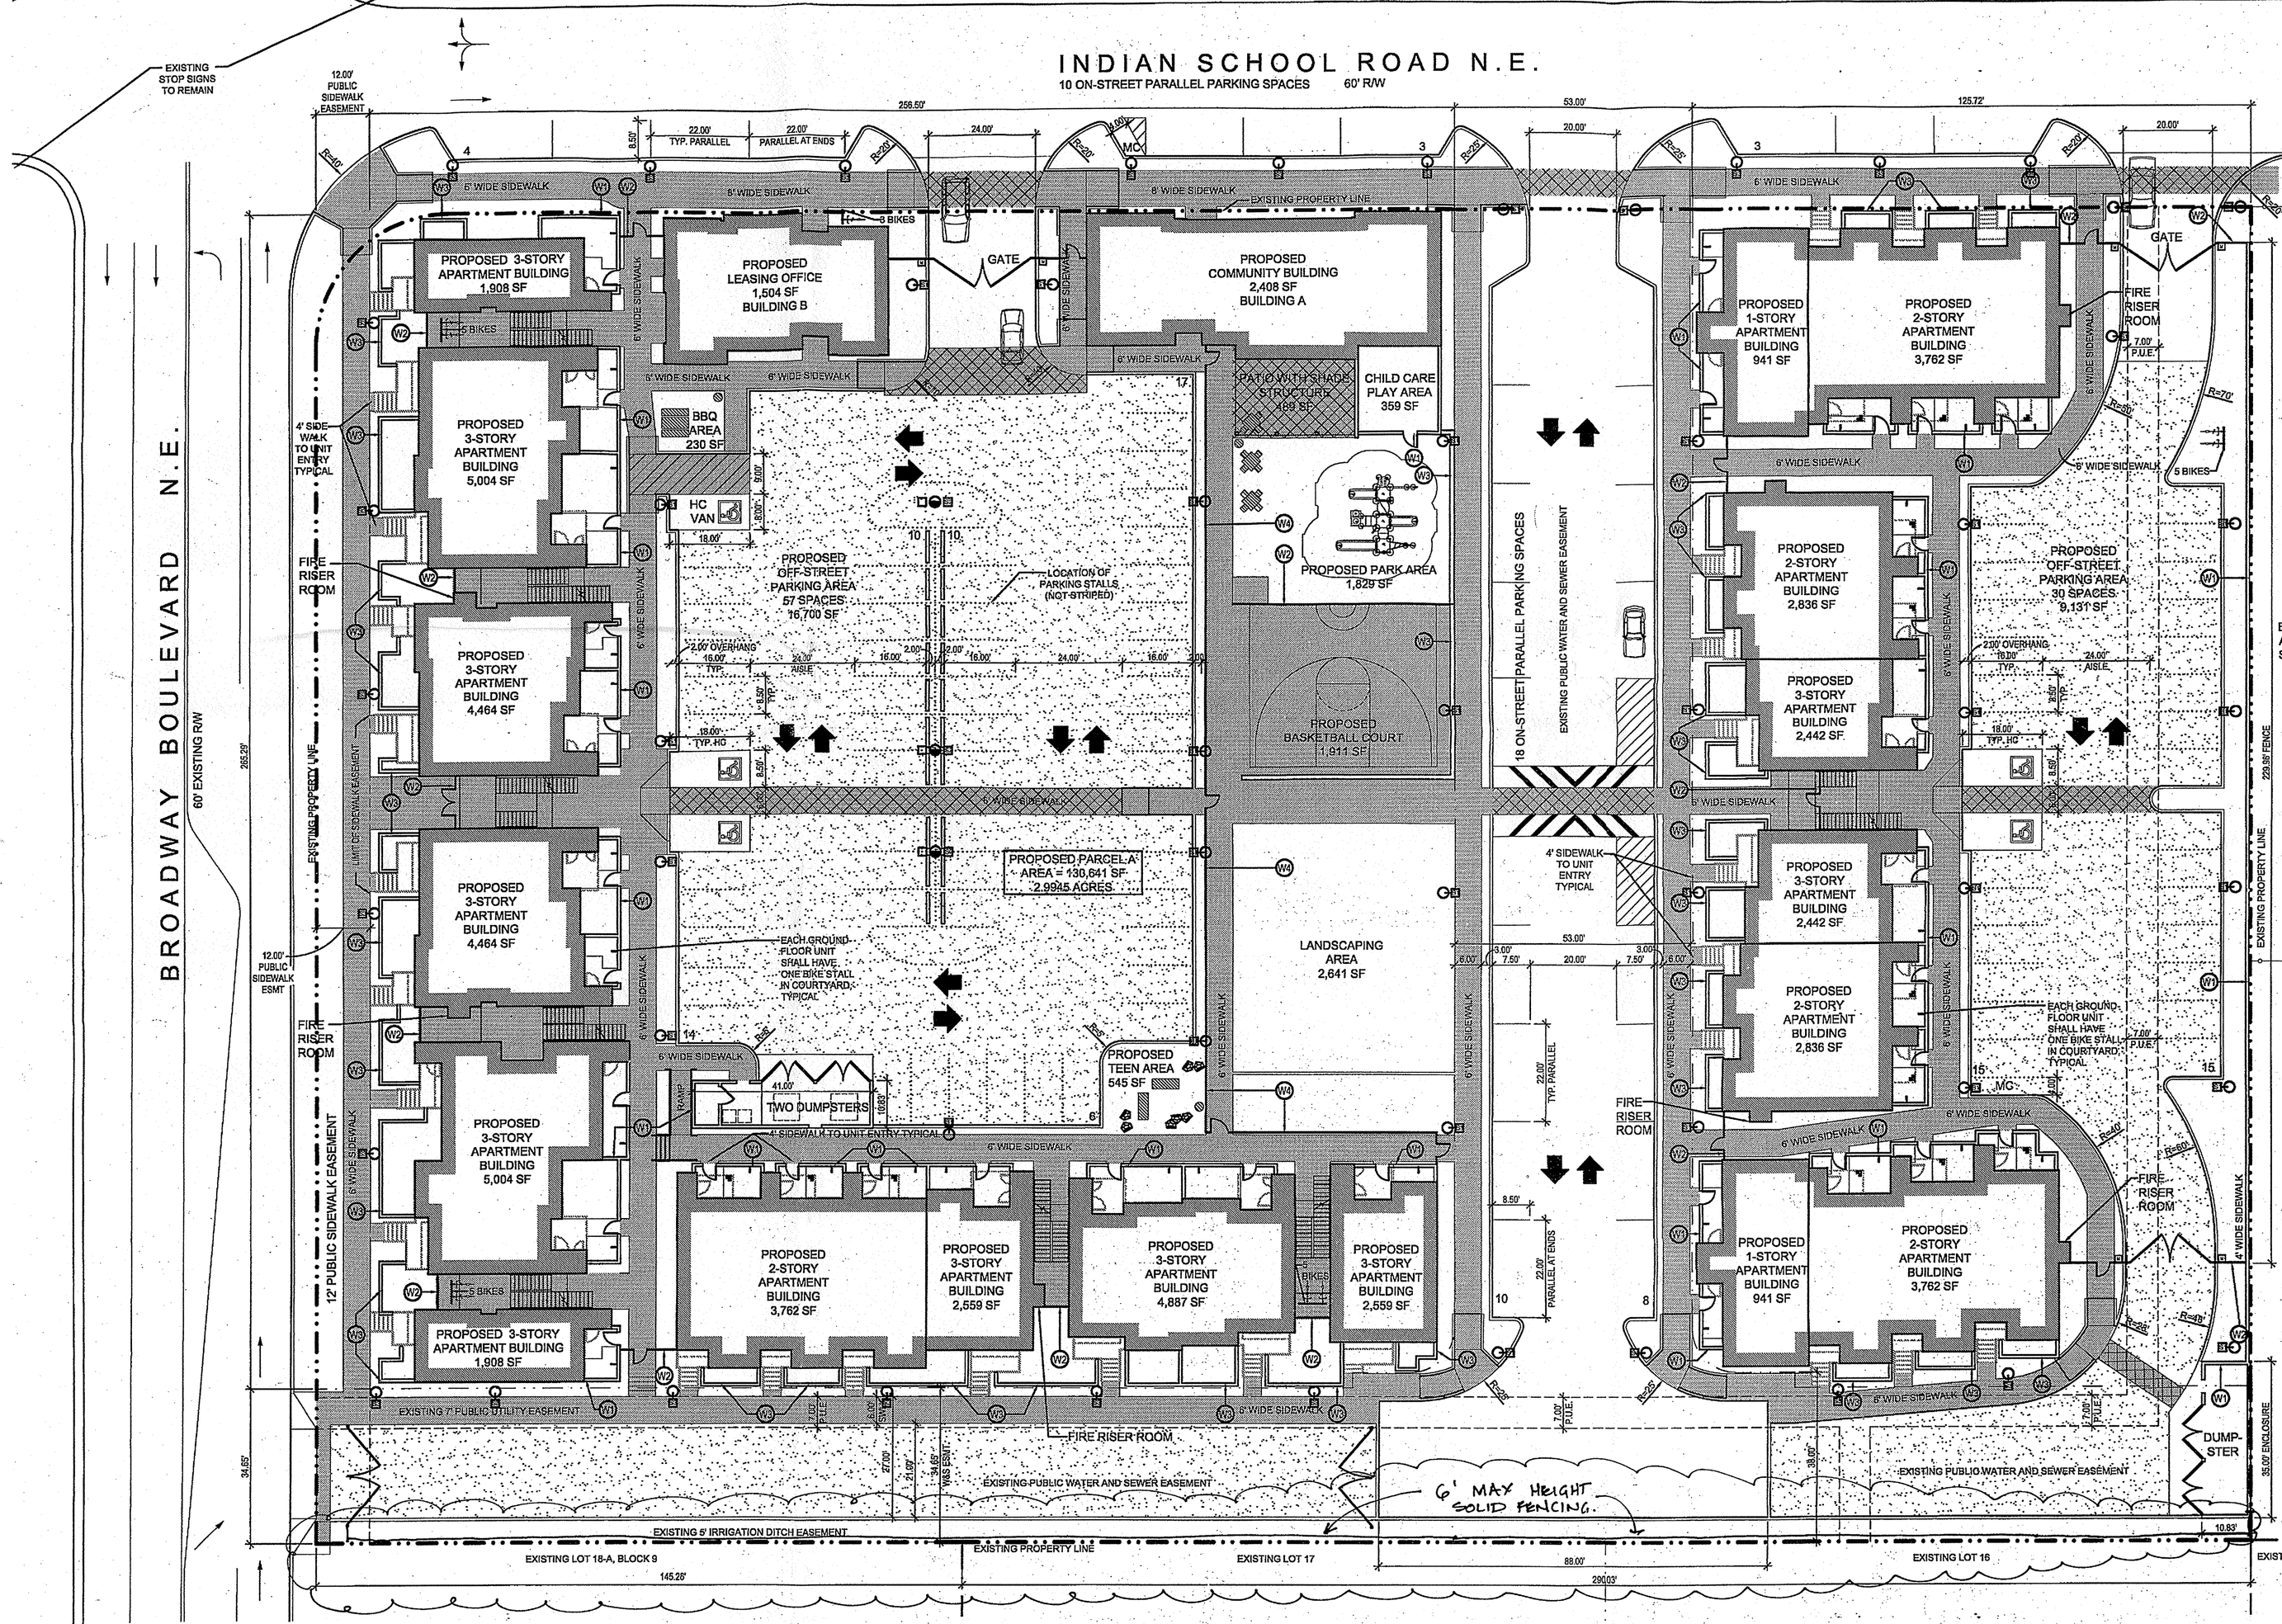

A1 **SITE DEVELOPMENT PLAN FOR BUILDING PERMIT**
SCALE: 1" = 20'-0"

0 20' 40' 60'

NOTE: PLAT COMBINING THREE LOTS INTO SINGLE LOT AND CREATING EASEMENTS WAS RECORDED ON 8-30-2012 IN PLAT BOOK 2012C, PAGE 101

PROJECT LOCATION: SOUTHEAST CORNER OF INDIAN SCHOOL AND BROADWAY NE

LEGAL DESCRIPTION: LOTS 1 THROUGH 3, BLOCK 9, FRANCISCAN ACRES

ZONE ATLAS PAGE: H-14

TOTAL ACREAGE: 2.9945 ACRES

PROPOSED SUBDIVISION PARCELS:
PARCEL A.....2.9945 ACRES

EXISTING ZONING: SU-2/SU-1 FOR PRD

PROPOSED USES: RESIDENTIAL DWELLINGS

LIST OF APPLICABLE PLANS:
RANK 1 PLANS- ALBUQUERQUE/BERNALILLO COUNTY COMPREHENSIVE PLAN
RANK 2 PLANS- NONE
RANK 3 PLANS- MARTINEZTOWN / SANTA BARBARA SECTOR DEVELOPMENT PLAN

MAXIMUM BUILDING HEIGHT: 48 FEET

MINIMUM BUILDING SETBACK: ZERO (INDIAN SCHOOL ONLY)

MAXIMUM TOTAL DWELLING UNITS:
68 DWELLING UNITS
NET- 28.64 DU'S/ ACRE
GROSS- 22.67 DU'S/ACRE

PROPOSED TOTAL AREA FOR RESIDENTIAL USES:
56,481 SF (LEASING OFFICE AND COMMUNITY BUILDING NOT INCL.)

FAR SUMMARY:
MAXIMUM FAR FOR NONRESIDENTIAL UNITS.....0.3
PROVIDED FAR FOR NONRESIDENTIAL UNITS.....0.05
PROVIDED FAR FOR ALL DEVELOPMENT (RES AND NON-RES).....0.53

REQUIRED PARKING:

PER DRB APPROVED SDP FOR SUBDIVISION 8-8-12,
TOTAL REQUIRED PARKING.....115 SPACES

PROPOSED PARKING:

OFF-STREET PARKING-	87 SPACES
ON-STREET PARKING-	28 SPACES
TOTAL PROPOSED PARKING-	115 SPACES

HANDICAPPED, MOTORCYCLE, AND BICYCLE PARKING IS PROVIDED TO MEET THE REQUIREMENTS OF THE APPROVED SITE DEVELOPMENT PLAN FOR SUBDIVISION DATED 8-8-2012.

SIGNATURE BLOCK

PROJECT NUMBER 1007649
APPLICATION NUMBER 12 DRB 70255

Is an infrastructure list required? (Y)yes ( )no If yes, then a set of approved DRC plans with a work order is required for any construction within public right-of-way or for construction of public improvements.

TRAFFIC ENGINEERING, TRANSPORTATION DIVISION	DATE: 09-12-12
UTILITIES DEVELOPMENT	DATE: 09/12/12
PARKS AND RECREATION	DATE: 1-31-13
CITY ENGINEER	DATE:
ENVIRONMENTAL HEALTH DEPT. (If required)	DATE:
SOLID WASTE MANAGEMENT	DATE: 1-31-13
DRB CHAIRPERSON, PLANNING DEPARTMENT	DATE:

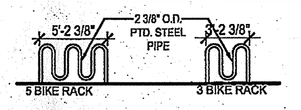

B5 **BIKE RACKS**
SCALE: 1/8" = 1'-0"

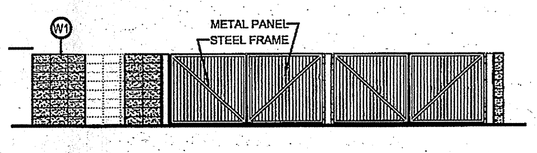

A5 **DUMPSTER ENCLOSURE**
SCALE: 1/8" = 1'-0"

REVISIONS:

No.	DATE	DESCRIPTION
1	7/17/2012	PLAT REVISIONS
2	7/24/2012	DRB COMMENTS
3	8/5/2012	DRB COMMENTS
4	9/6/2012	DRB COMMENTS

Copyright: Design Group

Drawn by	EH
Checked by	MW
Date	8/10/2012
Project number	2439
Cad file name	

SHEET TITLE:
SITE DEVELOPMENT PLAN FOR BUILDING PERMIT

SHEET NUMBER:
1.1

942 Broadway Blvd NE

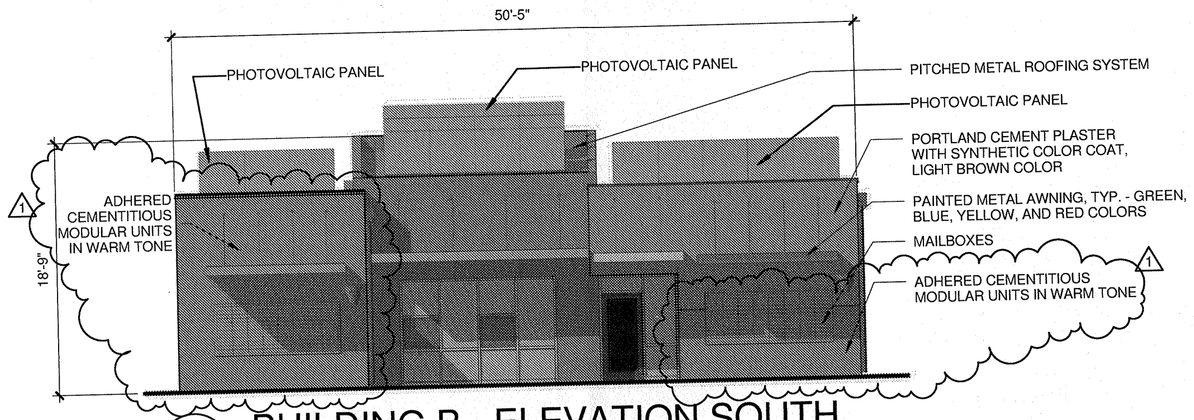

7 BUILDING B - ELEVATION SOUTH

1/8" = 1'-0"

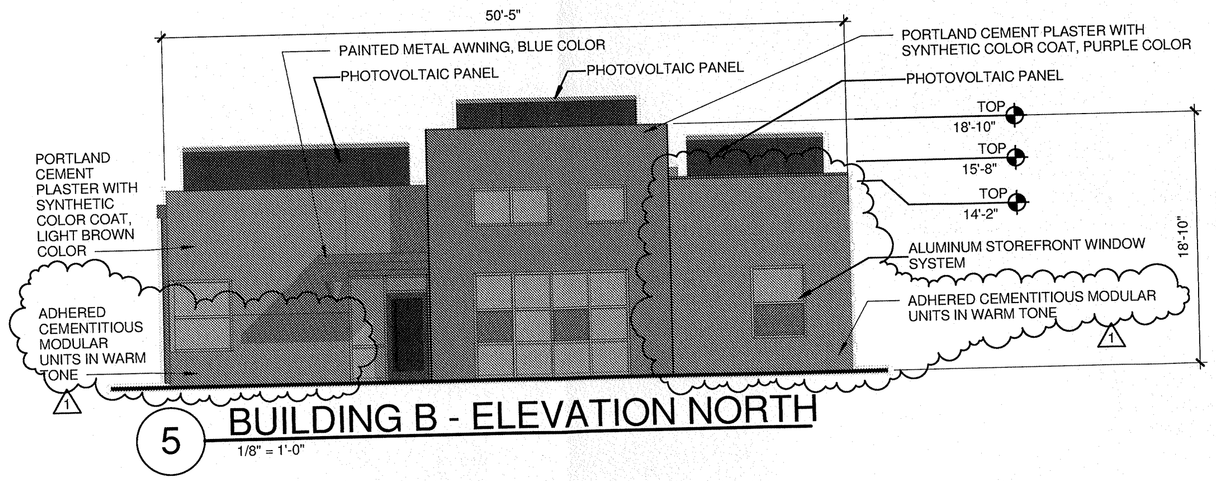

5 BUILDING B - ELEVATION NORTH

1/8" = 1'-0"

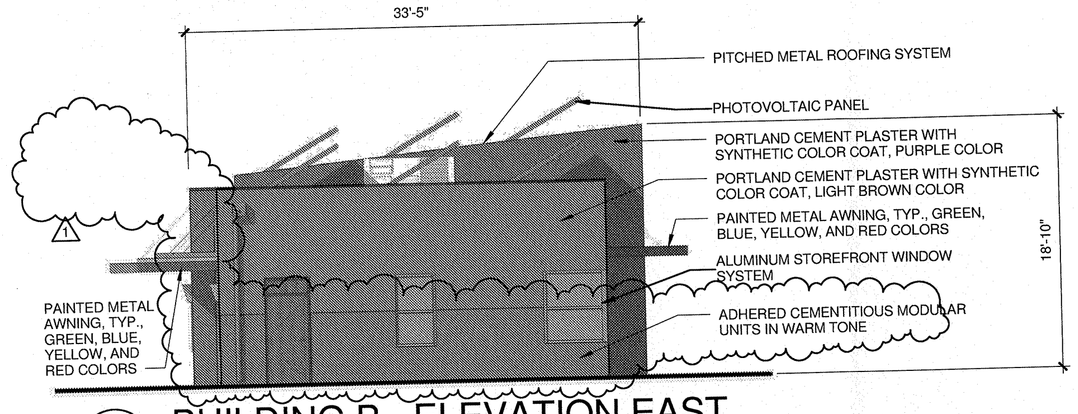

8 BUILDING B - ELEVATION EAST

1/8" = 1'-0"

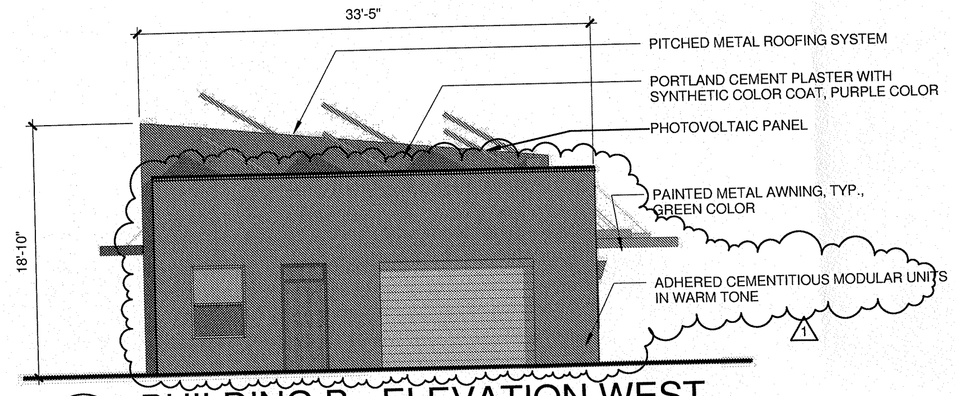

6 BUILDING B - ELEVATION WEST

1/8" = 1'-0"

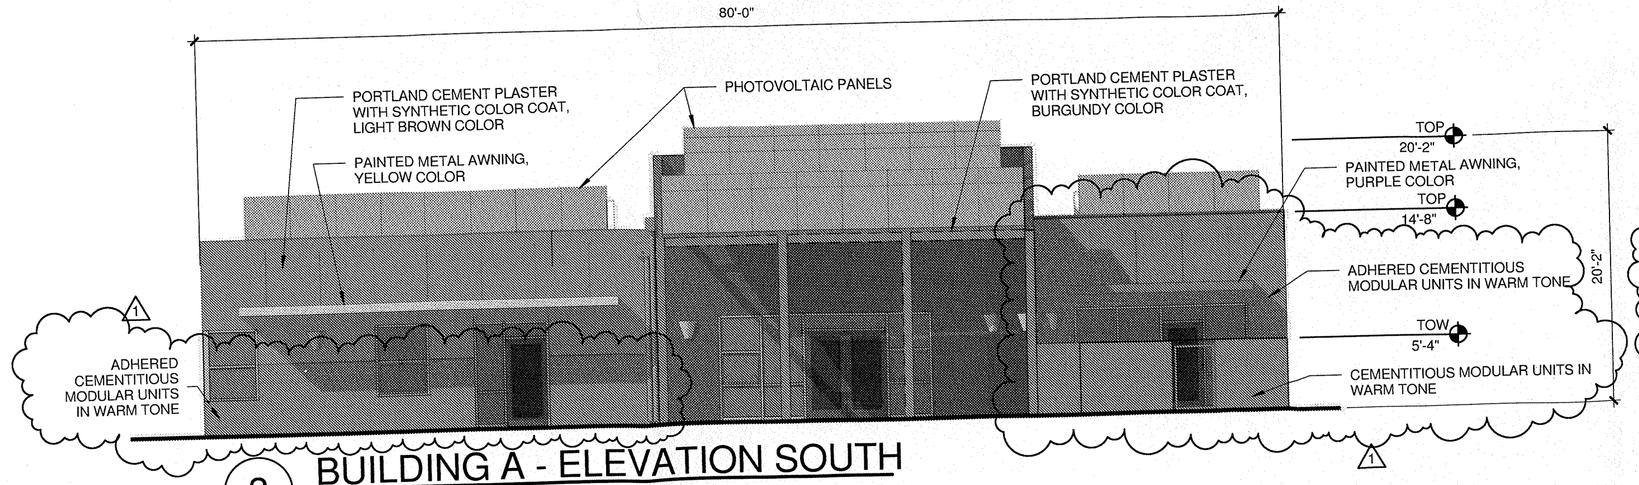

3 BUILDING A - ELEVATION SOUTH

1/8" = 1'-0"

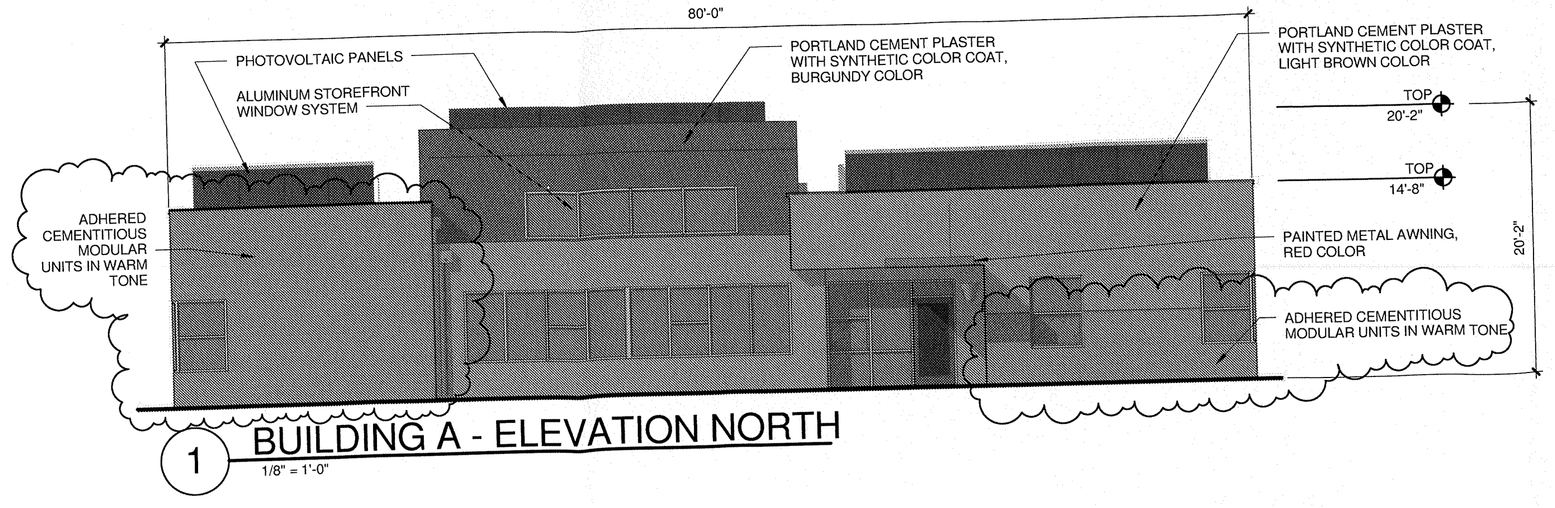

1 BUILDING A - ELEVATION NORTH

1/8" = 1'-0"

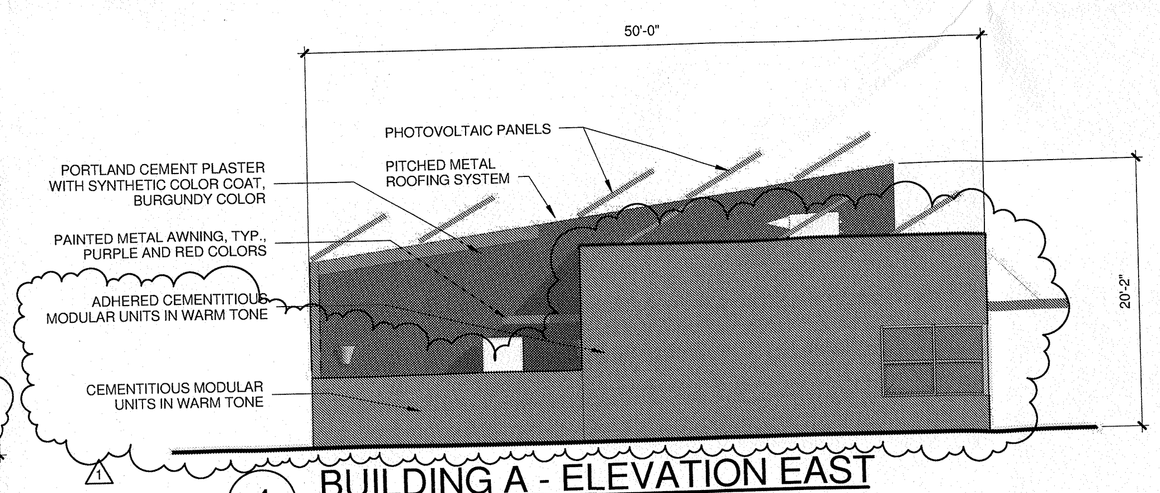

4 BUILDING A - ELEVATION EAST

1/8" = 1'-0"

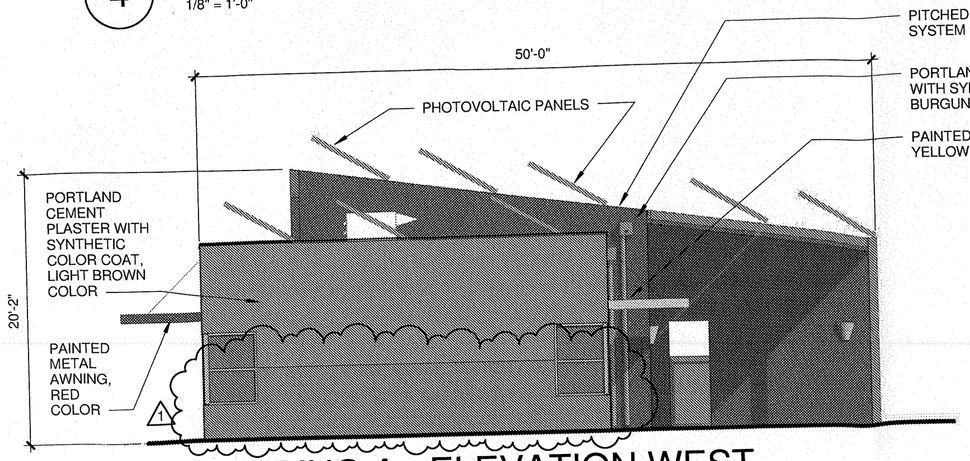

2 BUILDING A - ELEVATION WEST

1/8" = 1'-0"

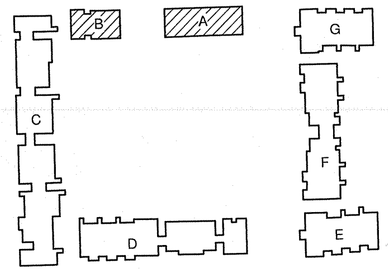

KEY PLAN

0' 4' 8' 16' 32'

THE HARTMAN + MAJEWSKI
DESIGN GROUP
Architects • Engineers • Interior Design
Planners • Urban Designers • LEED®
120 Vassar Drive SE Suite 100
Albuquerque New Mexico 87106
T 505 242 6880 • F 505 242 6881
CONSULTANT

STAMP

PROJECT NAME

GREATER ALBUQUERQUE HOUSING PARTNERSHIP

FRANCISCAN ACRES SUBDIVISION
INDIAN SCHOOL AND BROADWAY
ALBUQUERQUE, NM 87102

REVISIONS

No.	Date	Description
1	03/11/2013	ADMIN. AMENDMENT

Copyright: Design Group

Drawn by	Author
Checked by	Checker
Date	AUG 13, 2012
Project number	2439
CAD file name	

SHEET TITLE

BUILDING AND STRUCTURE ELEVATIONS BUILDINGS A AND B

SHEET NUMBER

5.1

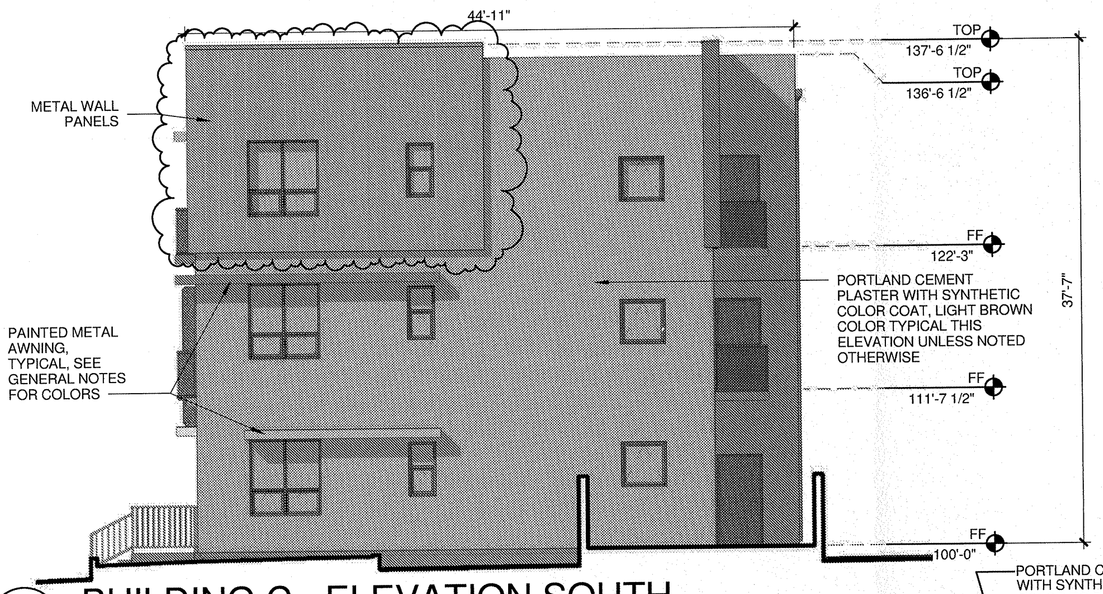

5 BUILDING C - ELEVATION SOUTH
1/8" = 1'-0"

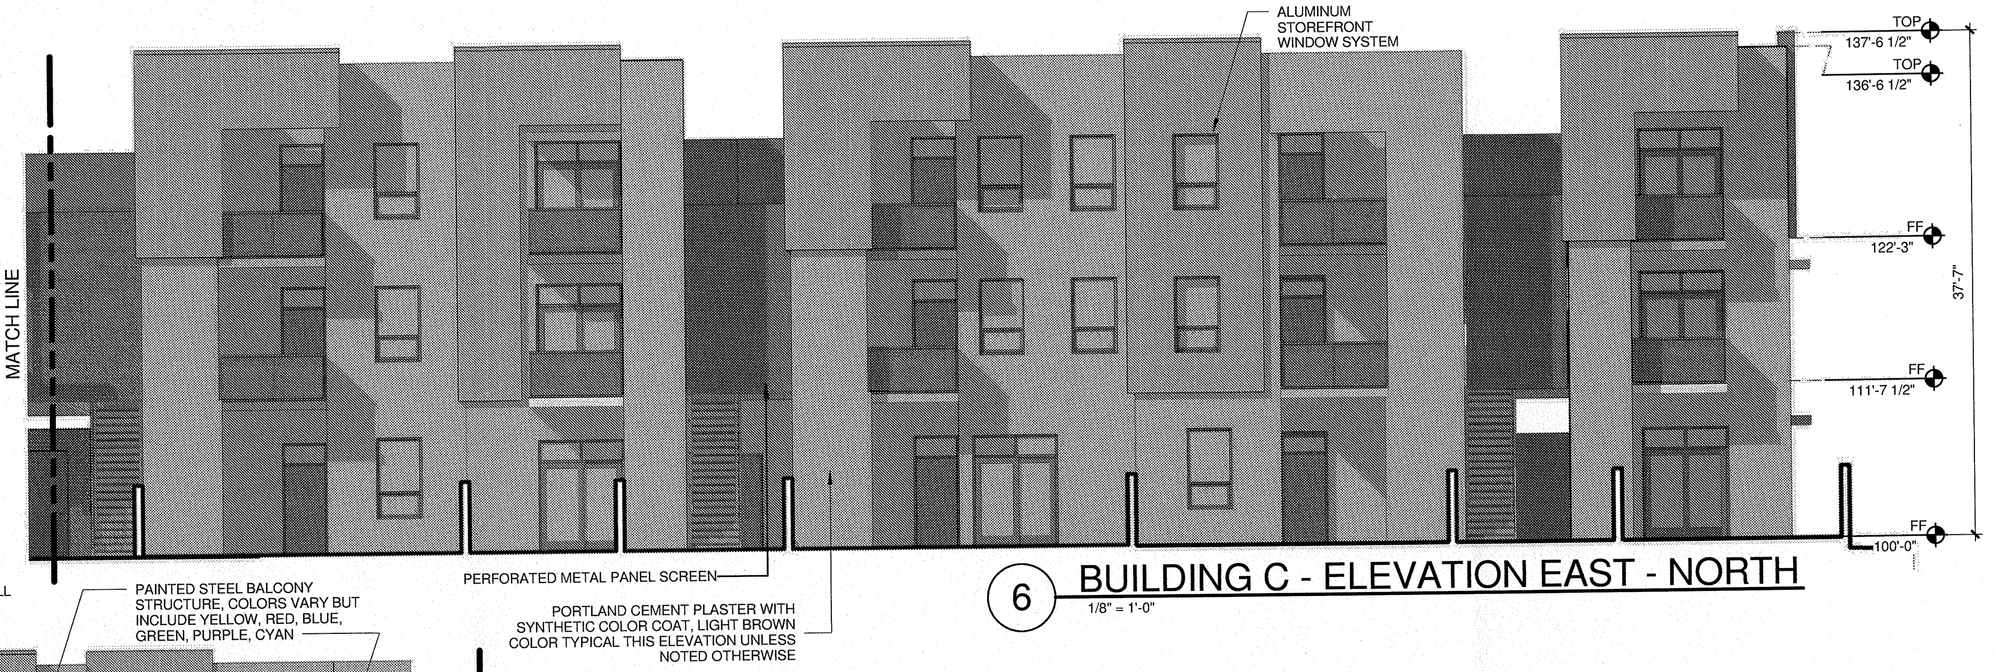

6 BUILDING C - ELEVATION EAST - NORTH
1/8" = 1'-0"

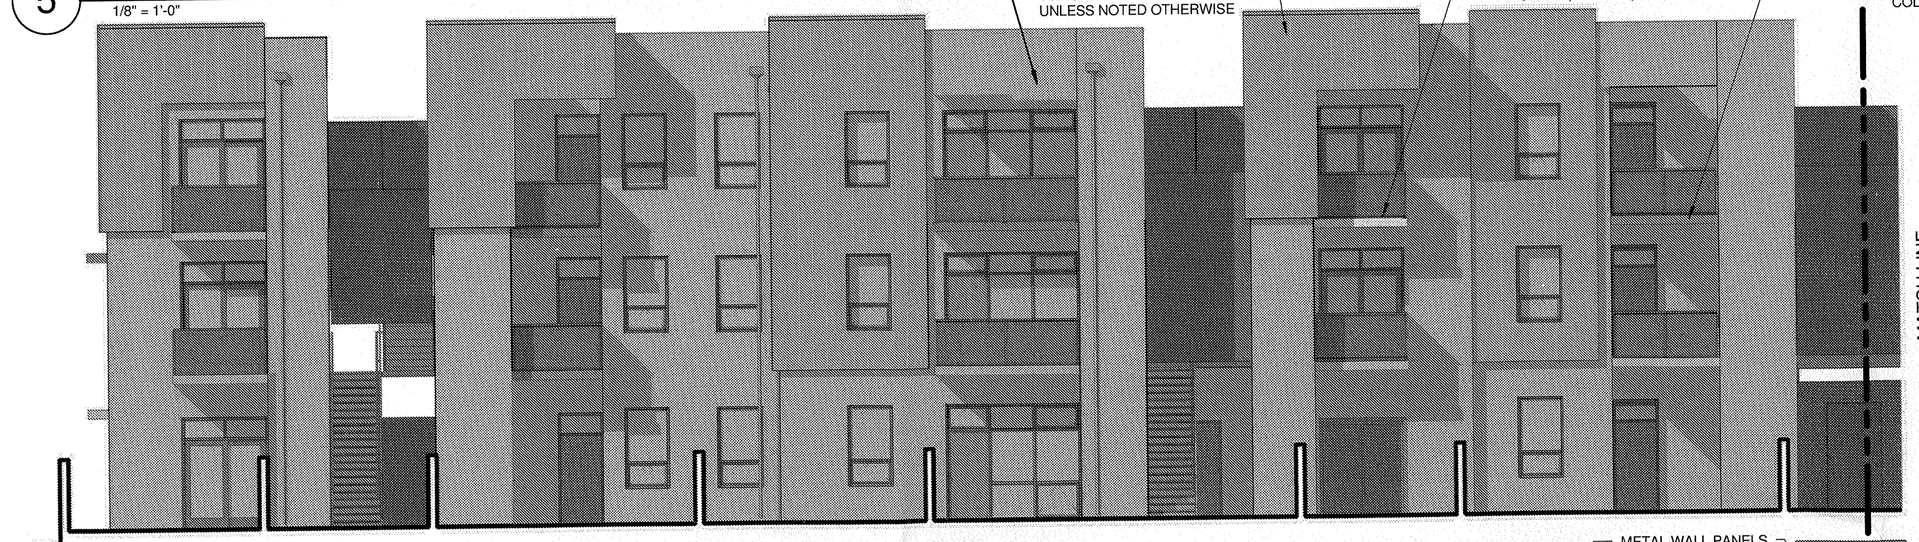

4 BUILDING C - ELEVATION EAST - SOUTH
1/8" = 1'-0"

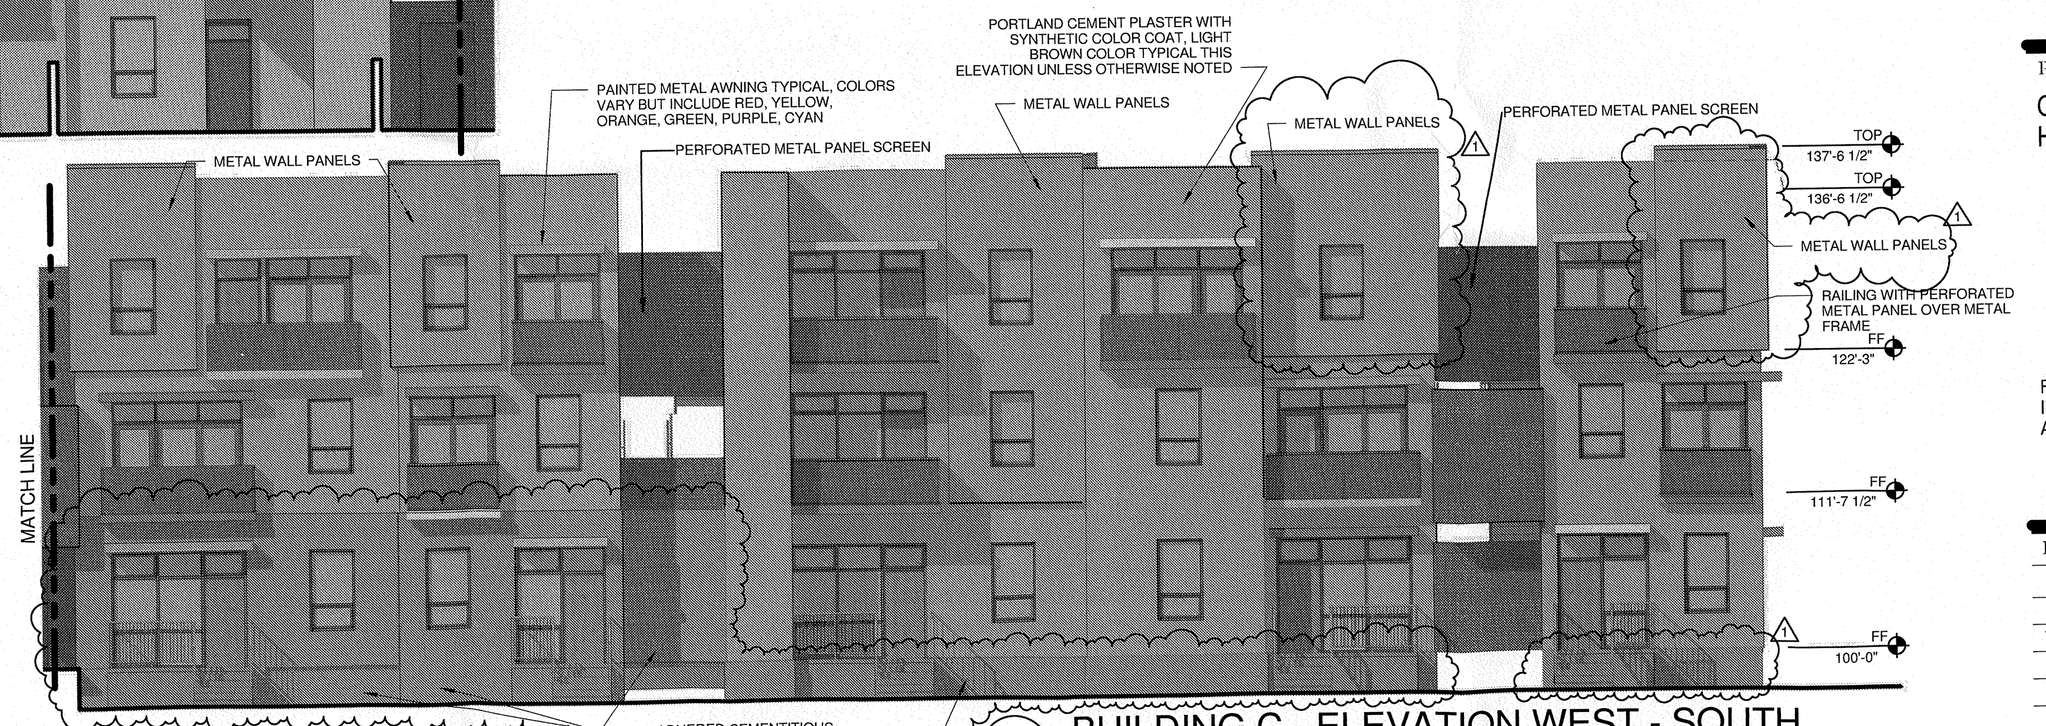

3 BUILDING C - ELEVATION WEST - SOUTH
1/8" = 1'-0"

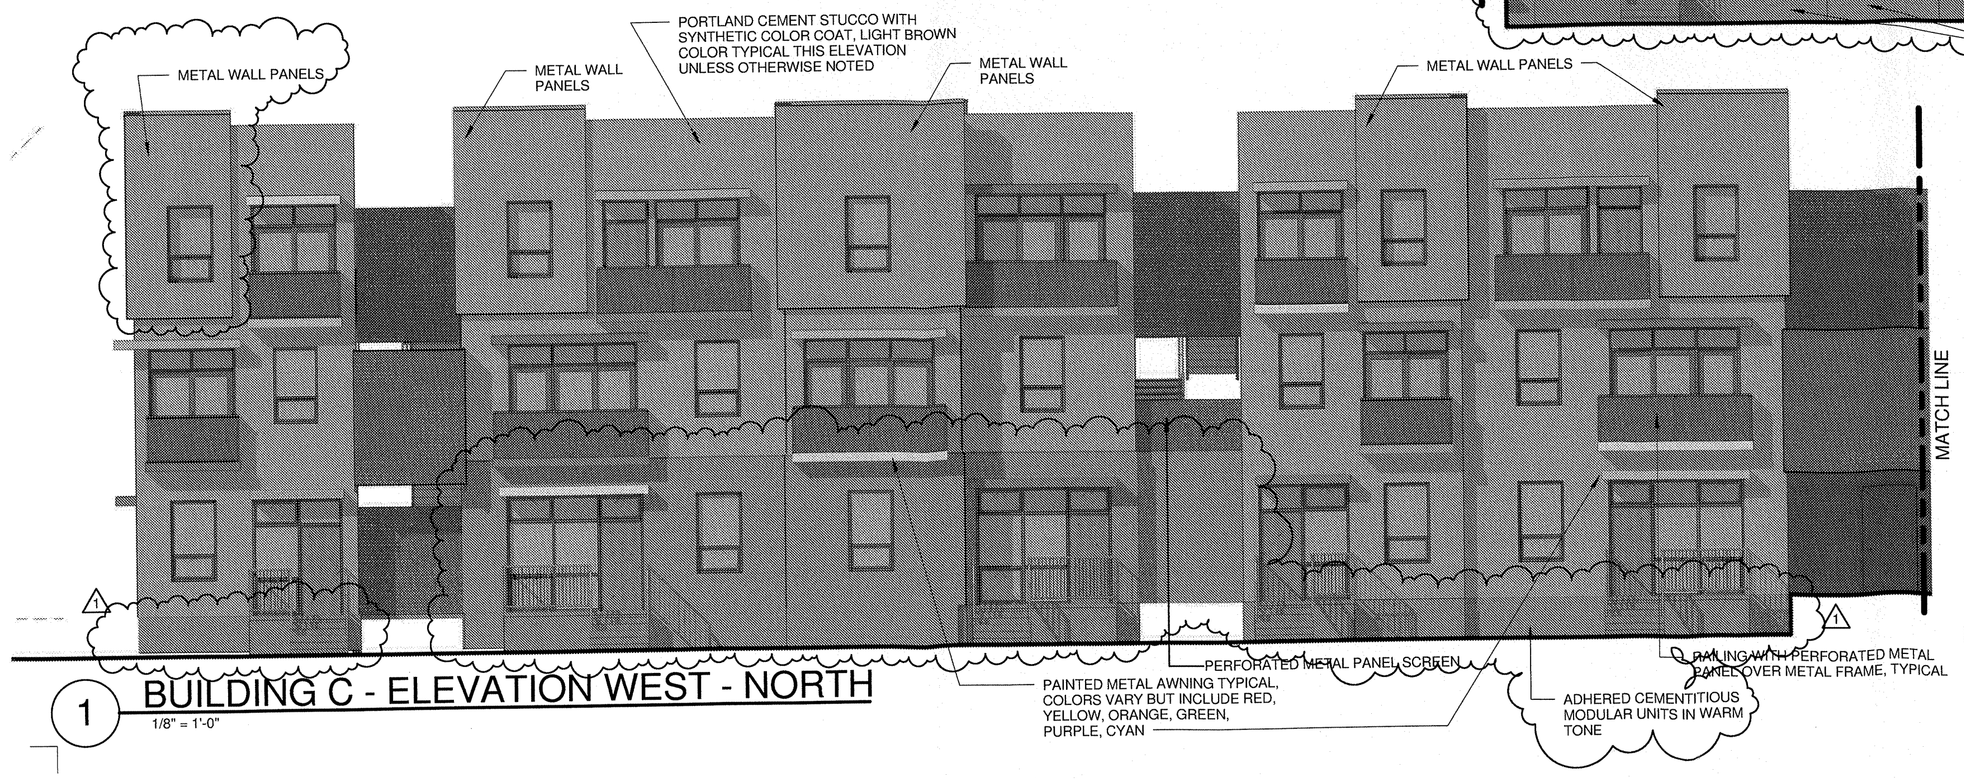

1 BUILDING C - ELEVATION WEST - NORTH
1/8" = 1'-0"

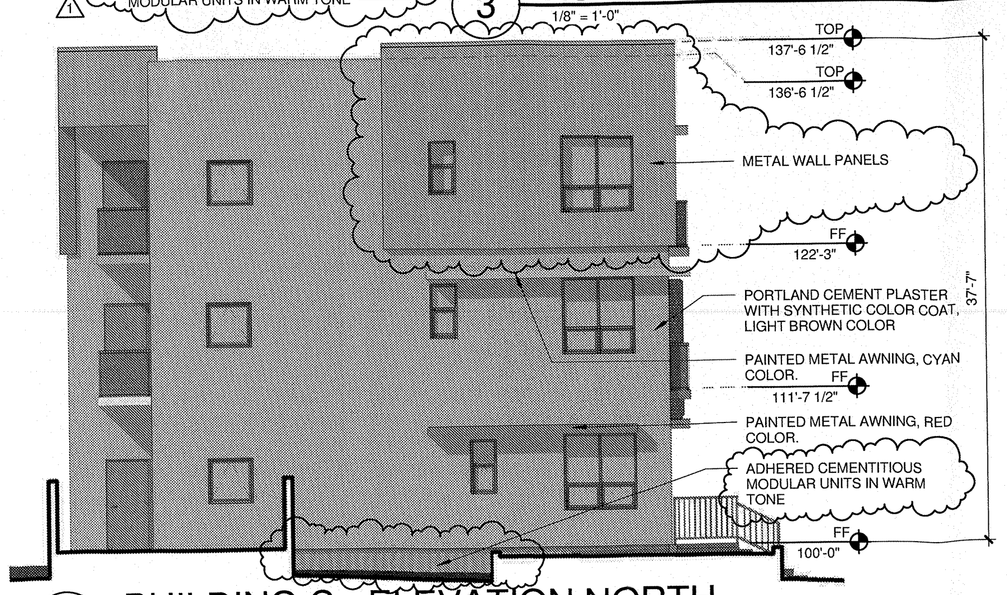

2 BUILDING C - ELEVATION NORTH
1/8" = 1'-0"

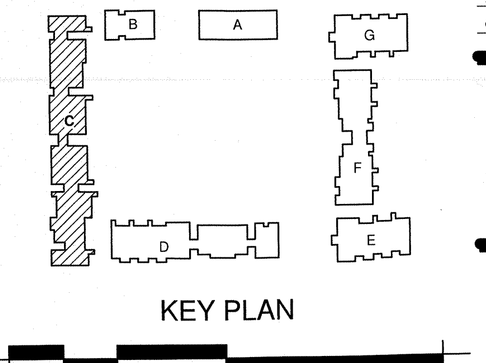

KEY PLAN

0' 4' 8' 16' 32'

THE HARTMAN + MAJEWSKI
DESIGN GROUP
Architects • Engineers • Interior Design
Planners • Urban Designers • LEED®
120 Vassar Drive SE Suite 100
Albuquerque New Mexico 87106
T 505 242 6880 • F 505 242 6881

CONSULTANT

STAMP

PROJECT NAME
GREATER ALBUQUERQUE HOUSING PARTNERSHIP

FRANCISCAN ACRES SUBDIVISION
INDIAN SCHOOL AND BROADWAY
ALBUQUERQUE, NM 87102

REVISIONS

No.	Date	Description
1	03/11/2013	ADMIN. AMENDMENT

Copyright: Design Group

Drawn by	Author
Checked by	Checker
Date	AUG 13, 2012
Project number	2439
CAD file name	

SHEET TITLE
BUILDING AND STRUCTURE ELEVATIONS
BUILDING C

SHEET NUMBER
5.2

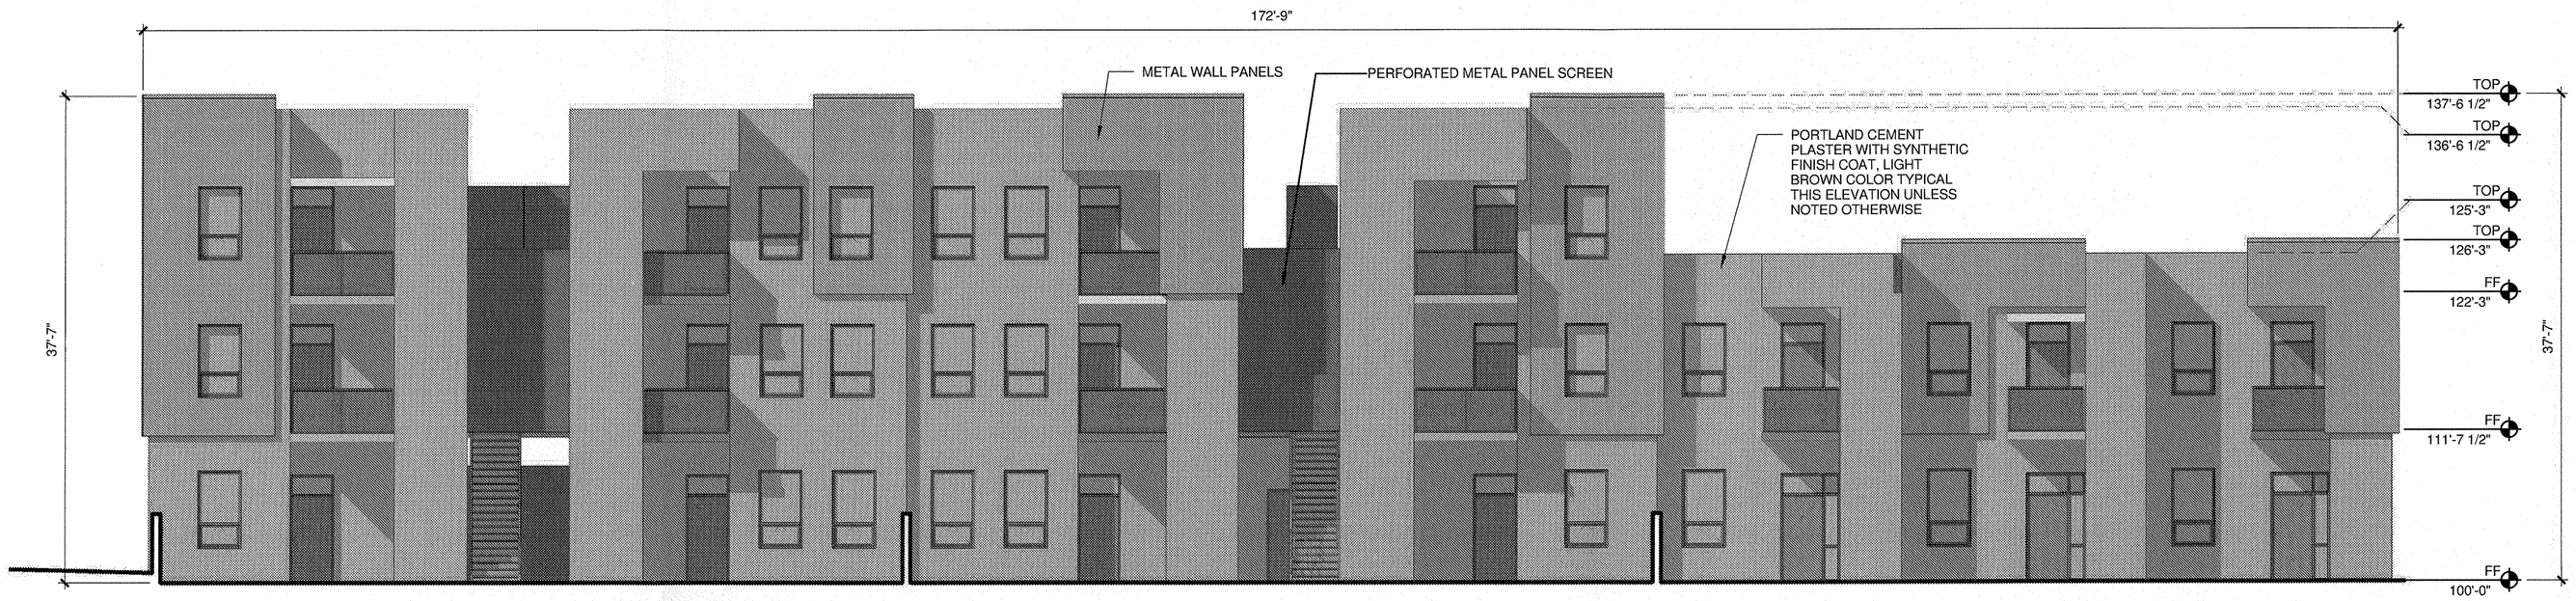

4 BUILDING D - ELEVATION NORTH

1/8" = 1'-0"

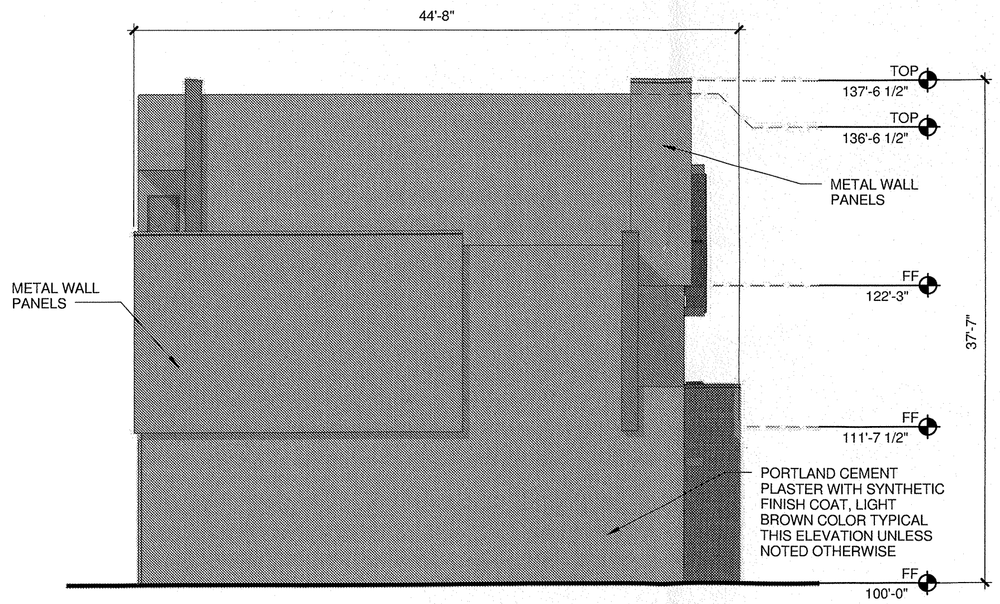

2 BUILDING D - ELEVATION WEST

1/8" = 1'-0"

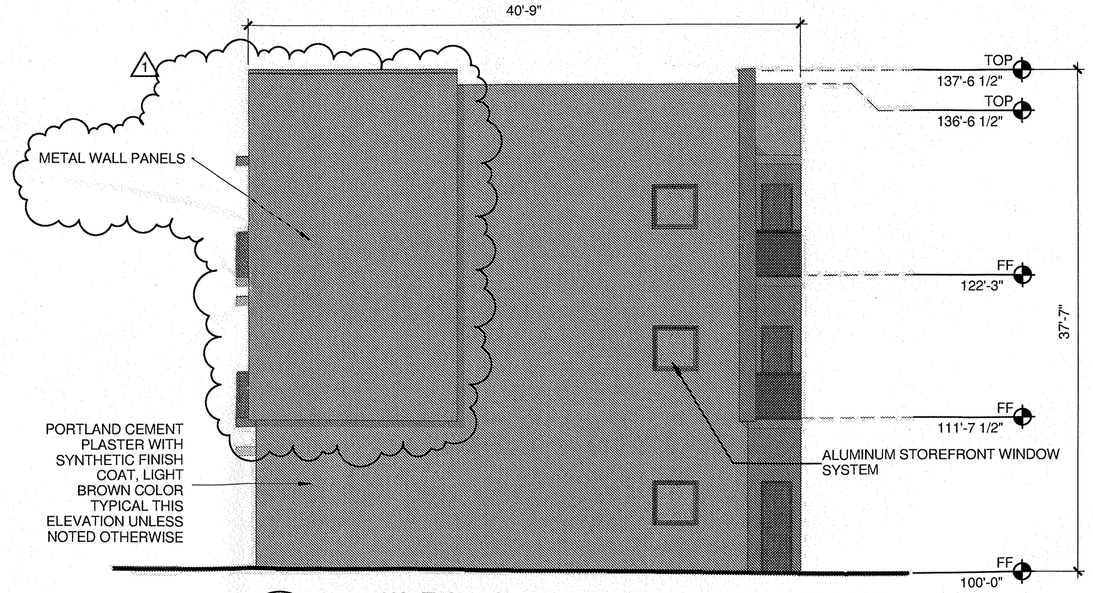

3 BUILDING D - ELEVATION EAST

1/8" = 1'-0"

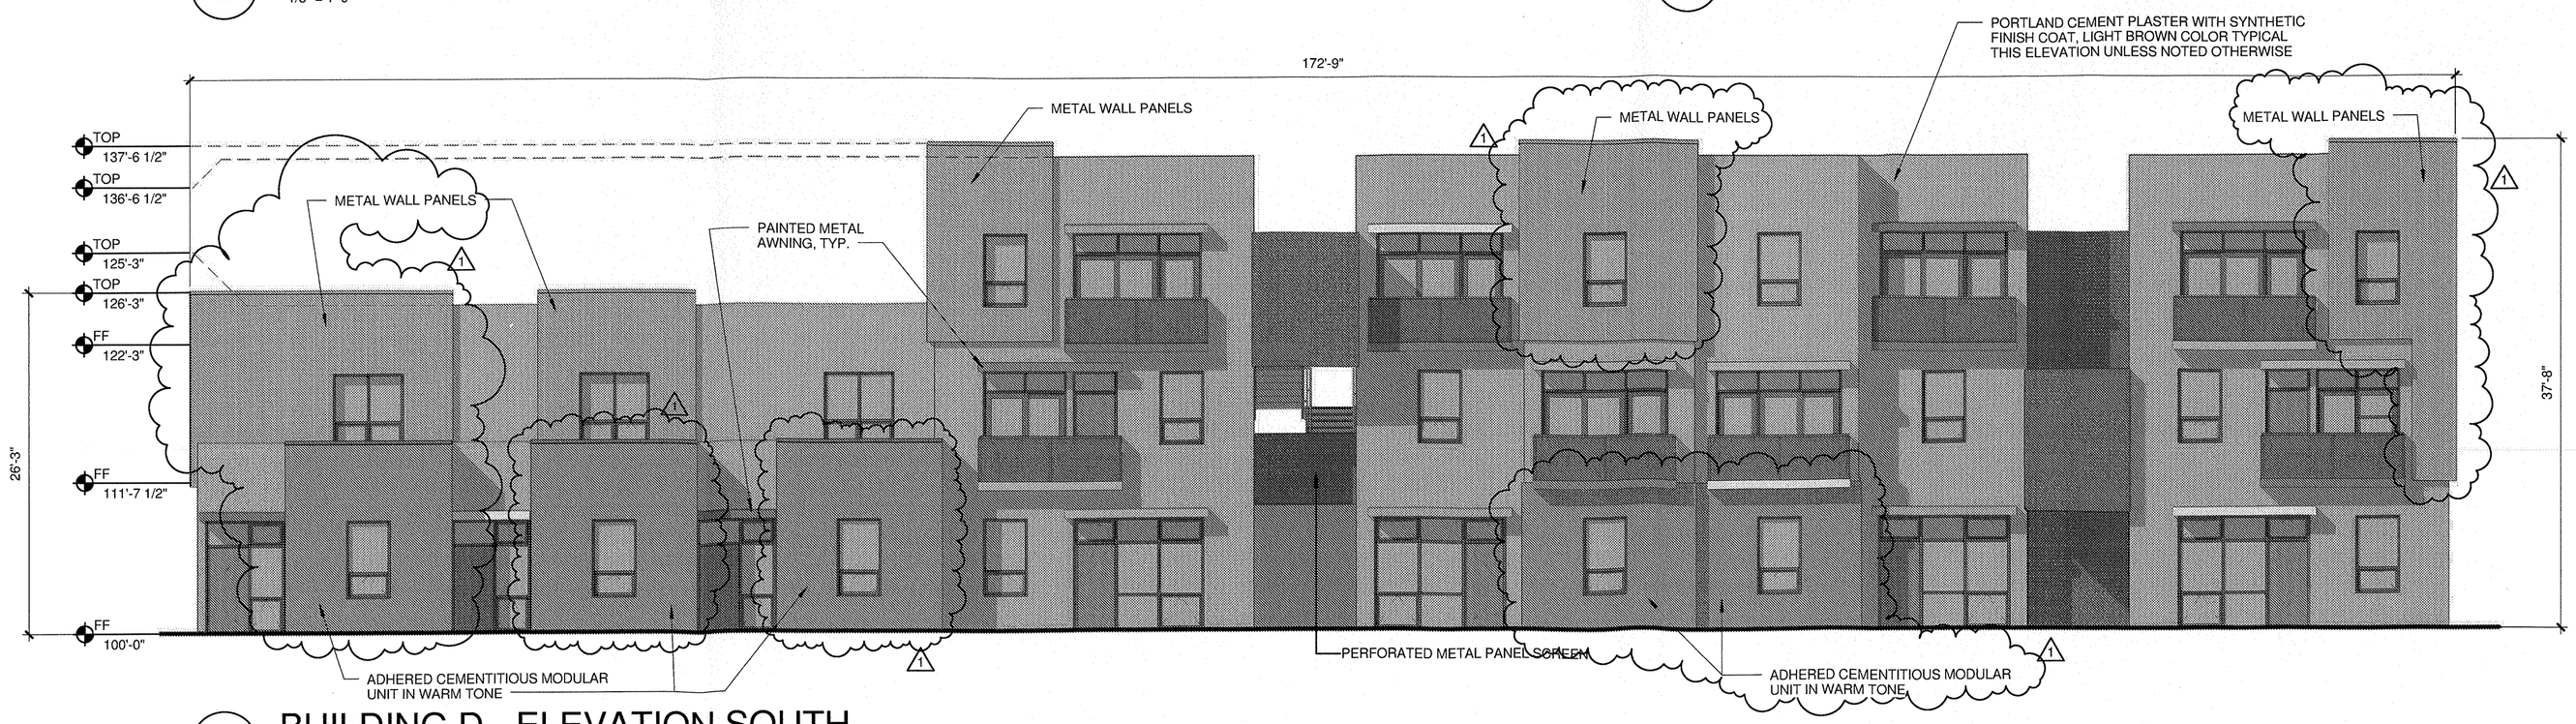

1 BUILDING D - ELEVATION SOUTH

1/8" = 1'-0"

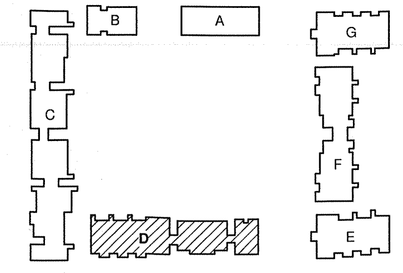

KEY PLAN

0' 4' 8' 16' 32'

THE HARTMAN + MAJEWSKI
DESIGN GROUP
Architects • Engineers • Interior Design
Planners • Urban Designers • LEED®
120 Vassar Drive SE Suite 100
Albuquerque New Mexico 87106
T 505 242 6880 • F 505 242 6881

CONSULTANT

STAMP

PROJECT NAME

GREATER ALBUQUERQUE HOUSING PARTNERSHIP

FRANCISCAN ACRES SUBDIVISION
INDIAN SCHOOL AND BROADWAY
ALBUQUERQUE, NM 87102

REVISIONS

No.	Date	Description
1	03/11/2013	ADMIN. AMENDMENT

Copyright: Design Group

Drawn by	Author
Checked by	Checker
Date	AUG 13, 2012
Project number	2439
CAD file name	

SHEET TITLE

BUILDING AND STRUCTURE ELEVATIONS BUILDING D

SHEET NUMBER

5.3

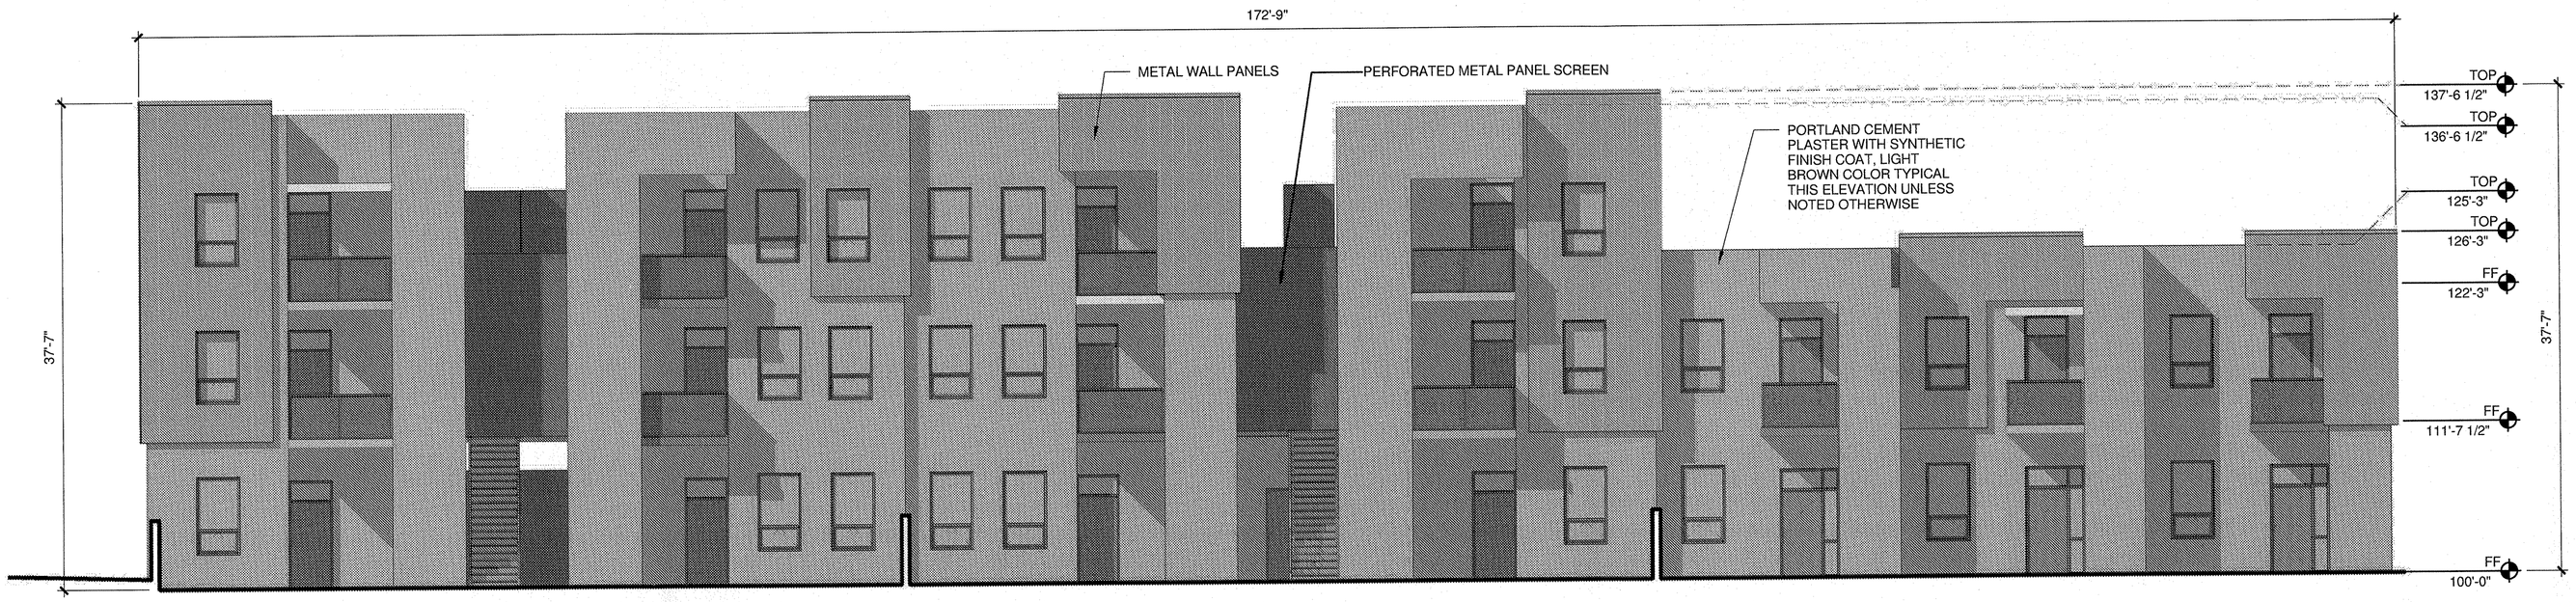

4 BUILDING D - ELEVATION NORTH
1/8" = 1'-0"

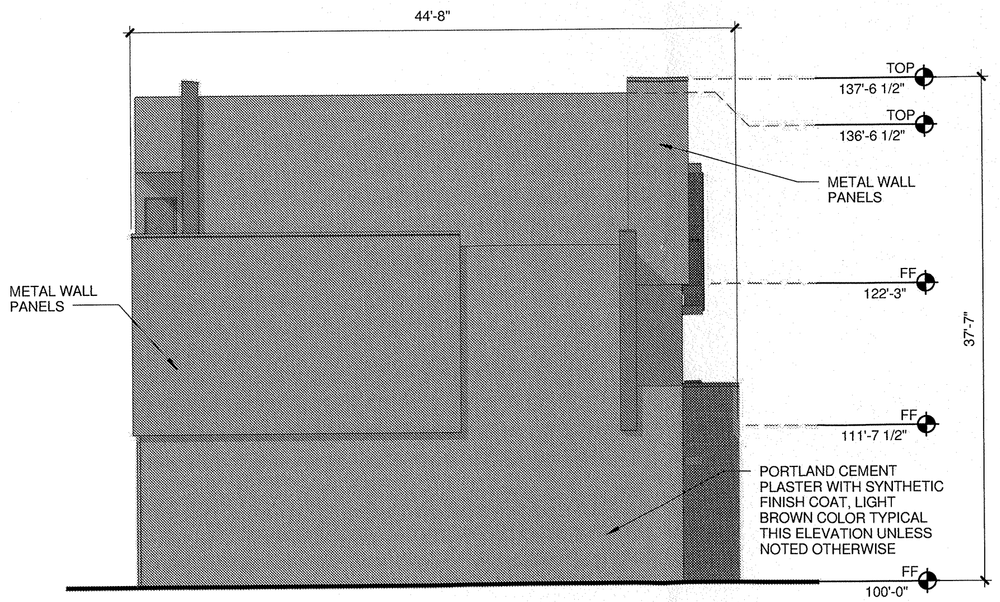

2 BUILDING D - ELEVATION WEST
1/8" = 1'-0"

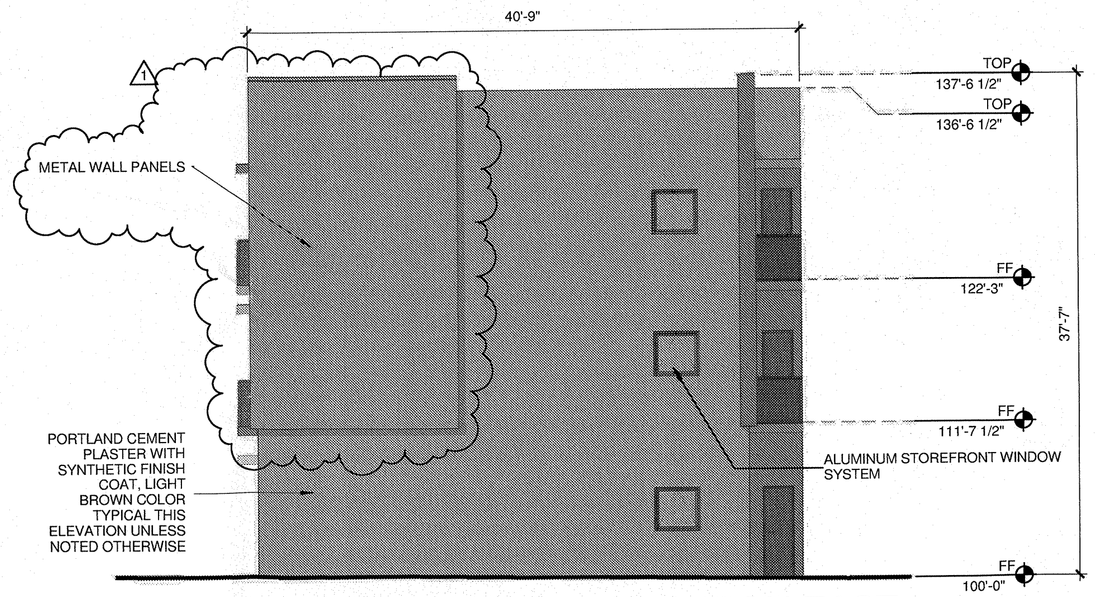

3 BUILDING D - ELEVATION EAST
1/8" = 1'-0"

1 BUILDING D - ELEVATION SOUTH
1/8" = 1'-0"

THE HARTMAN + MAJEWSKI
DESIGN GROUP
Architects • Engineers • Interior Design
Planners • Urban Designers • LEED®
120 Vassar Drive SE Suite 100
Albuquerque New Mexico 87106
T 505 242 6880 • F 505 242 6881

CONSULTANT

STAMP

PROJECT NAME
GREATER ALBUQUERQUE HOUSING PARTNERSHIP

FRANCISCAN ACRES SUBDIVISION
INDIAN SCHOOL AND BROADWAY
ALBUQUERQUE, NM 87102

REVISIONS

No.	Date	Description
1	03/11/2013	ADMIN. AMENDMENT

Copyright: Design Group

Drawn by	Author
Checked by	Checker
Date	AUG 13, 2012
Project number	2439
CAD file name	

SHEET TITLE
BUILDING AND STRUCTURE ELEVATIONS
BUILDING D

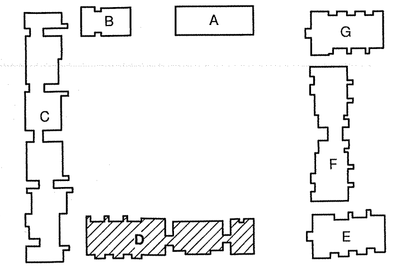

KEY PLAN

0' 4' 8' 16' 32'

SHEET NUMBER
5.3

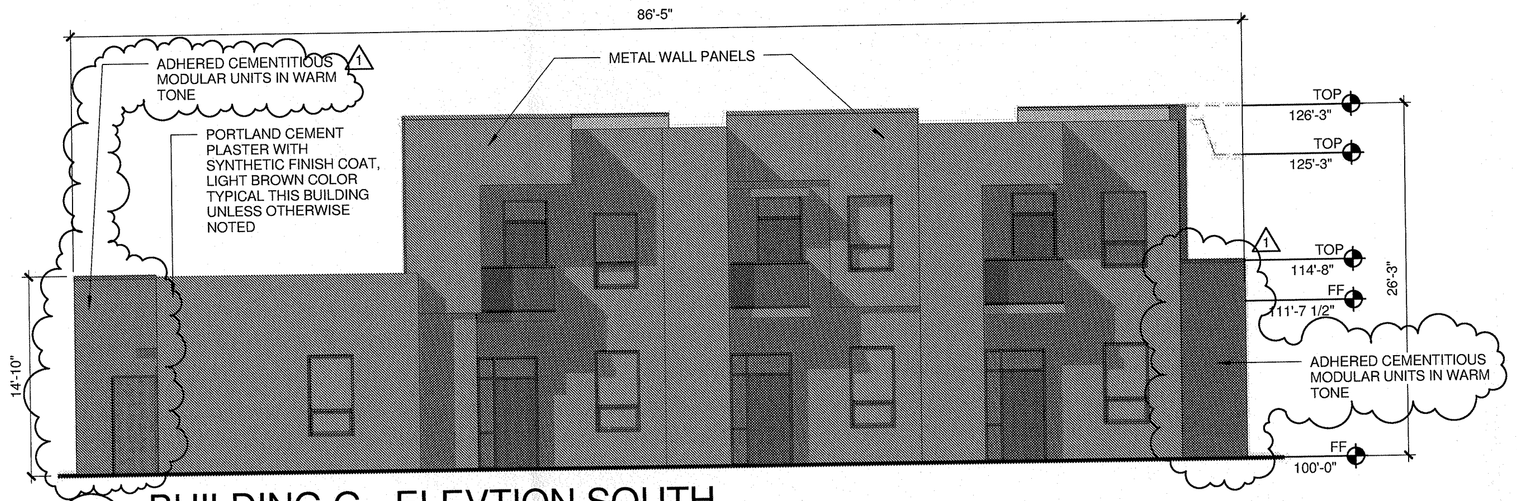

7 BUILDING G - ELEVTION SOUTH
1/8" = 1'-0"

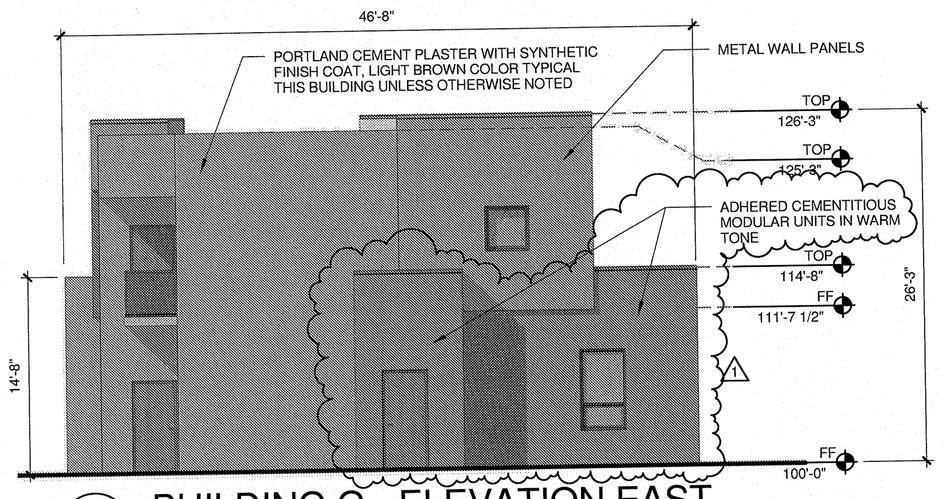

8 BUILDING G - ELEVATION EAST
1/8" = 1'-0"

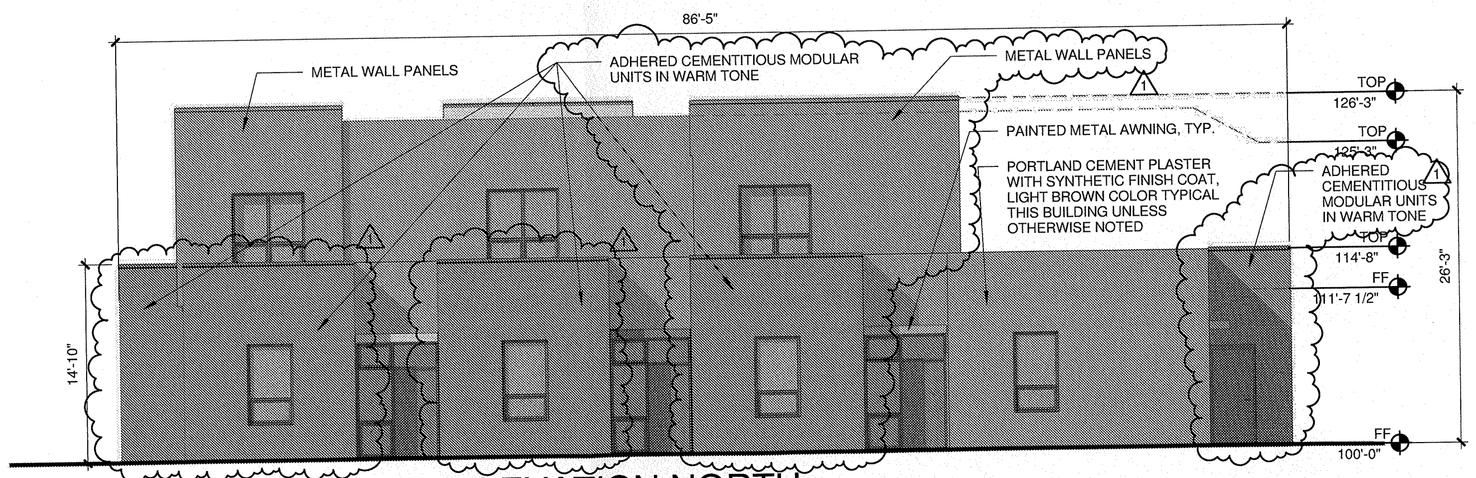

5 BUILDING G - ELEVATION NORTH
1/8" = 1'-0"

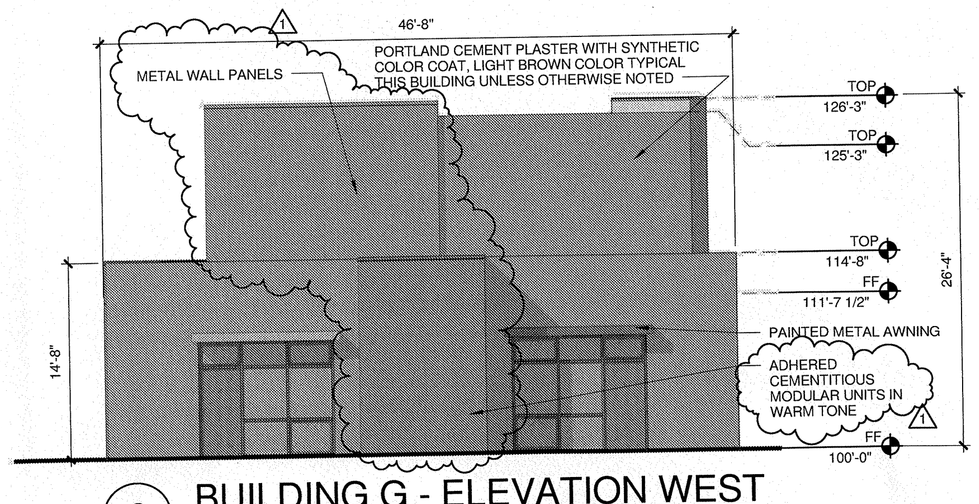

6 BUILDING G - ELEVATION WEST
1/8" = 1'-0"

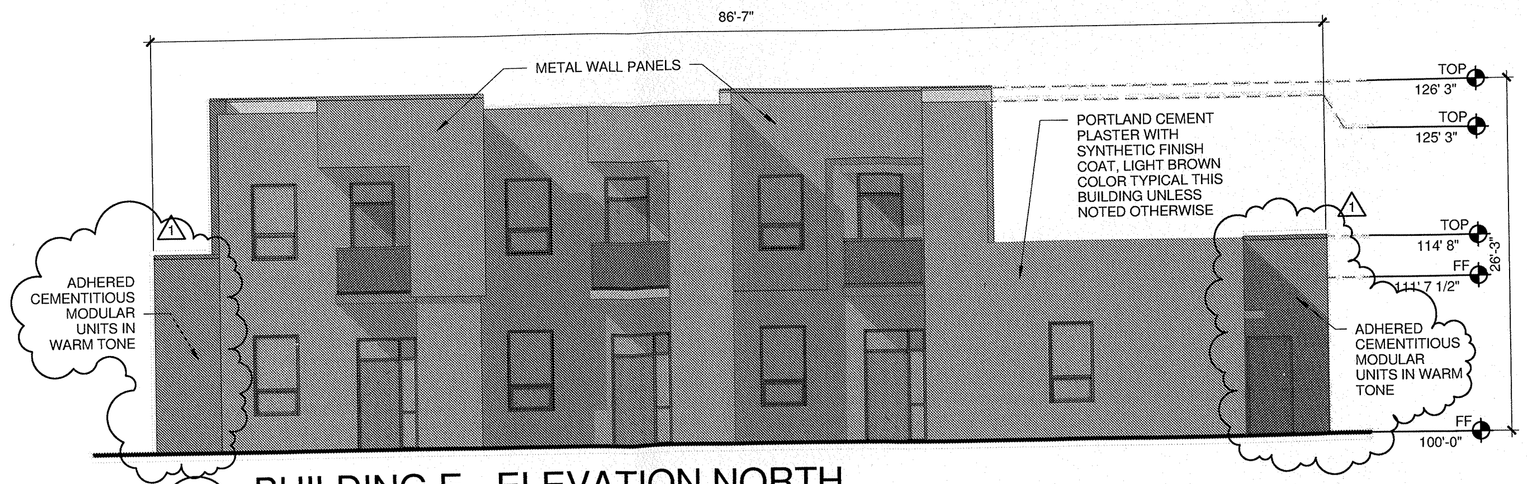

3 BUILDING E - ELEVATION NORTH
1/8" = 1'-0"

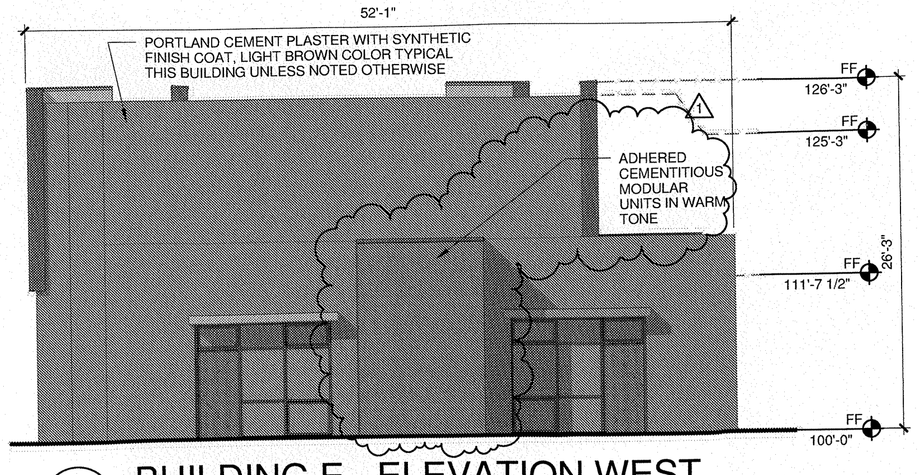

4 BUILDING E - ELEVATION WEST
1/8" = 1'-0"

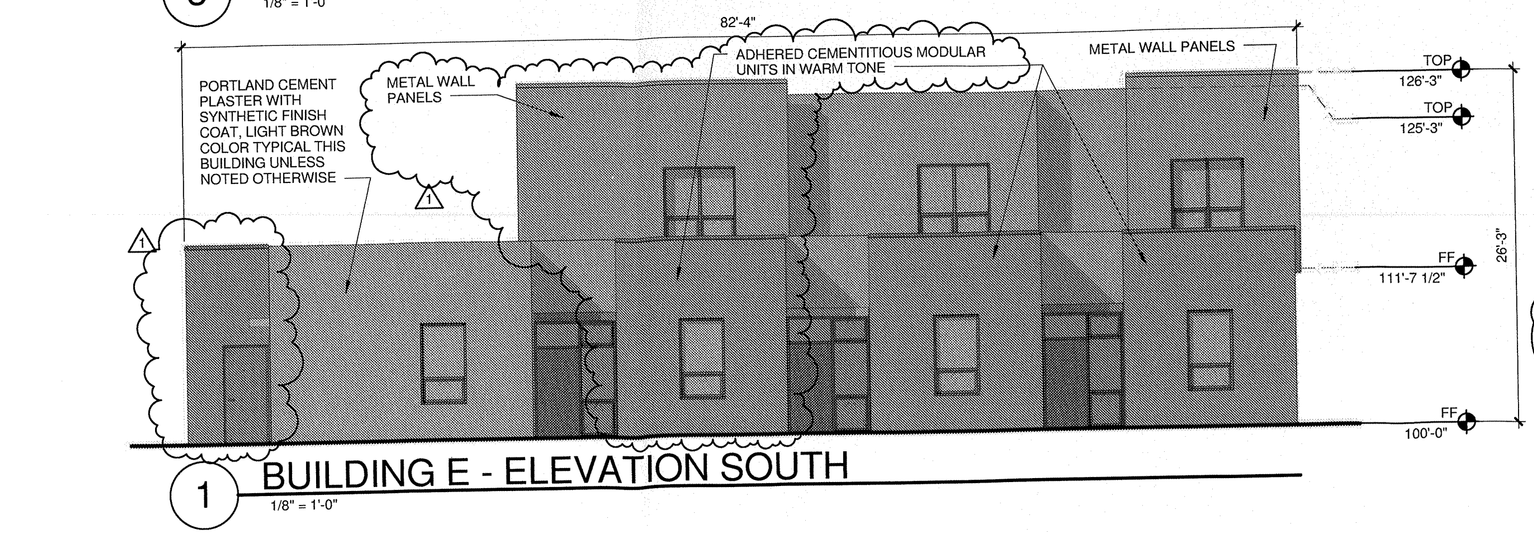

1 BUILDING E - ELEVATION SOUTH
1/8" = 1'-0"

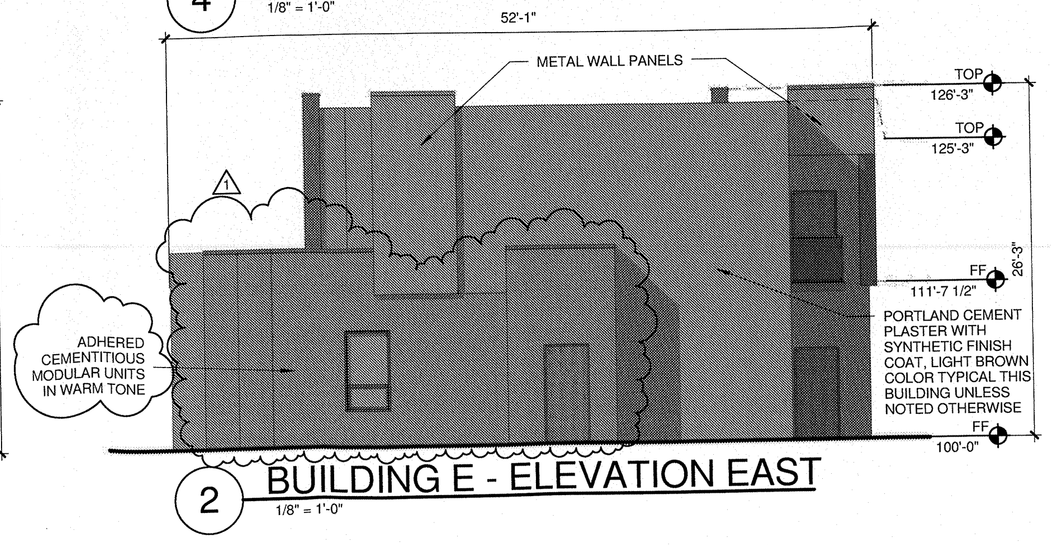

2 BUILDING E - ELEVATION EAST
1/8" = 1'-0"

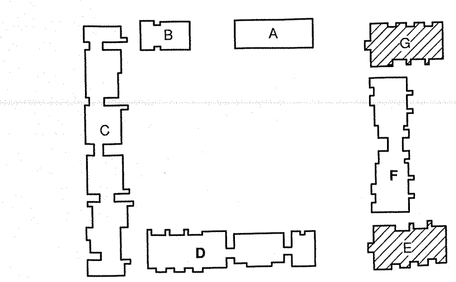

KEY PLAN
0' 4' 8' 16' 32'

THE HARTMAN • MAJEWSKI
DESIGN GROUP
Architects • Engineers • Interior Design
Planners • Urban Designers • LEED®
120 Vassar Drive SE Suite 100
Albuquerque New Mexico 87106
T 505 242 6880 • F 505 242 6881
CONSULTANT

STAMP

PROJECT NAME
GREATER ALBUQUERQUE HOUSING PARTNERSHIP

FRANCISCAN ACRES SUBDIVISION
INDIAN SCHOOL AND BROADWAY
ALBUQUERQUE, NM 87102

REVISIONS

No.	Date	Description
1	03/11/2013	ADMIN. AMENDMENT

Copyright: Design Group

Drawn by	Author
Checked by	Checker
Date	AUG 13, 2012
Project number	2439
CAD file name	

SHEET TITLE
BUILDING AND STRUCTURE ELEVATIONS
BUILDINGS E AND G

SHEET NUMBER
5.4

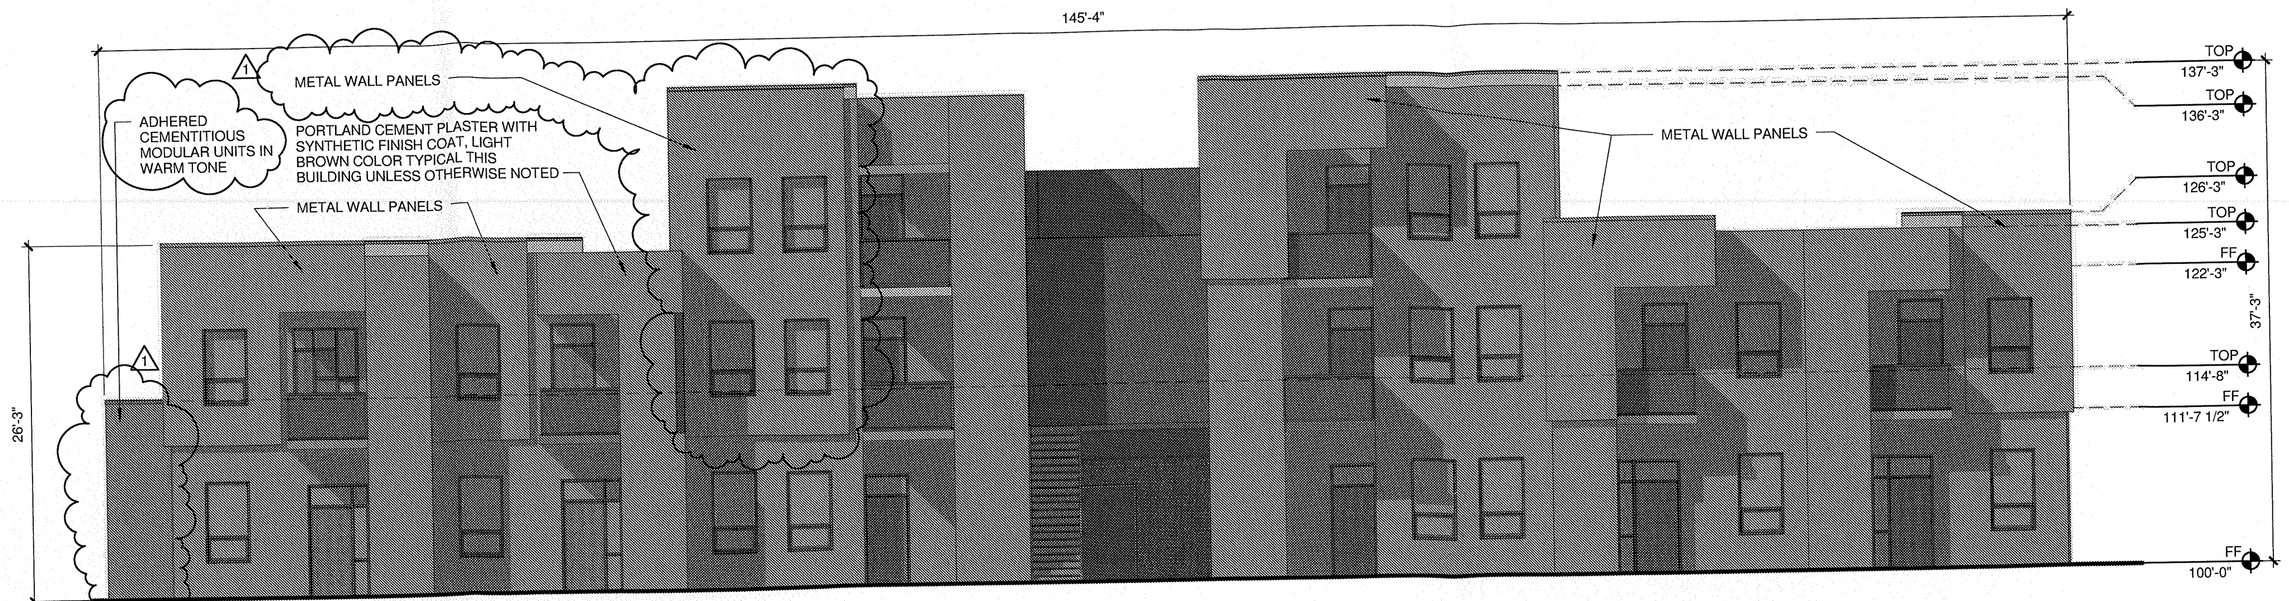

4 BUILDING F - ELEVATION EAST
1/8" = 1'-0"

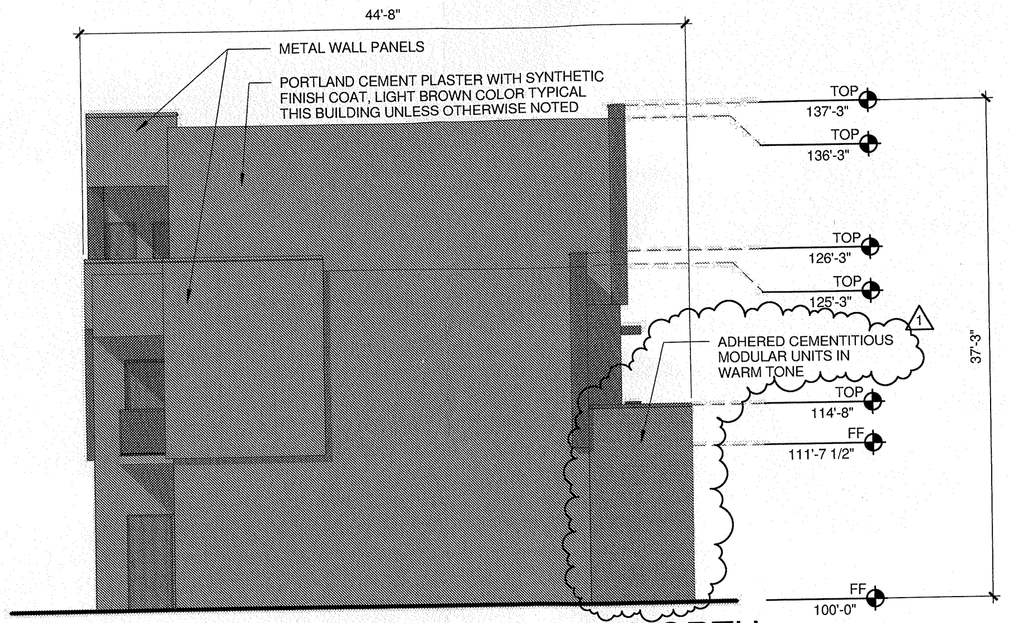

2 BUILDING F - ELEVATION NORTH
1/8" = 1'-0"

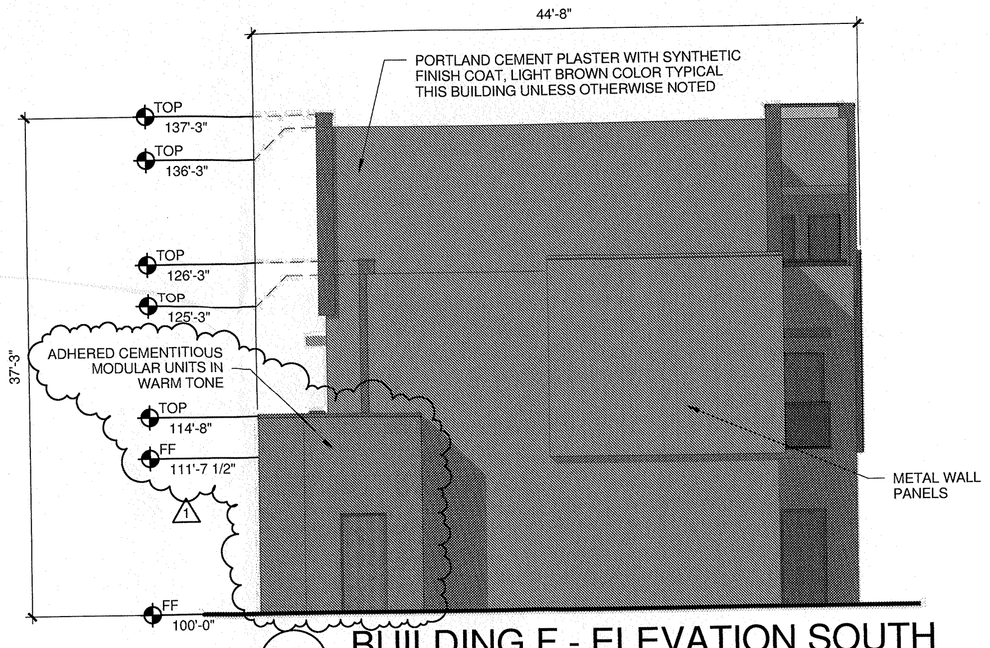

3 BUILDING F - ELEVATION SOUTH
1/8" = 1'-0"

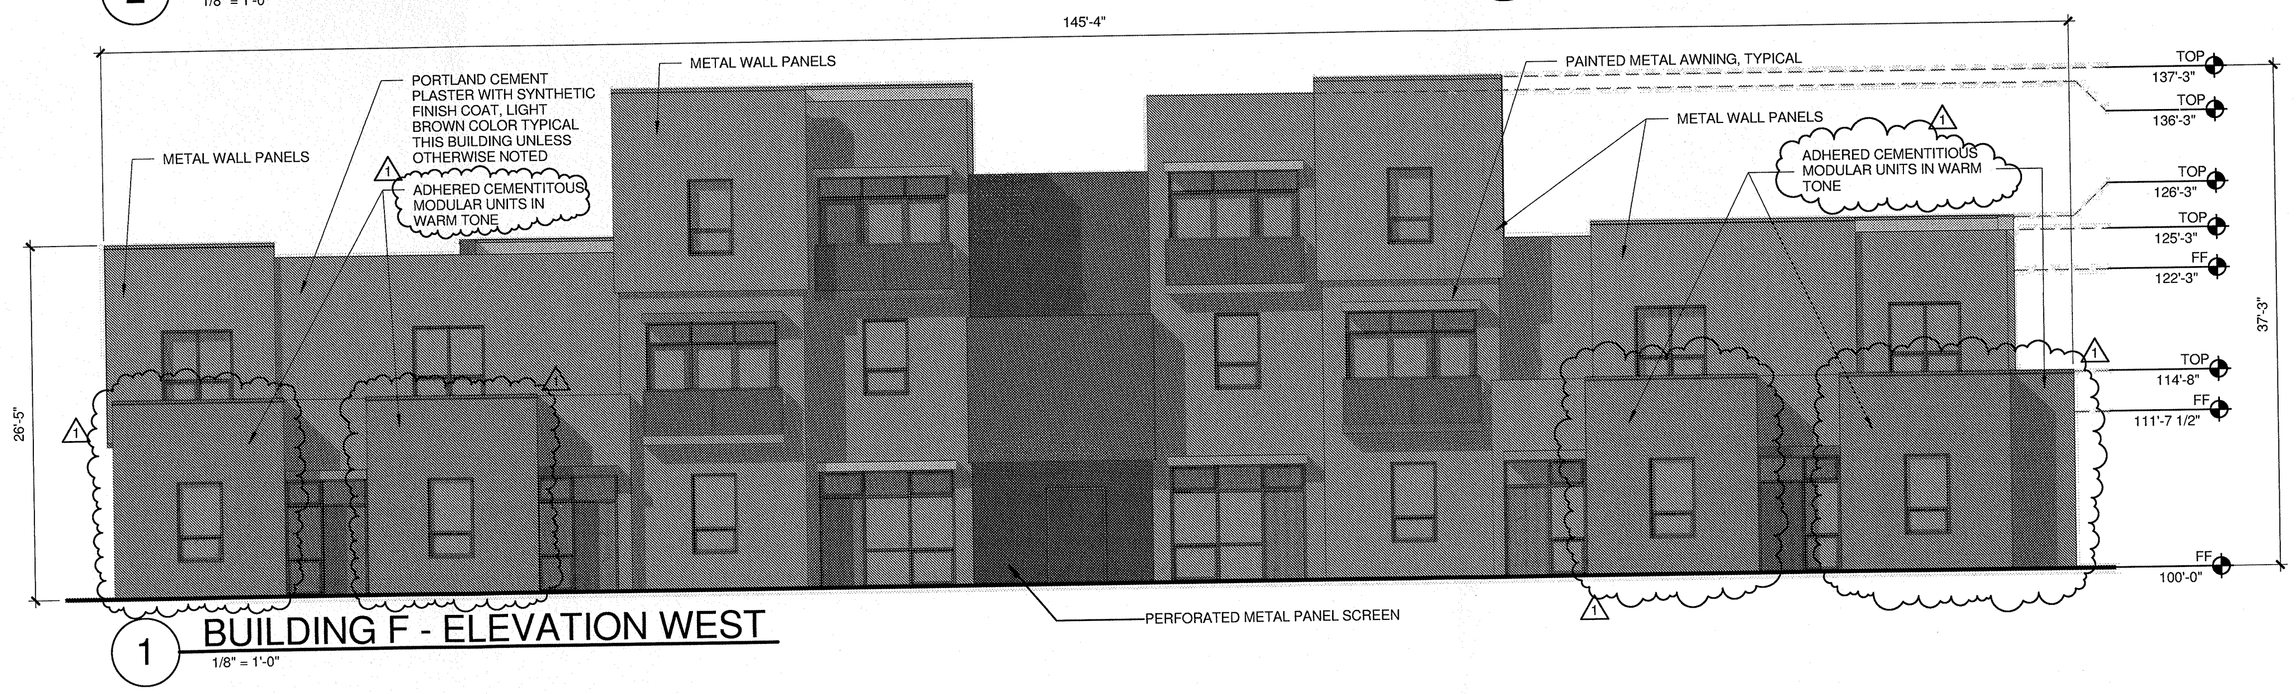

1 BUILDING F - ELEVATION WEST
1/8" = 1'-0"

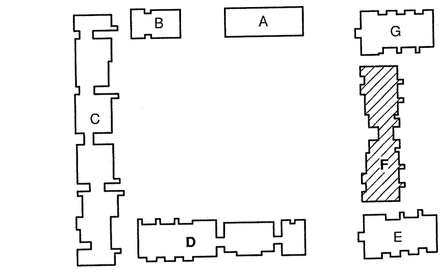

KEY PLAN

0' 4' 8' 16' 32'

THE HARTMAN + MAJEWSKI
DESIGN GROUP
Architects • Engineers • Interior Design
Planners • Urban Designers • LEED®
120 Vassar Drive SE Suite 100
Albuquerque New Mexico 87106
T 505 242 6880 • F 505 242 6881

CONSULTANT

STAMP

PROJECT NAME
GREATER ALBUQUERQUE HOUSING PARTNERSHIP

FRANCISCAN ACRES SUBDIVISION
INDIAN SCHOOL AND BROADWAY
ALBUQUERQUE, NM 87102

REVISIONS

No.	Date	Description
1	03/11/2013	ADMIN. AMENDMENT

Copyright: Design Group

Drawn by	Author
Checked by	Checker
Date	AUG 13, 2012
Project number	2439
CAD file name	

SHEET TITLE
BUILDING AND STRUCTURE ELEVATIONS
BUILDING F

SHEET NUMBER
5.5