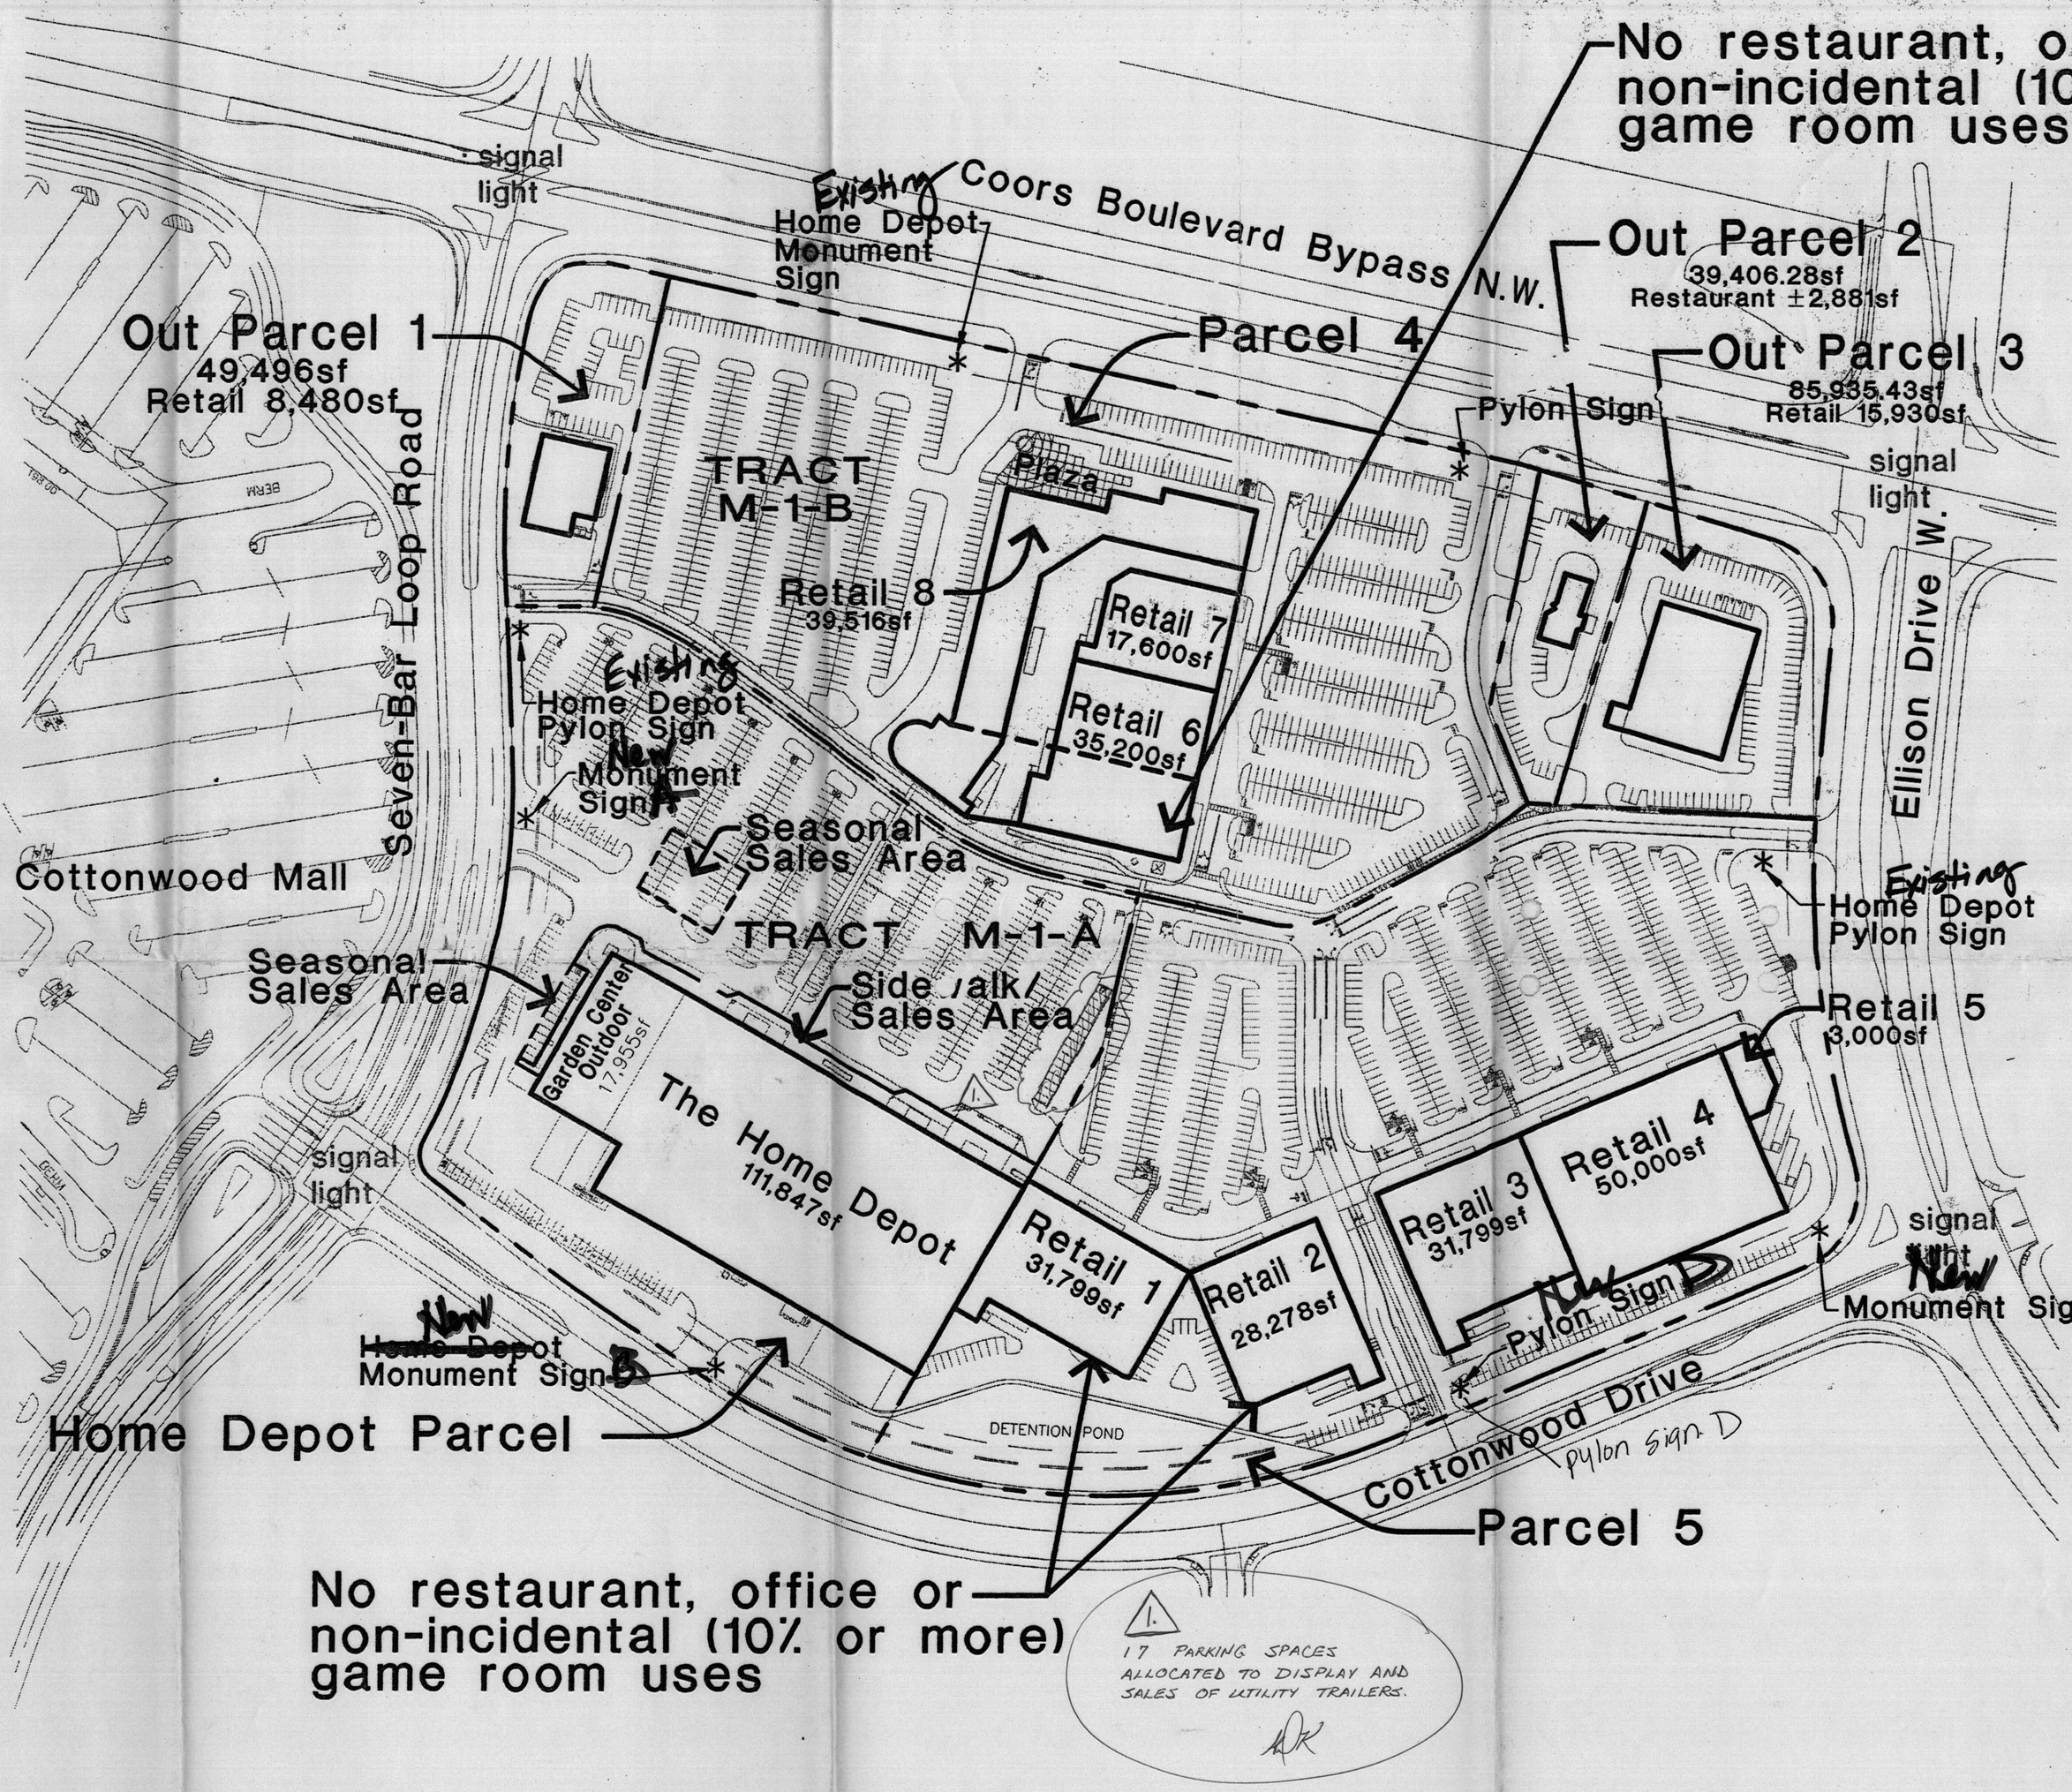

Summary
Tract M-1-A

Site Area	490,743sf	- 11.2659 acres
The Home Depot	111,847sf	PARKING REQUIRED 559
Garden Center Outdoor	17,955sf	PARKING SHOWN 623
Total Area	129,802sf	

Summary
Tract M-1-B

Site Area	1,320,586.3sf	- 30.32 acres
Out Parcel One	49,496sf	
Out Parcel Two	39,406.28sf	
Out Parcel Three	85,833.72sf	
Retail Site Area	1,145,850.4sf	- 26.30 acres
Detention Pond	60,064sf	
Net Site Area	1,085,786.4sf	- 24.93 acres
Retail 1	31,799sf	
Retail 2	28,278sf	
Retail 3	31,799sf	
Retail 4	50,000sf	
Retail 5	3,000sf	
Retail 6	35,200sf	
Retail 7	17,600sf	
Retail 8	39,519sf	
Total Retail	237,192sf	
Parking Required	1,186 cars	• 5/1,000sf
Parking Shown	1,435 cars	

1001445

ADMINISTRATIVE AMENDMENT
File # 06SA-01062 Project # 1001445
17 parking spaces for use as sales and display area for trailers.
Russell Brito 30 Aug '06
APPROVED BY DATE

Bohannan • Huston
Courtyard One
7500 JEFFERSON NE
Albuquerque
NEW MEXICO 87109
ENGINEERS · PLANNERS · PHOTOGRAMMETRISTS
SURVEYORS · LANDSCAPE ARCHITECTS

Project: 97160.B.01
File: EXH-1-2.dwg
Date: 05/28/97
Scale: 1"=100'

North

50 0 25 50 100 150 200 300 400
(IN FEET)
1 INCH = 100 FT.

The Plaza at Cottonwood
Albuquerque, New Mexico

A Project of:
HUNT BUILDING CORPORATION
4401 North Mesa, Suite 201 Coventry Park West
El Paso, Texas 79902
(915) 533-1122 fax (915) 533-1172

PA
PARTNERS IN ARCHITECTURE
9603 WHITEROCK TR., STE220
DALLAS, TEXAS 75238
214 340 1274 (fax 214 340 1729)

EXHIBIT 1
PARCELS & BUILDING ENVELOPES