Figure 24.2

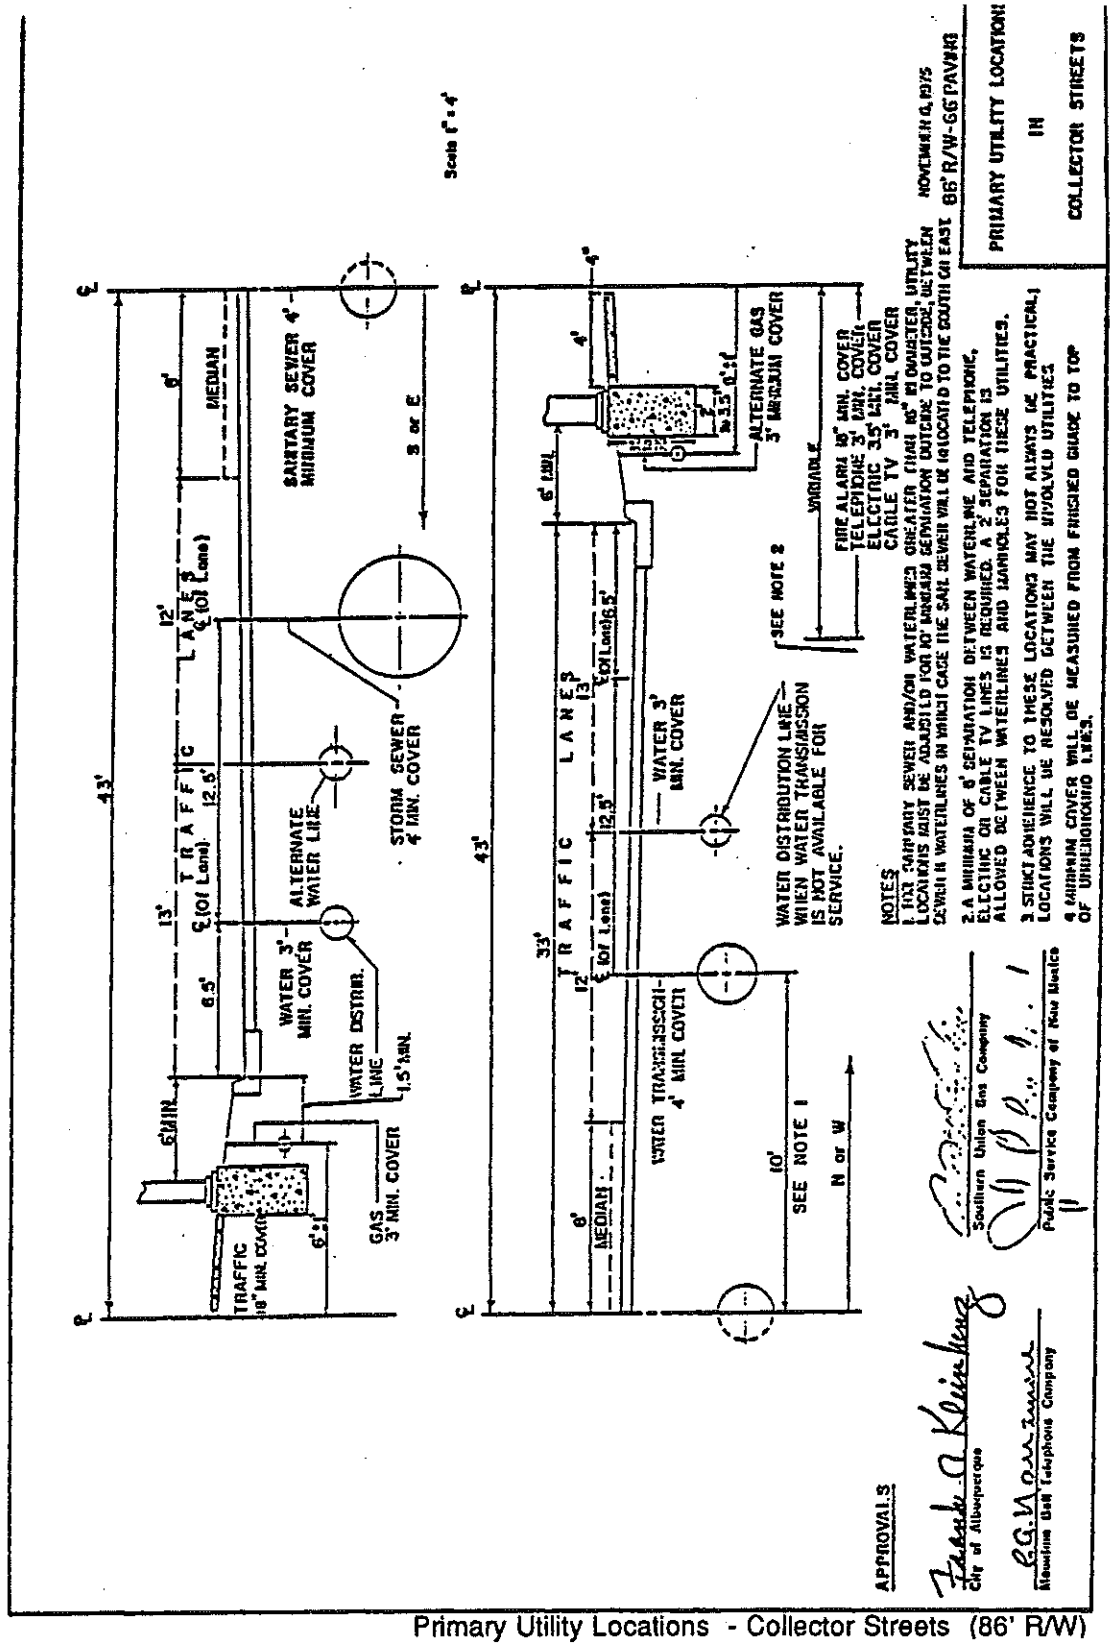

Primary Utility Locations - Collector Streets (86' R/W)