Figure 24.4

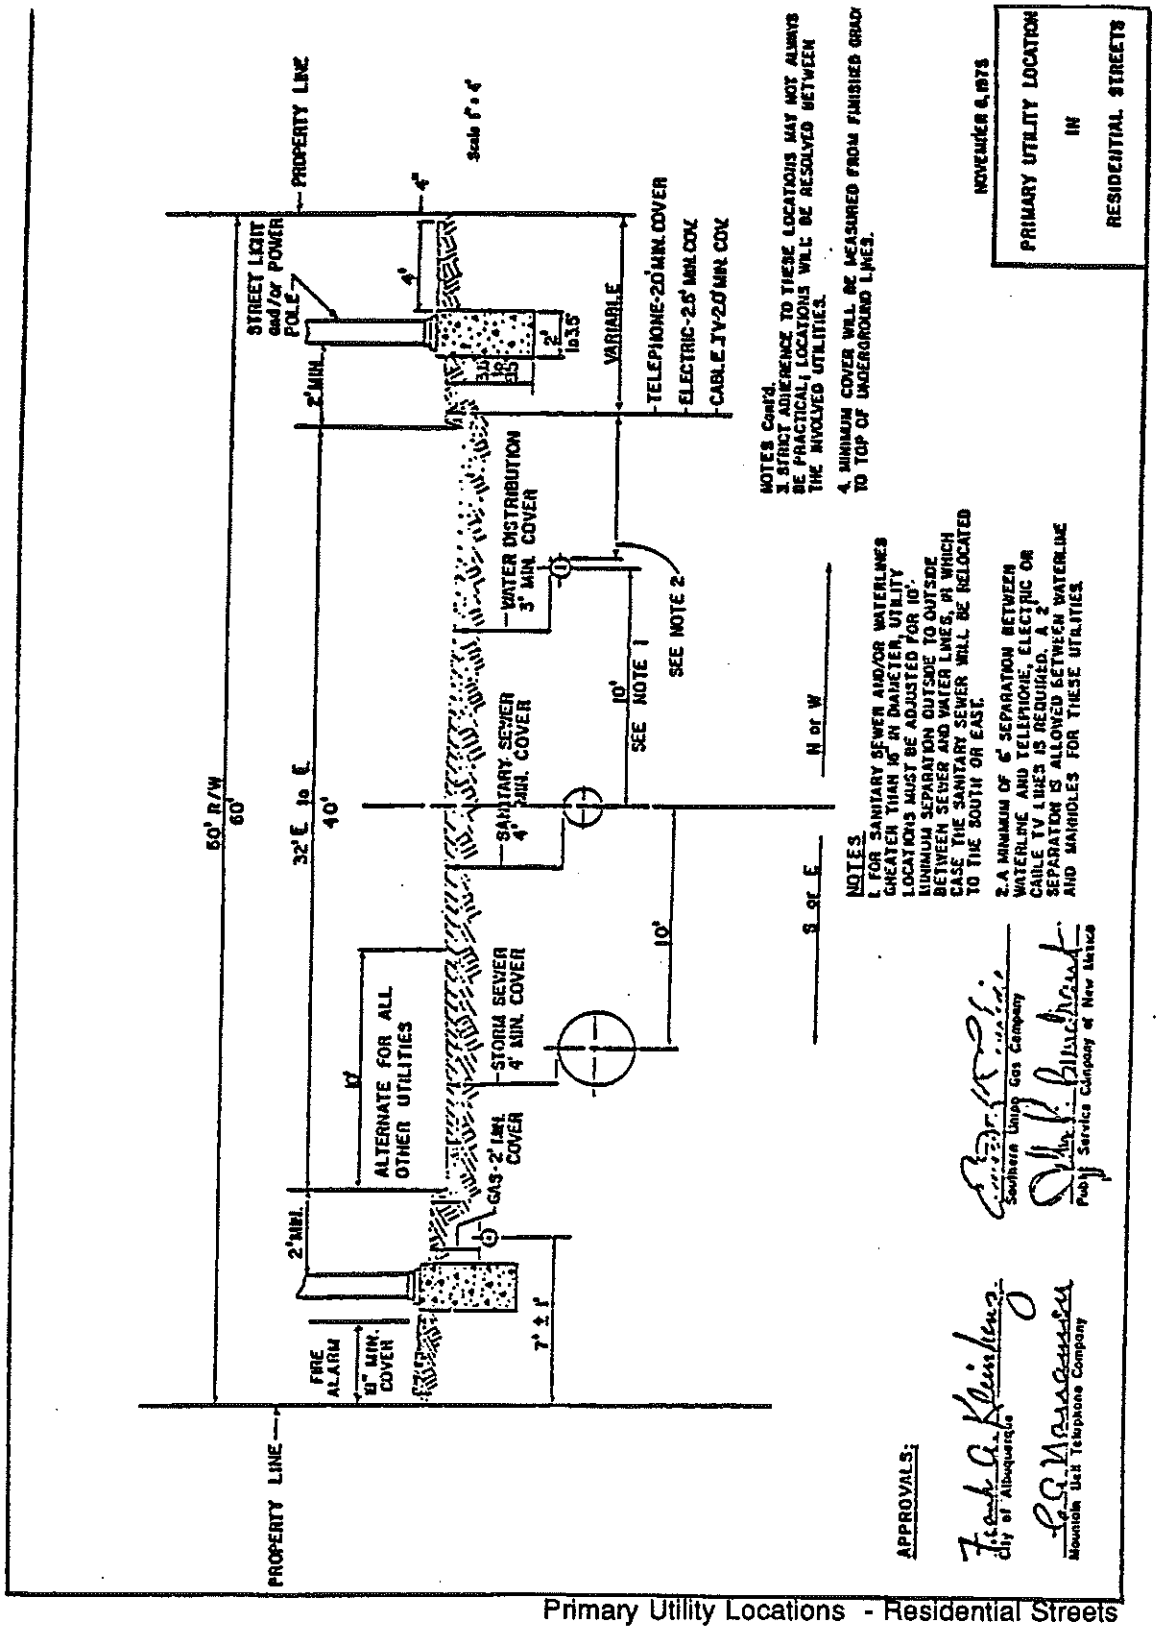

Primary Utility Locations - Residential Streets